



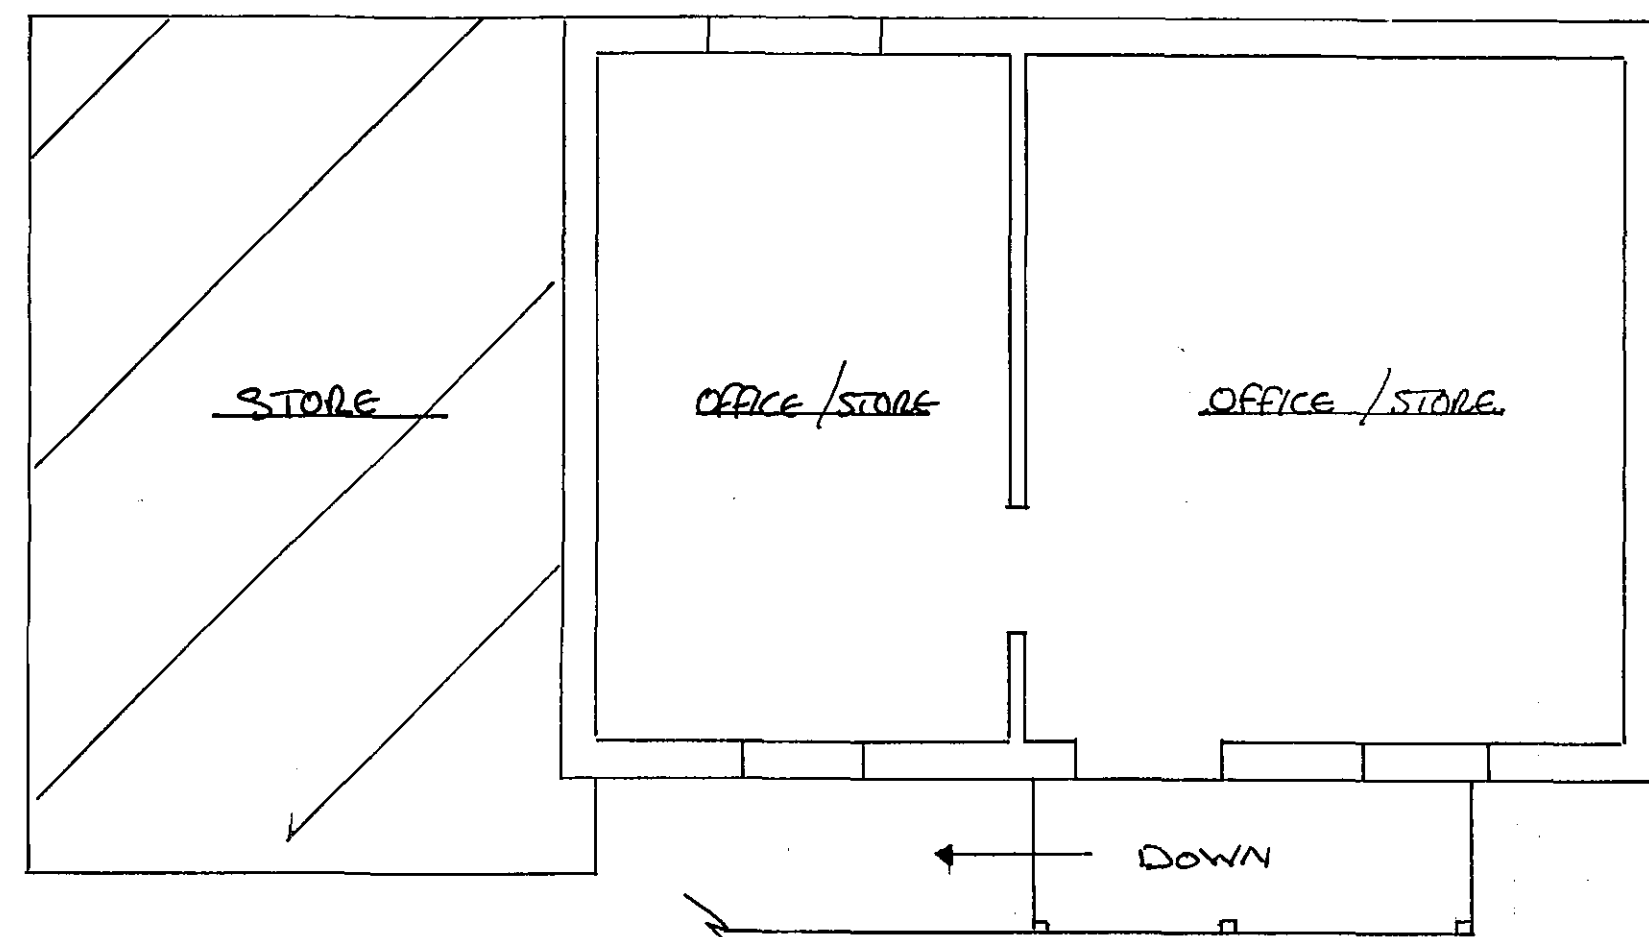


EXISTING FIRST FLOOR LAYOUT 1:50

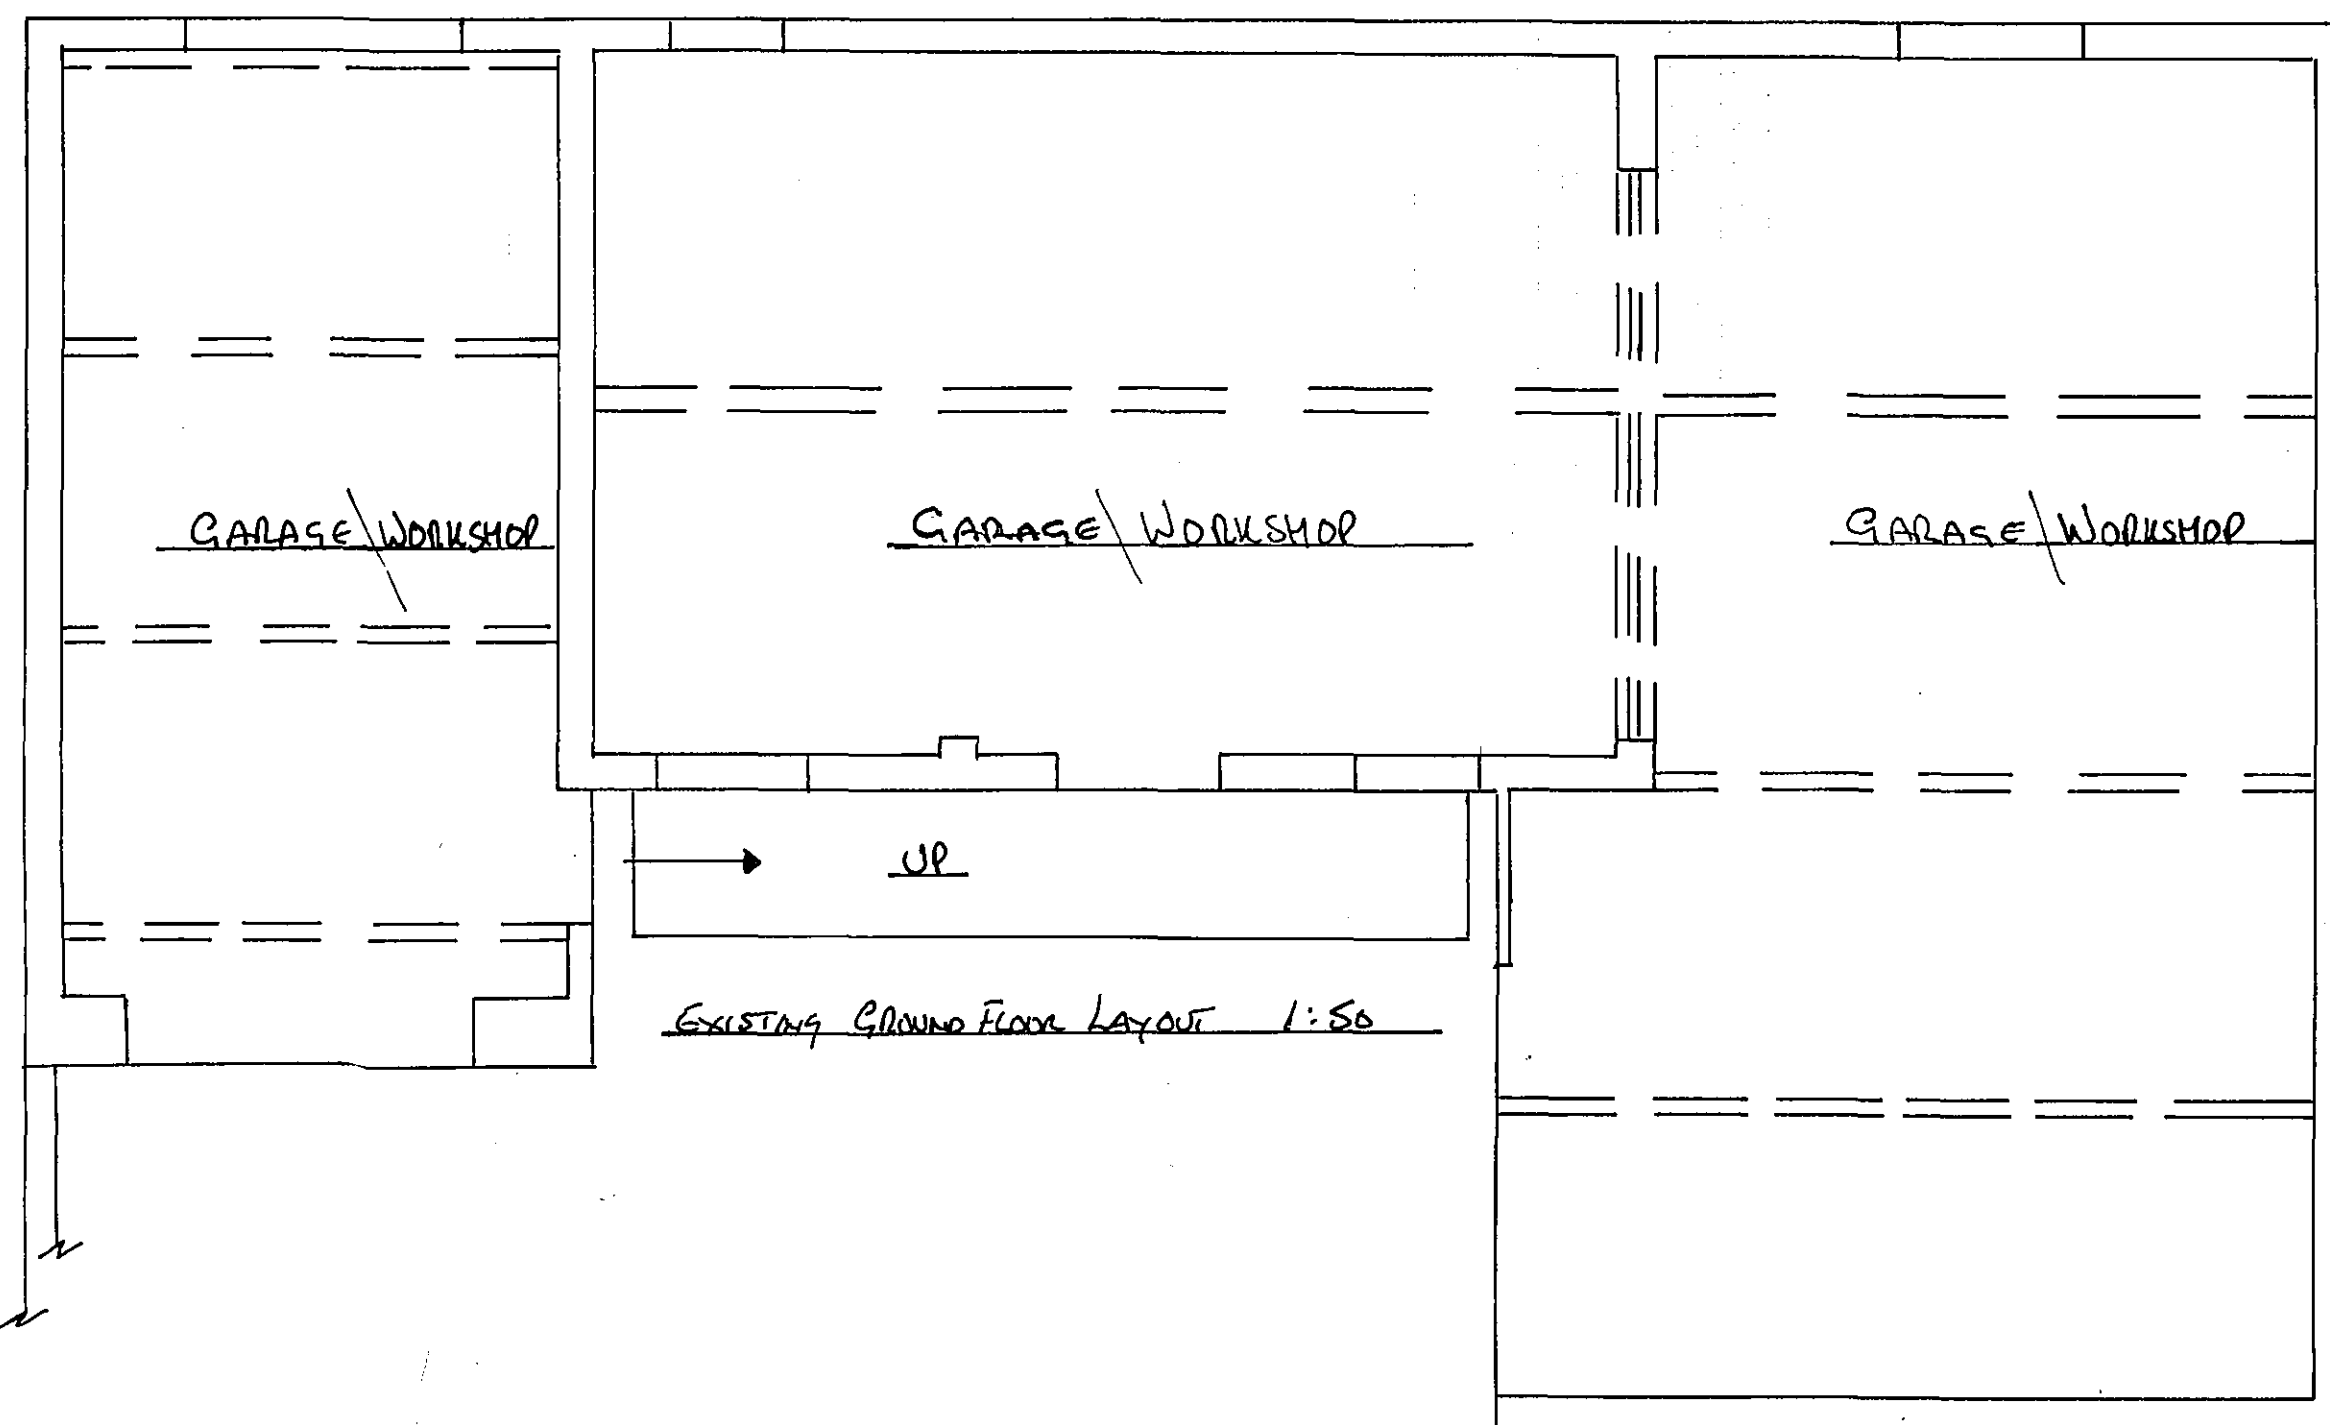

EXISTING GROUND FLOOR LAYOUT 1:50

Planning & Development
23 JAN 2005
Ref: 0087/05

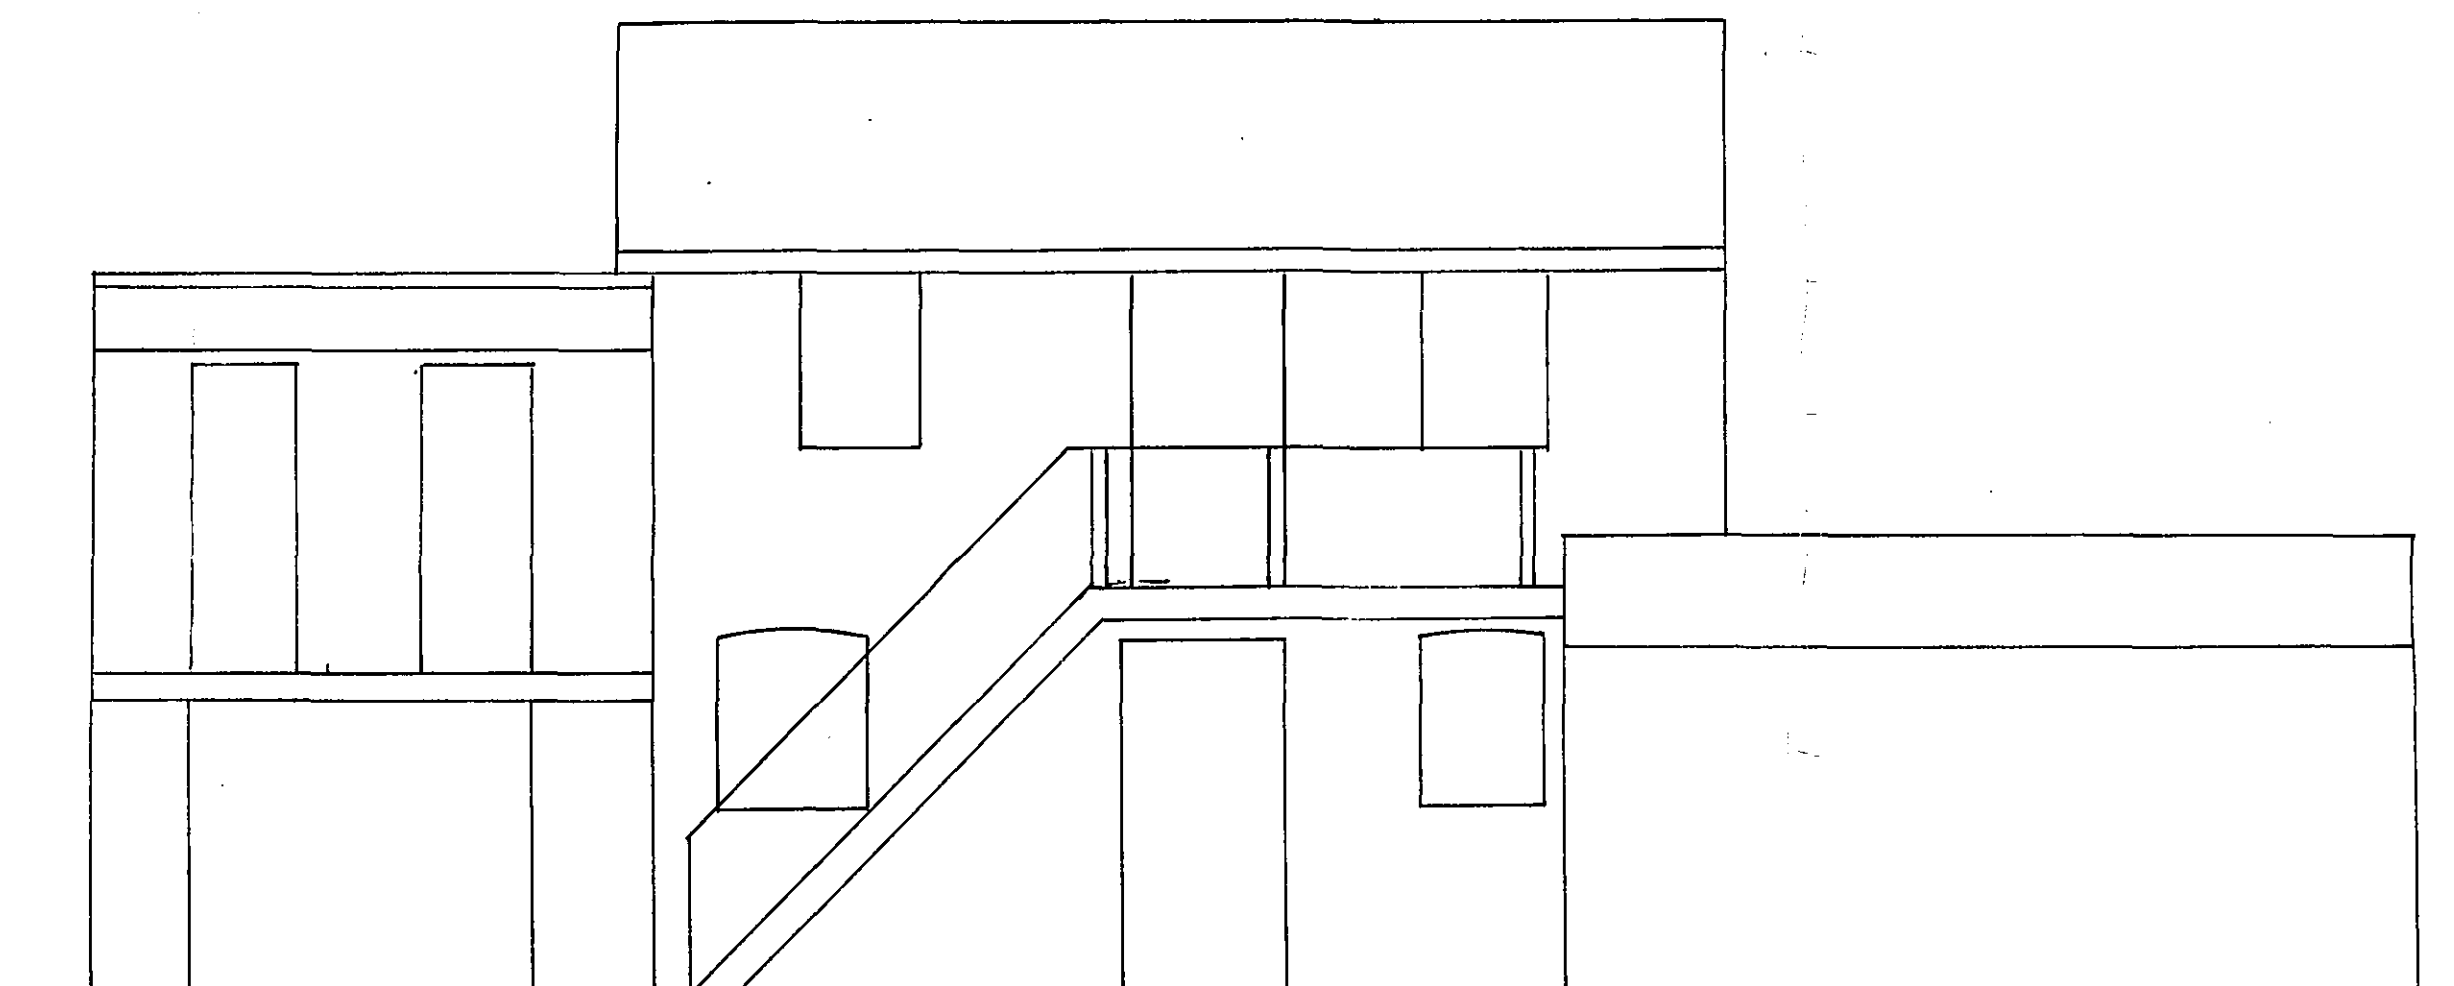

EXISTING FRONT ELEVATION 1:50

EXISTING ELEVATIONS / PLAN OF WORKING AT 102 WINDWARD LANE, SPAINISH LINDSEY
DRAWN BY KERN BAKER DESIGN AND MANAGEMENT TEL / FAX 01205 755775
ALL DRAWINGS ARE THE PROPERTY OF KERN BAKER DESIGN AND MANAGEMENT
©COPYRIGHT KERN BAKER 2004

DETERMINED
PLAN