




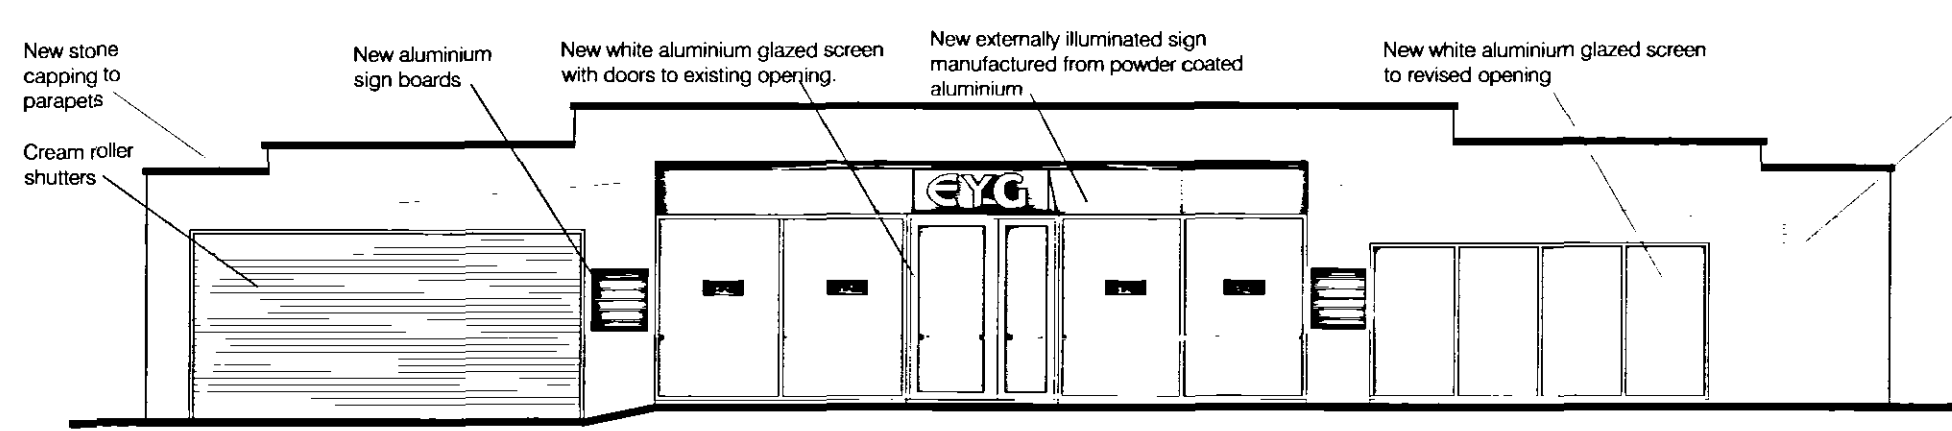


Front Elevation

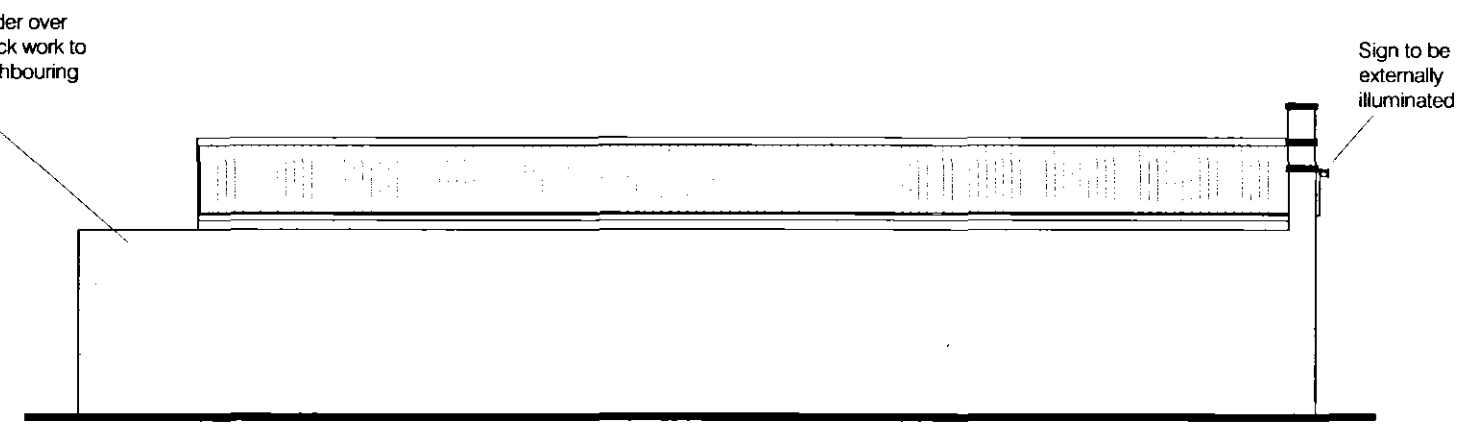


Side Elevation

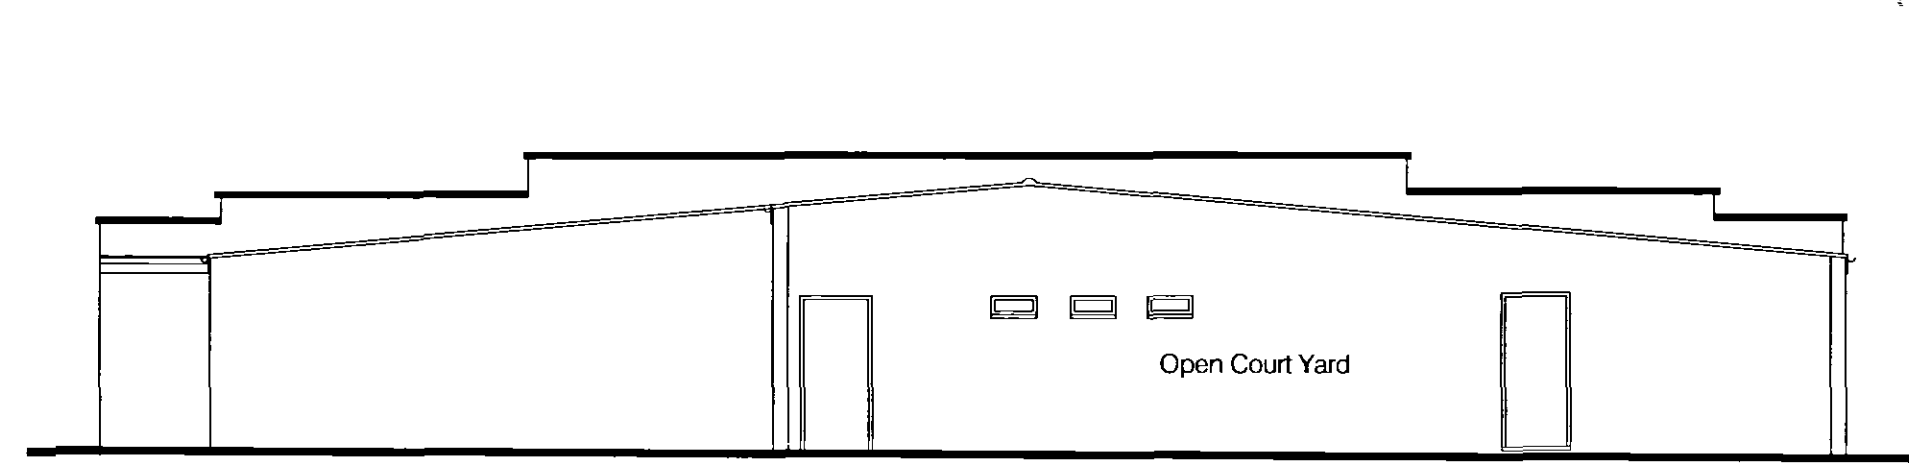

Rear Elevation

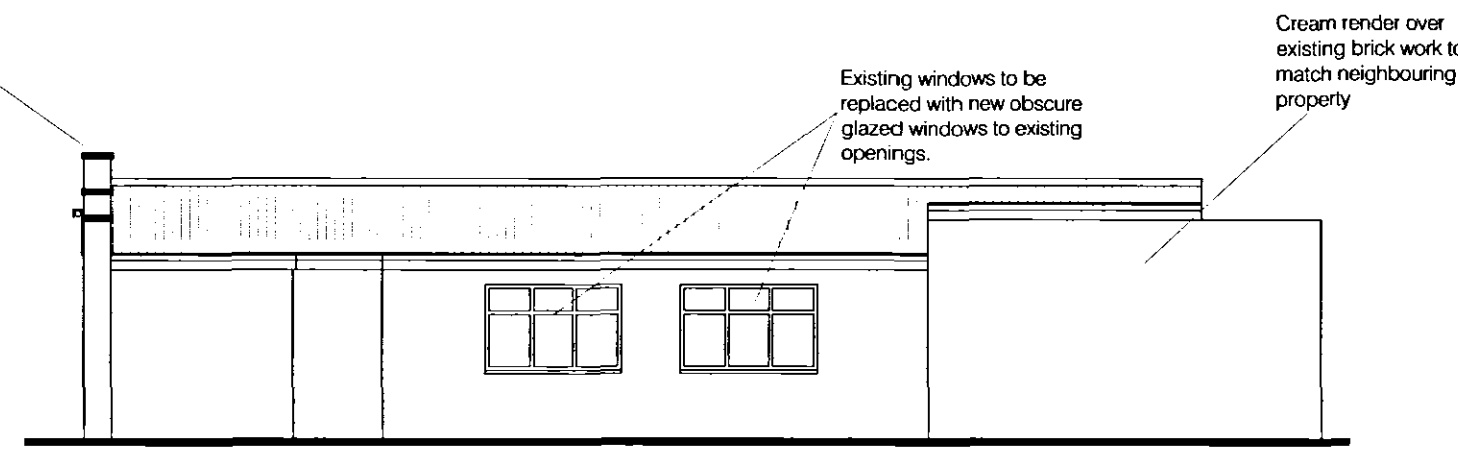

Side Elevation

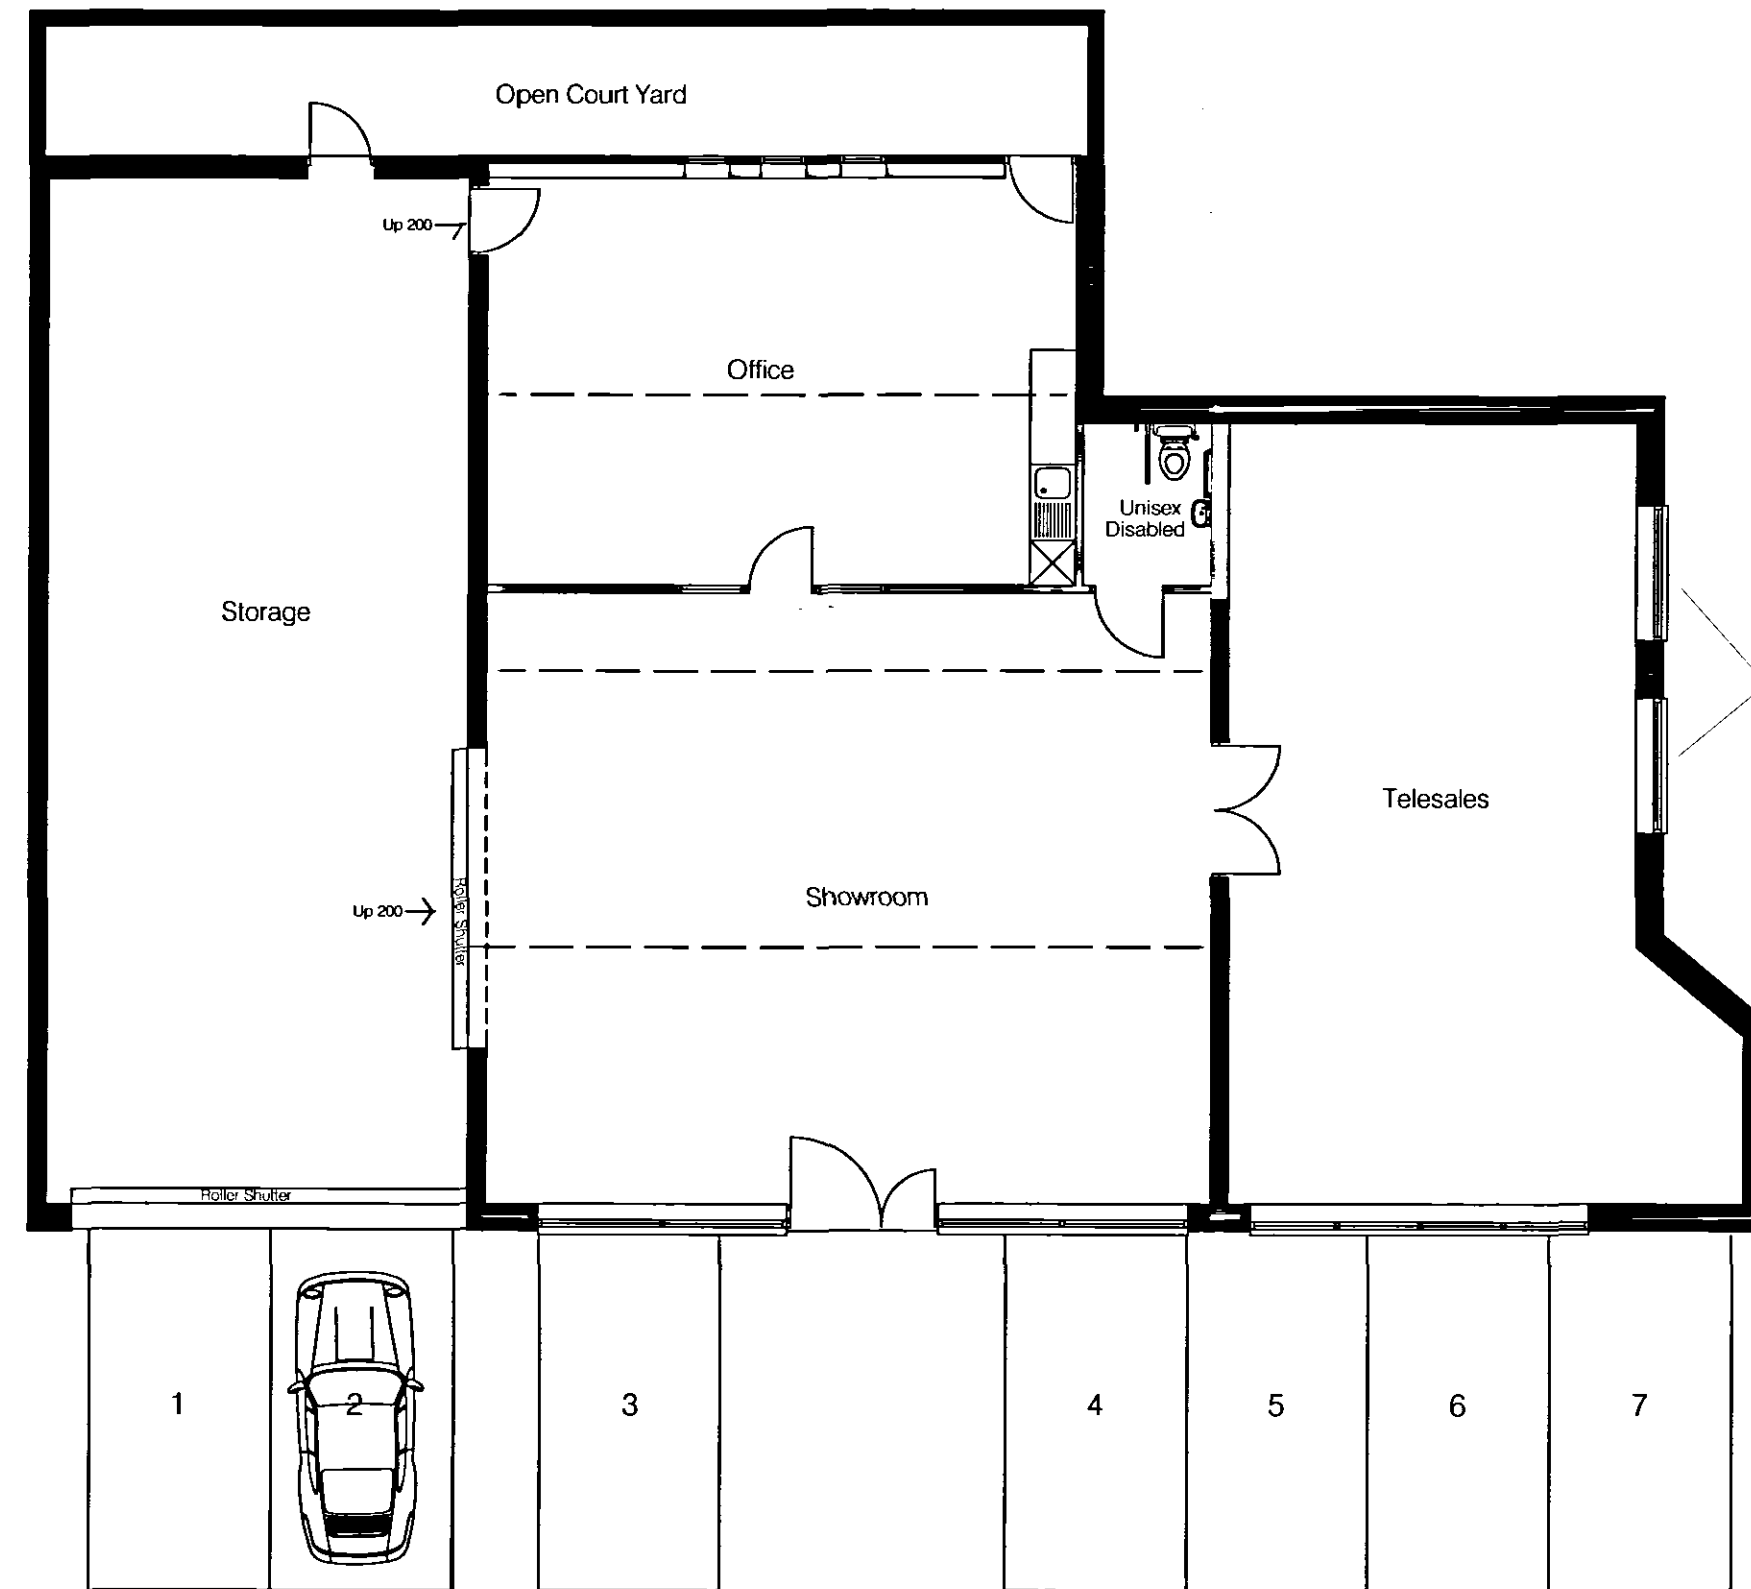

Ground Floor Plan

**DETERMINED
PLAN**

Planning
26 MAR 2008
Ref: 0088/08

SHDC
Planning & Development
27 MAR 2008
Ref: 0088/08

DETERMINED PLAN
Ref: A1

Notes

- All dimensions must be checked on site and not scaled from this drawing, any discrepancies to be reported to the office below.
- The Contractor shall make a survey of the site and shall be responsible for obtaining all dimensions and levels necessary for the proper construction of works as indicated.

Client
EYG

Job Title
**CONSERVATORY
SHOWROOM
COMMERCIAL ROAD
SPALDING**

Drawing Title
PROPOSED

©Copyright
ELEVATION
ELEVATION DESIGN LTD
DESIGN - CONSTRUCTION
PROJECT MANAGEMENT
16 Wright Street Hull HU2 8JU
Telephone 01482 221155
Fax 01482 221105
Email forename@elevationdesign.org.uk

Revisions	Date	Description	DR	CH
A	10/03/08	Revised for planners comments	DM	

Status
PLANNING

Scale
A2- 1:100

Date
08/01/08

Drawn By
DMM

Checked

Approved

Drawing No.
1001/56/02

Rev
A