


Front Elevation

Side Elevation

Side Elevation

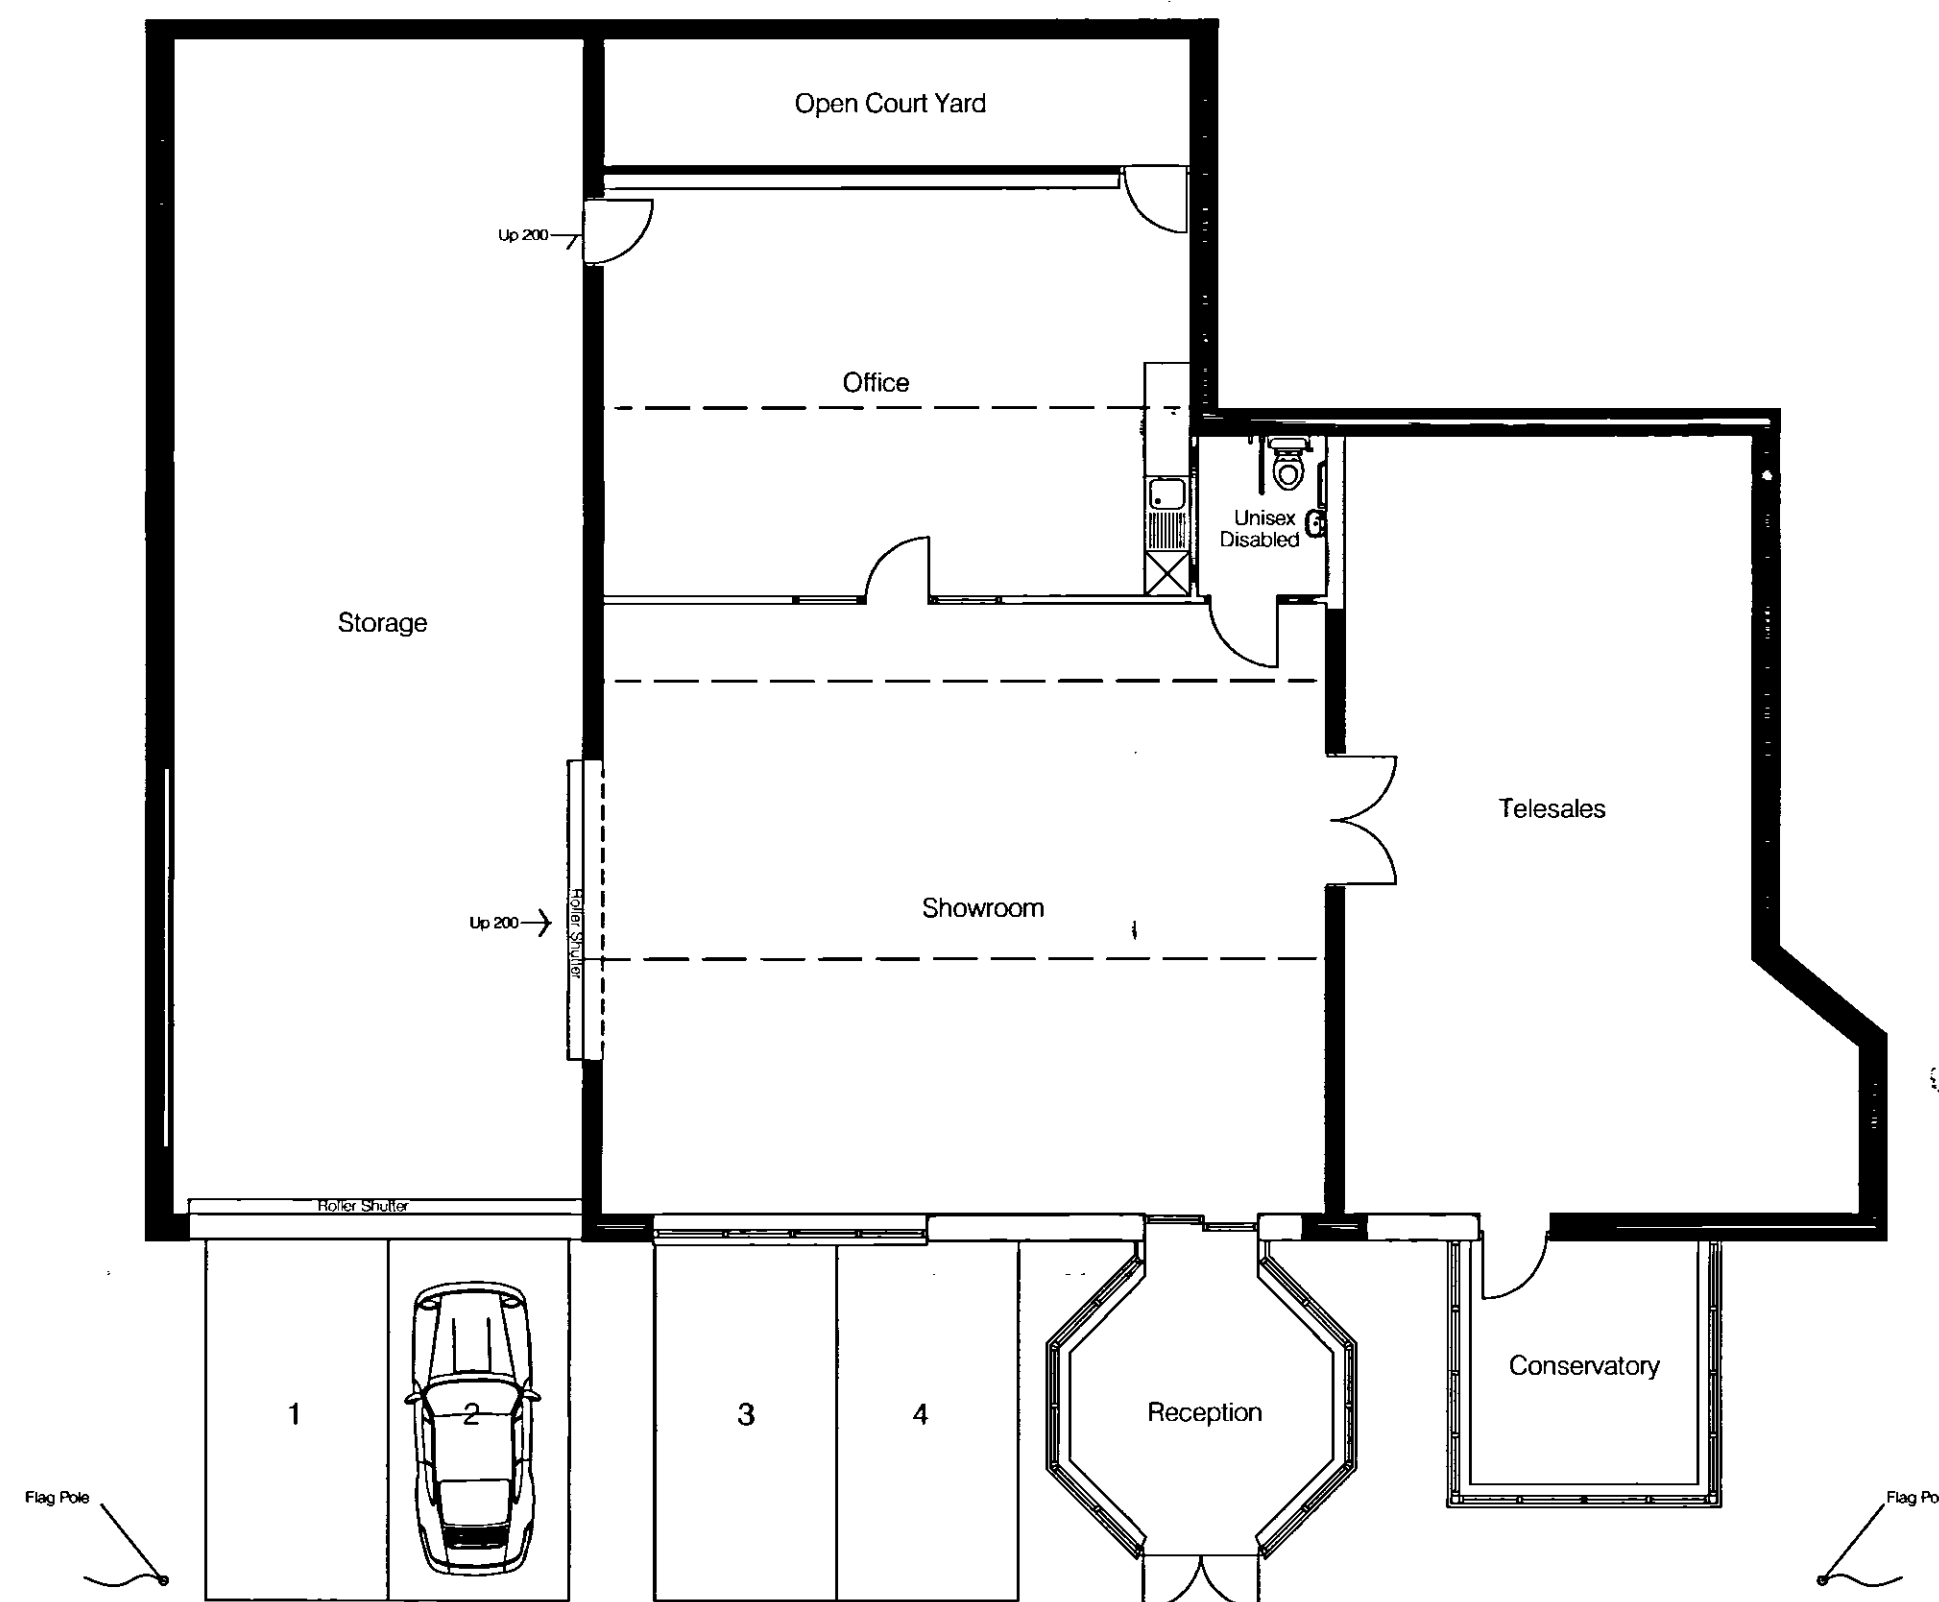

Ground Floor Plan

SUPERSEDED

SHDC
Planning & Development
21 JAN 2008
Ref: 0088/08

Notes

1. All dimensions must be checked on site and not scaled from this drawing, any discrepancies to be reported to the office below.
2. The Contractor shall make a survey of the site and shall be responsible for obtaining all dimensions and levels necessary for the proper construction of works as indicated.

Client

EYG

Job Title

CONSERVATORY
SHOWROOM
COMMERCIAL ROAD
SPALDING

Drawing Title

PROPOSED

©Copyright

ELEVATION

ELEVATION DESIGN LTD

DESIGN - CONSTRUCTION
PROJECT MANAGEMENT

16 Wright Street Hull HU2 8JU

Telephone 01482 221155
Fax 01482 221105
Email forename@elevationdesign.org.uk

Revisions	Date	Description	DR	CH

Status

PLANNING

Scale

A2- 1:100

Date

08/01/08

Drawn By

DMM

Checked

Approved

Drawing No.

1001/56/02

Rev