




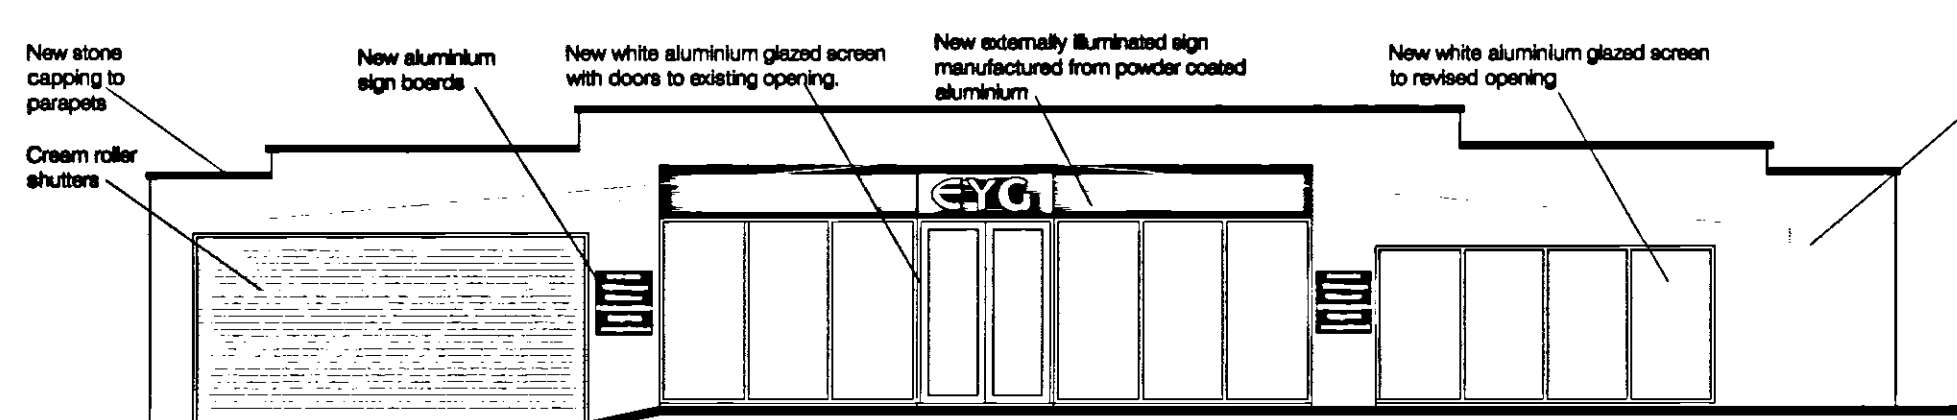


Front Elevation

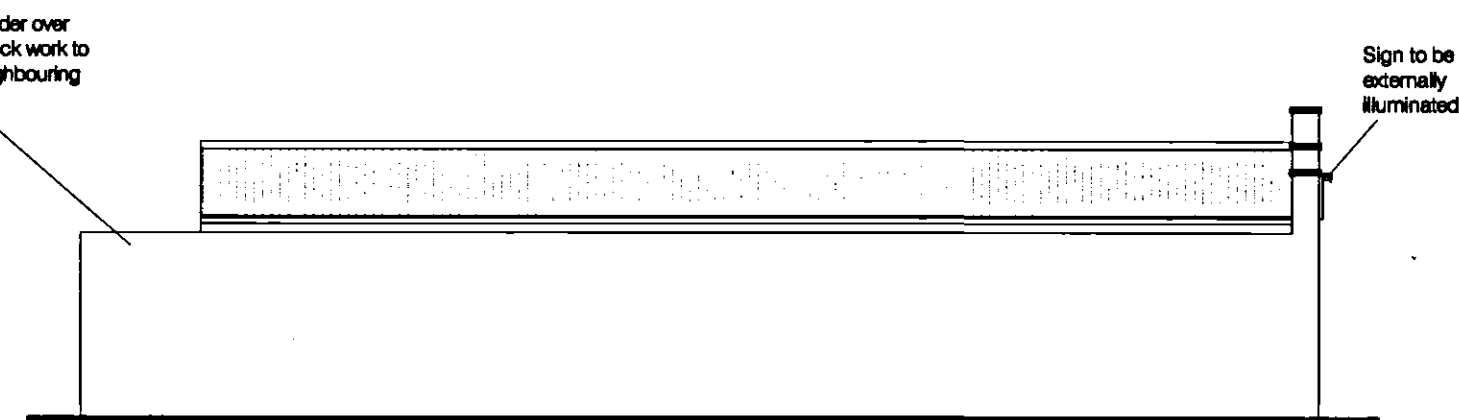


Side Elevation

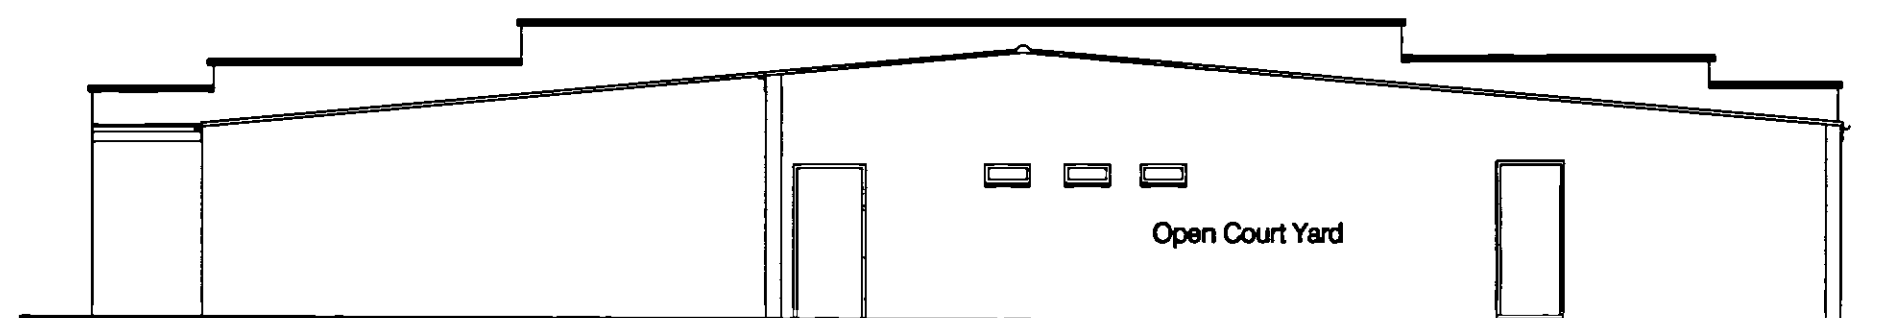

Rear Elevation

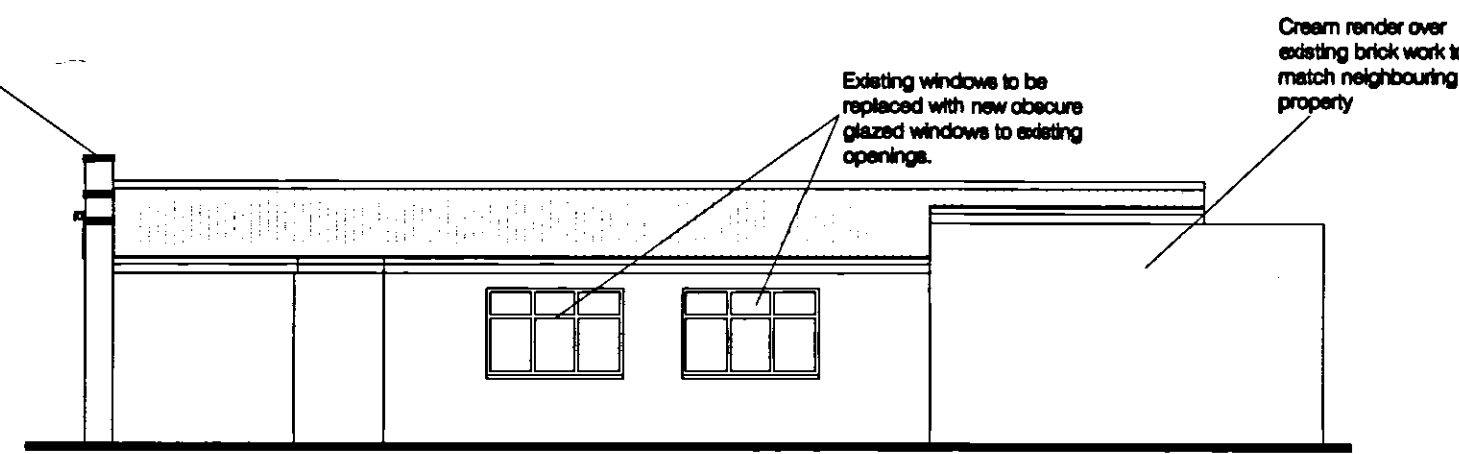

Side Elevation

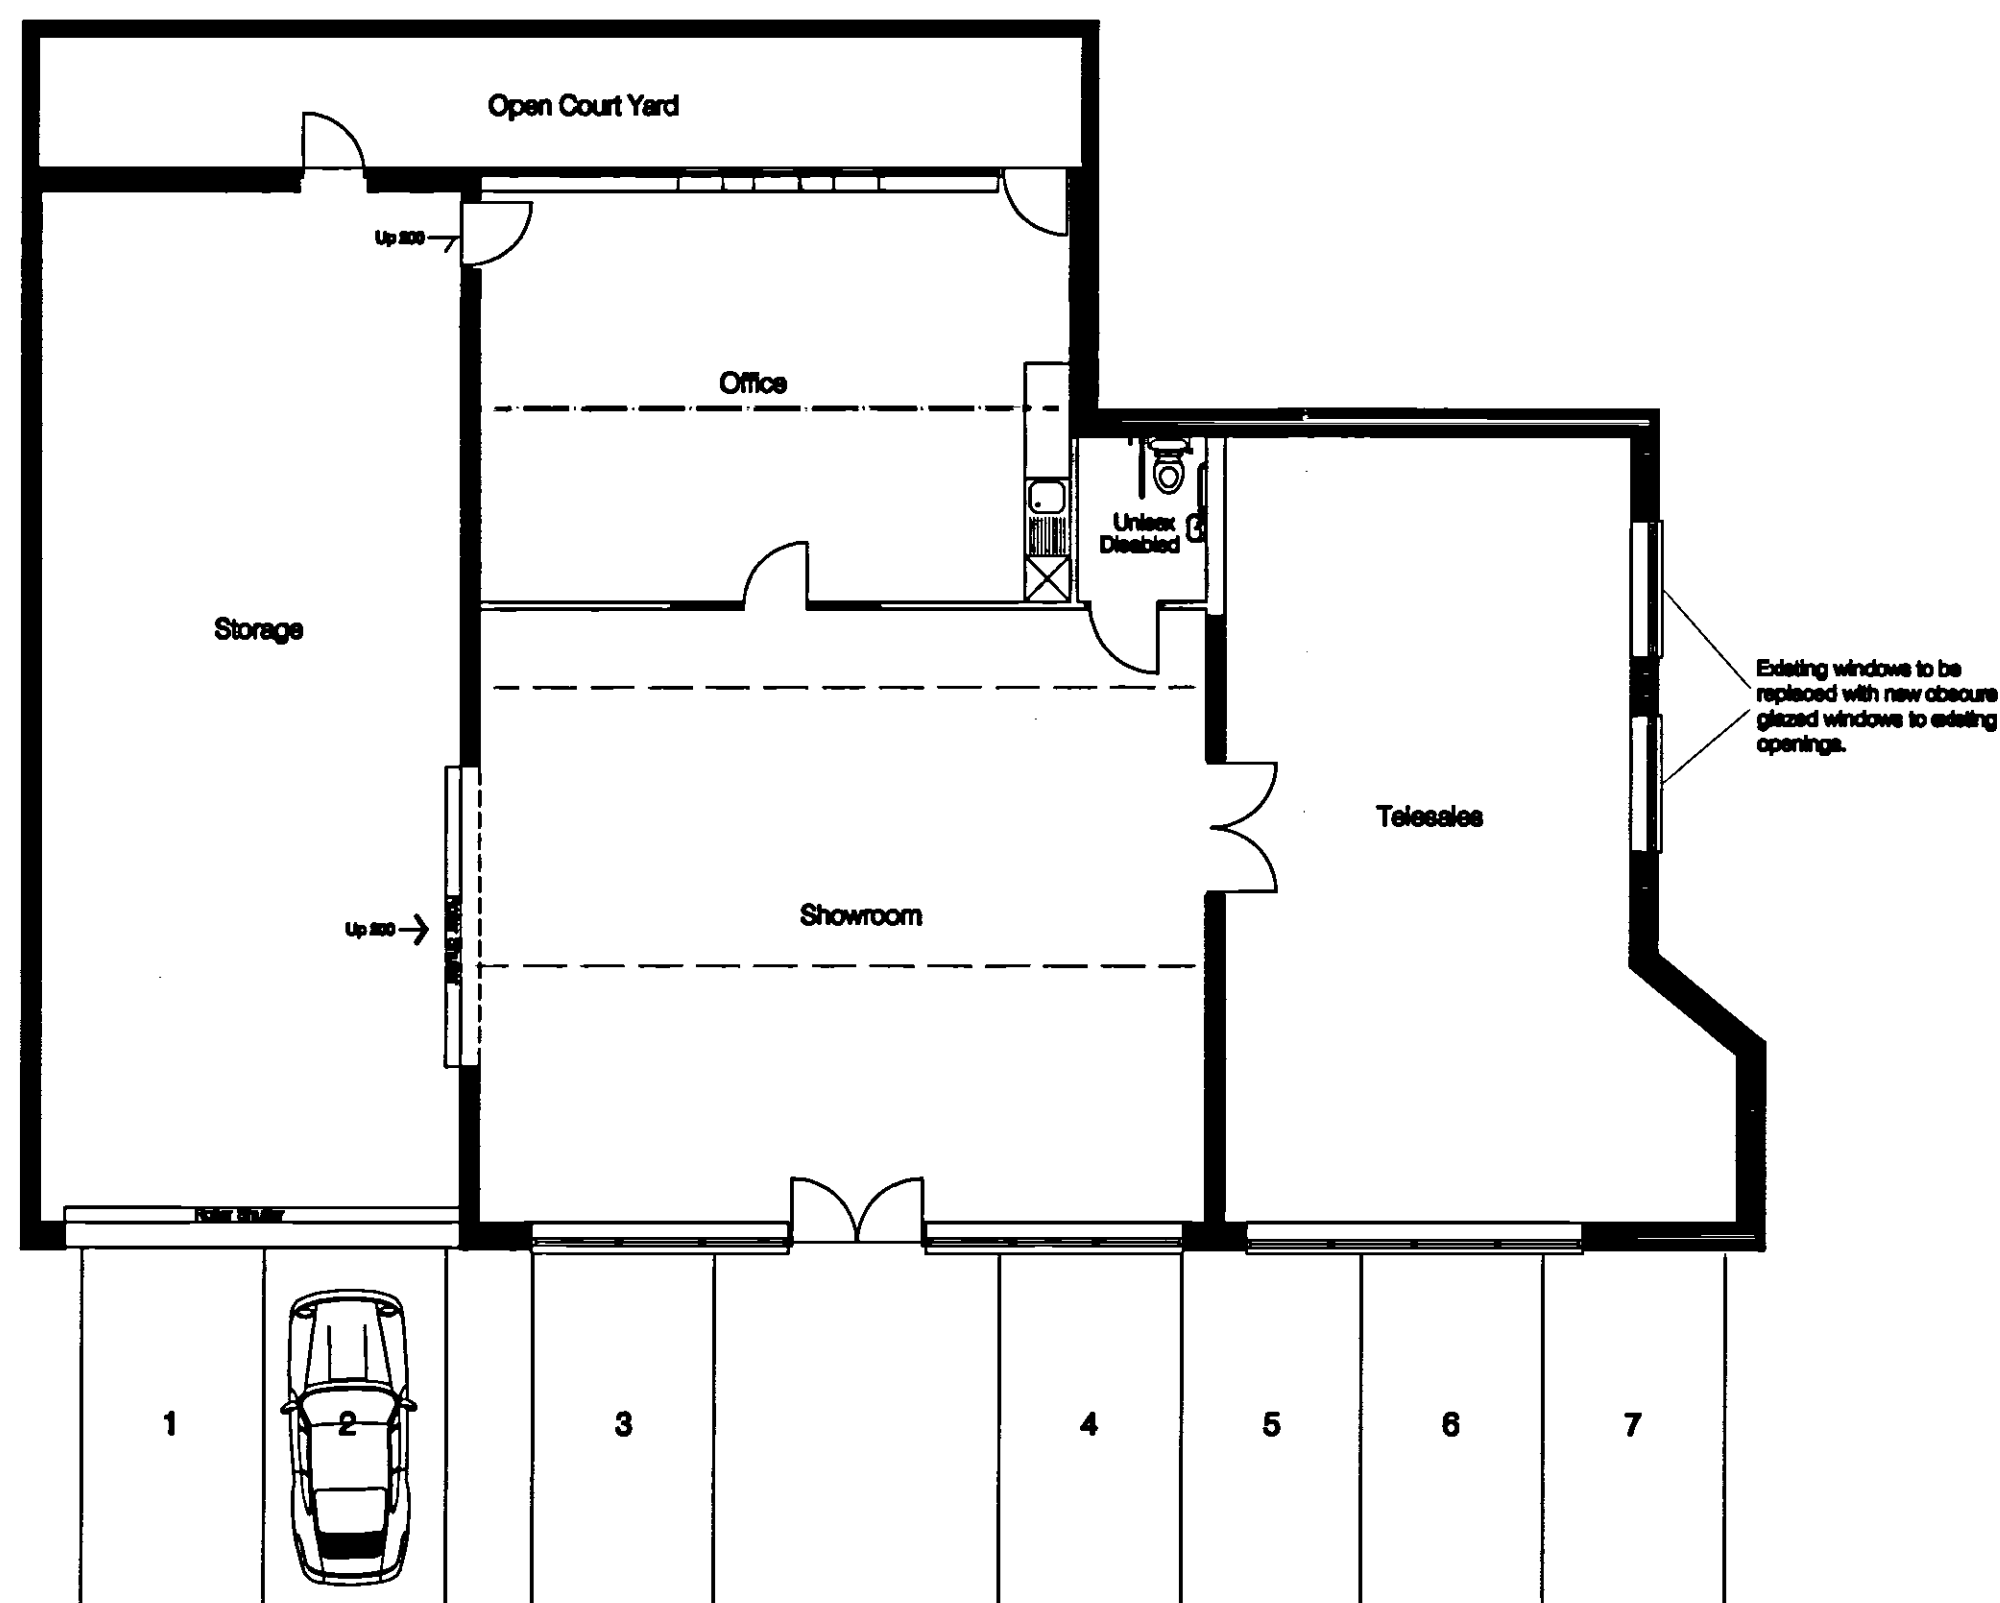

Ground Floor Plan

Notes - All dimensions must be checked on site and not relied on from this drawing, any discrepancies to be reported to the office before. - The Contractor shall make a survey of the site and shall be responsible for obtaining all dimensions and levels necessary for the proper construction of works as indicated.														
Client EYG														
Job Title CONSERVATORY SHOWROOM COMMERCIAL ROAD SPALDING														
Drawing Title PROPOSED														
Copyright ELEVATION DESIGN - CONSTRUCTION PROJECT MANAGEMENT 16 Wright Street Hull HU2 8JU Telephone 01482 221188 Fax 01482 221106 Email enquiries@elevationdesign.co.uk														
<table border="1"> <thead> <tr> <th>Revision</th> <th>Date</th> <th>Description</th> <th>DR</th> <th>CH</th> </tr> </thead> <tbody> <tr> <td>A</td> <td>10/03/08</td> <td>Revised for planners comments</td> <td>DM</td> <td></td> </tr> </tbody> </table>	Revision	Date	Description	DR	CH	A	10/03/08	Revised for planners comments	DM					
Revision	Date	Description	DR	CH										
A	10/03/08	Revised for planners comments	DM											
Status PLANNING														
Scale A2- 1:100		Date 08/01/08												
Drawn By DMM		Checked		Approved										
Drawing No. 1001/56/02				Rev A										

SUPERSEDED

