




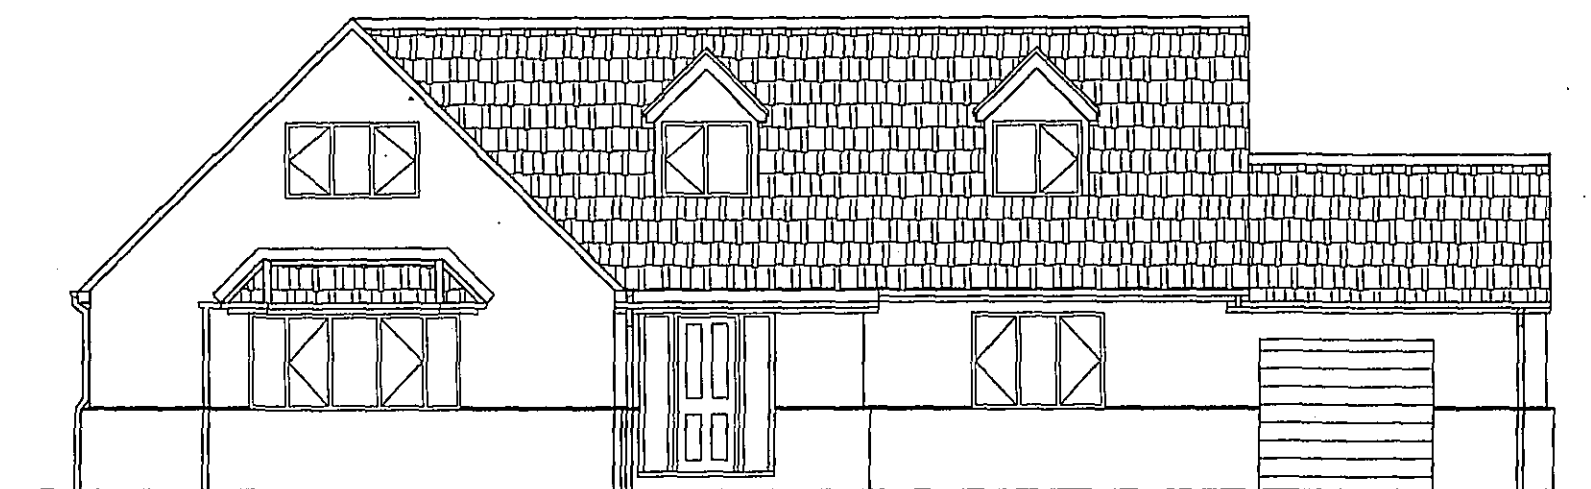


EXISTING FRONT ELEVATION
1:100

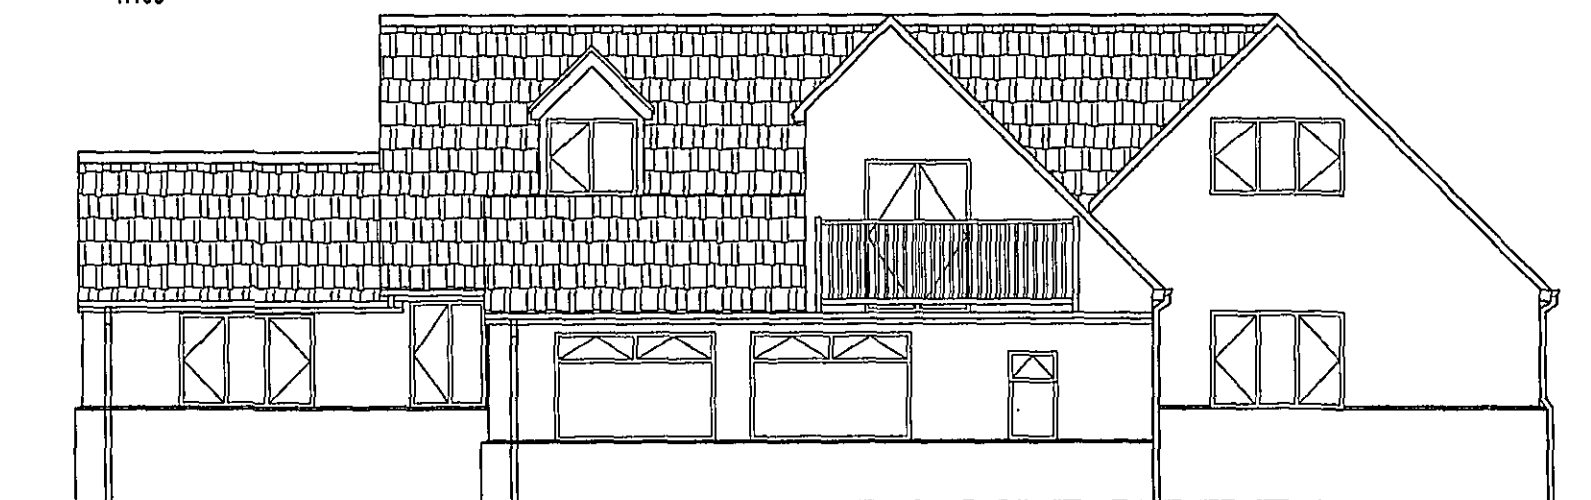


EXISTING REAR ELEVATION
1:100

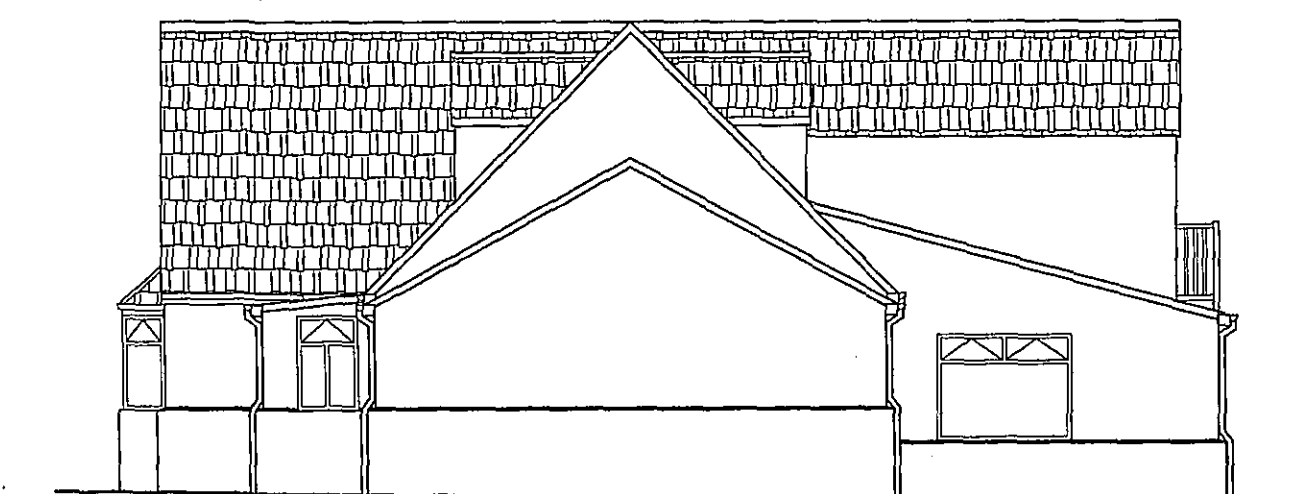


EXISTING SIDE ELEVATION
1:100

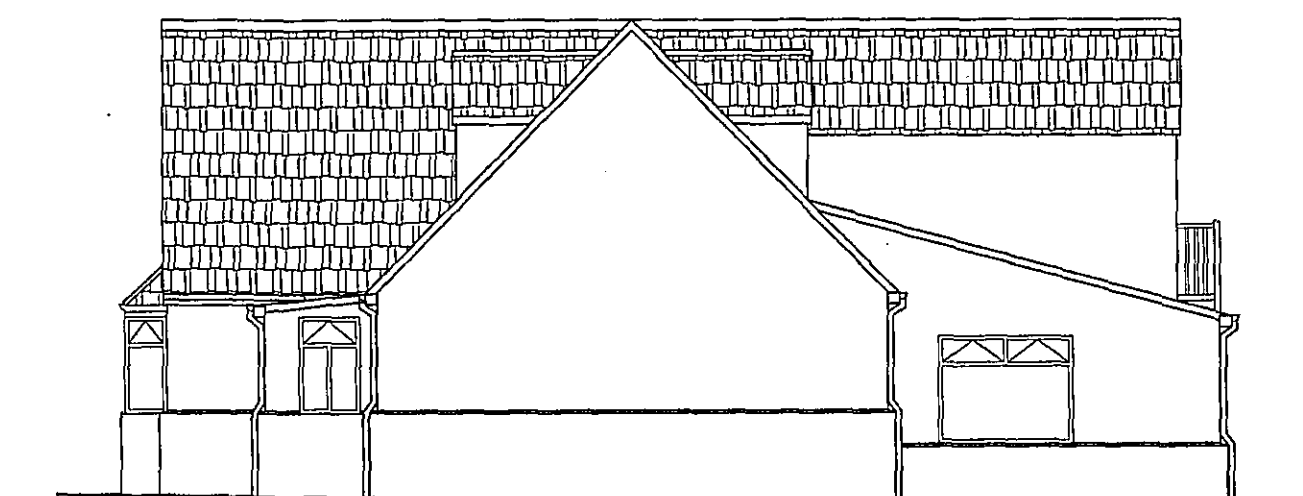


PROPOSED SIDE ELEVATION
1:100

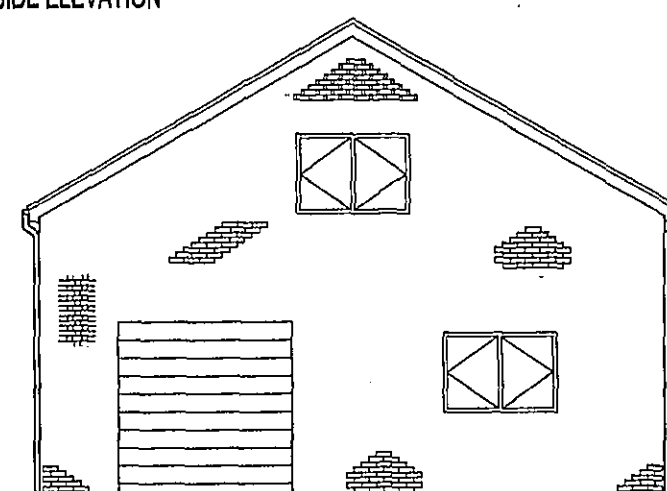

PROPOSED GARAGE FRONT ELEVATION
1:100

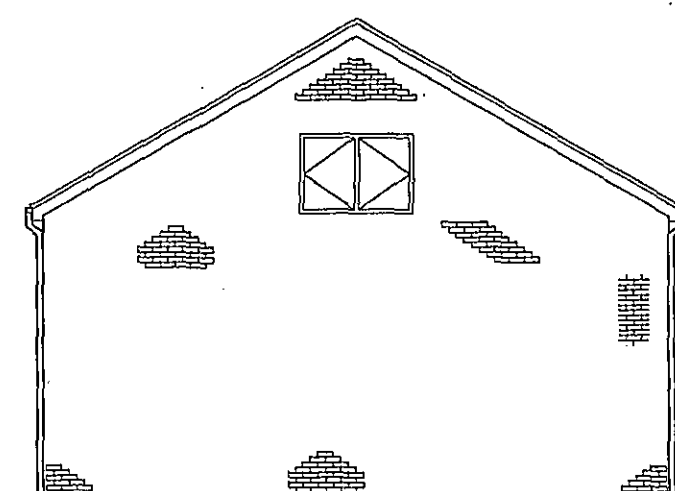


PROPOSED GARAGE REAR ELEVATION
1:100

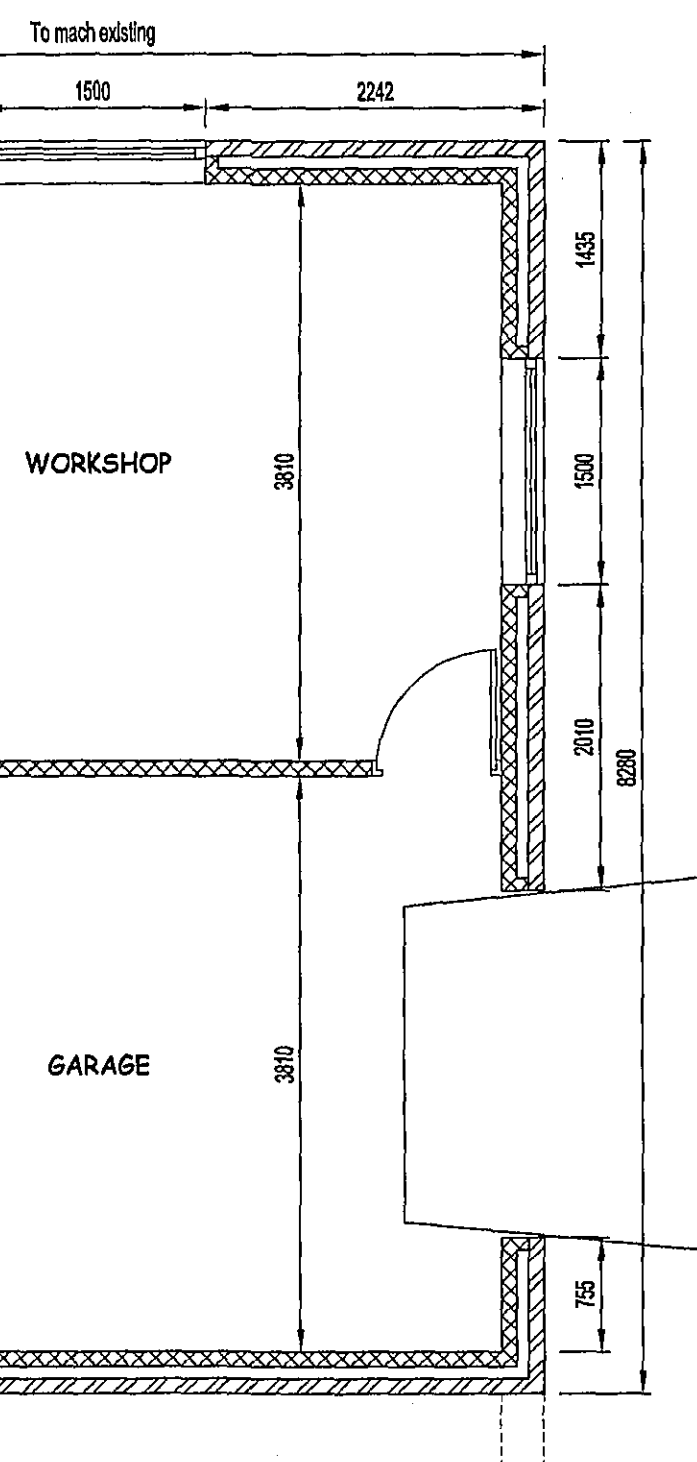

EXISTING GARAGE
TO BE DEMOLISHED

PROPOSED GARAGE GROUND FLOOR PLAN
1:50

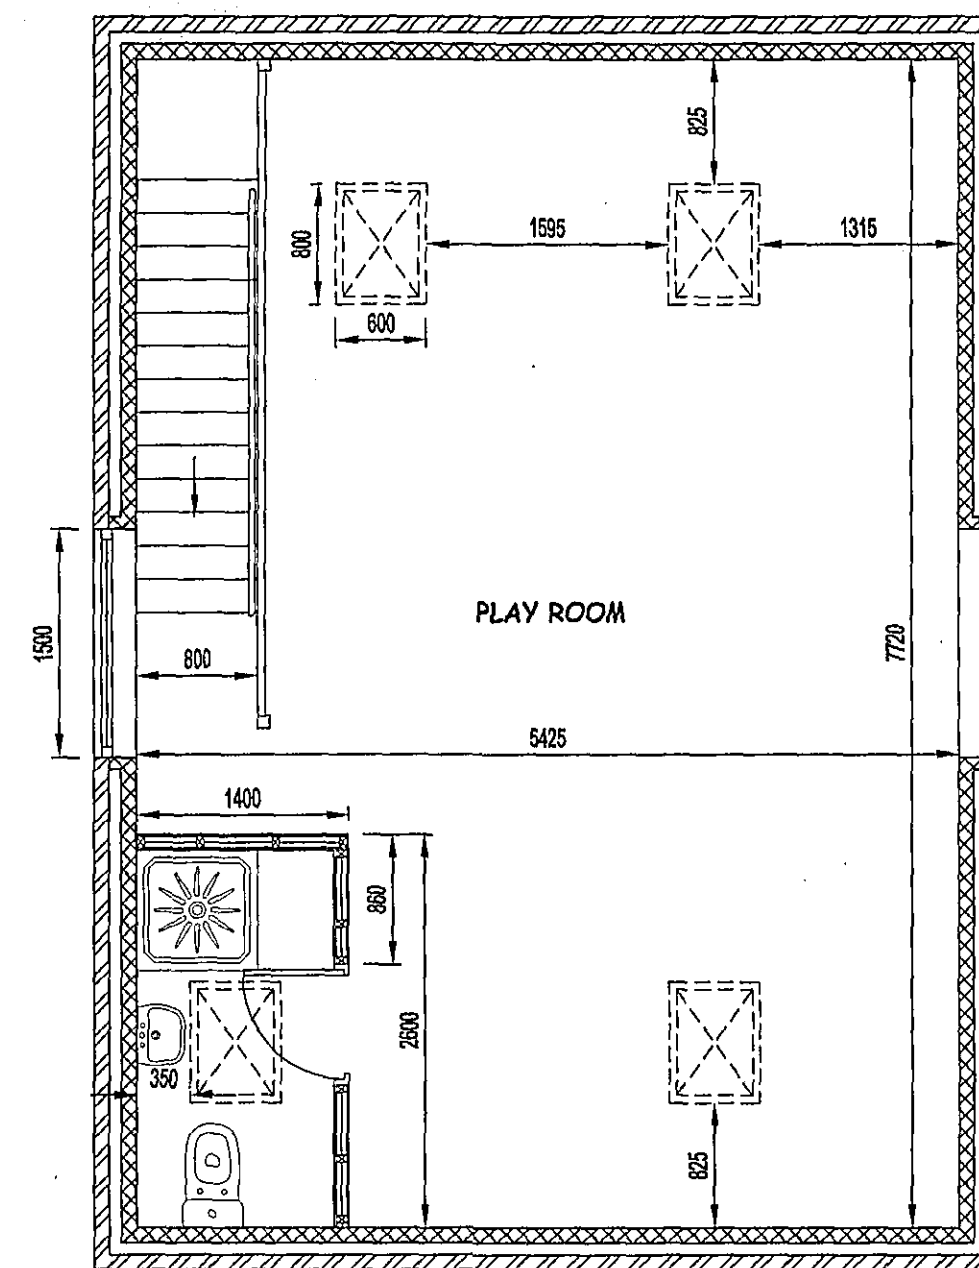

PROPOSED GARAGE FIRST FLOOR PLAN
1:50

**DETERMINED
PLAN**

SHDC
PLANNING & DEVELOPMENT
18 JAN 2007
Ref. 0090/07

MAP DESIGN SERVICES
01733 560026
m.a.p._ds@hotmail.co.uk

TITLE: Alterations to be carried out at
11 South Drove, Spalding
PE11 3BD
for Mr. K. King

SCALE: 1:50, 1:100	DATE: January 2007
DRAWN: M A P	SHEET: 2 of 3
REVISION:	