



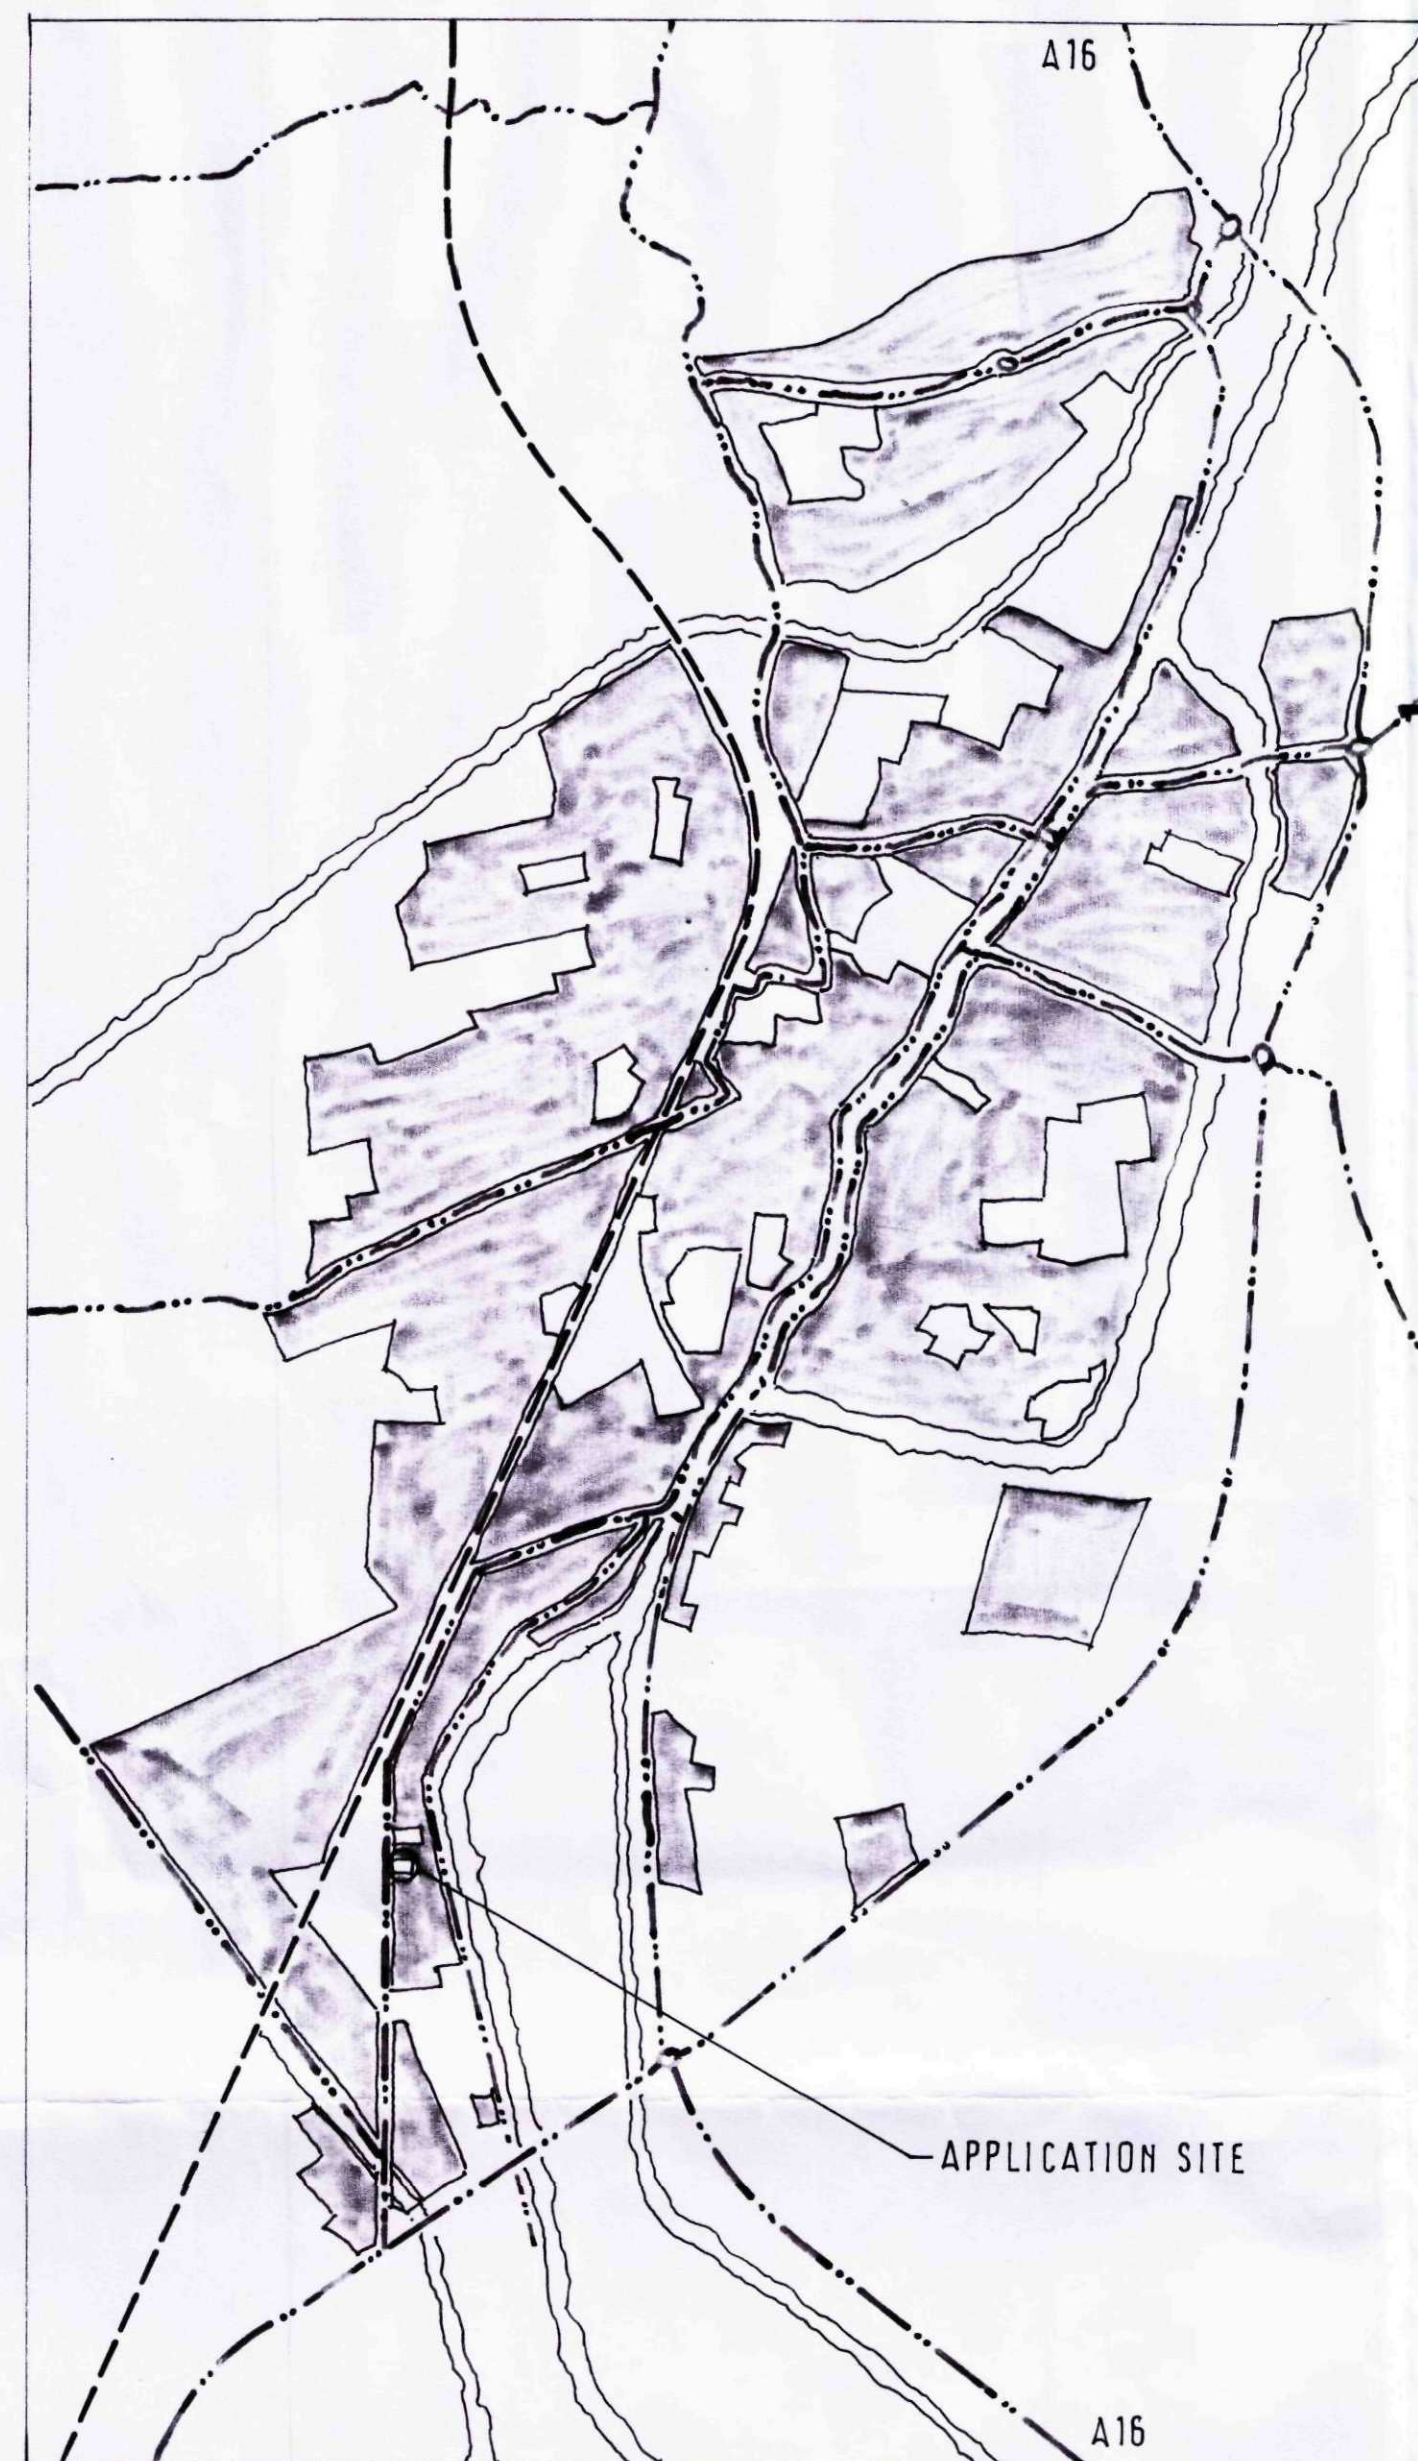


SPALDING TOWN PLAN 1:10000

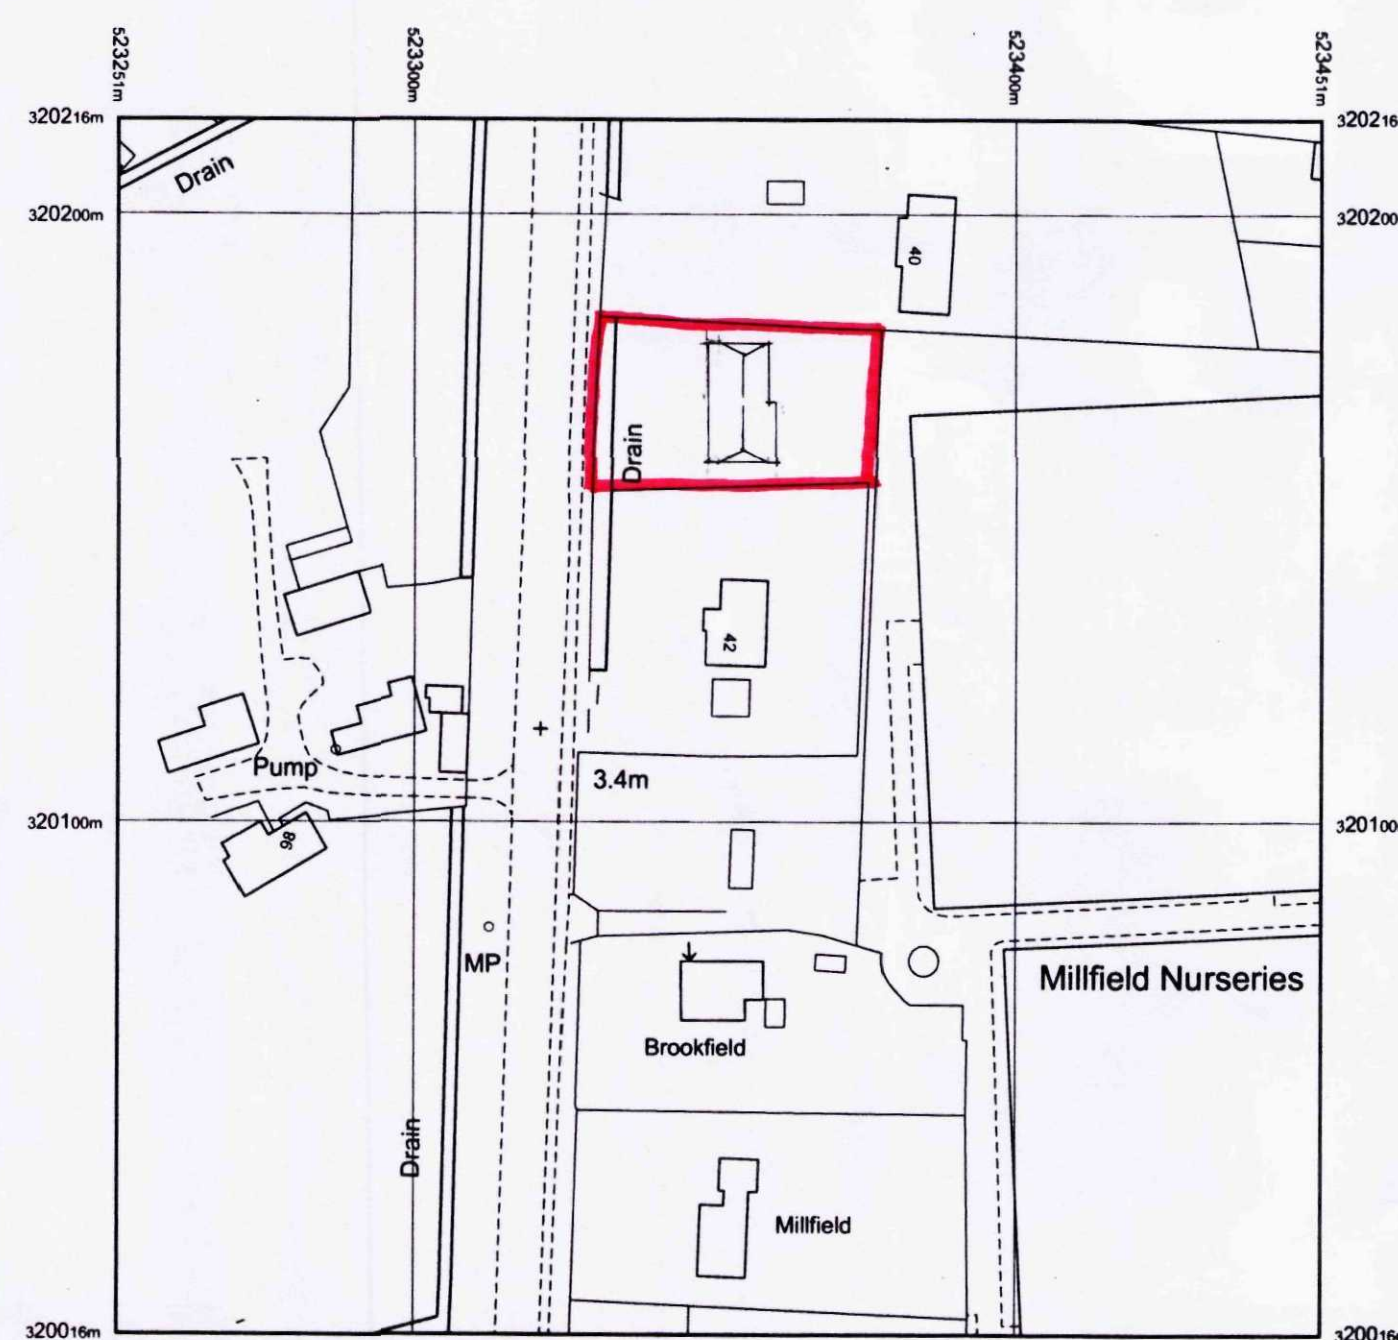

LOCATION PLAN 1:1250


SOUTH ELEVATION

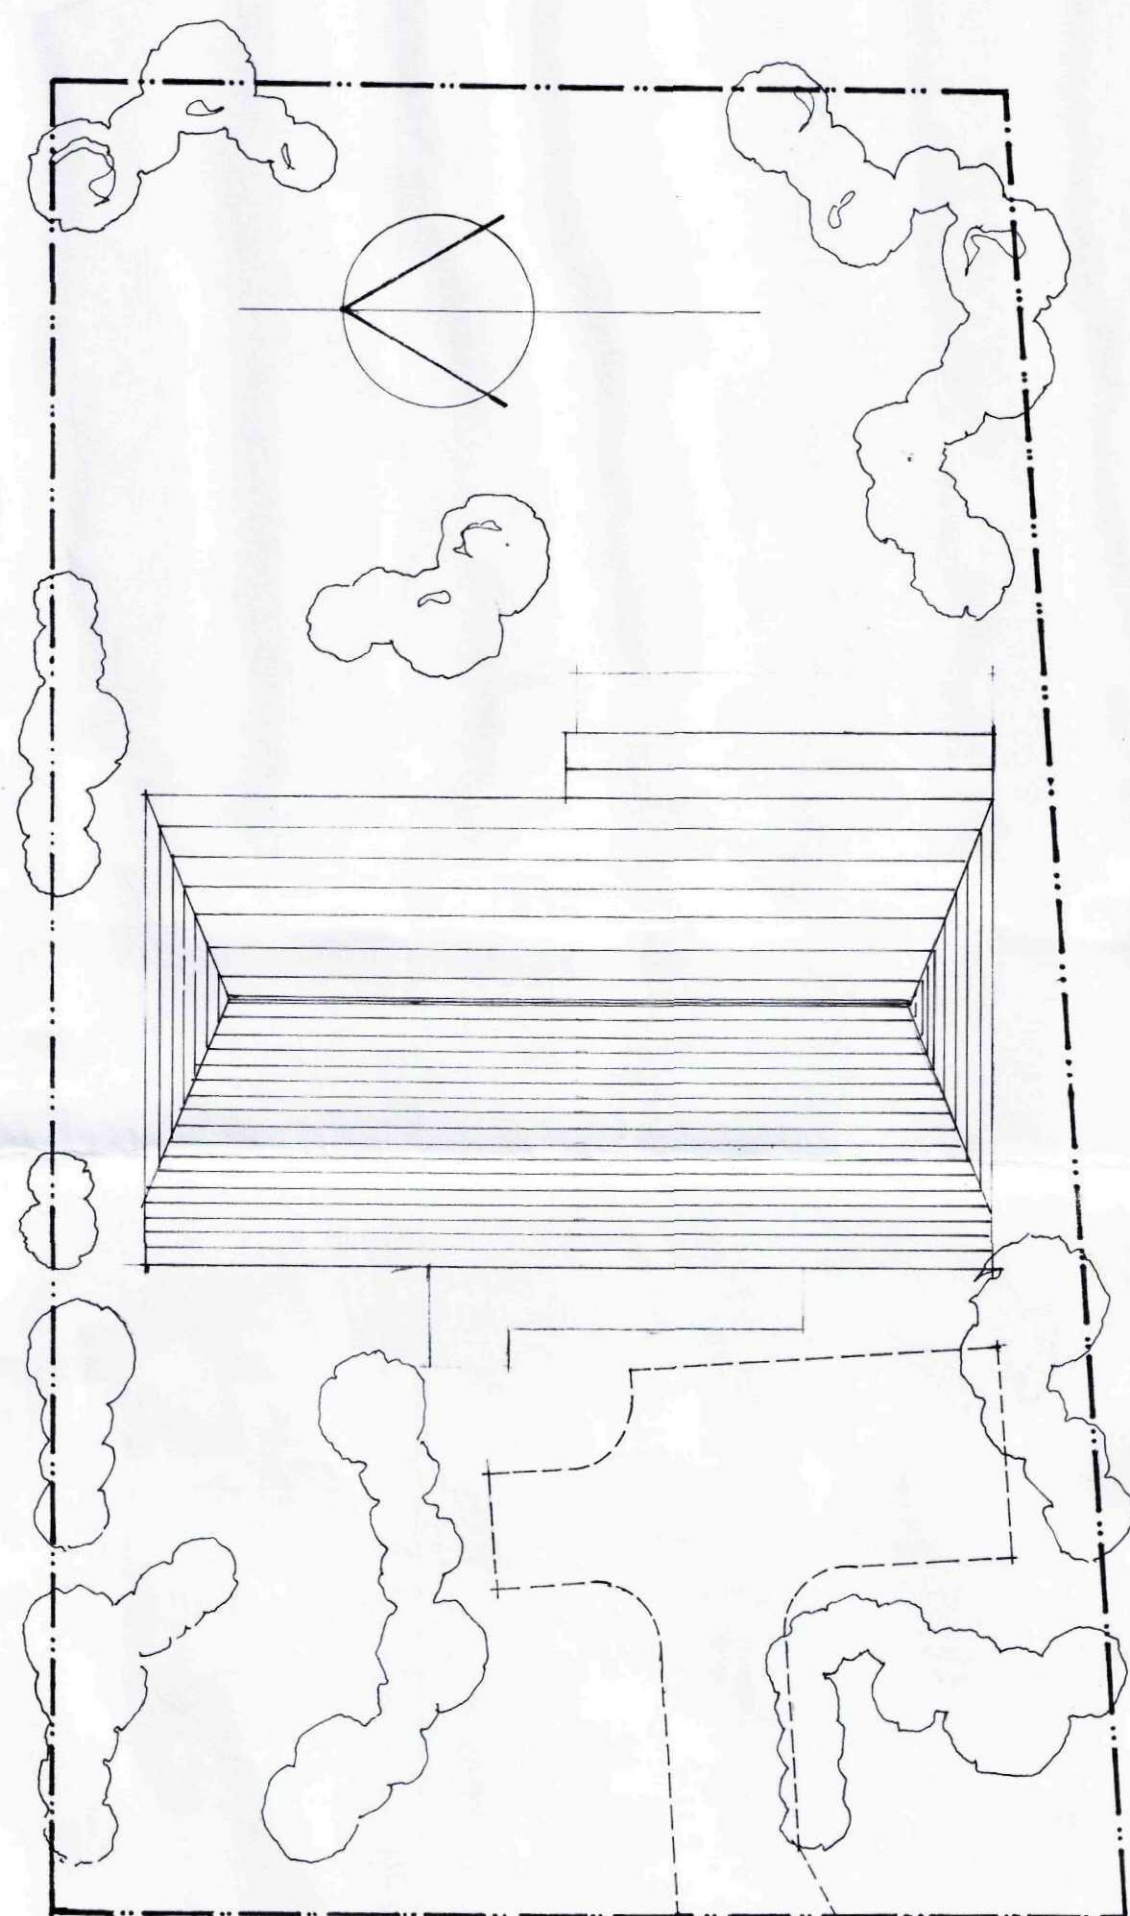

SPALDING COMMON (B1172)

SITE PLAN 1:200


EAST ELEVATION

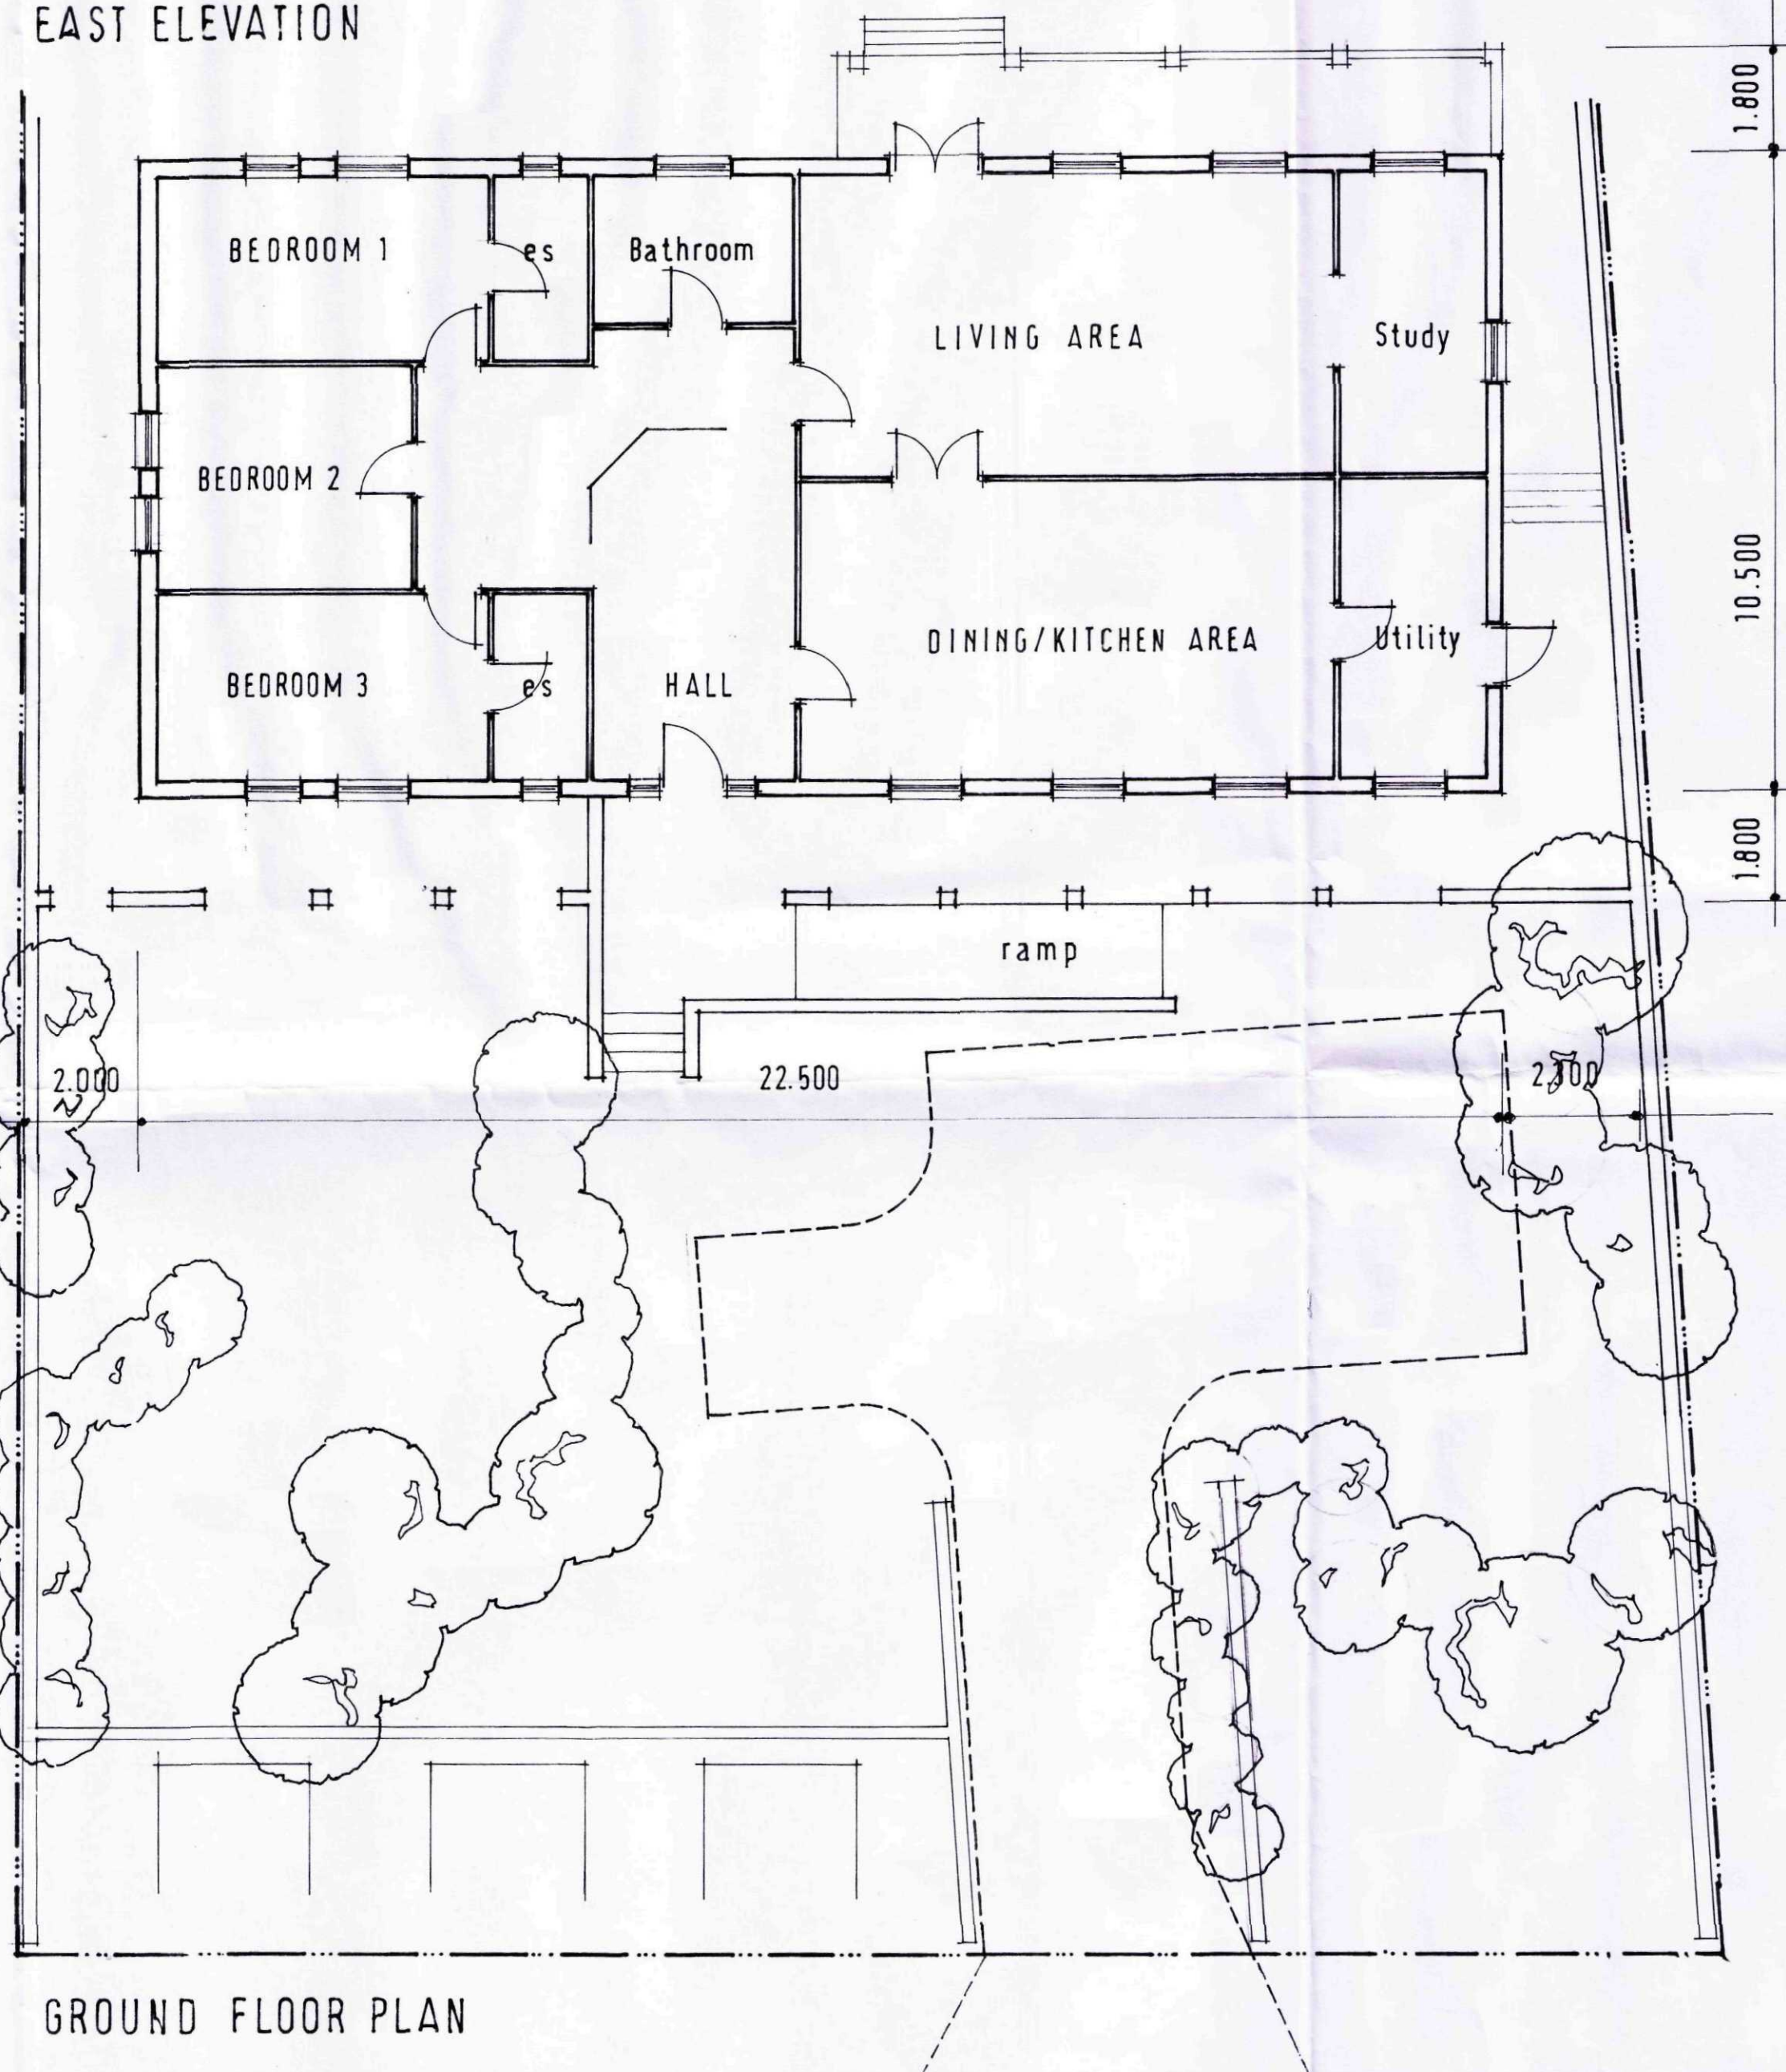


GROUND FLOOR PLAN

SPALDING COMMON (B1172)

NORTH ELEVATION

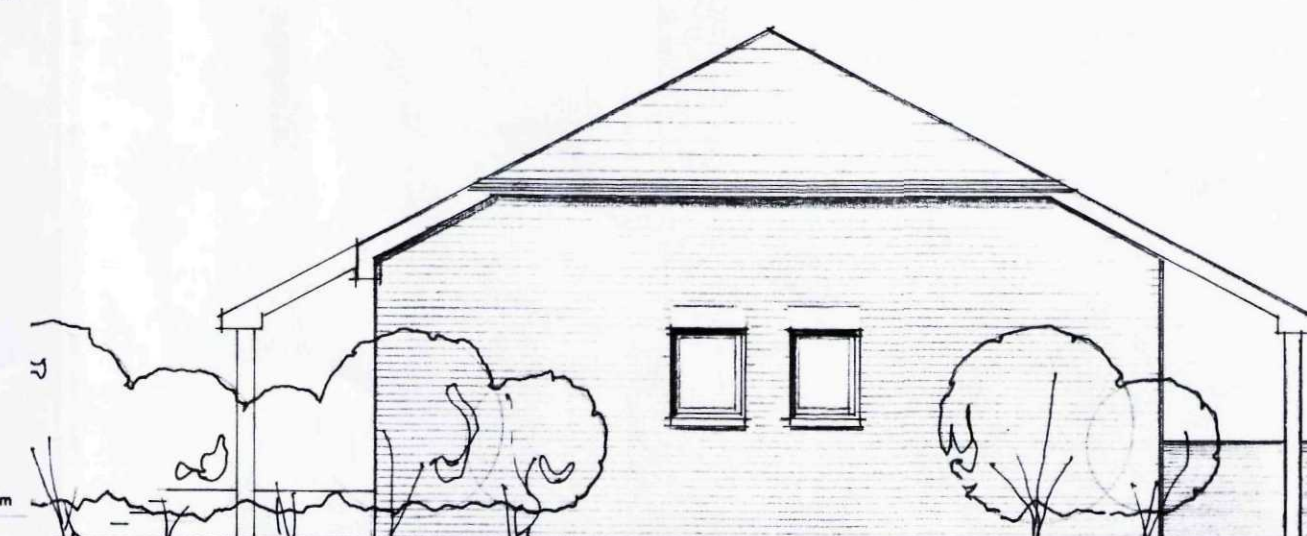

WEST ELEVATION (SPALDING COMMON)

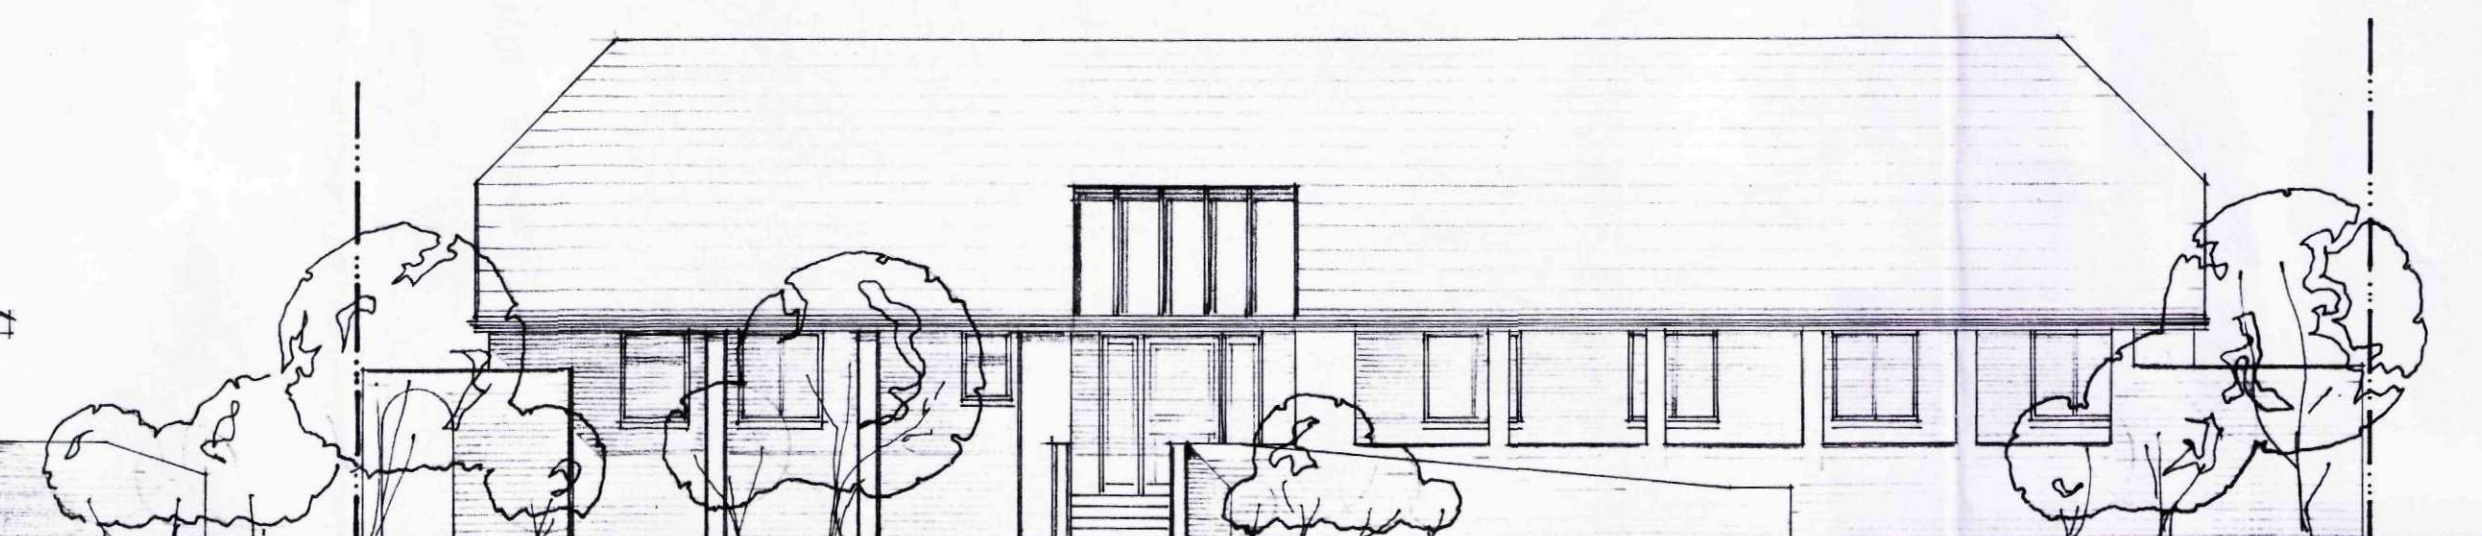

SHDC
PLANNING & DEVELOPMENT
02 FEB 2012
Ref. 0093-12

Peter Lindsay-Hemmens dip.arch.RIBA
Chartered Architect

The Coach House - Haverholme Priory - Lincolnshire NG34 9PF
01-526 834407

e-mail lindsayhemmens002@btinternet.com

Proposed Single Storey Dwelling
for Mr M Fisher

Land adjacent to 42 Spalding Common

Planning Application Drwg.No. 2012/01

Scale 1:100

January 2012