




SITE PLAN 1:200

5.2m




LOCATION PLAN 1:1250


Orthorec Survey (c) Crown Copyright 2017. All rights reserved. Licence number 100024242

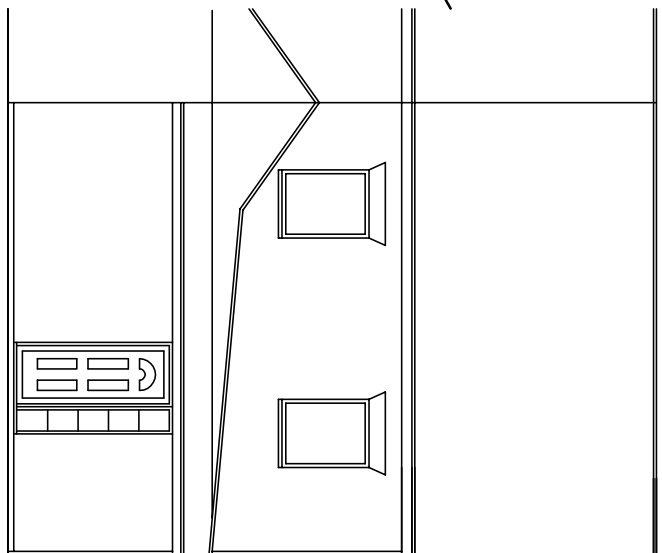


EXISTING  
REAR ELEVATION  
SCALE 1:100

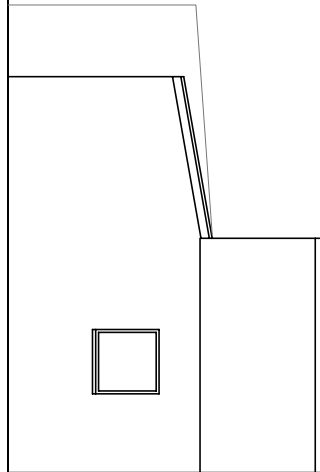


EXISTING  
SIDE ELEVATION  
SCALE 1:100

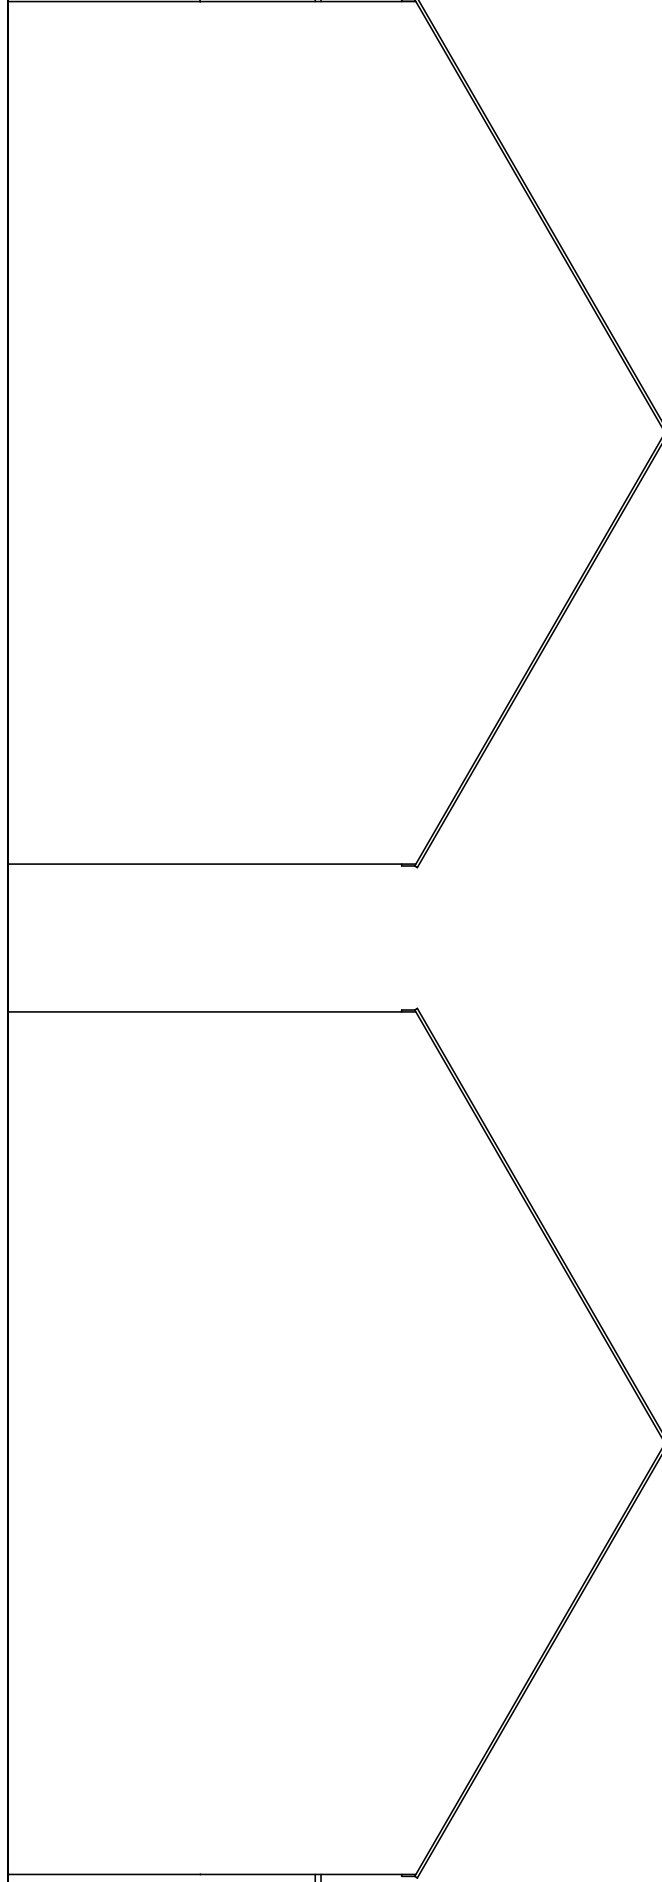


EXISTING  
SIDE ELEVATION  
SCALE 1:100

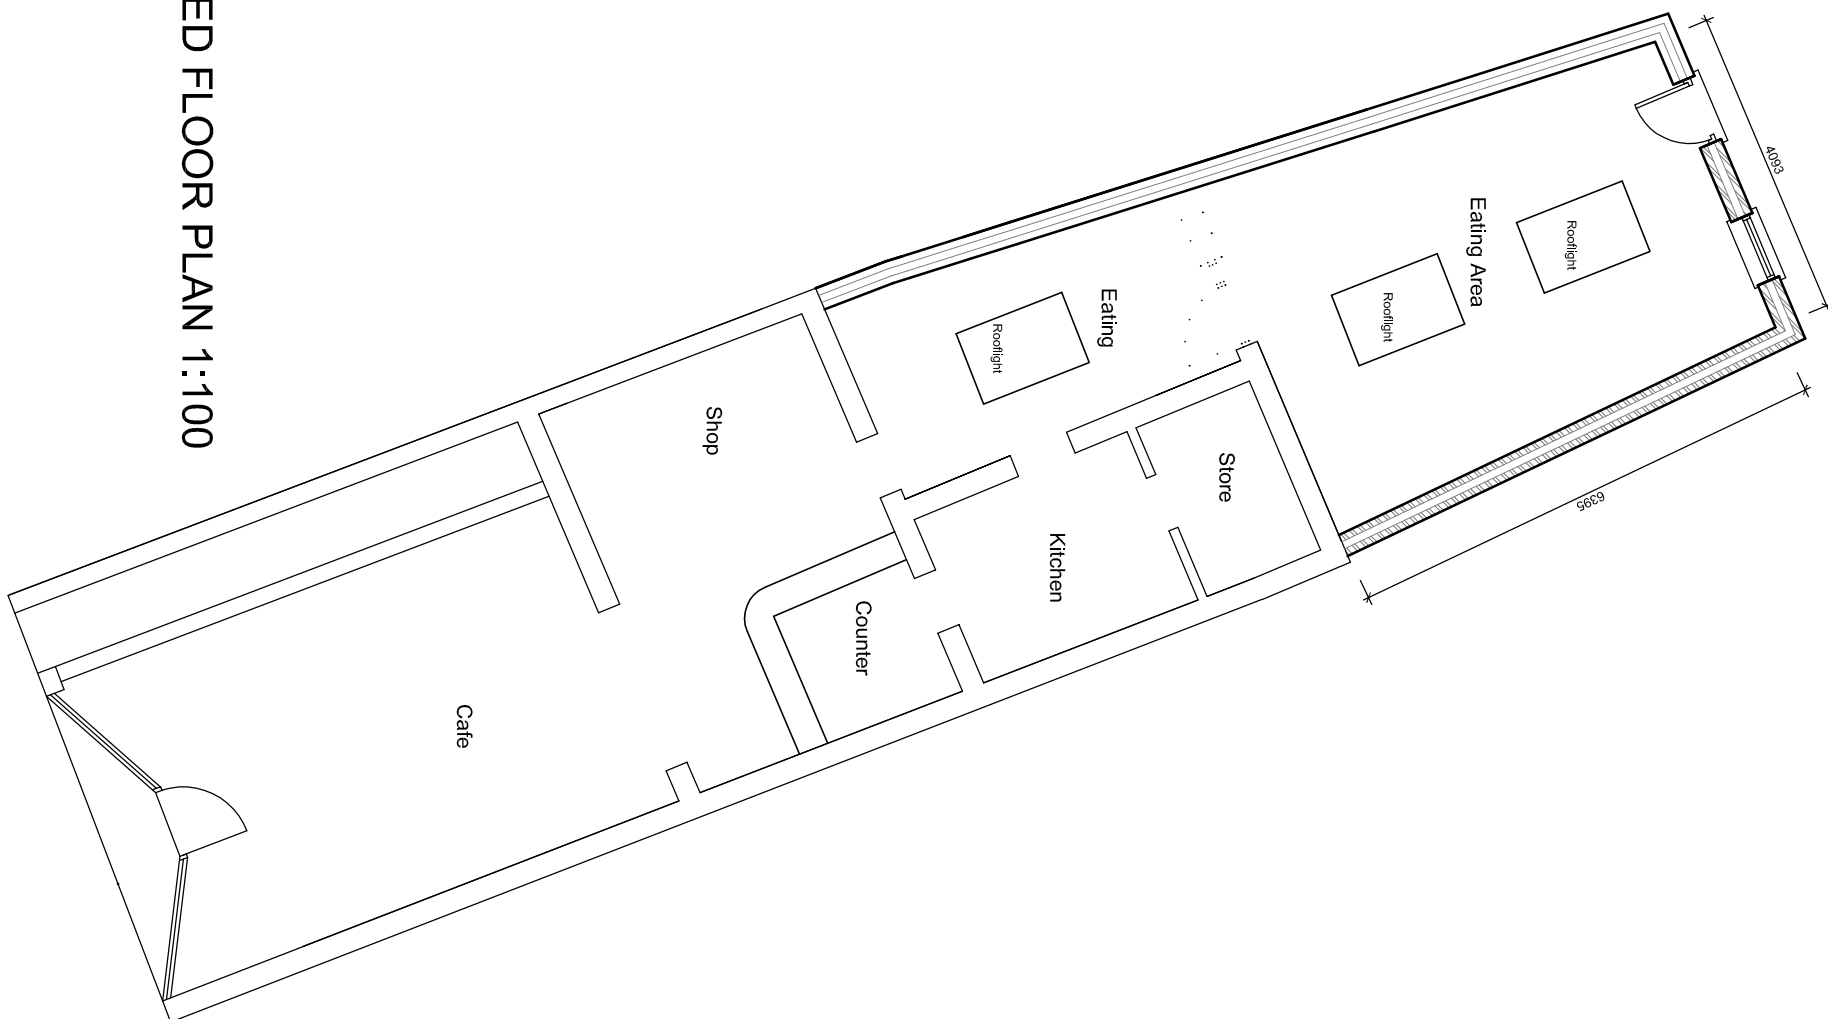


PROPOSED FLOOR PLAN 1:100

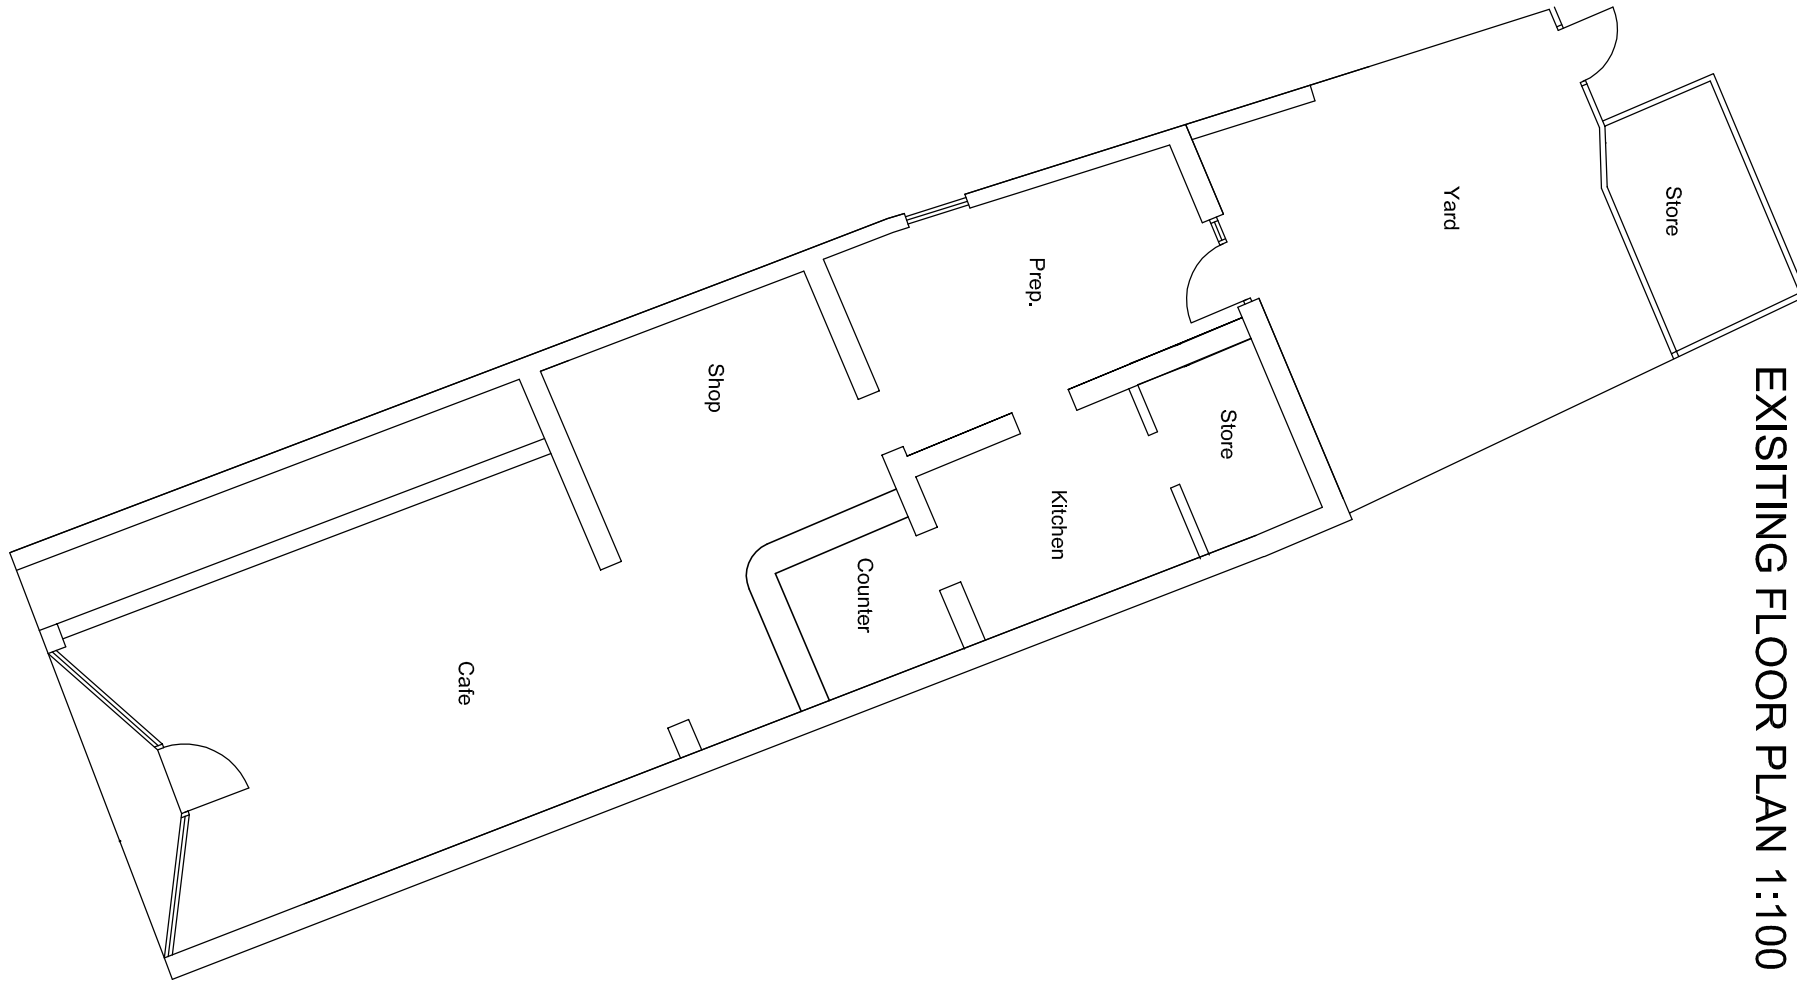


EXISTING FLOOR PLAN 1:100

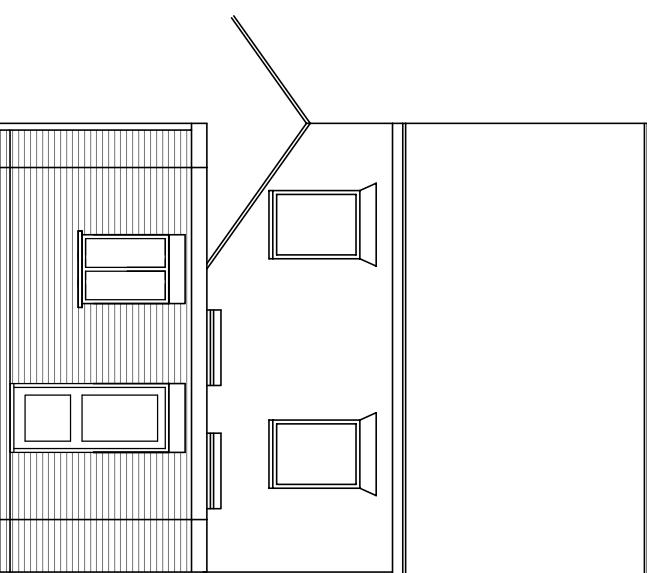



REAR ELEVATION  
SCALE 1:100

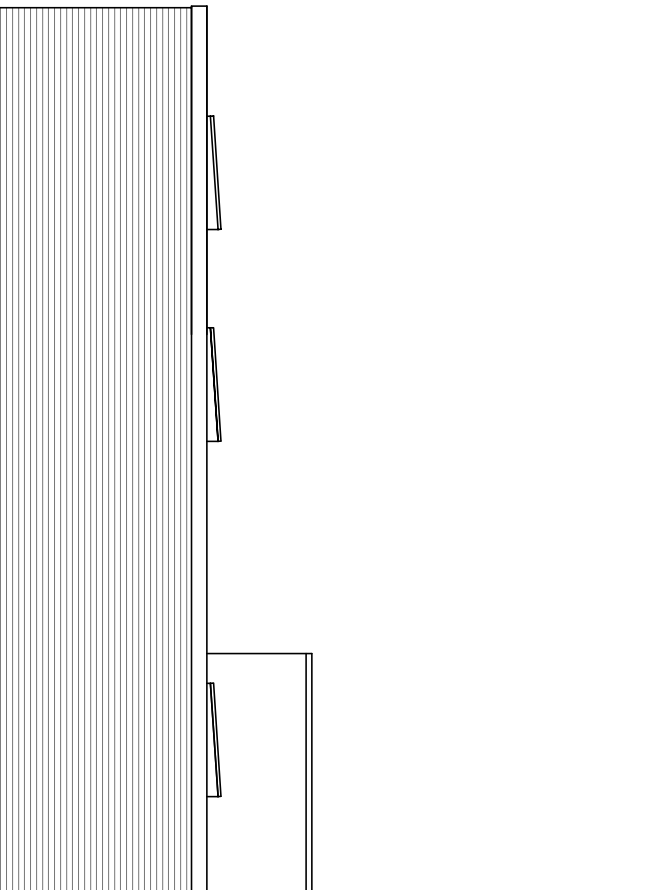

SIDE ELEVATION  
SCALE 1:100

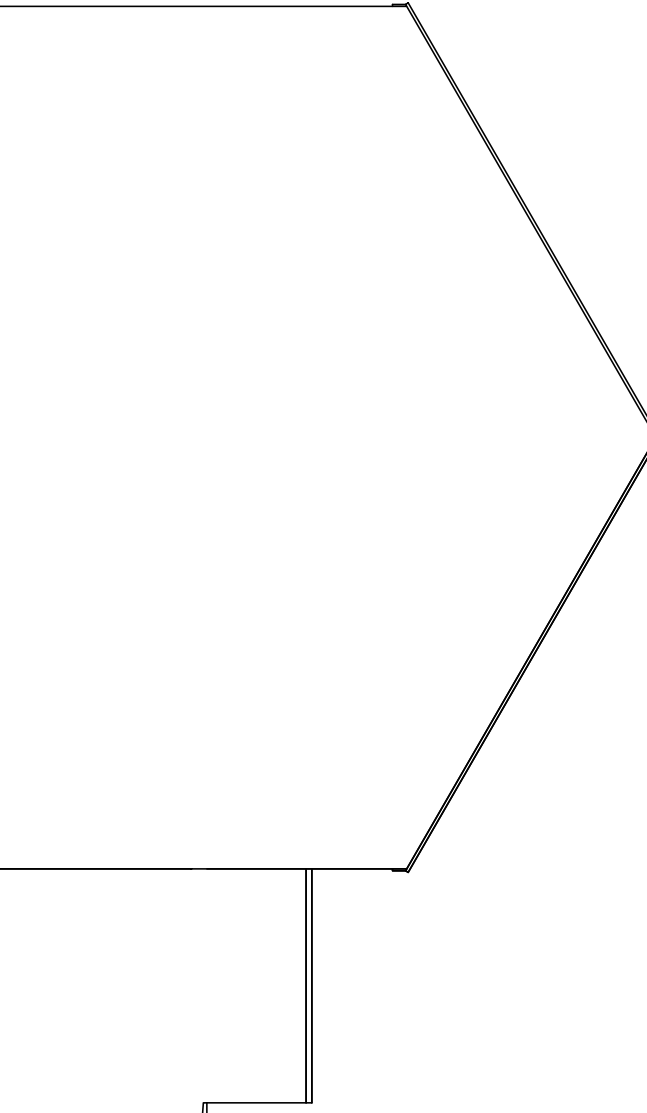

SIDE ELEVATION  
SCALE 1:100

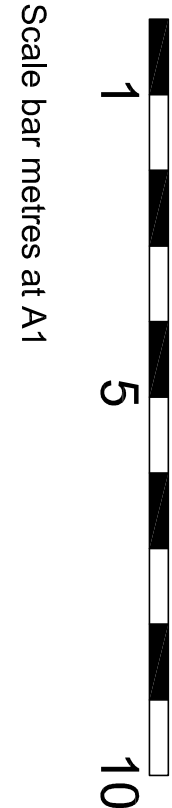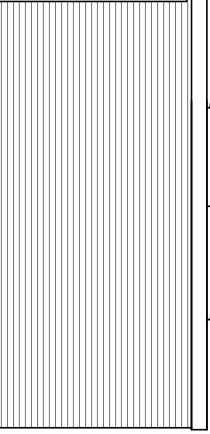

Scale bar metres at A1

**Peter Humphrey Associates Ltd.**  
ARCHITECTURAL DESIGN AND BUILDING

PROJECT  
PROPOSED EXTENSION

SITE  
RAFAELS  
28 WEST LODGE STREET  
SPALDING

DRAWING

CLIENT  
MR K LABAN

DATE Nov.2017 SCALE As Shown JOB No. 5767-PL01

DO NOT SCALE FROM THIS DRAWING  
COPYRIGHT THIS DRAWING IS NOT TO BE REPRODUCED OR  
WITHOUT THE CONSENT OF PETER HUMPHREY ASSOCIATES

**Peter Humphrey Associates**  
ARCHITECTURAL DESIGN AND BUILDING  
TELEPHONE: 01945 466 433  
FAX: 01945 466 433  
E-MAIL: info@peterhumphrey.co.uk  
30 COLLEMAN STREET, COLLEMAN ROAD, SPALDING, Lincs. PE15 7NE

