



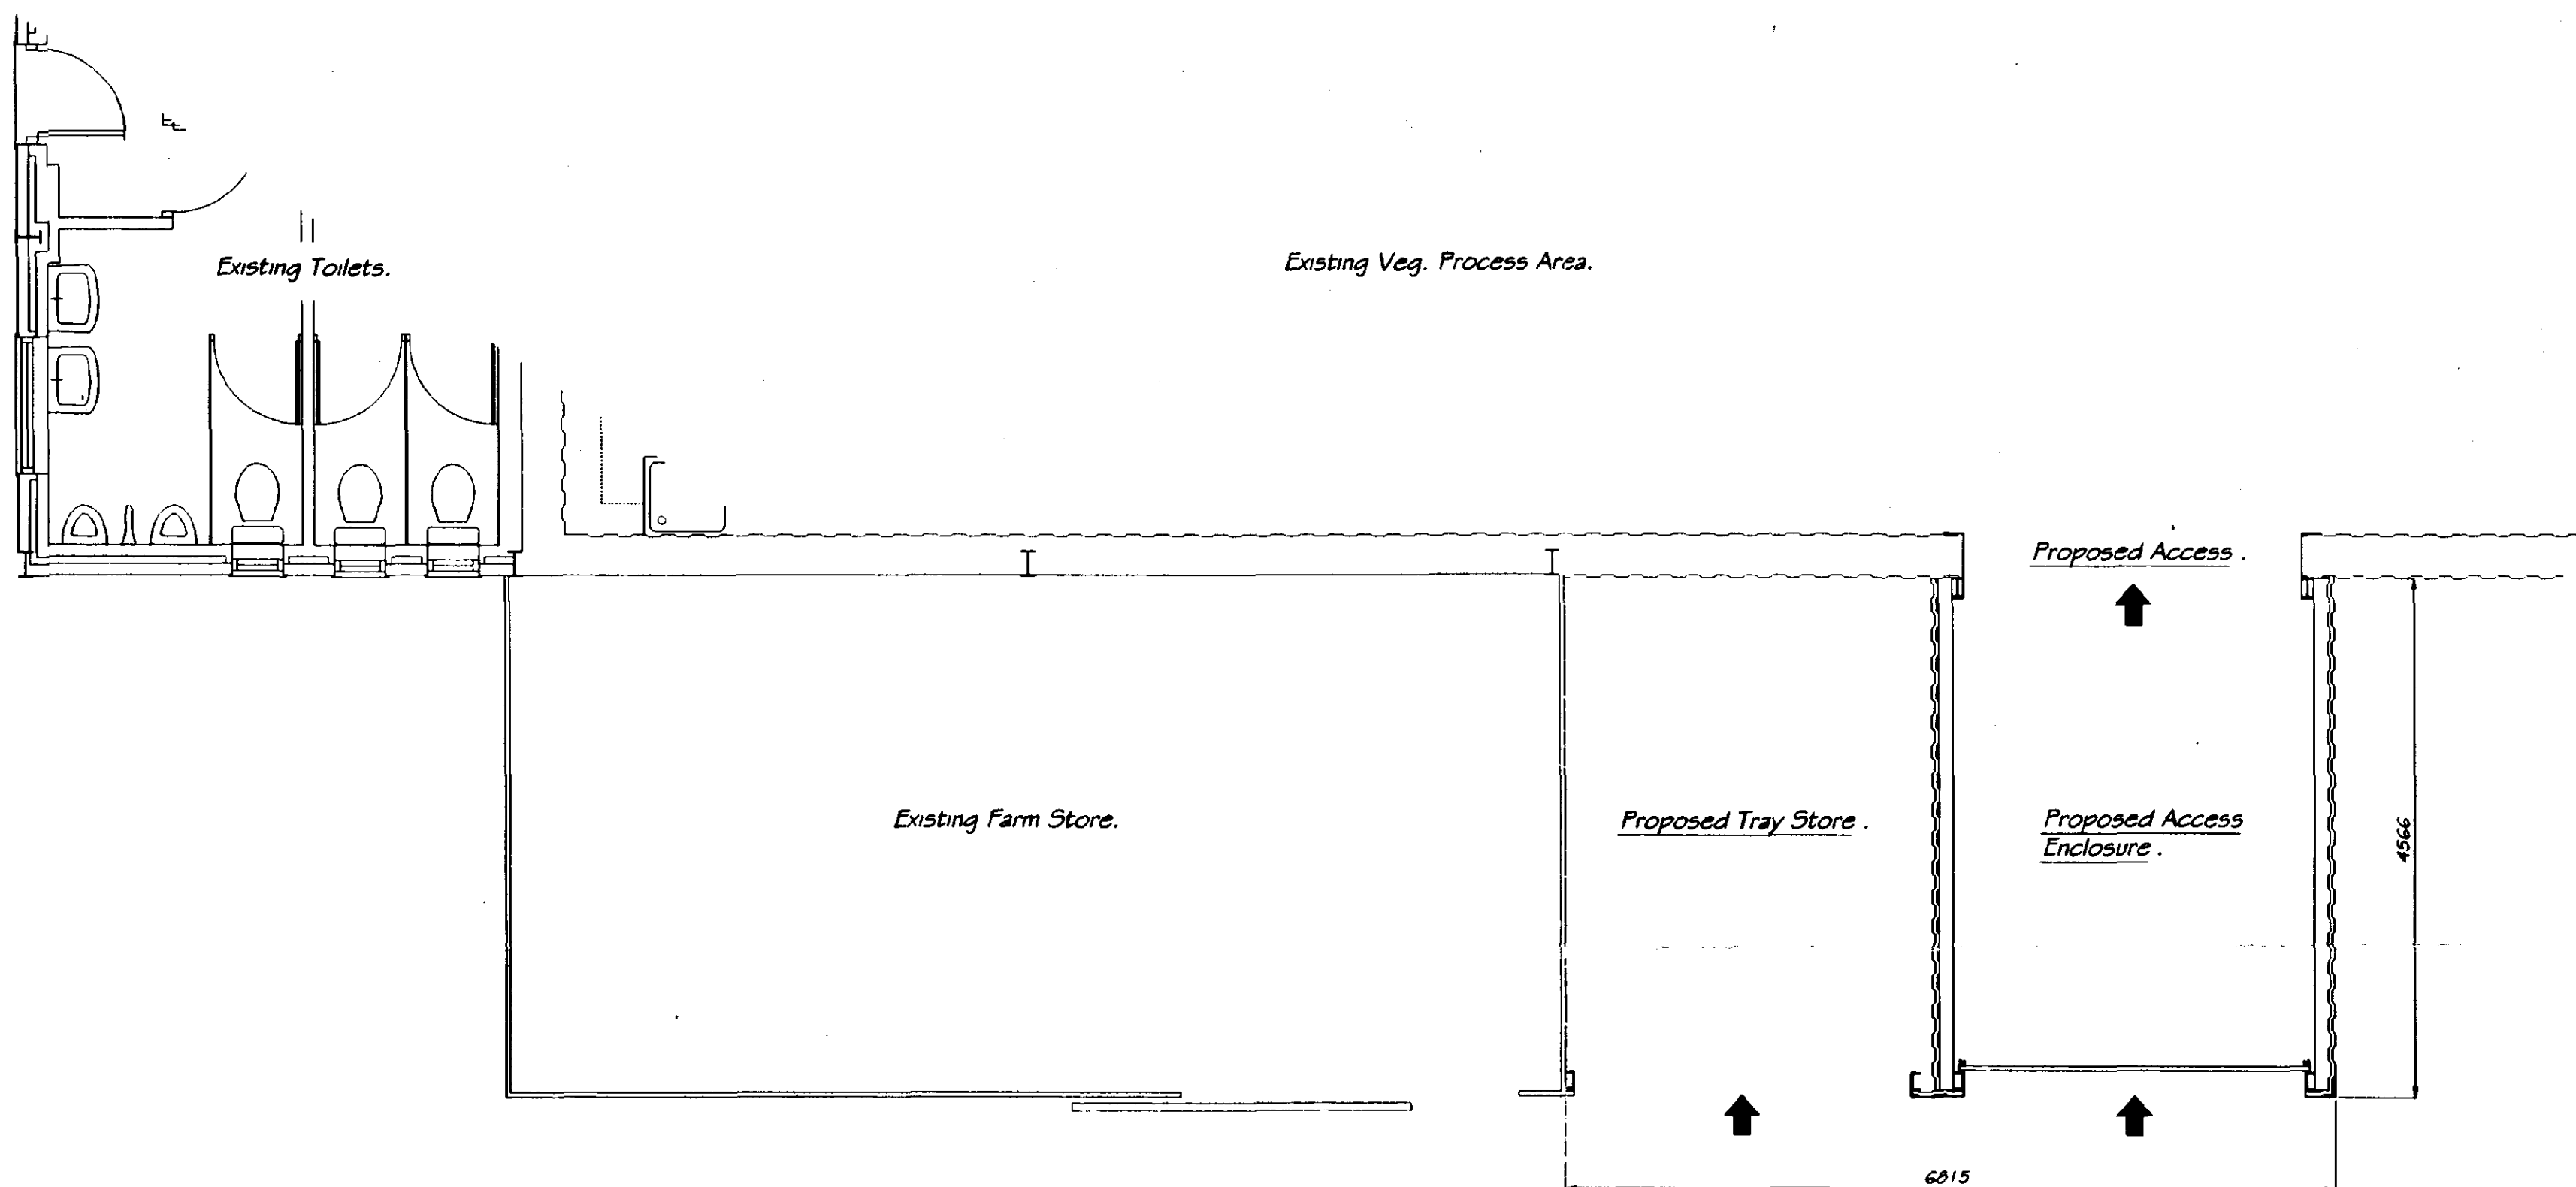

Floor Plan.

Fibre Cement Sheet To Match Existing.


Ex. Farm Store.

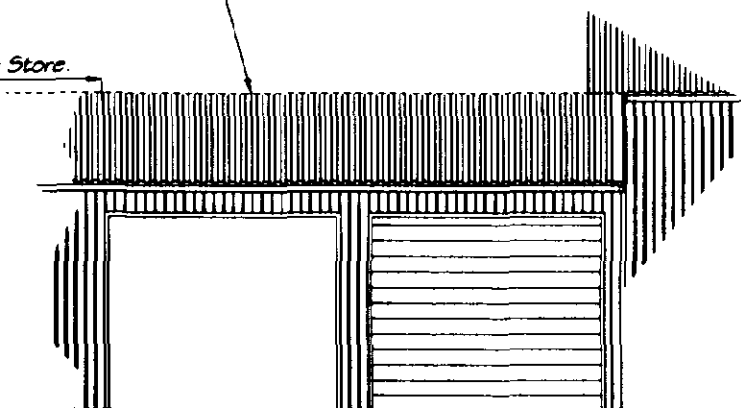

East Elevation.

Scale 1:100

Wall Cladding To Match Existing.

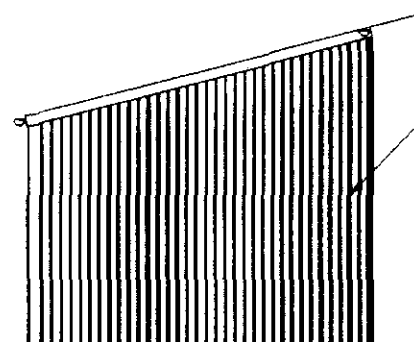


North Elevation.



SHDC
Planning & Development
29 JAN 2002
Ref 007102

ISSUE	DESCRIPTION	APPR'd	DATE
PODDINGTONS Architectural Design Consultants Est. 1969 Rabbit Hollow, Church Lane, North Rauceby, Steadford, Lincs. NG34 8QU Tel. (01529) 488033 Fax. (01529) 488044			
Client: Messrs. T. F. Bowman & Son			
Project: Proposed Extension To Existing Farm Store To Form Tray Store & New Access To Veg. Process Unit The Gables, Camelgate, Spalding.			
Drawing: Proposed Floor Plan & Elevations			
Drawn: J.C.P.	Scale: 1:50	Date: 24.01.02	Checked: Approved:
DWG. No. 3070 - 001			ISSUE.

DETERMINED
PLAN

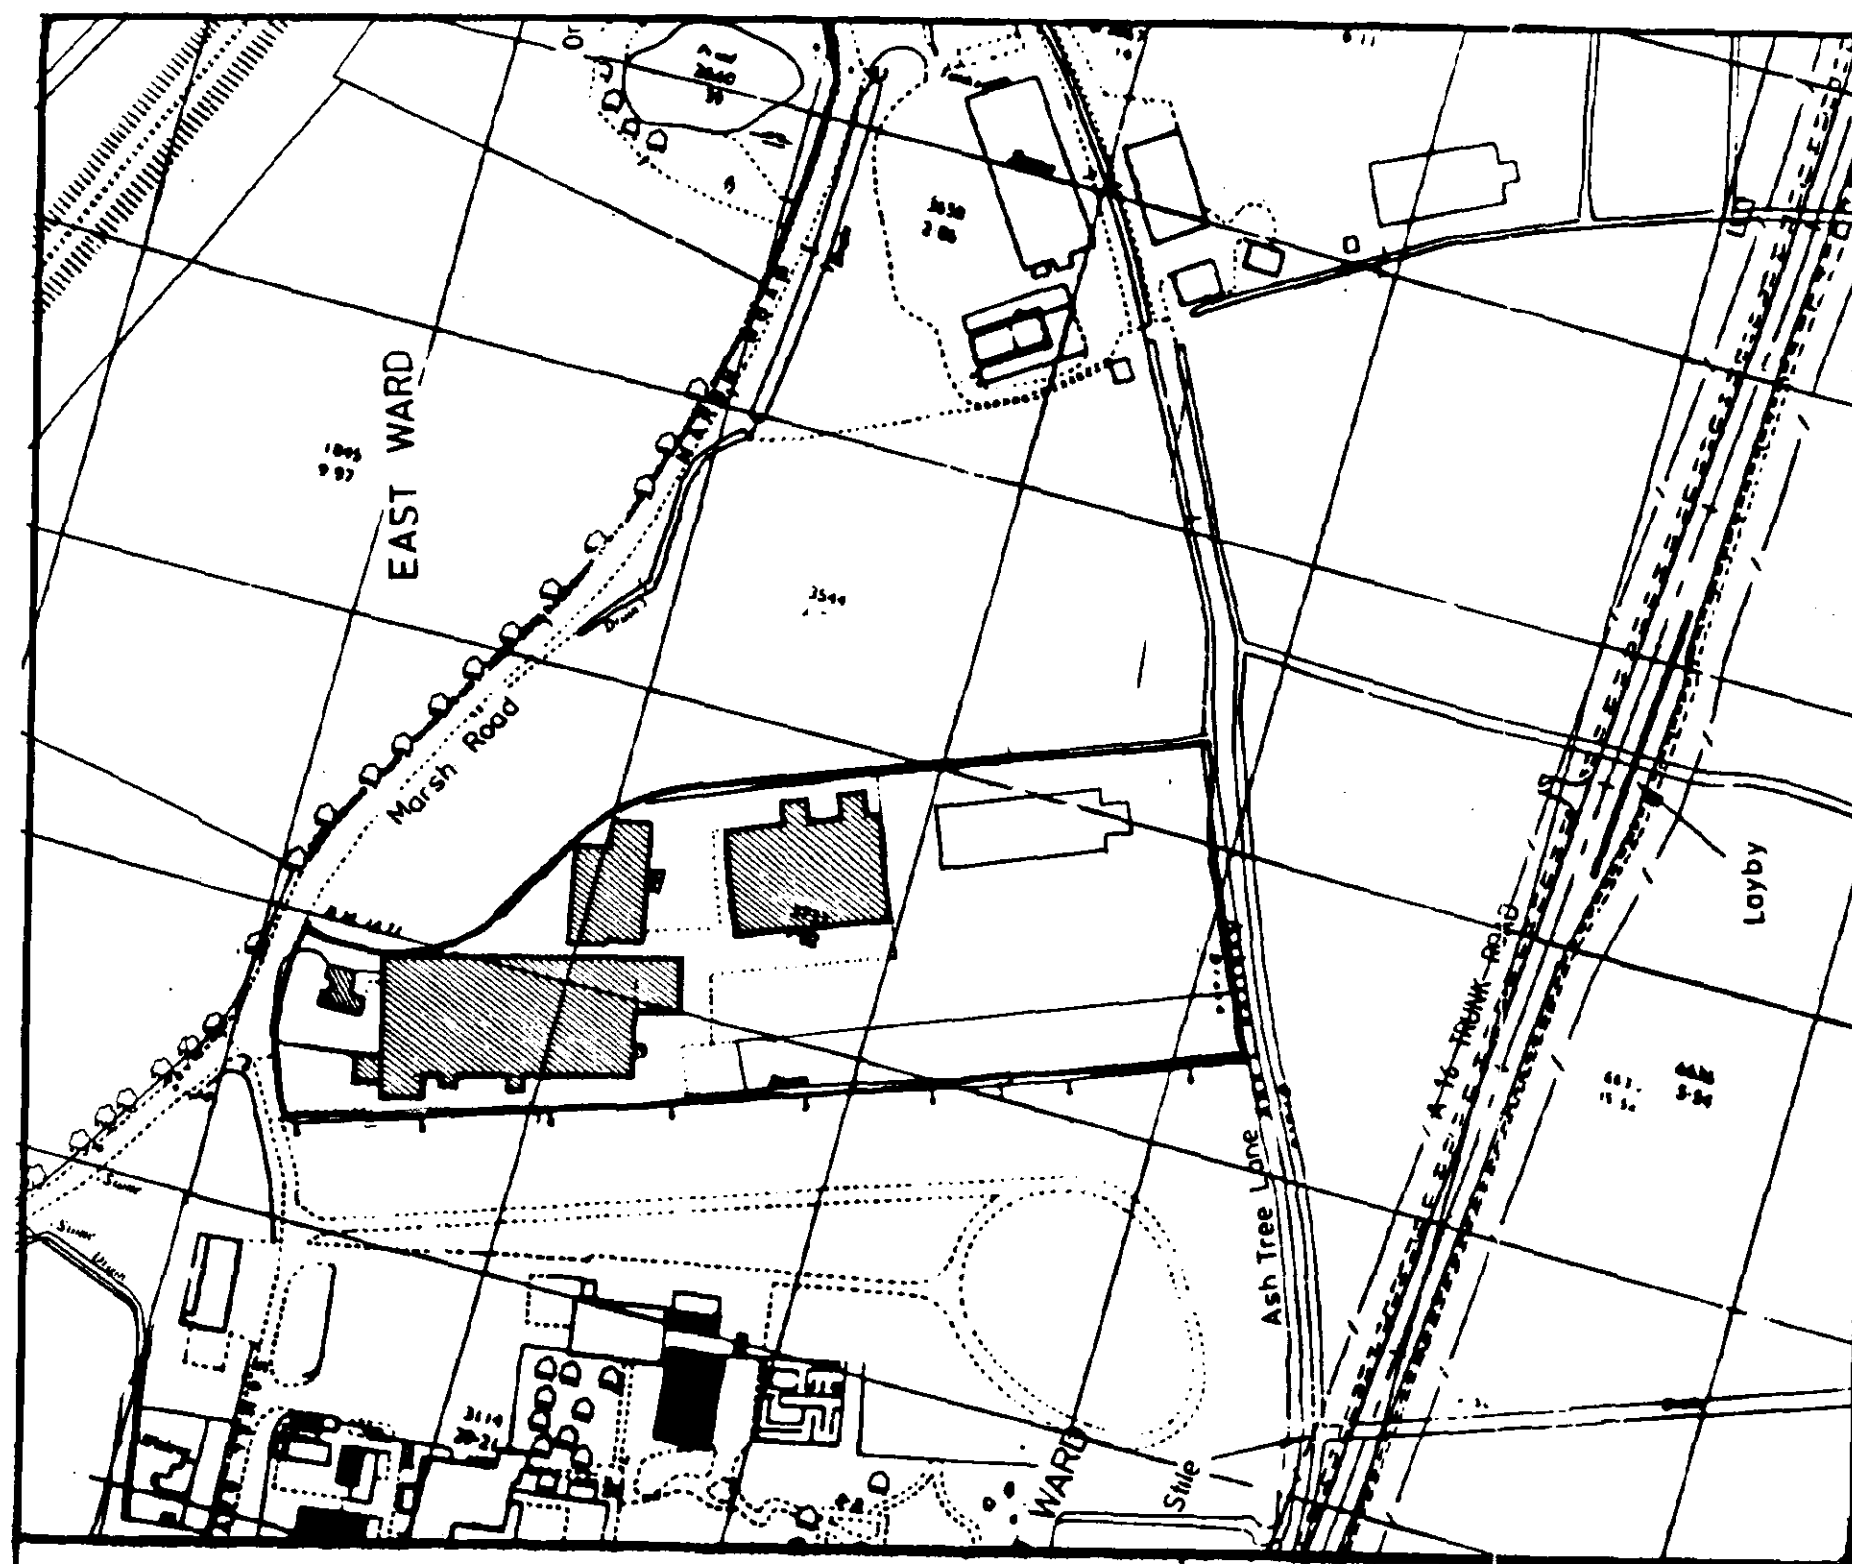

LOCATION PLAN 1:2500 SCALE

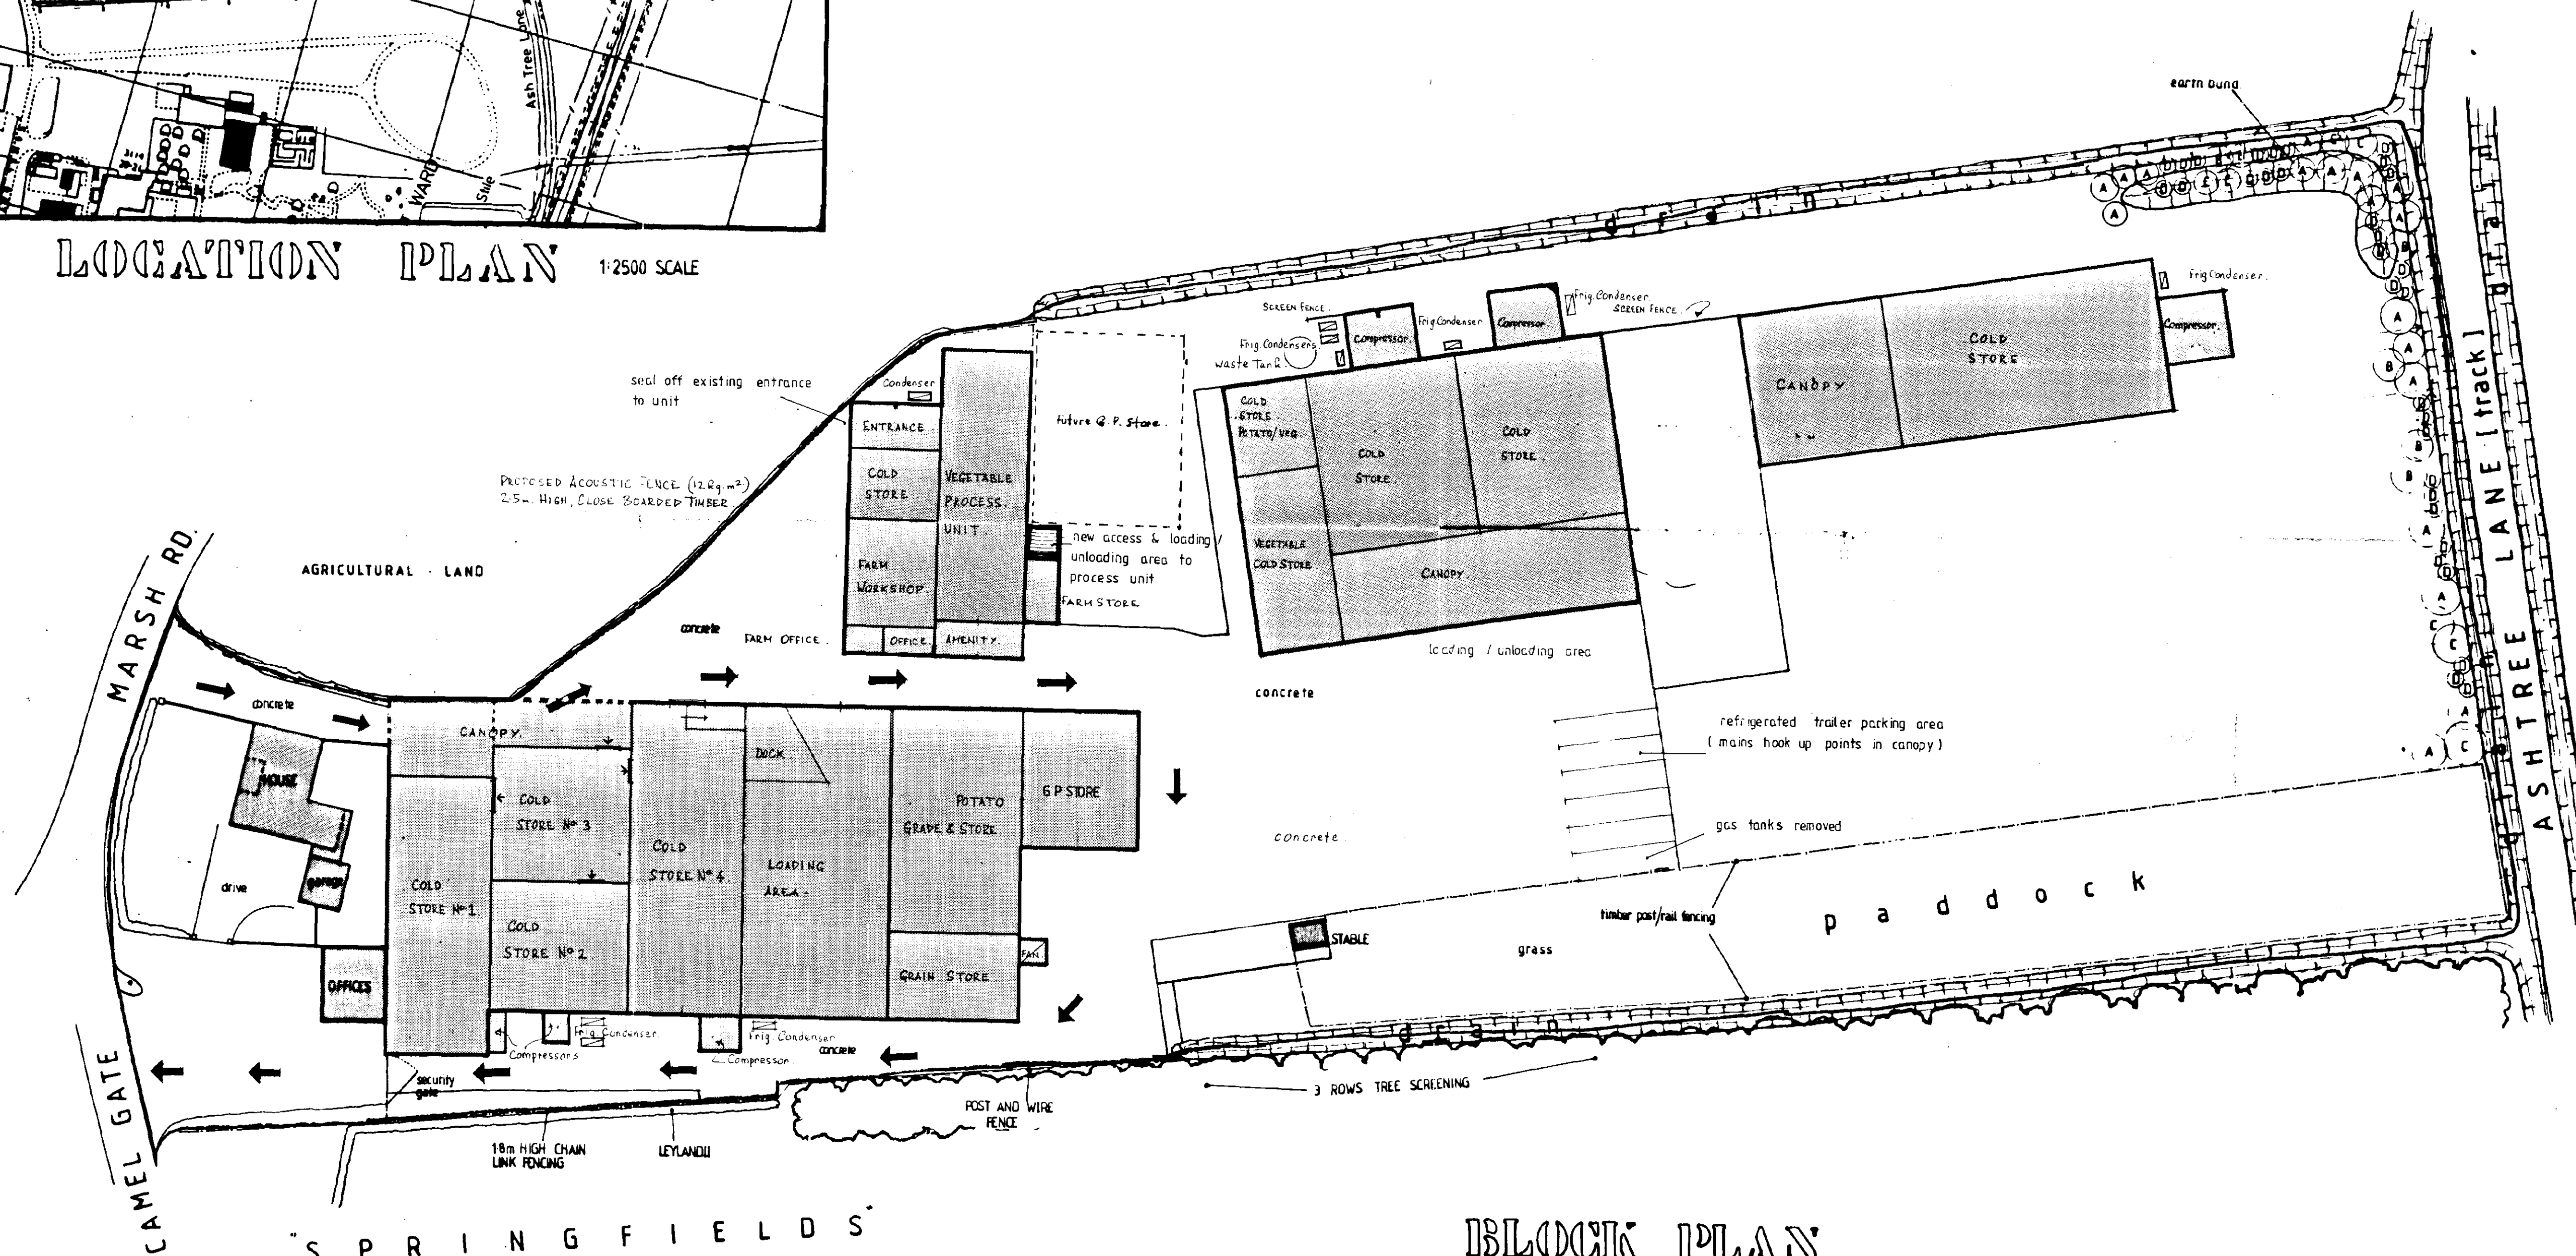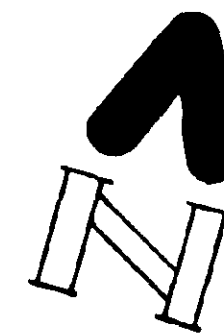

BLOCK PLAN
1:500

Contractor To Check All Dimensions
On Site Before Work Commences.

Rev.	Date	Init.	Revision Details

SHDC
Planning & Development
29 JAN 2002
Ref 0097/02

PODDINGTONS
Architectural Design Consultants
Est. 1969
Rabbit Hollow, Church Lane, North Rauceby,
Sleaford, Lincs. NG34 8QU
Tel. (01529) 488033 Fax. (01529) 488044

Project:
Proposed Extension To Existing
Farm Store To Form Tray Store
& New Access To Veg. Process
Unit.
The Gables, Camelgate, Spalding, Lincs.

Drawing:
Site & Location Plan.

Client:
Messrs. T. F. Bowman & son.

Scale: 1:50	Drawing No. 2622-01
Drawn: Date: Jan. 2000	Rev. 1 3

DETERMINED
PLAN