


**Site Location Plan**

Scale 1:1250

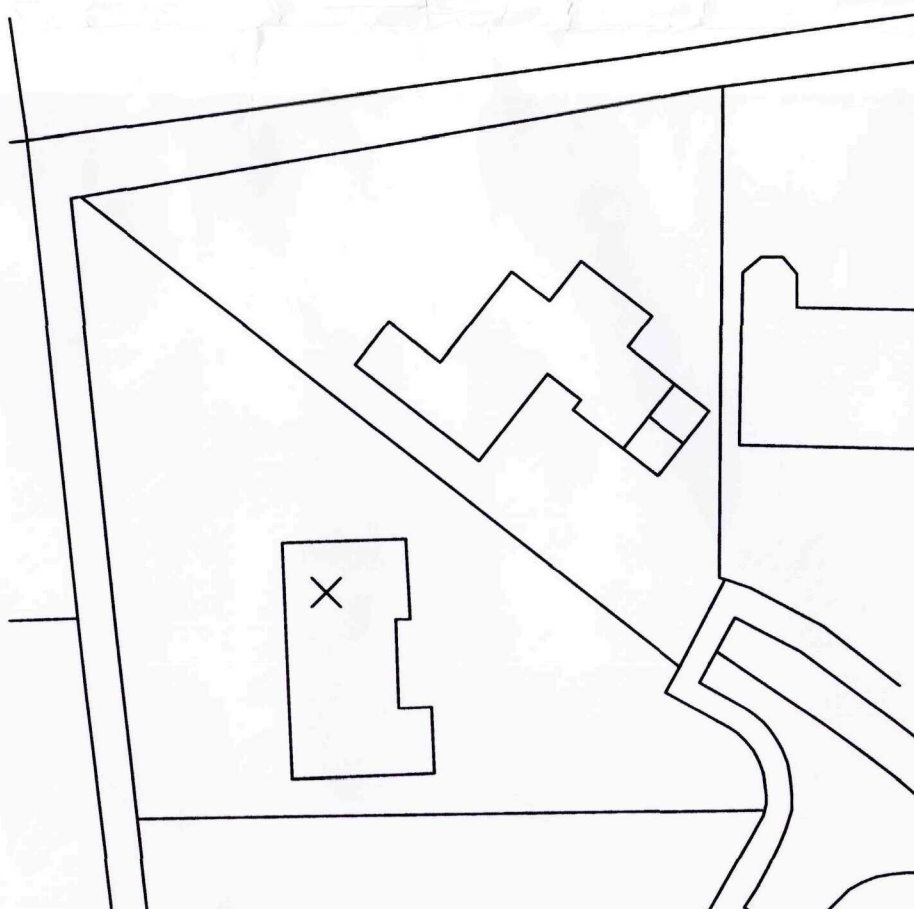

**Site Block Plan**

Scale 1:500

SHDC  
Planning & Development

- 4 FEB 2010

Ref: 0098-10



2nd Floor - 5B Sheepmarket  
Spalding  
PE11 1BH  
Tel: 01775 768 921  
e-mail: enquiries@remwaydesign.co.uk

Site :

**Proposed Sun  
Lounge**

Client :

**Mr C Samsam  
27 Birch Grove  
Spalding  
PE11 2HL**

Date : ★★★★★

Scale : as noted


Drawing No:

**1857 - 01**


Contractor to check all Dimensions on site prior to ordering materials / commencing work. Do Not Scale from this Drawing - If In doubt then please ask



Existing Front Elevation  
Scale 1:100

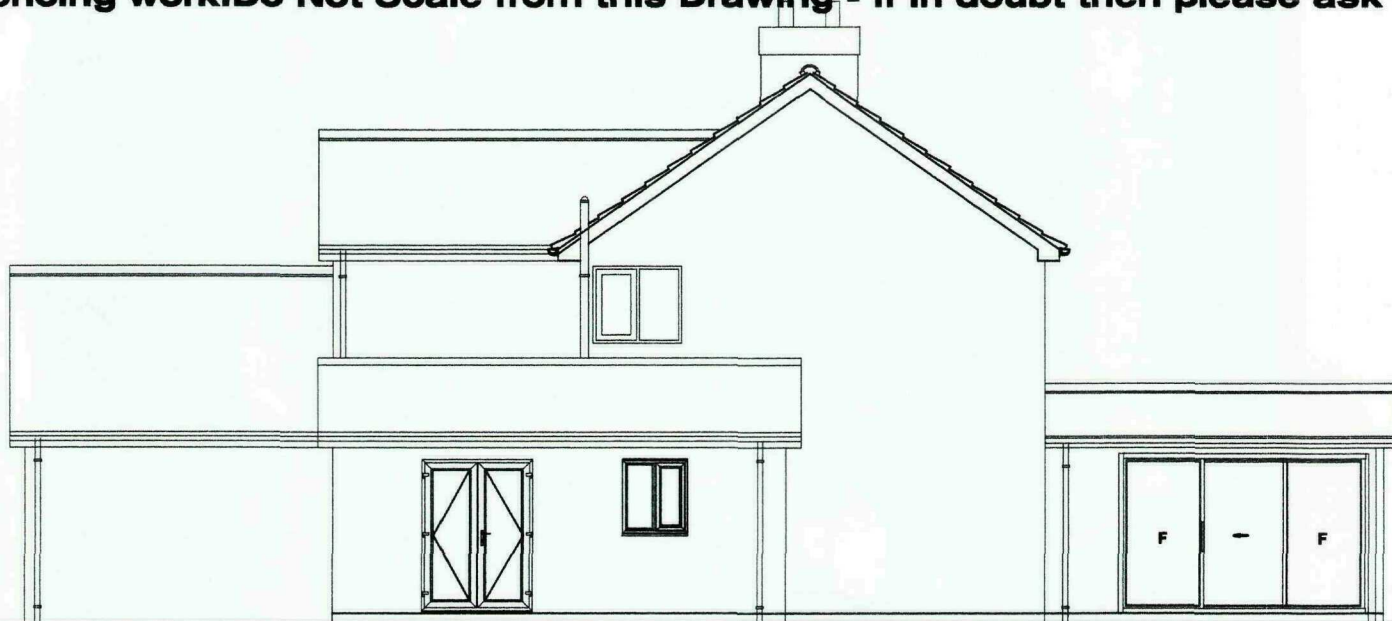


Existing Side Elevation  
Scale 1:100

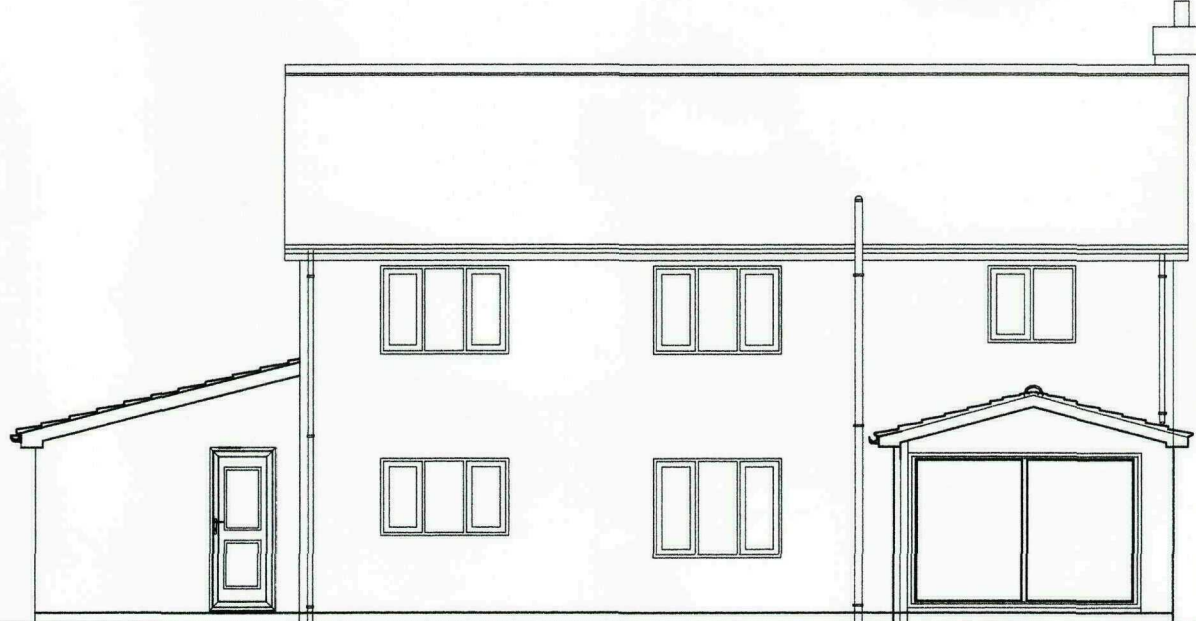


Existing Rear Elevation  
Scale 1:100



Existing Side Elevation  
Scale 1:100

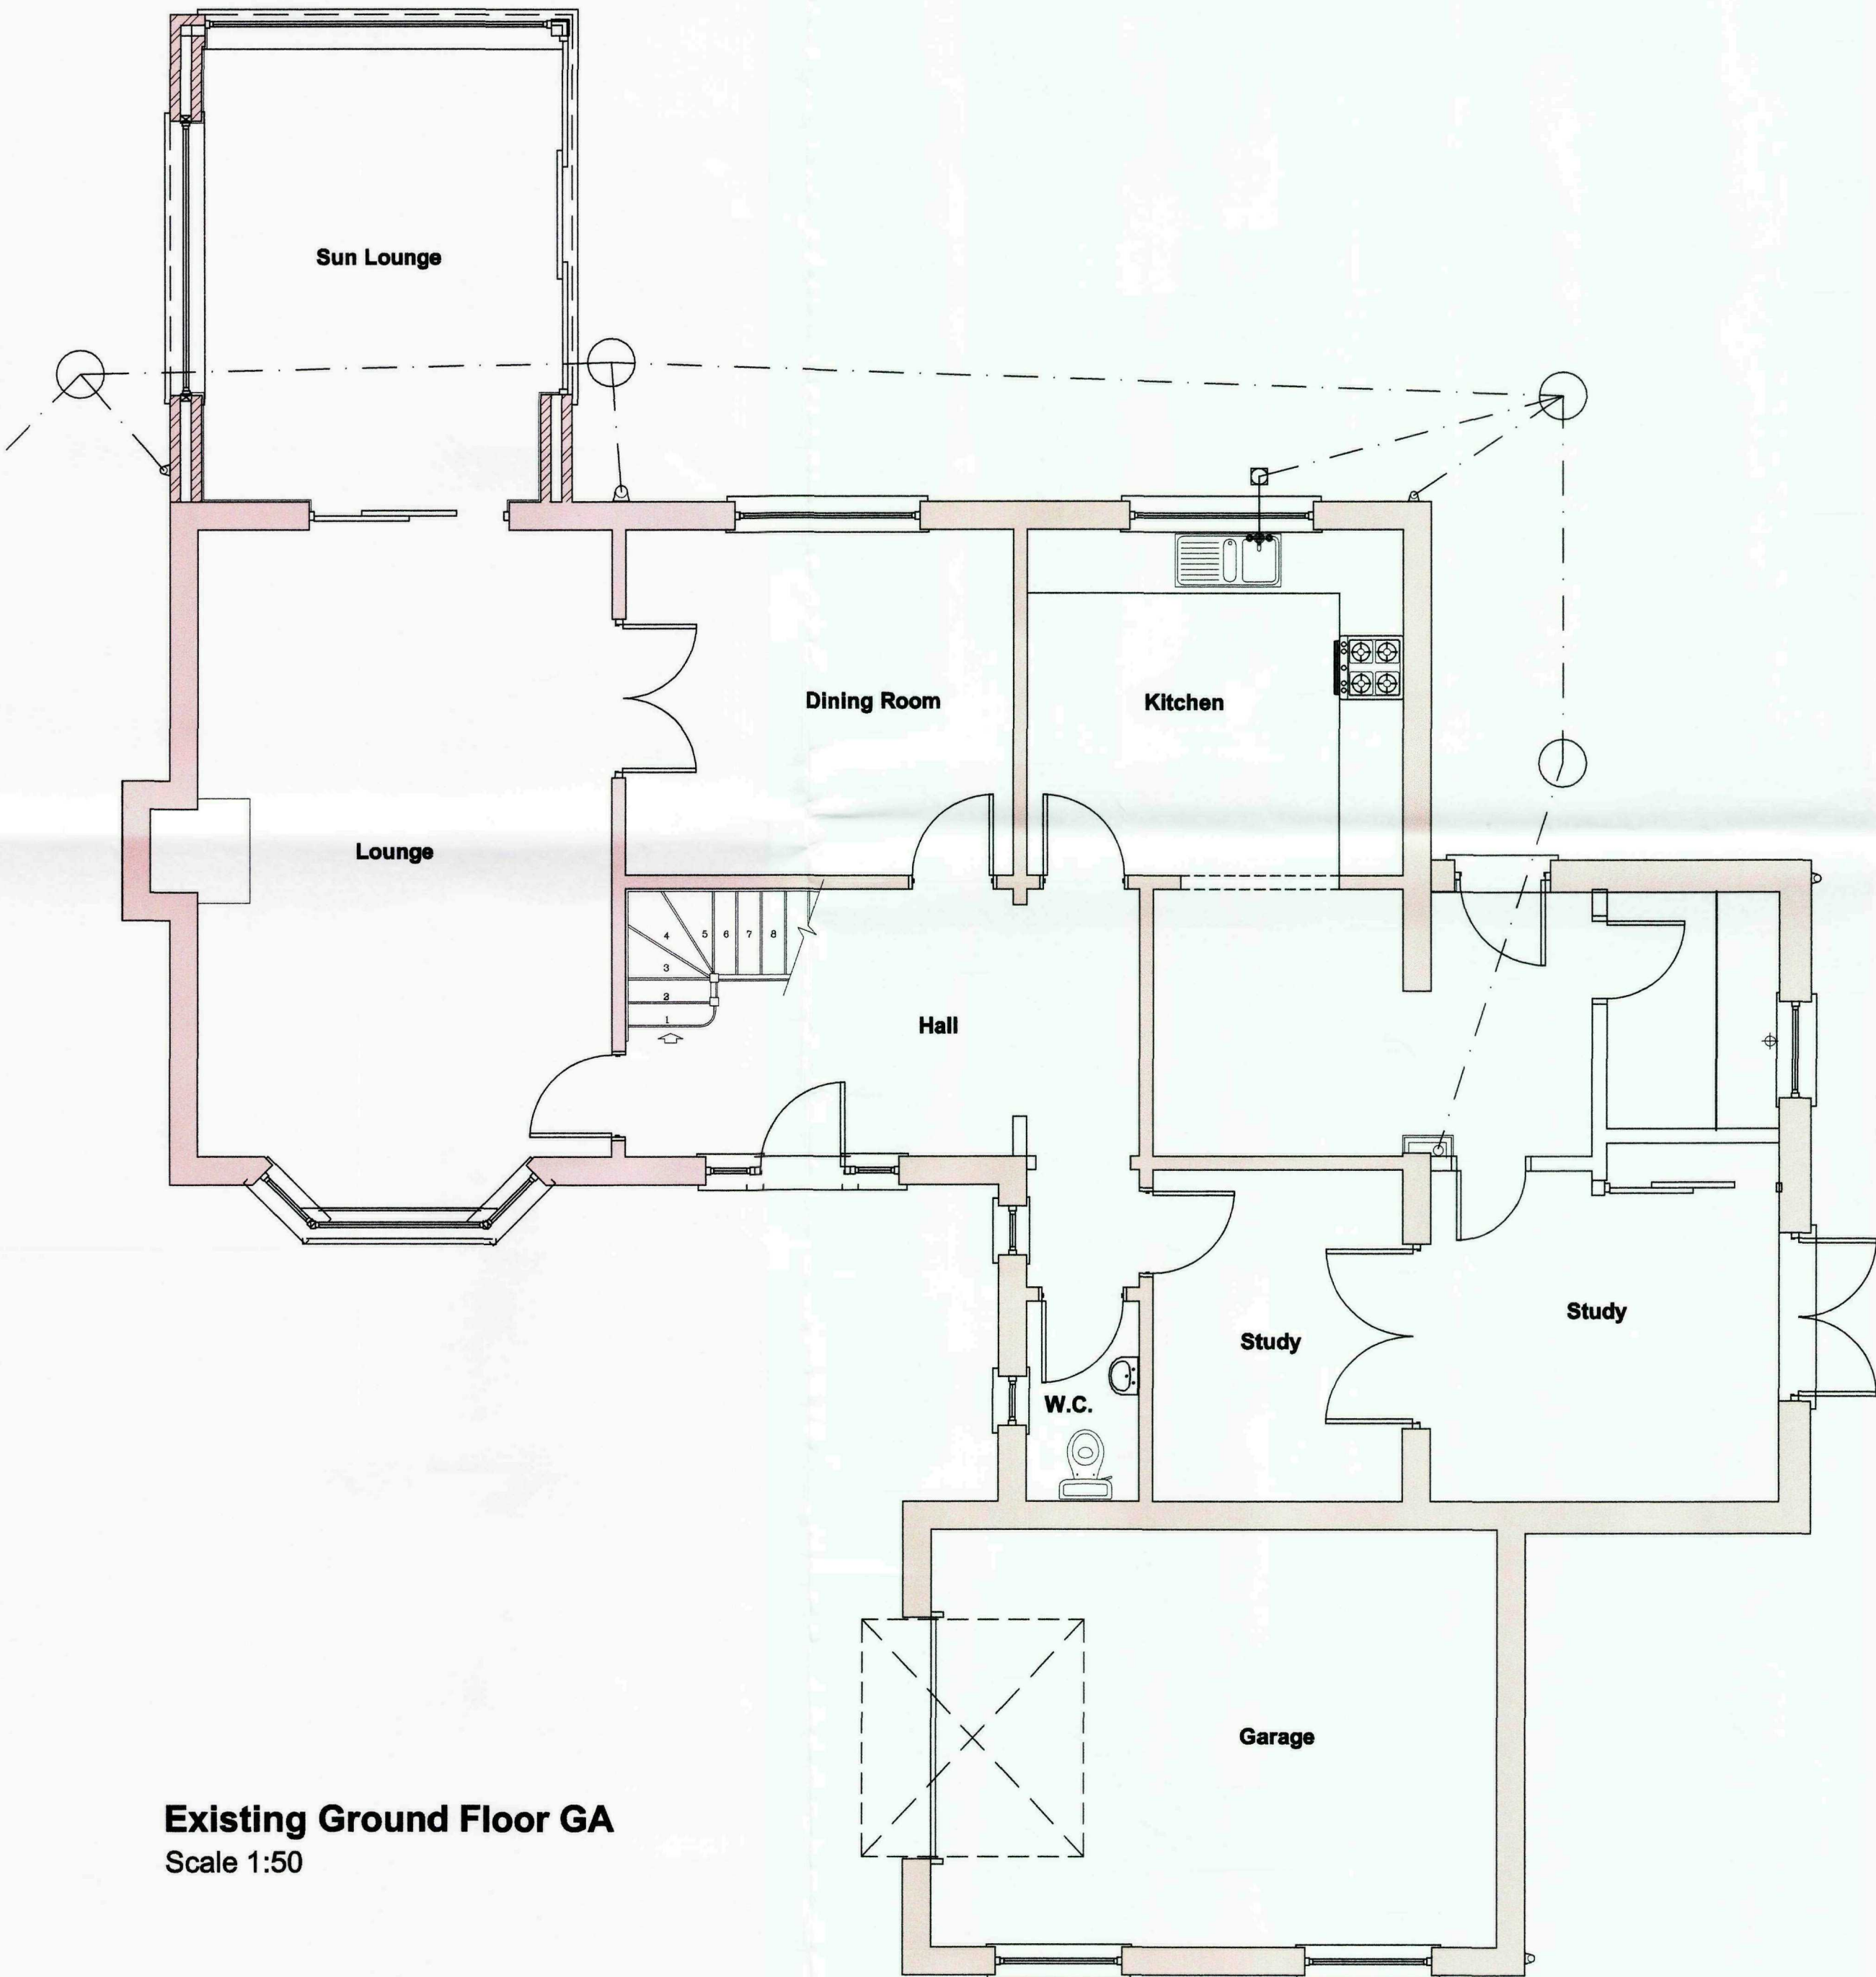

Existing Ground Floor GA  
Scale 1:50

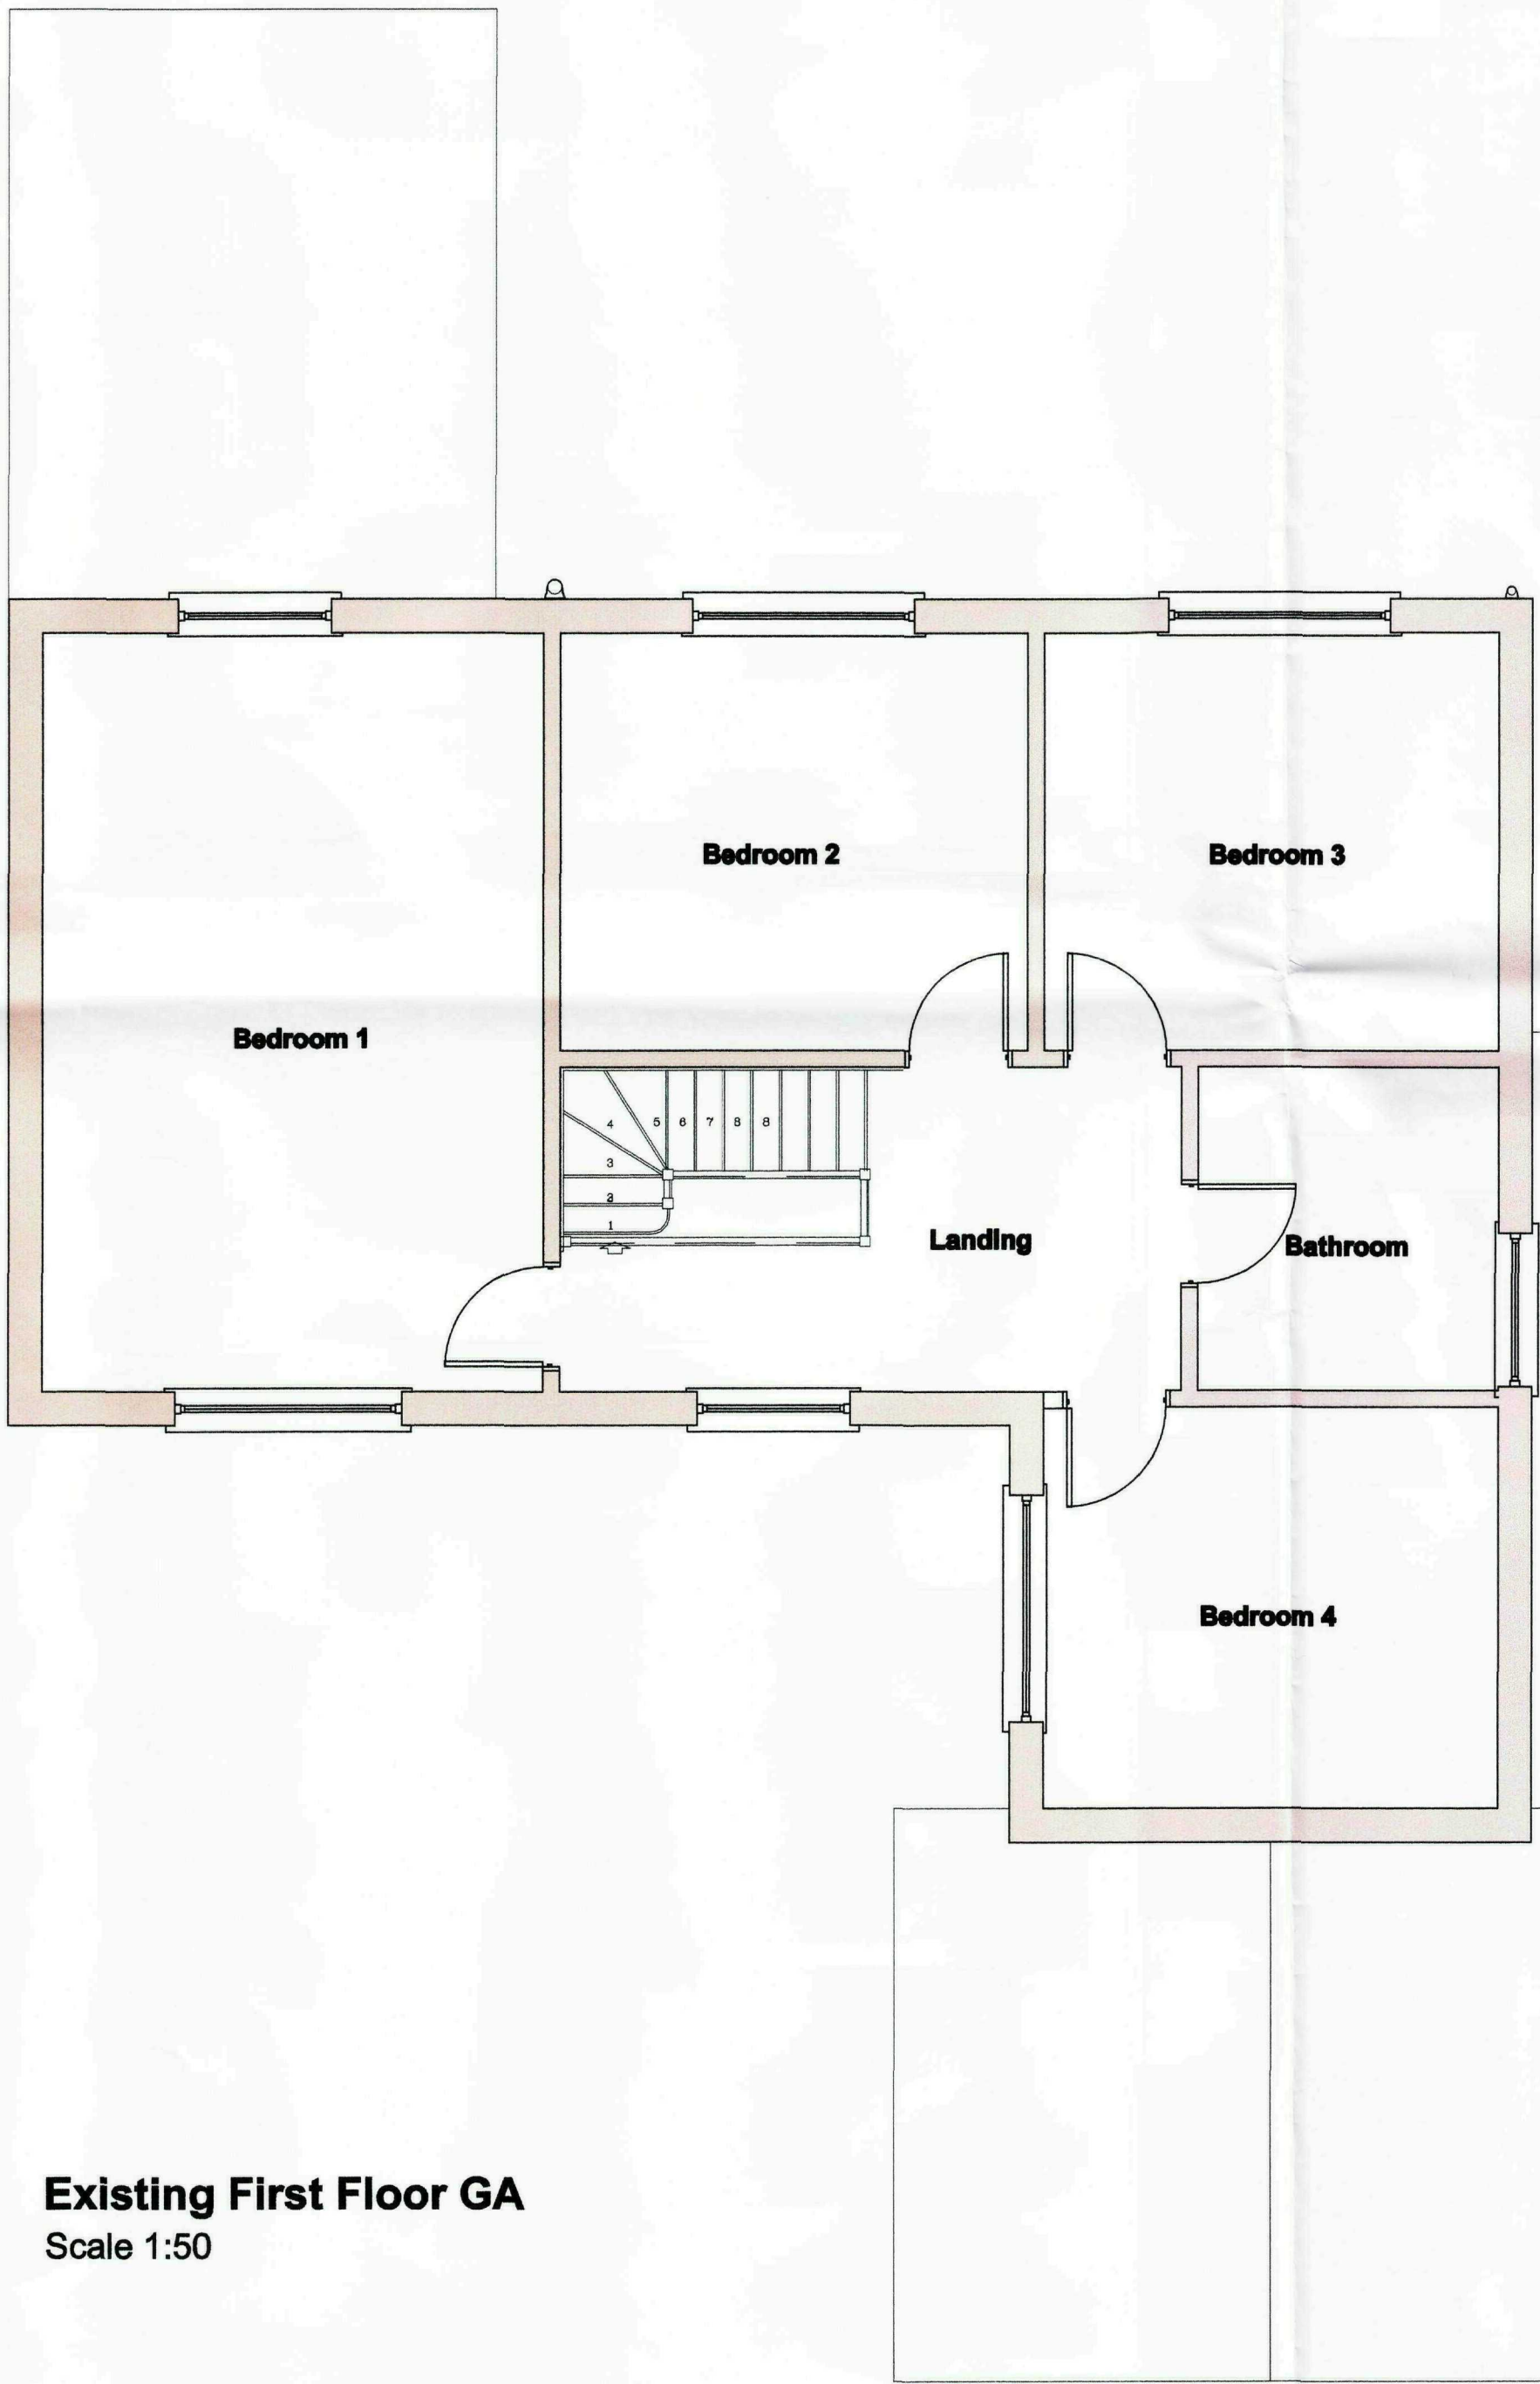

Existing First Floor GA  
Scale 1:50

GENERAL CONDITIONS  
Contractors are responsible for checking all dimensions on site when work commences and before ordering any materials. Any discrepancies should be brought to the attention of the Client for remedial action before commencing further.  
All materials not specified to be of a standard suitable for the work proposed and be fit for purpose. All work to be in accordance with good building practice and all necessary BS codes for Workmanship on Building Sites.

| Revisions |  |
|-----------|--|
|           |  |

Client: **Mr C Sansam**

Site: 27 Birch Grove  
Spalding  
PE11 2HL

Dwg Title: **Existing Plans and Elevations**




2nd Floor - 58 Sheepmarket  
Spalding  
PE 11 1BH  
Tel : 01775 788 921  
e-mail: enquiries@remwaydesign.co.uk


SHDC  
Planning & Development  
- 4 FEB 2010  
Ref: 0098-10

| Dwg Size | Drawing Number | Revision: |
|----------|----------------|-----------|
| A1       | 1857-02        |           |

Contractor to check all Dimensions on site prior to ordering materials / commencing work. Do Not Scale from this Drawing - If in doubt then please ask

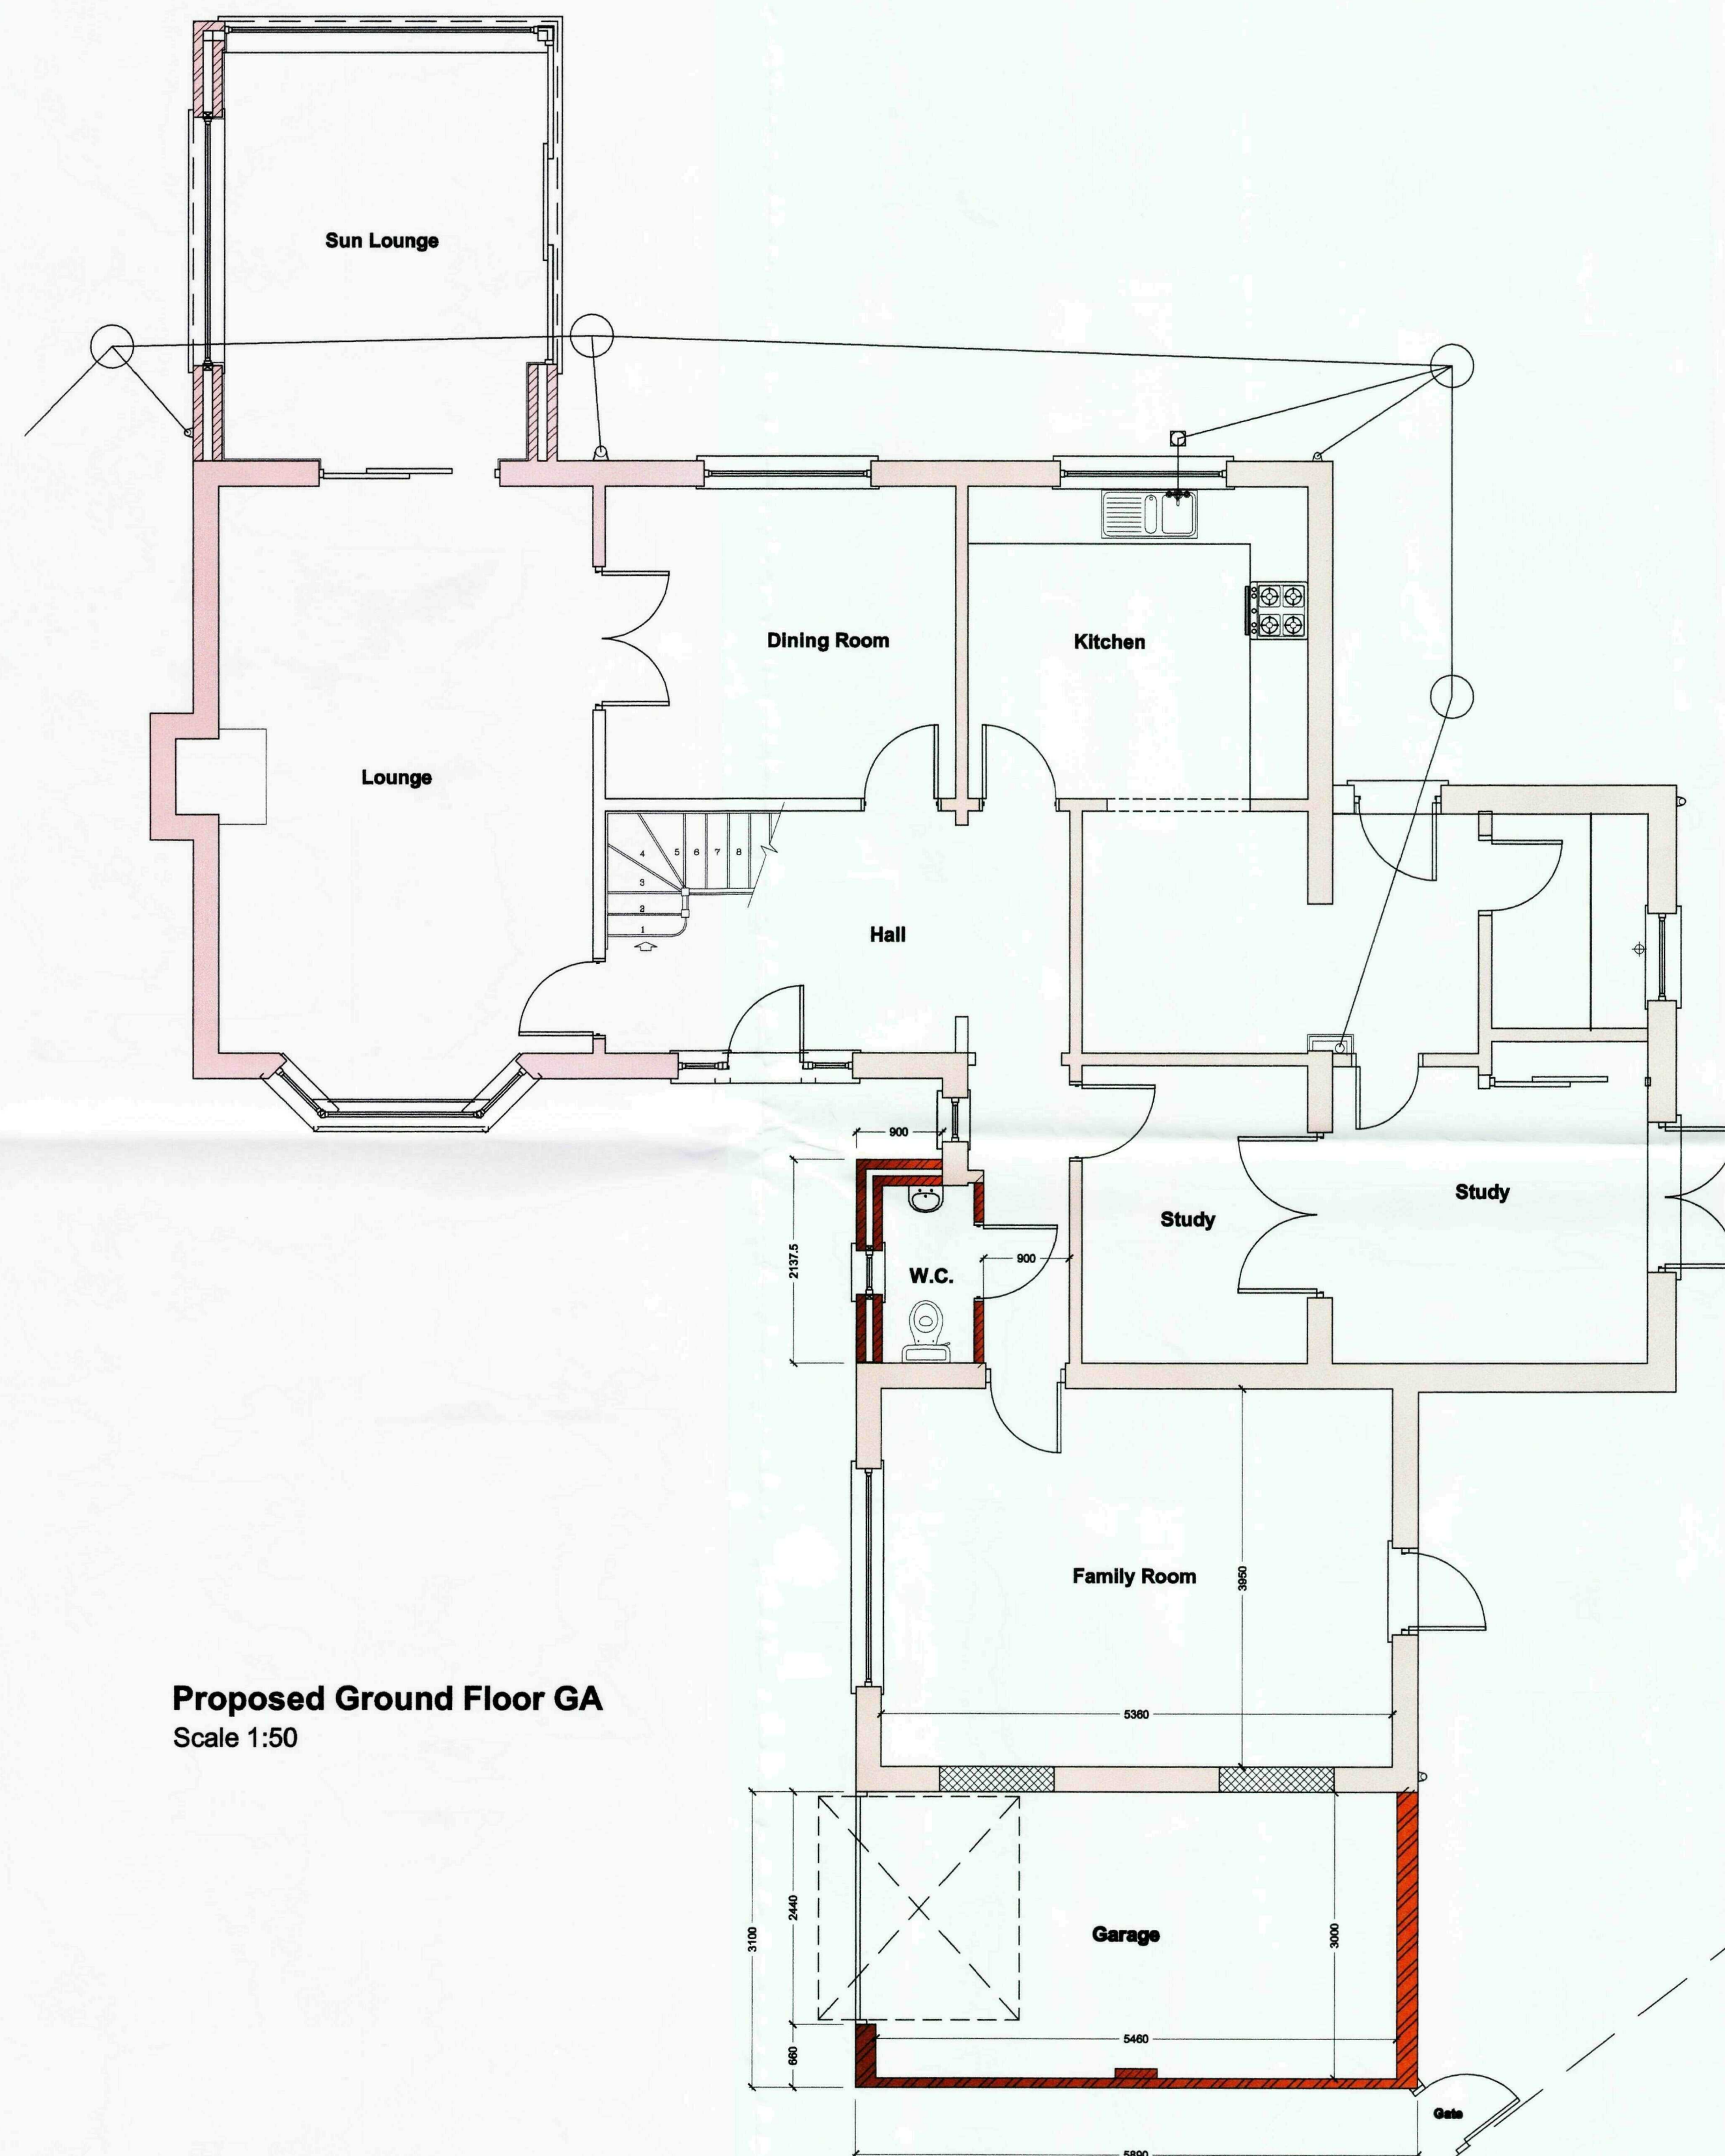

**Proposed Ground Floor GA**  
Scale 1:50

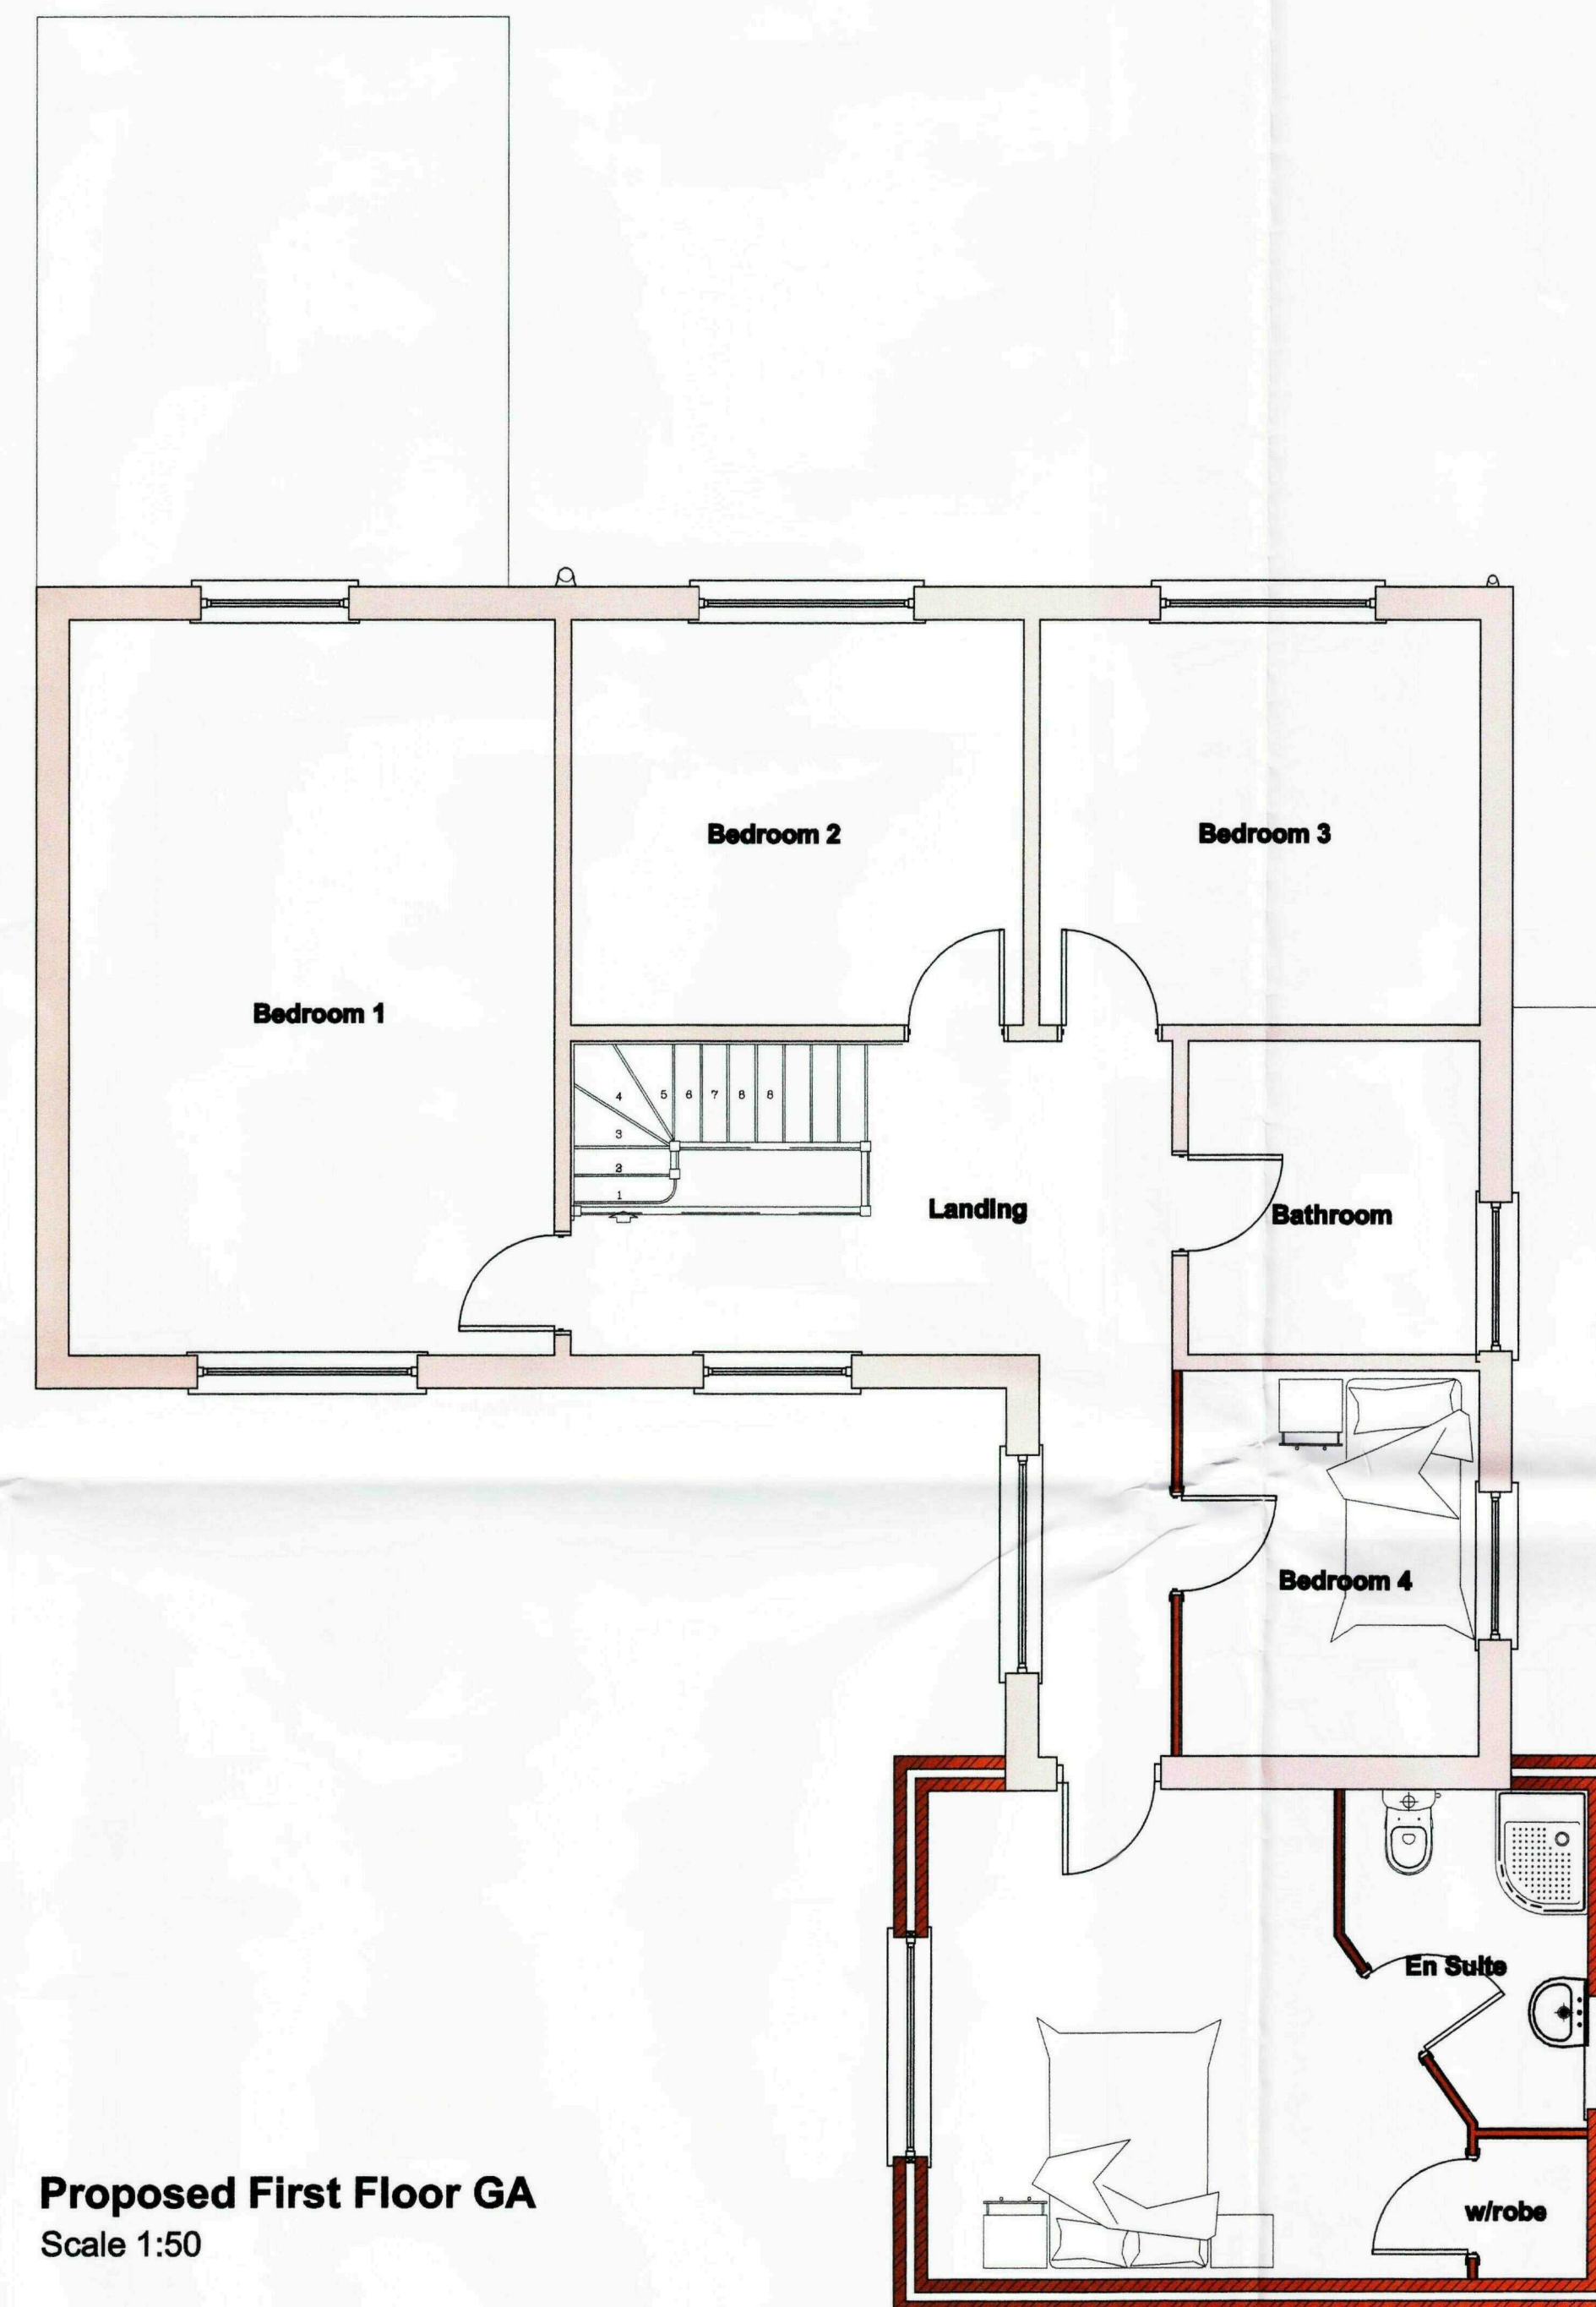

**Proposed First Floor GA**  
Scale 1:50

**GENERAL CONDITIONS**  
Contractors are responsible for checking all dimensions on site when work commences and before ordering any materials. Any discrepancies should be brought to the attention of the Client for remedial action before commencing further.

All materials not specified to be of a standard suitable for the work proposed and be fit for purpose. All work to be in accordance with good building practice and all necessary BS codes for Workmanship on Building Sites.

Revisions

Client:

**Mr C Sansam**

Site:

27 Birch Grove  
Spalding  
PE11 2HL

Dwg Title:

**Proposed General Arrangements**



2nd Floor - 5B Sheepmarket  
Spalding  
PE11 1BH  
Tel : 01775 768 921  
e-mail: enquiries@remwaydesign.co.uk

SHDC  
Planning & Development  
- 4 FEB 2010  
Ref: 0098-10

Dwg Size


A1

Drawing Number

**1857-03**


Revision:

Contractor to check all Dimensions on site prior to ordering materials / commencing work.Do Not Scale from this Drawing - If in doubt then please ask

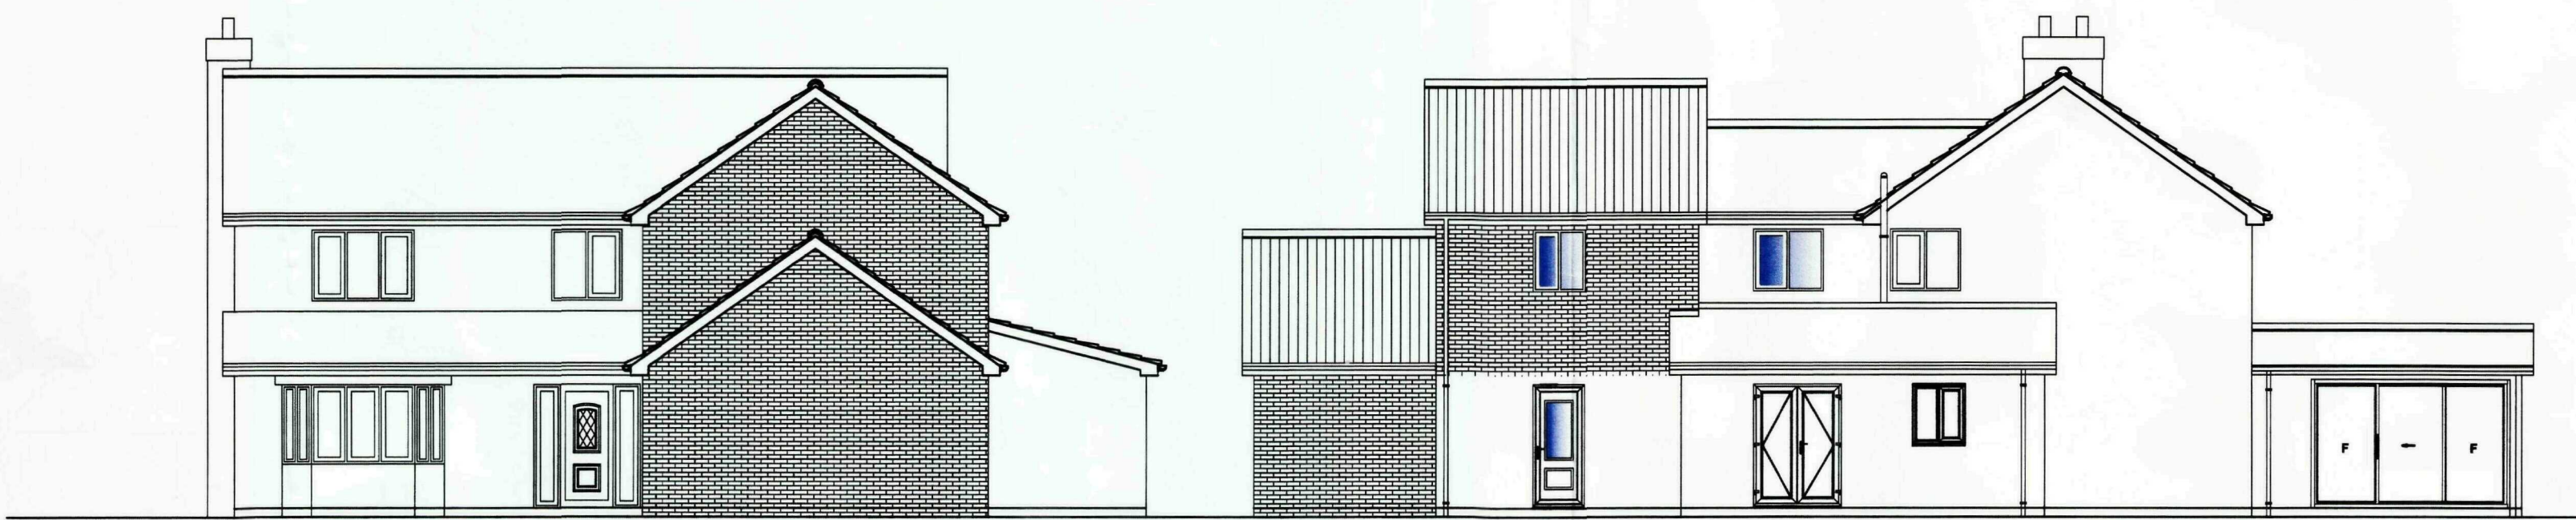

**Proposed Front Elevation**  
Scale 1:100

**Proposed Side Elevation**  
Scale 1:100

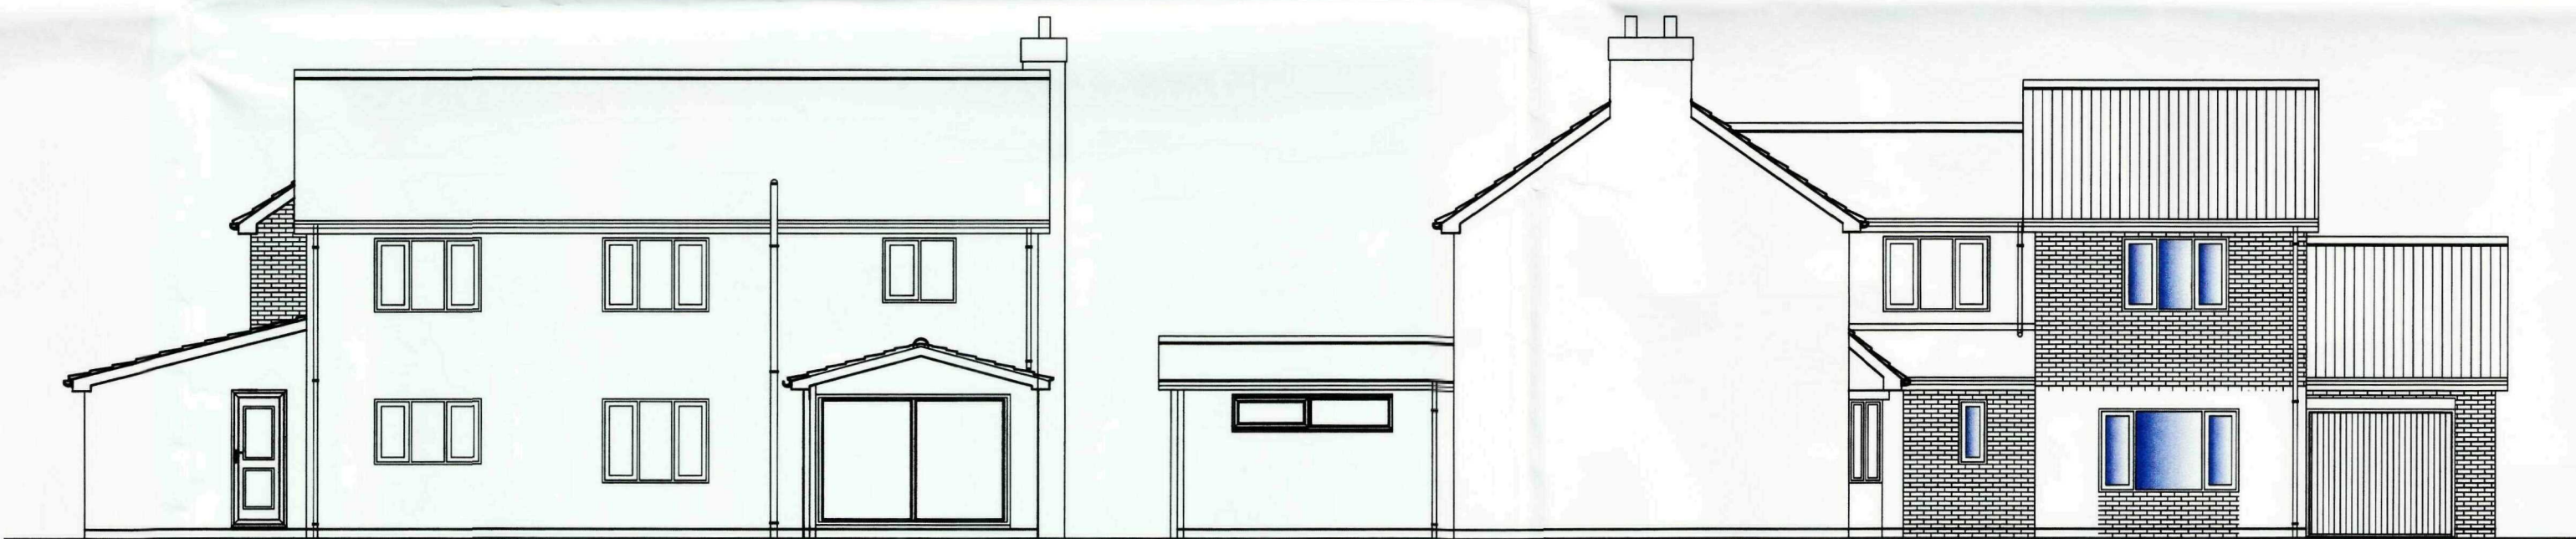

**Proposed Rear Elevation**  
Scale 1:100

**Proposed Side Elevation**  
Scale 1:100

**GENERAL CONDITIONS**  
Contractors are responsible for checking all dimensions on site when work commences and before ordering any materials. Any discrepancies should be brought to the attention of the Client for remedial action before commencing further.

All materials not specified to be of a standard suitable for the work proposed and be fit for purpose. All work to be in accordance with good building practice and all necessary BS codes for Workmanship on Building Sites.

Revisions

Client: **Mr C Sansam**

Site: 27 Birch Grove  
Spalding  
PE11 2HL

Dwg Title: **Proposed Elevations**

SHDC  
Planning & Development  
- 4 FEB 2010  
Ref: 0098-10

**remway**  
Design Ltd  
2nd Floor - 5B Sheepmarket  
Spalding  
PE11 1BH  
Tel : 01775 768 921  
e-mail: enquiries@remwaydesign.co.uk

| Dwg Size | Drawing Number | Revision: |
|----------|----------------|-----------|
| A1       | <b>1857-04</b> |           |