


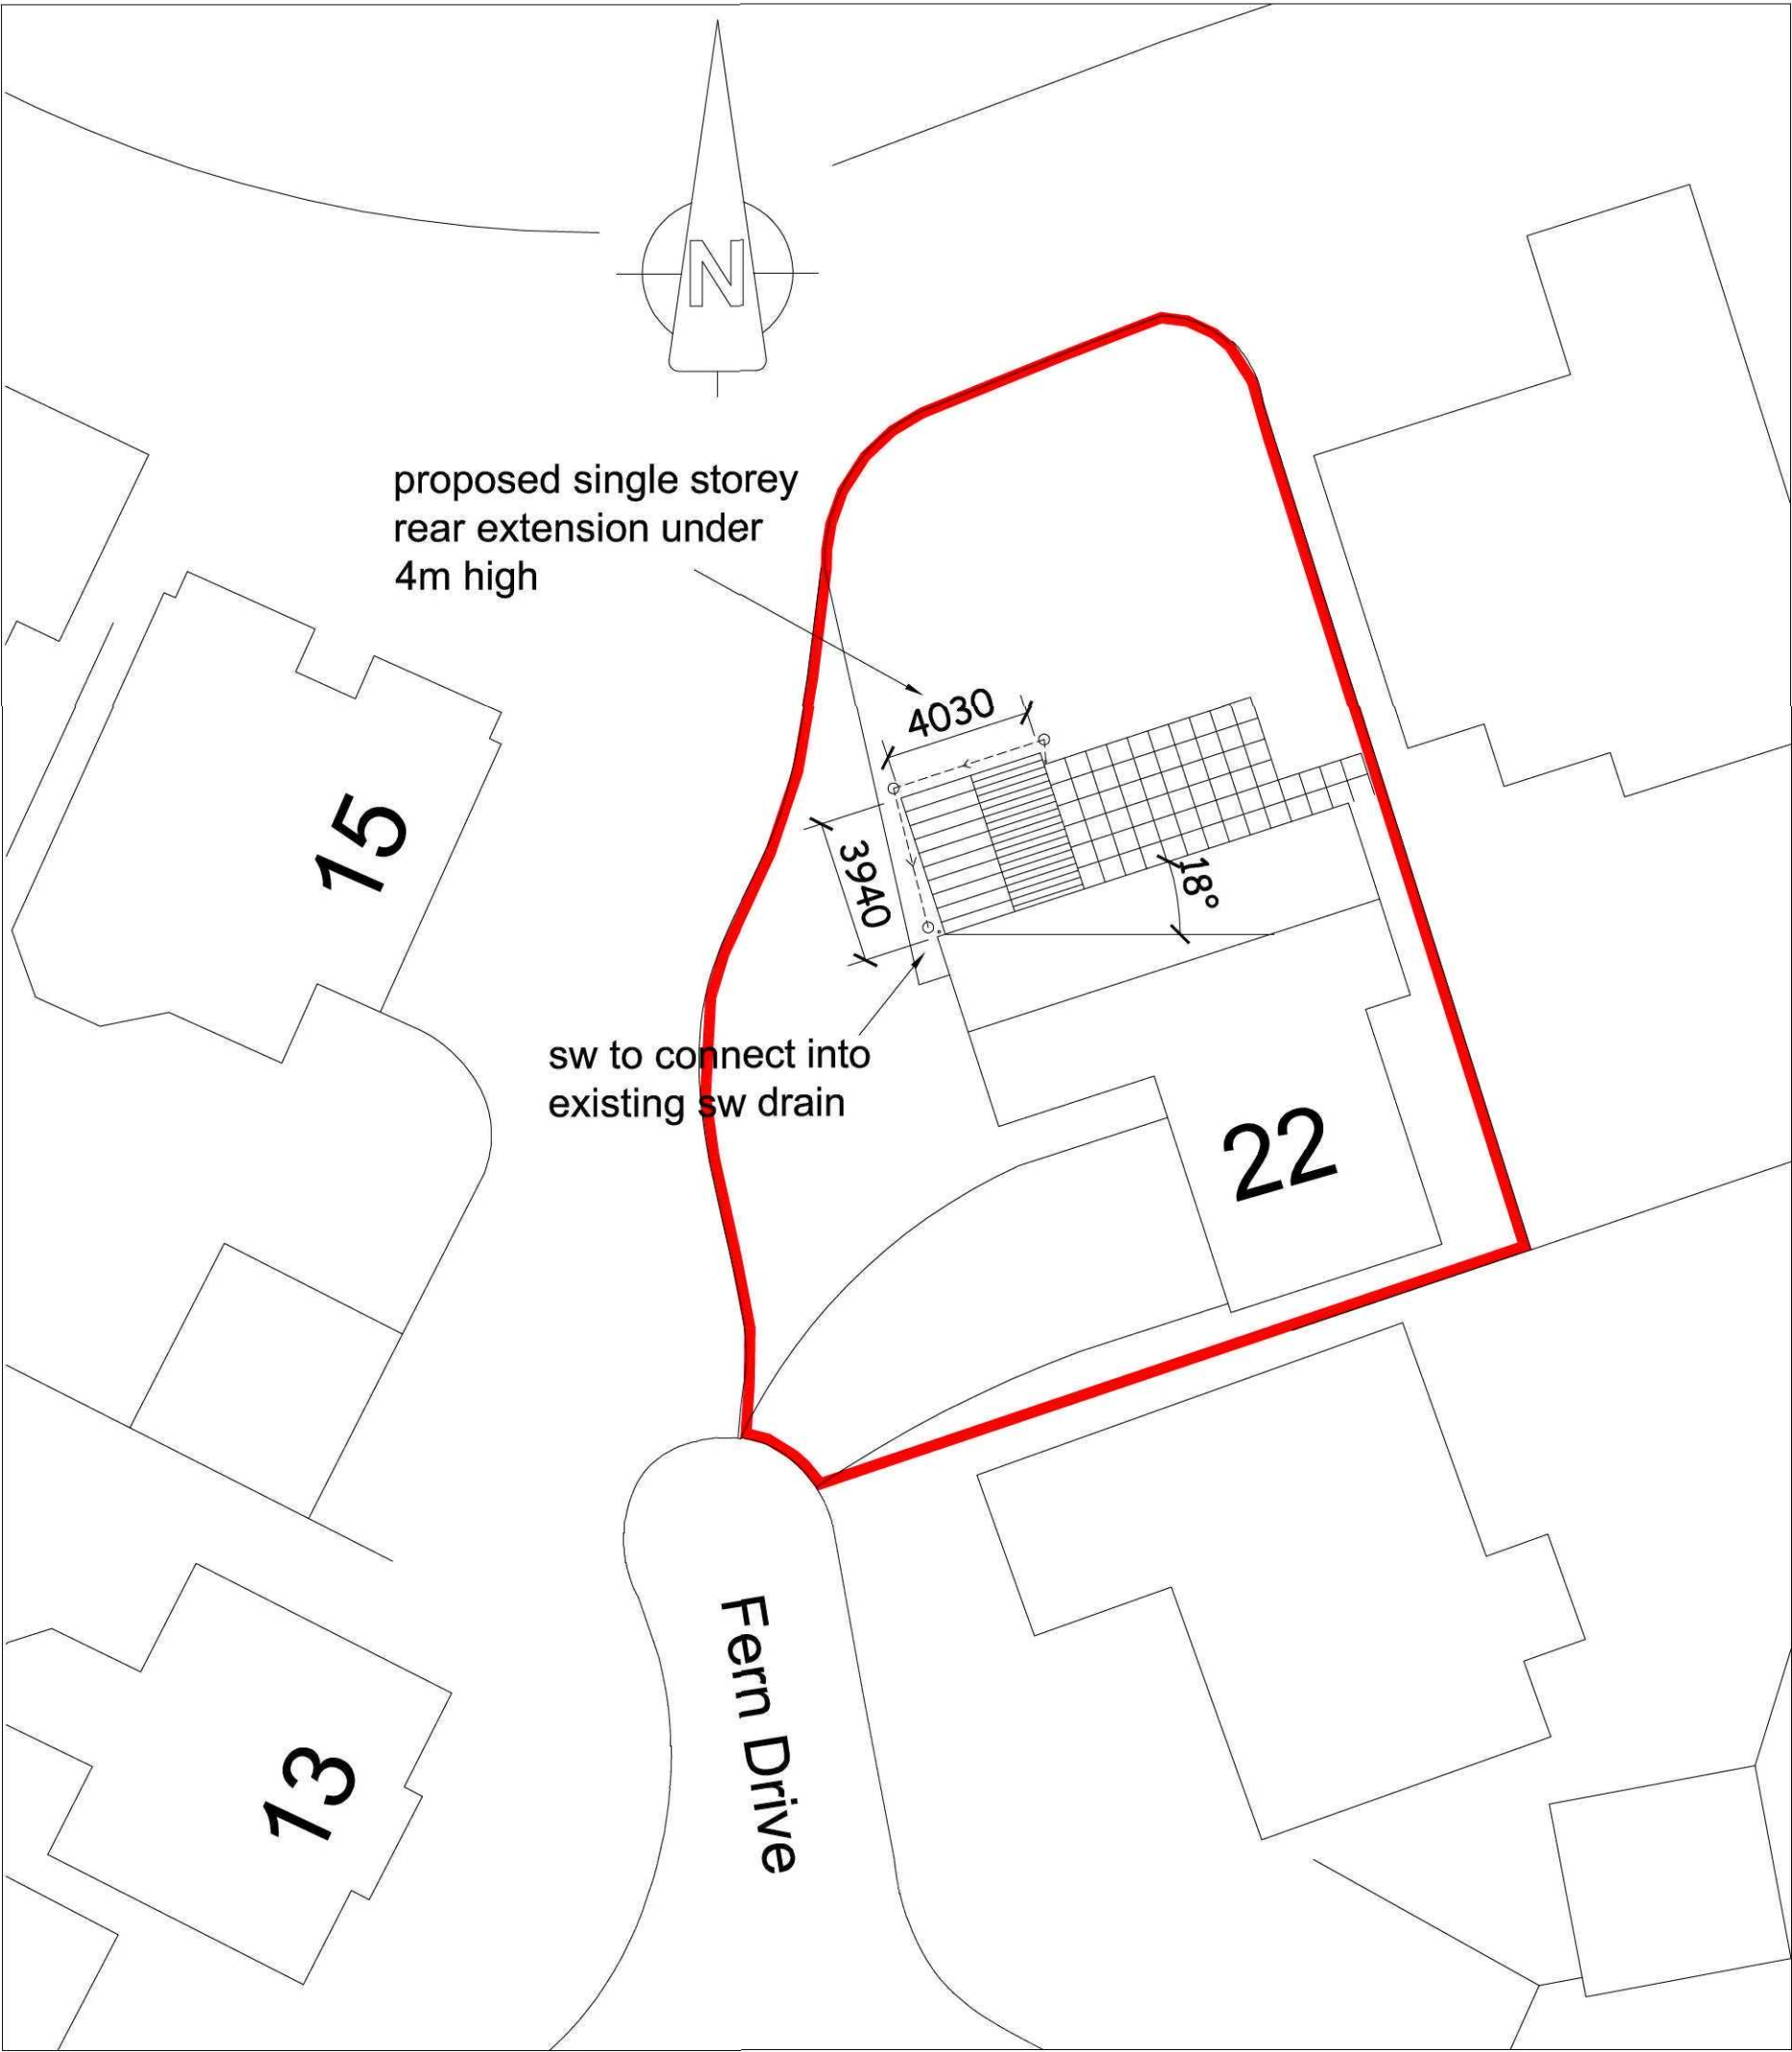

Site Plan As Proposed

FW drains to main foul sewer

SW drains to main surface water sewer

No changes to boundary treatments or parking

Jenny McIntee Architectural Design			
www.jennymcintee.co.uk info@jennymcintee.co.uk Tel 07921 003153			
Project:	Proposed Extension	Date:	Oct 2011
Address:	22 Fern Drive, Spalding Lincs PE11 1GG	Scale:	1:200 on A3
Client:	Mr M Woodley	Job No:	1149
Drawing Title:	Site Plan	Dwg No:	02 B

