


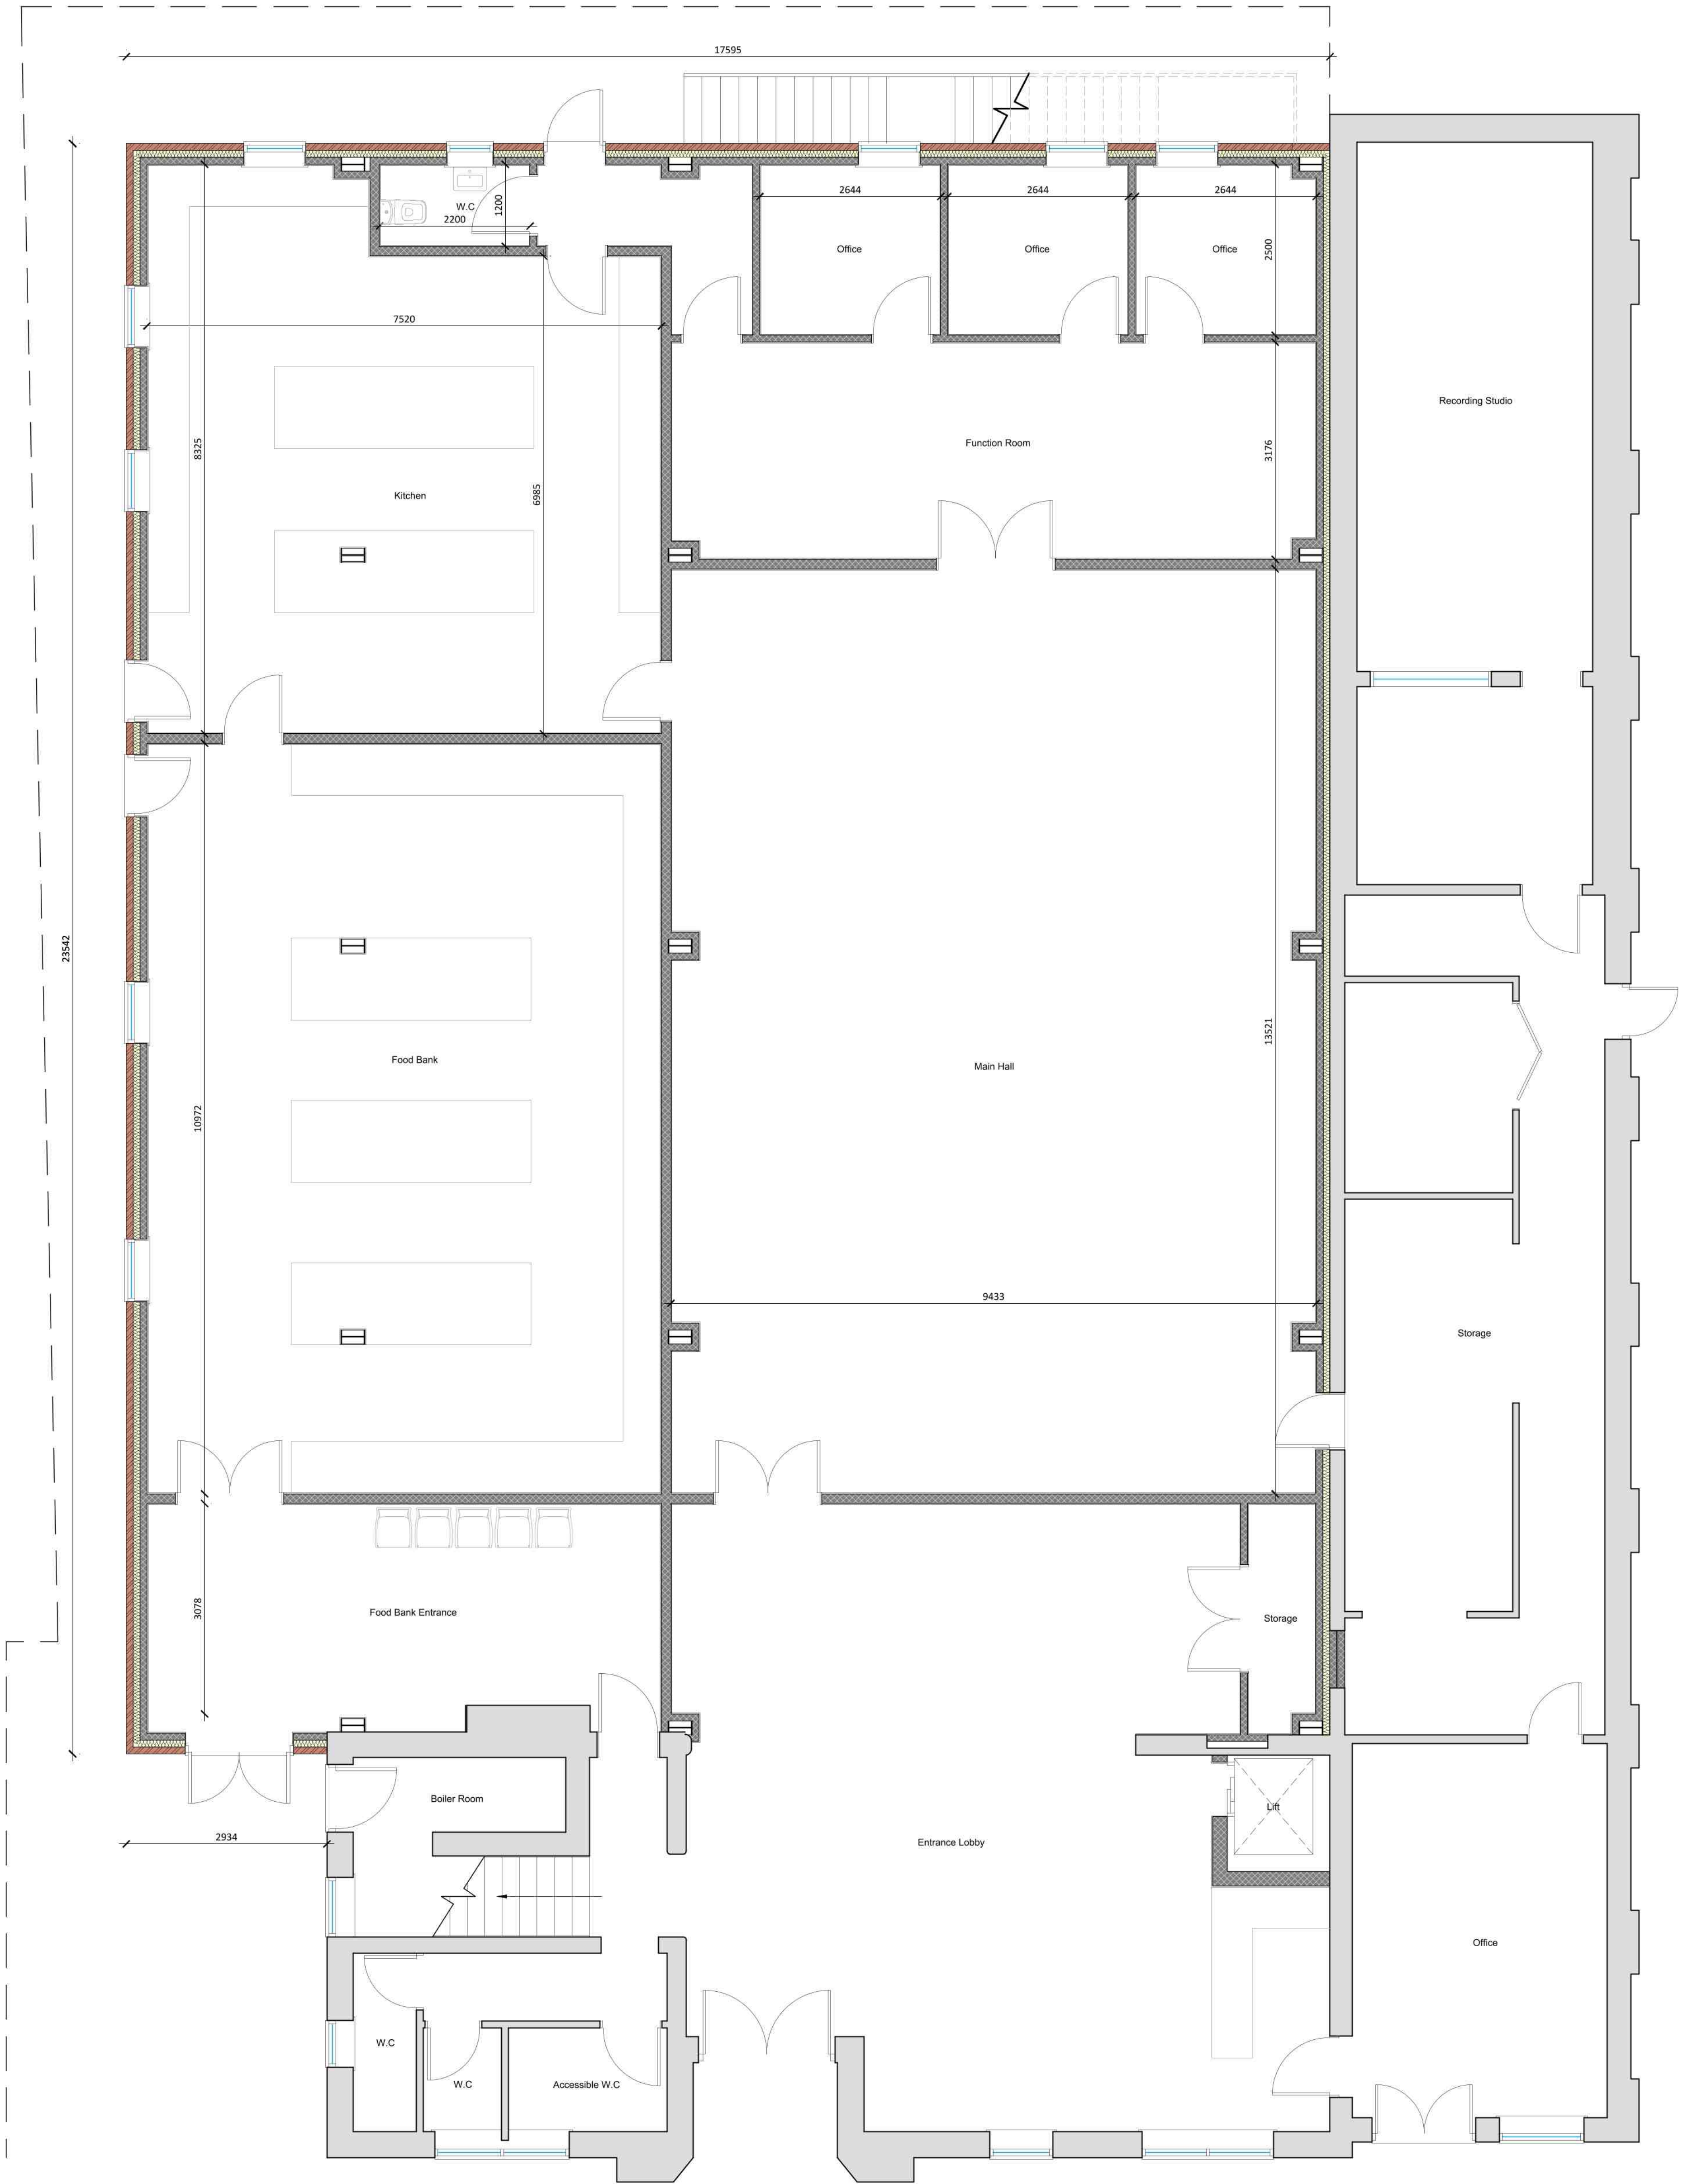

Proposed Ground Floor Plan
Scale 1:50

E	Reduction in scale of first floor	Apr 2022
D	Amendments to re-build layout	Nov 2021
C	Re-build option	05.10.2021
B	Amendments to roof structure	18.05.2021
REV:	DESCRIPTION:	DATE:



PROJECT:		TWO STOREY SIDE EXTENSION WITH NEW FIRST FLOOR	
DRAWING:		PROPOSED GROUND FLOOR PLAN	
SIZE:	A1	CLIENT:	The Lighthouse Church
SCALE:	as labelled	DRAWN BY:	JC
DATE:	02/04/2021	APPROVED BY:	CT

NOTES: THIS DRAWING/IMAGE INCLUDING ALL ITS CONTENT REMAINS THE PROPERTY OF JC ARCHITECTURAL CONSULTANT. NO UNAUTHORISED COPYING OR REPRODUCTION IN ANY FORM IS PERMITTED WITHOUT OBTAINING PRIOR WRITTEN PERMISSION FROM JC ARCHITECTURAL CONSULTANT. JC ARCHITECTURAL CONSULTANT RESERVE THE RIGHT TO WITHDRAW THIS INFORMATION AT ANY TIME. ALL DIMENSIONS ARE TO BE CONFIRMED ON SITE BY CONTRACTOR AND DISCREPANCIES ARE TO BE REPORTED TO JC ARCHITECTURAL CONSULTANT IMMEDIATELY.

THE DESIGN HAS BEEN UNDERTAKEN AS FAR AS POSSIBLE TO AVOID RISKS TO HEALTH AND SAFETY OR TO REDUCE AND CONTROL THE EFFECTS OF ANY UNAVOIDABLE RISK. ANY RELEVANT INFORMATION REGARDING RISKS WHICH ARE NOT ABLE TO BE ELIMINATED WILL BE INCLUDED WITHIN THE PROJECT HEALTH AND SAFETY FILE.