


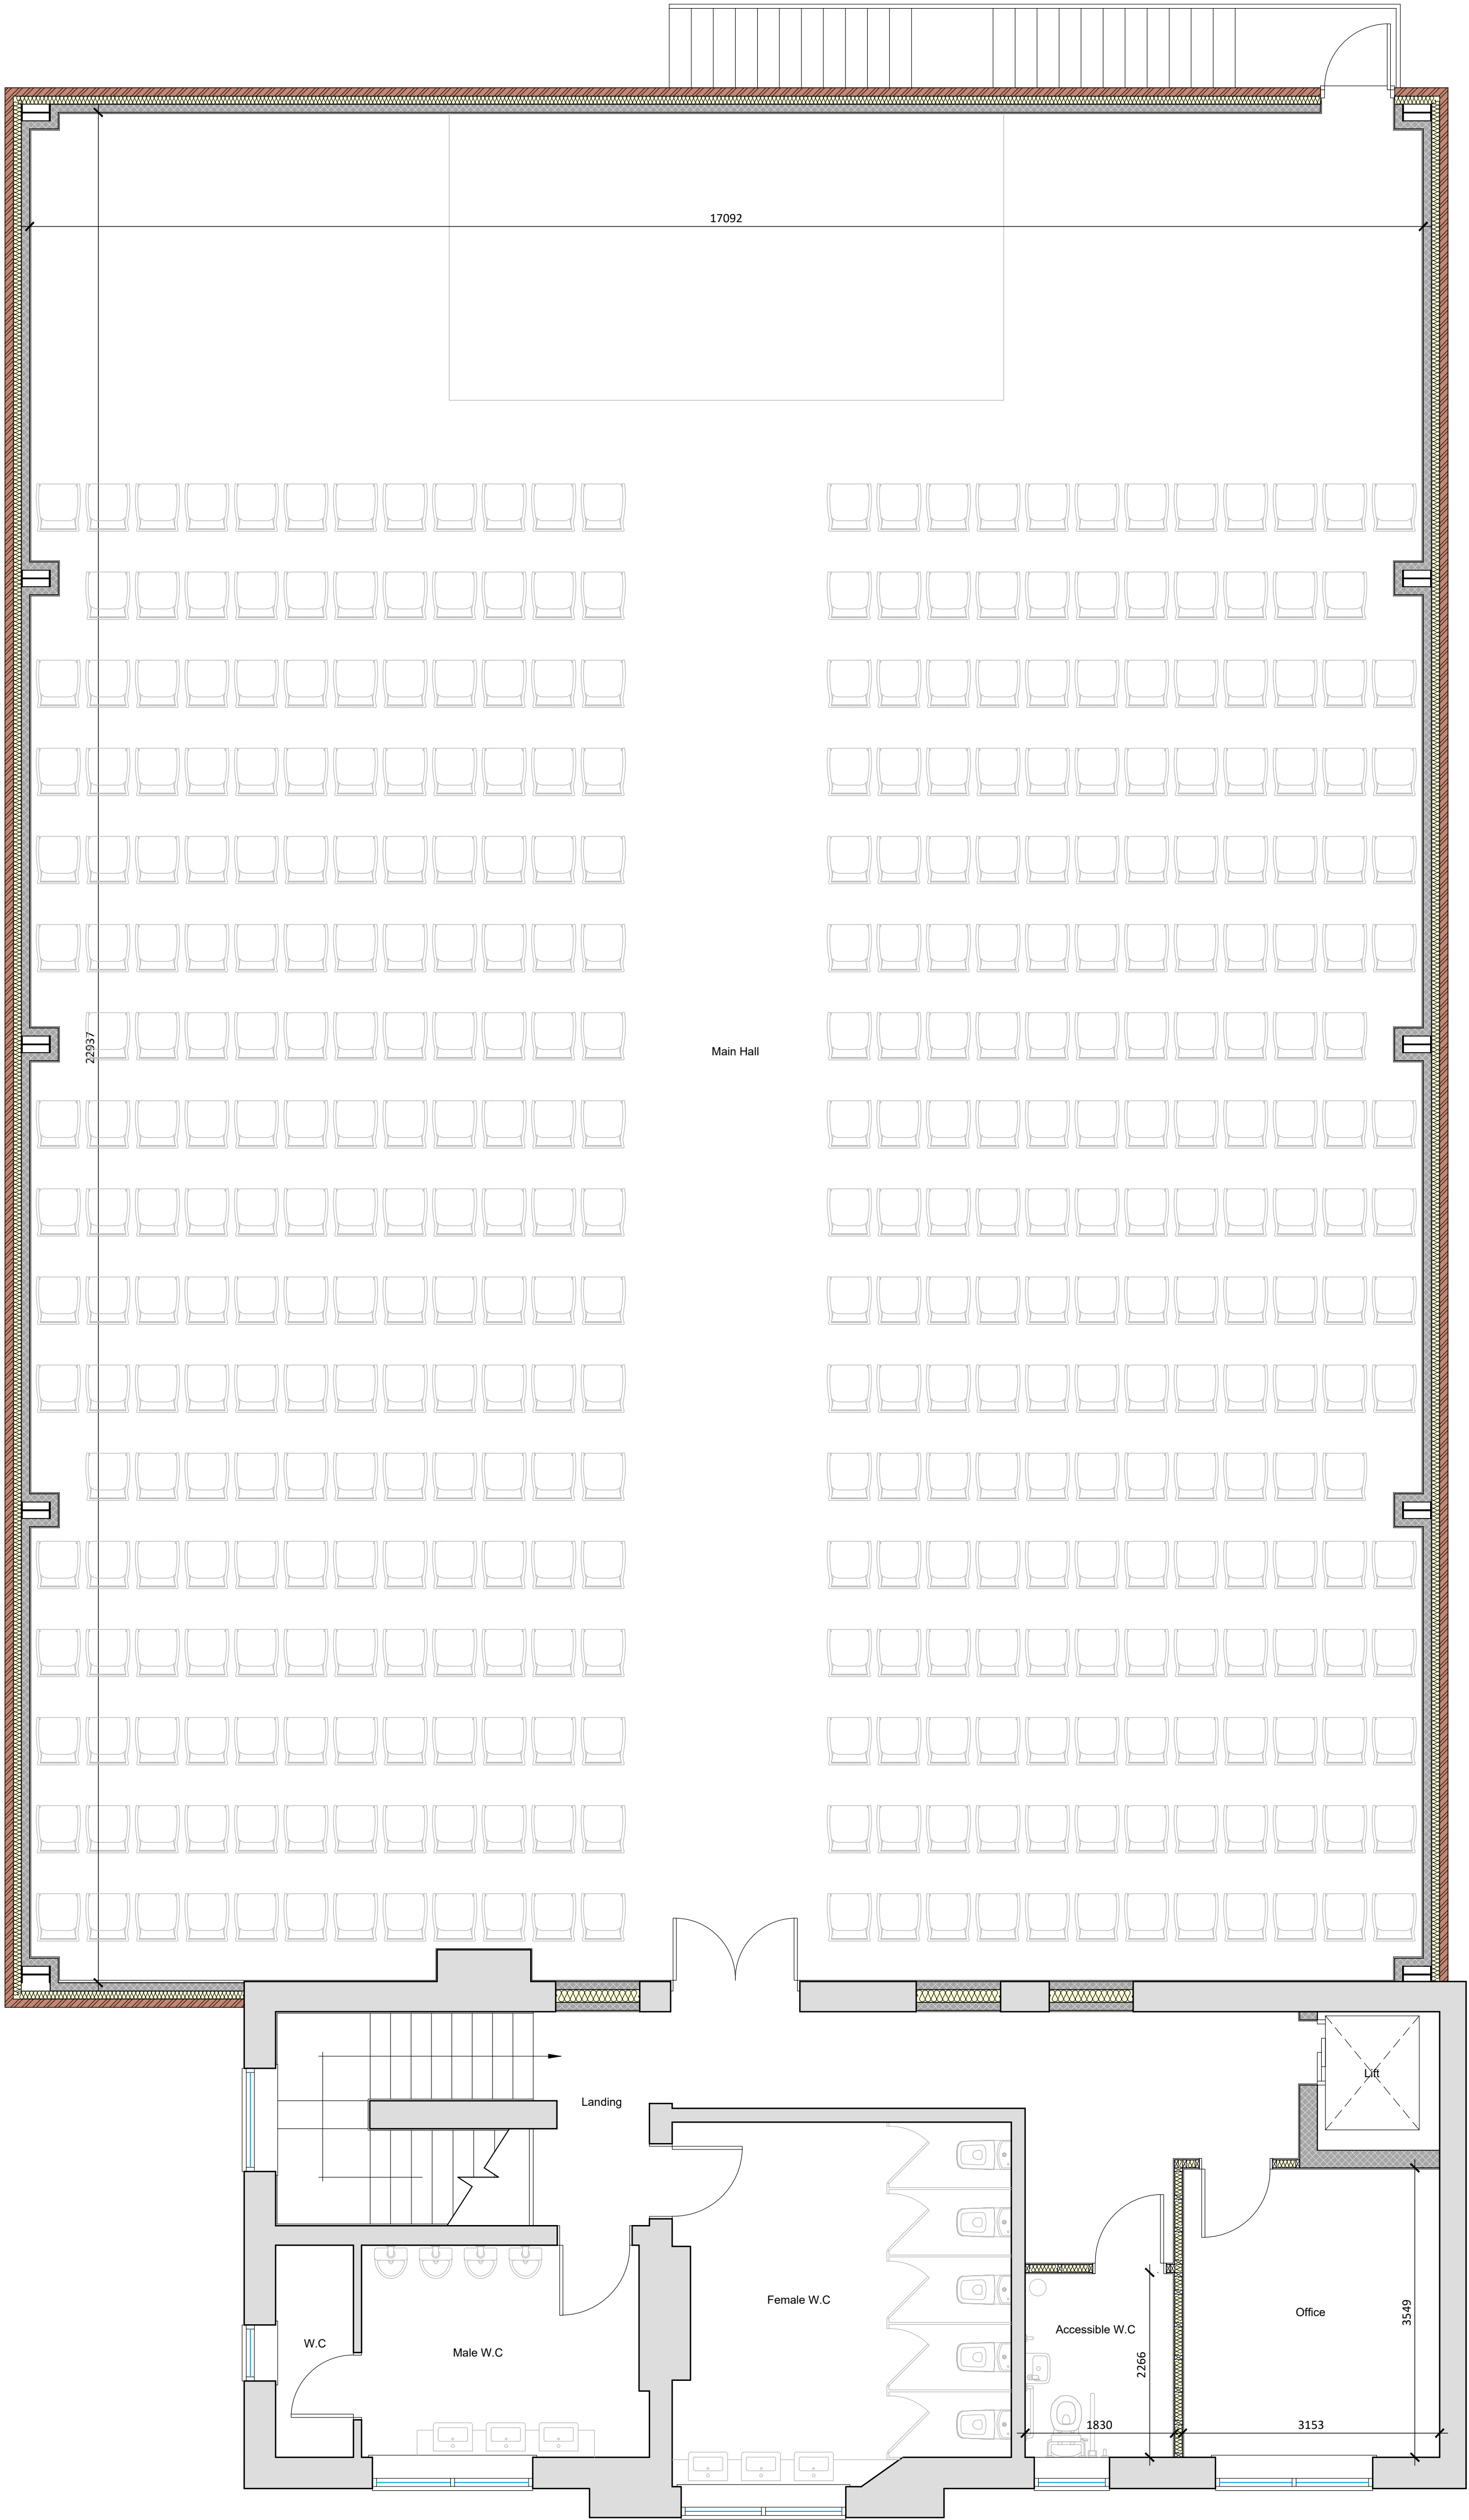

Proposed First Floor Plan
Scale 1:50

D	Amendments to re-build layout	Nov 2021
C	Re-build option	05.10.2021
B	Amendments to roof structure	18.05.2021
A	Amendments to scheme	19.04.2021
REV:	DESCRIPTION:	DATE:

DESCRIPTION:

TWO STOREY SIDE EXTENSION WITH NEW FIRST FLOOR AT THE LIGHTHOUSE CHURCH, 10 HAVERFIELD ROAD, SPALDING, PE11 2DP

DATE: 02/04/2021

APPROVED: CT

Do Not Scale From This Drawing

PROJECT:

TWO STOREY SIDE EXTENSION WITH NEW FIRST FLOOR

DRAWING:

PROPOSED FIRST FLOOR PLAN

SIZE: A1

CLIENT: The Lighthouse Church

SCALE: as labelled

DRAWN BY: JC

SHEET: 0248/21/04D

NOTES: THIS DRAWING/IMAGE INCLUDING ALL ITS CONTENT REMAINS THE PROPERTY OF JC ARCHITECTURAL CONSULTANT. NO UNAUTHORISED COPYING OR REPRODUCTION IN ANY PART IS PERMITTED WITHOUT OBTAINING PRIOR WRITTEN PERMISSION FROM JC ARCHITECTURAL CONSULTANT. JC ARCHITECTURAL CONSULTANT RESERVE THE RIGHT TO WITHDRAW THIS INFORMATION AT ANY TIME. ALL DIMENSIONS ARE TO BE CONFIRMED ON SITE BY CONTRACTOR AND DISCREPANCIES ARE TO BE REPORTED TO JC ARCHITECTURAL CONSULTANT IMMEDIATELY.

CON: THE DESIGN HAS BEEN UNDERTAKEN AS FAR AS POSSIBLE TO AVOID RISKS TO HEALTH AND SAFETY OR TO REDUCE AND CONTROL THE EFFECTS OF ANY UNAVOIDABLE RISK. ANY RELEVANT INFORMATION REGARDING RISKS WHICH ARE NOT ABLE TO BE ELIMINATED WILL BE INCLUDED WITHIN THE PROJECT RISK IN AND SAFETY FILE.