


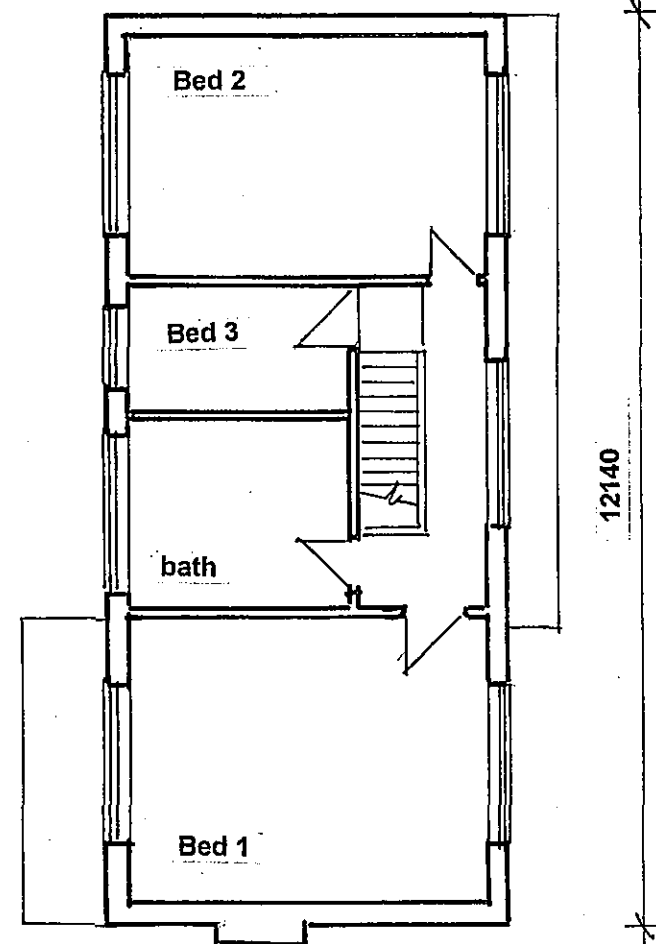

First Floor Plan




Front Elevation




Rear Elevation


**Materials:** Red Facing Bricks  
Brown Profile Roof Tiles

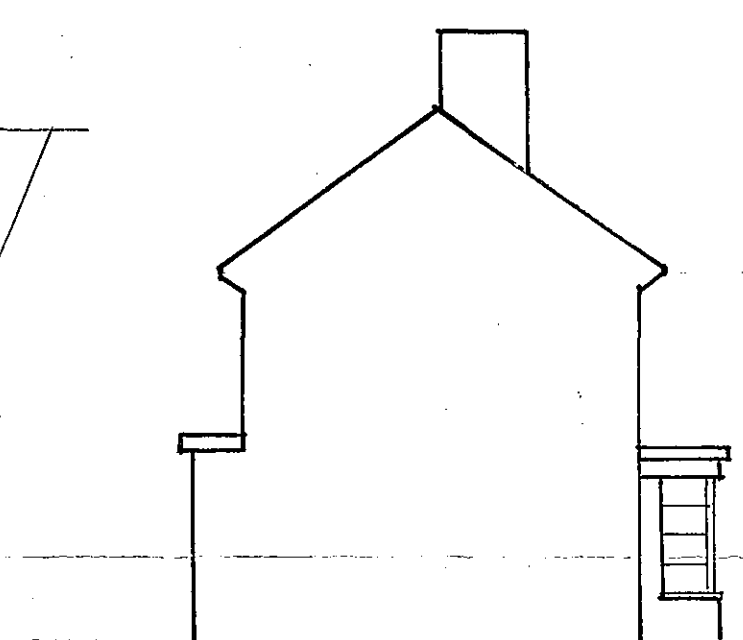

North Elevation

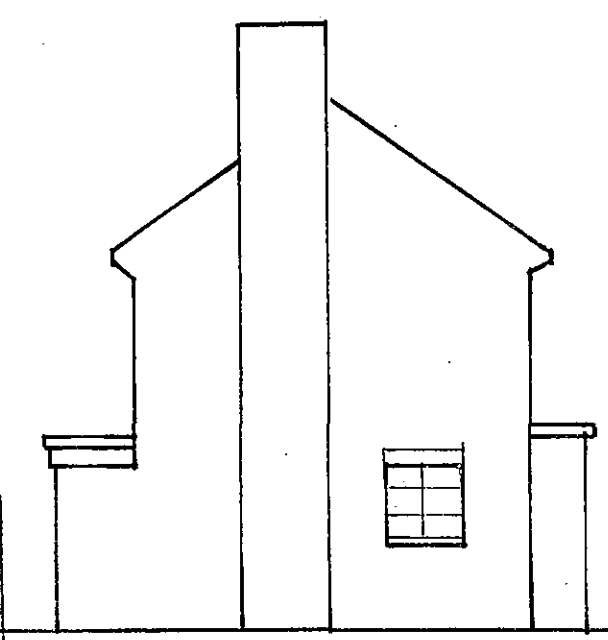

South Elevation

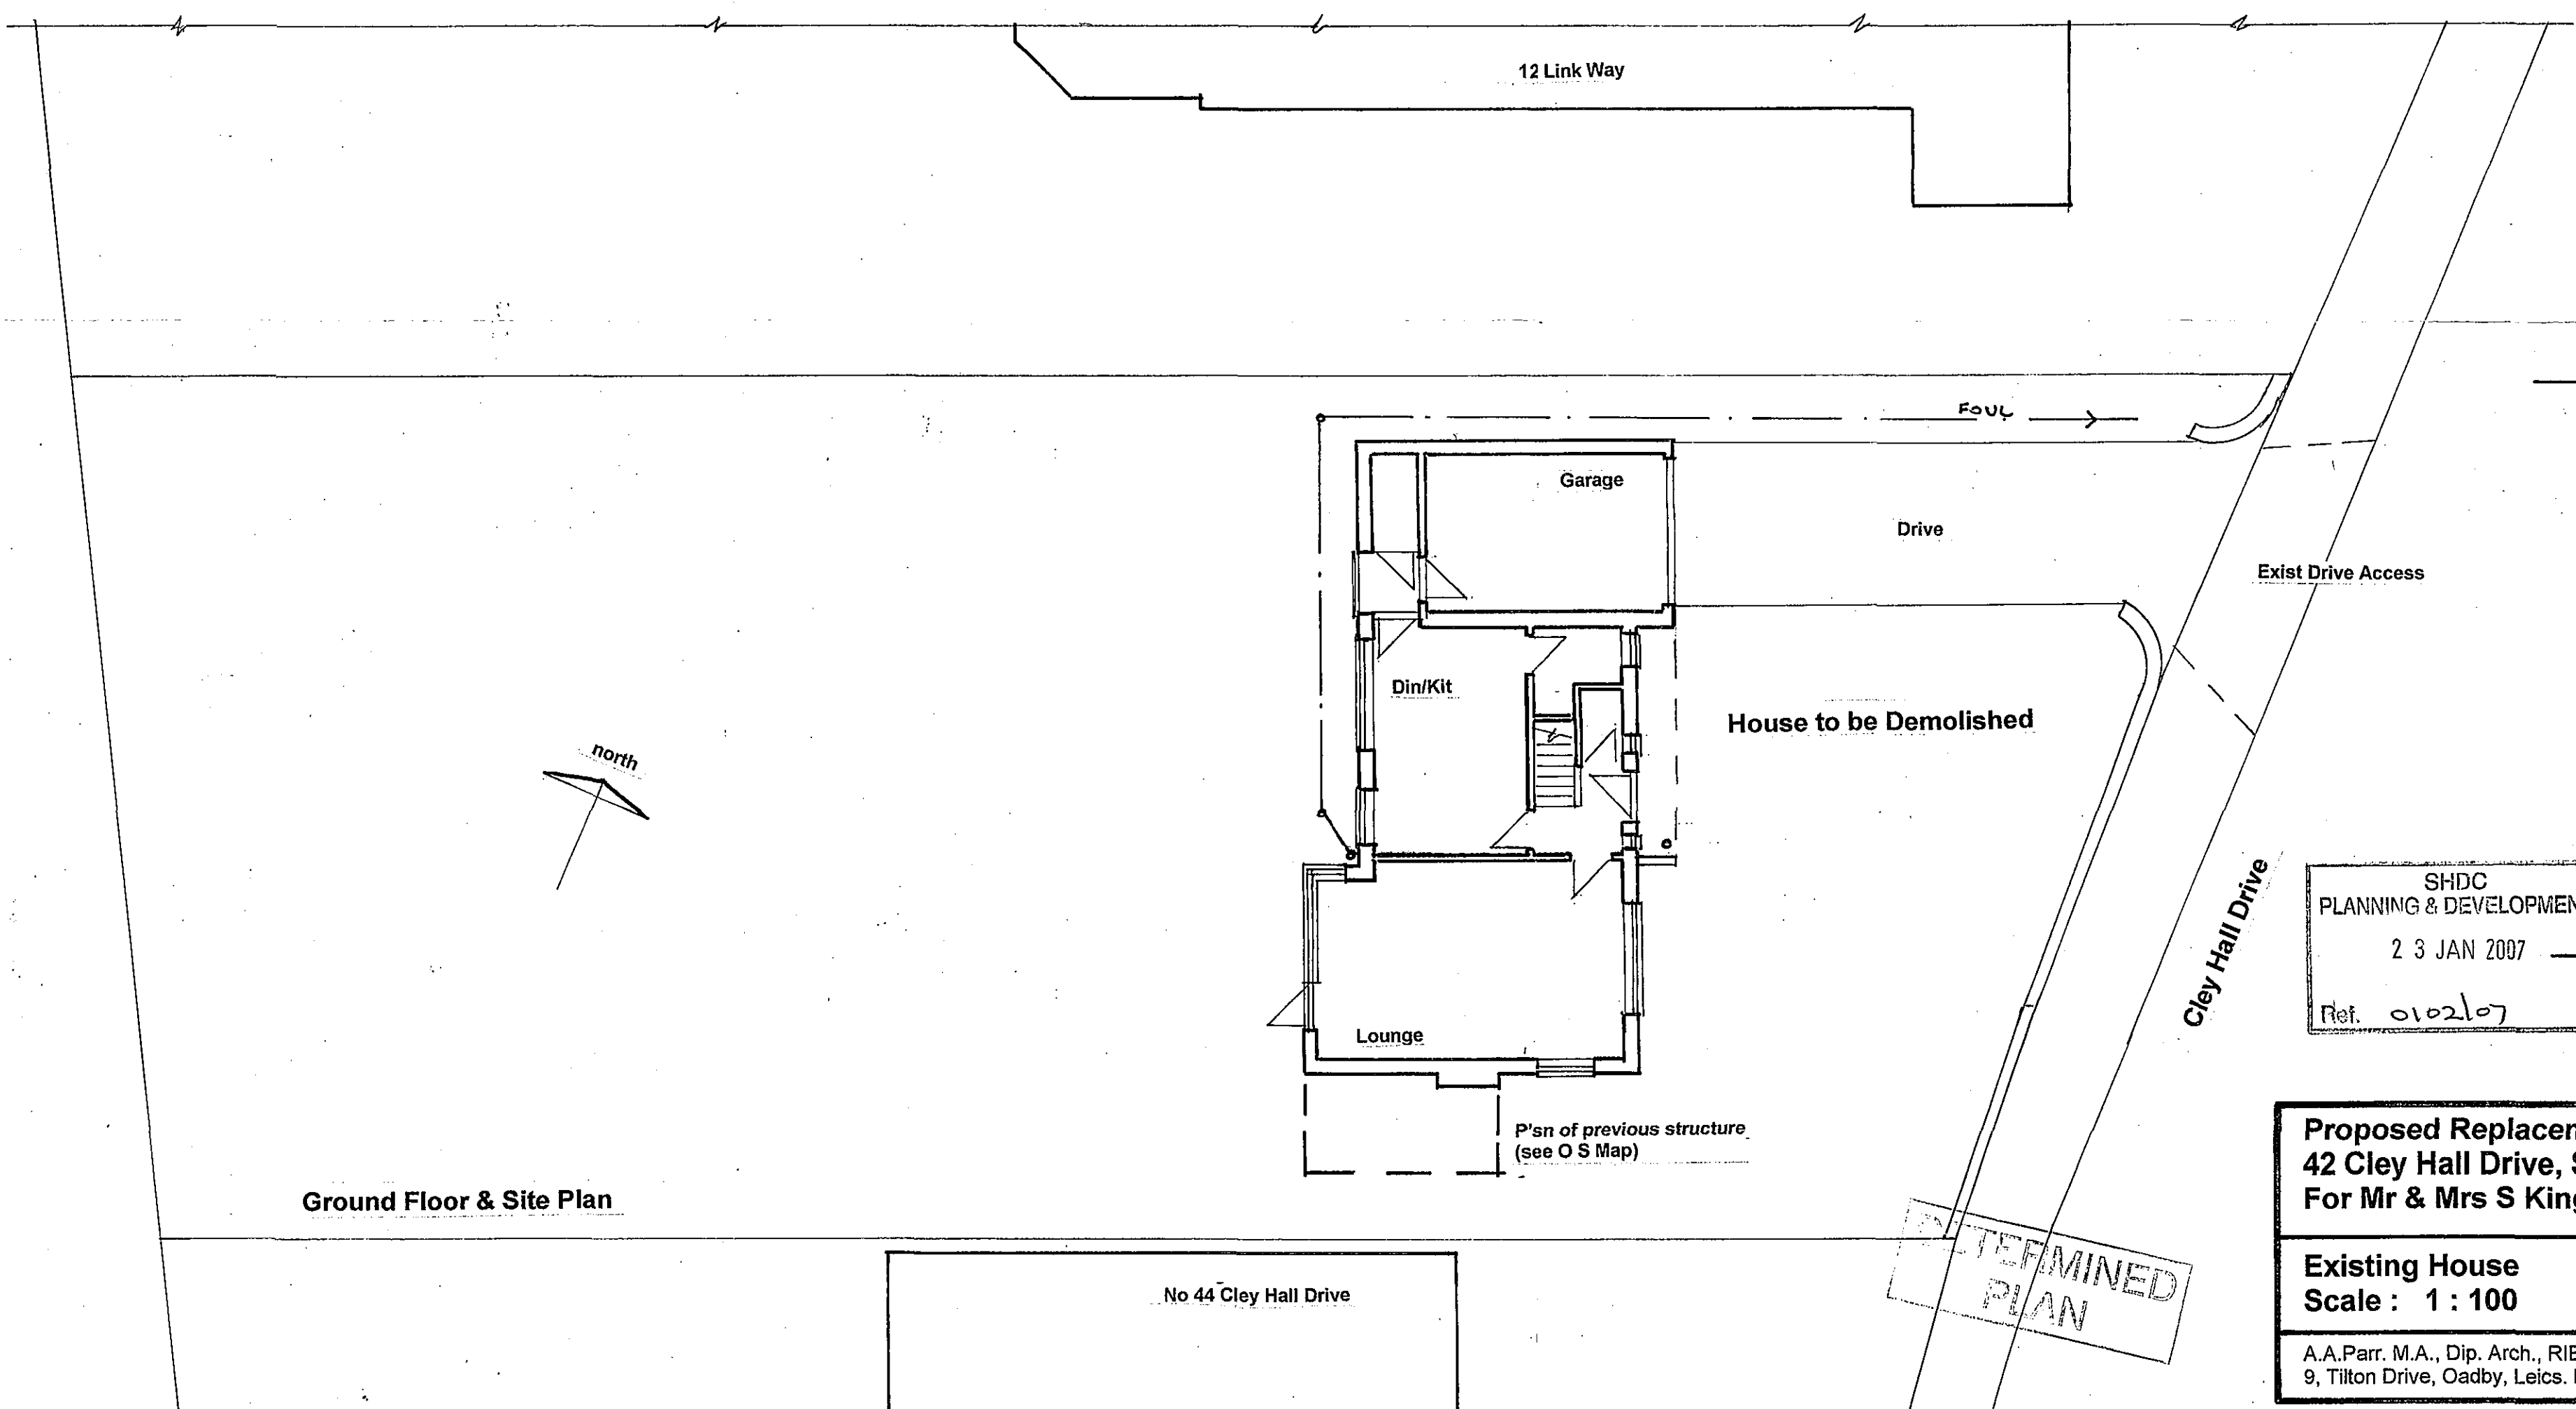

Ground Floor & Site Plan

SHDC  
PLANNING & DEVELOPMENT  
23 JAN 2007  
Ref. 0102/07

|   |                    |
|---|--------------------|
| <b>Proposed Replacement House</b><br><b>42 Cley Hall Drive, Spalding</b><br><b>For Mr &amp; Mrs S Kingston</b>                                                   |                    |
| <b>Existing House</b><br><b>Scale : 1 : 100</b>   | <b>Drg. 355/20</b> |
| <small>A.A.Parr. M.A., Dip. Arch., RIBA, Chartered Architect<br/>         9, Tilton Drive, Oadby, Leics. LE2 5WW - 0116 2712625.-tony_a_parr@hotmail.com</small> |                    |

PLANNED  
PLAN