


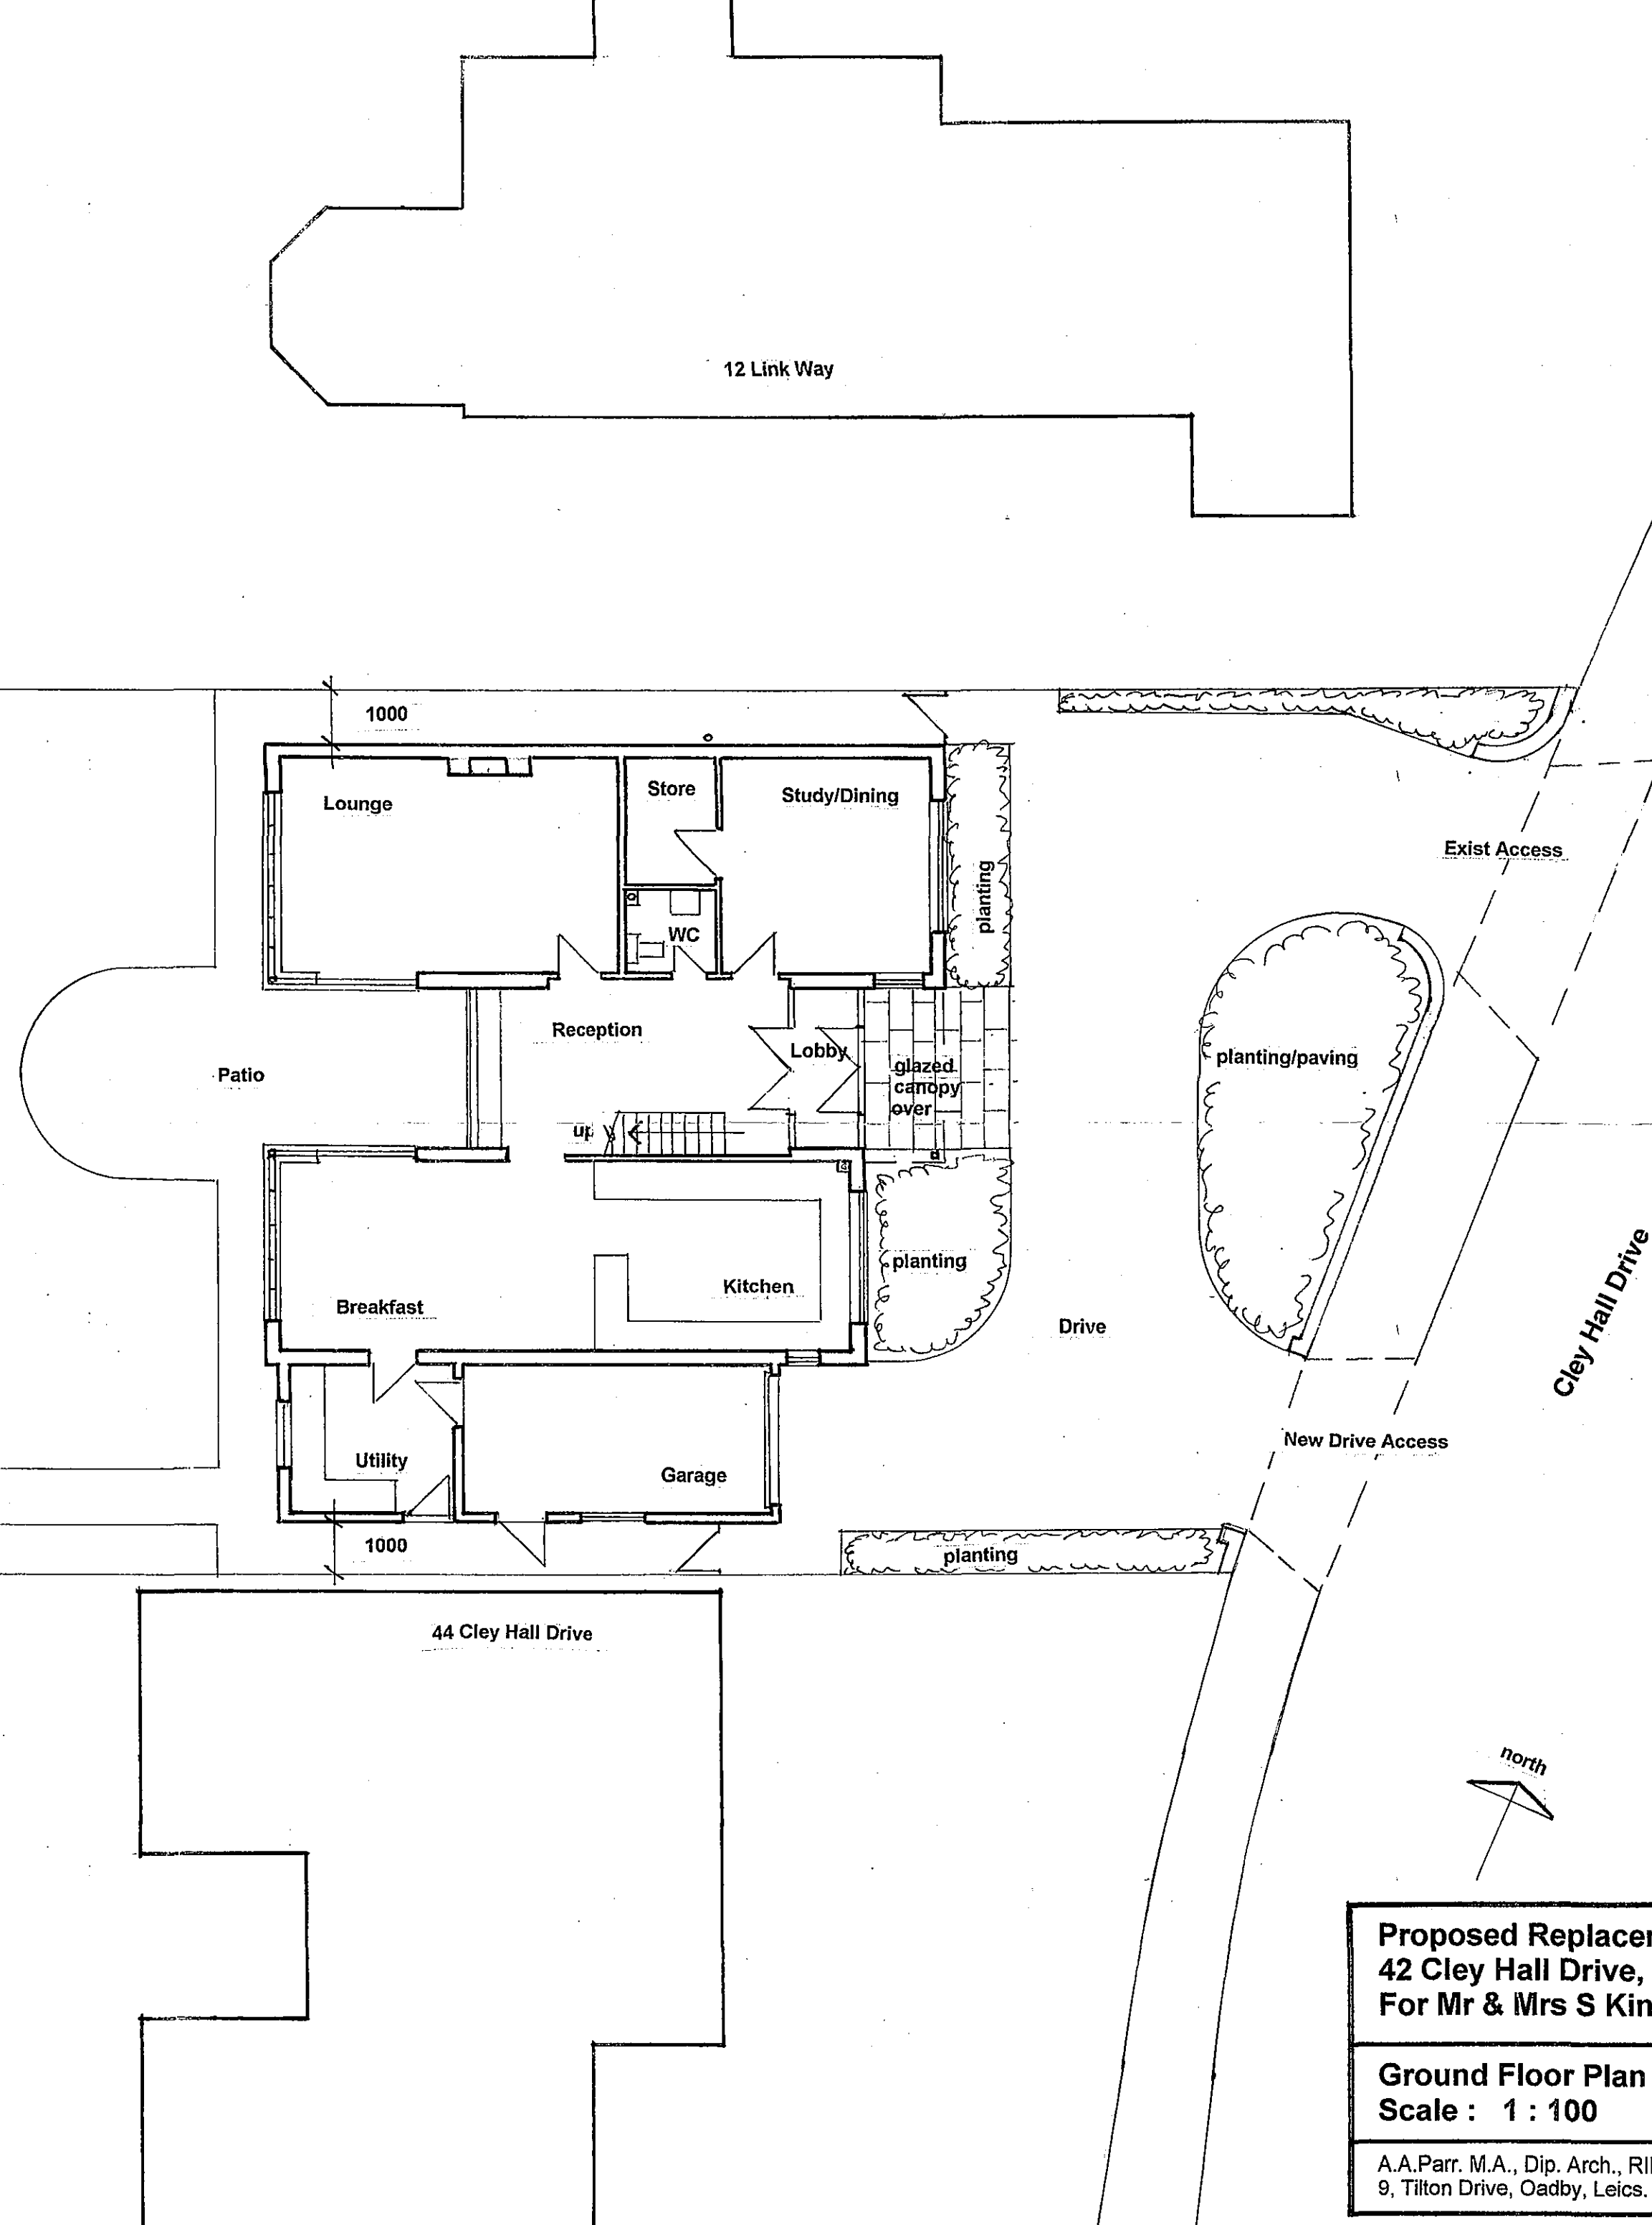

DETERMINED
PLAN

SHDC
PLANNING & DEVELOPMENT
23 JAN 2007
Ref. 0102/07

Proposed Replacement House
42 Cley Hall Drive, Spalding
For Mr & Mrs S Kingston

Ground Floor Plan
Scale : 1 : 100

Drg. 355/21

A.A.Parr. M.A., Dip. Arch., RIBA, Chartered Architect
9, Tilton Drive, Oadby, Leics. LE2 5WW - 0116 2712625.--tony_a_parr@hotmail.com