


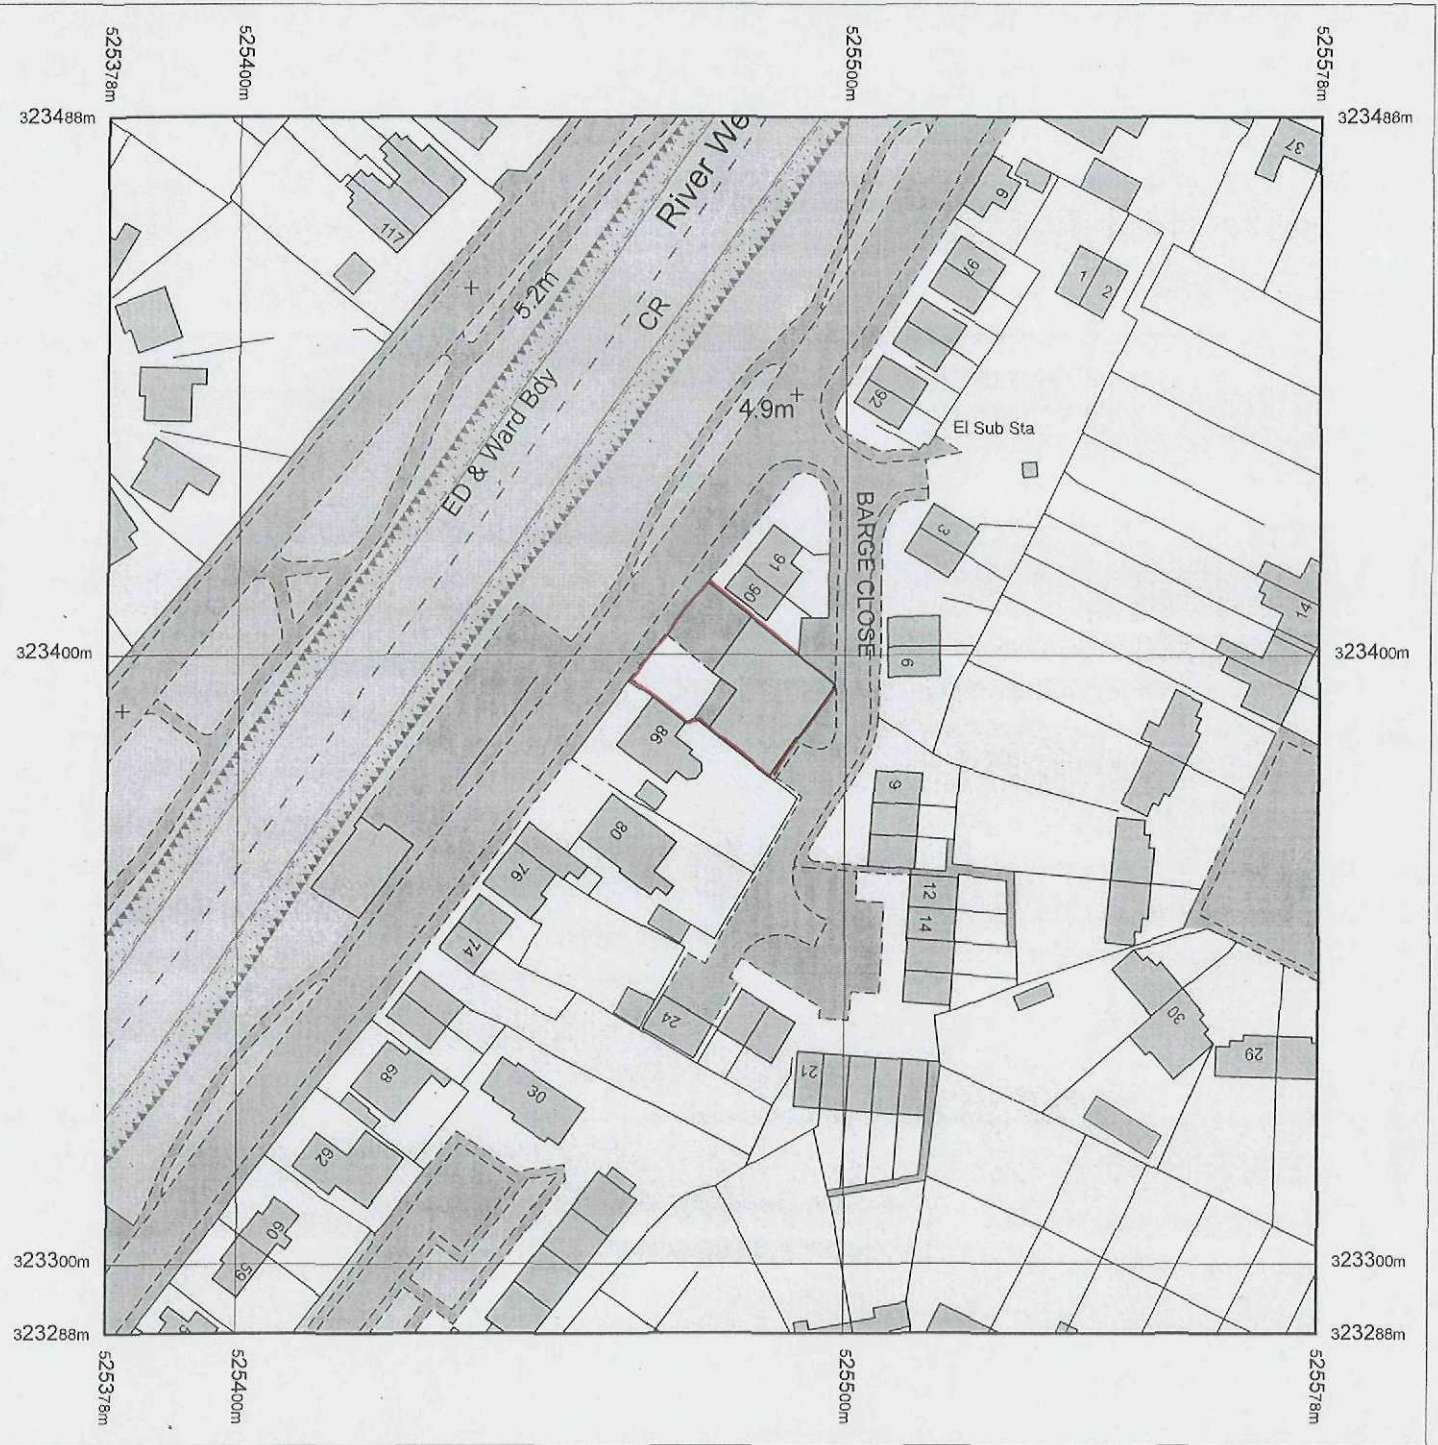

Produced 14.02.2011 from the Ordnance Survey National Geographic Database and incorporating surveyed revision available at this date. © Crown Copyright 2011.


Reproduction in whole or part is prohibited without the prior permission of Ordnance Survey.

Ordnance Survey, the OS Symbol and OS Sitemap are registered trademarks of Ordnance Survey, the national mapping agency of Great Britain.

The representation of a road, track or path is no evidence of a right of way.


The representation of features as lines is no evidence of a property boundary.


Part or all of this OS Sitemap is enlarged from mapping produced at one or more of the following scales: 1:1250, 1:2500, 1:10000.

 


Supplied by: **Outlet User**
Serial number: 00037700
Centre coordinates: 525478.5 323388.5

Further information can be found on the OS Sitemap Information leaflet or the Ordnance Survey web site:
www.ordnancesurvey.co.uk

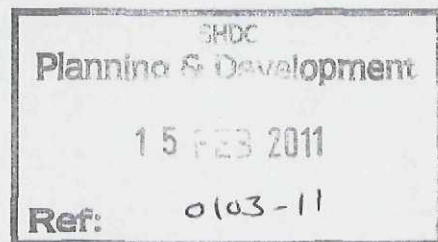


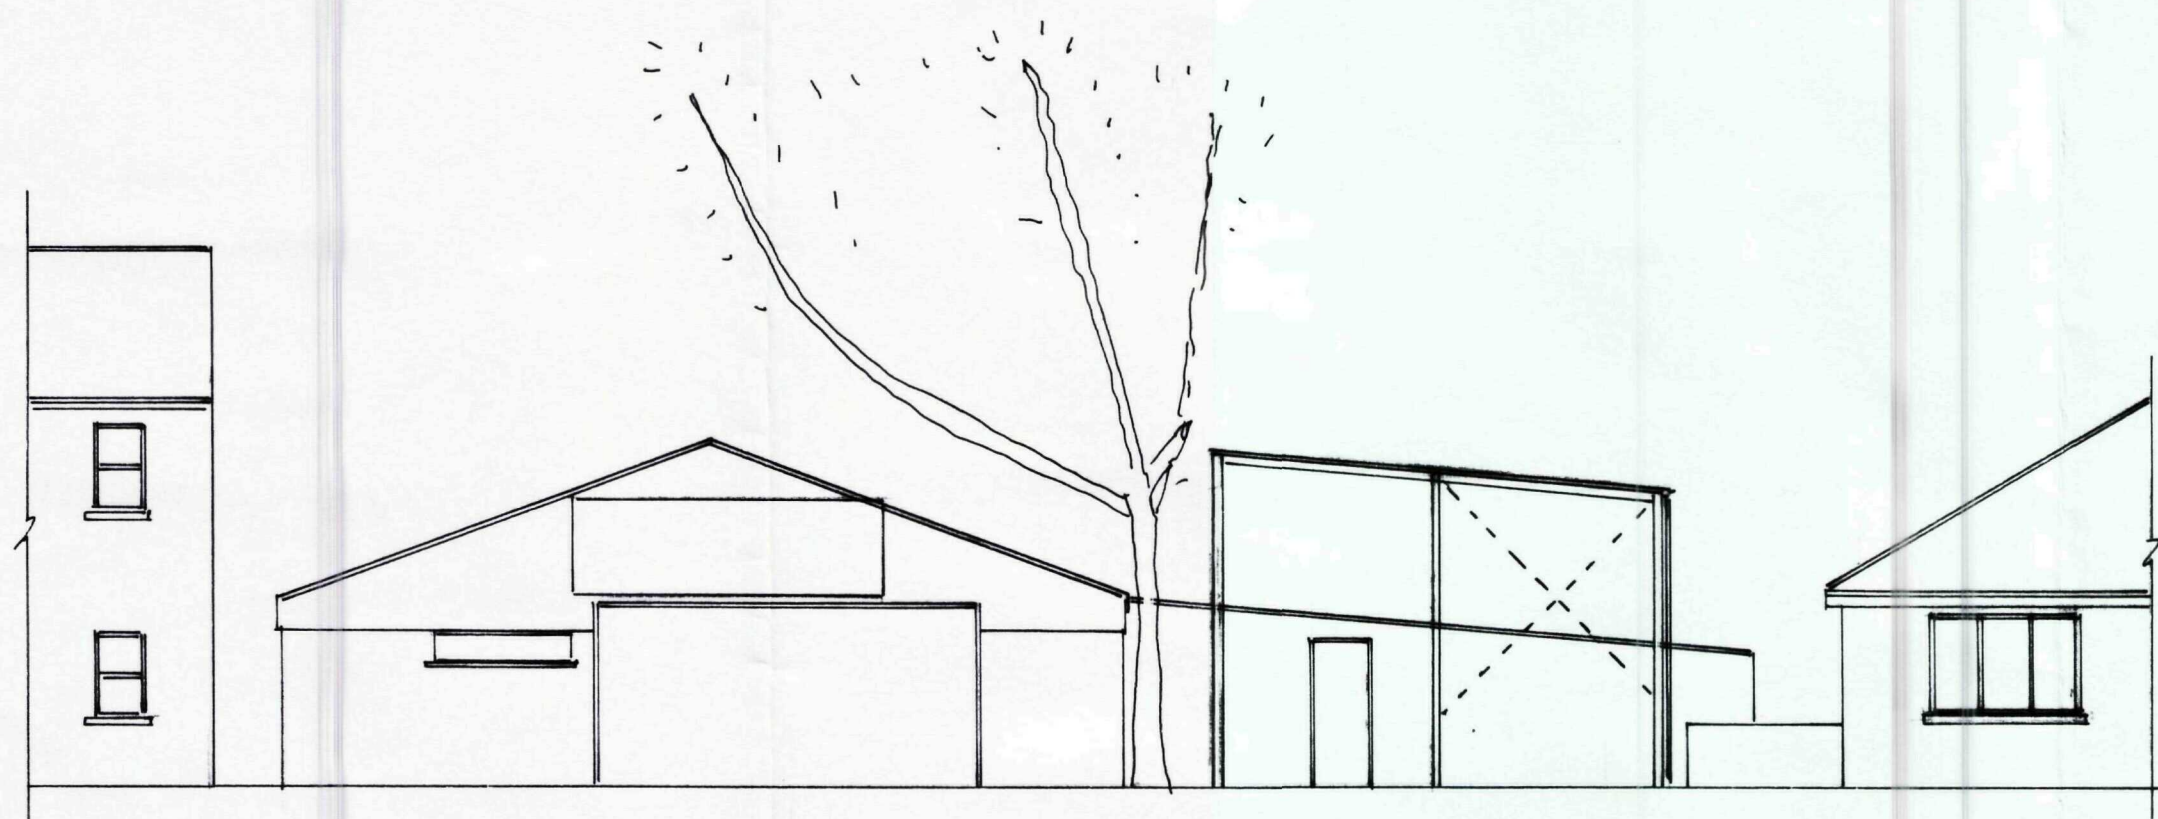

PROPOSED FRONT ELEVATION 1:100


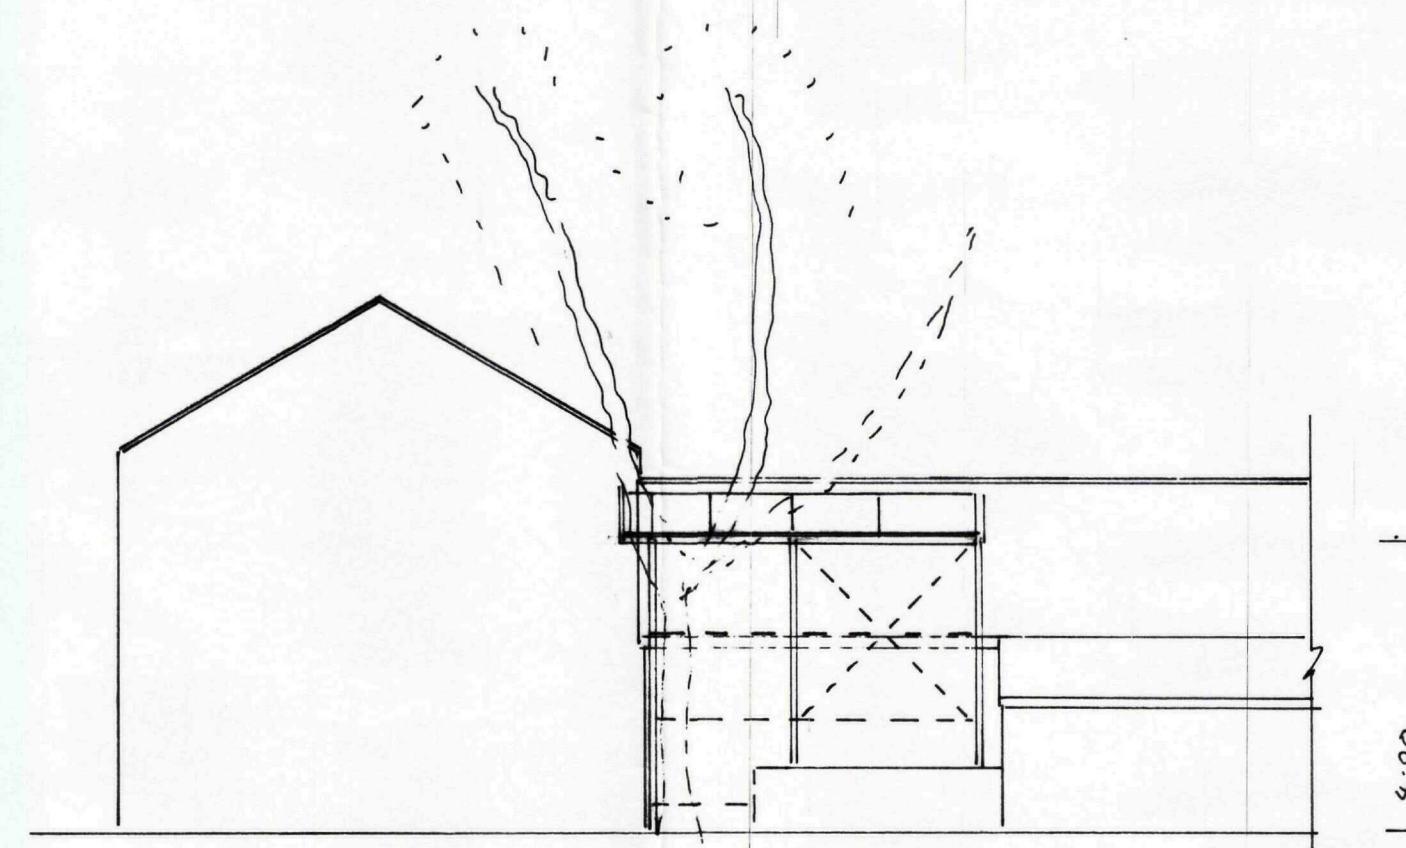


PROPOSED SIDE ELEVATION 1:100

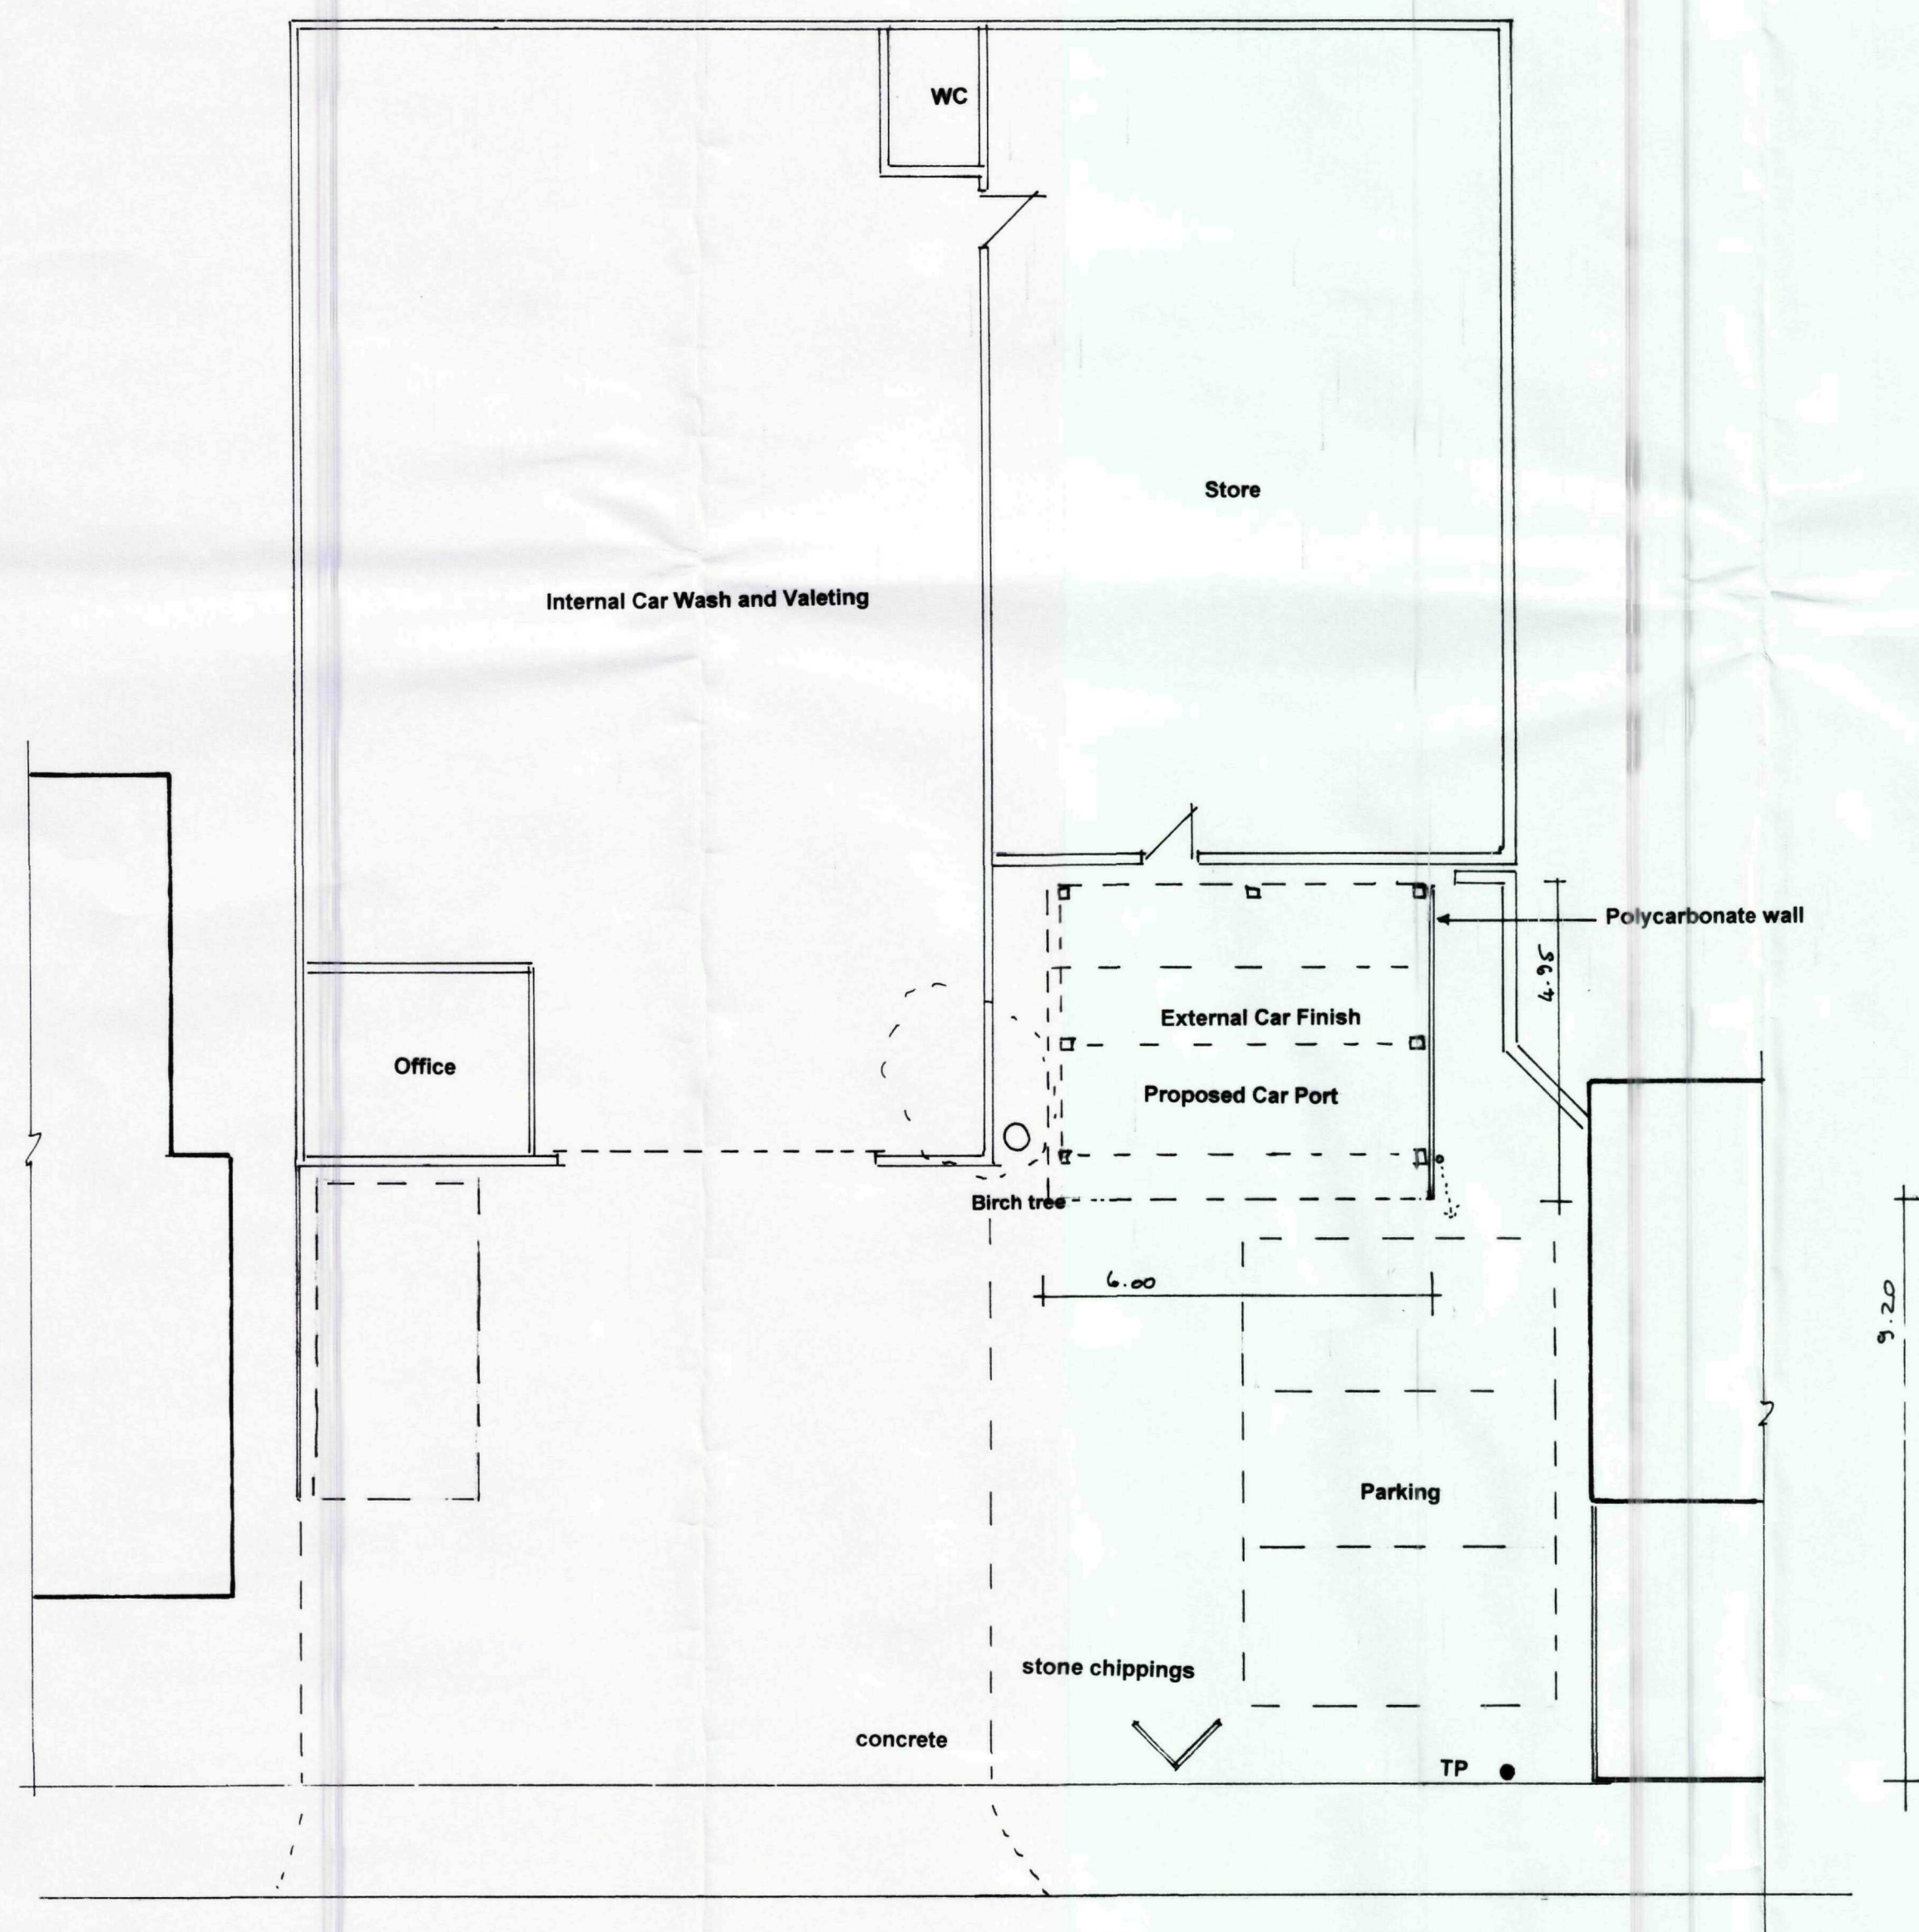

PROPOSED GROUND FLOOR 1:100

SCALE 1:100

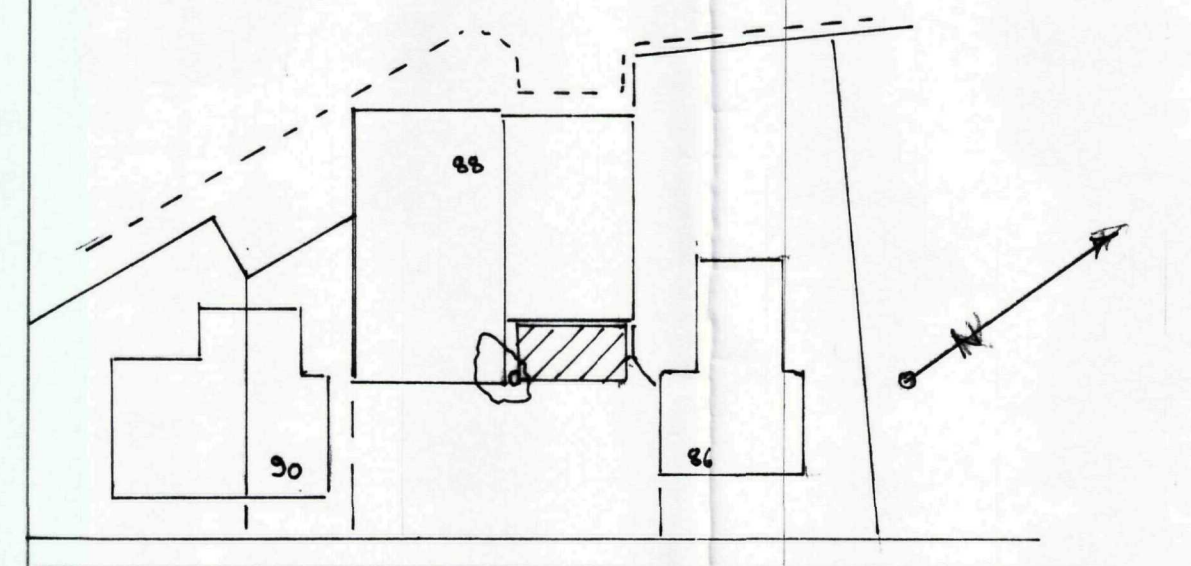 

BLOCK PLAN 1:500


SCOPE OF WORK: Proposed covered car port for valet finishing and drying.

Roof Finish: Twinwall polycarbonate sheeting.

Wall Finish: Single skin polycarbonate/upvc corrugated sheet.

Rainwater gutters: Black upvc

Steel Frame painted black.

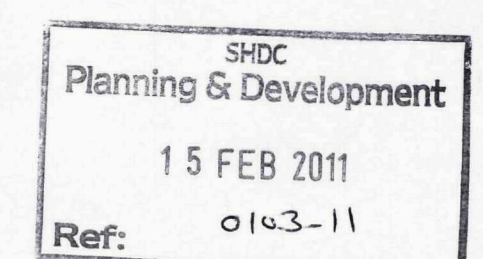

PROPOSED CAR PORT


**FOR
MR A AZIZ
AT
88 COMMERCIAL ROAD
SPALDING**

N. P. BRANSTON mrics., mciob
400 EASTFIELD ROAD,
PETERBOROUGH,
PE1 4RE
phone: 01733-348119
email: phil@branstons.co.uk


Scales:
1 : 100

Date:
FEBRUARY 2011


Drawing Number:
10.082/2

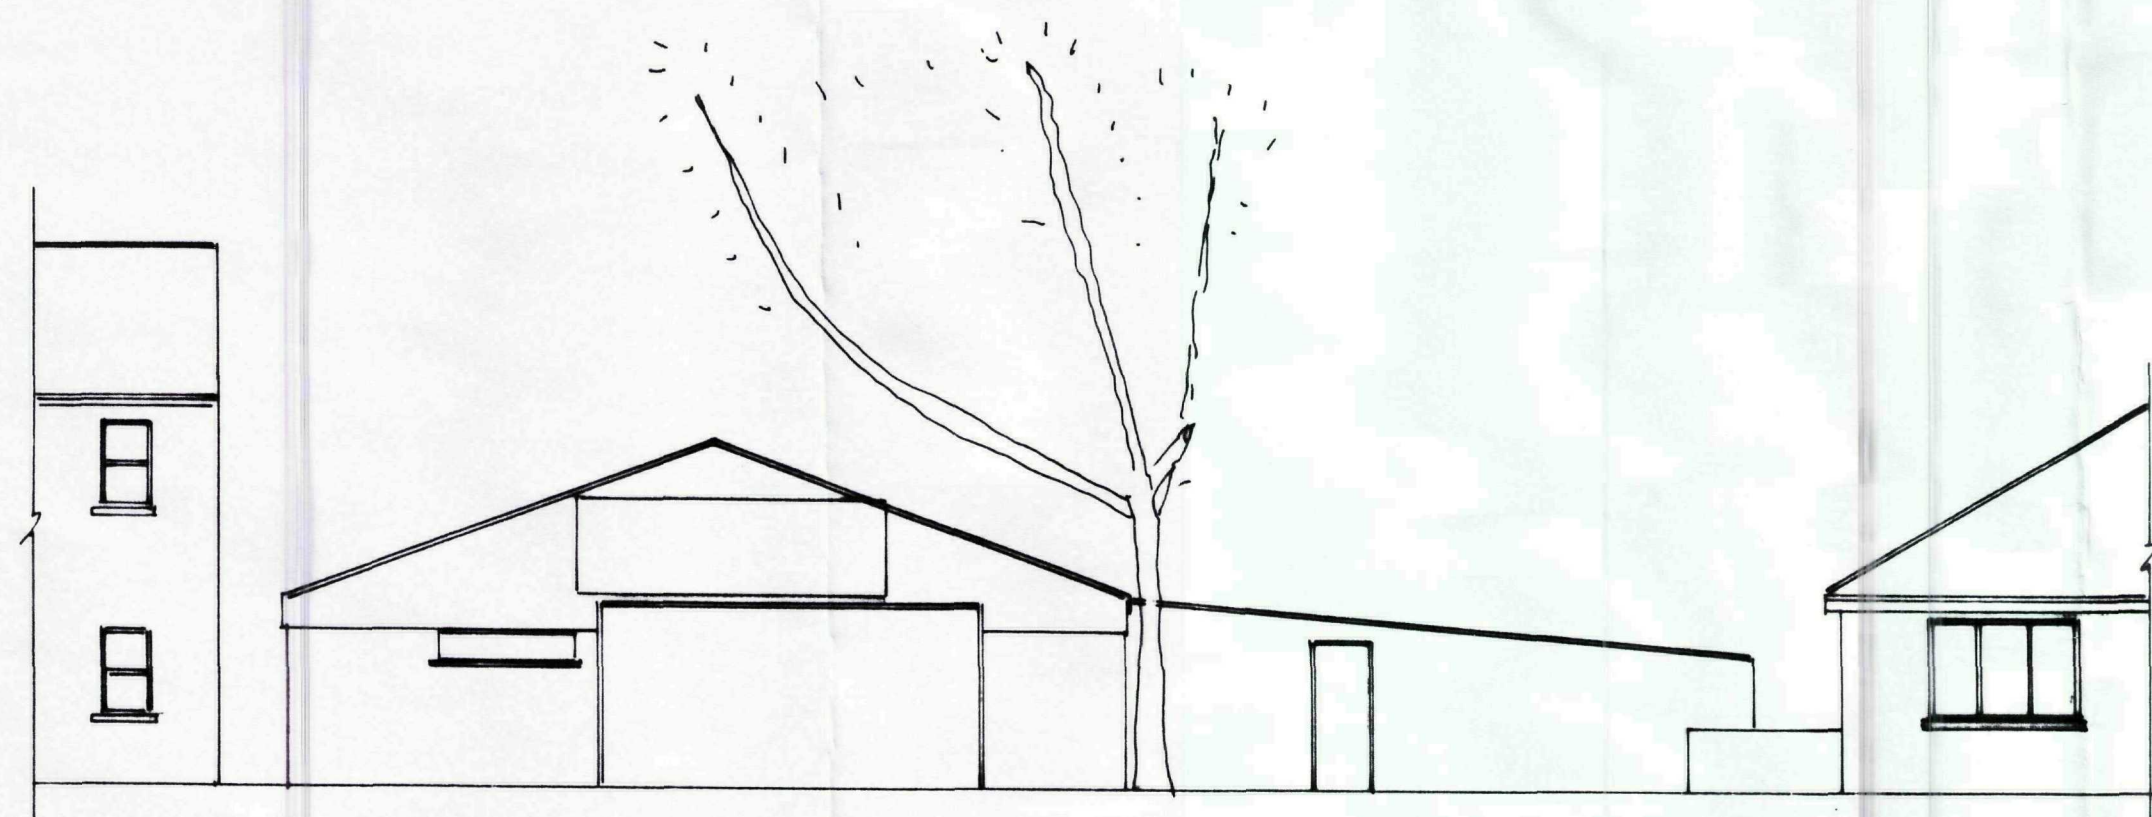


EXISTING FRONT ELEVATION 1:100

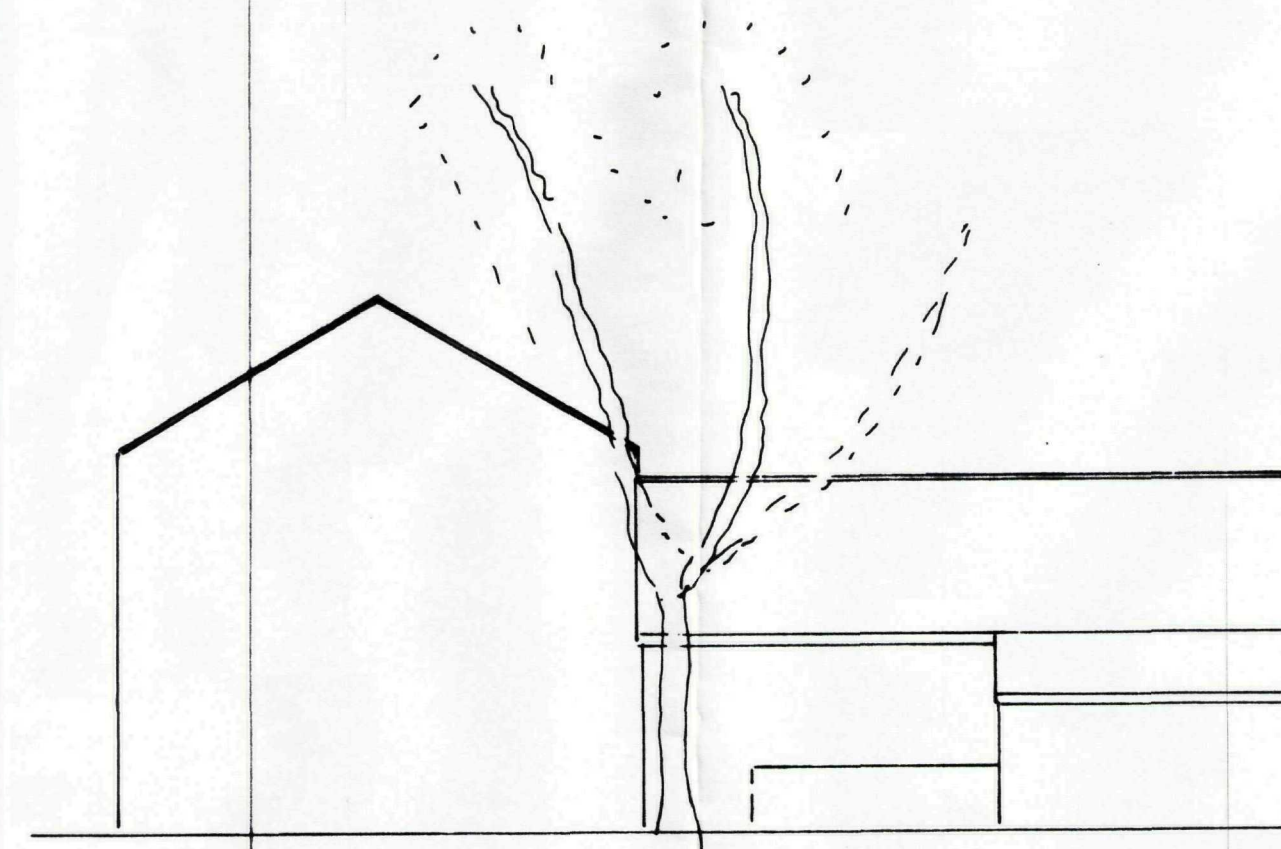

EXISTING SIDE ELEVATION 1:100

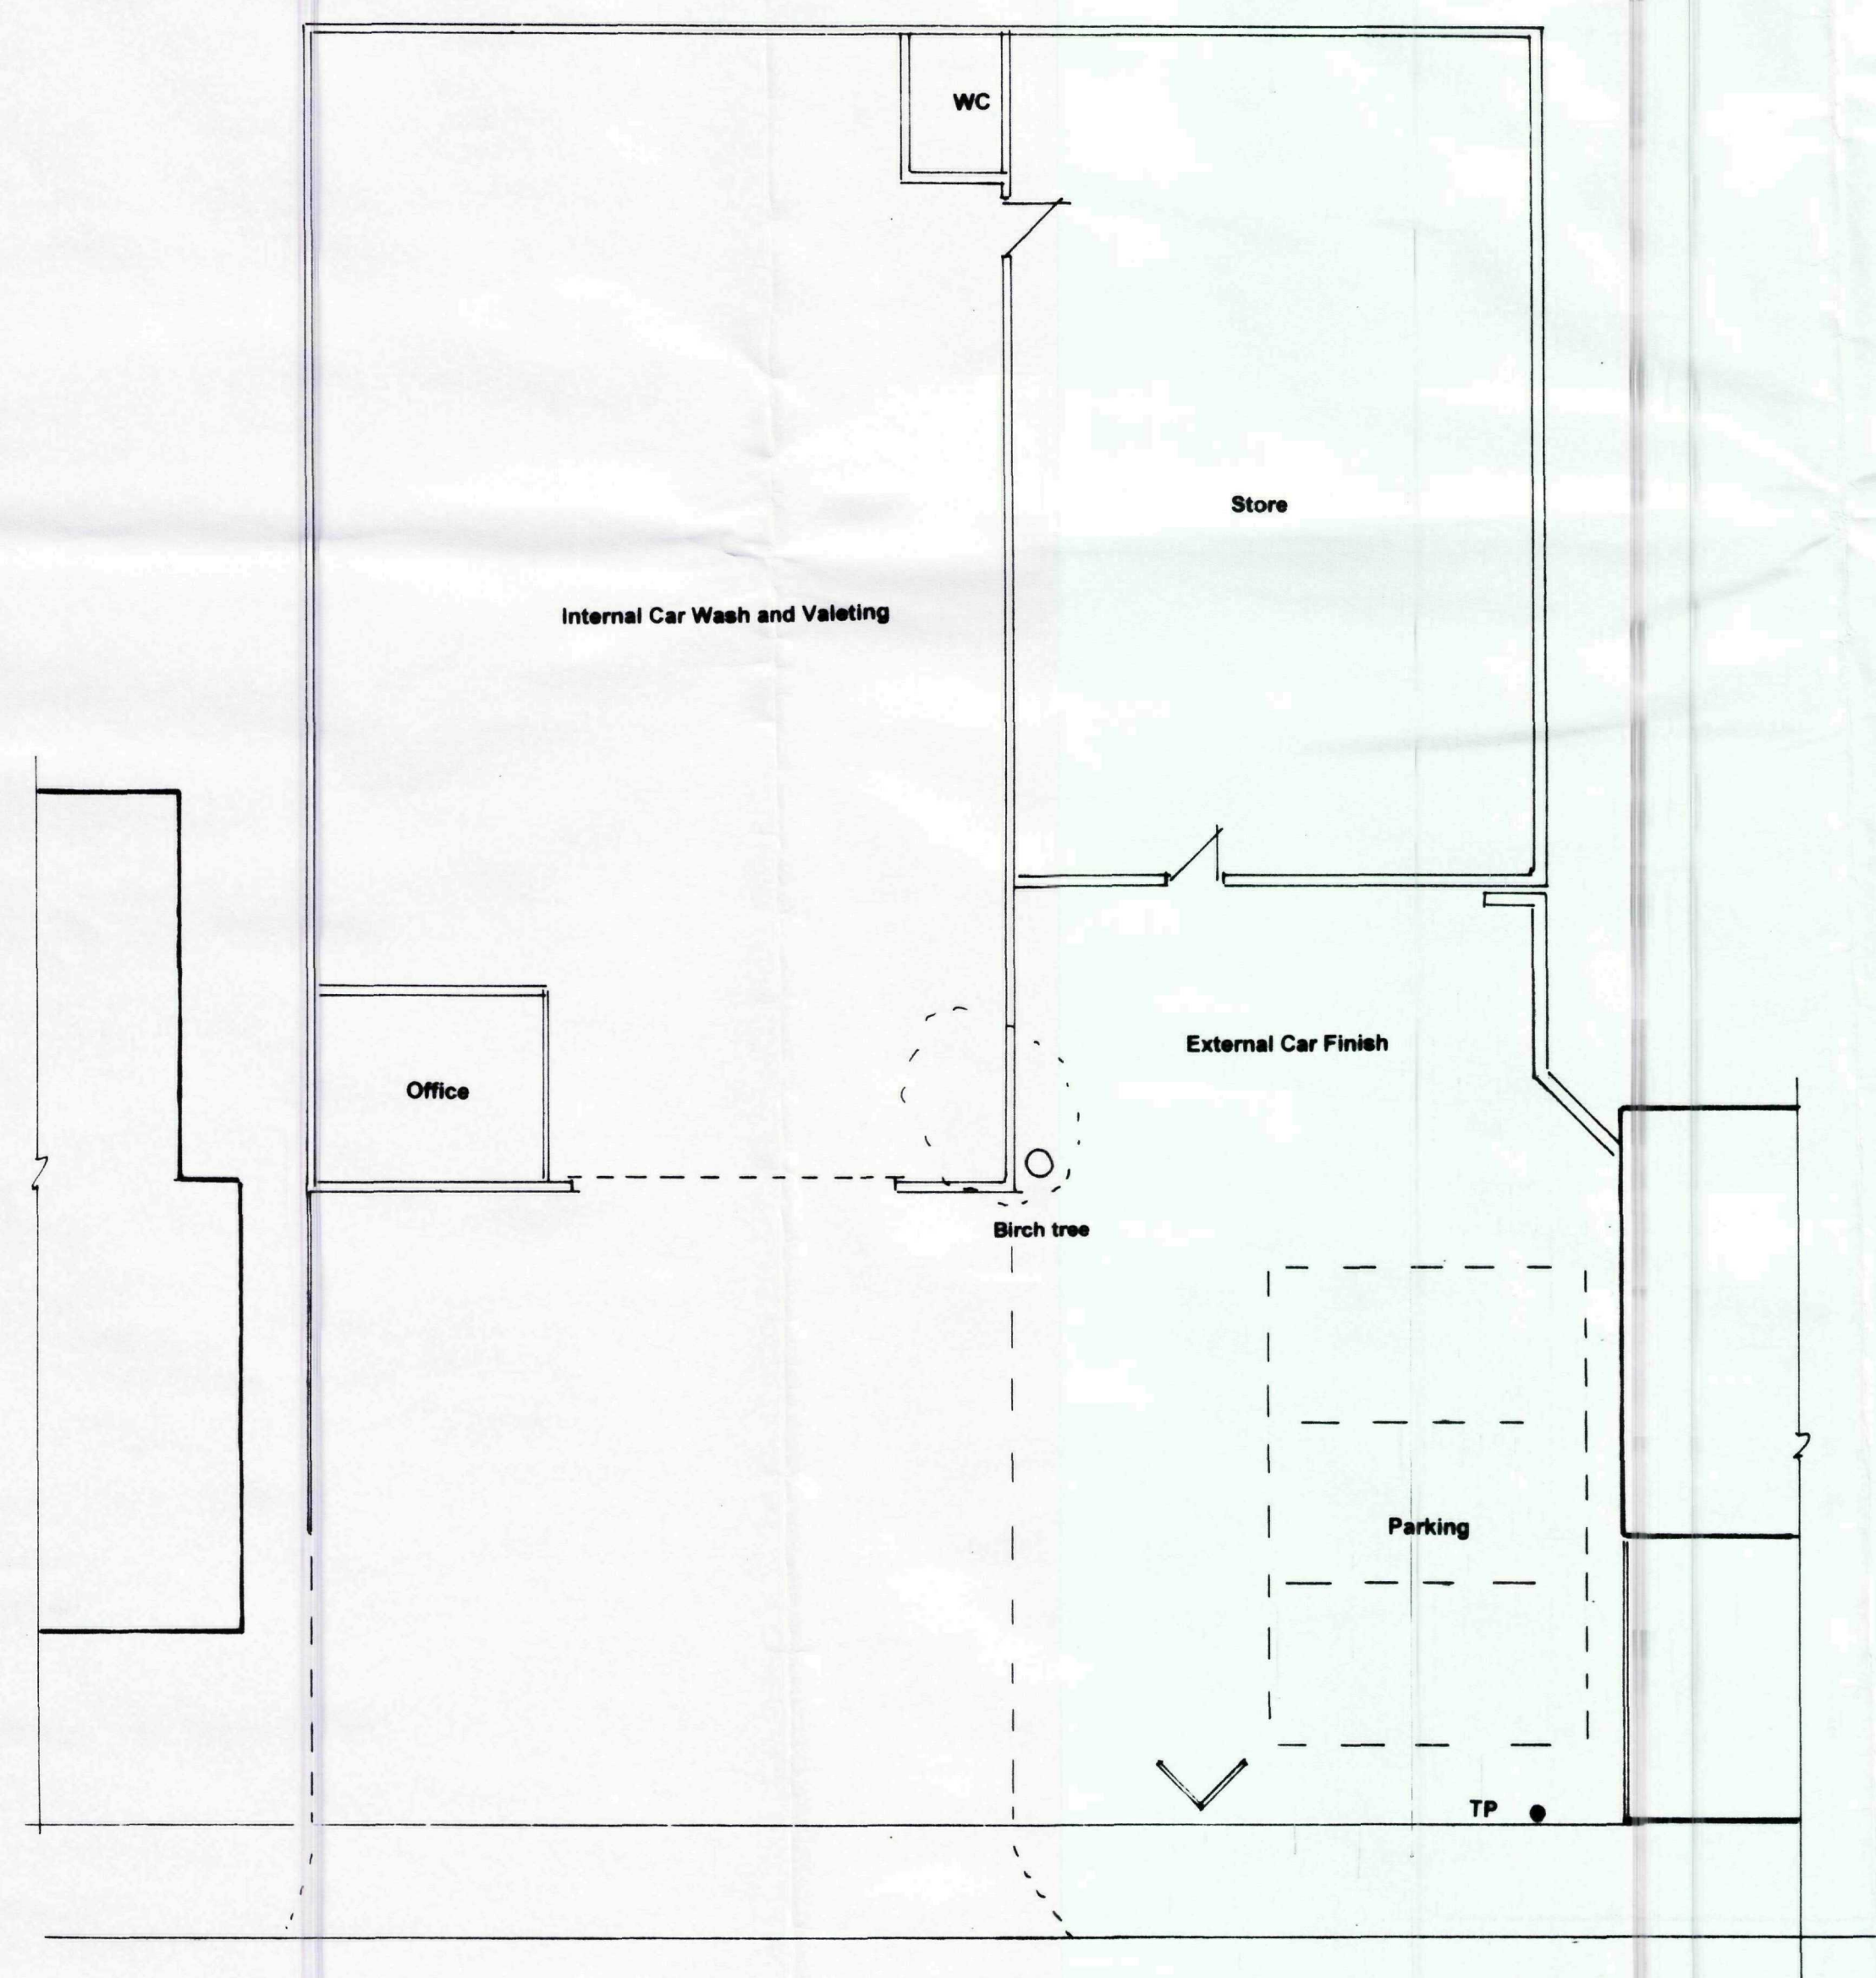

EXISTING GROUND FLOOR 1:100

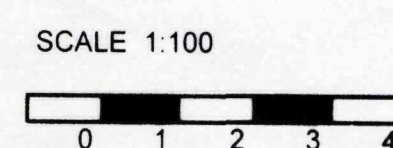

SHDC
Planning & Development
15 FEB 2011
Ref: 0103-11

PROPOSED CAR PORT
FOR
MR A. J. J.
AT
88 COMMERCIAL ROAD
SALFORD

N. P. BRUNSTON
400 EASTERN ROAD
PETERBOROUGH,
PE1 4RE
phone: 01733-348119
email: philbranstons@btinternet.com

Scales: 1:100

Date: FEBRUARY 2011

Drawing Number:
10.082/1