




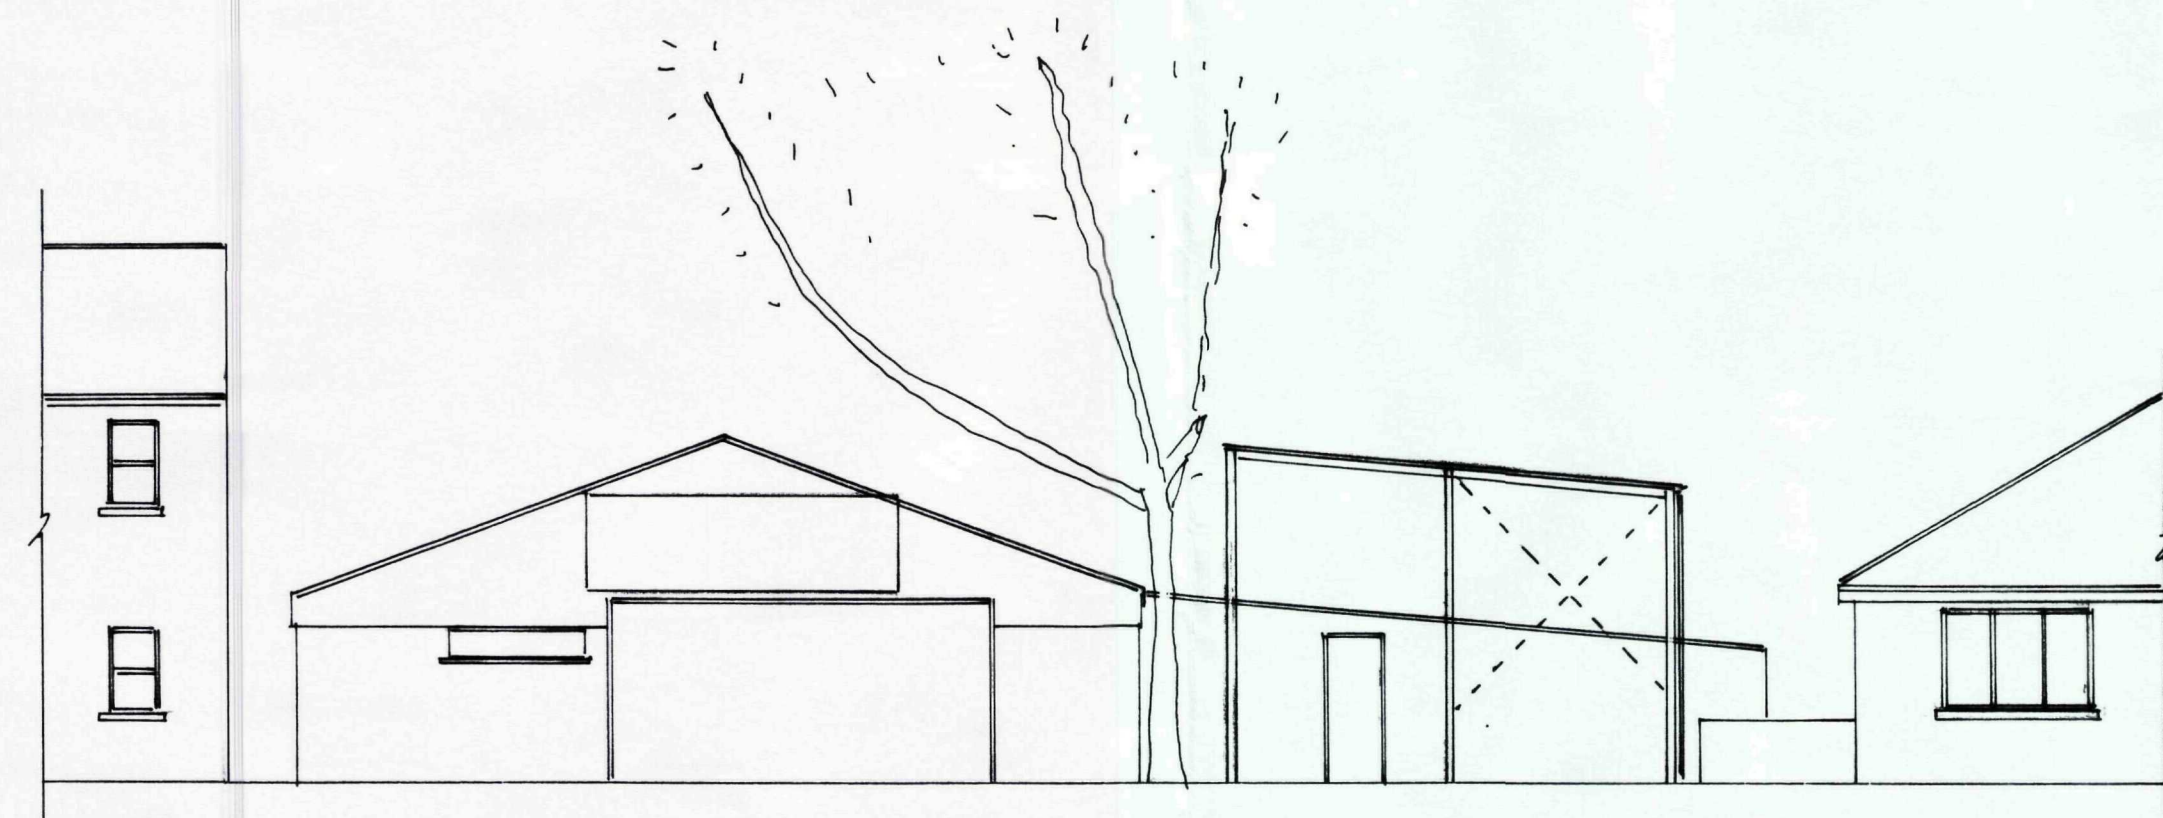



PROPOSED FRONT ELEVATION 1:100

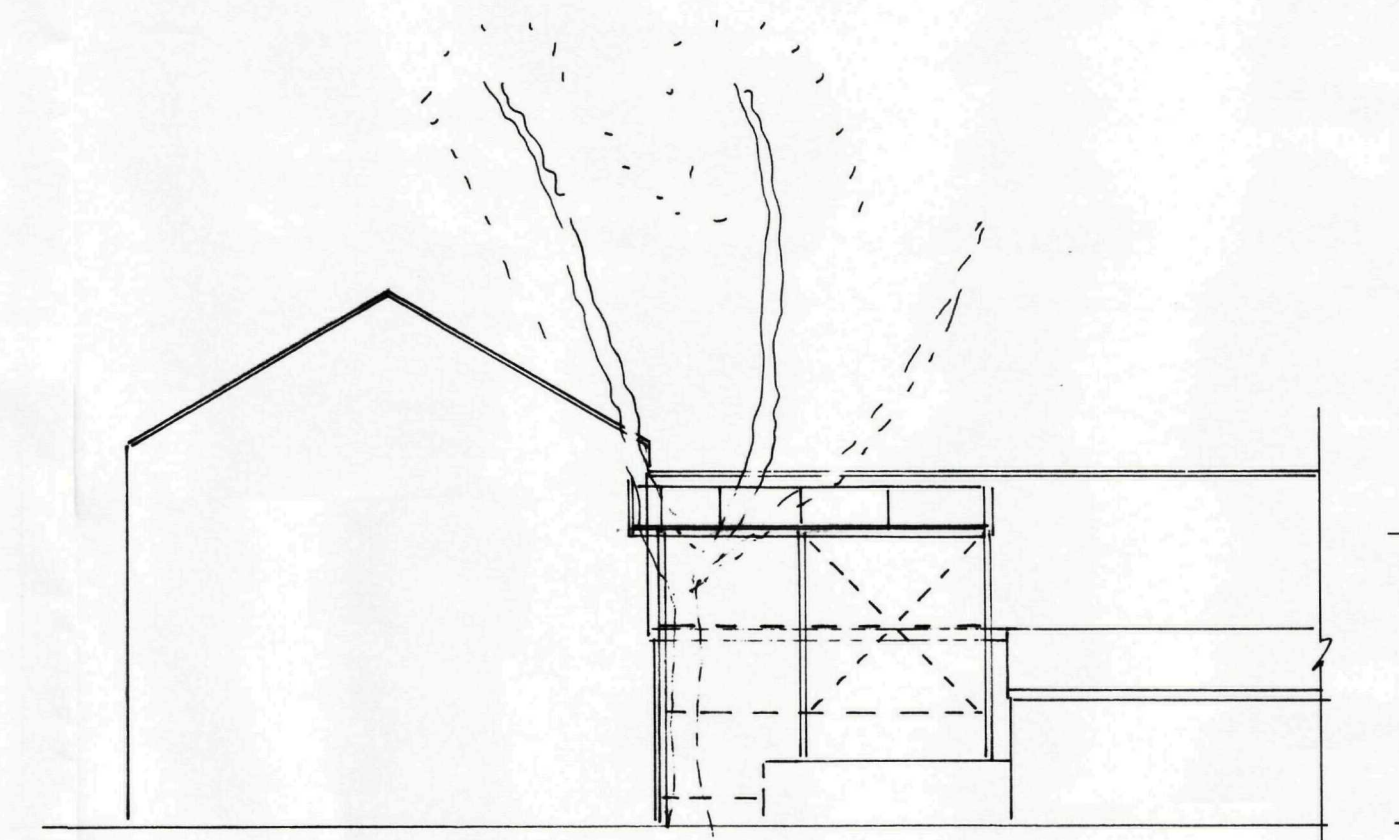

PROPOSED SIDE ELEVATION 1:100

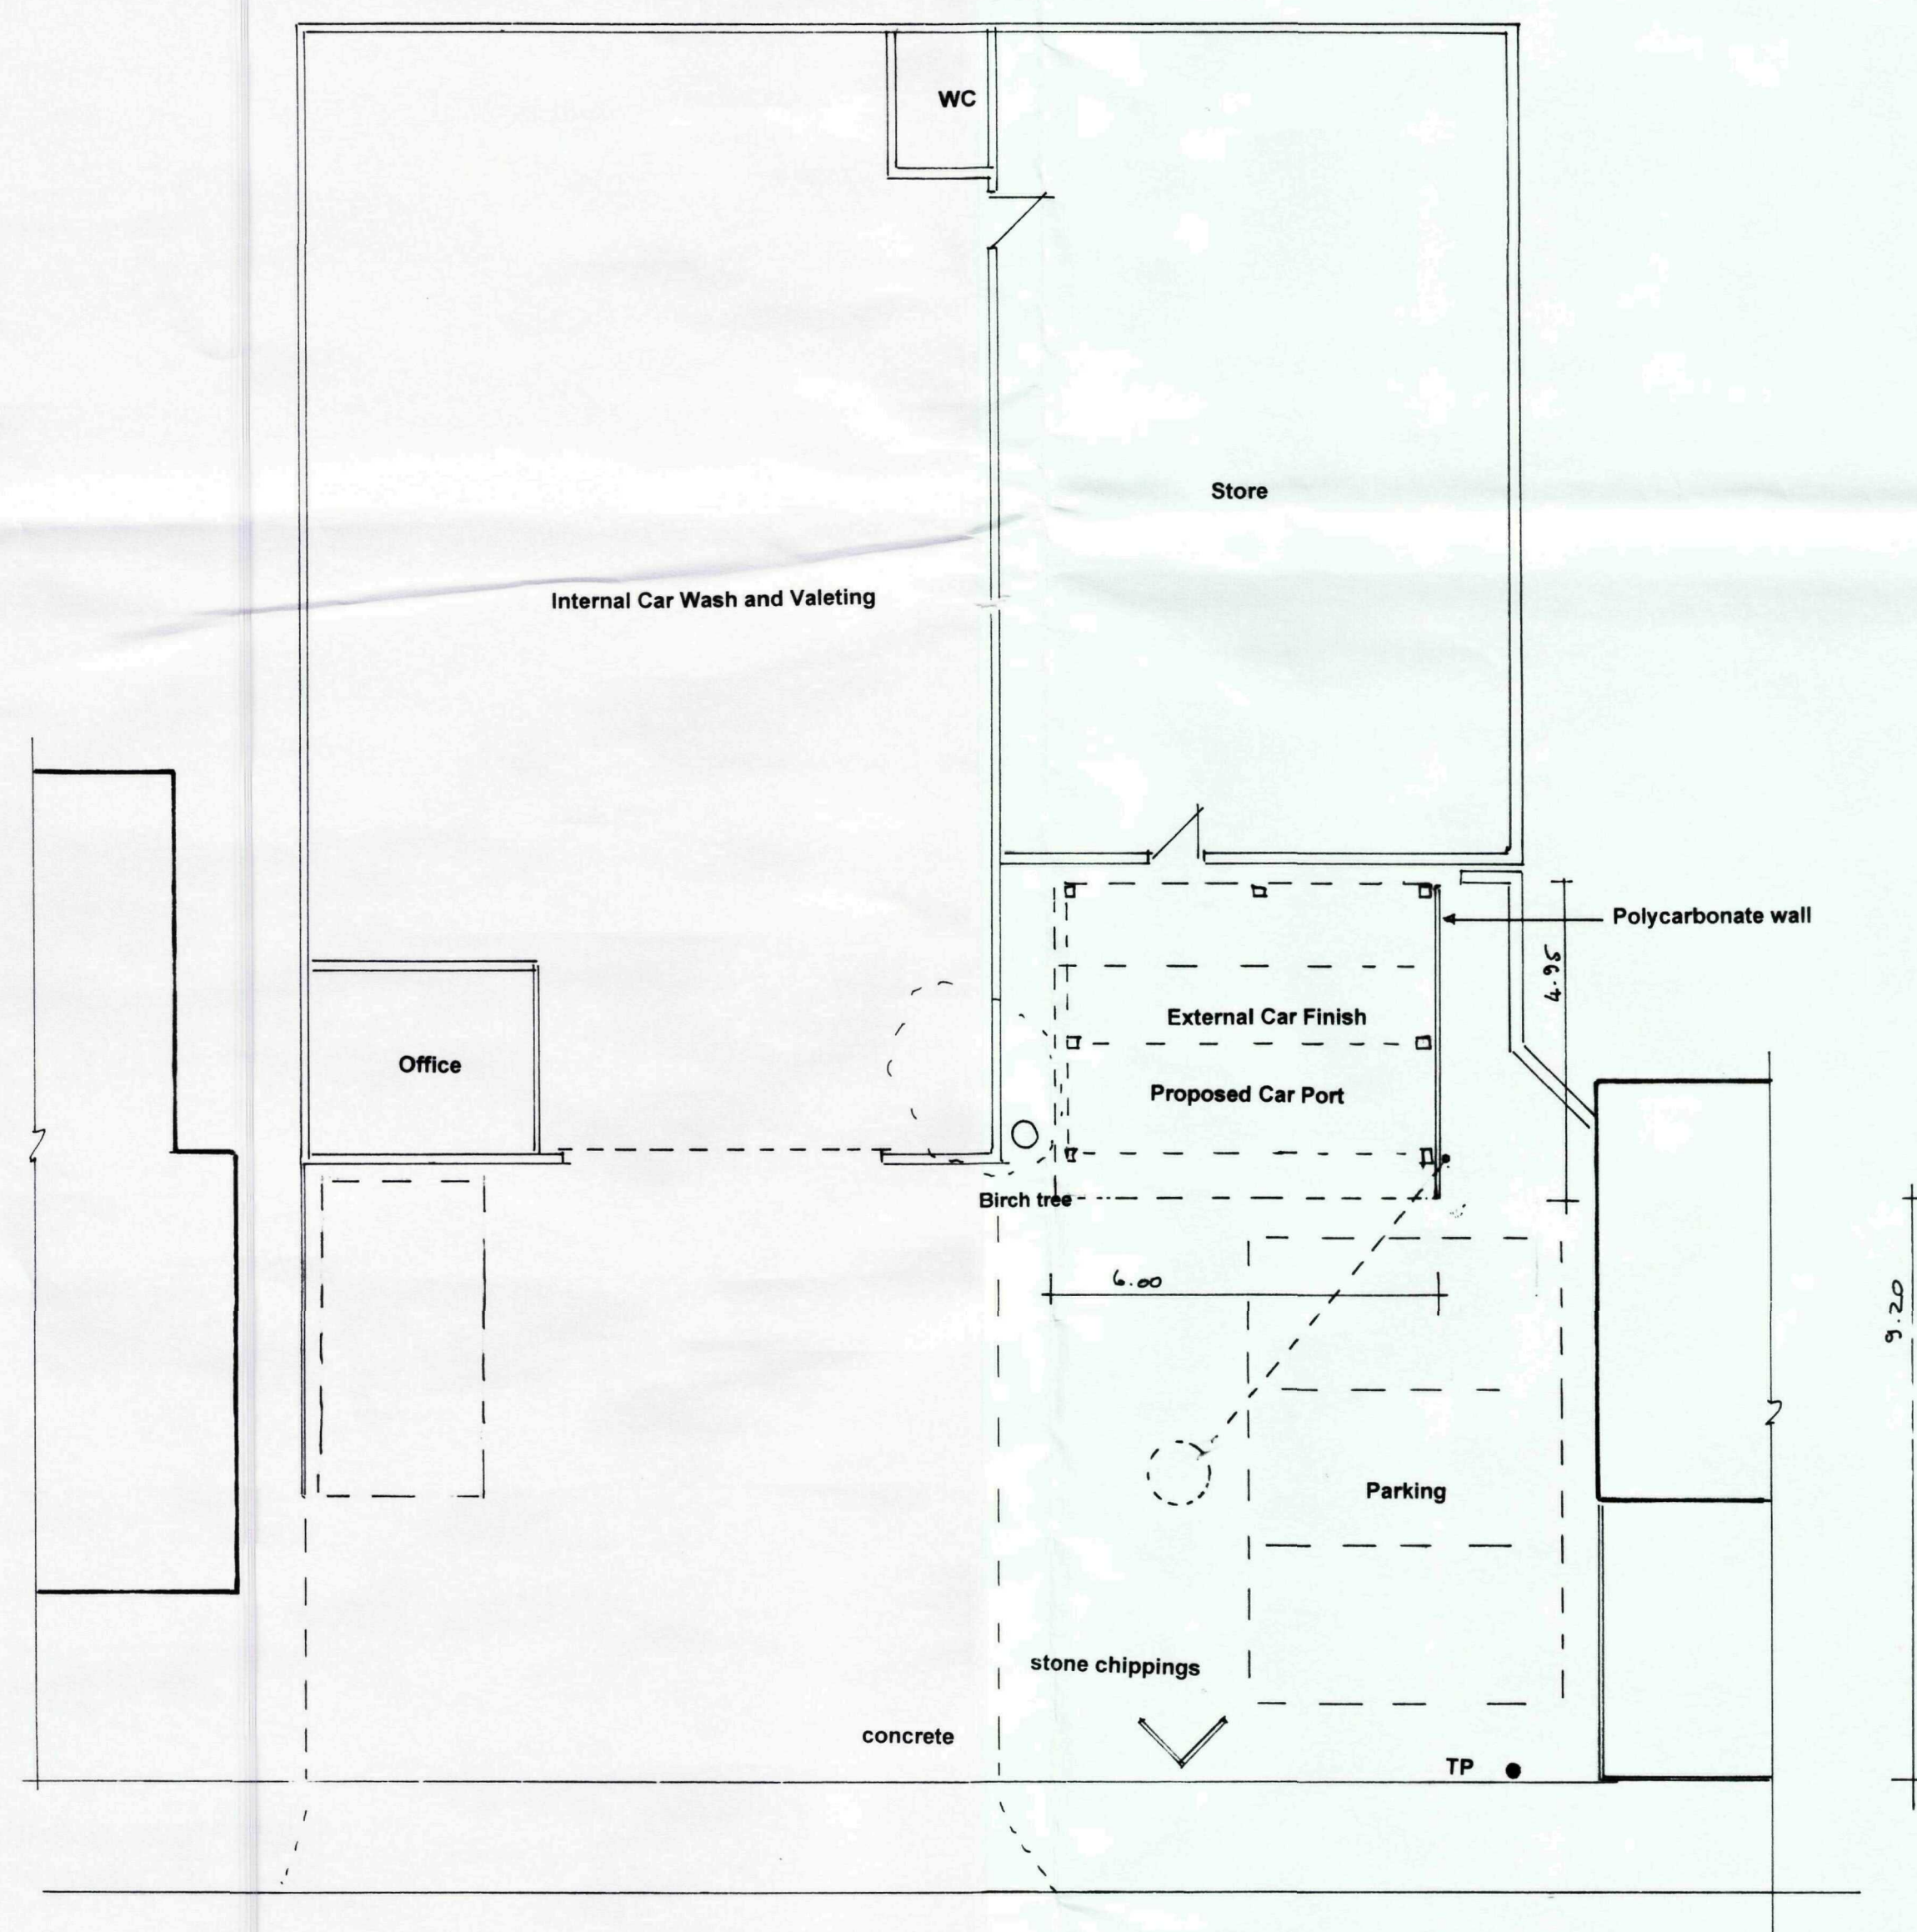

PROPOSED GROUND FLOOR 1:100

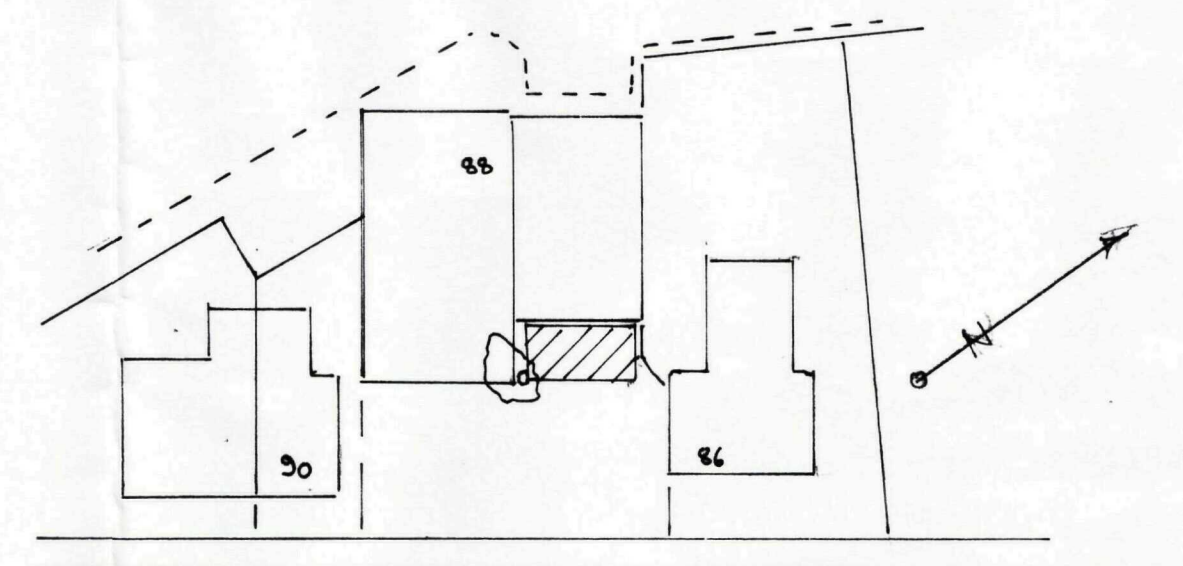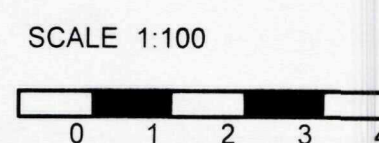

BLOCK PLAN 1:500

SCOPE OF WORK: Proposed covered car port for valet finishing and drying.
Roof Finish: Twinwall polycarbonate sheeting.
Wall Finish: Single skin polycarbonate/upvc corrugated sheet.
Rainwater gutters: Black upvc.
Steel Frame painted black.

07 MAR 2011
 Ref: 0103-11


**PROPOSED CAR PORT
 FOR
 MR A AZIZ
 AT
 88 COMMERCIAL ROAD
 SPALDING**

N. P. BRANSTON mrics., mciob
 400 EASTFIELD ROAD,
 PETERBOROUGH,
 PE1 4RE
 phone: 01733-348119
 email: philbranston@btinternet.com


Scales:
 1:100

Date:
 FEBRUARY 2011


Drawing Number:
 10.082/2 A

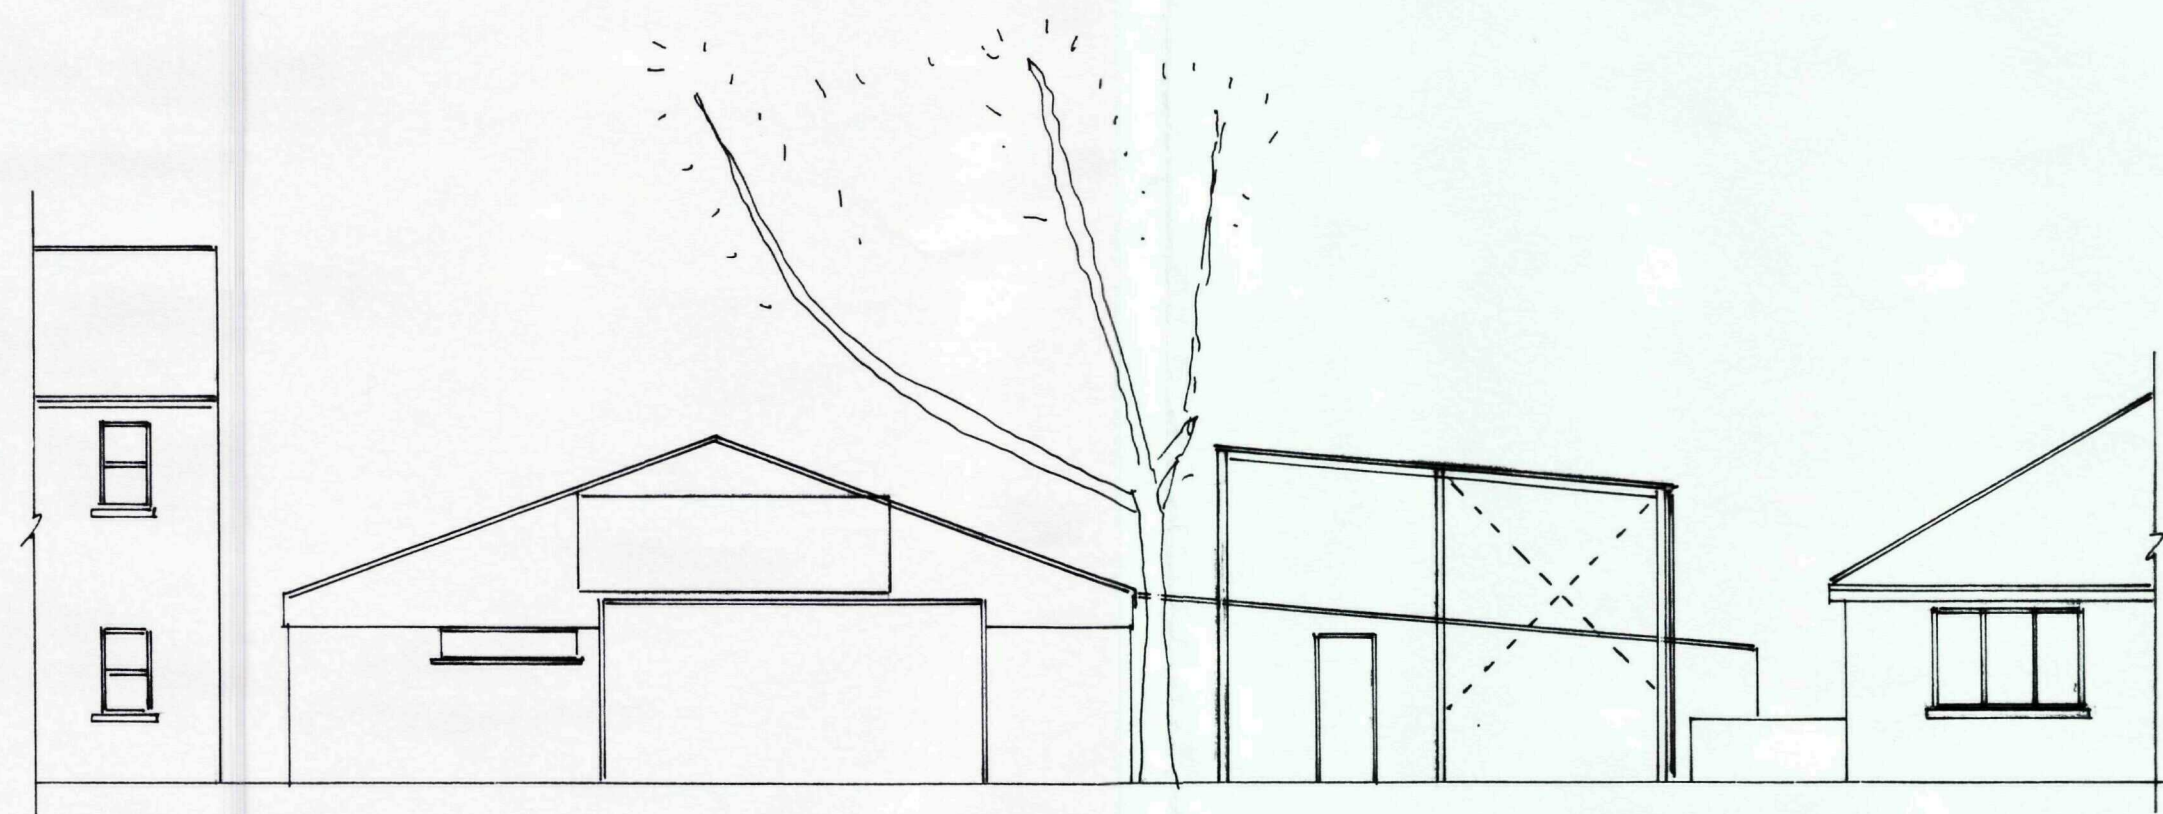



PROPOSED FRONT ELEVATION 1:100

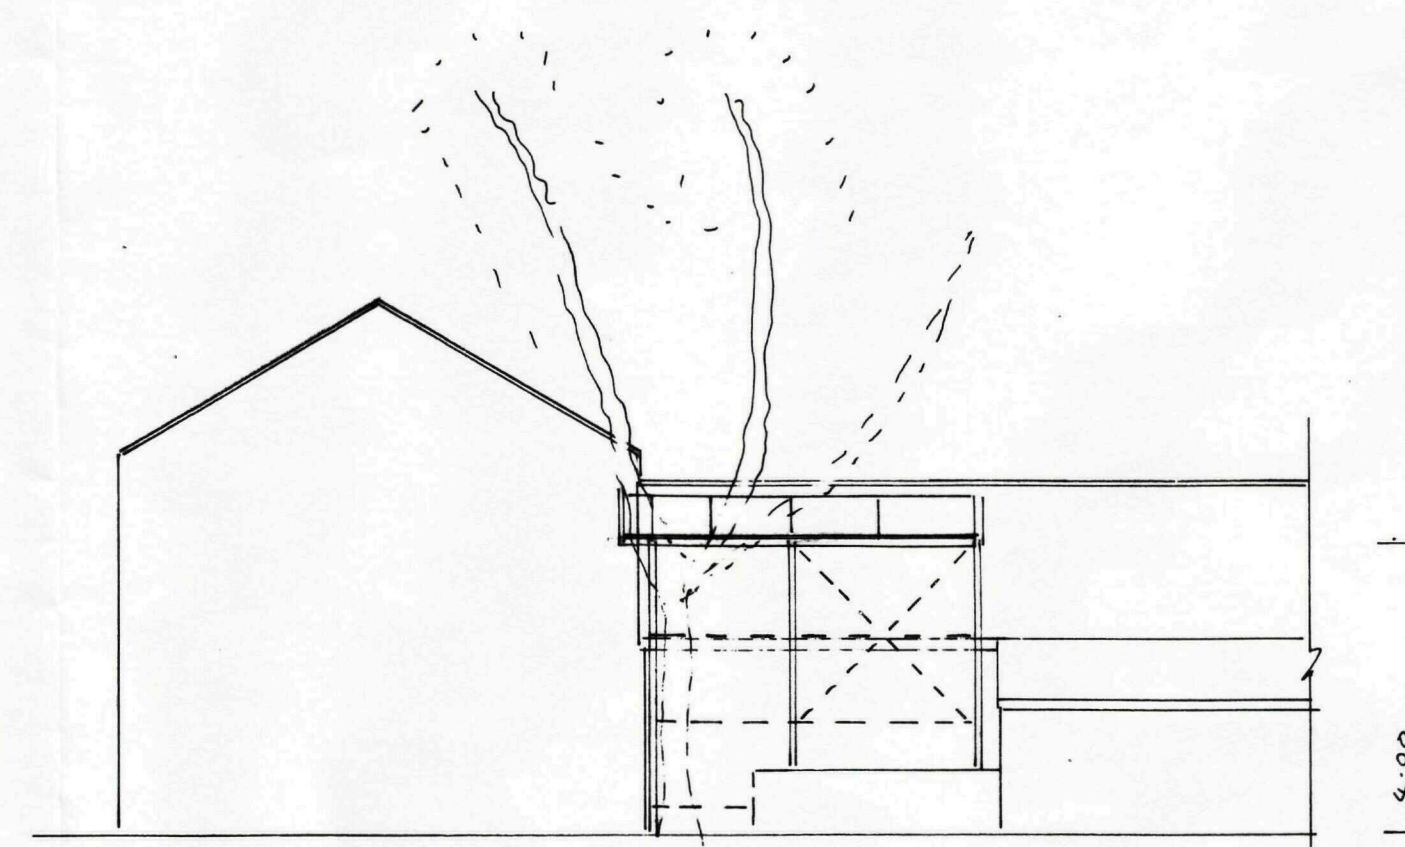

PROPOSED SIDE ELEVATION 1:100

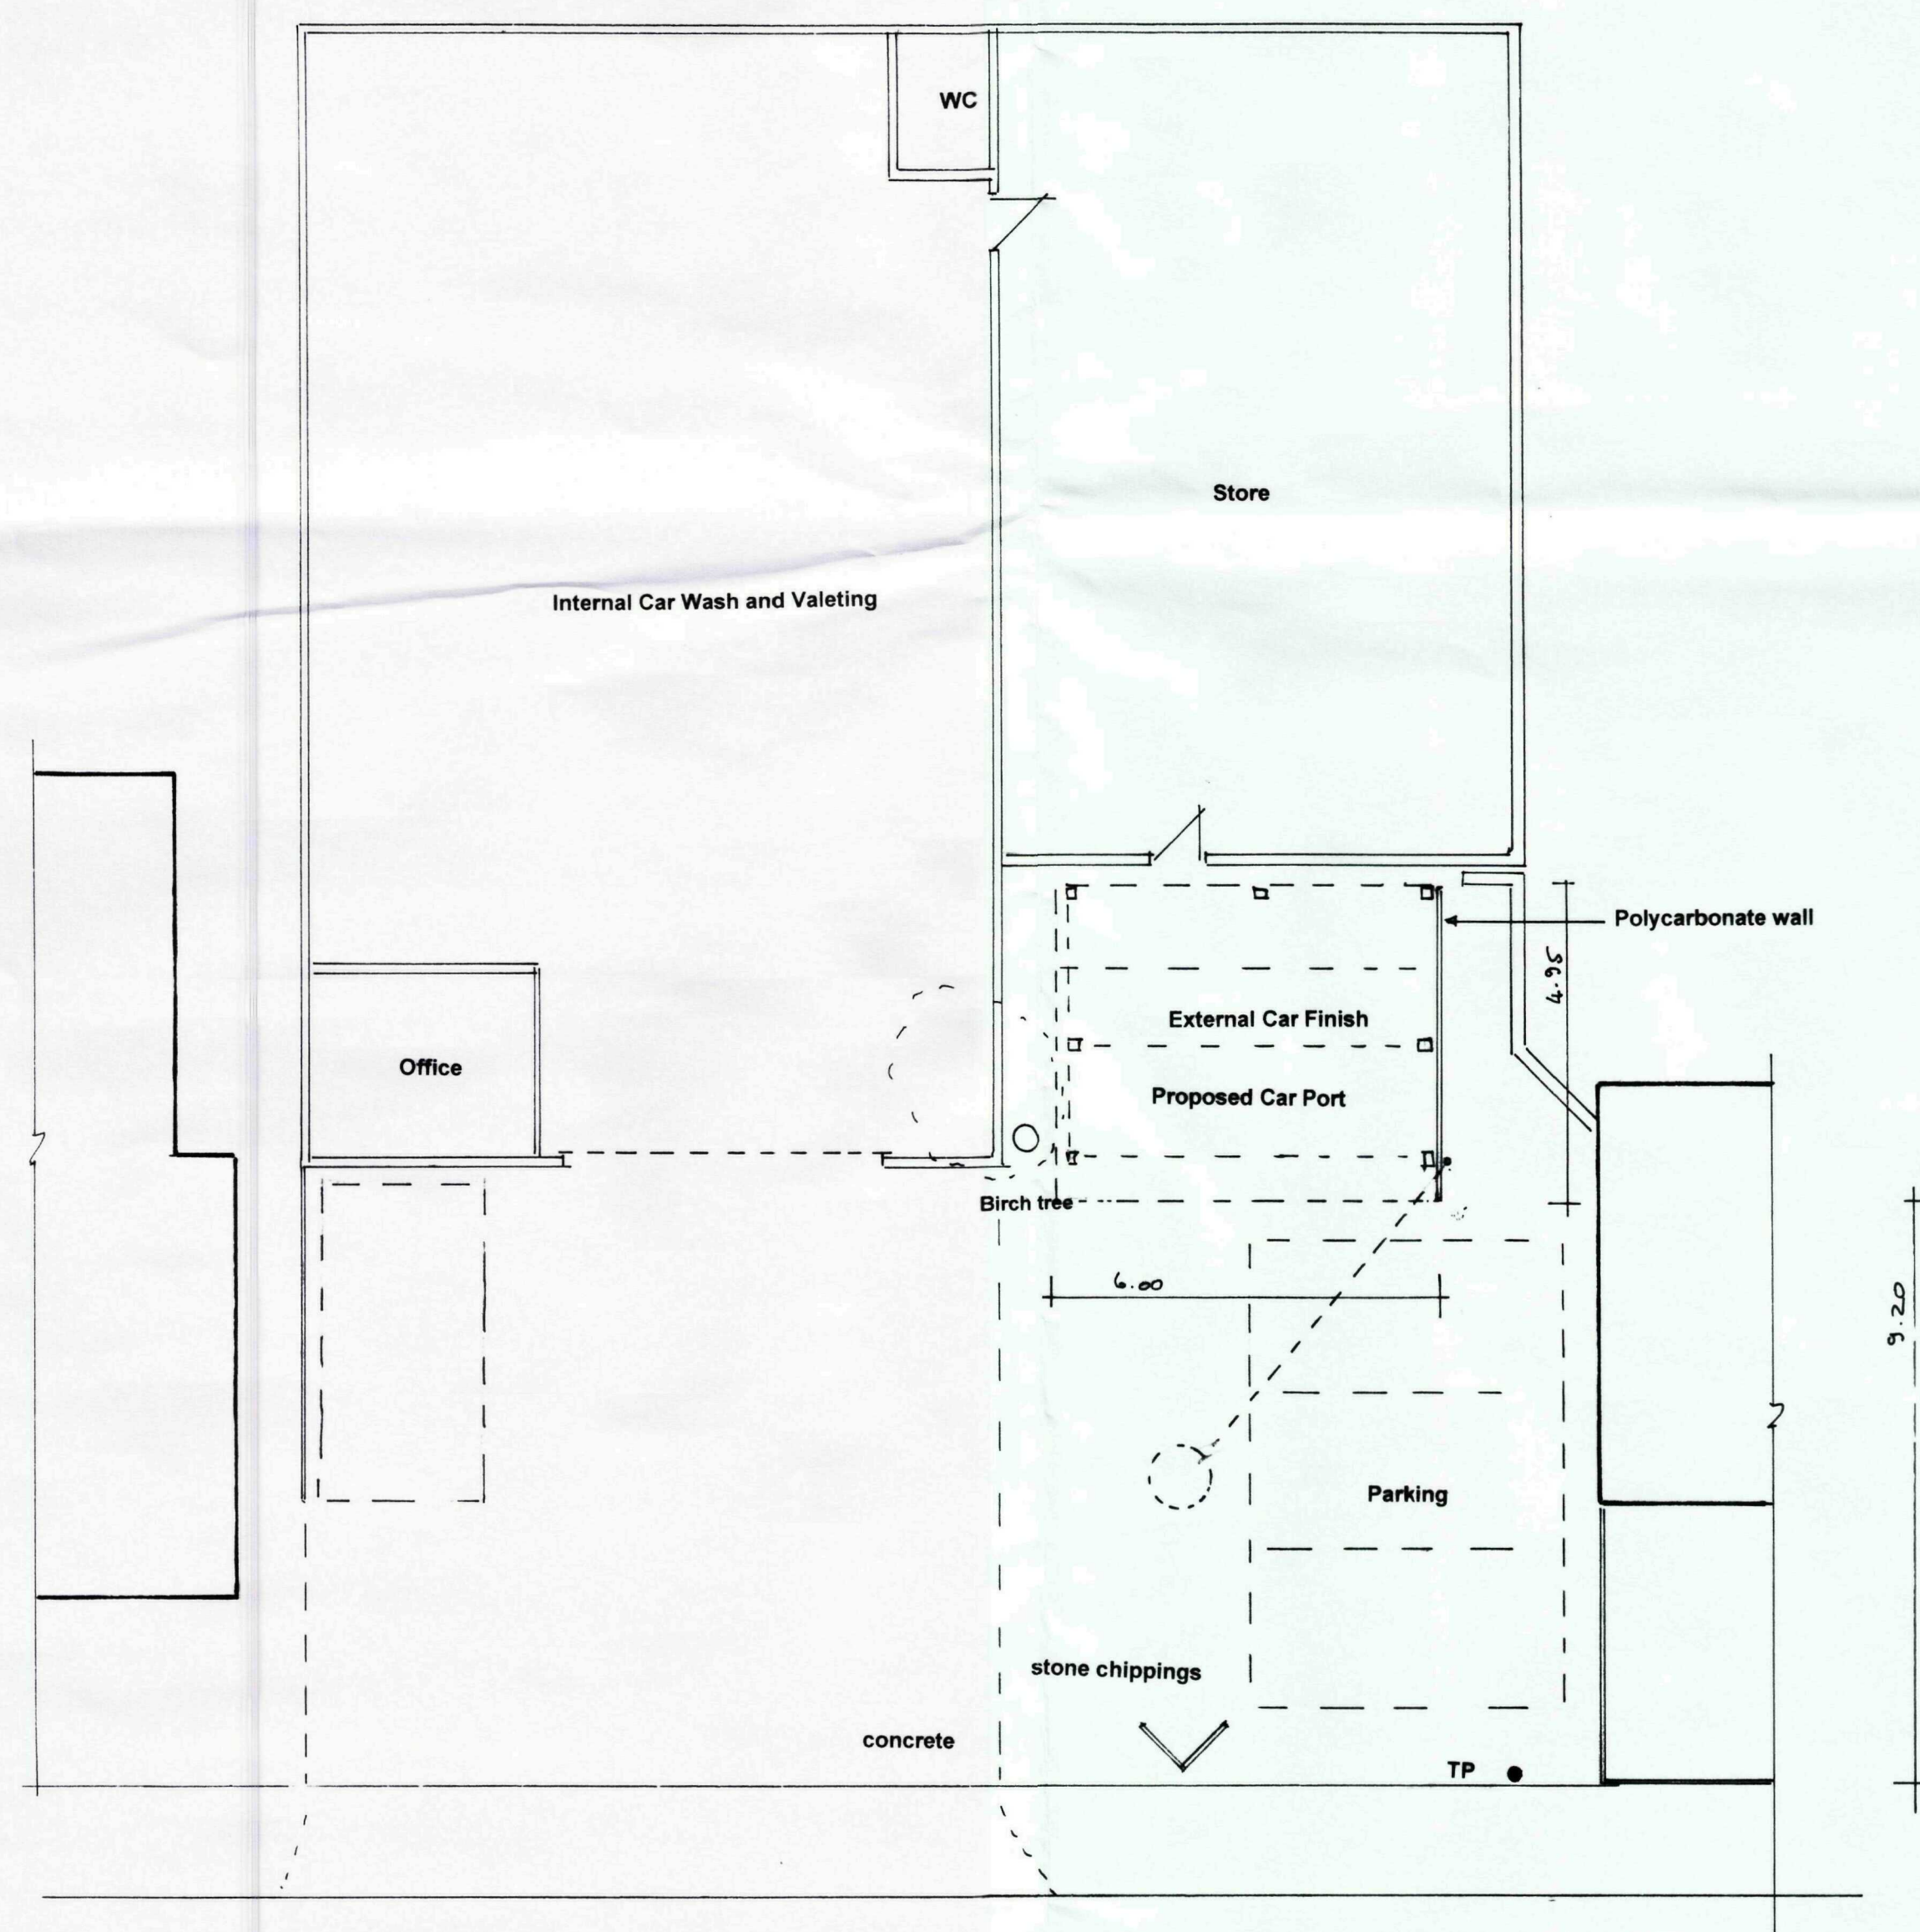

PROPOSED GROUND FLOOR 1:100

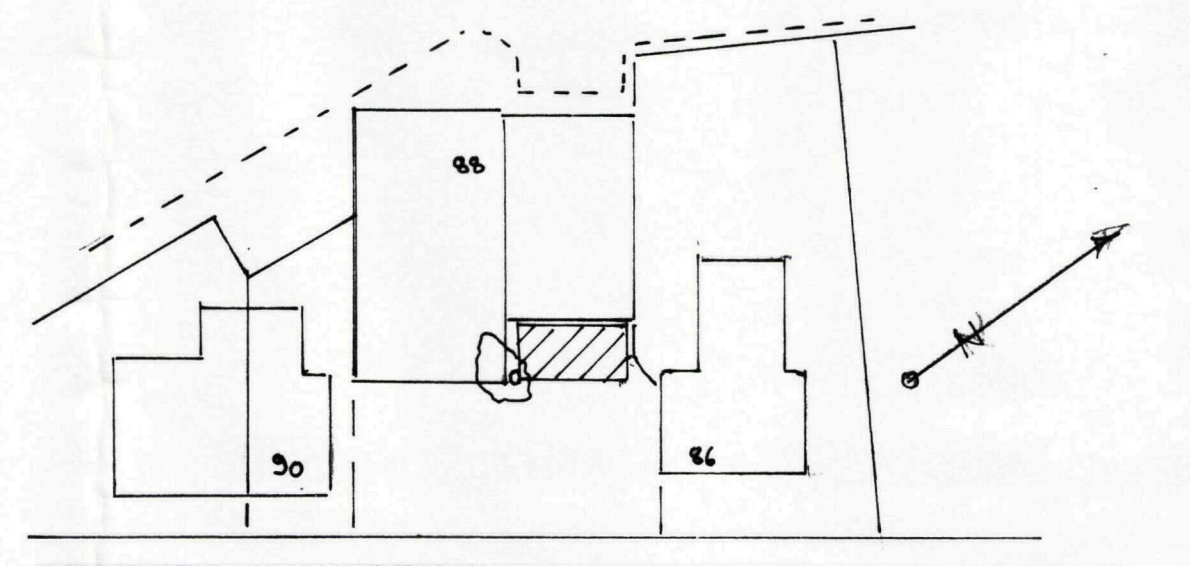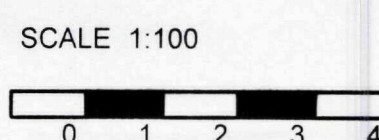

BLOCK PLAN 1:500


SCOPE OF WORK: Proposed covered car port for valet finishing and drying.

Roof Finish: Twinwall polycarbonate sheeting.

Wall Finish: Single skin polycarbonate/upvc corrugated sheet.

Rainwater gutters: Black upvc

Steel Frame painted black.

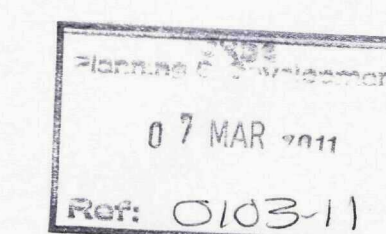


**PROPOSED CAR PORT
FOR
MR A AZIZ
AT
88 COMMERCIAL ROAD
SPALDING**

N. P. BRANSTON mrics, mciob
400 EASTFIELD ROAD,
PETERBOROUGH,
PE1 4RE
phone: 01733-348119
email: philbranston@btinternet.com


Scales:
1 : 100

Date:
FEBRUARY 2011


Drawing Number:
10.082/2 A

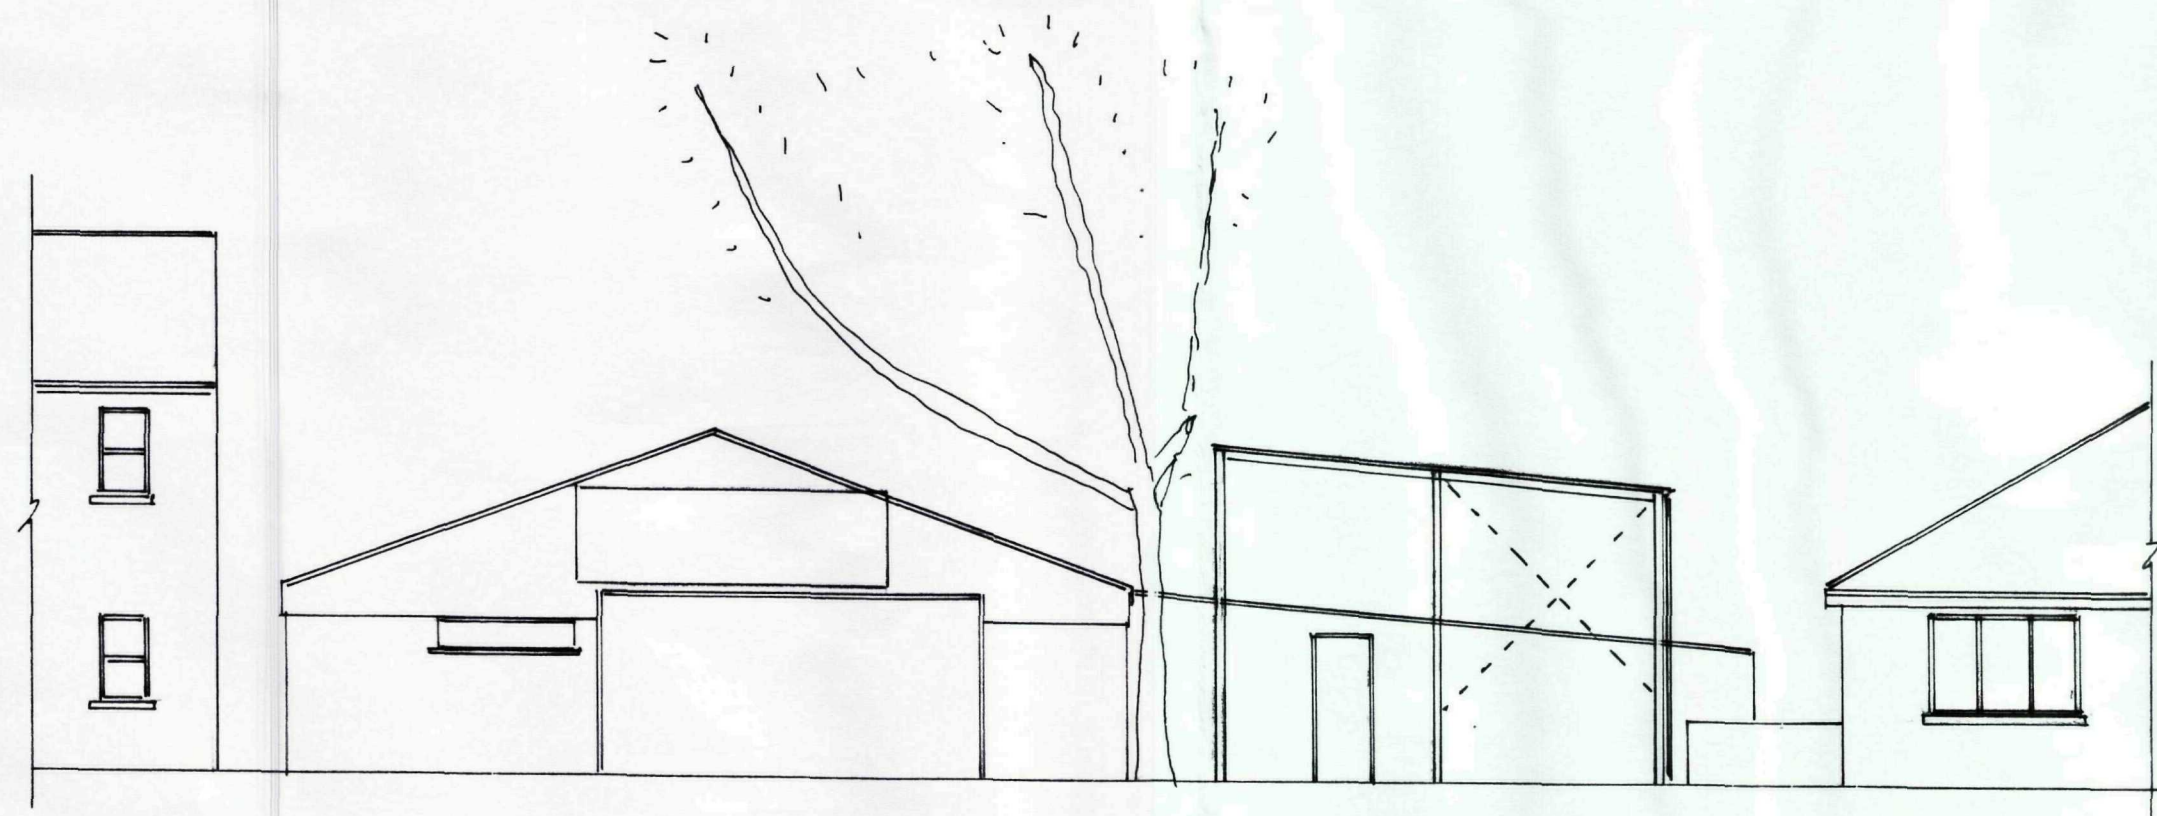



PROPOSED FRONT ELEVATION 1:100

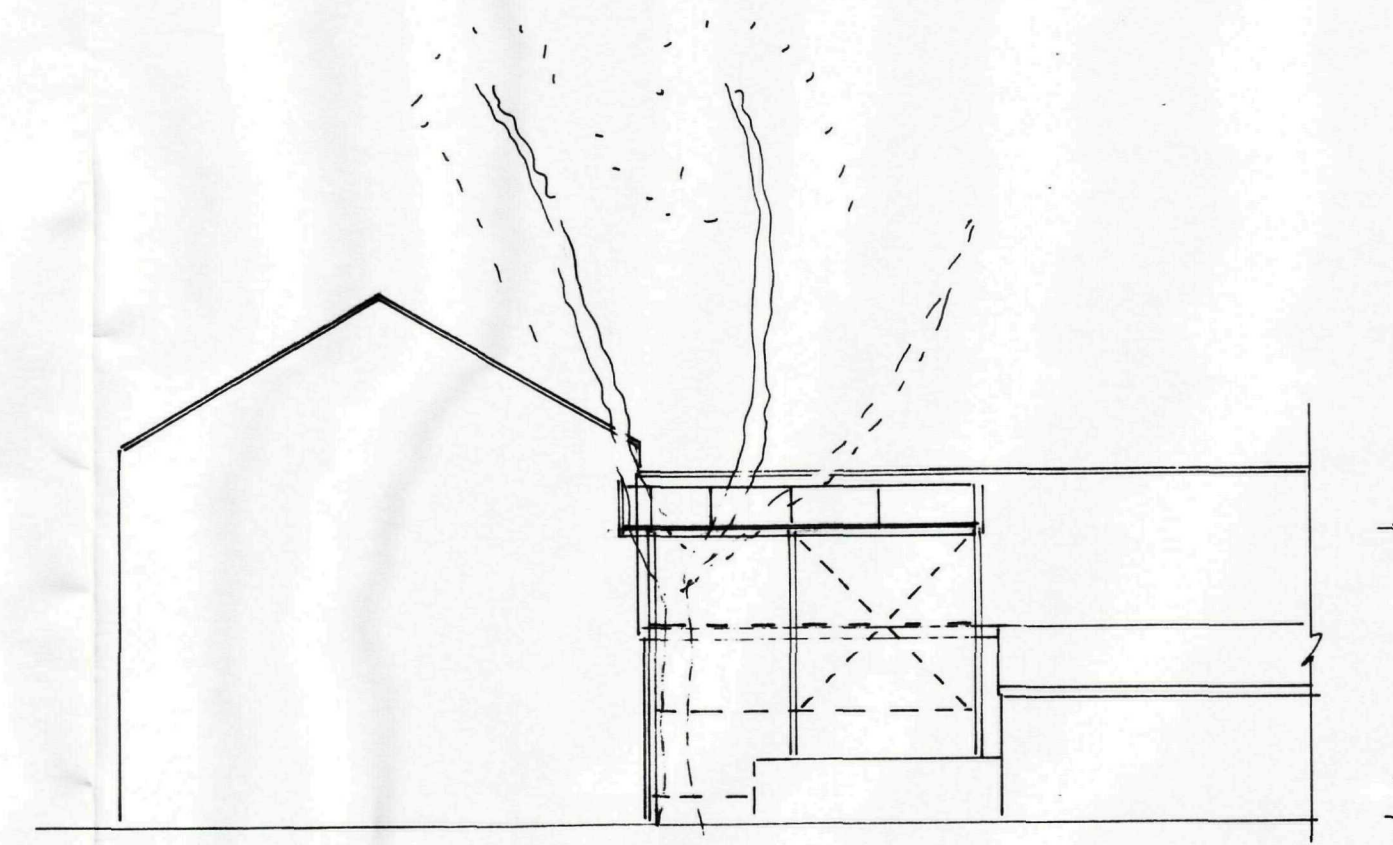

PROPOSED SIDE ELEVATION 1:100

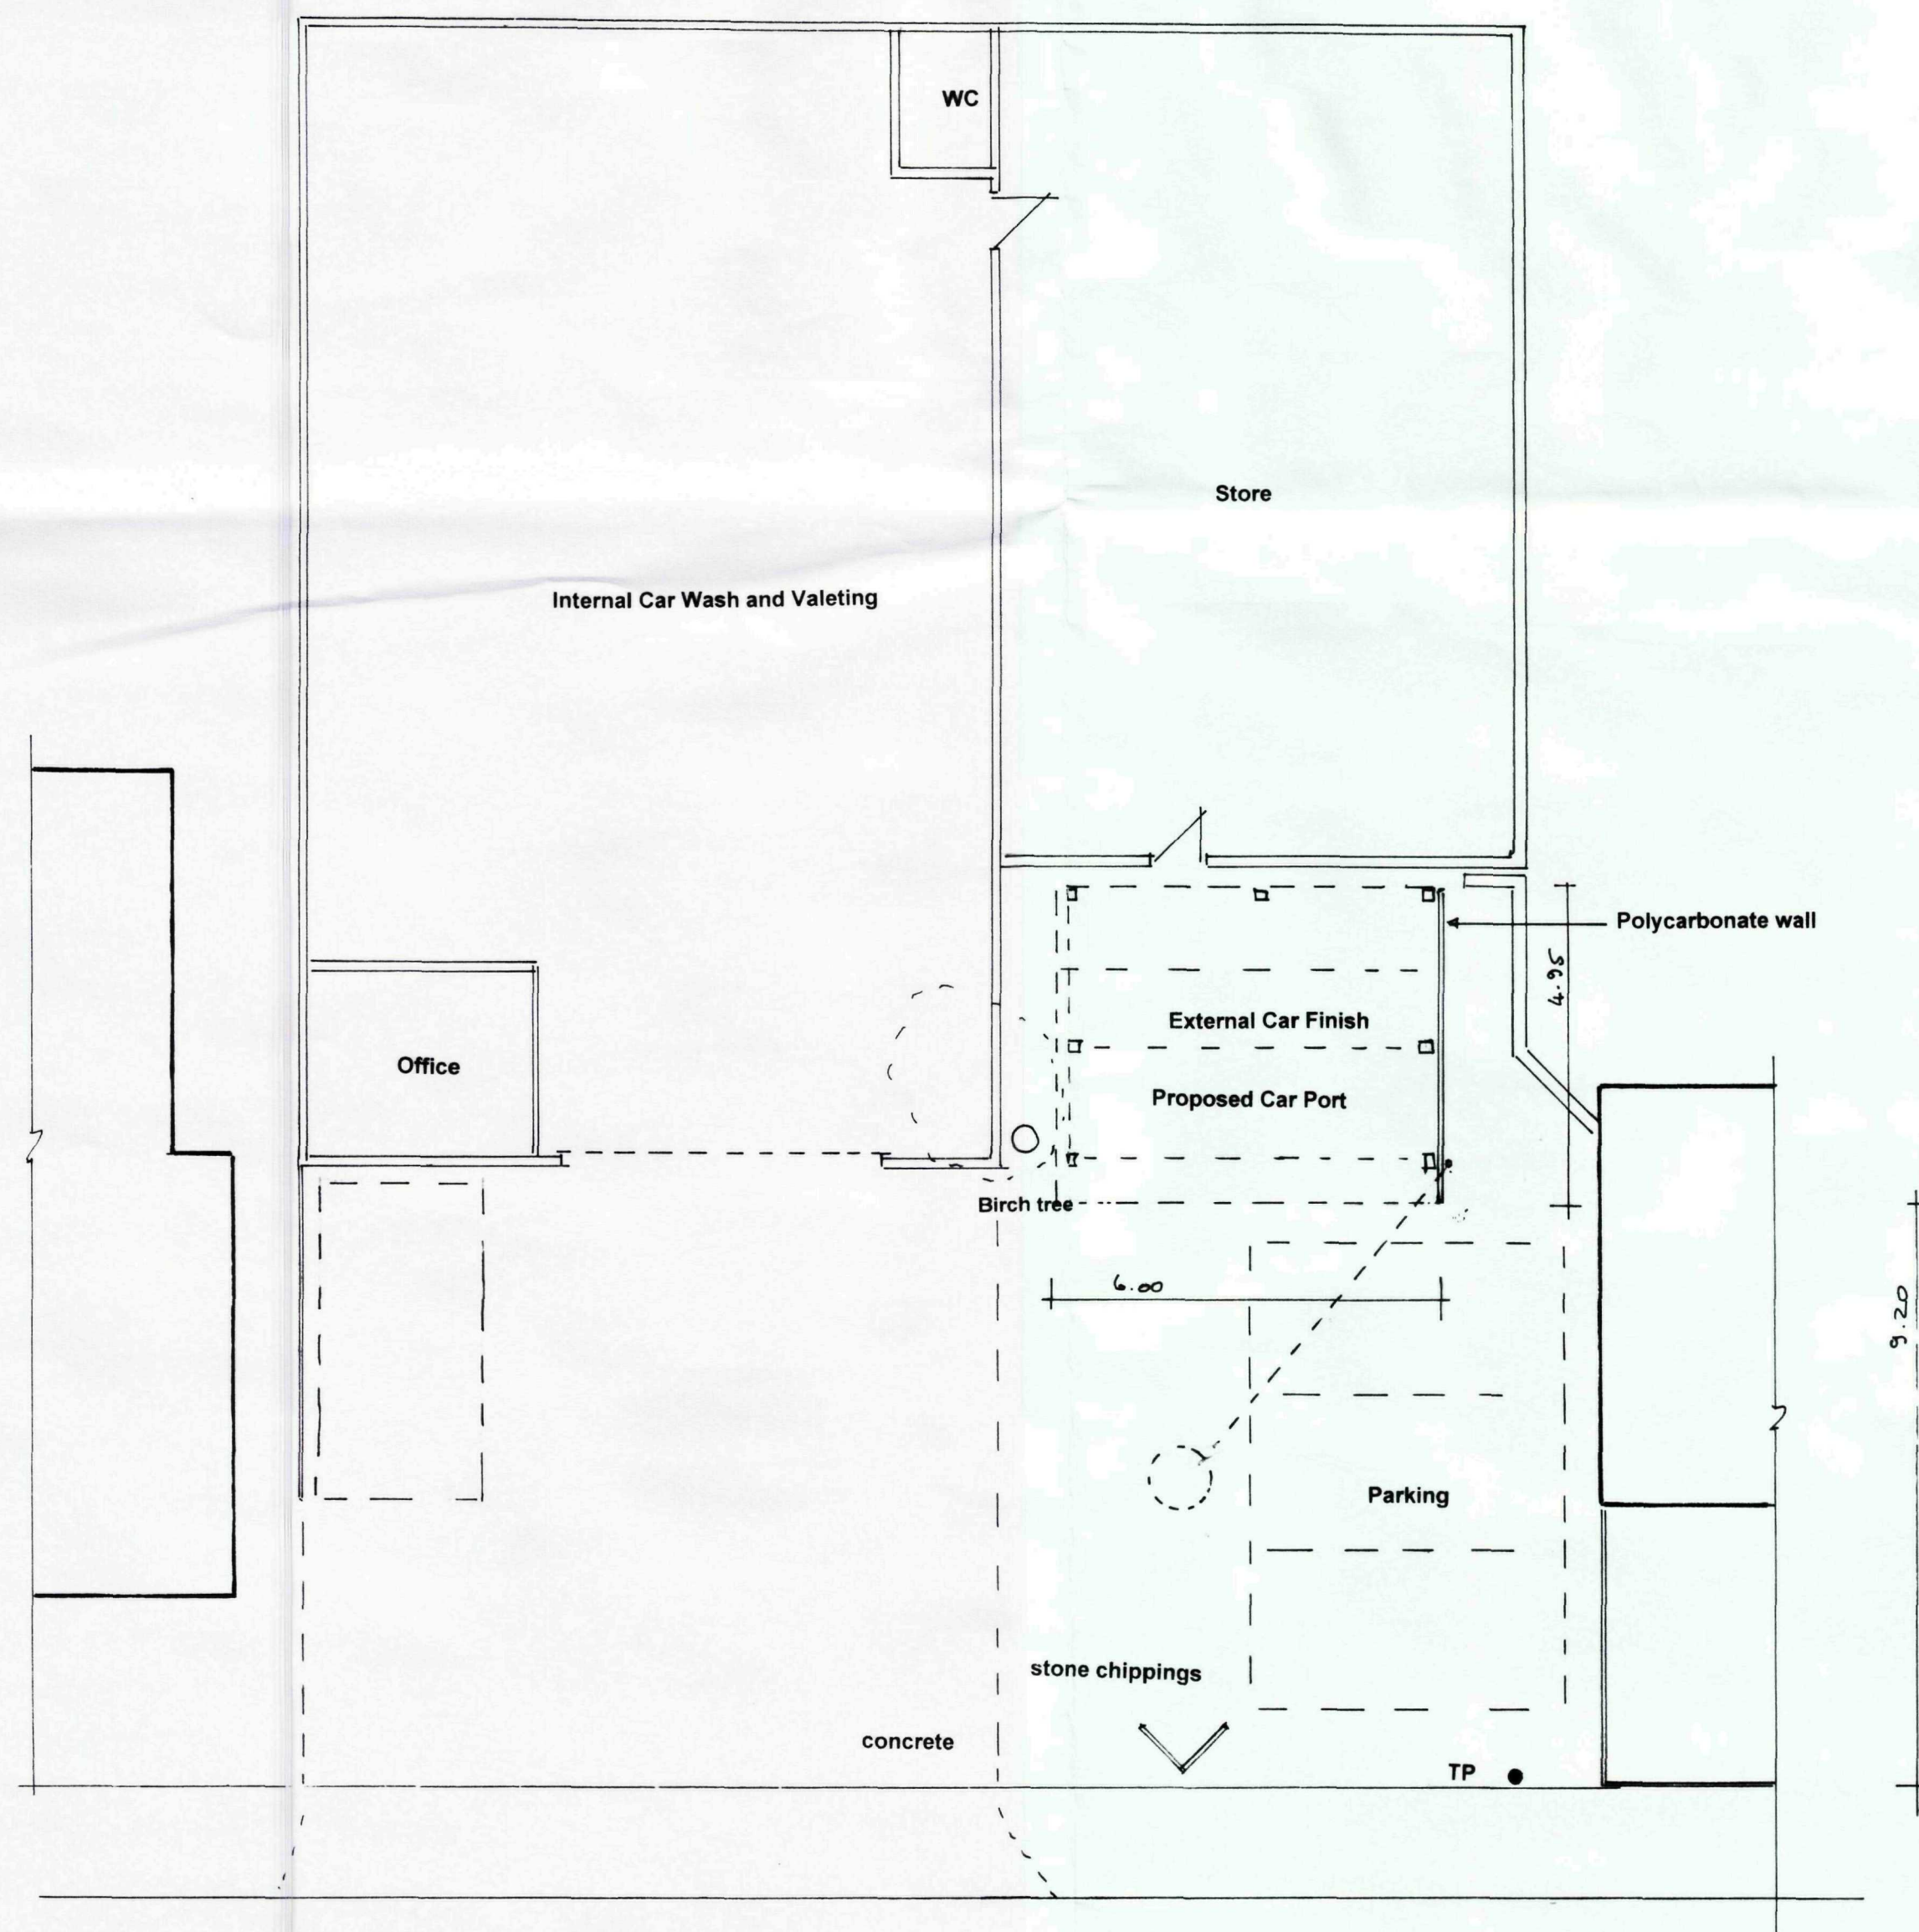

PROPOSED GROUND FLOOR 1:100

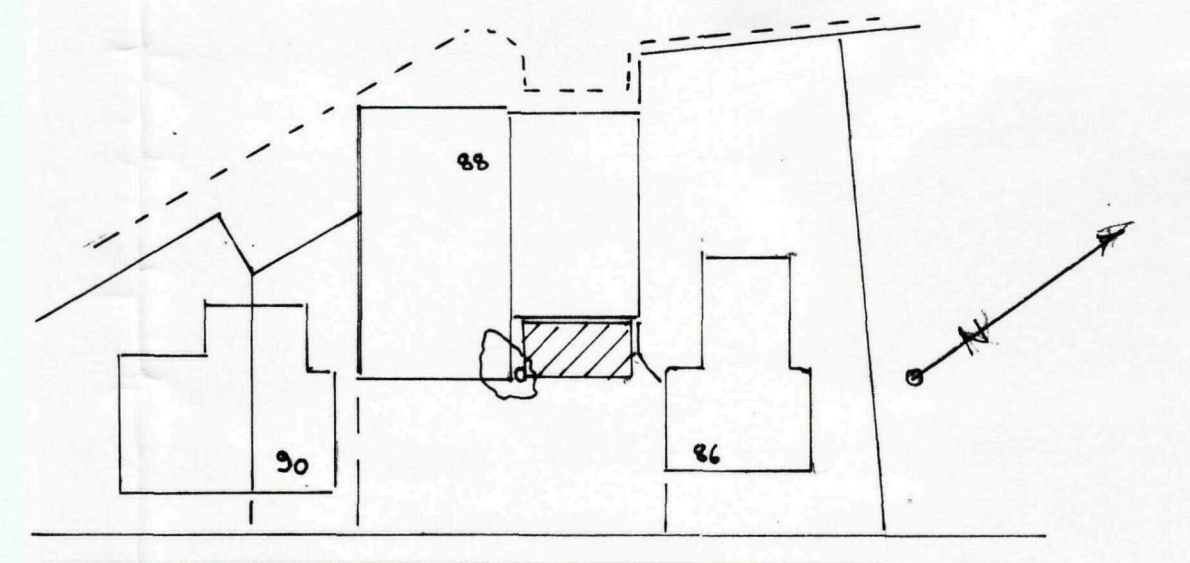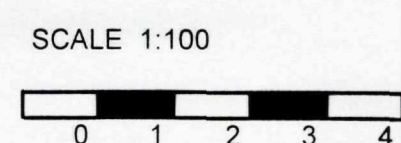

BLOCK PLAN 1:500

SCOPE OF WORK: Proposed covered car port for valet finishing and drying.
Roof Finish: Twinwall polycarbonate sheeting.
Wall Finish: Single skin polycarbonate/upvc corrugated sheet.
Rainwater gutters: Black upvc
Steel Frame painted black.

Planning 0103-11
 07 MAR 2011
 Ref: 0103-11


**PROPOSED CAR PORT
 FOR
 MR A AZIZ
 AT
 88 COMMERCIAL ROAD
 SPALDING**

N. P. BRANSTON mrics, mciob
 400 EASTFIELD ROAD,
 PETERBOROUGH,
 PE1 4RE
 phone: 01733-348119
 email: phil@branstons.co.uk


Scales:
 1 : 100

Date:
 FEBRUARY 2011


Drawing Number:
 10.082/2 A

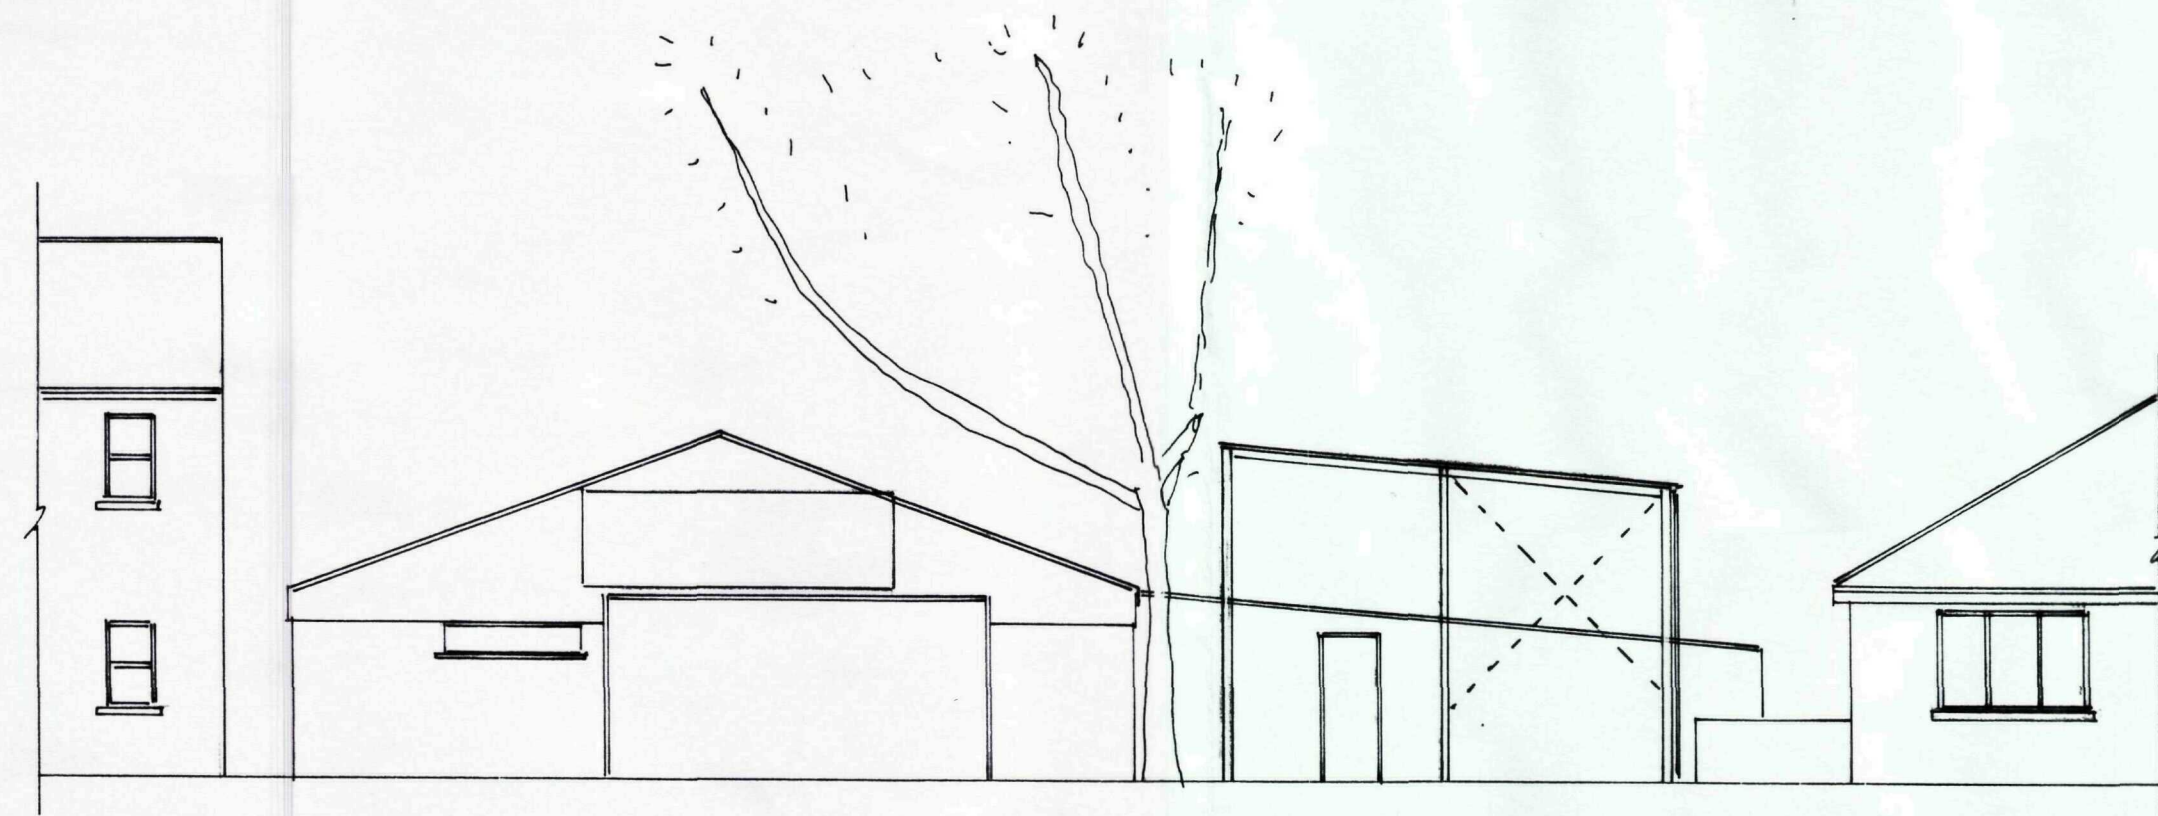



PROPOSED FRONT ELEVATION 1:100

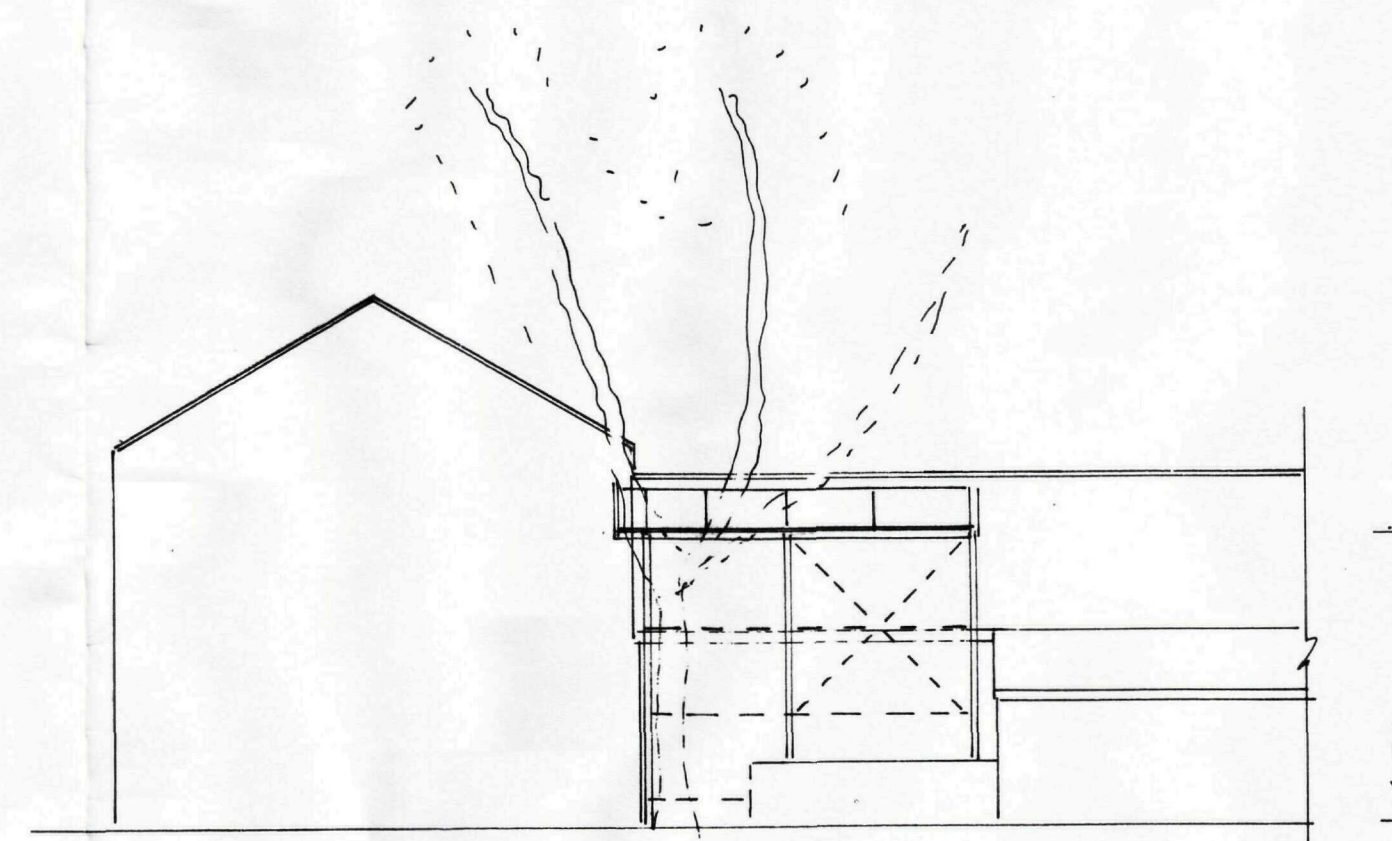

PROPOSED SIDE ELEVATION 1:100

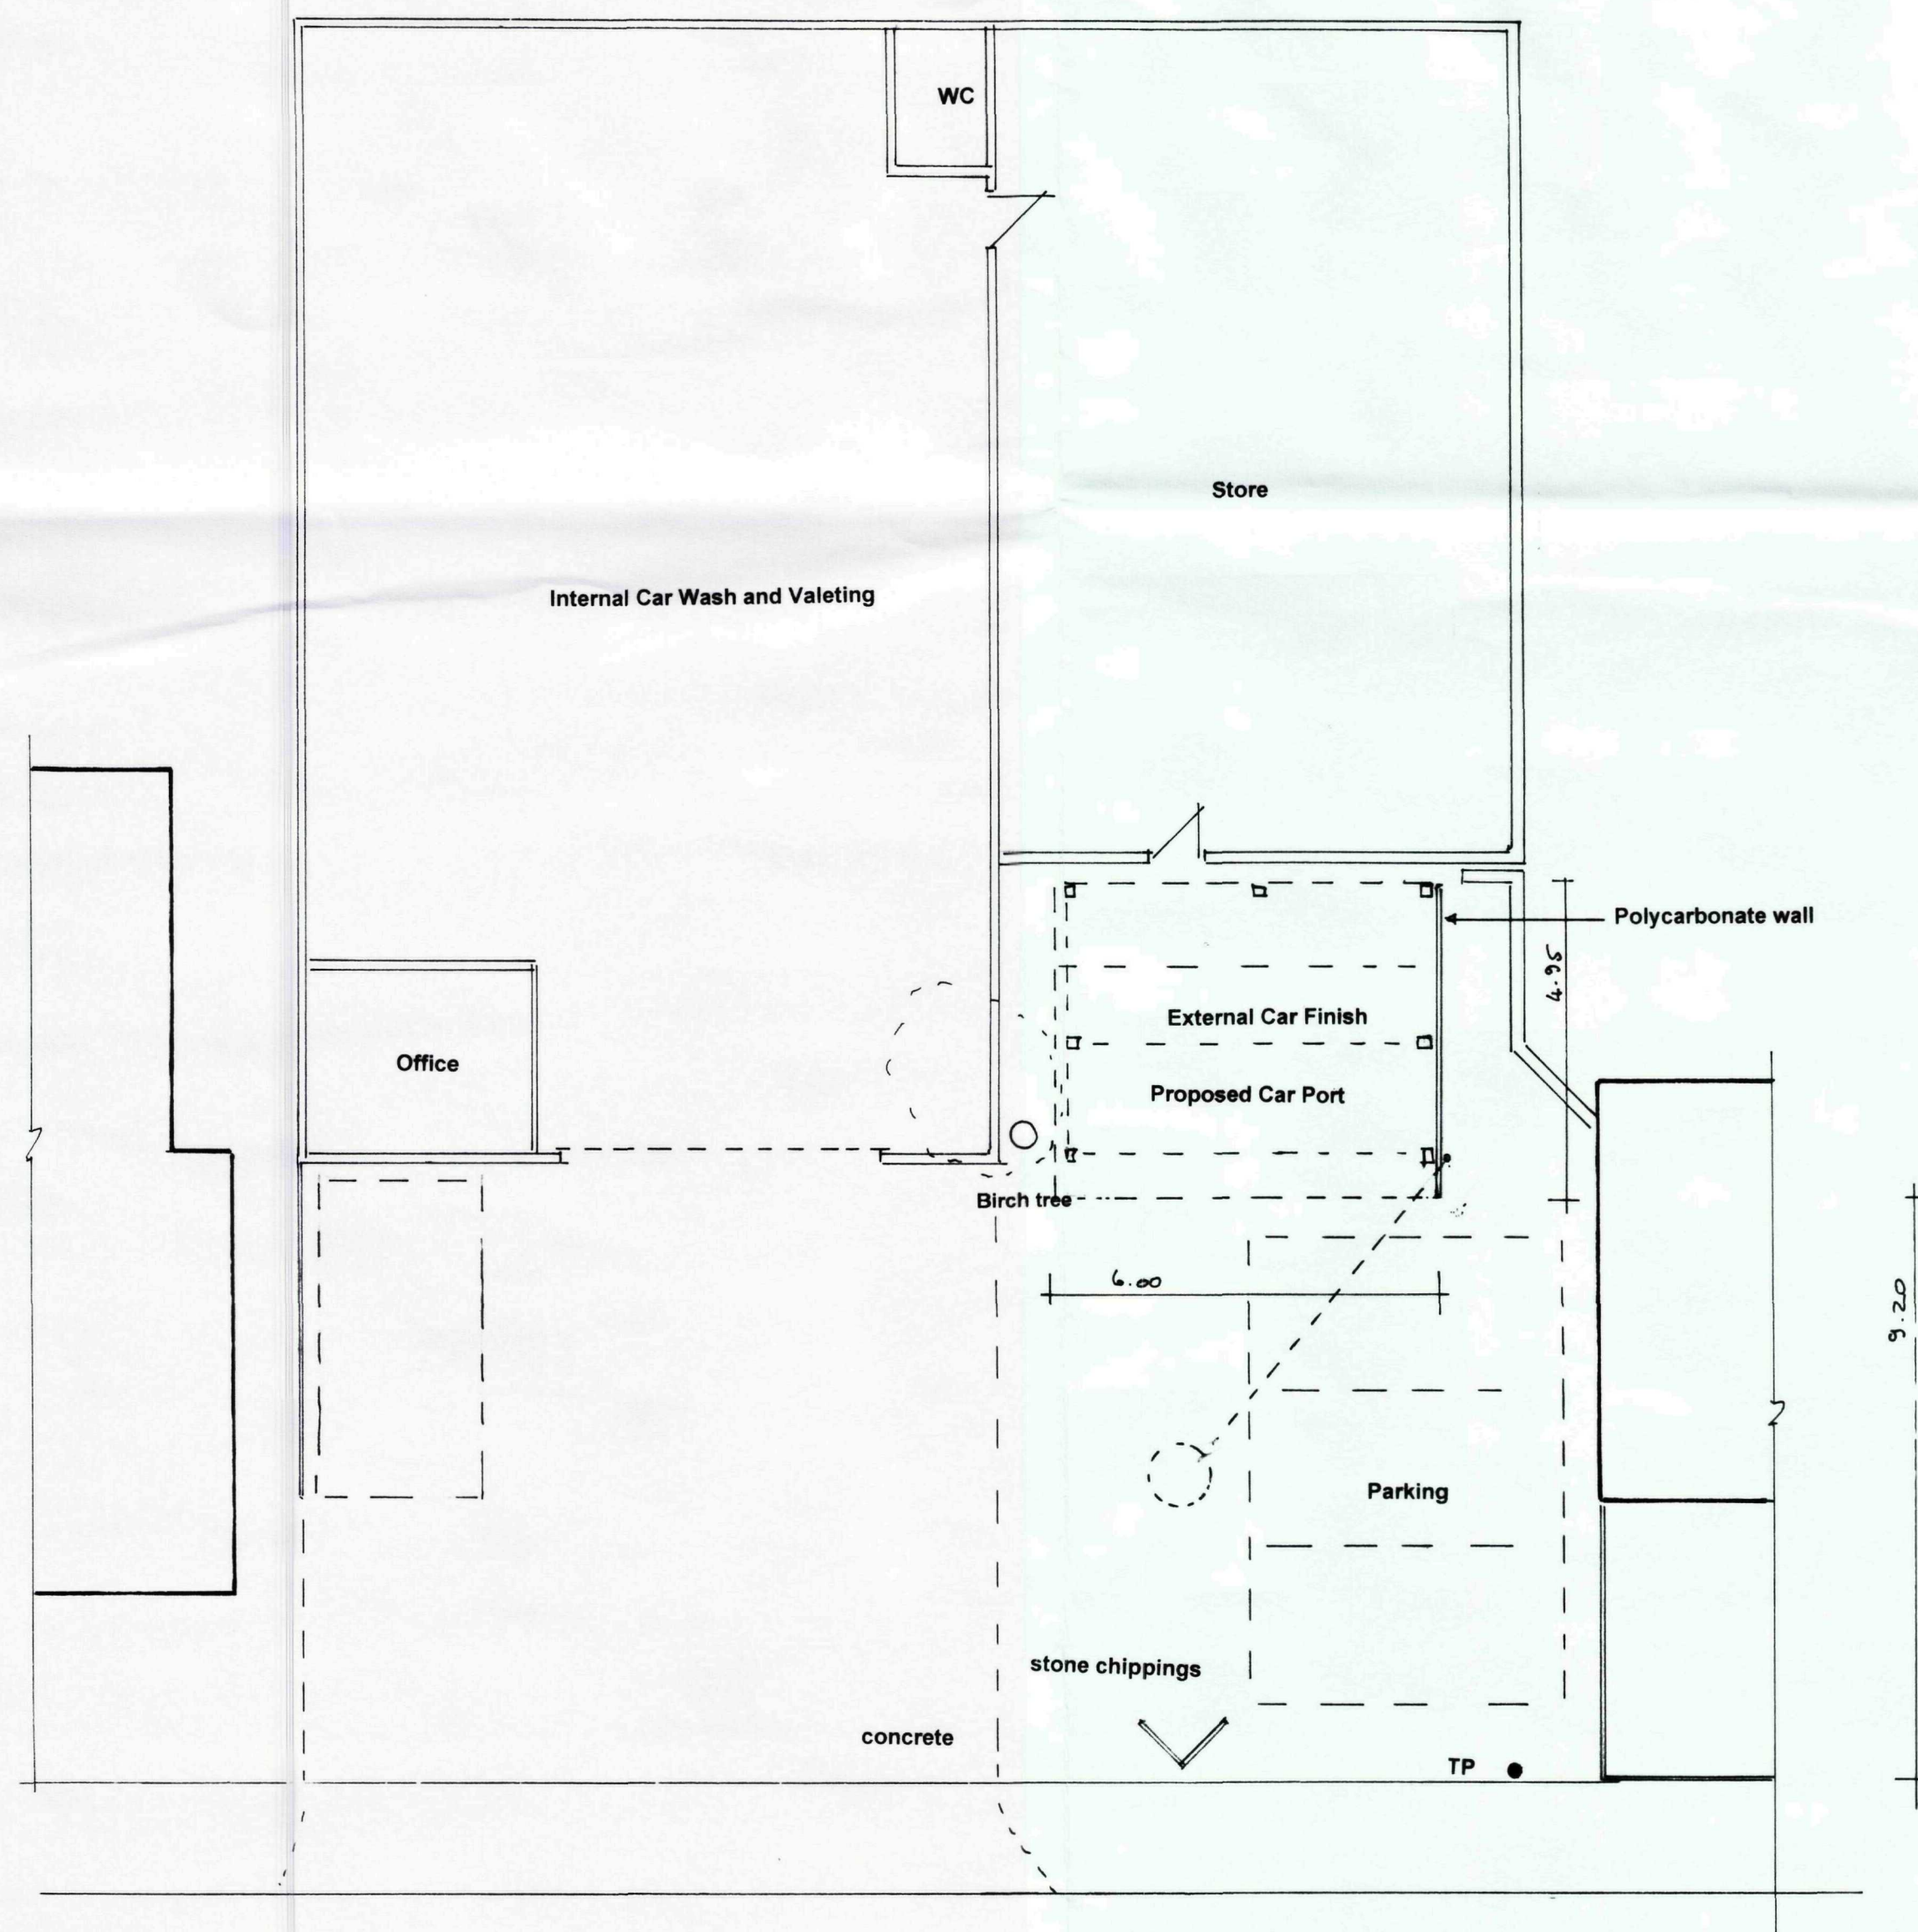


PROPOSED GROUND FLOOR 1:100

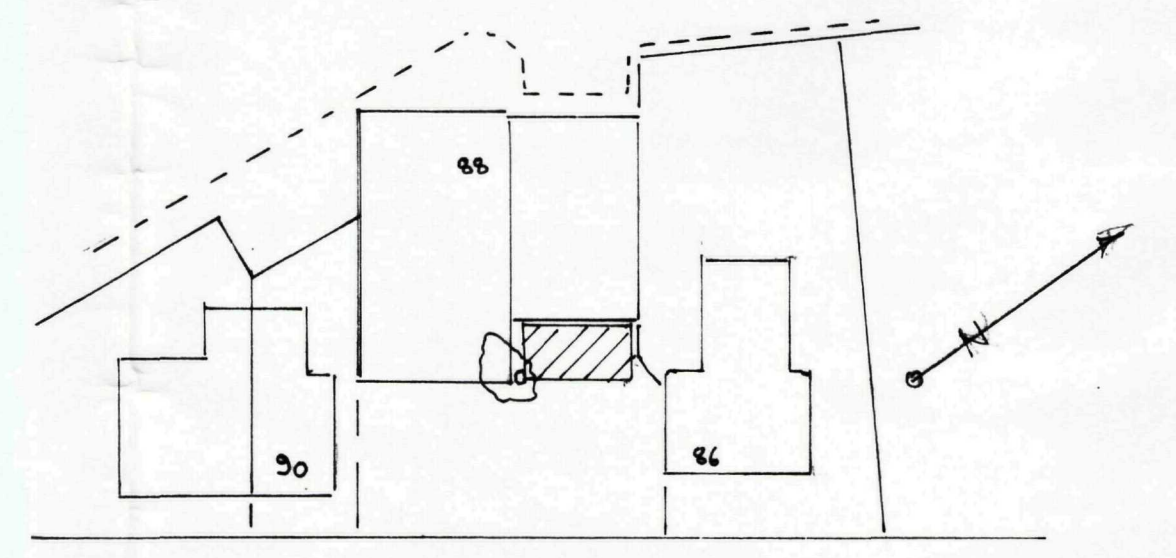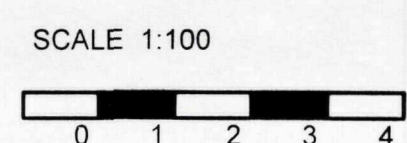

BLOCK PLAN 1:500

SCOPE OF WORK: Proposed covered car port for valet finishing and drying.
Roof Finish: Twinwall polycarbonate sheeting.
Wall Finish: Single skin polycarbonate/upvc corrugated sheet.
Rainwater gutters: Black upvc
Steel Frame painted black.

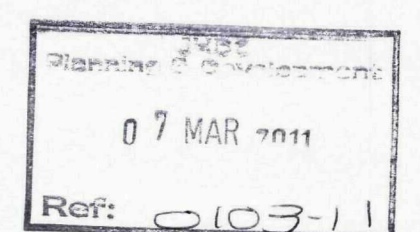

**PROPOSED CAR PORT
FOR
MR A AZIZ
AT
88 COMMERCIAL ROAD
SPALDING**

N. P. BRANSTON mrics., mciob
400 EASTFIELD ROAD,
PETERBOROUGH,
PE1 4RE
phone: 01733-348119
email: philbranstons@btinternet.com

Scales:
1:100

Date:
FEBRUARY 2011

Drawing Number:

10.082/2 A