

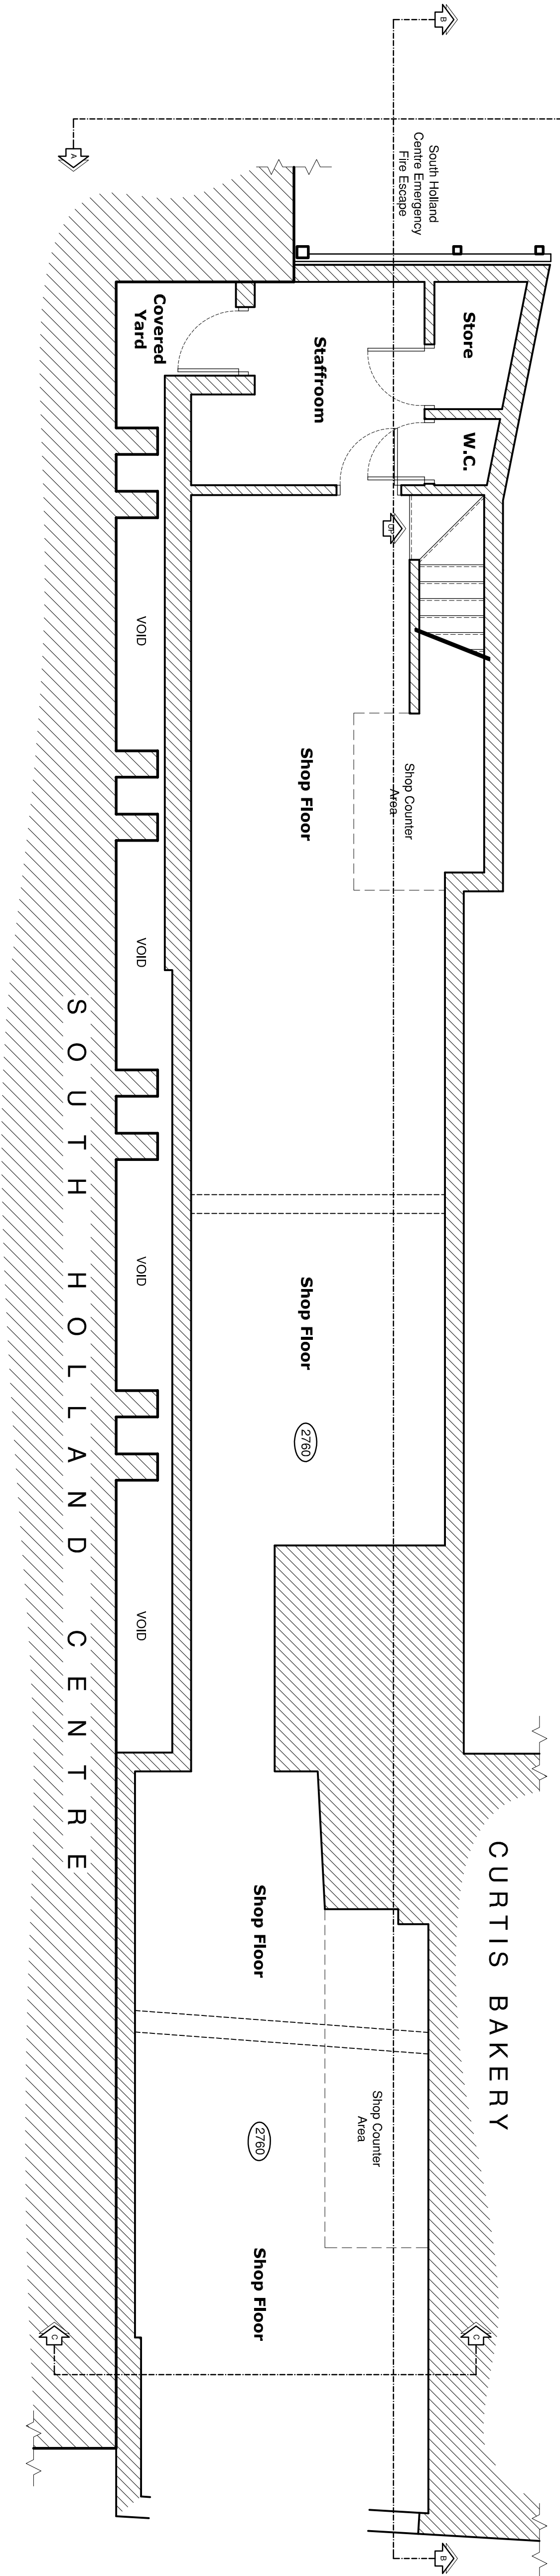



Revision	Description	Made by	Date
Letter			

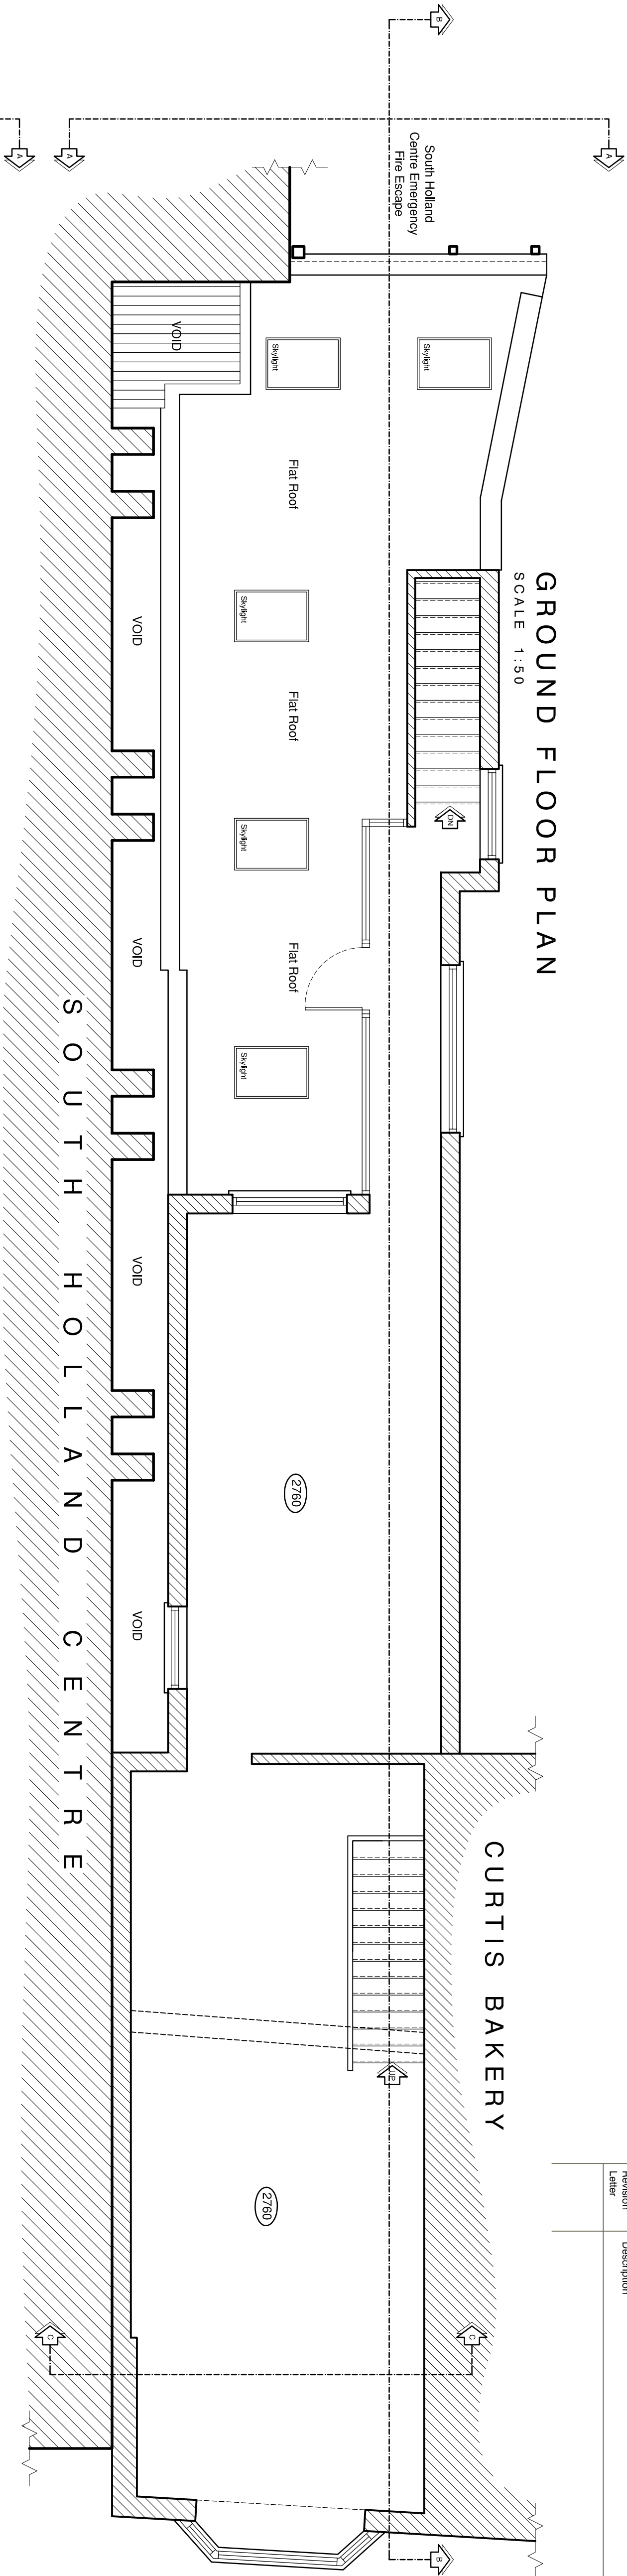


FIRST FLOOR PLAN
SCALE 1:50

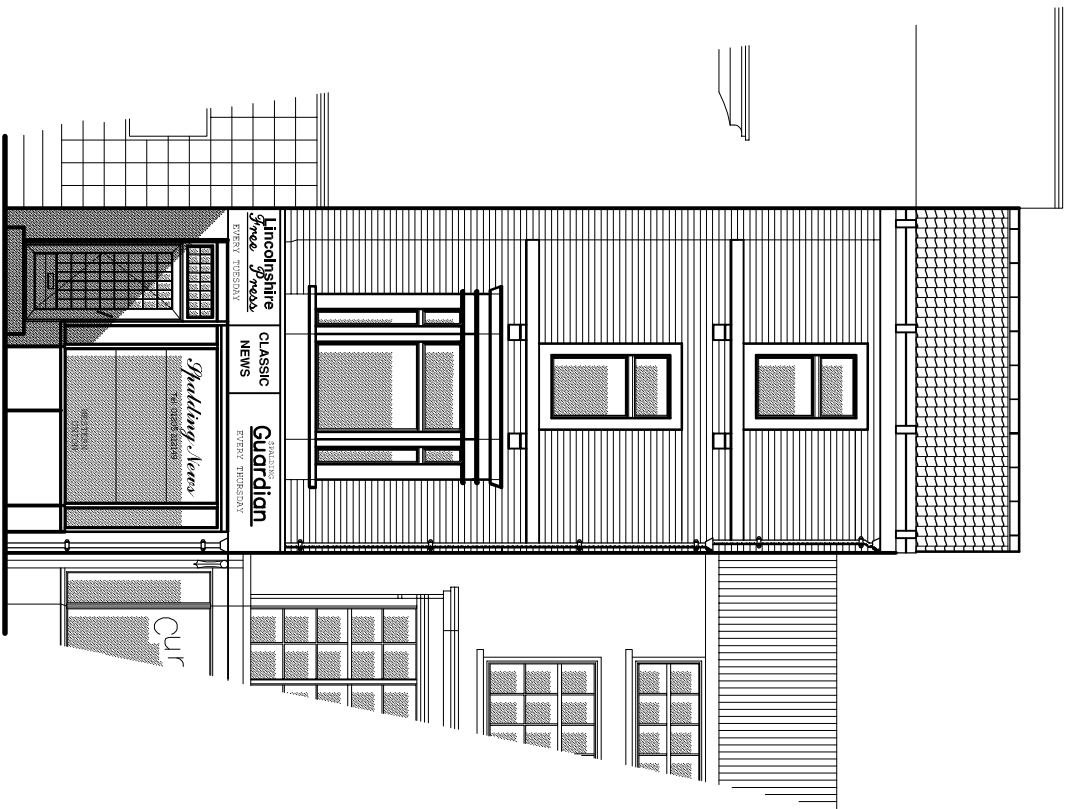

FRONT ELEVATION
SCALE 1:100

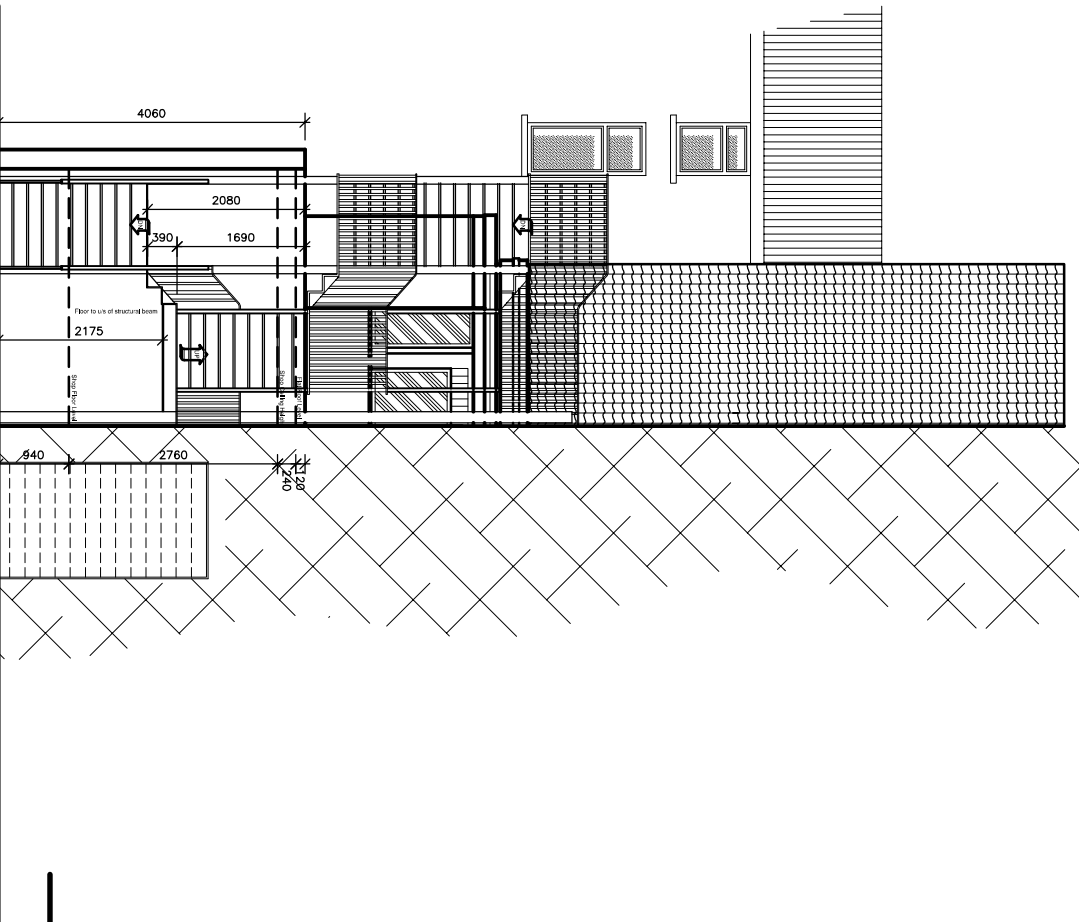

REAR ELEVATION
SECTION A-A
SCALE 1:100

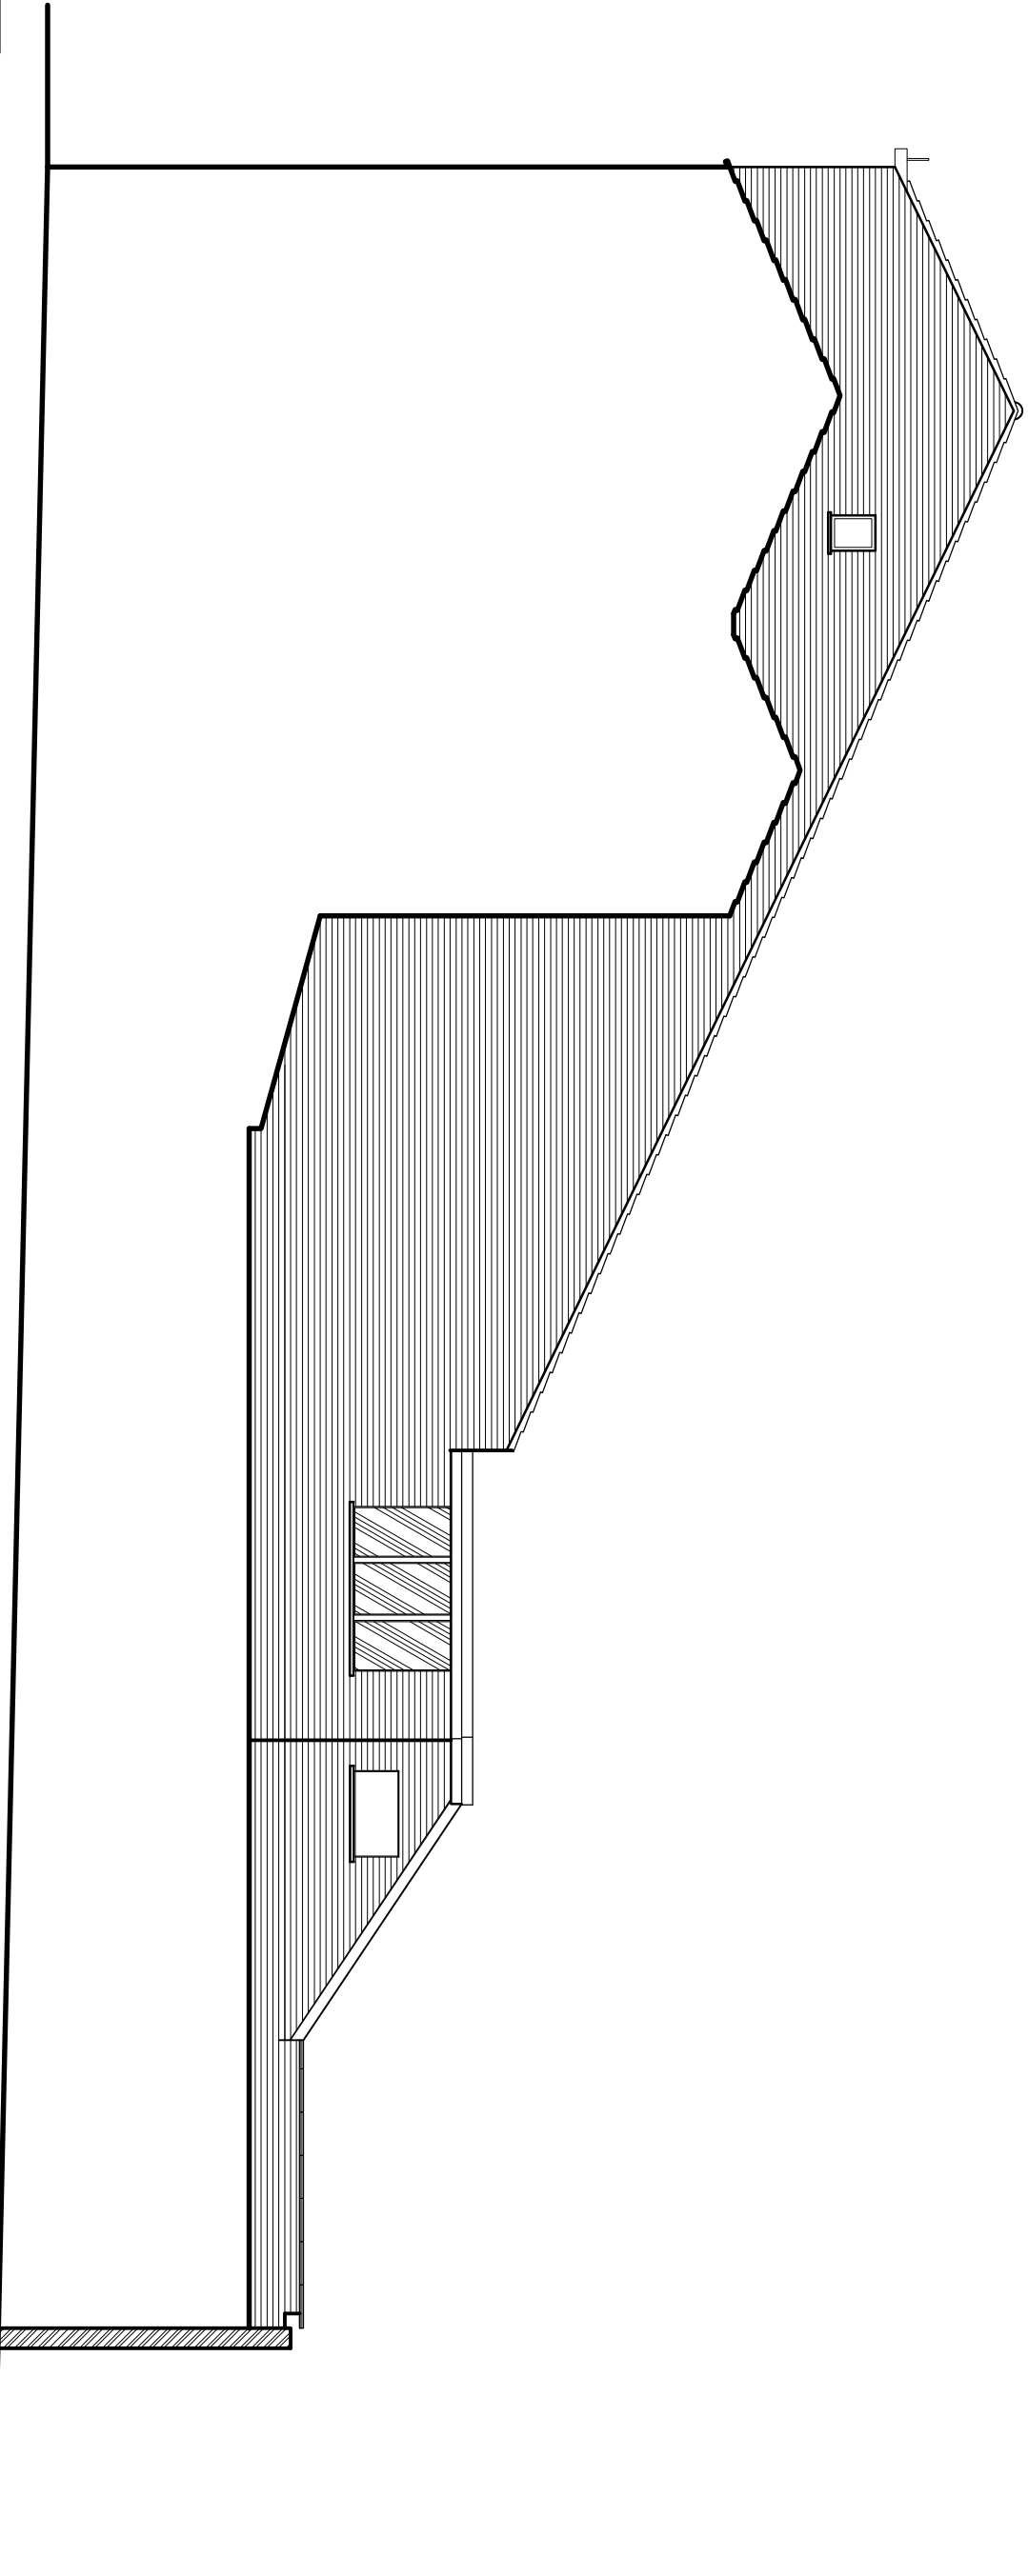

SIDE ELEVATION
SCALE 1:100

NEIL DOWLMAN | Architecture

www.neildowman-architecture.co.uk

CLIENT

Mr A Laxmidar

PROJECT

Proposed Alteration to form Flat
Spalding News
24 Market Place,
Spalding,
PE11 1SS

TITLE

Existing Gird & 1st Floor Plans and
Sections/Elevations

Author
4-5 Church Street, Lincs LN1 3EF
T 01507 85858 F 01507 86008
E info@neildowman-architecture.co.uk

Designer
14-16 High Street, Lincs LN1 3EX
T 01507 75622 F 01507 75623
E info@neildowman-architecture.co.uk

Shopper
14-16 High Street, Lincs LN1 3EX
T 01507 75622 F 01507 75623
E info@neildowman-architecture.co.uk

SCALE

1:500

DRAWN BY

MD / GR

CHECKED BY

MD / GR

DRAWING NO.

B/2602 - 06

DRAWING REVISION

PE11 1SS

DATE

Mar 09

Follow us online

Facebook

Twitter

LinkedIn

