
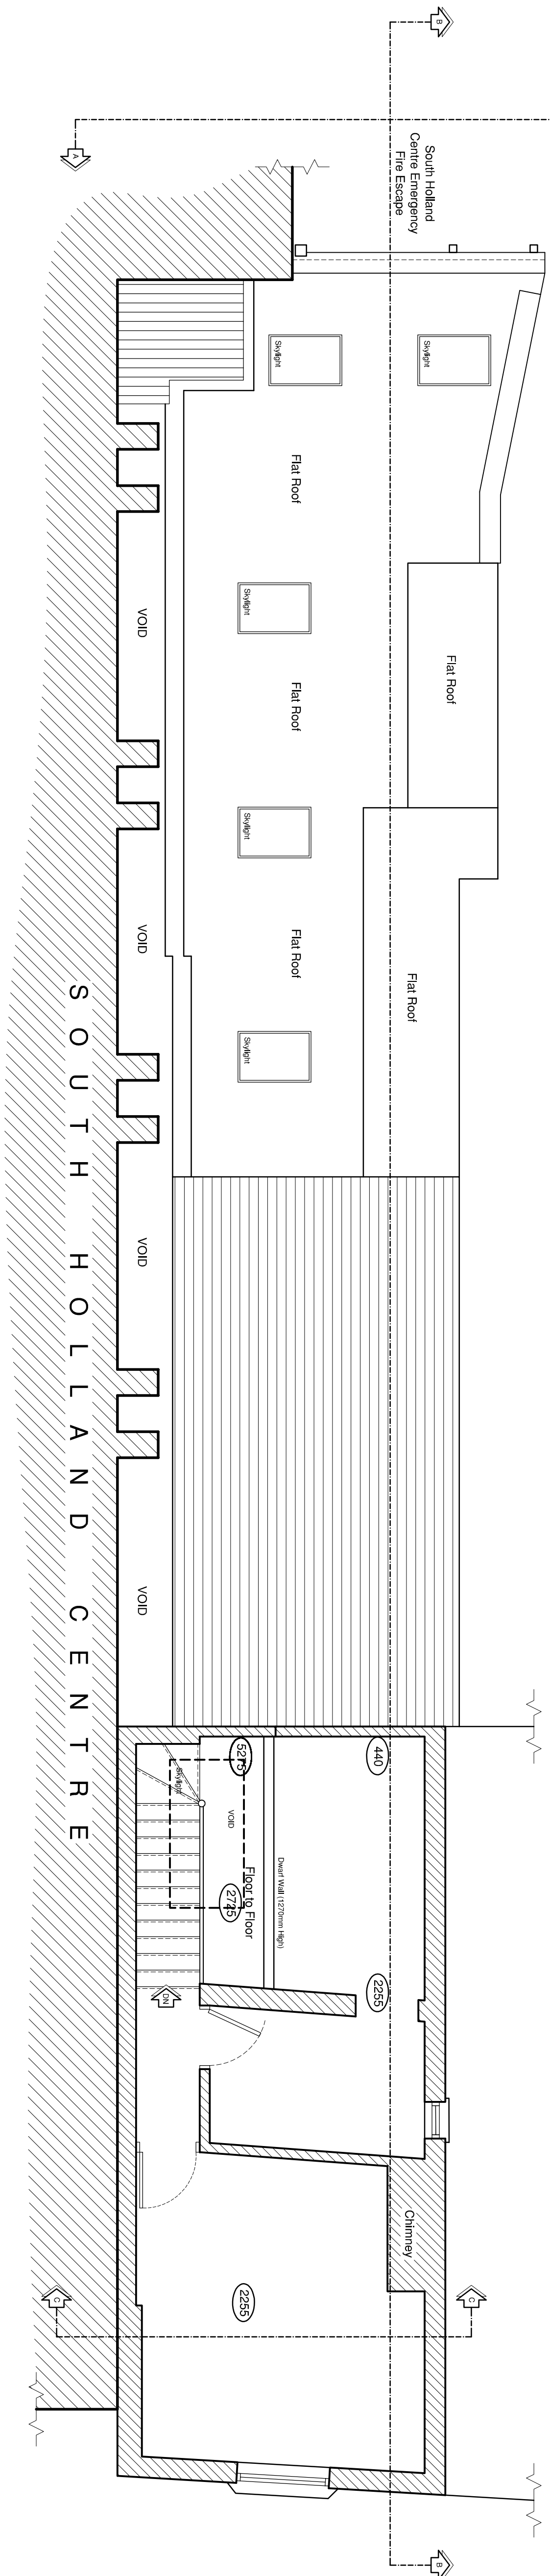


© Design Copyright reserved. Written consent must be obtained before copying or reproducing this drawing. Do not scale this drawing, use figured dimensions only. Contractors are responsible for taking and checking site dimensions. Any discrepancy must be reported to the architect immediately.

Revision	Description	Made by	Date
Issue 1			



SECOND FLOOR PLAN

SCALE 1:50

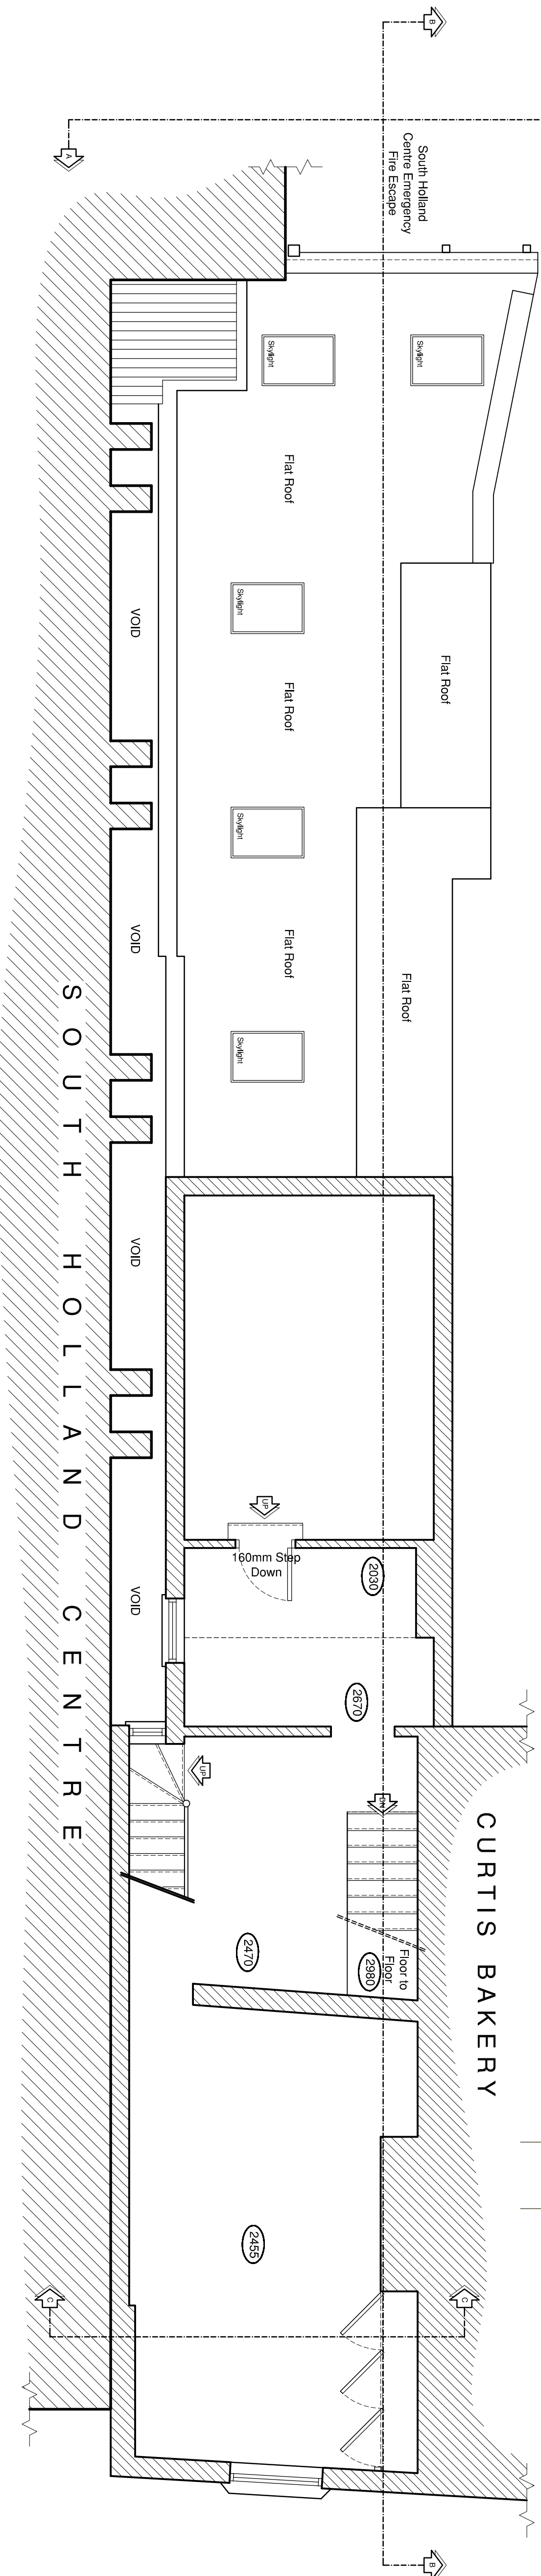

THIRD FLOOR PLAN

SCALE 1:50

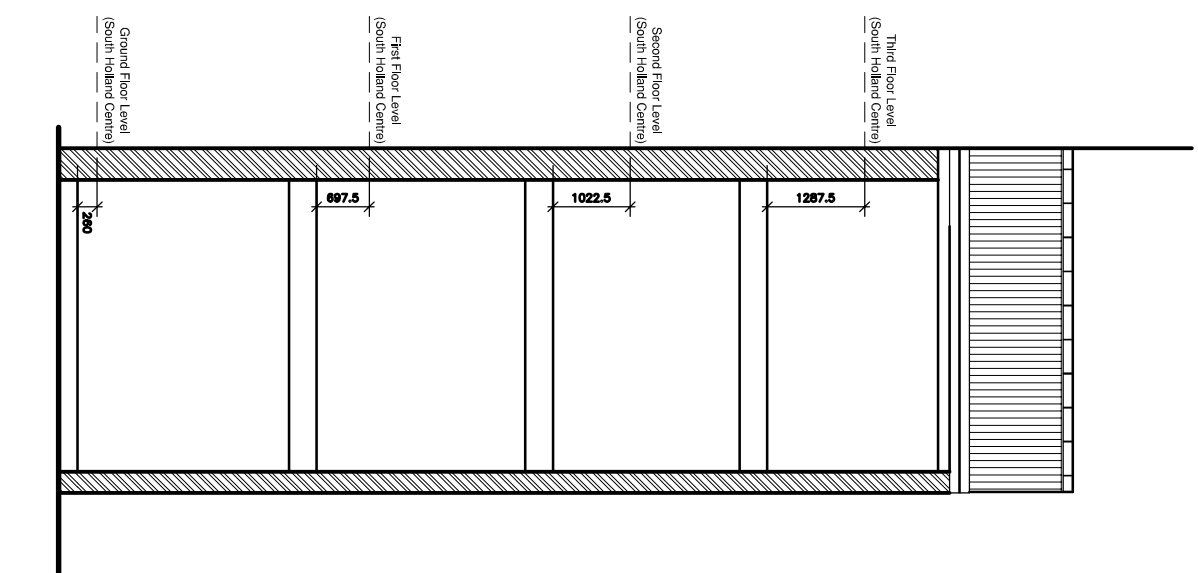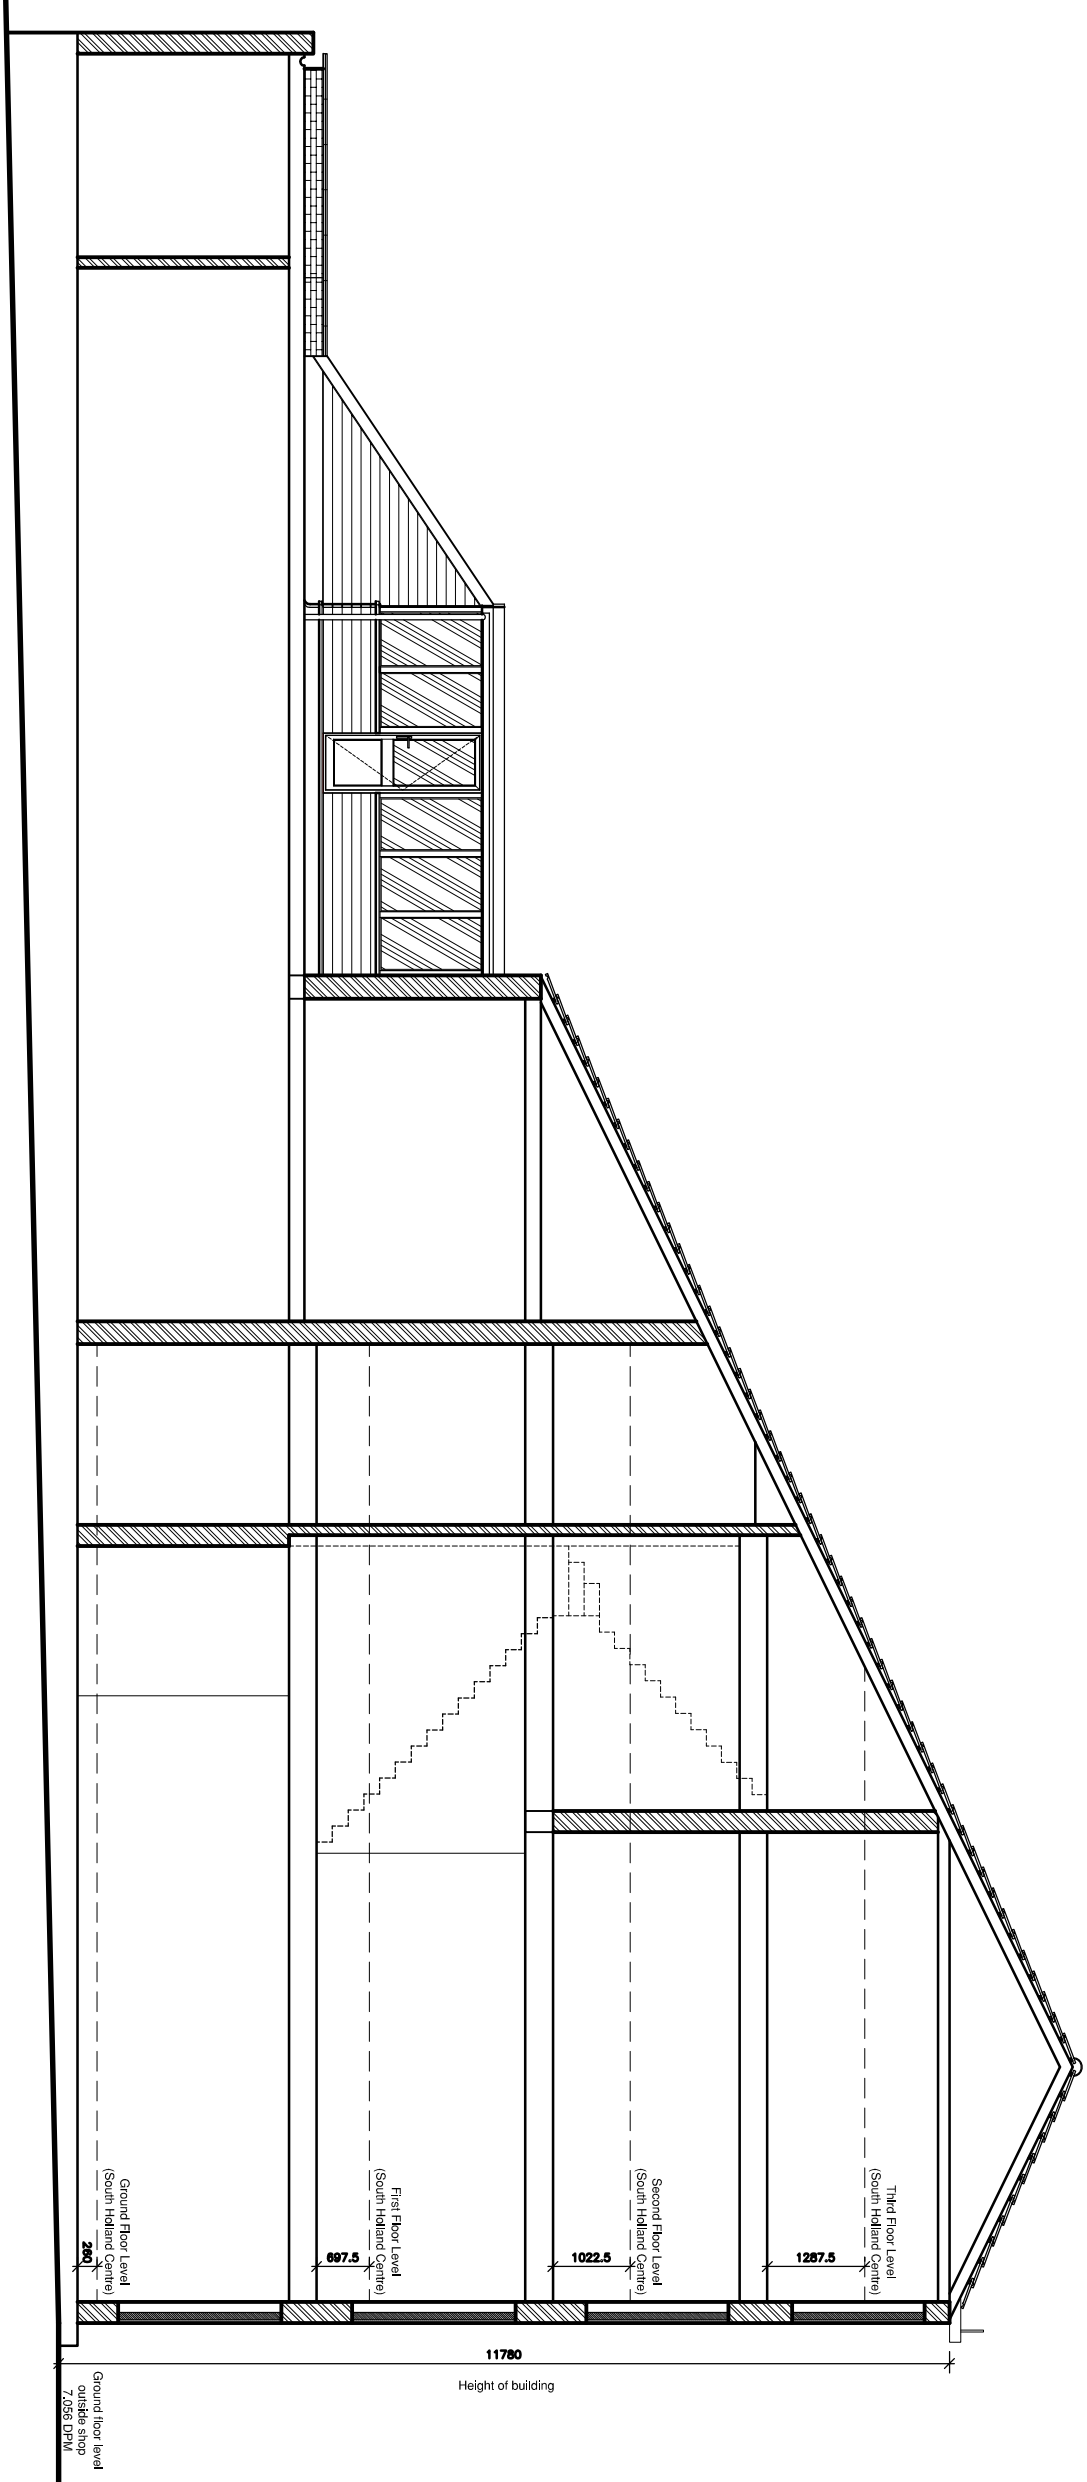

NEIL DOWLMAN | Architecture

www.neildowman-architecture.co.uk

CLIENT

Mr A Laxminidhar

PROJECT

Proposed Alteration to form Flat
Spalding News
24 Market Place,
Spalding,
PE11 1SS

TITLE
Existing 2nd & 3rd Floor Plans and
Sections

SCALE

1:500

DRAWN BY

MD / GR

CHECKED BY

DRAWING NO.

B/2602 - 07

DRAWING REVISION

PE11 1SS

DATE

Mar 09

Follow us online:

Facebook

Instagram

Twitter

LinkedIn

YouTube

SoundCloud

Spotify

Apple Music



RIBA

CMAA

Chartered Institute of Building

Architectural Association

Architectural Association

