

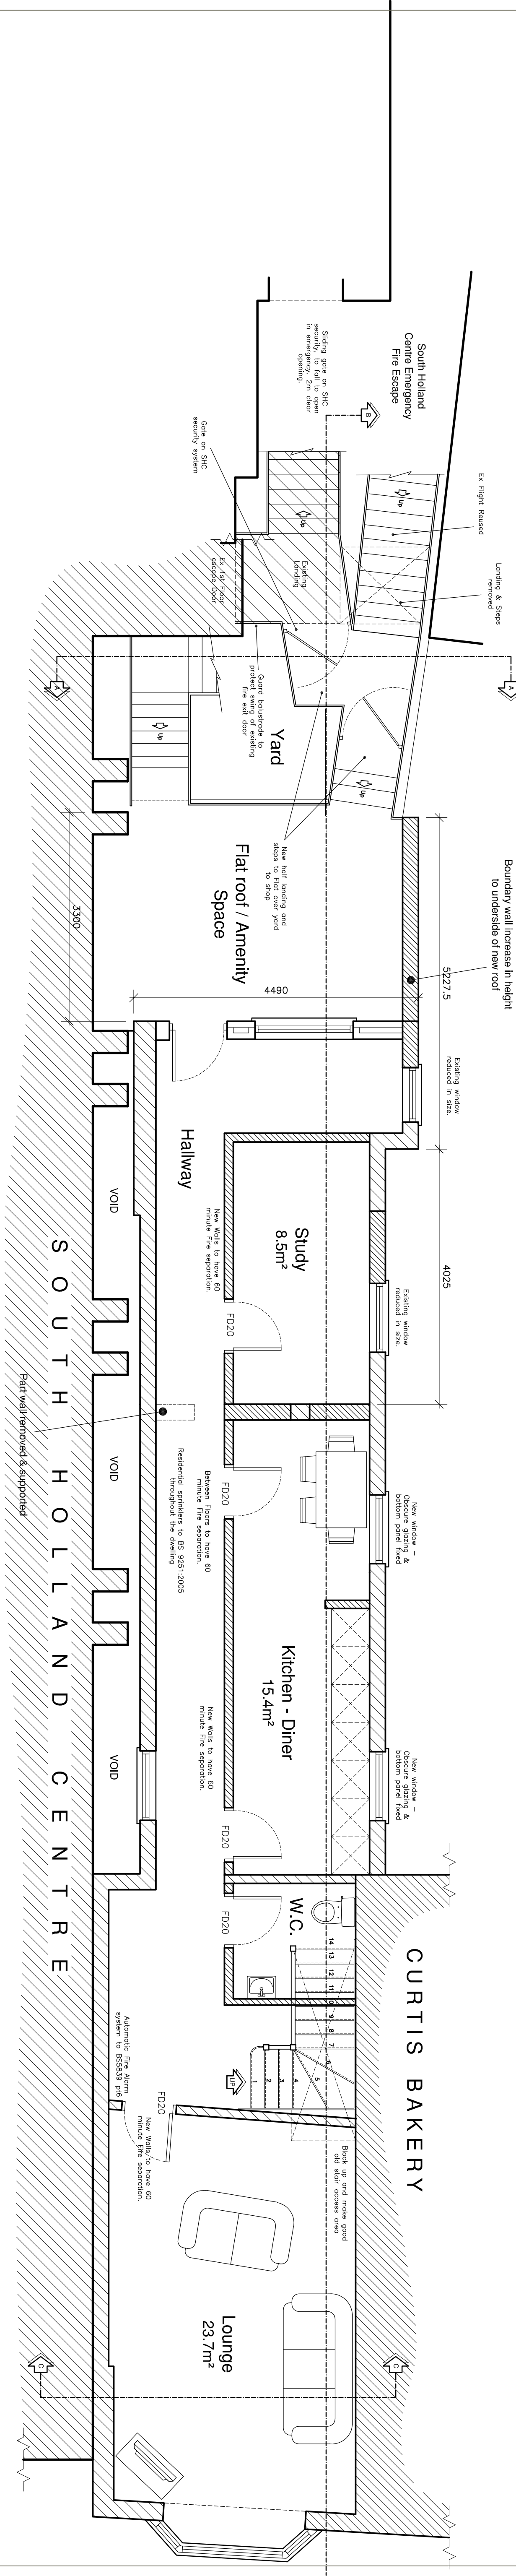
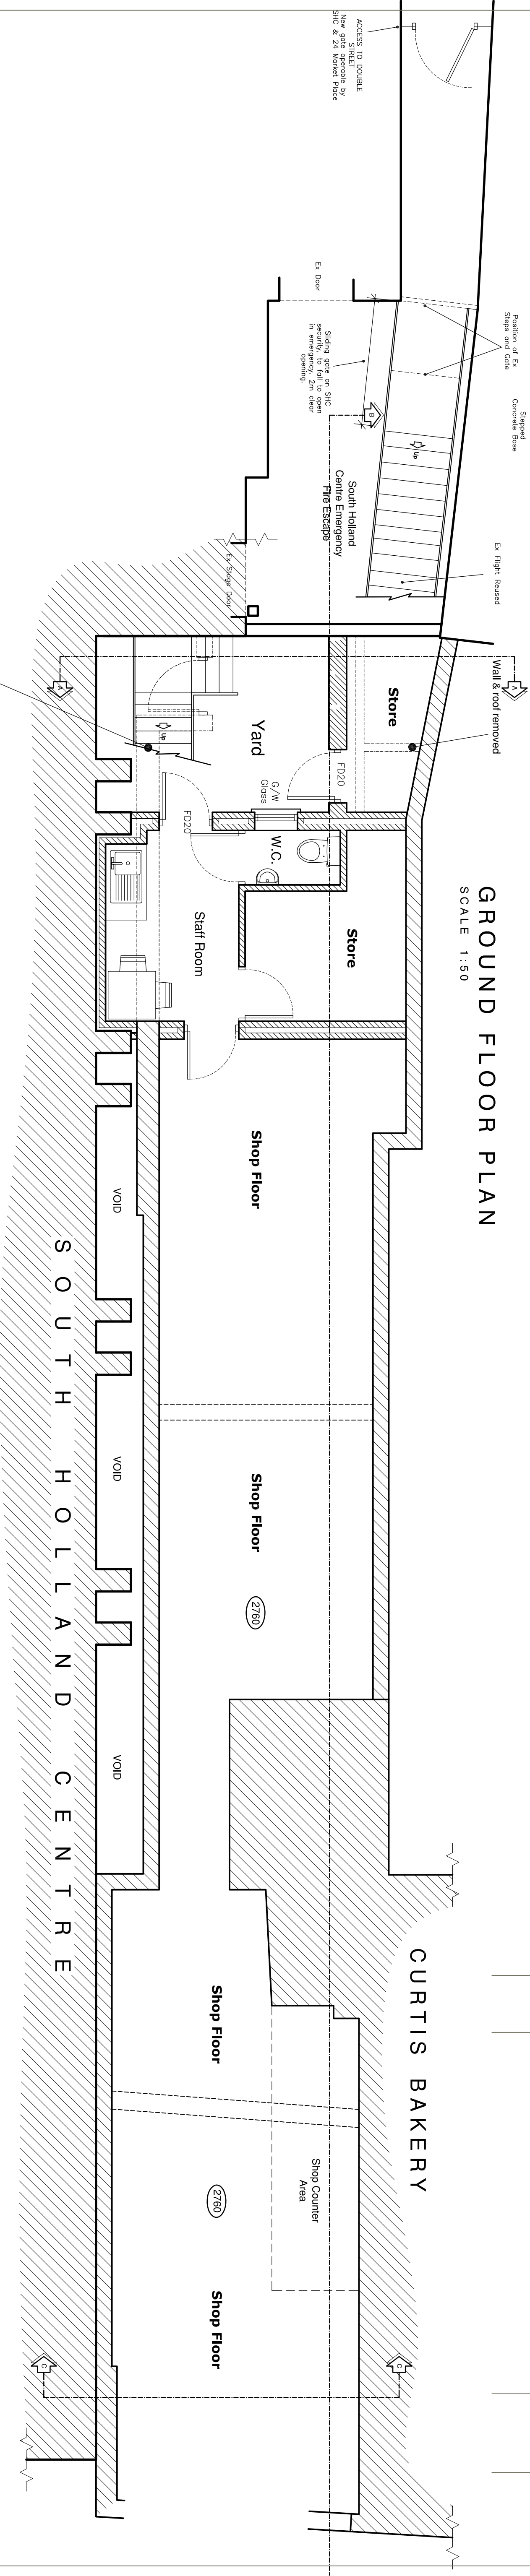



Revision	Description	Made by	Date
Letter			

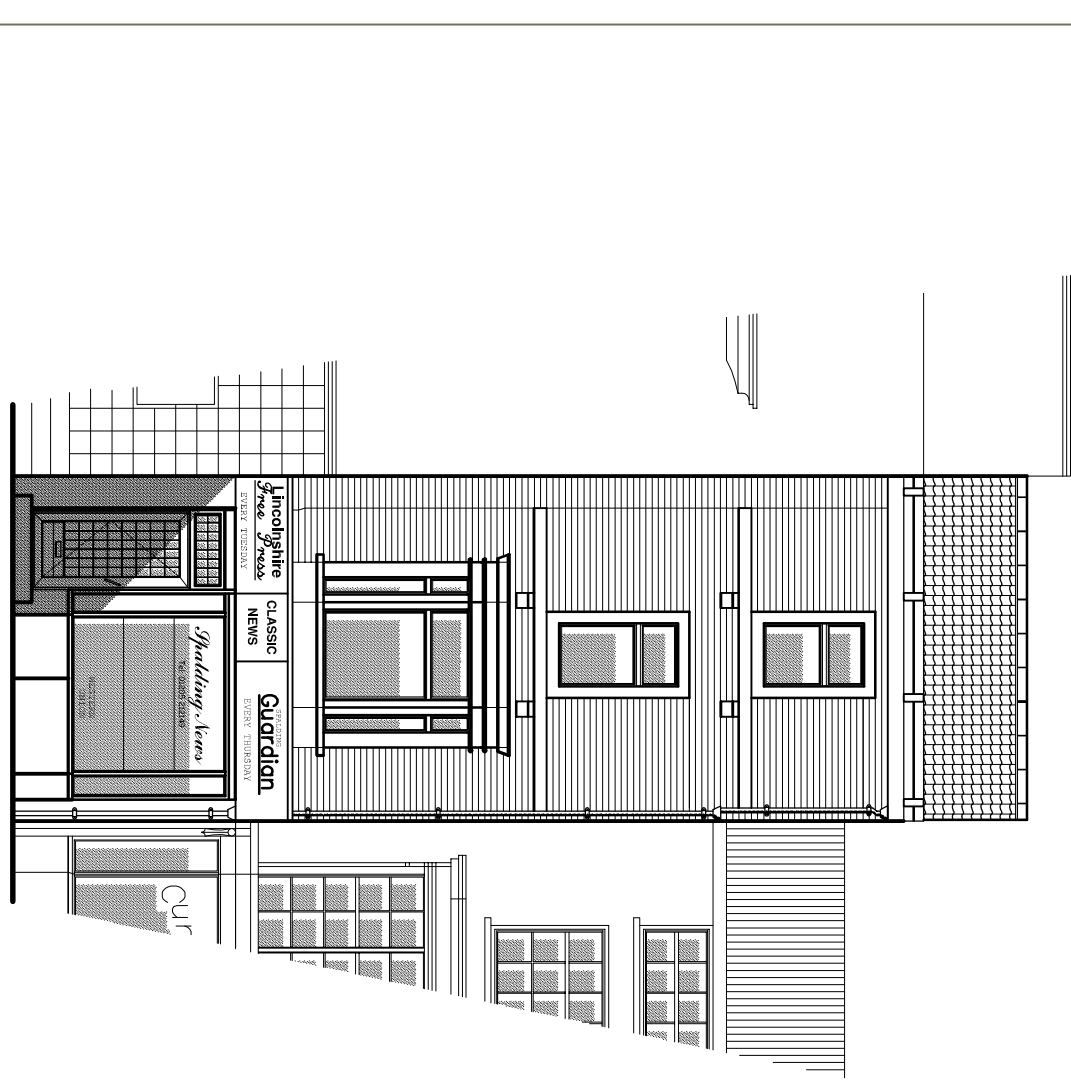


FIRST FLOOR PLAN
SCALE 1:50

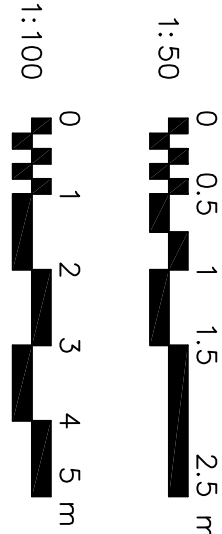

FRONT ELEVATION
SCALE 1:100

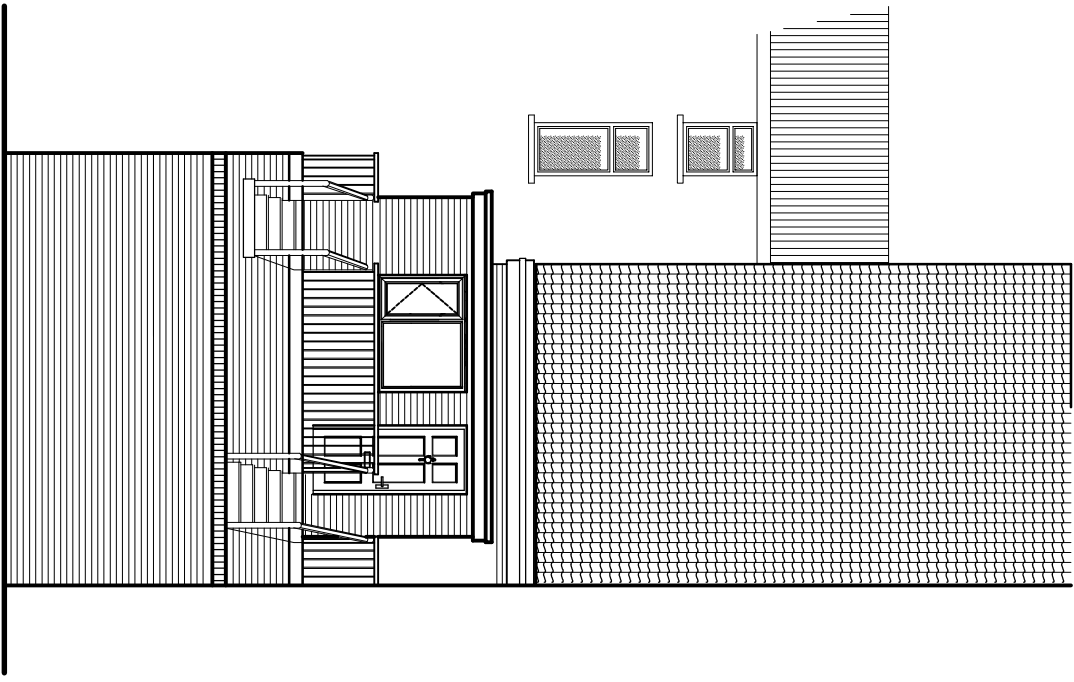

REAR ELEVATION
SECTION A-A
SCALE 1:100

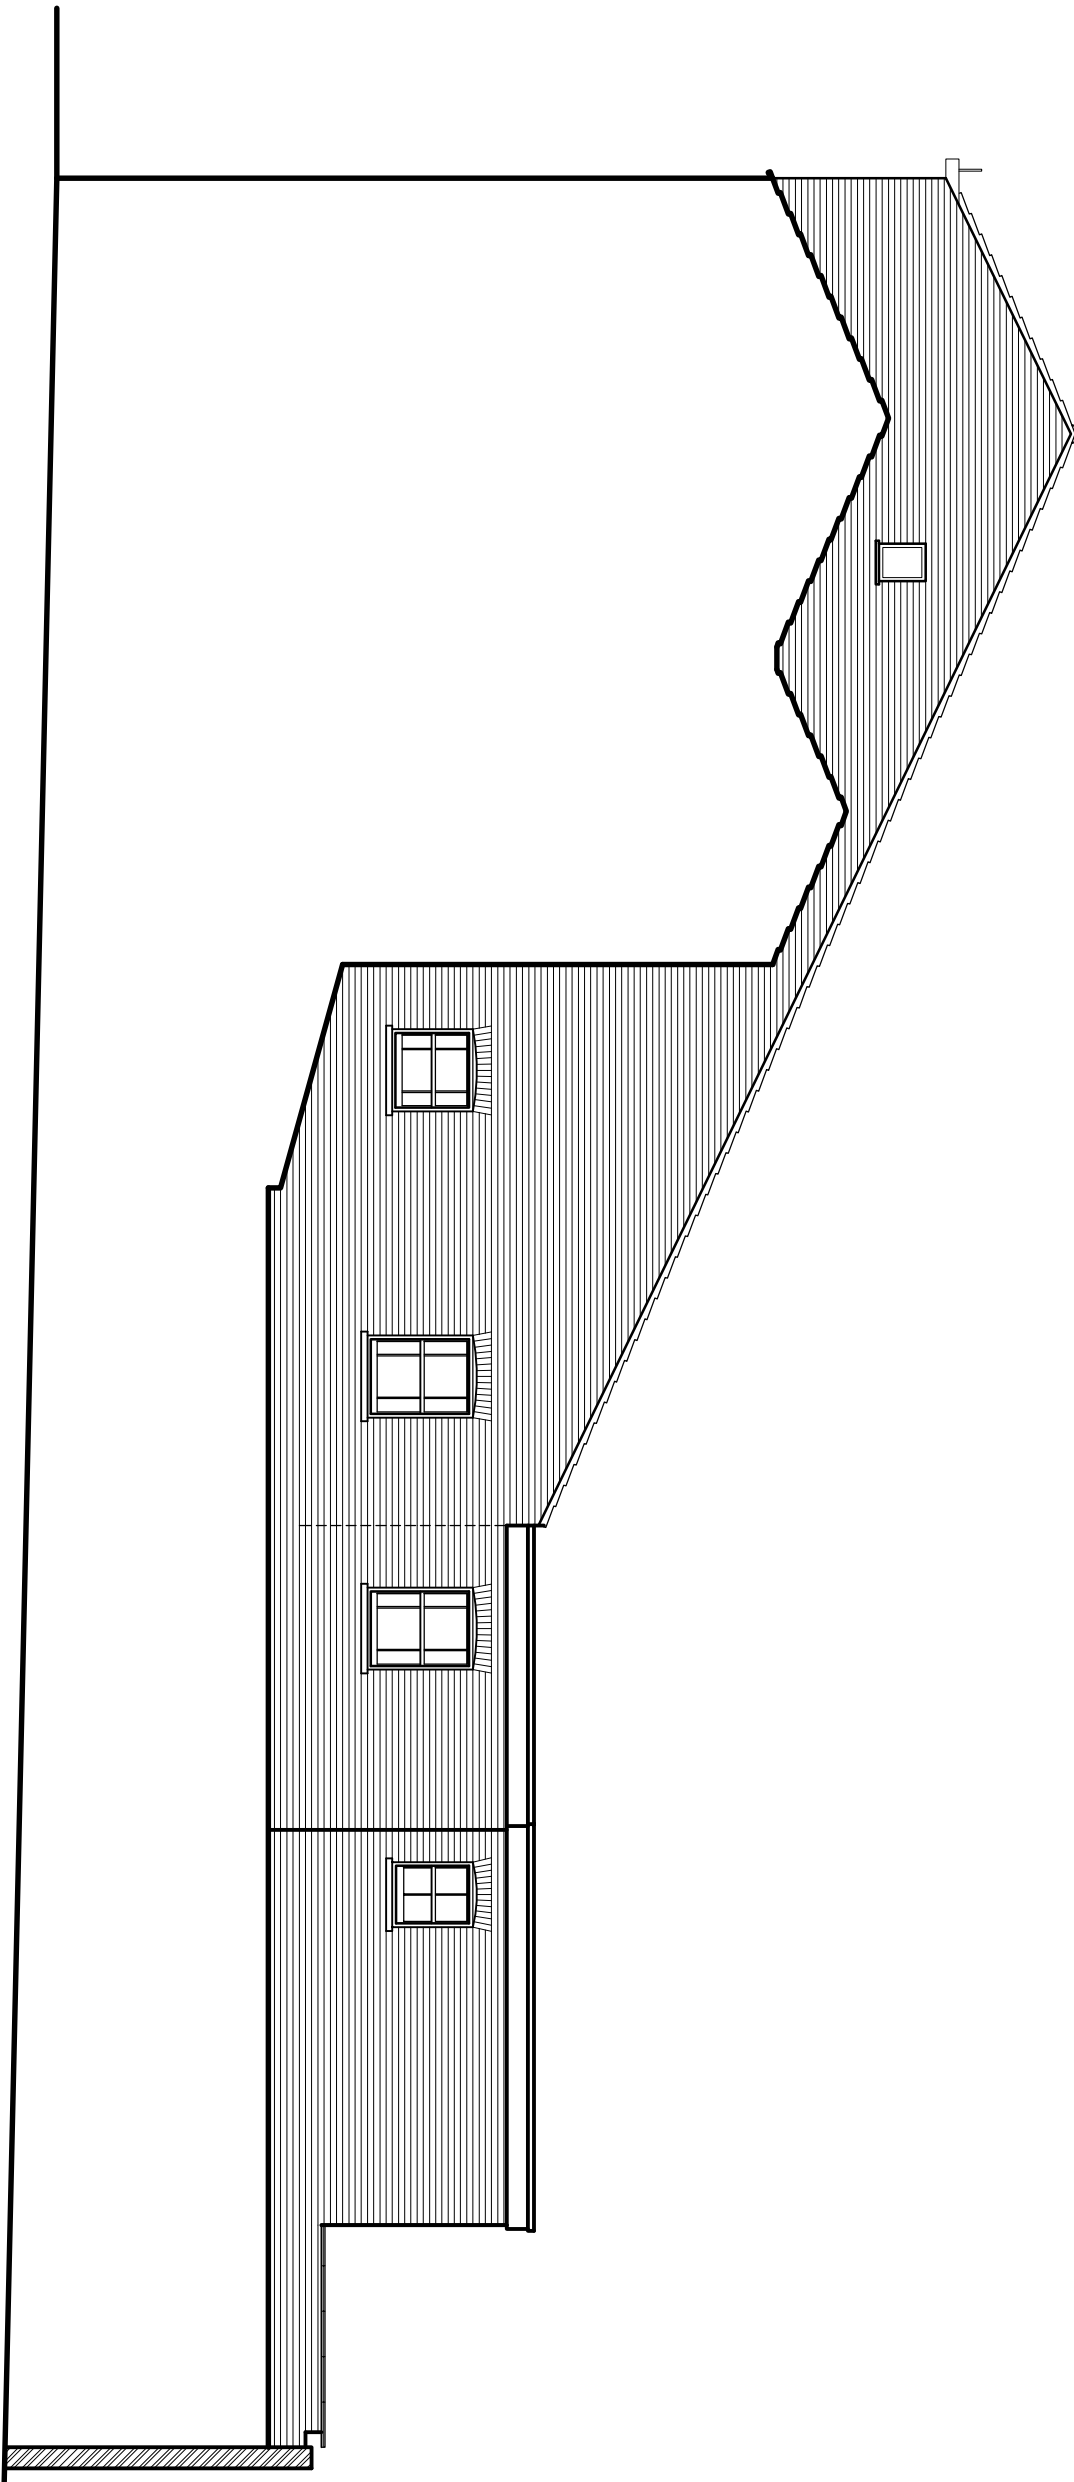

SIDE ELEVATION
SCALE 1:100

NEIL DOWLMAN | Architecture

www.neildowman-architecture.co.uk

CLIENT

Mr A Laxminder

PROJECT

Proposed Alteration to form Flat
Spalding News
24 Market Place,
Spalding,
PE11 1SS

TITLE
Proposed Ground & First Floor Plans &
Proposed Elevations

SCALE

1:5000

DRAWN BY

MD / GR

CHECKED BY

DRAWING NO.

B/2602 - 08

DRAWING REVISION

DATE

Mar 09

Follow us online

Facebook

Instagram

Twitter

