



SCALE 1:50

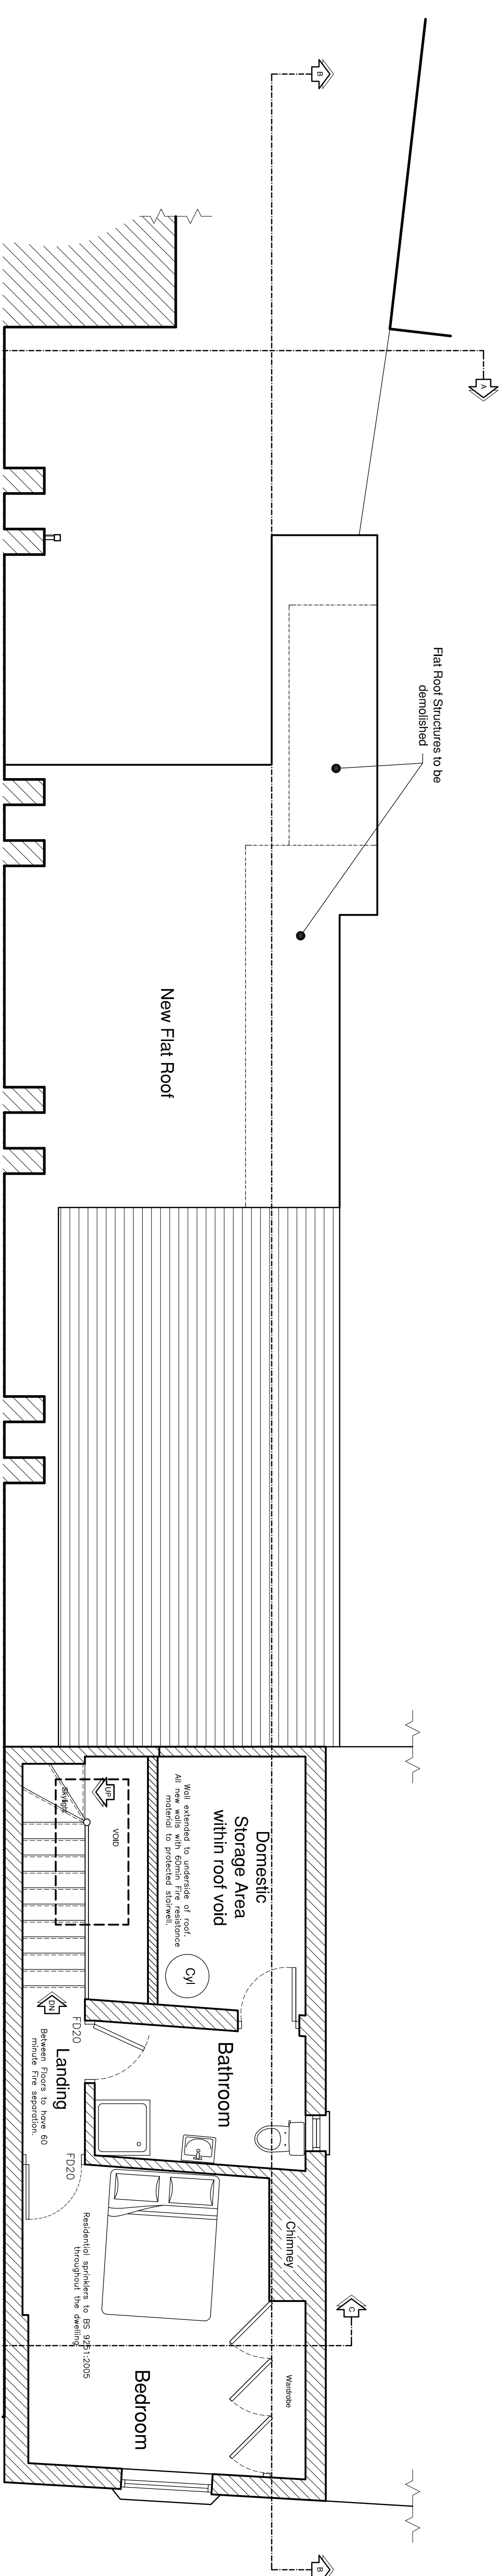

SCALE 1:50

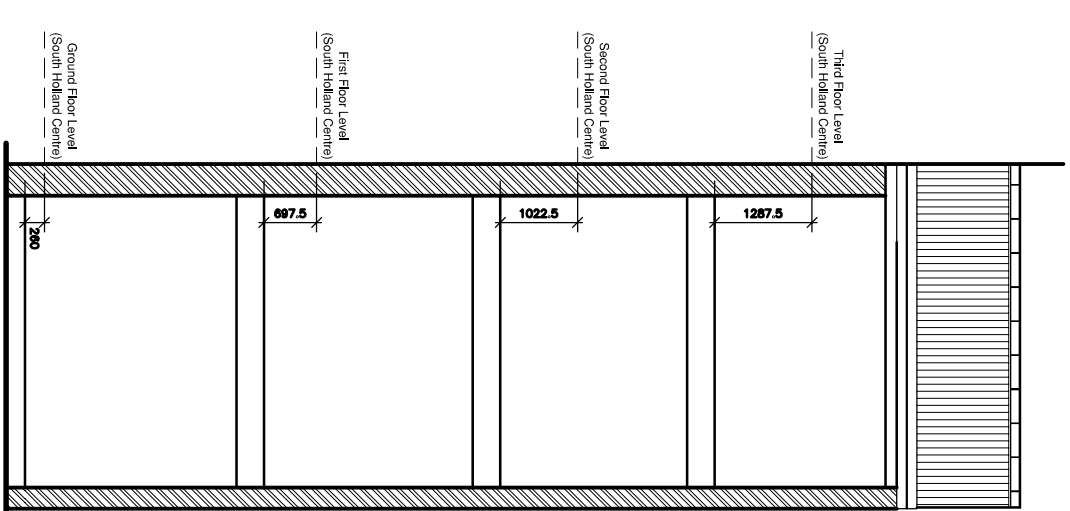

SCALE 1:100

SCALE 1:100


NEIL DOWLMAN | Architecture

www.neildowlman-architecture.co.uk

CLIENT

Mr A Laxmidrar

PROJECT

Proposed Alteration to form Flat Spalling News 24 Market Place, Spalding. PET11155

TITLE

Proposed 2nd & 3rd Floor Plans and Sections

ALLOT

4-Dunelm Street, Lincs LN11 8EP
 E: info@neildowlman-architecture.co.uk
 T: 01522 711000 F: 01522 801116
 E: boone@neildowlman-architecture.co.uk

LEATH BY APPOINTMENT ONLY

68 Vennergate, Lincs LN11 0QZ
 E: leath@neildowlman-architecture.co.uk

HOMESIDE BY APPOINTMENT ONLY

28 St Lawrence Street, Lincs LN5 5DN
 E: homeside@neildowlman-architecture.co.uk

SCALE

1:500

DRAWN BY

MD / GR

CHECKED BY



DRAWING NO.

B/2602 - 09

DRAWING REVISION

DATE

Mar 09





Follow us on online
 of building projects

RIBA #















Chartered architect | Chartered architectural technologists | Chartered building engineers | planning advisors | designers | project managers

acoustic energy assessments | party wall surveys | access consultants