

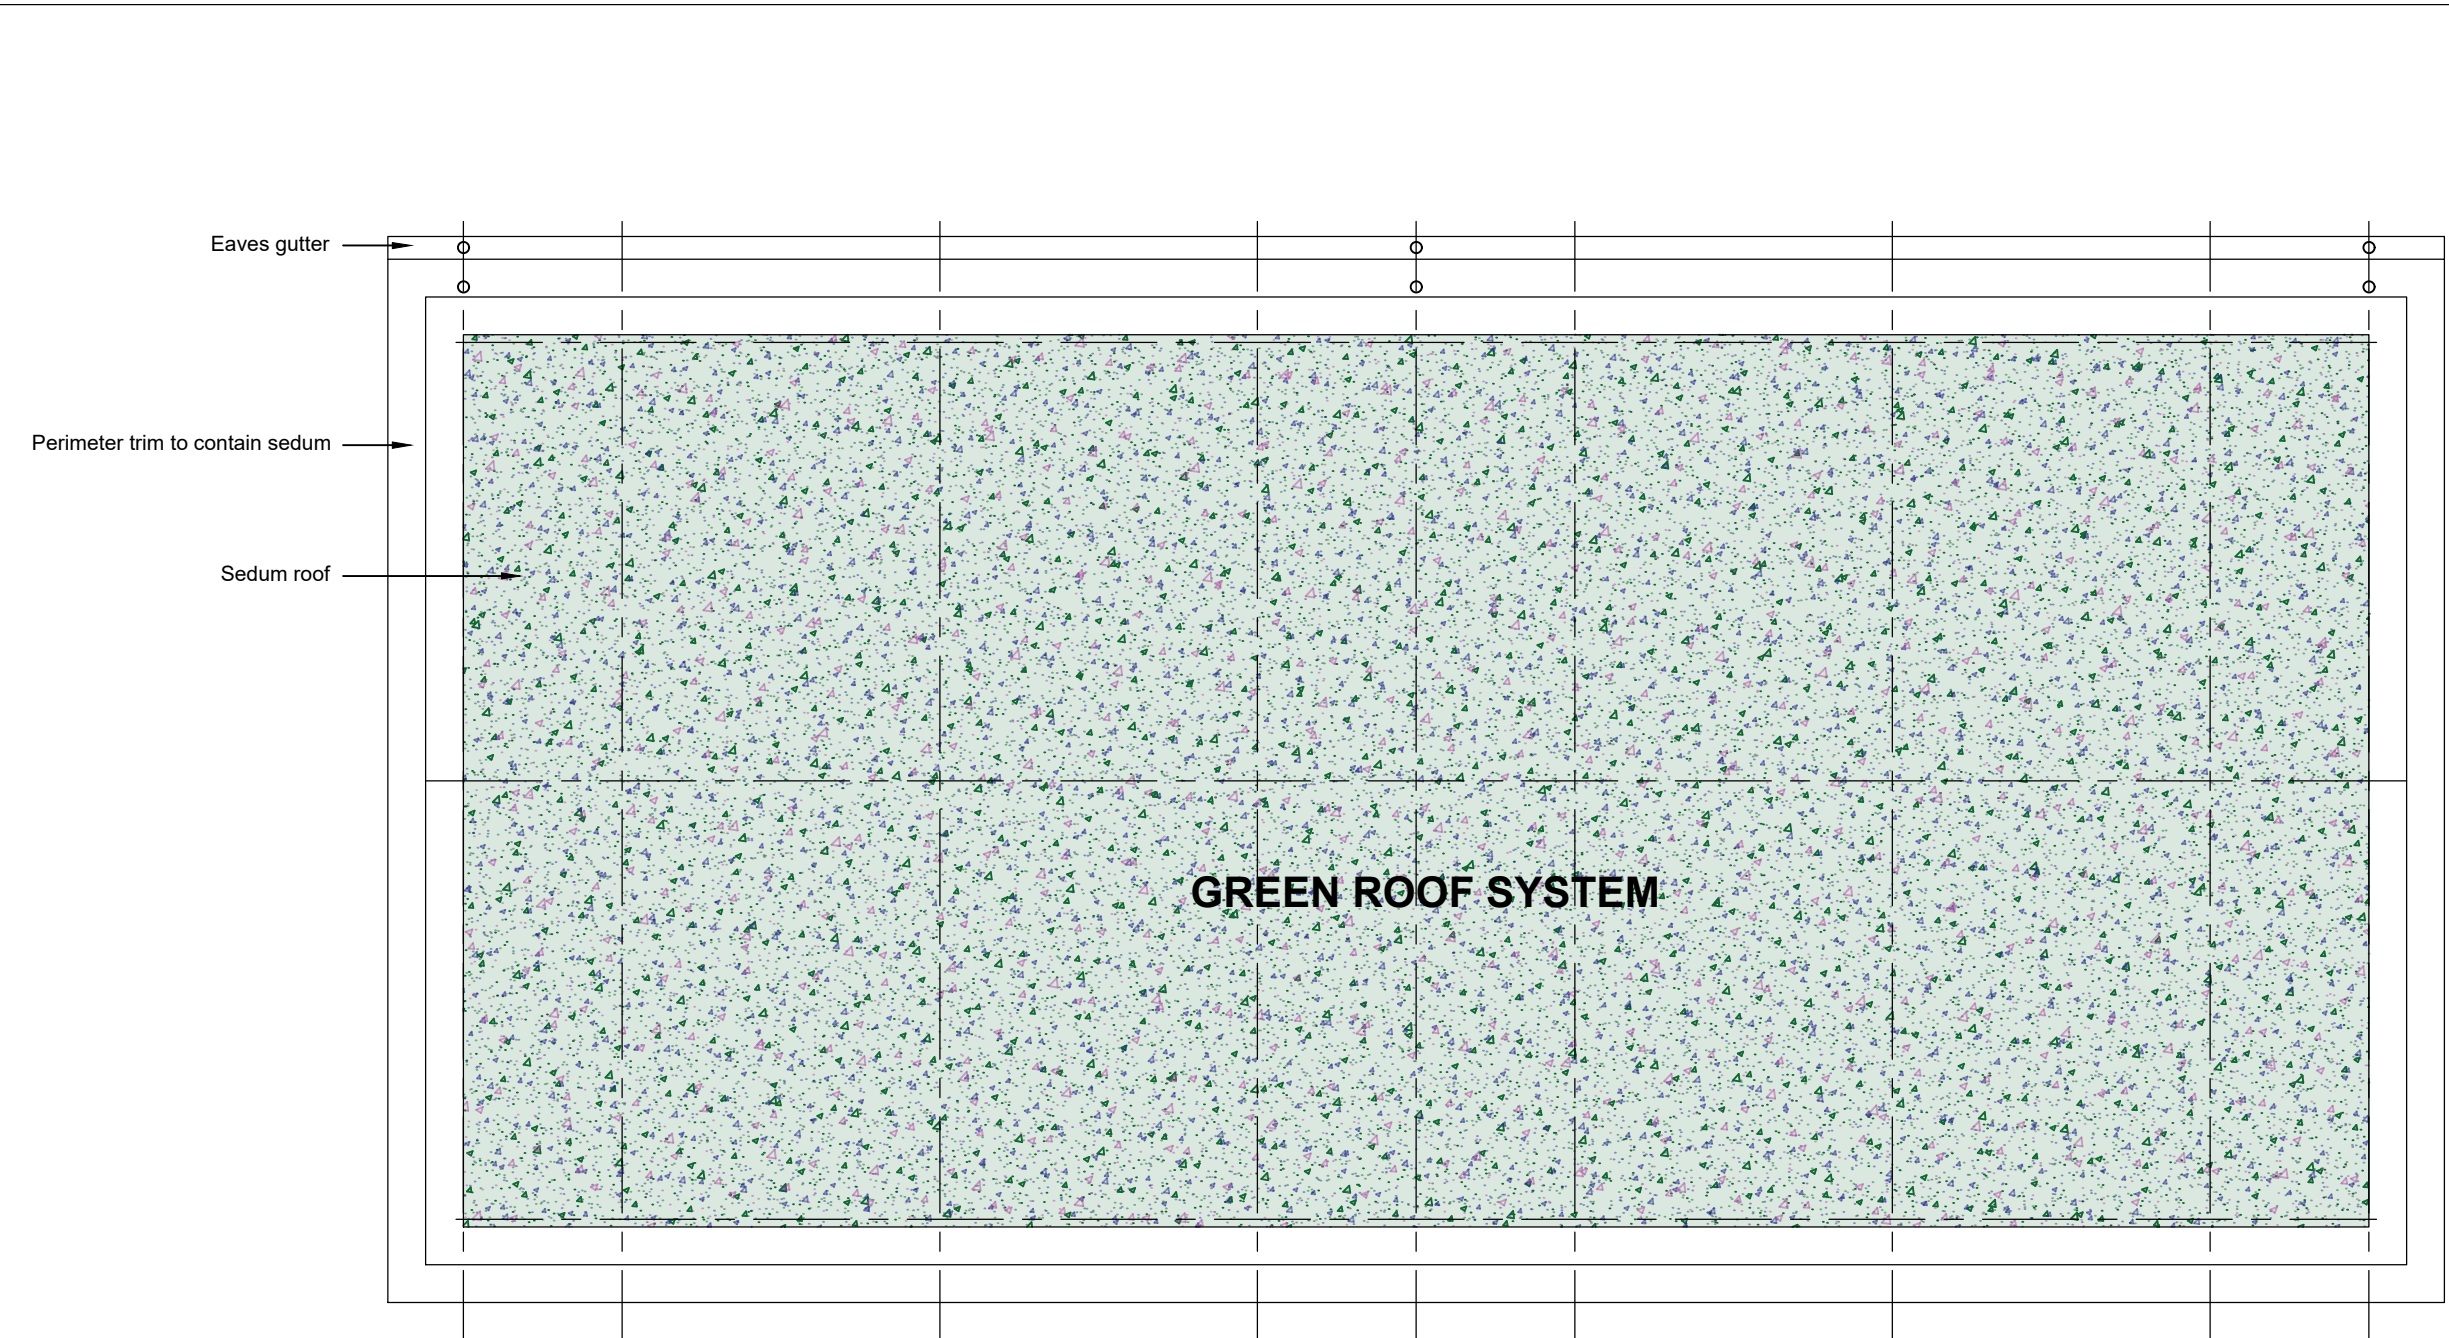


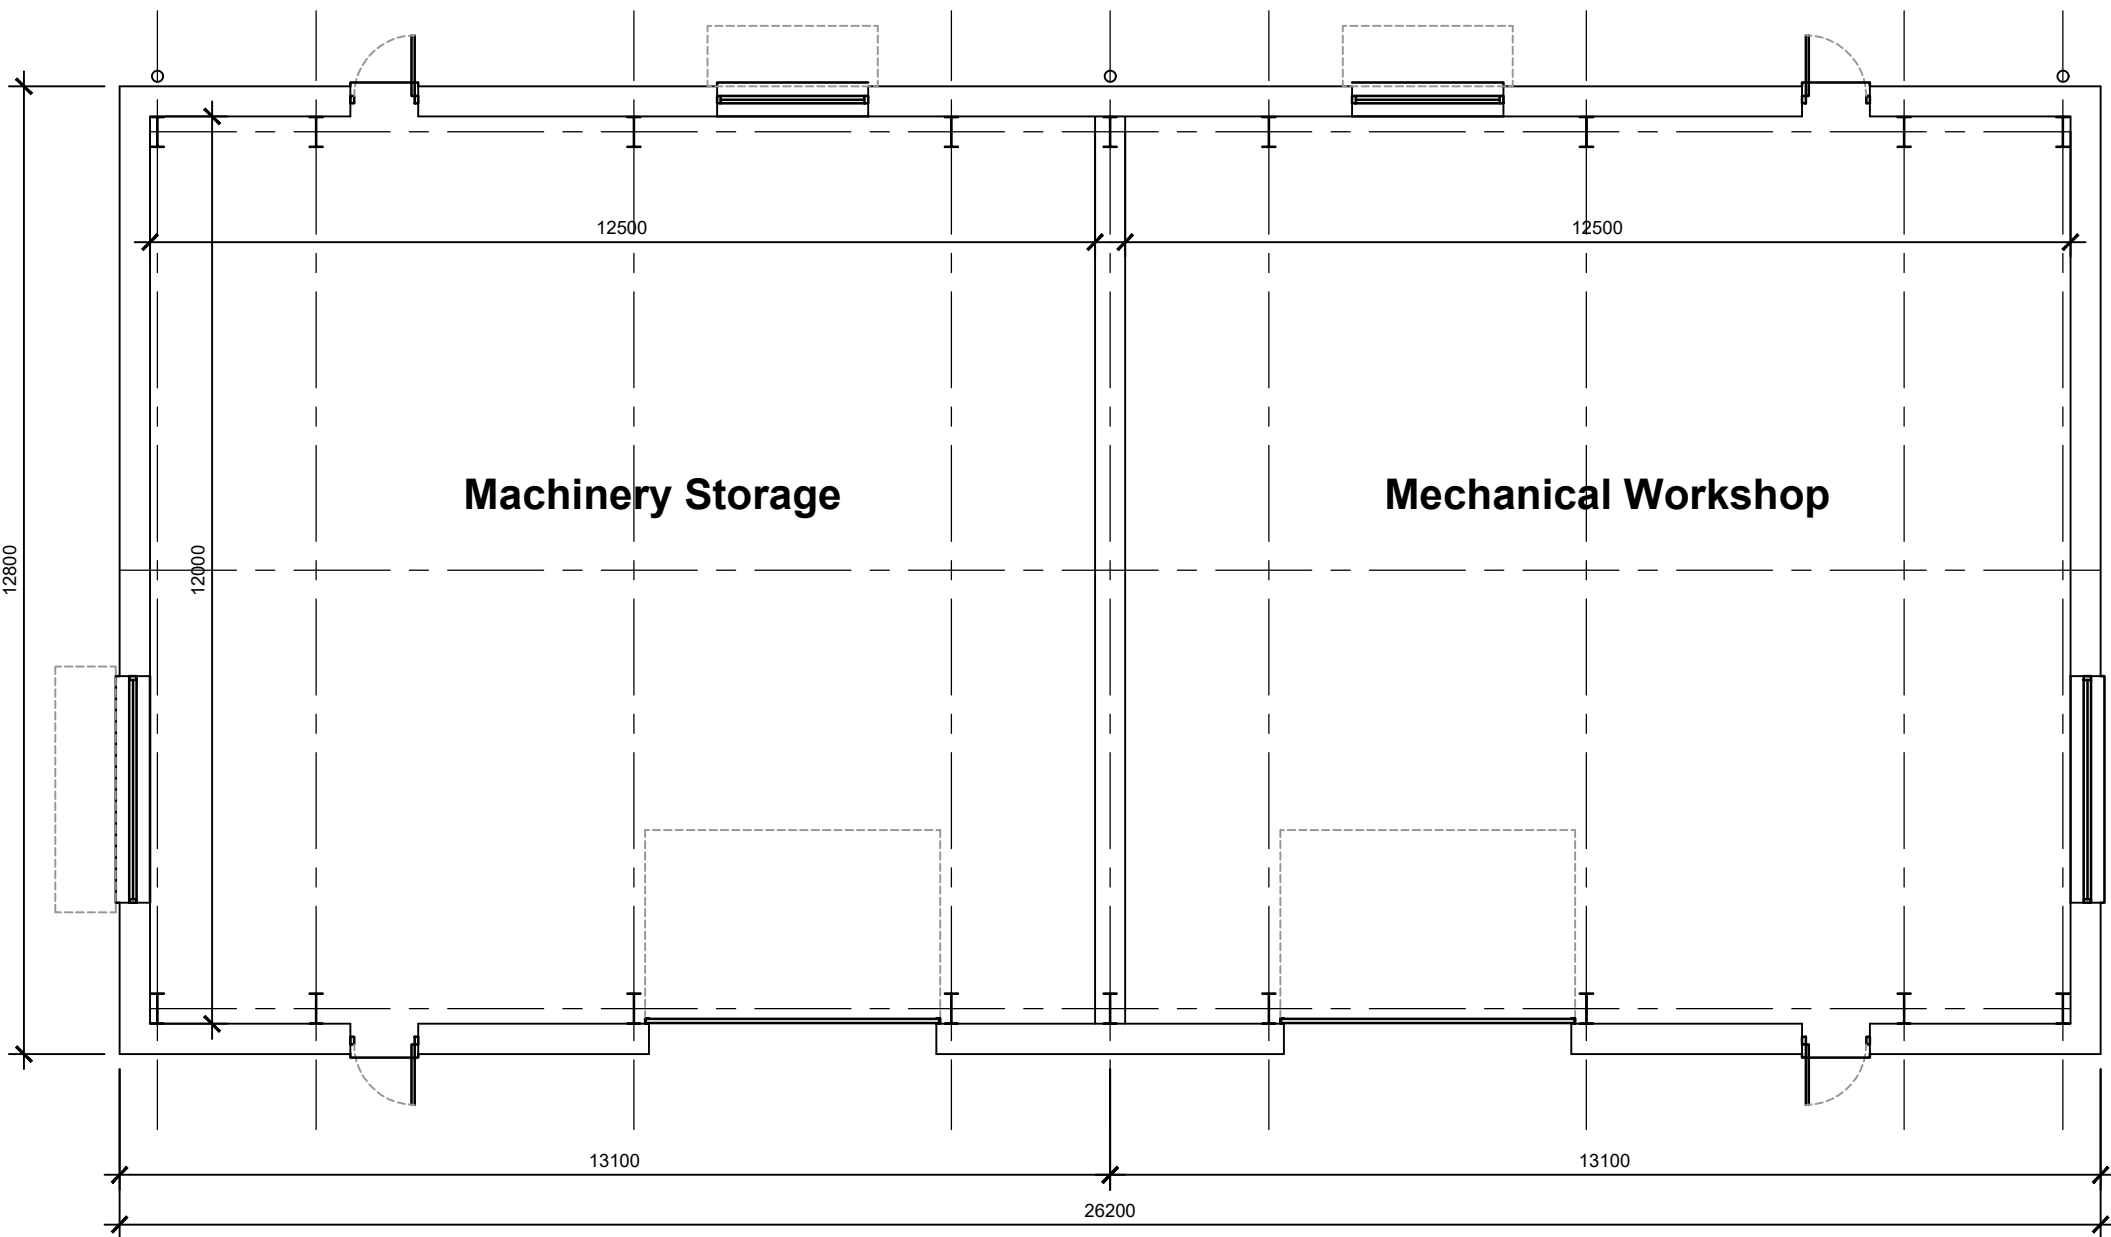


Indicative roof plan as proposed
Scale 1:100


SCALE 1 : 100
SCALE 1 : 1

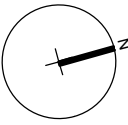

Indicative floor plan as proposed
Scale 1:100

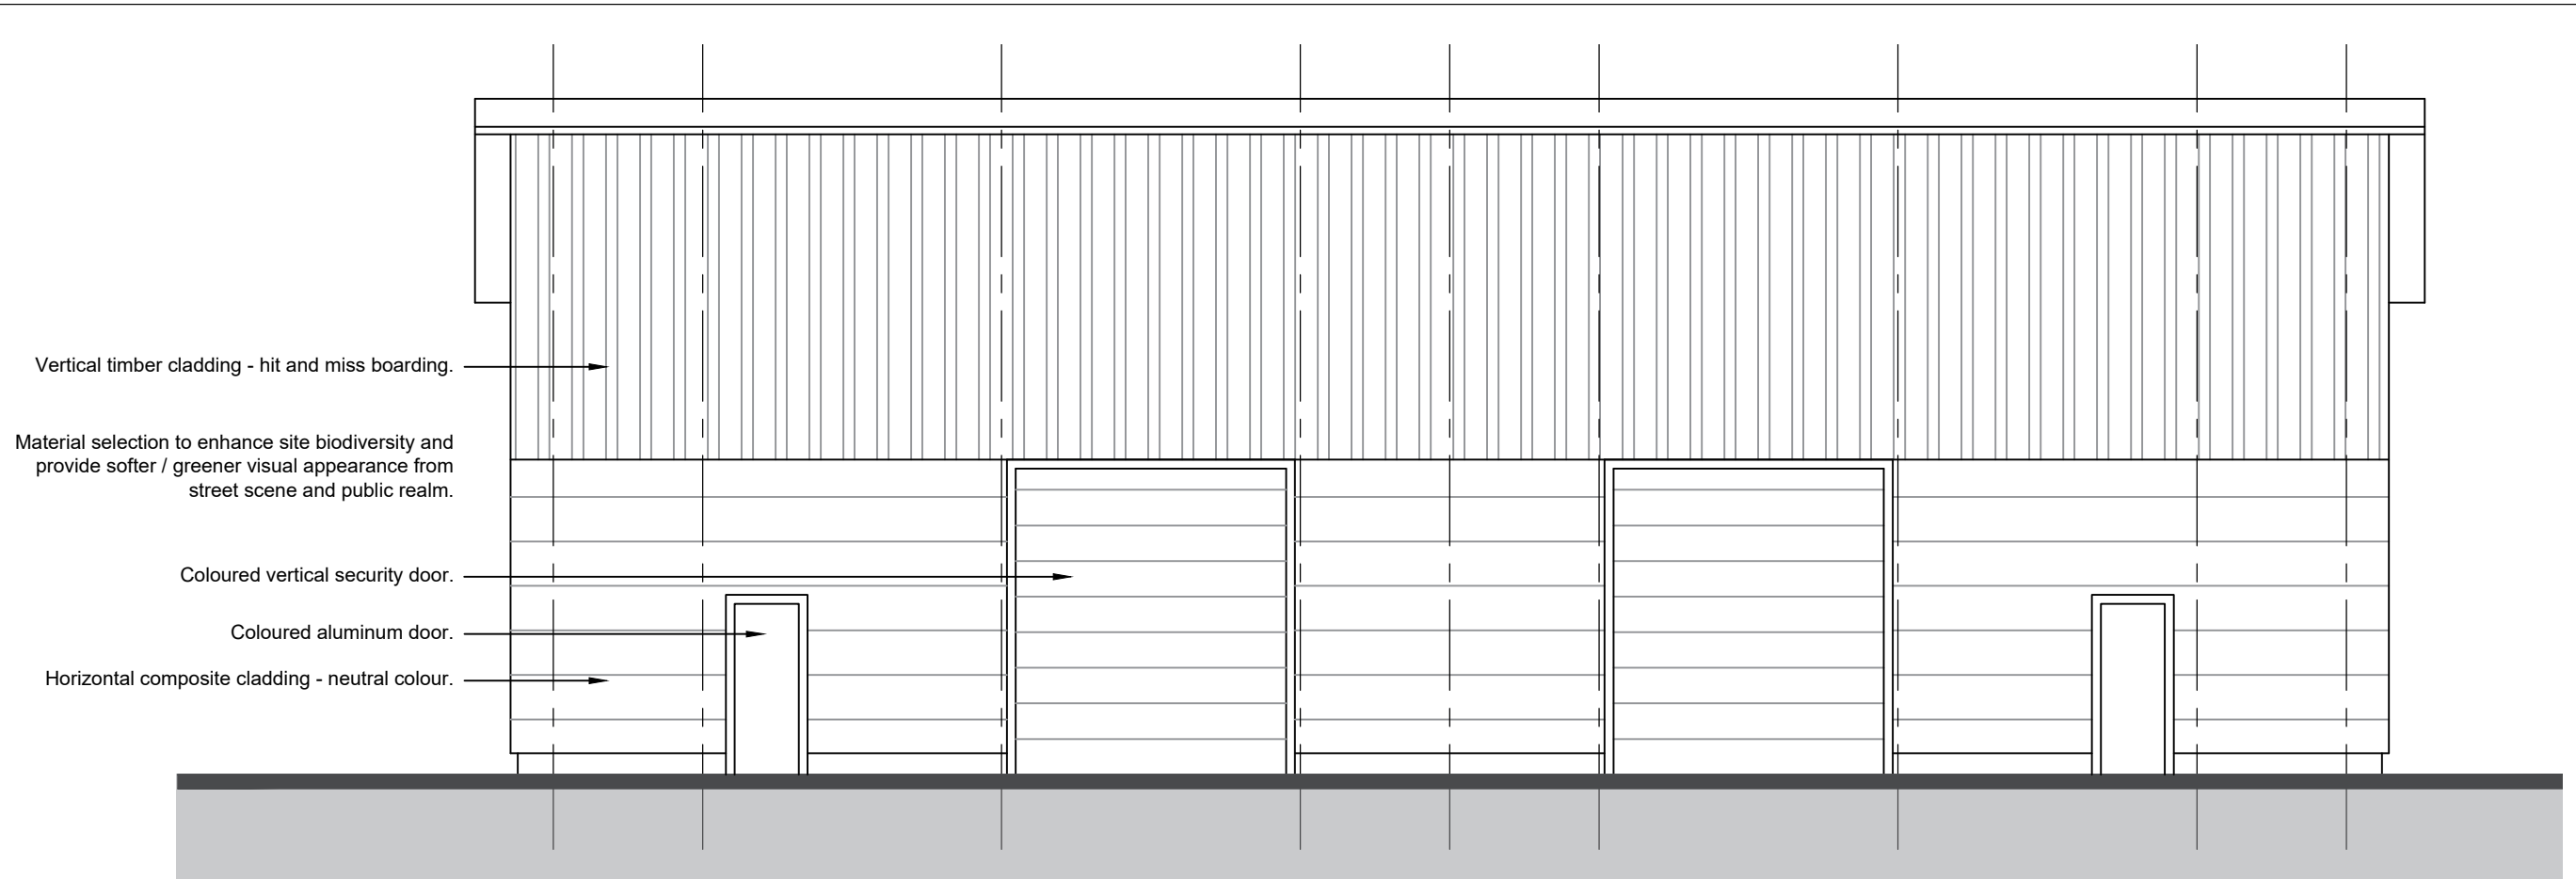

Indicative East (front) elevation as proposed
Scale 1:100

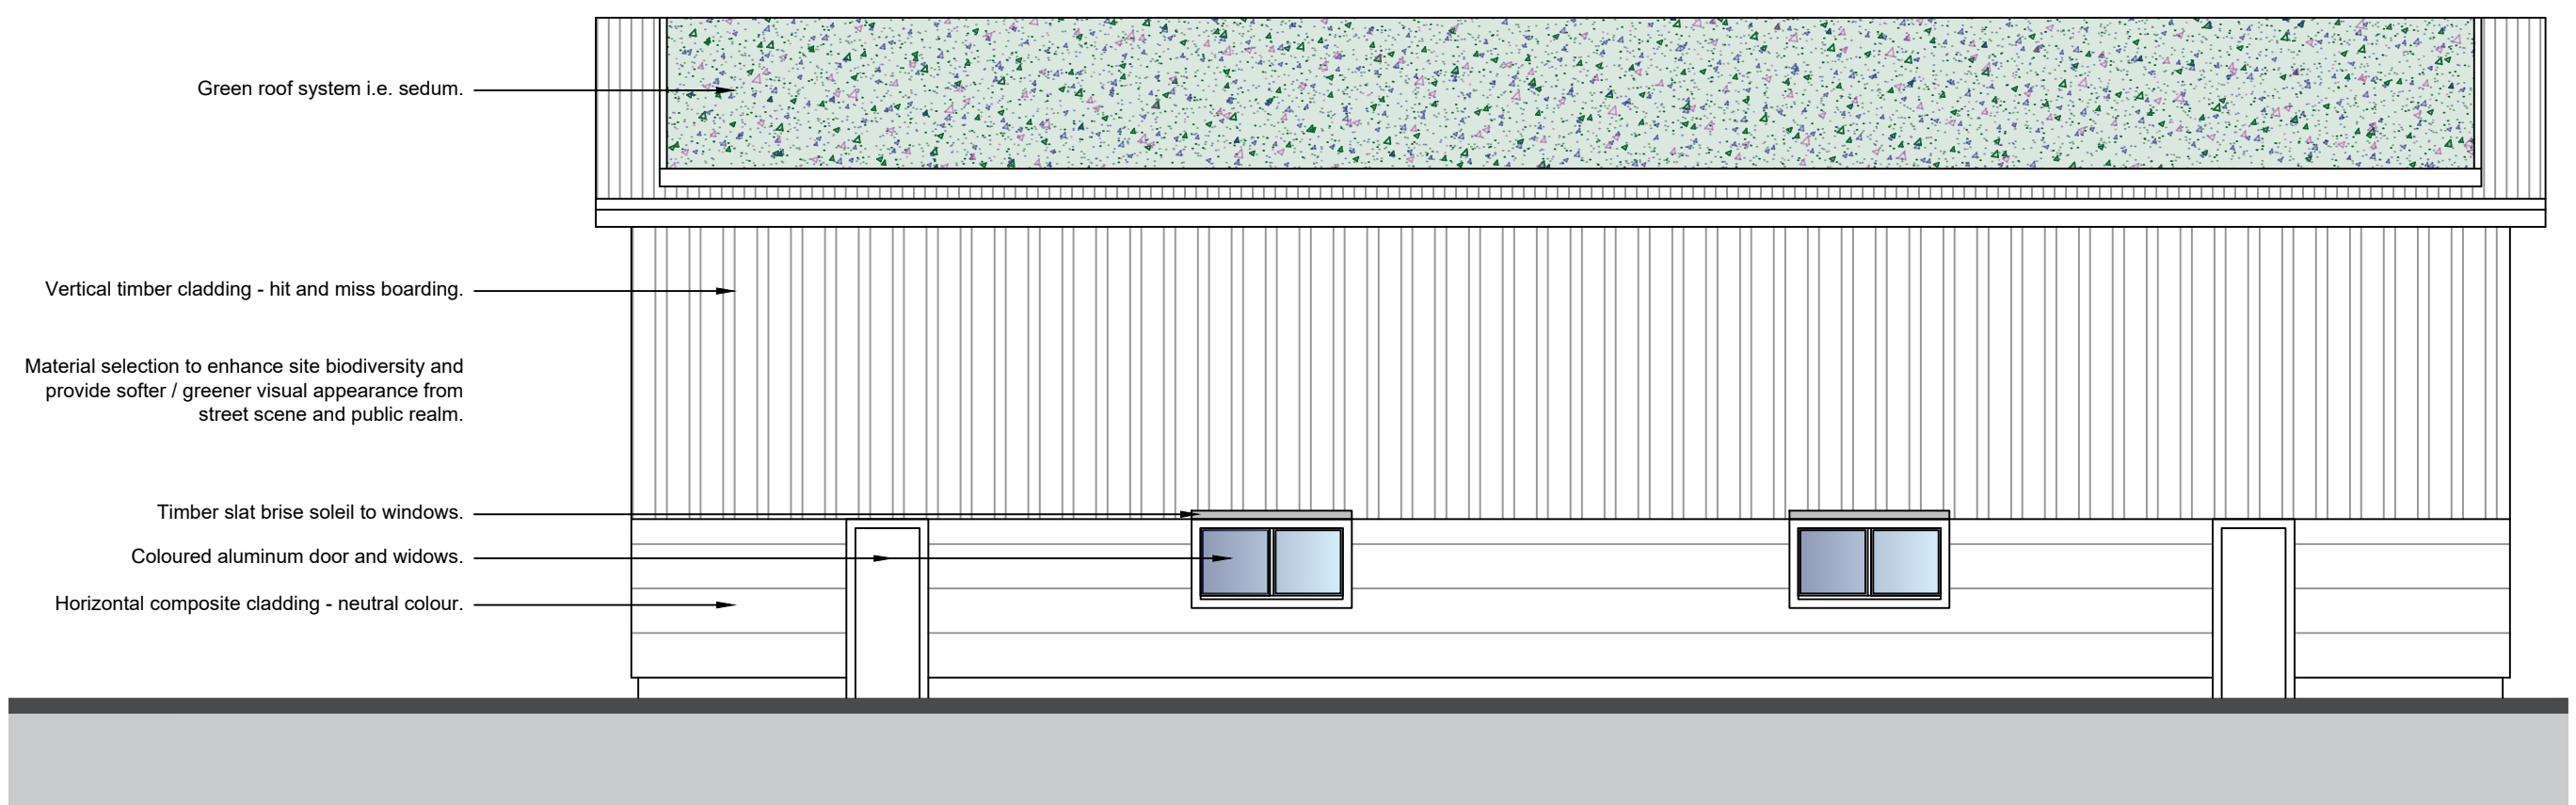


Indicative West (rear) elevation as proposed



Indicative South (side) elevation as proposed

Indicative North (side) elevation as proposed

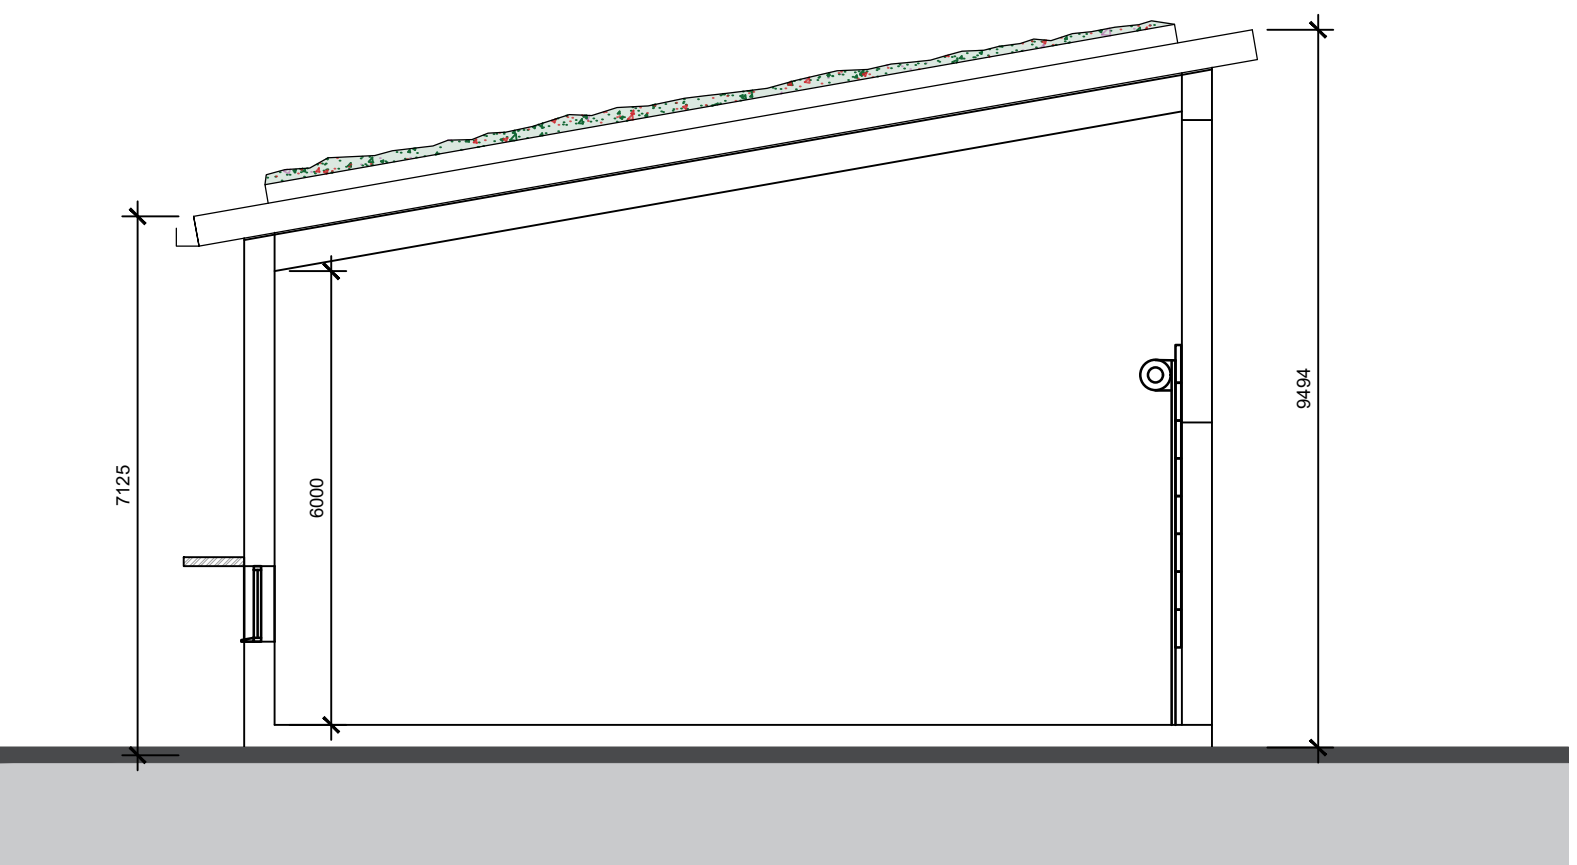

Typical cross section as proposed
Scale 1:100

DO NOT SCALE THIS DRAWING. THE CONTRACTOR IS DEEMED TO HAVE CHECKED ALL DIMENSIONS ON SITE AND REPORT ANY DISCREPANCIES TO OGLESBY & LIMB LTD. THE CONTENTS OF THIS DRAWING ARE COVERED BY COPYRIGHT AND REMAIN THE PROPERTY OF OGLESBY & LIMB LTD. WRITTEN APPROVAL MUST BE OBTAINED FROM OGLESBY & LIMB LTD PRIOR TO DUPLICATION OR REPRODUCTION OF THIS DRAWING OR ITS CONTENTS. ANY DIMENSIONS NOT SHOWN ARE TO BE CHECKED AND AGREED WITH OGLESBY & LIMB LTD.

X	xx.xx.xx	Xxxxx	xxx
Ref.	Date	Description	Initial

Oglesby & Limb Ltd
Chartered Architect

Suite 1, Market Chambers
12 Market Place, Spalding, Lincs
PE11 1SL
Tel: 01775 761196
e-mail: design@o-ltd.co.uk

O&L

Client:
G M Johnson

Project:
**Proposed Industrial development
Spalding Drive, Clay Lake, Spalding**

Drawing Title:
**Plans, section and elevations as
proposed**

**OUTLINE PLANNING APPLICATION ISSUE
FOR ILLUSTRATIVE PURPOSES ONLY**

Date:	July 2024	Scale:	as shown
Drawn by:	RCW	Checked by:	AJO

Drawing Number:	Rev:
A1726-02	P1