


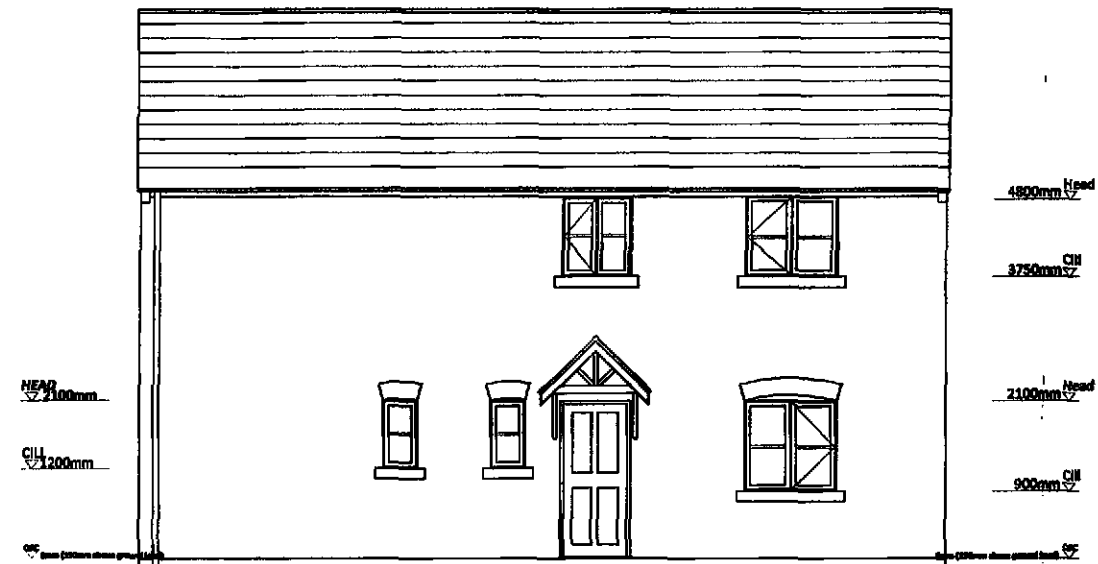


South Elevation



West Elevation



North Elevation

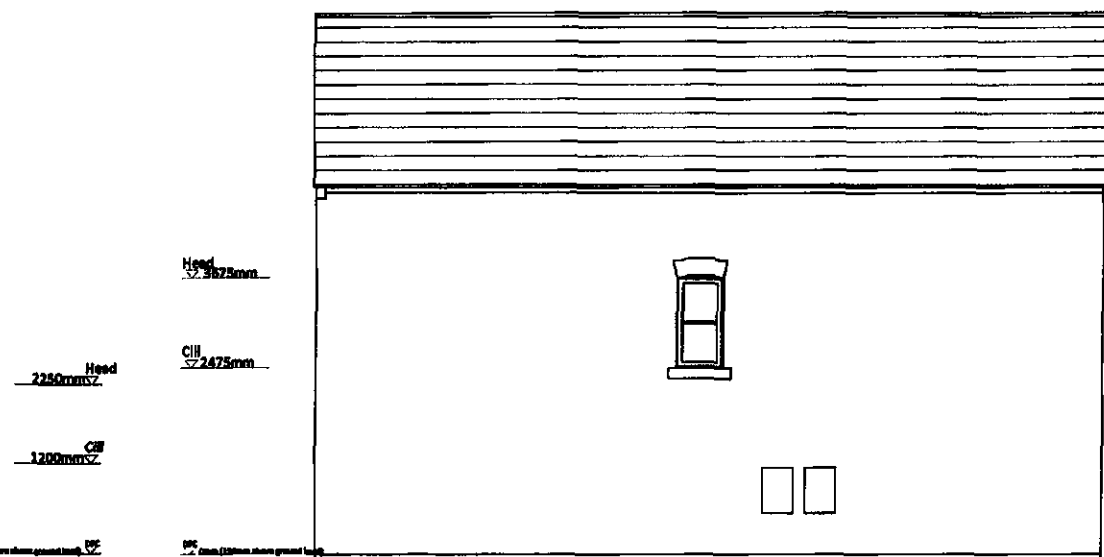

East Elevation

SHDC  
Planning & Development  
- 8 FEB 2010  
Ref: 0105-10

BUILDING REGULATIONS

Revisions

**K|R|L**

CHARTERED BUILDING SURVEYOR

Stuart House  
East Wing  
St Johns Street  
Peterborough PE1 5DD  
Telephone: 01733 253 093 /  
07775828418  
www.krl-buildingsurveyor.co.uk

Client

Mr & Mrs Griffiths


Project

Adjacent to 21 Willow Walk  
New House Development


Drawing

Elevations

| Job No.  | Client No. |
|----------|------------|
| 10020    | 005        |
| Date     | Drawn      |
| A3@1:100 | 15/01/10   |
| Scale    | Drawn      |
| KRL      |            |

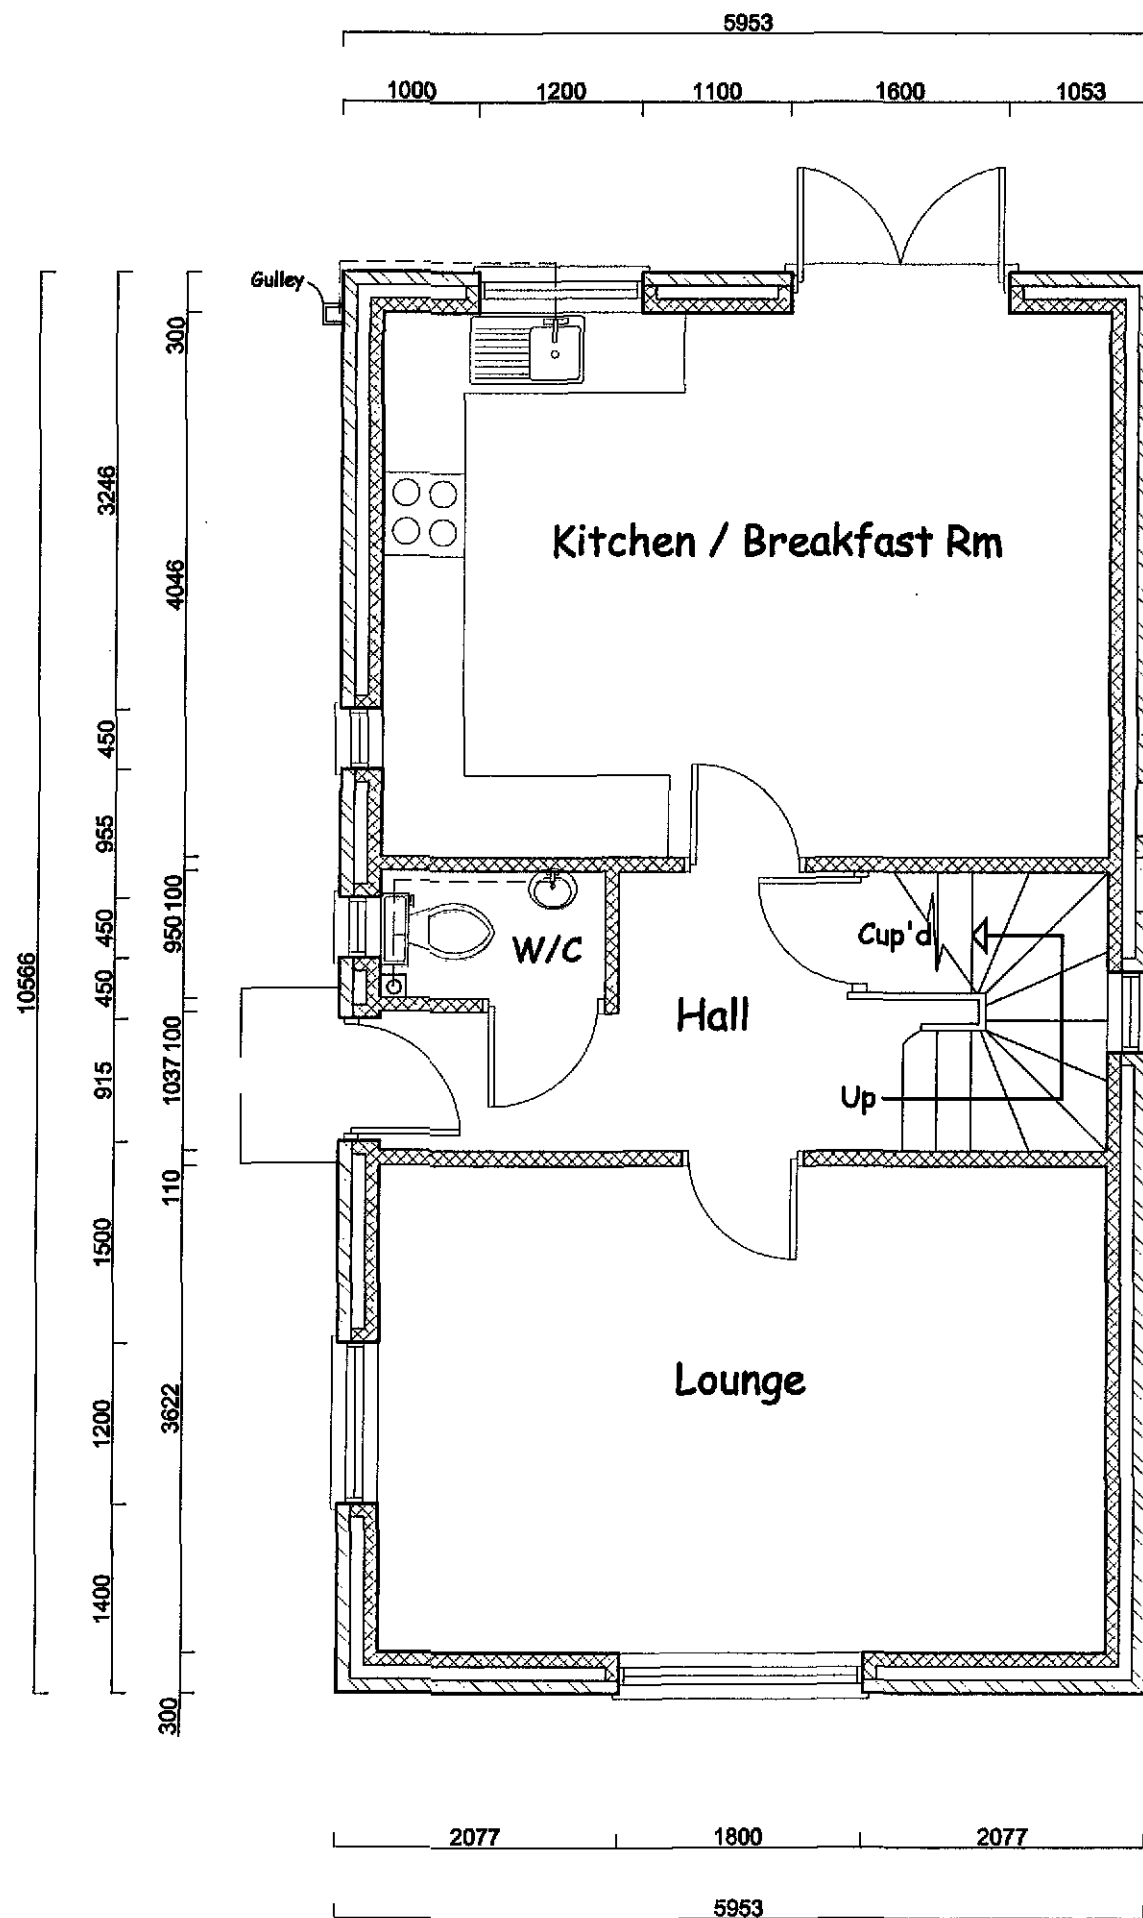

Ground Floor

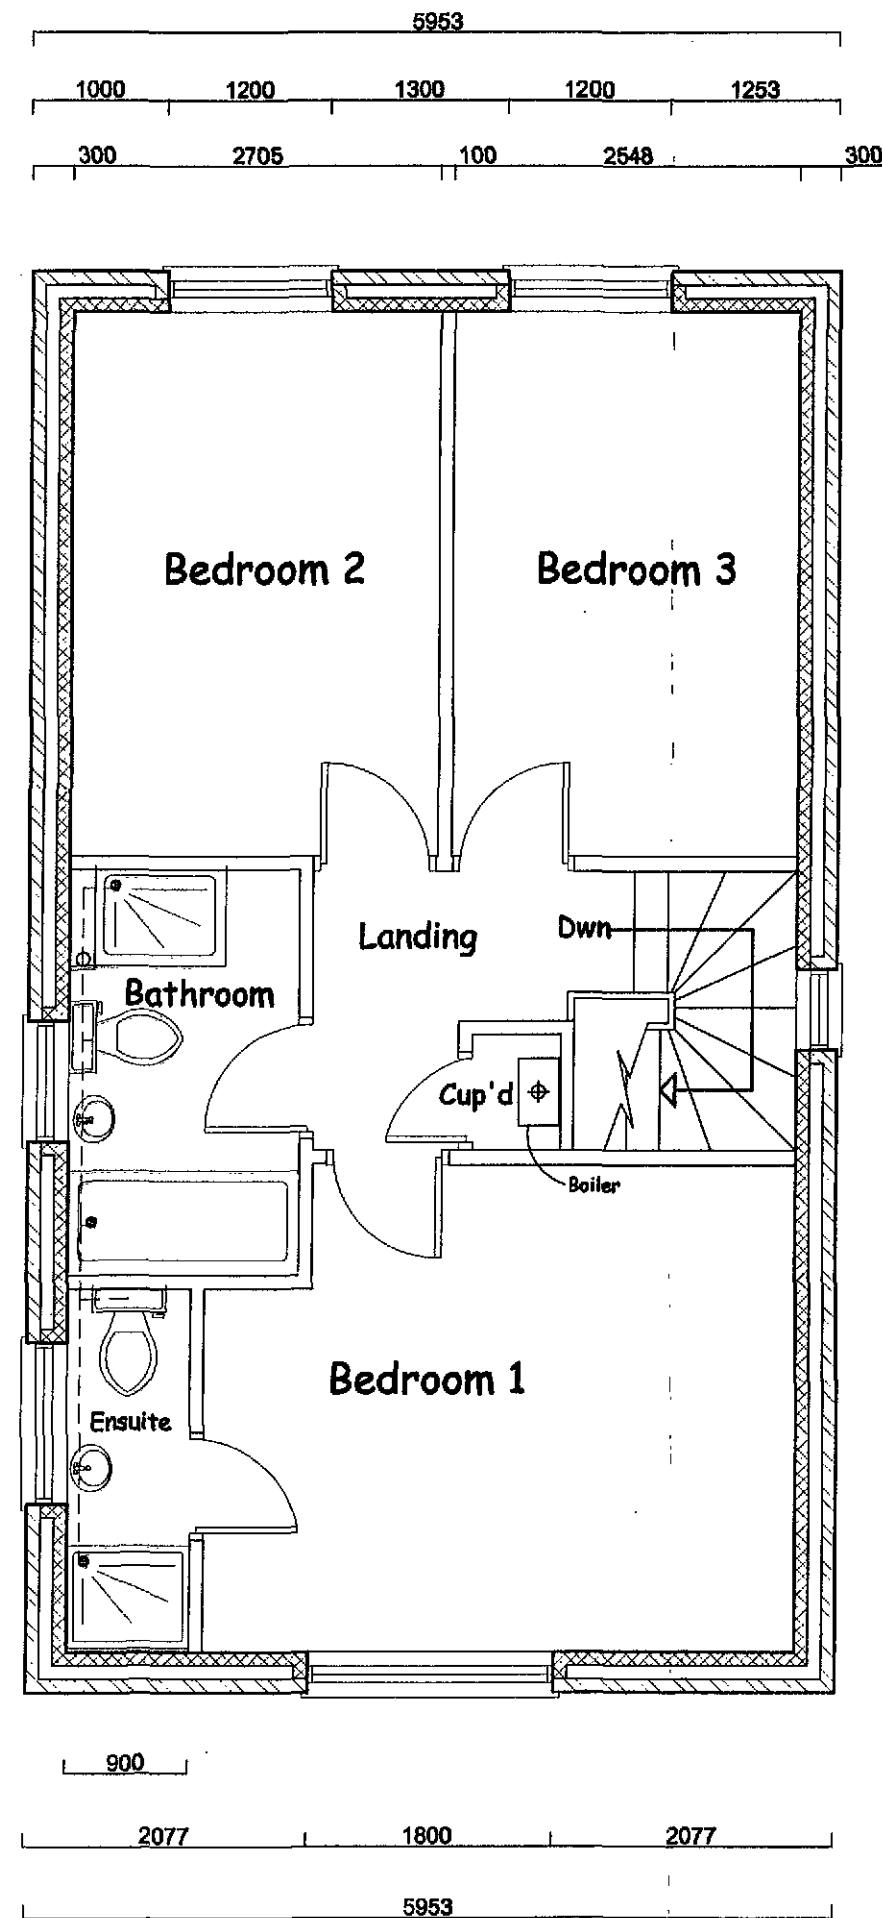

First Floor

Notes:

- Where dimensions are not given, drawings must not be scaled and the matter referred to KRL.
- In the event of any dimensional conflict between KRL's Drawings, the matter must be referred to KRL for clarification.
- This Drawing is only for the use identified. Do not build from this drawing unless marked 'For Construction'.

SHDC  
Planning & Development  
- 8 FEB 2010  
Ref: 0105-10

BUILDING REGULATIONS

Revisions

**K|R|L**  
CHARTERED BUILDING SURVEYOR  
Stuart House  
East Wing  
St Johns Street  
Peterborough PE1 5DD  
Telephone: 01733 253 093 / 07775828416  
www.krl-buildingsurveyor.co.uk

Client  
Mr & Mrs Griffiths

Project  
Adjacent to 21 Willow Walk  
New House Development

Drawing  
Proposed Floor Plans

| Job No. | Draw No. |
|---------|----------|
| 10020   | 001      |

| Scale   | Date     | Drawn |
|---------|----------|-------|
| A3@1:50 | 15/01/10 | KRL   |




SOUTH ELEVATION




WEST ELEVATION





NORTH ELEVATION

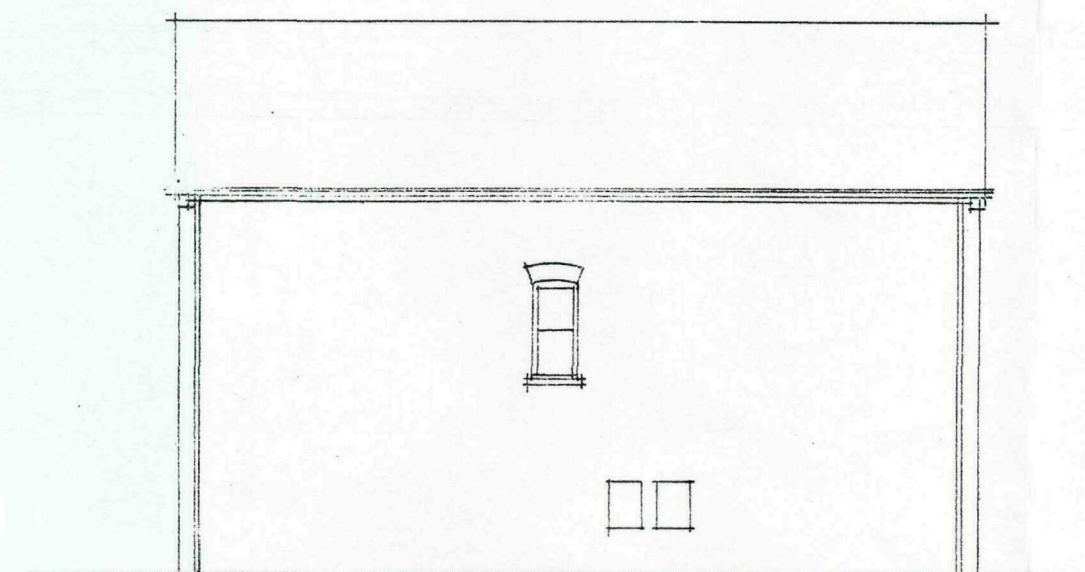

EAST ELEVATION

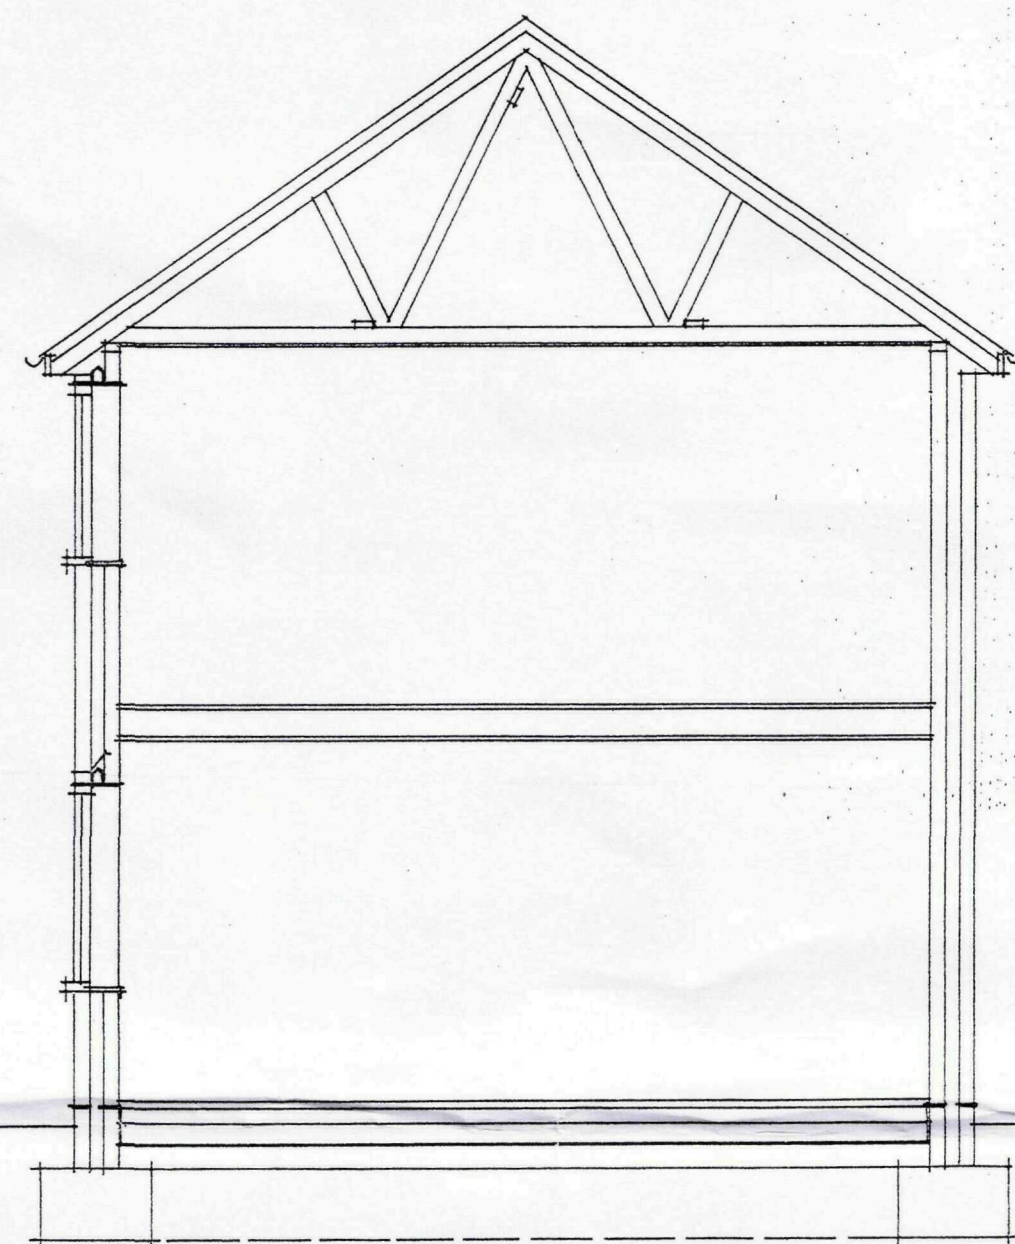

SECTION

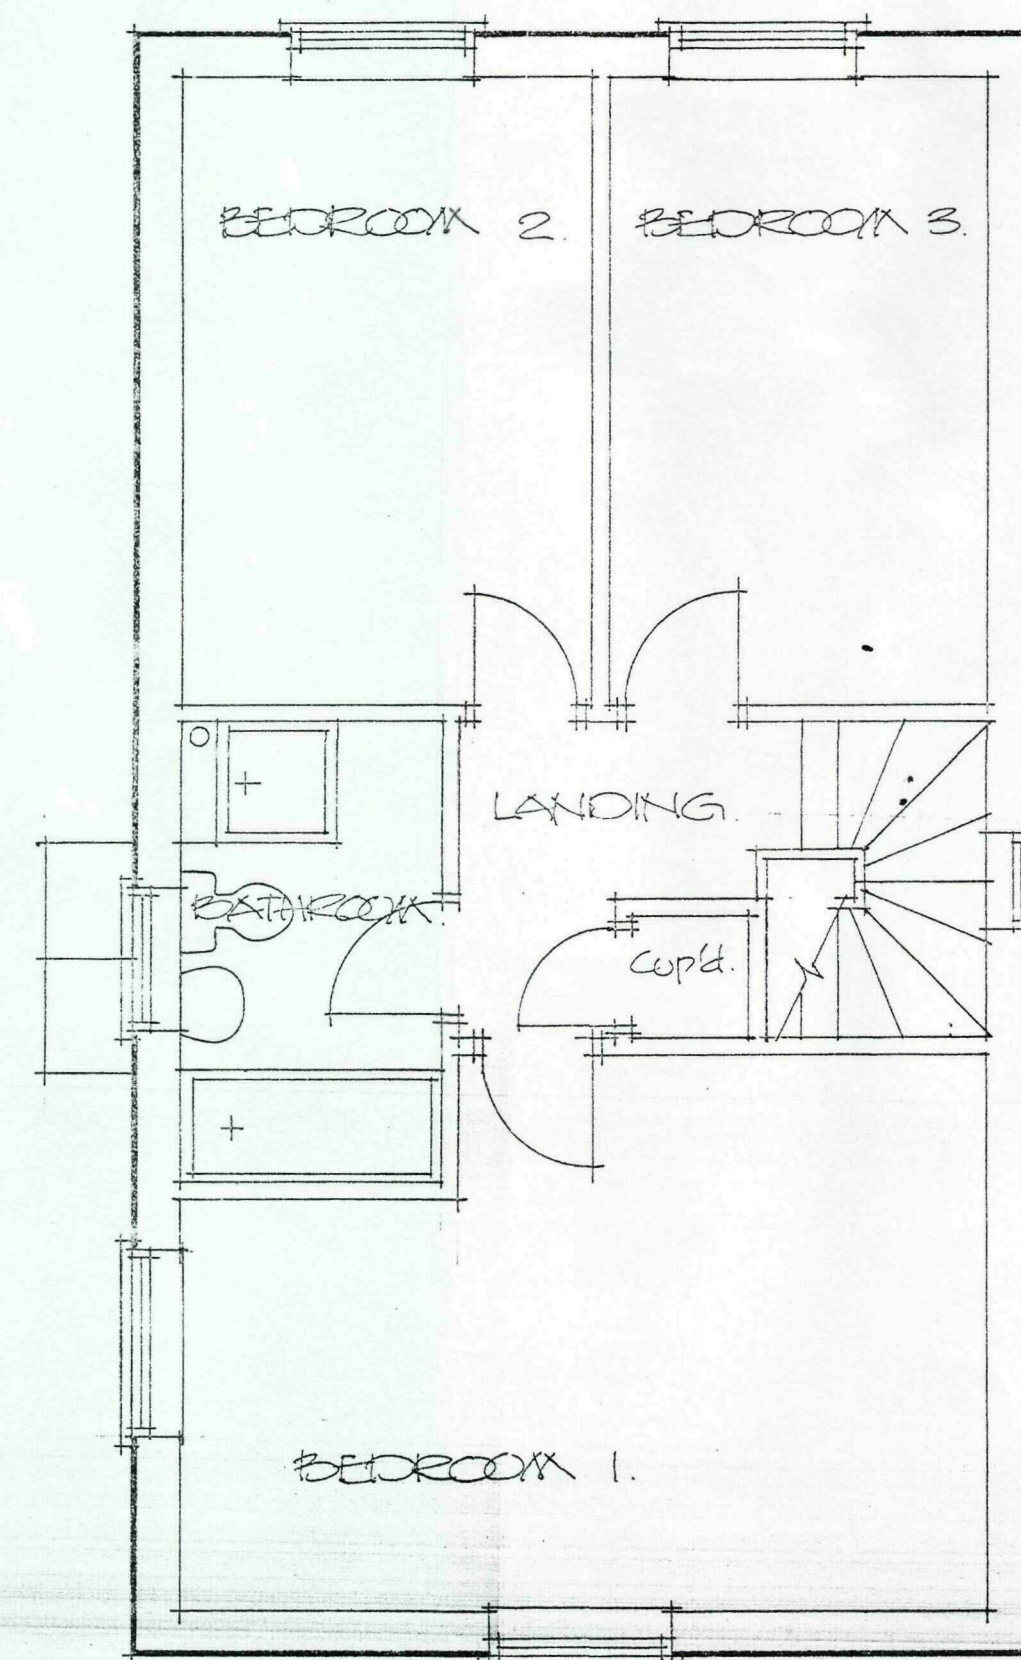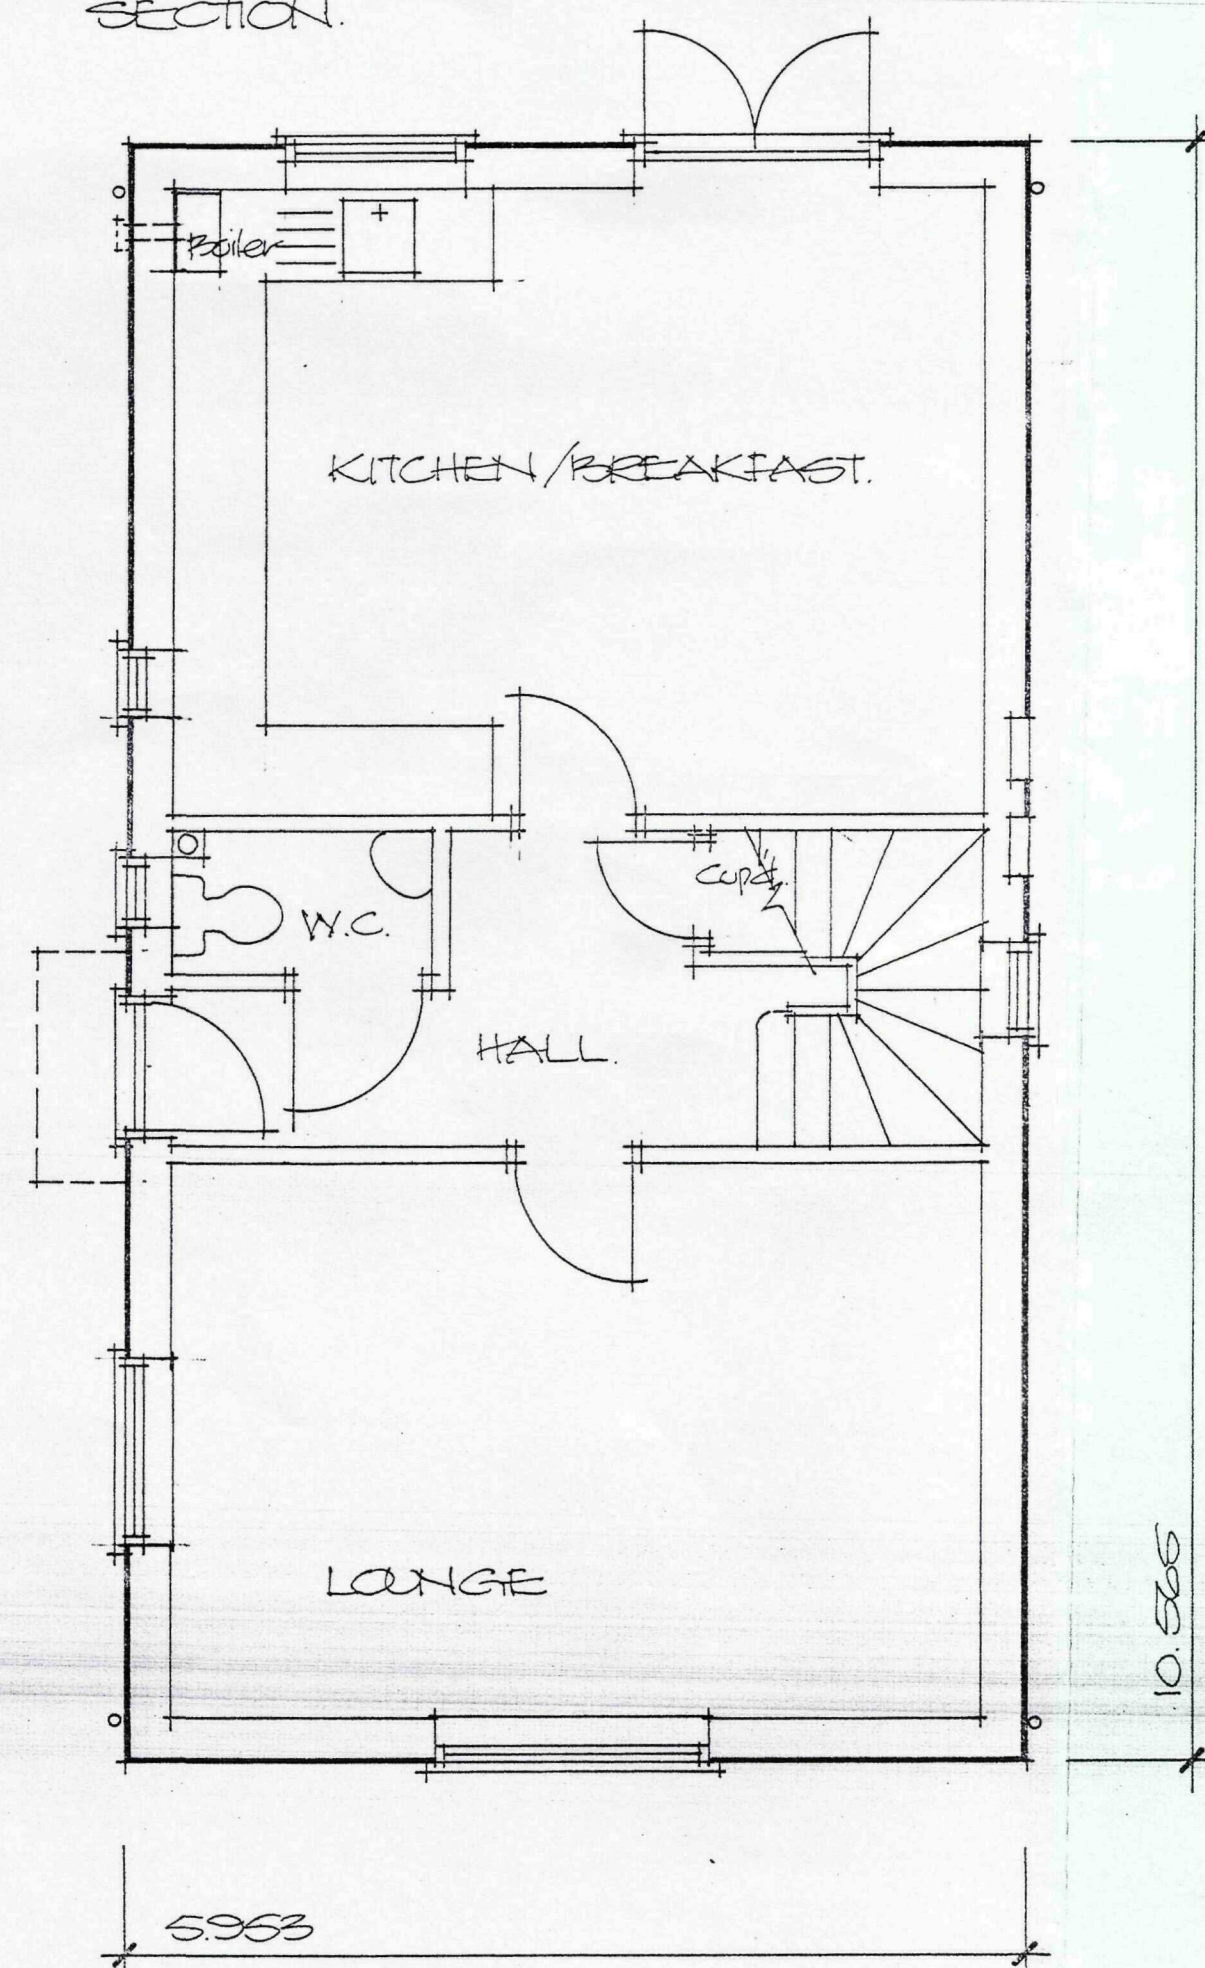

SHDC  
Planning & Development  
- 8 FEB 2010  
Ref: 0105-10

Finishes:

**Roof:**  
Sandcroft Calderdale Slate- colour grey. Plain  
Tiles to porch roof.  
Roof pitch to be 35 degrees except porch roof  
Which is to be 45 degrees.  
Artificial stone splayed corbels to roof corners.

**Walls:**  
Terra Olde Cheshire Red Multi facing bricks.  
Shallow brick arches to openings where shown.

**Windows & external doors/door frames:**  
UPVC window frames and external doors and door  
Frames. (colours to be confirmed).

Project  
**PROPOSED NEW HOUSE  
ADJACENT TO 21 WILLOW  
WALK, SPALDING.**

**ALAN HORNSBY**  
ARCHITECTURAL SERVICES LTD  
"Little Acre"  
Peak Hill, Cowbit,  
Spalding, Lincs. PE12 6AW  
Tel. Holbeach (01406) 380591

Client  
**MR S GARRATT**

Scale 1:50 & 1:100 Drg. no. 07/01/04  
Date December 2007