


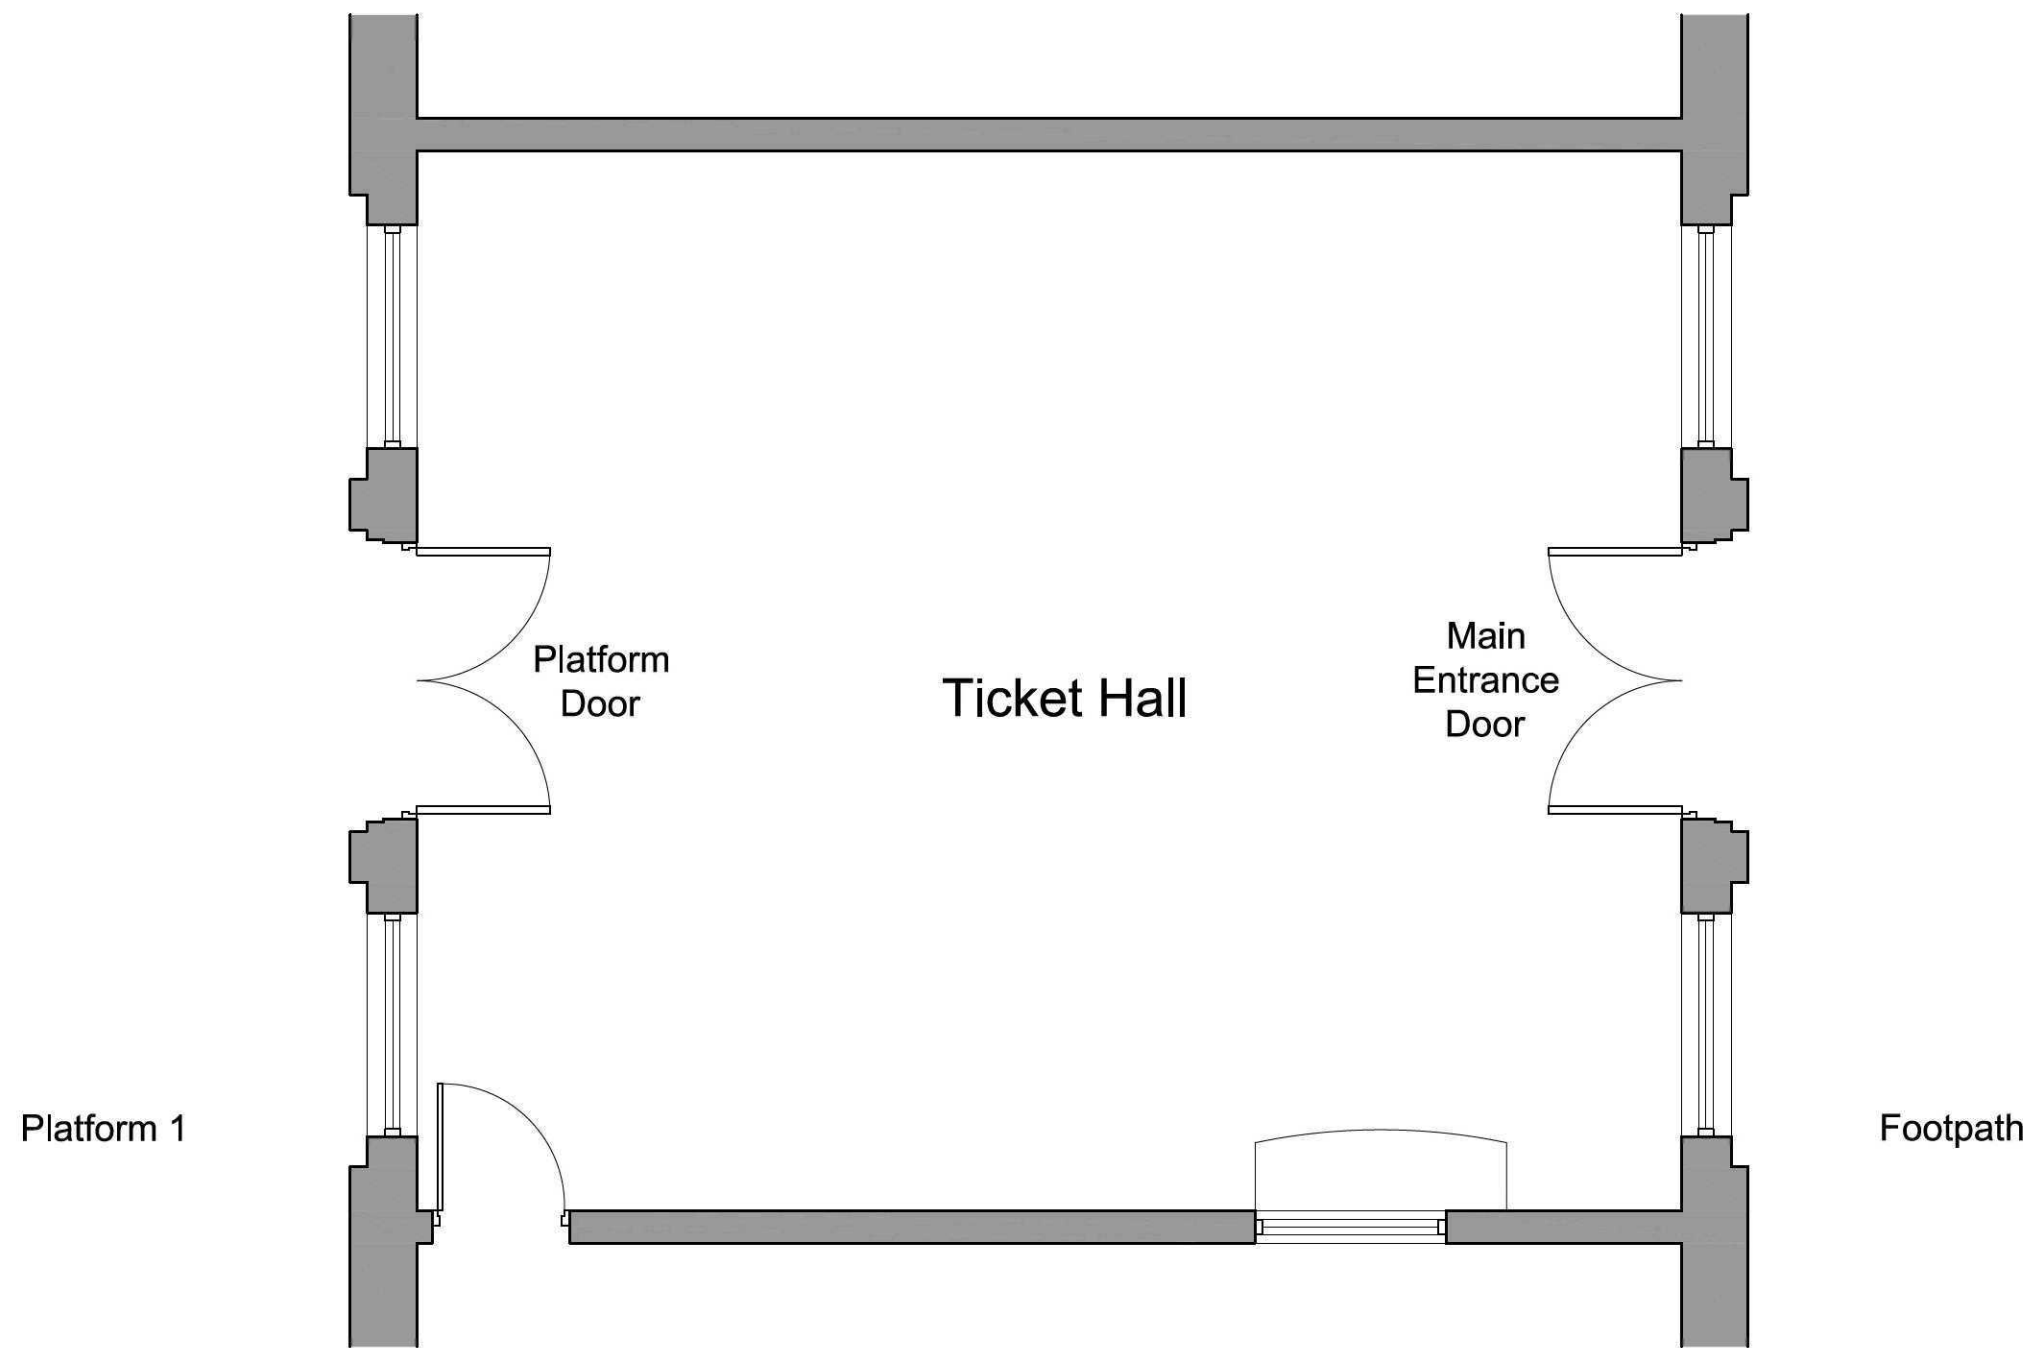


Ticket Hall Existing Floor Plan
(Scale 1:50)



Existing Door Internal Elevation (Main Entrance Door)
(Scale 1:50)



Existing Door Internal Elevation (Platform Door)
(Scale 1:50)

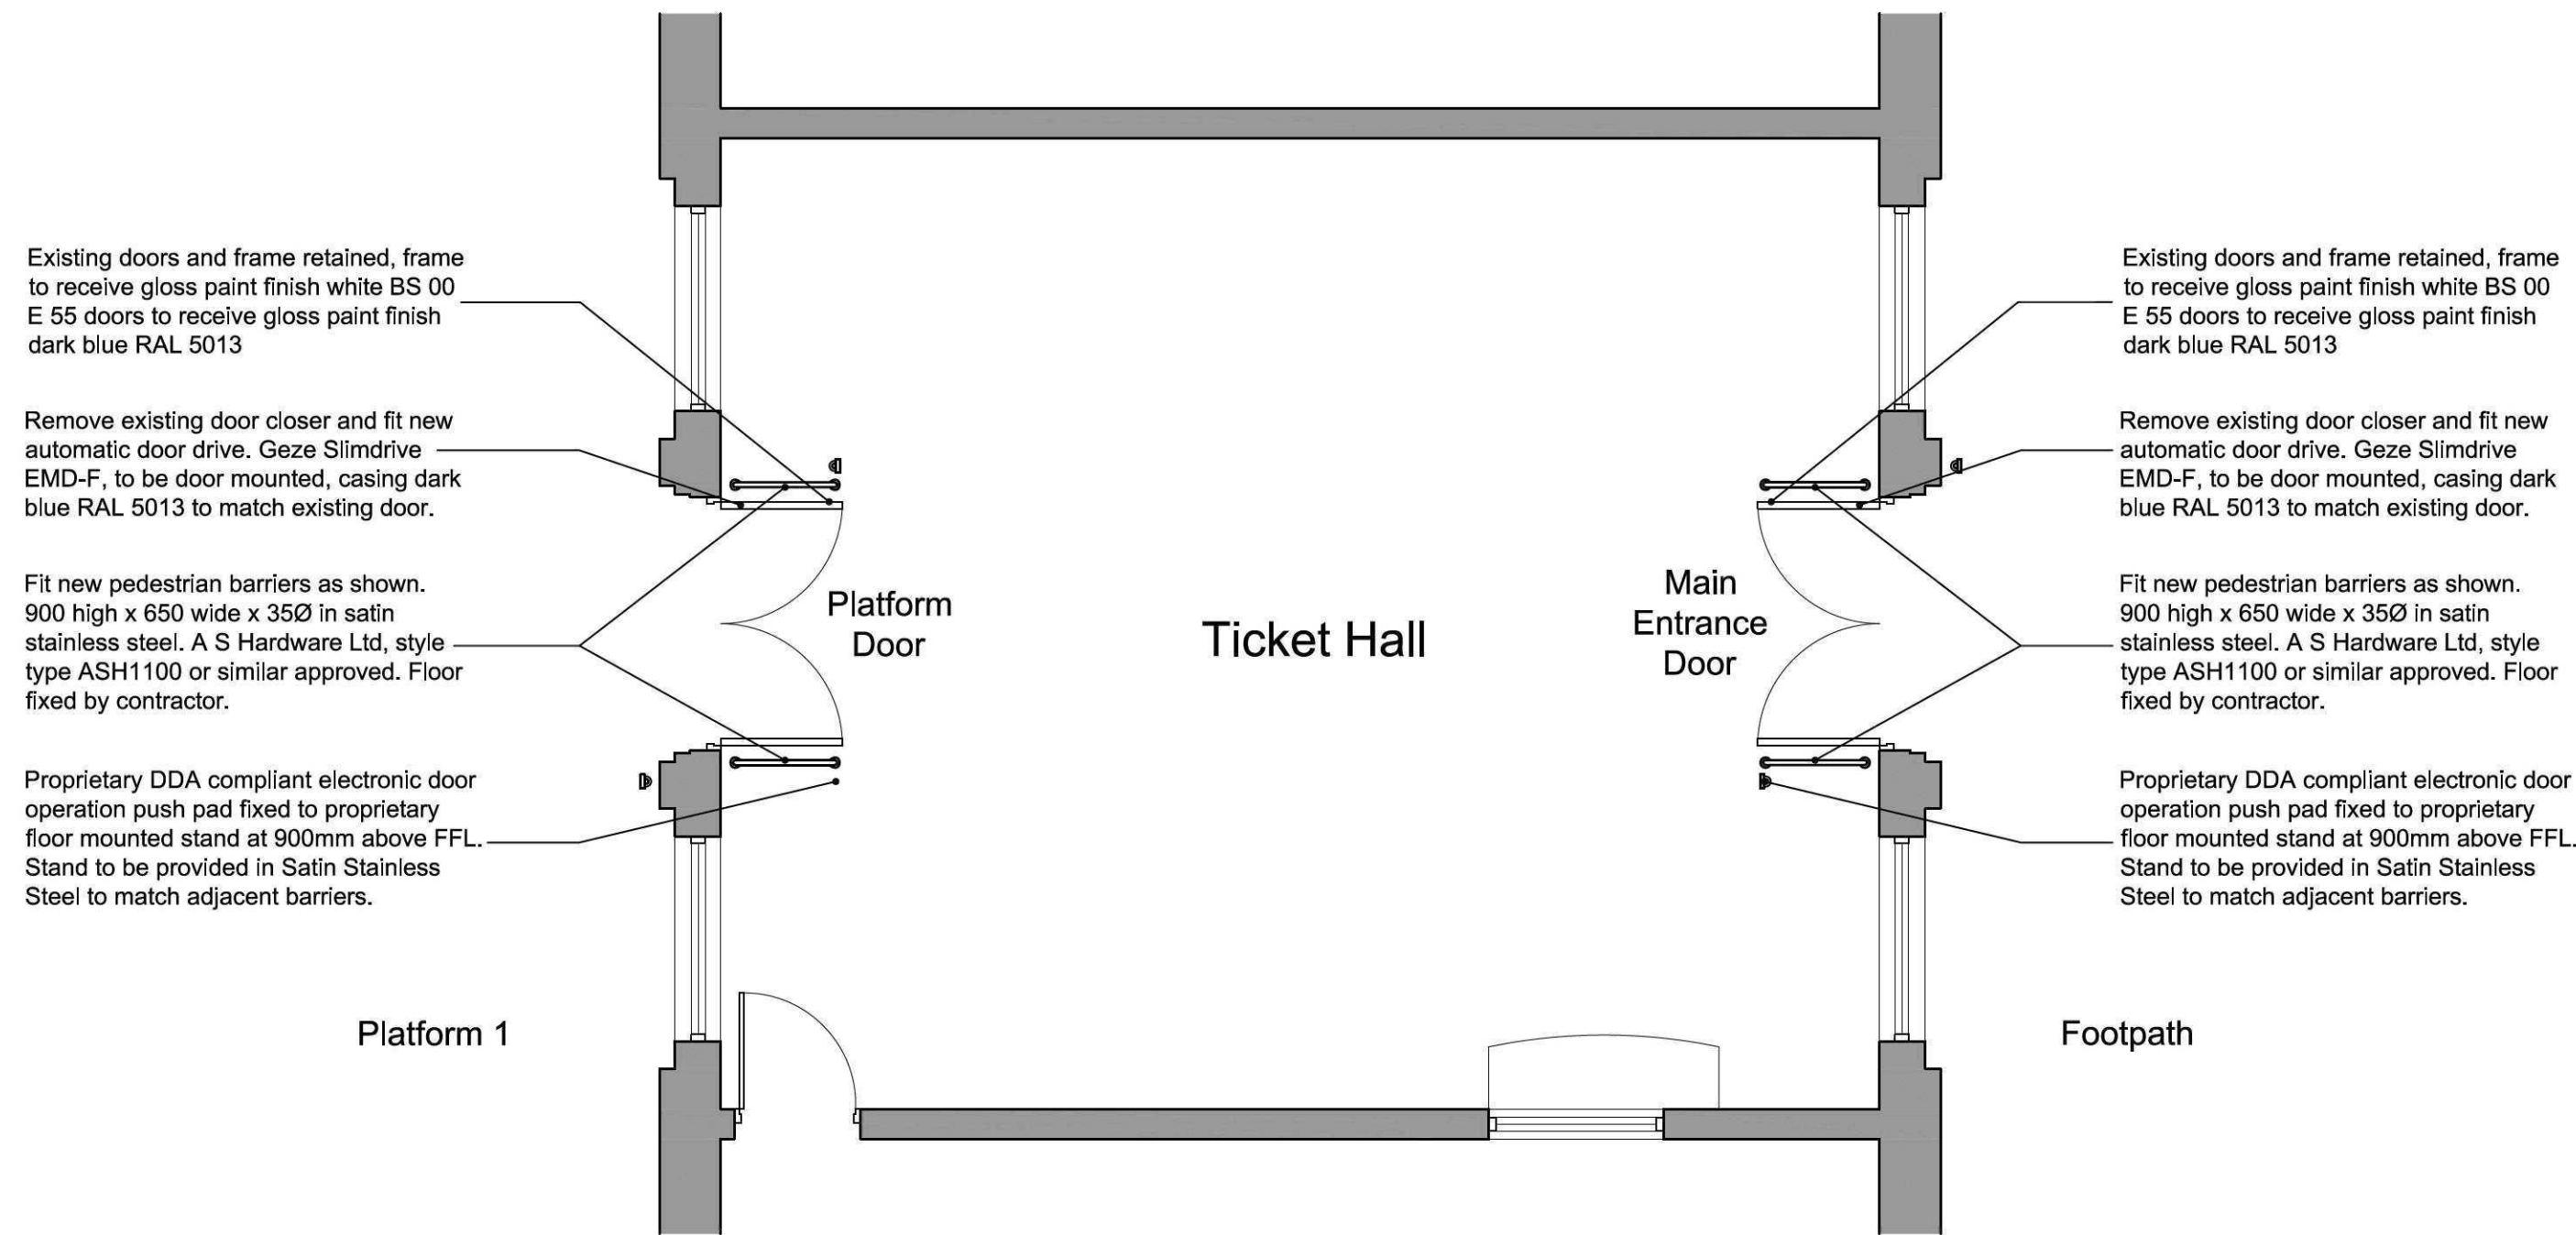


Ticket Hall Proposed Floor Plan
(Scale 1:50)



Proposed Auto Door Internal Elevation (Main Entrance Door)
(Scale 1:50)



Proposed Auto Door Internal Elevation (Platform Door)
(Scale 1:50)

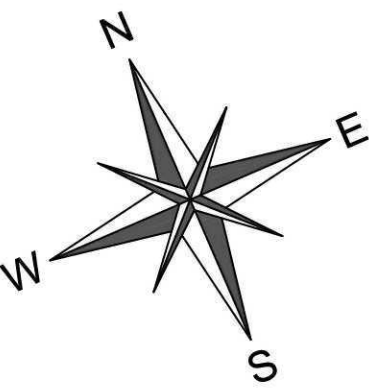

NOTES

Rev	Date	Description	DR	CH
A	31/01/12	ISSUED FOR APPROVAL	AM	

© copyright

GGP CONSULT

**CONSULTING ENGINEERS
PROJECT MANAGEMENT**

Prory TEC Park
Saxon Way, Hessle
HULL HU13 9PB
United Kingdom

Telephone (+44) 01482 627963
Fax (+44) 01482 641736
Email info@ggpconsult.co.uk

Link-up

U.K.A. 1000

Client

EAST MIDLANDS TRAINS

Job Title

Spalding Station Minor Works

Drawing Title

**Proposed Automatic Doors
to Ticket Hall**

Status

PLANNING

Scale

1:50 @ A1

Date

JAN' 2011

Drawn By

AM

Checked

HB

Approved

HB

Dwg. No.

R10152/SPA/P101

Rev

A