




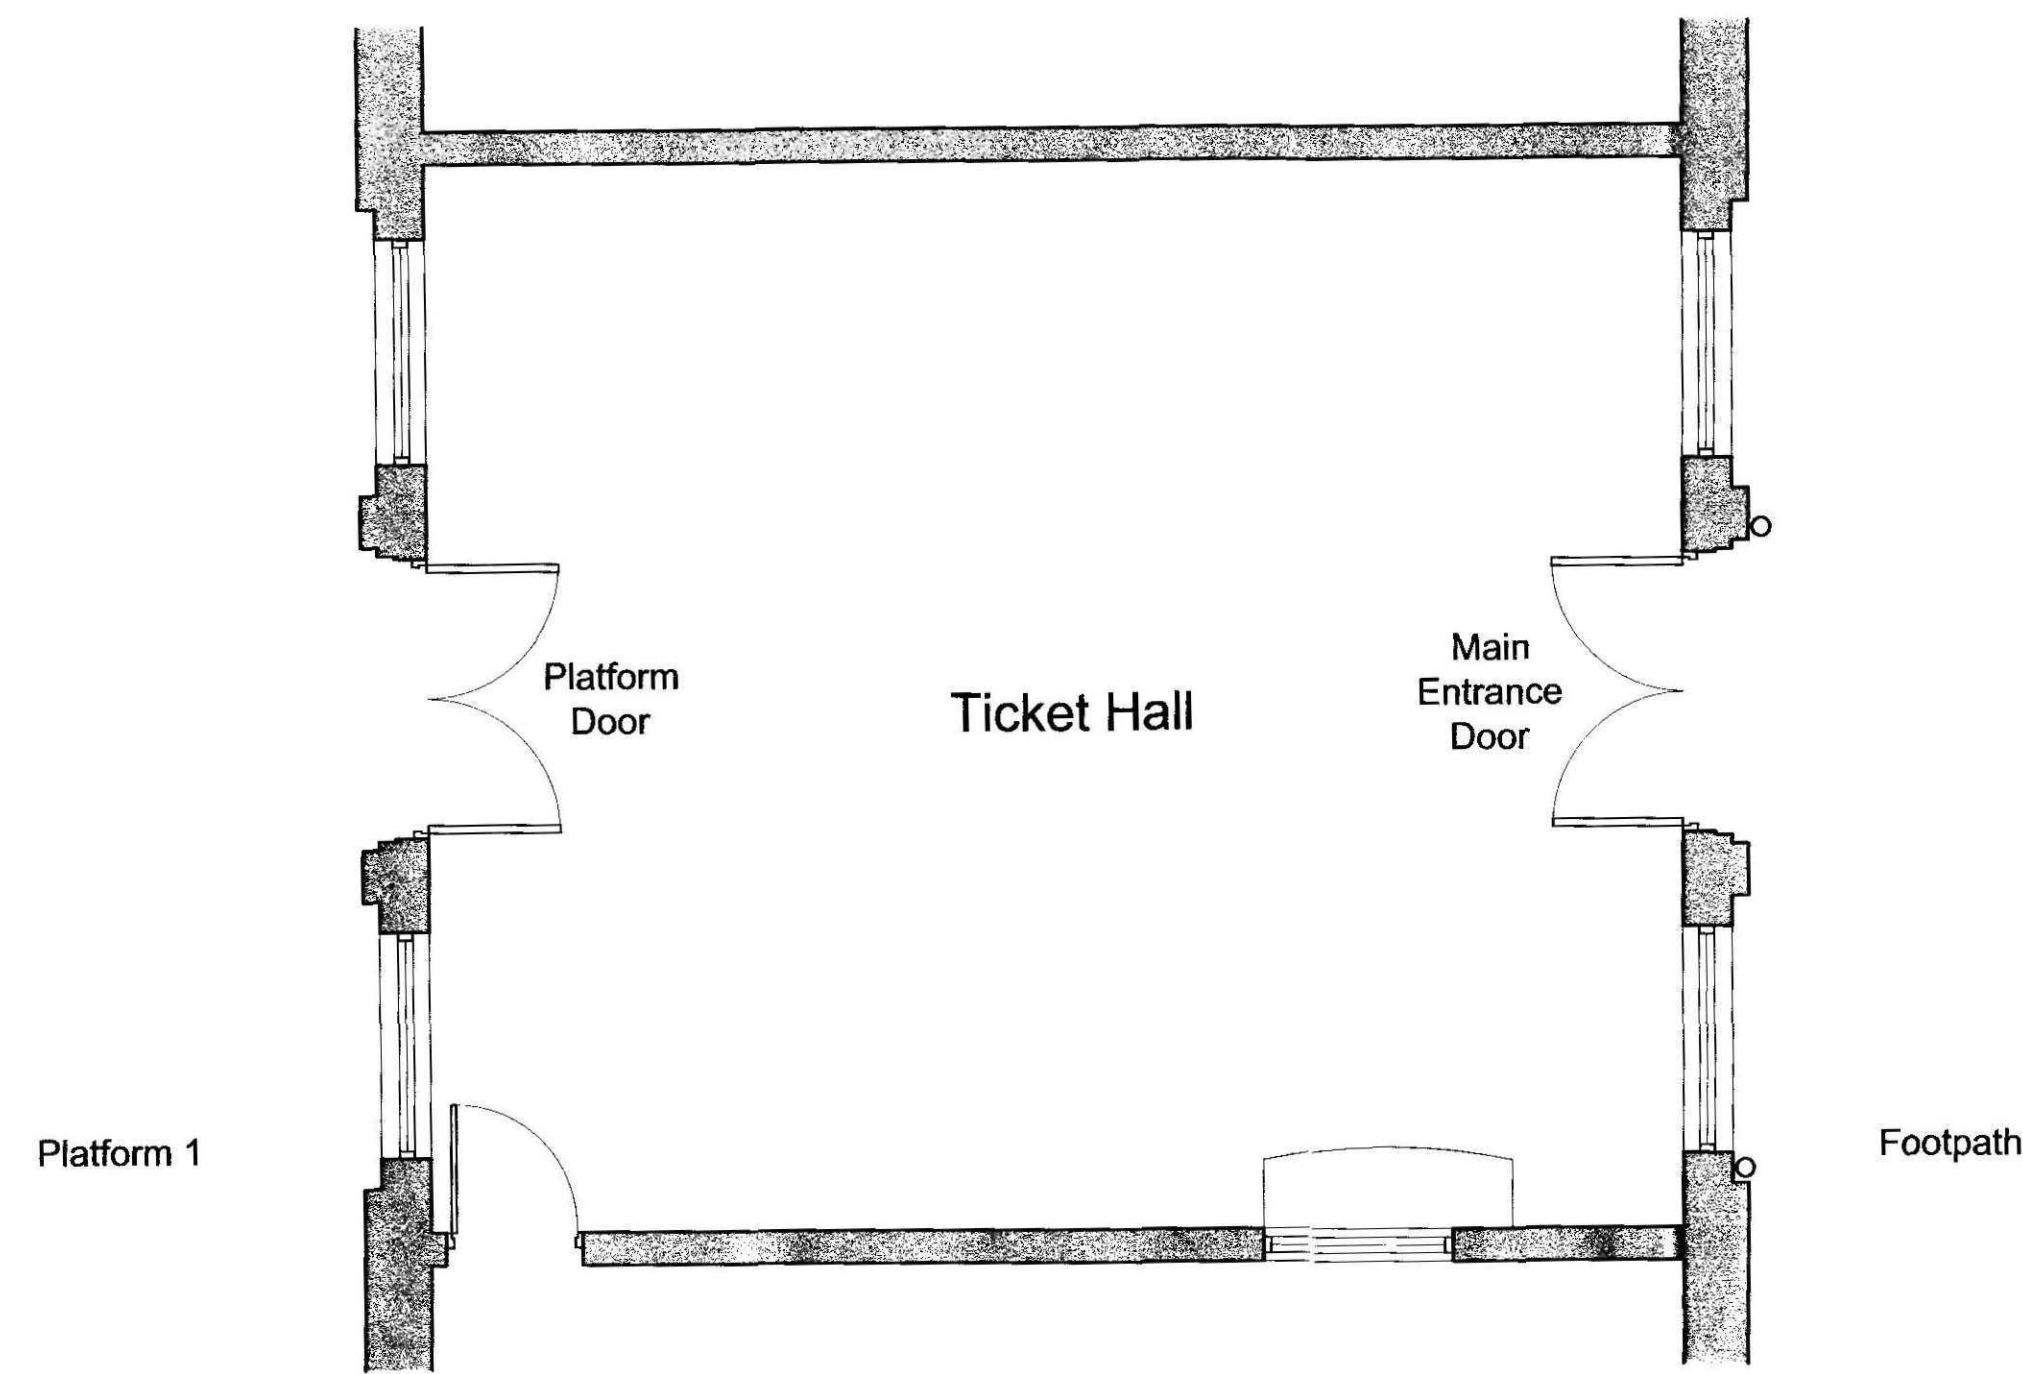


Ticket Hall Existing Floor Plan
(Scale 1:50)

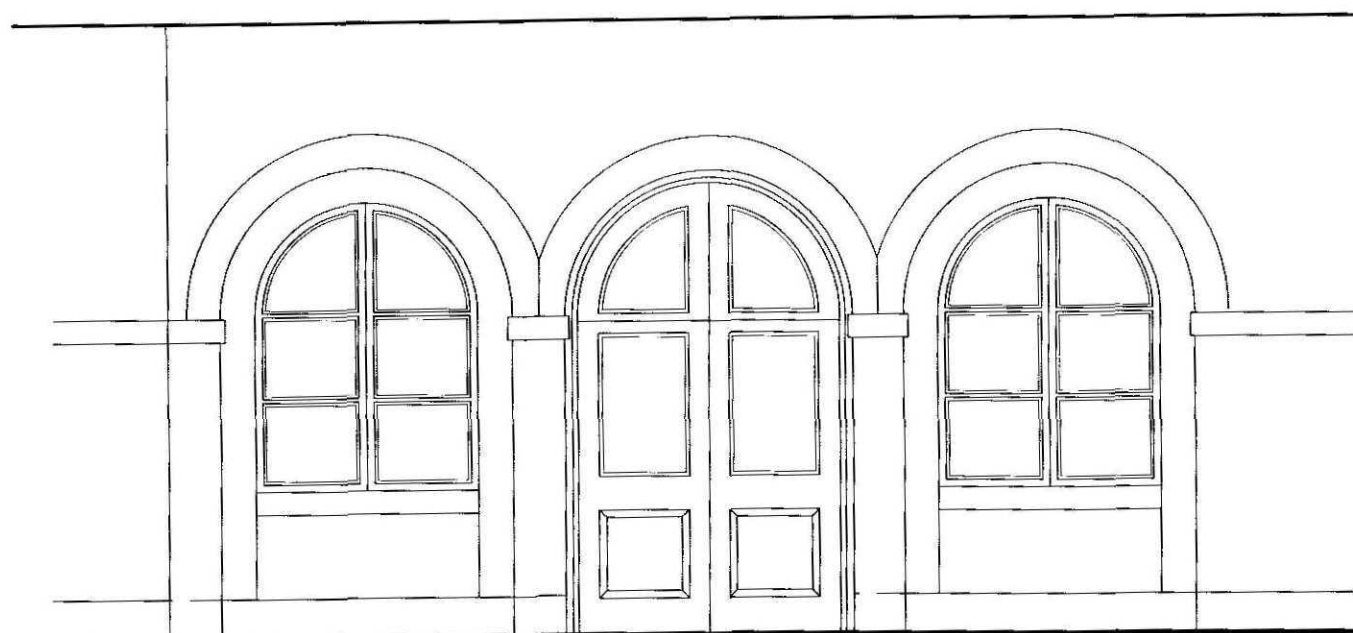

Existing Door External Elevation (Main Entrance Door)
(Scale 1:50)

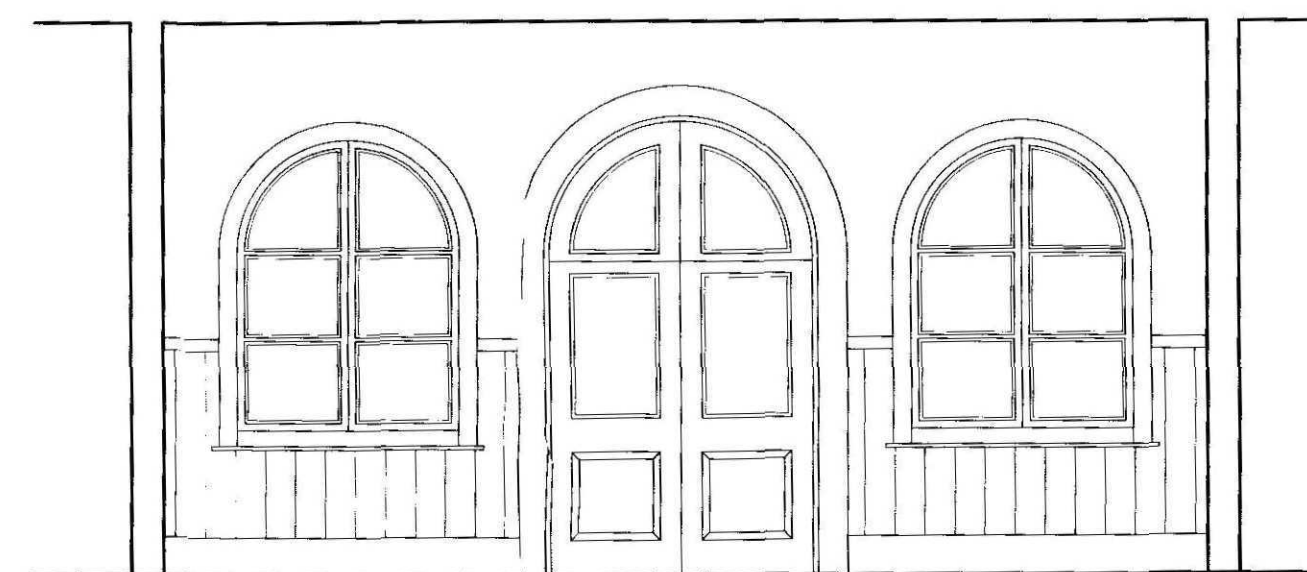

Existing Door Internal Elevation (Main Entrance Door)
(Scale 1:50)

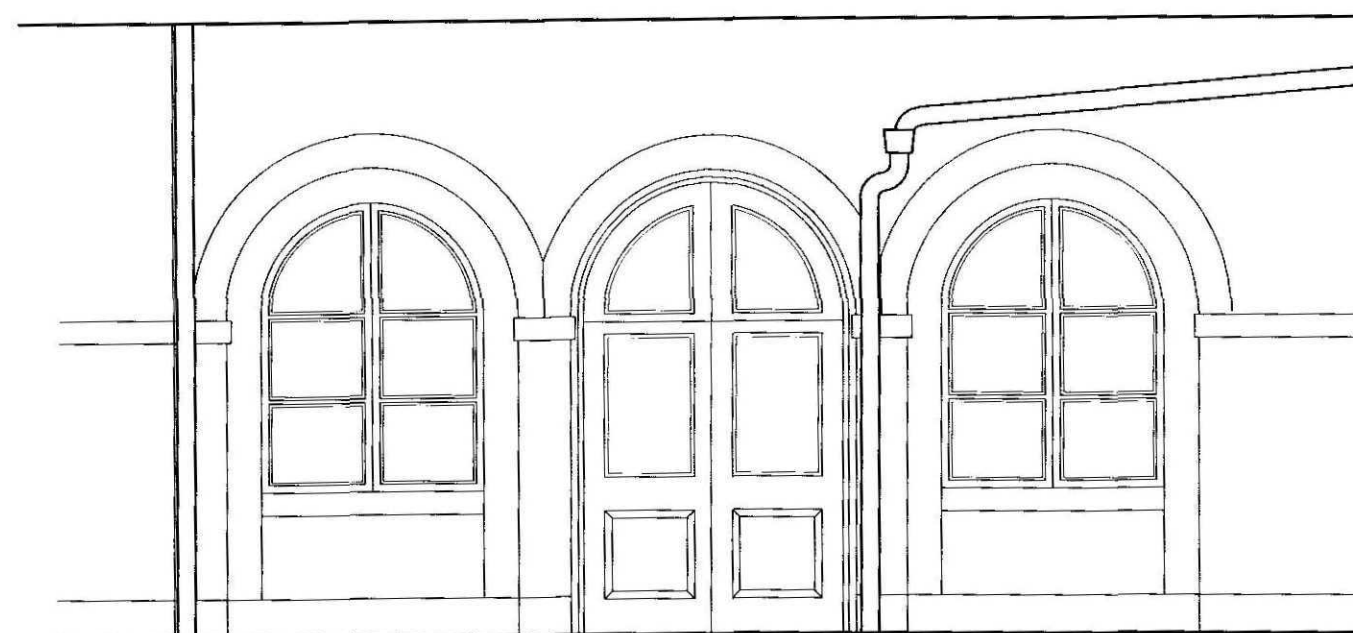


Existing Door External Elevation (Platform Door)
(Scale 1:50)



Existing Door Internal Elevation (Platform Door)
(Scale 1:50)

NOTES

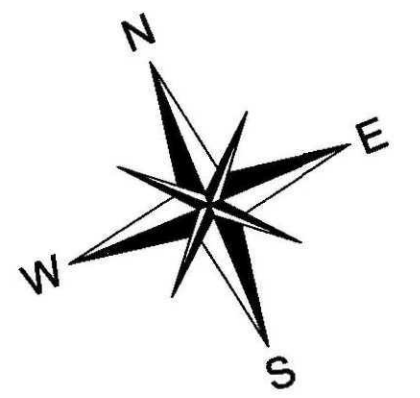

B	07/03/12	AMENDED FOR PLANNING	kca	
A	31/01/12	ISSUED FOR APPROVAL	AM	
Rev	Date	Description	DR	CH

© copyright

GGP
CONSULT

CONSULTING ENGINEERS
PROJECT MANAGEMENT

Priory TEC Park
Saxon Way, Hessle
HULL HU13 9PB
United Kingdom



Telephone: (+44) 01482 627963
Fax: (+44) 01482 641736
Email: info@ggpconsult.co.uk



Client

EAST MIDLANDS TRAINS

Job Title

Spalding Station Minor Works
Proposed Automatic Doors
to Ticket Hall

Drawing Title

Plans And Elevations
As Existing

Status
PLANNING

Scale: 1:50 @ A1 Date: JAN' 2011

Drawn By: AM Checked: HB Approved: HB

Dwg. No.

R10152/SPA/P101

Rev

B