


DO NOT SCALE - IF IN DOUBT...ASK!

APPROVAL



LOCATION PLAN 1/2500

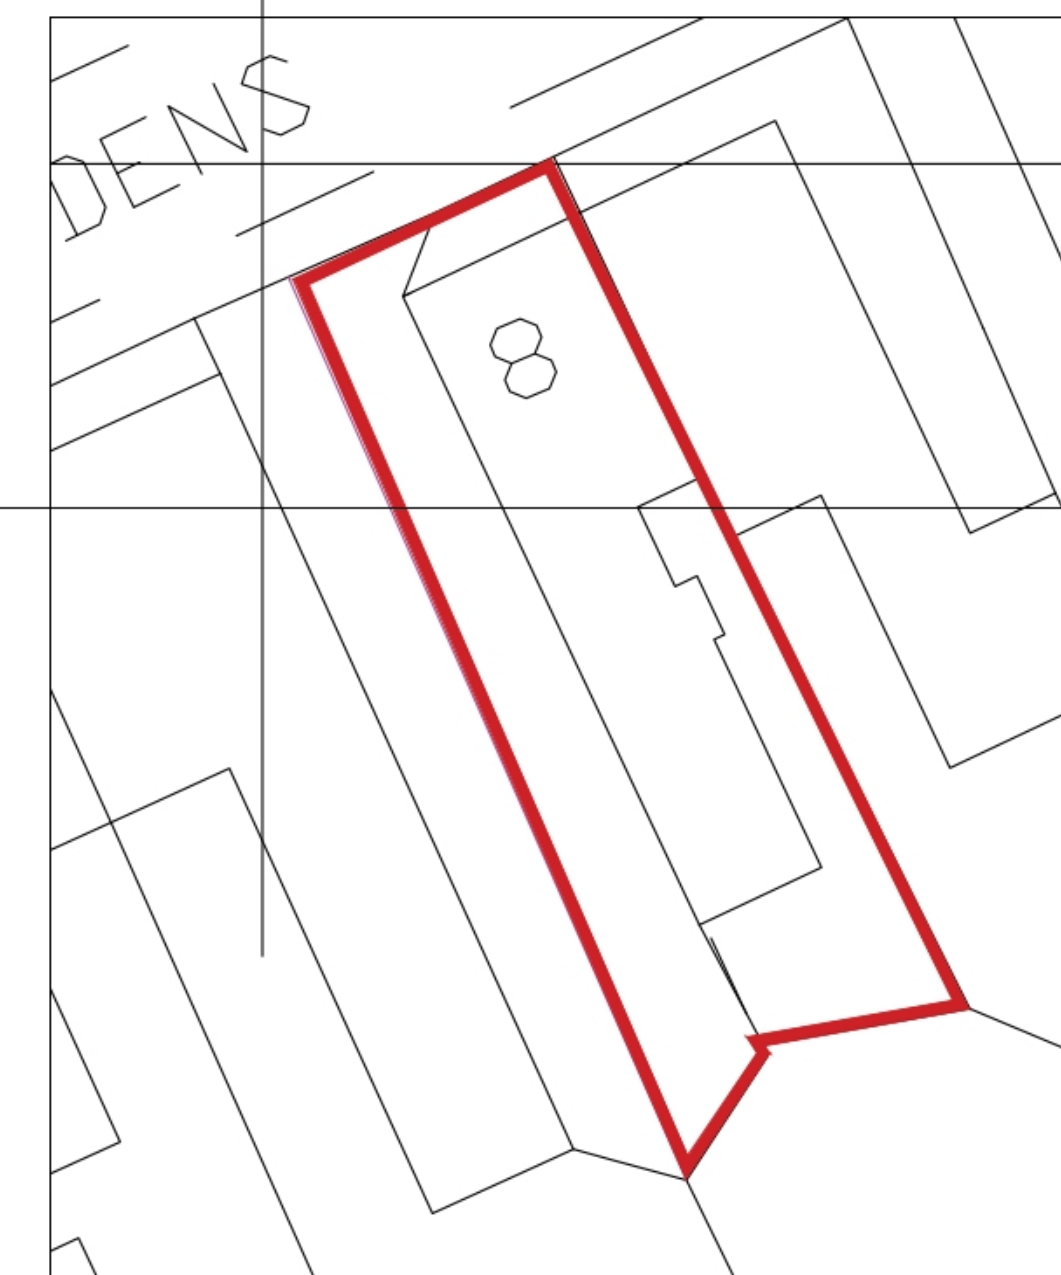


SITE PLAN 1/500




ELEVATION TO ROAD




SIDE ELEVATION

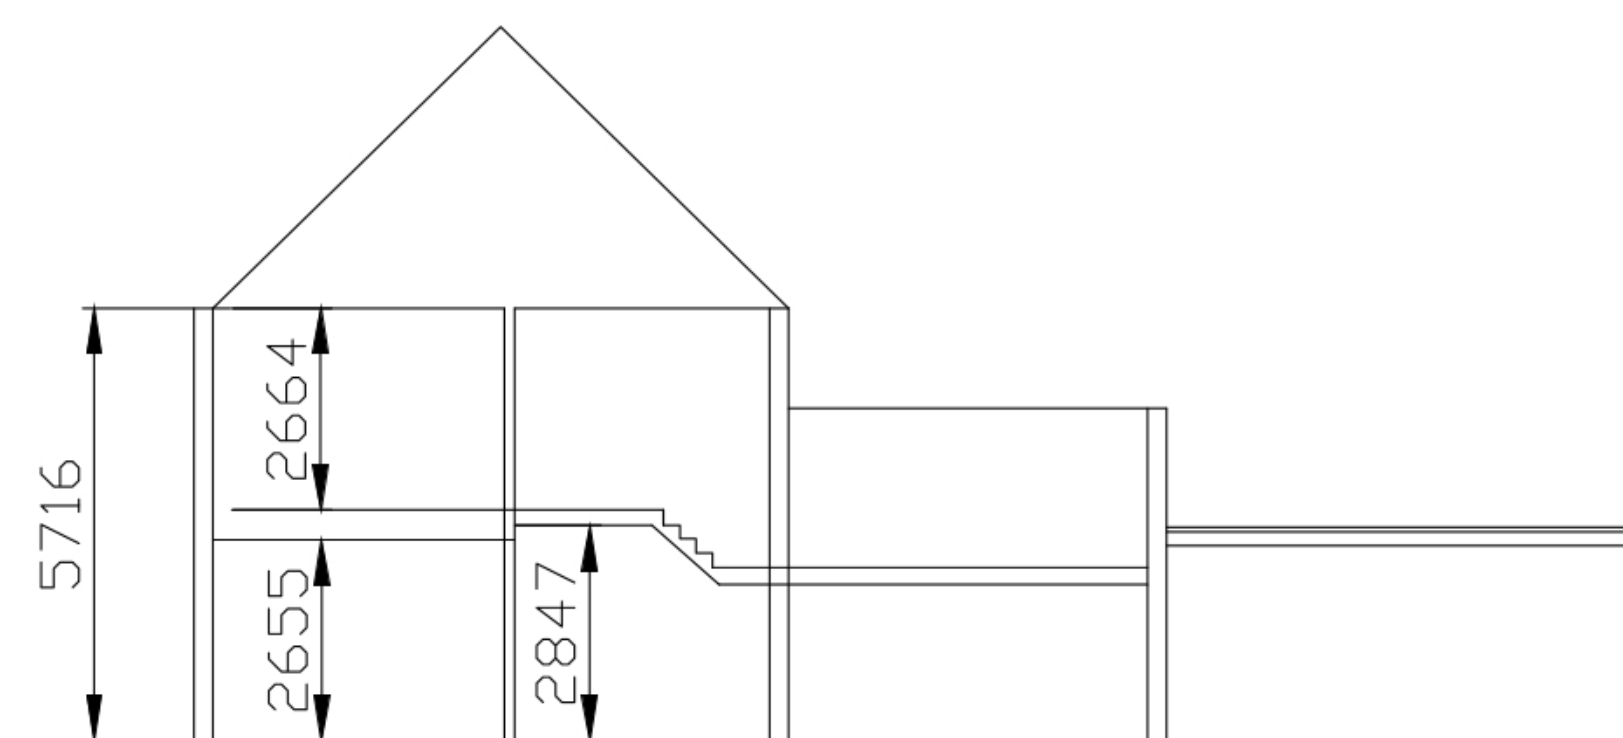

EXISTING SECTION

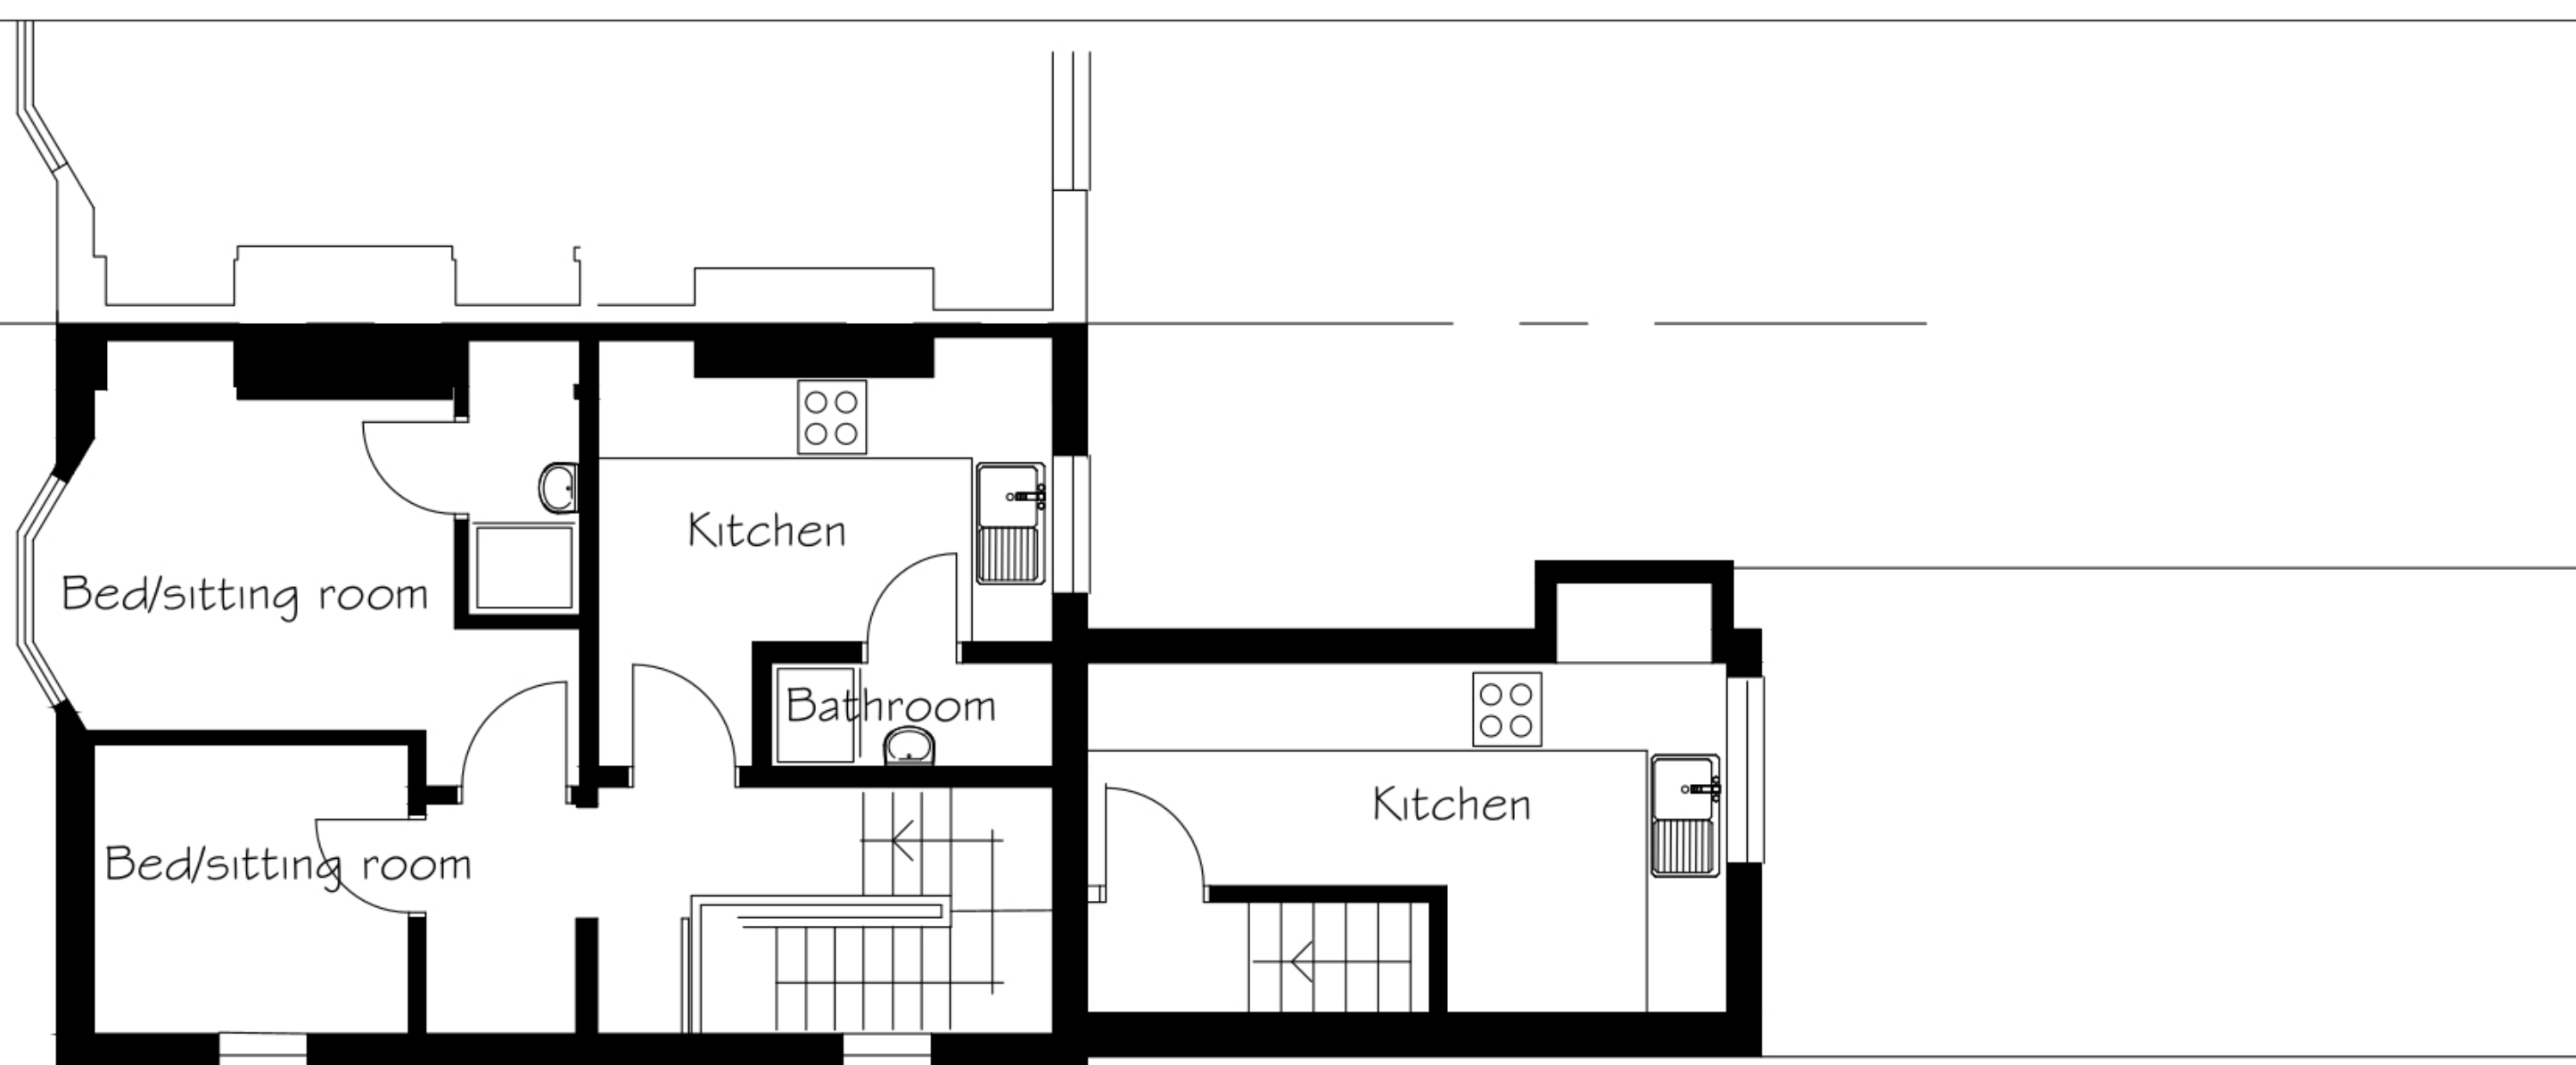


FIRST FLOOR PLAN

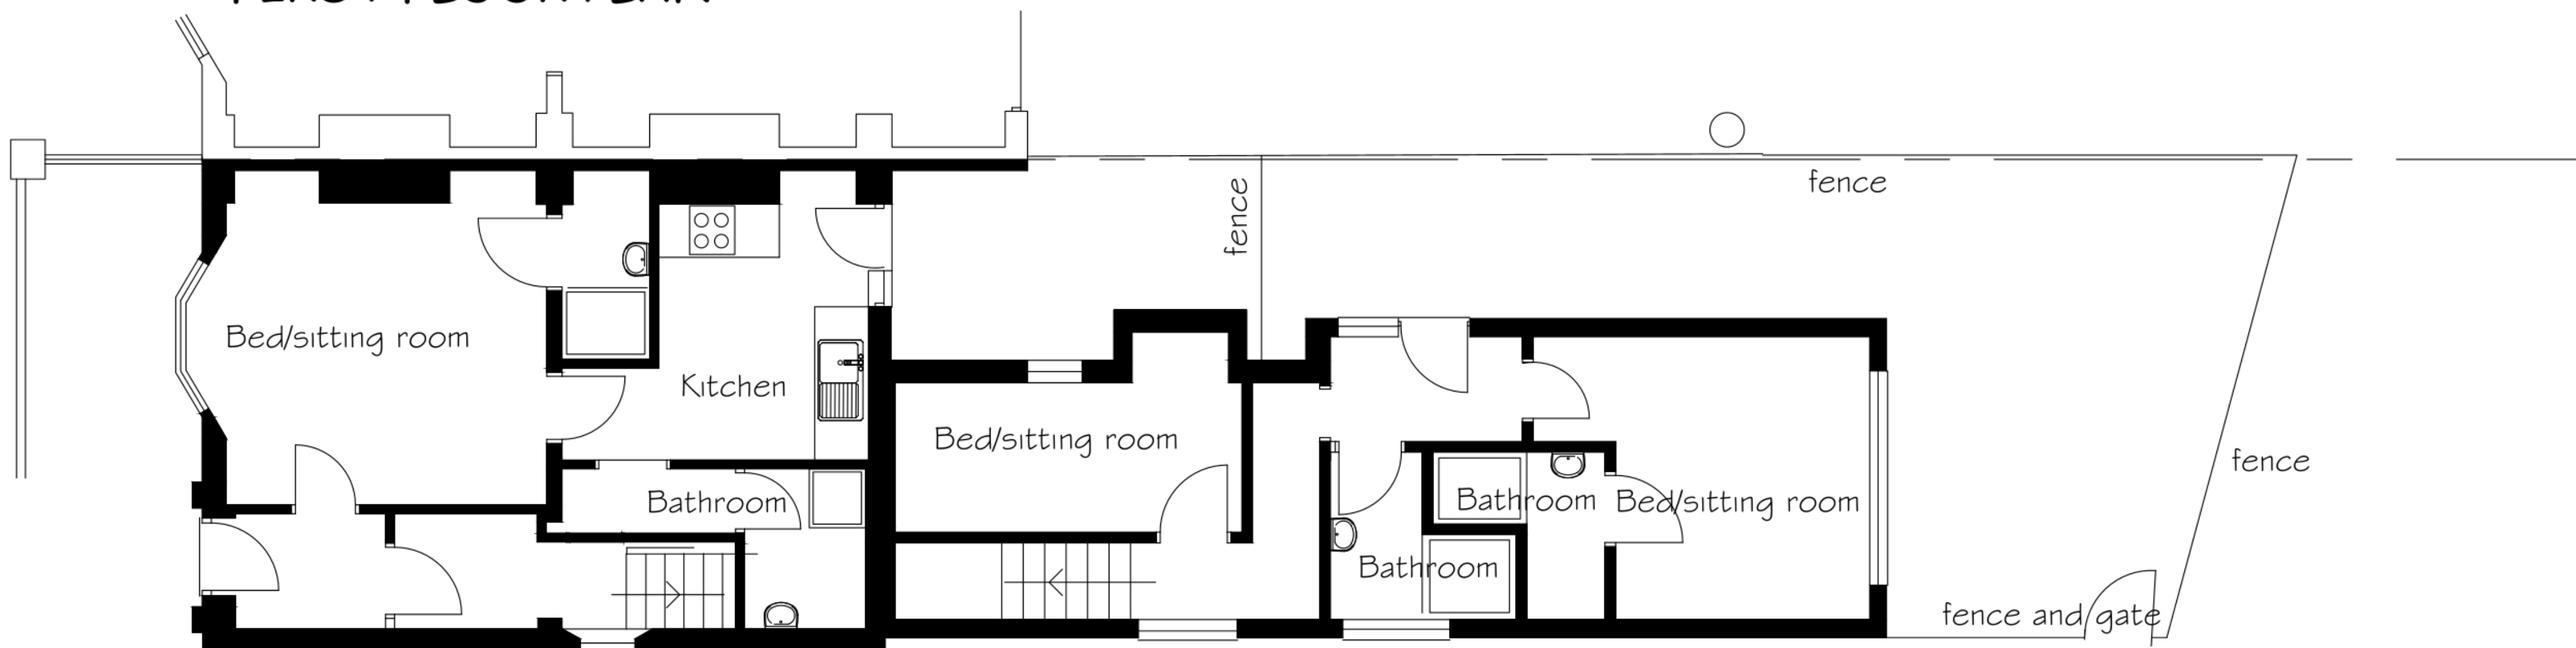

GROUND FLOOR PLAN

DC ARCHITECTURAL SERVICES LTD

ARCHITECTURAL AND PLANNING SERVICES
THE BARN, PARTNEY MILL, SPILSBY, LINCOLNSHIRE, PE23 4PE
TEL NO. 05601 500536; MOB. NO 07776227893
E-mail - dcarchitectural@btconnect.com

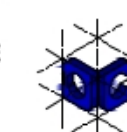

Client Barretts Lettings and Investments Ltd

Project CONVERSION OF EXISTING HMD TO 3NO SELF
CONTAINED FLATS
8, SPRING GARDENS, SPALDING, Lincs. PE11 2XL

copyright reserved ©

Drawing Title PLANS AS EXISTING
SITE AND LOCATION PLAN

Scale 1:50 @ A1

Date Jan 2022

Drawn DB

Checked

Drawing number

dc//01

Revision

C