


Contractor to check all Dimensions on site prior to ordering materials / commencing work.Do Not Scale from this Drawing - If in doubt then please ask

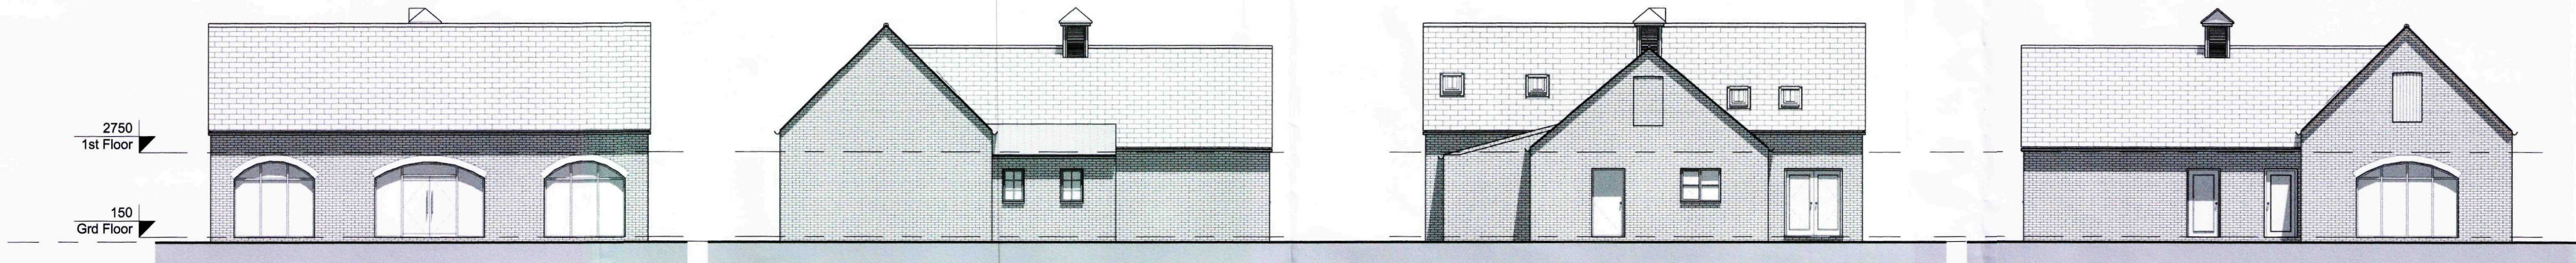


3 Front Elevation
1 : 100


4 Right Side Elevation
1 : 100

5 Rear Elevation
1 : 100

6 Left Side Elevation
1 : 100

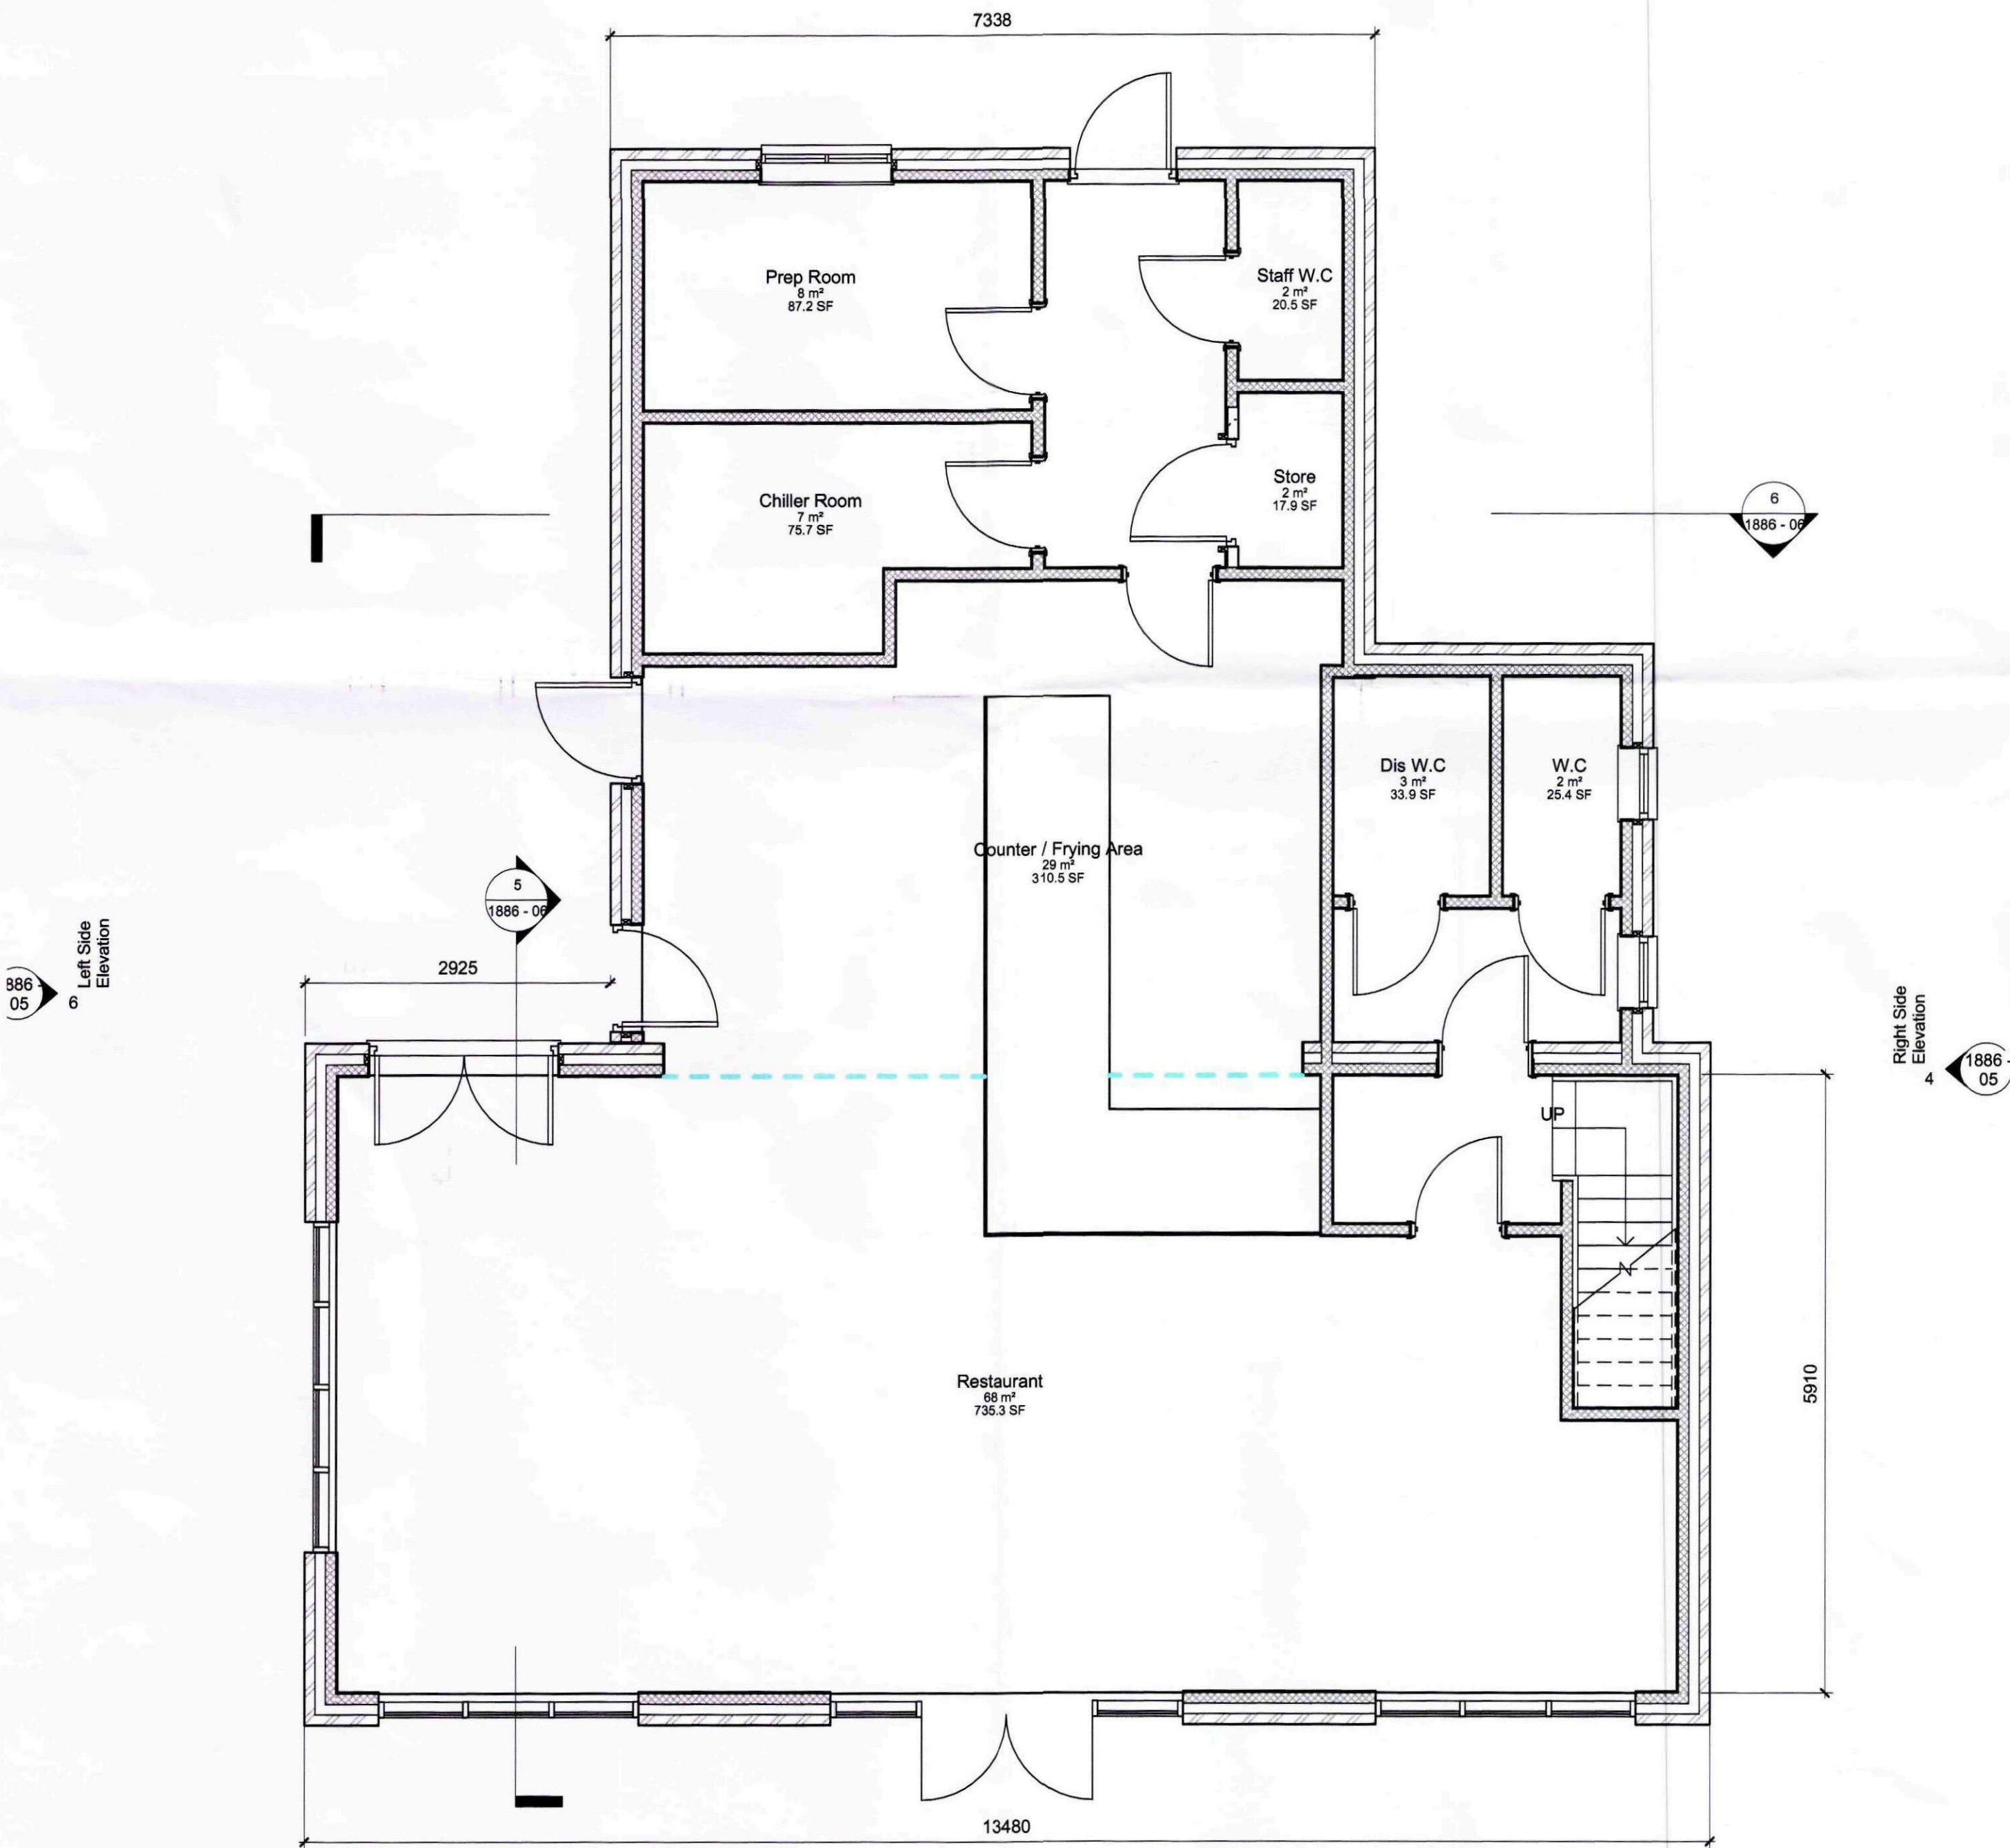

1 Grd Floor
1 : 50

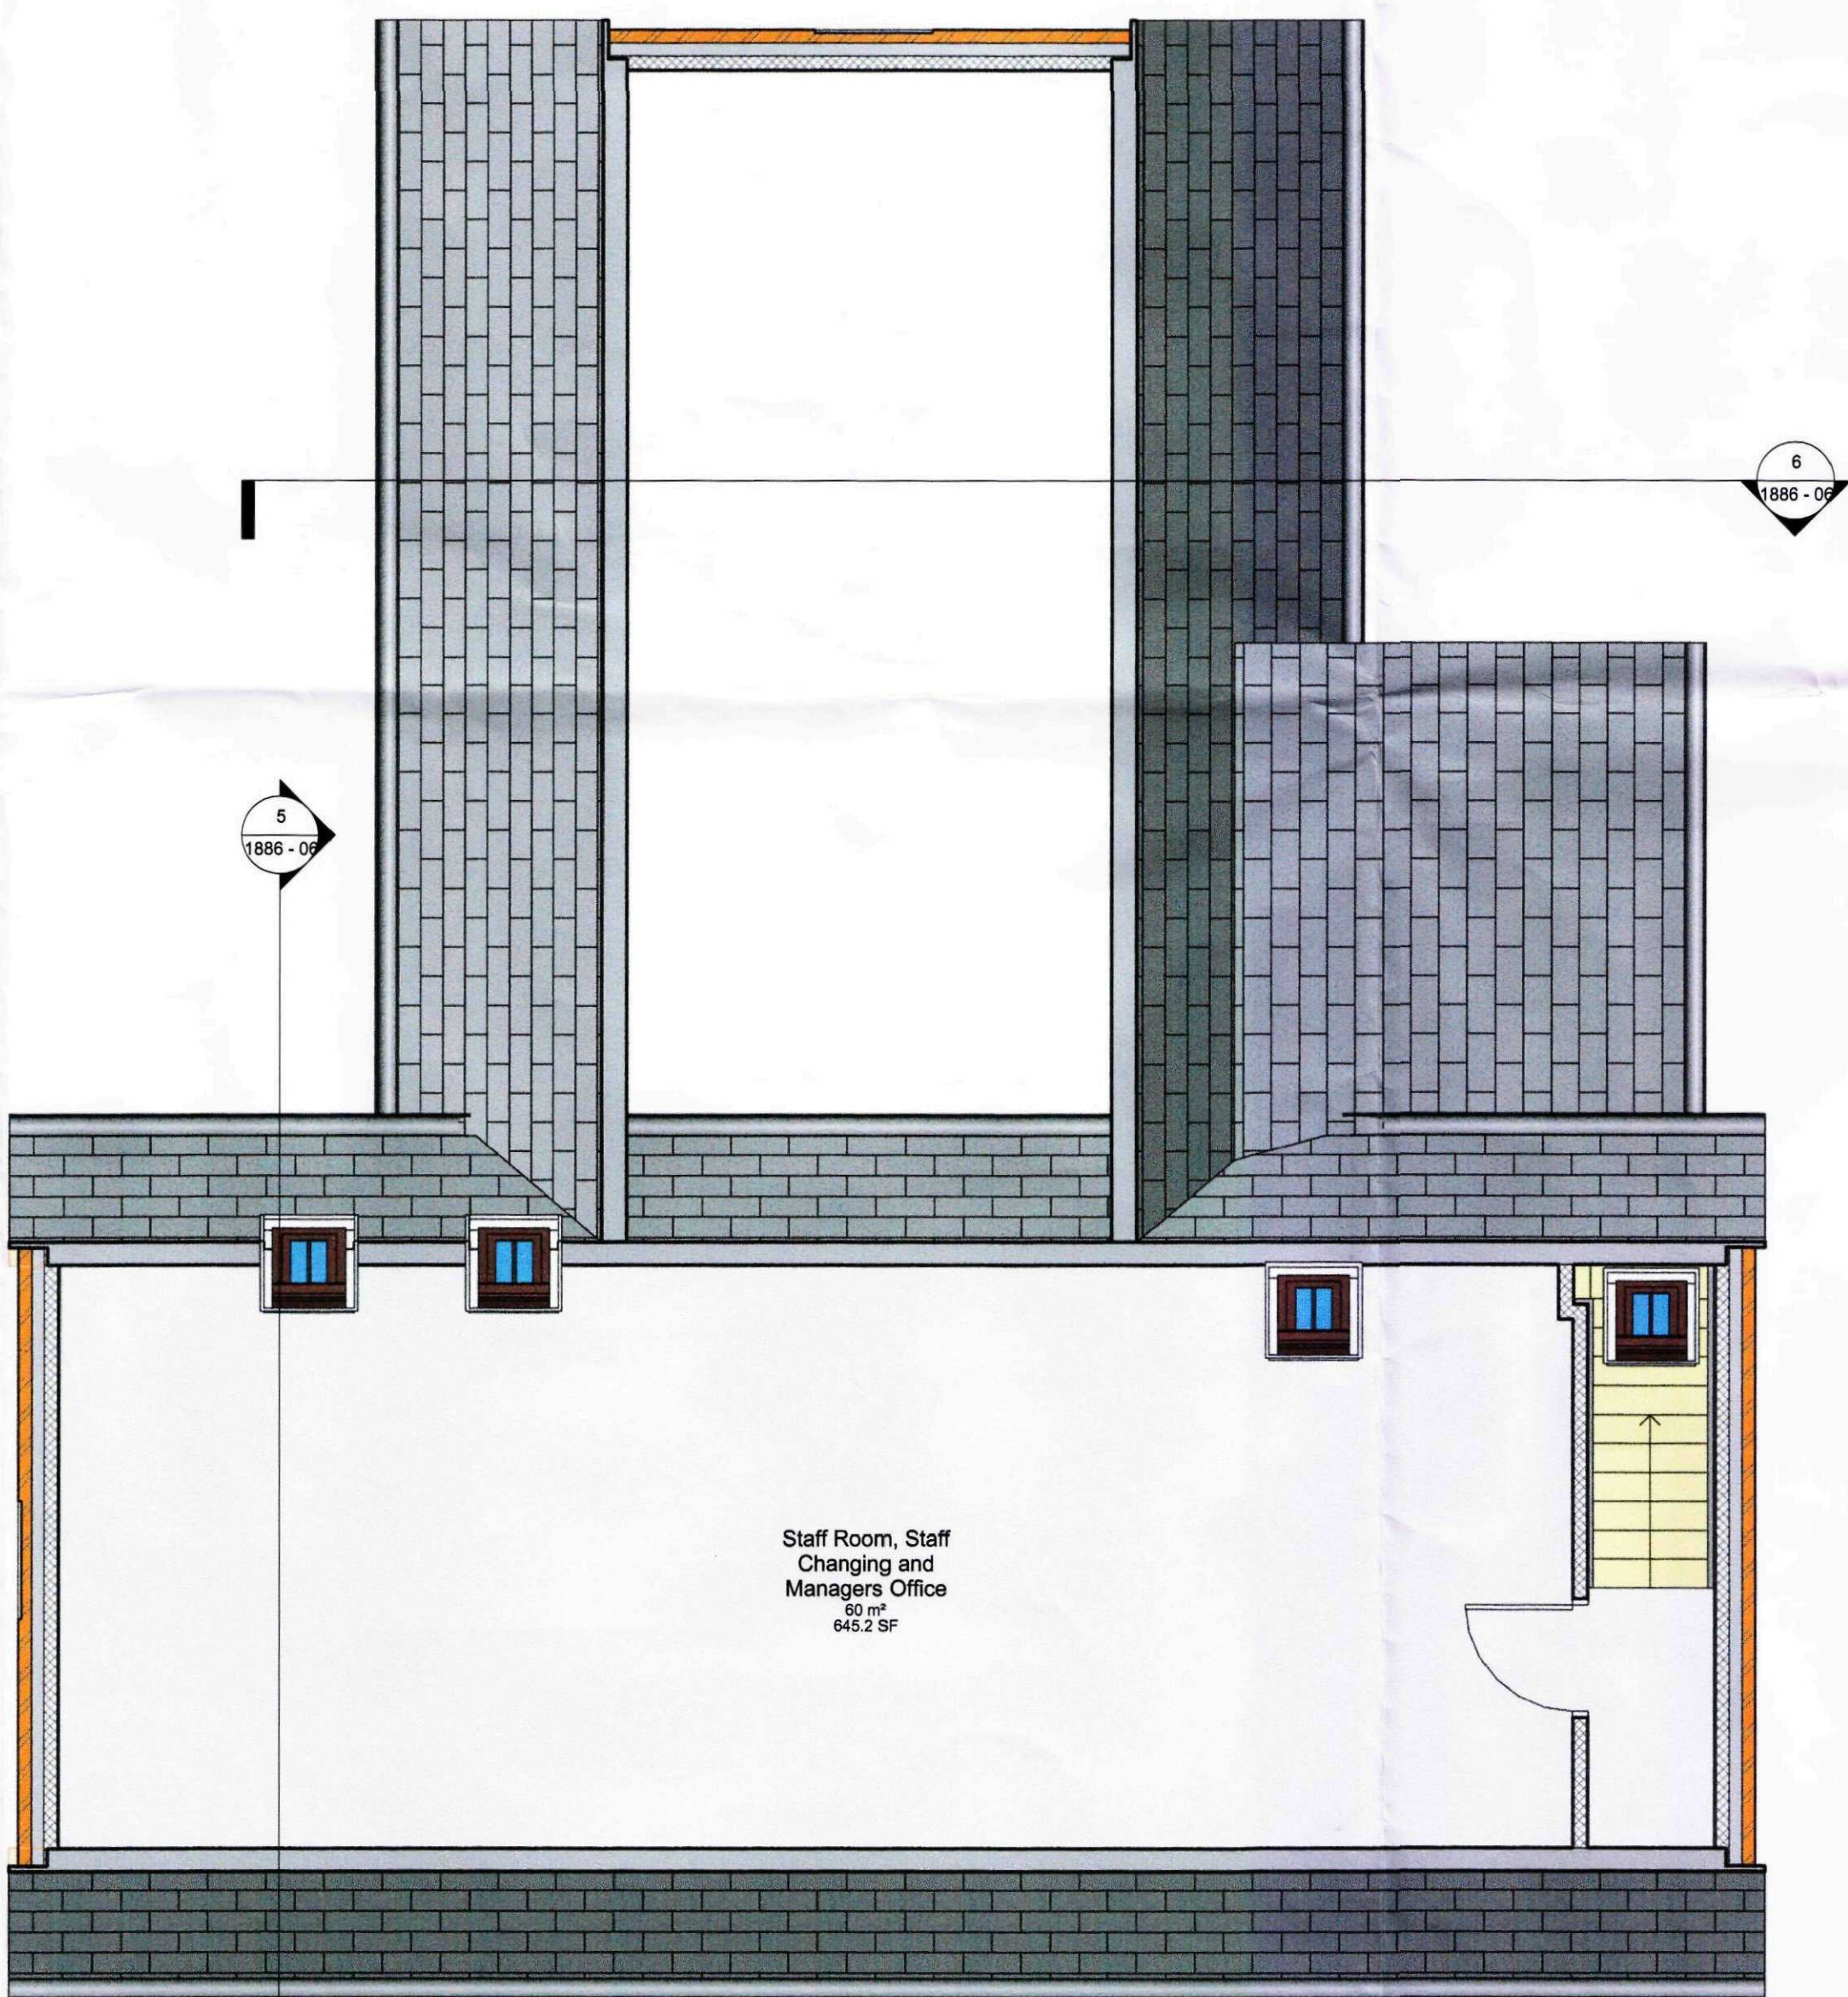

2 1st Floor
1 : 50

AMENDED PLAN
Ref. 41
PLANNING & DEVELOPMENT
- 8 JUL 2011
HIC-109-11

GENERAL CONDITIONS
Contractors are responsible for checking all dimensions on site when work commences and before ordering any materials. Any discrepancies should be brought to the attention of the Client for remedial action before commencing further.
All materials not specified to be of a standard suitable for the work proposed and be fit for purpose. All work to be in accordance with good building practice and all necessary BS codes for Workmanship on Building Sites.

C - 08.07.11 - General Amendments
B - 17.06.11 - General Amendments
A - 08.06.11 - Ridge Vent added

Client:
Mr T Tott

Site:
Proposed Fish & Chip Restaurant at Camelgate, Spalding

Drg Title:
Proposed Plans

remway
Design Ltd

2nd Floor - 5B Sheepmarket
Spalding
PE11 1BH
Tel : 01775 768 921
e-mail: enquiries@remwaydesign.co.uk

Drg Size	Drawing Number	Revision:
a1	1886 - 05	C