


Contractor to check all Dimensions on site prior to ordering materials / commencing work.Do Not Scale from this Drawing - If in doubt then please ask

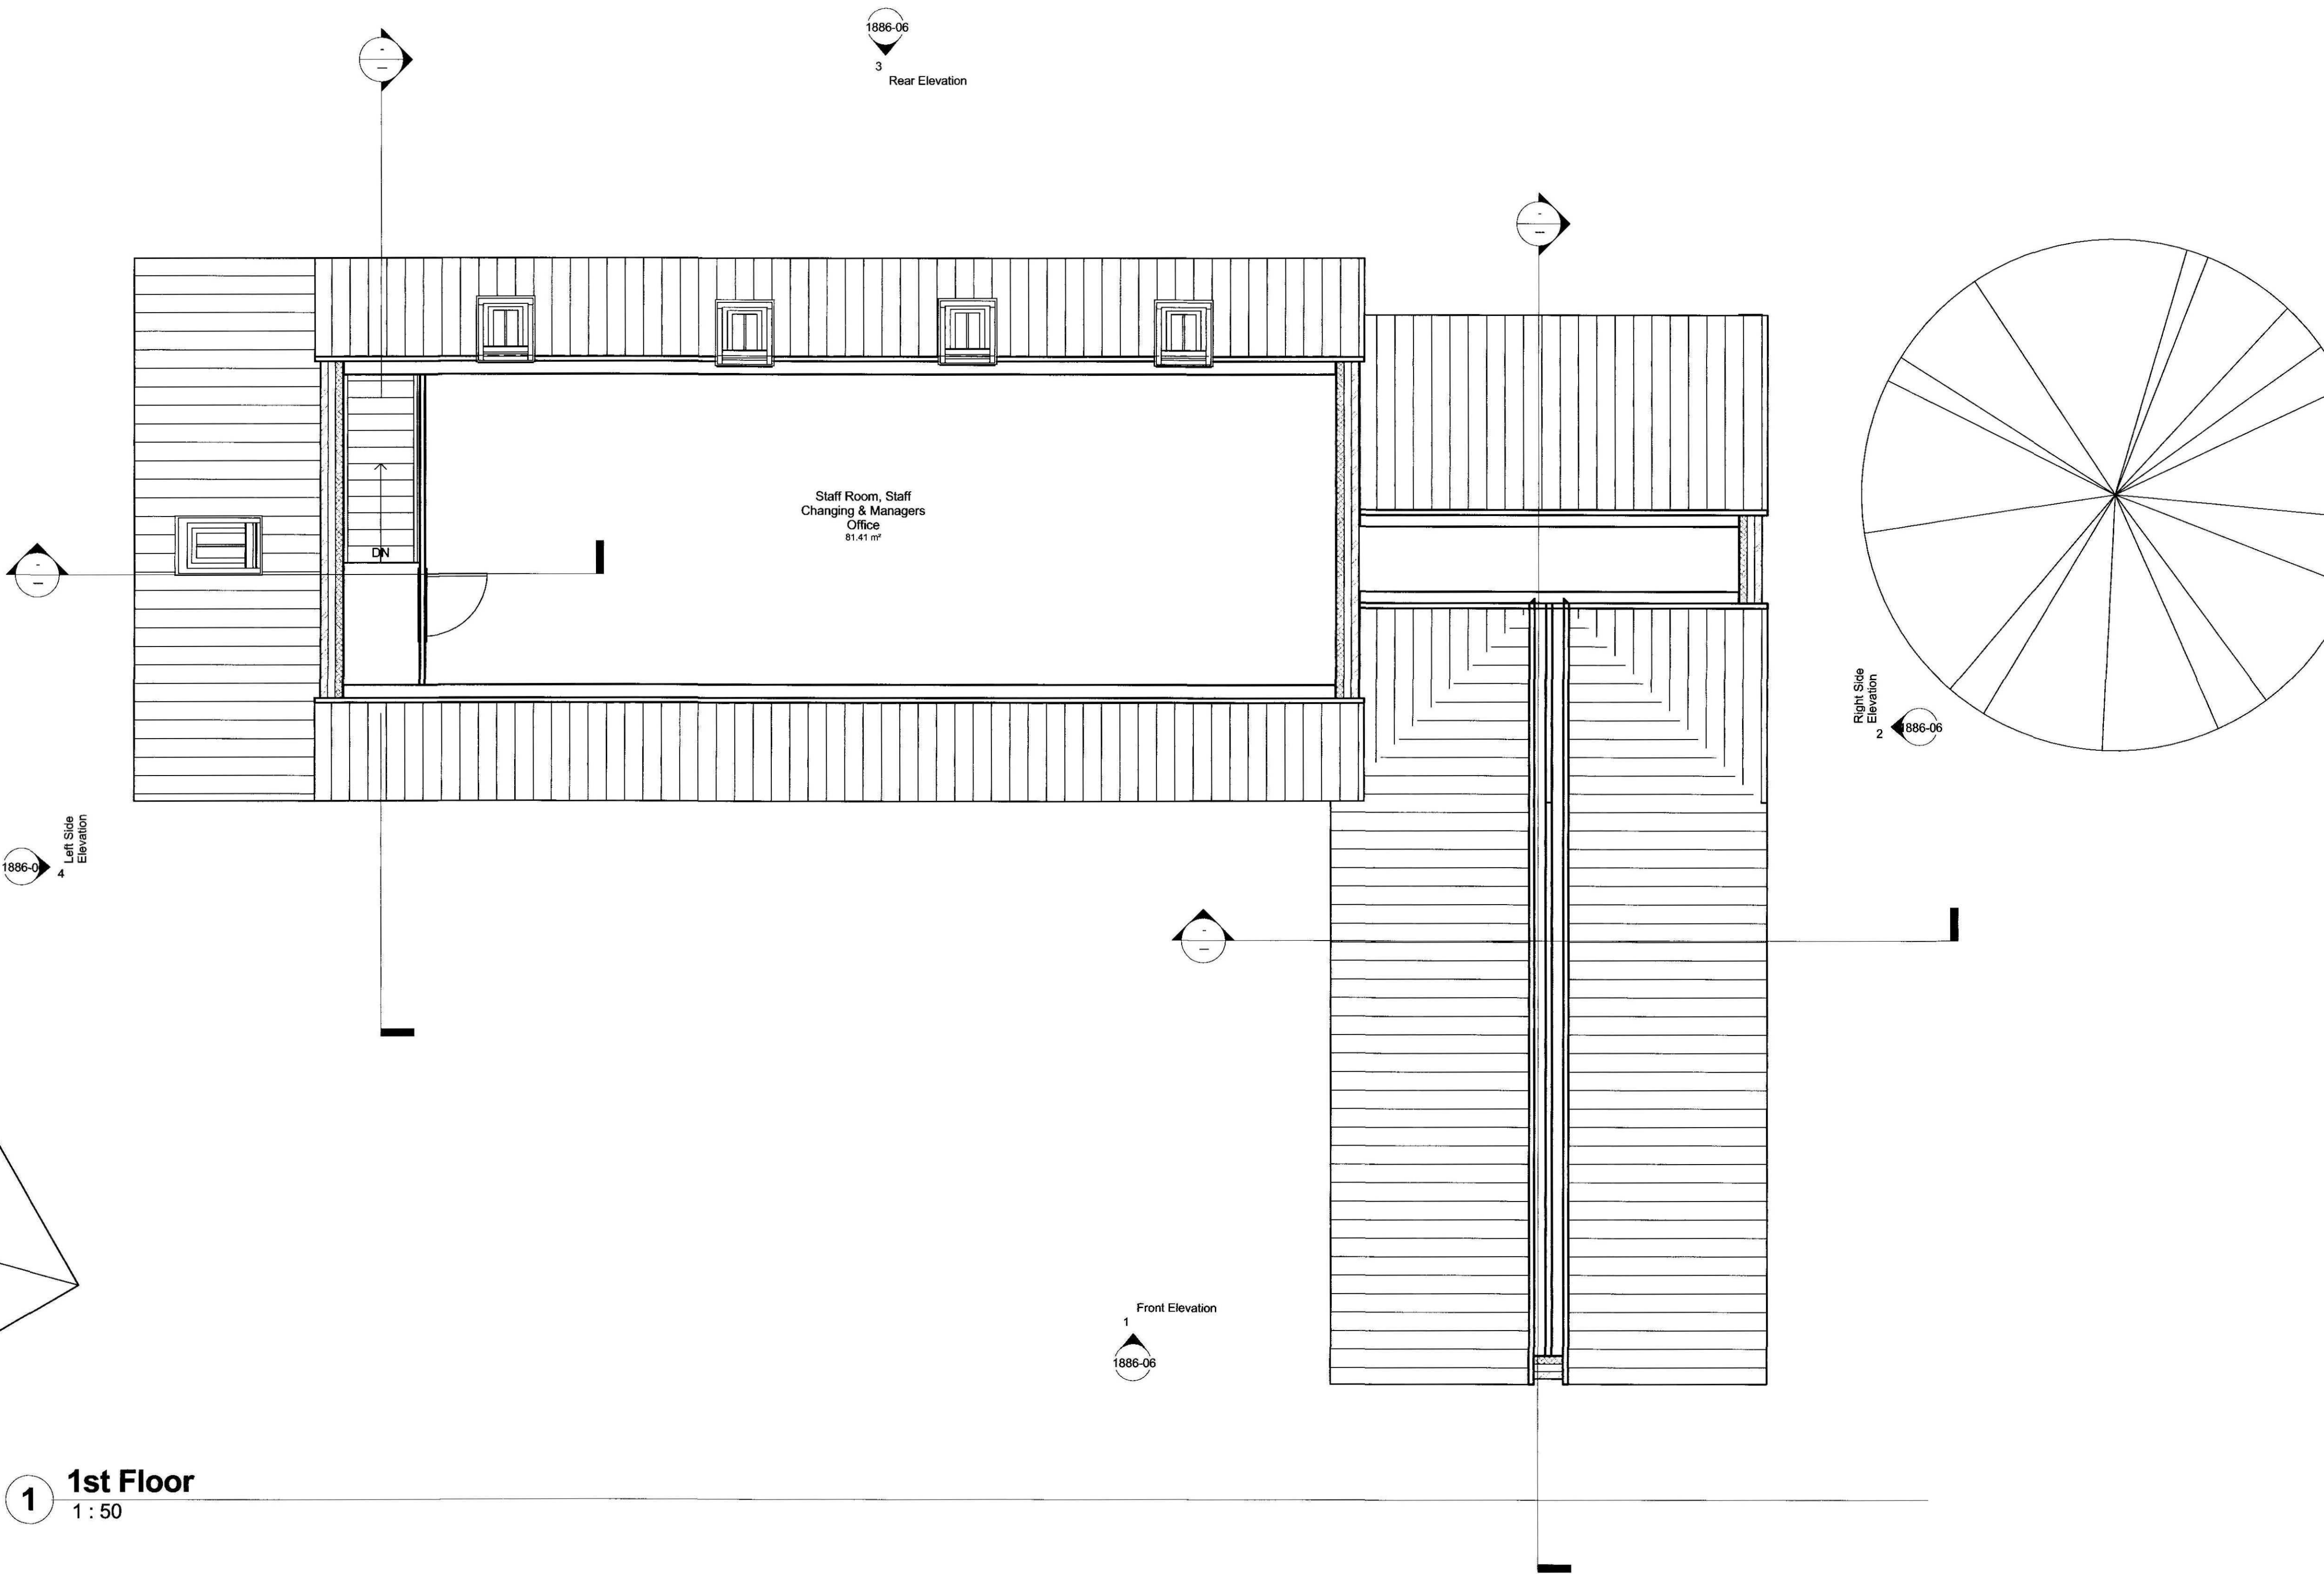

GENERAL CONDITIONS
Contractors are responsible for checking all dimensions on site when work commences and before ordering any materials. Any discrepancies should be brought to the attention of the Client for remedial action before commencing further.
All materials not specified to be of a standard suitable for the work proposed and be fit for purpose. All work to be in accordance with good building practice and all necessary BS codes for Workmanship on Building Sites.

E - 25.10.11 - Scheme Revised

Revisions

Client:

Jack's Fish Bar

Site:

Proposed Fish and Chip Restaurant at Camelgate, Spalding

Dwg Title:

First Floor Plan



2nd Floor - 5B Sheepmarket
Spalding
P E 11 1 B H
Tel : 01775 768 921
e-mail: enquiries@remwaydesign.co.uk

a1

1886-05

Revision:

E

AMEND

Ref.

A 2

SHD
Planning & D

21 & NO

Ref:

010