




Contractor to check all Dimensions on site prior to ordering materials / commencing work.Do Not Scale from this Drawing - If in doubt then please ask

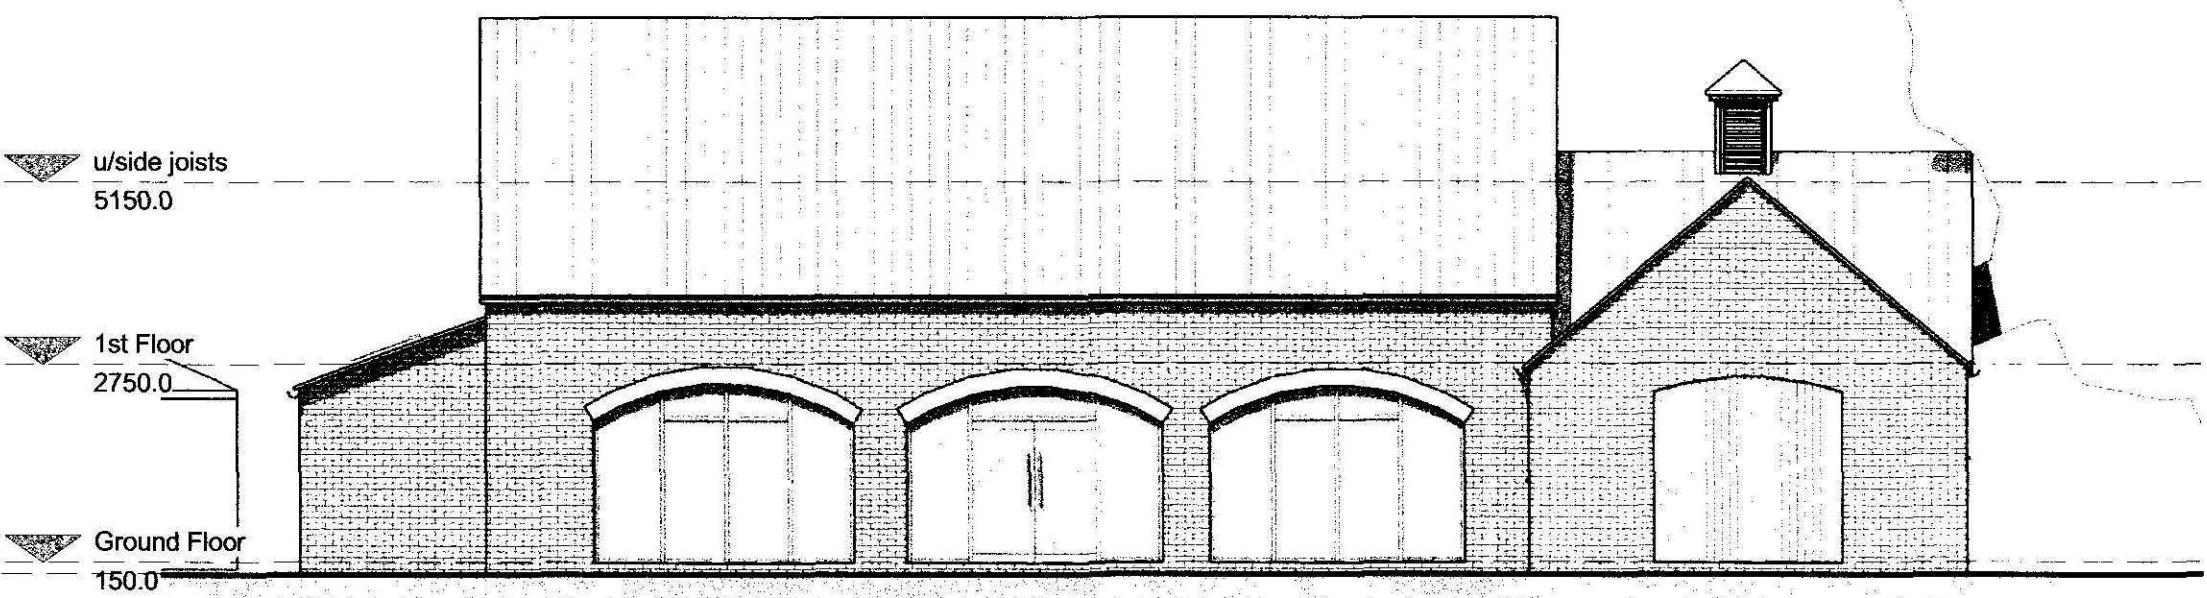

1 Front Elevation  
1 : 100

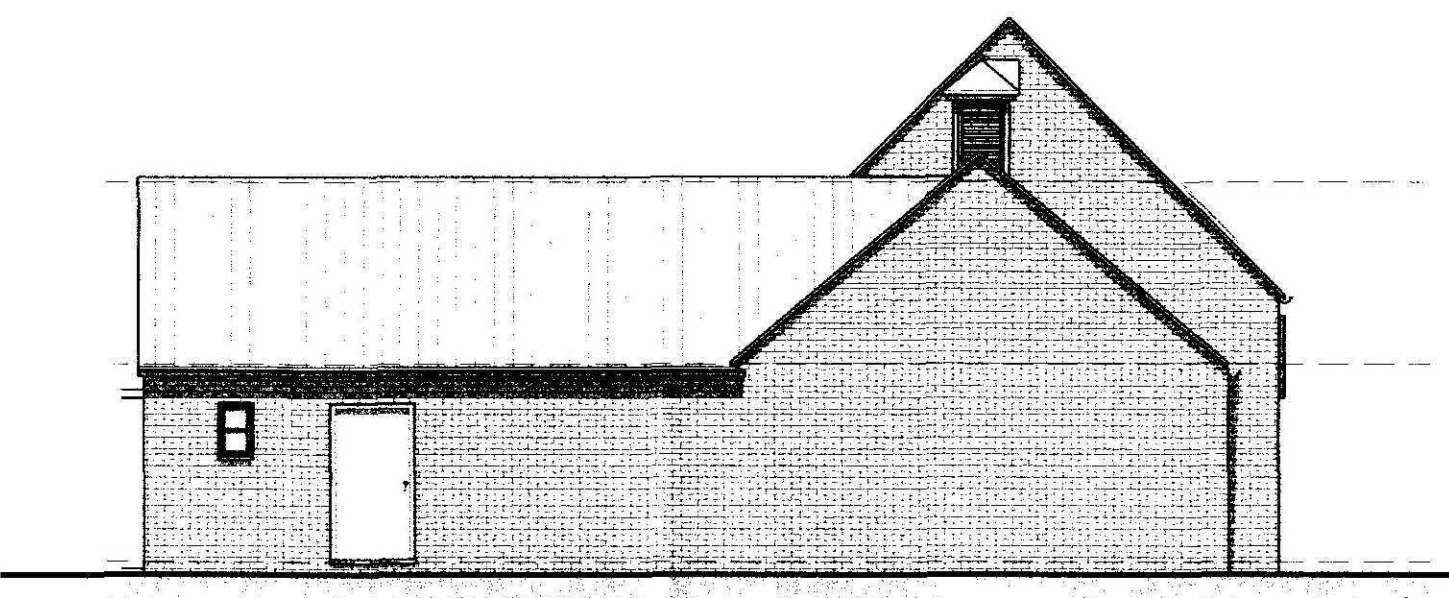


2 Right Side Elevation  
1 : 100

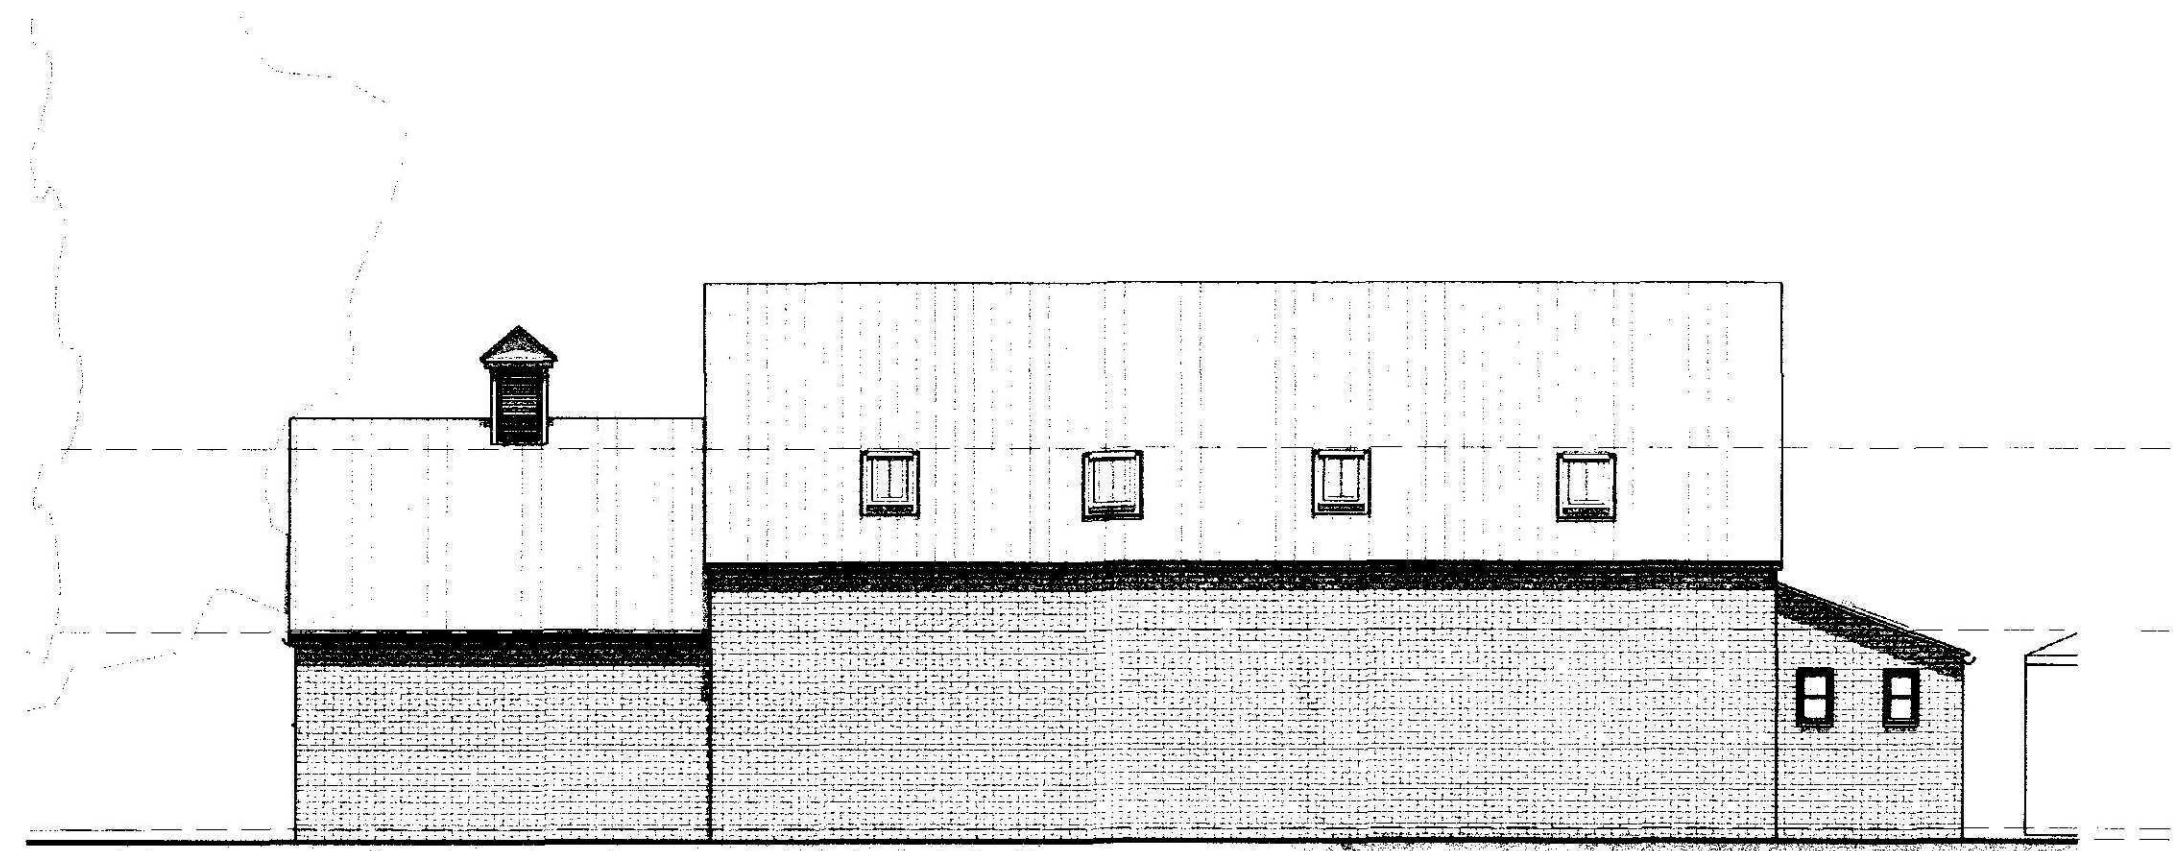

3 Rear Elevation  
1 : 100




4 Left Side Elevation  
1 : 100

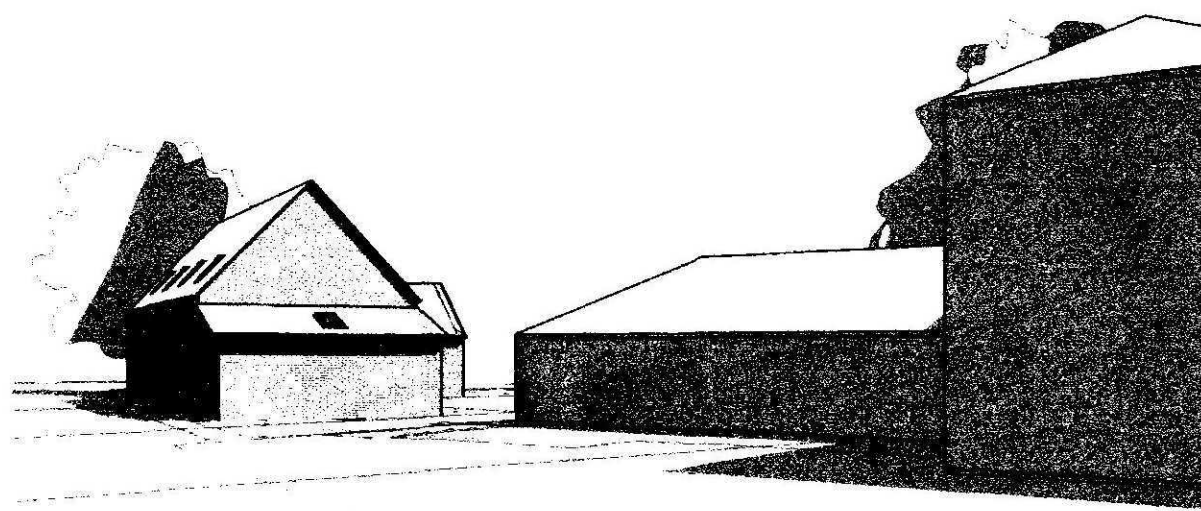


10 3D View 2




5 3D View Front Left

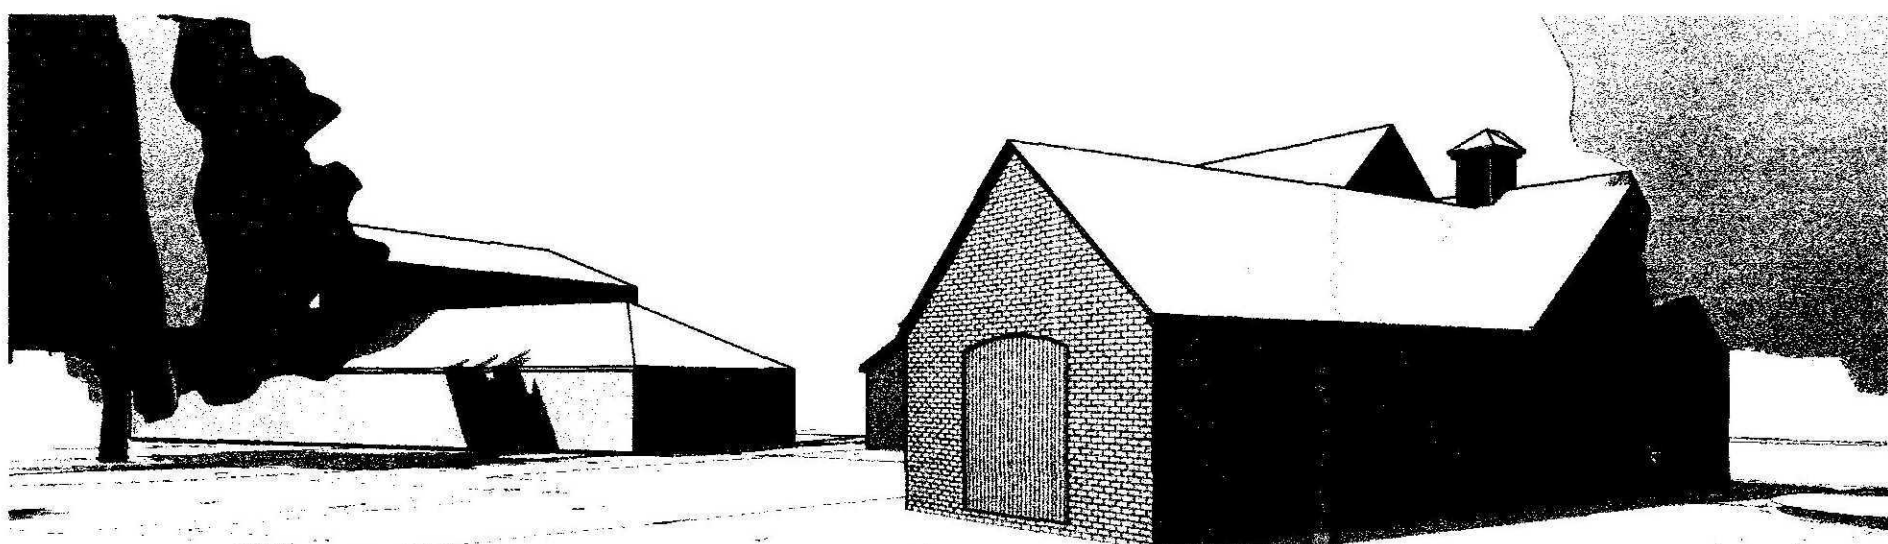

6 3D View Front Right

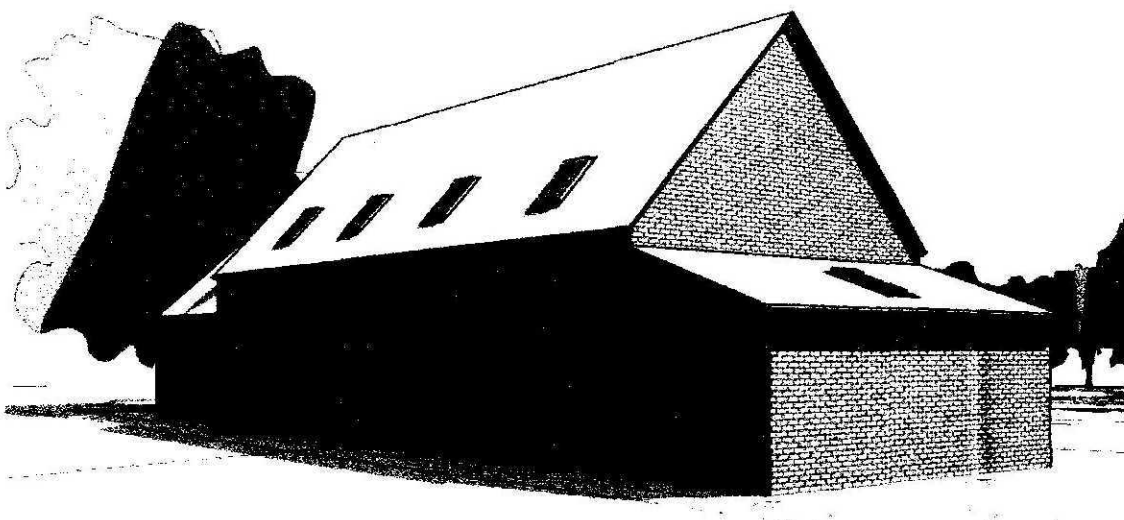

8 3D View Rear Right

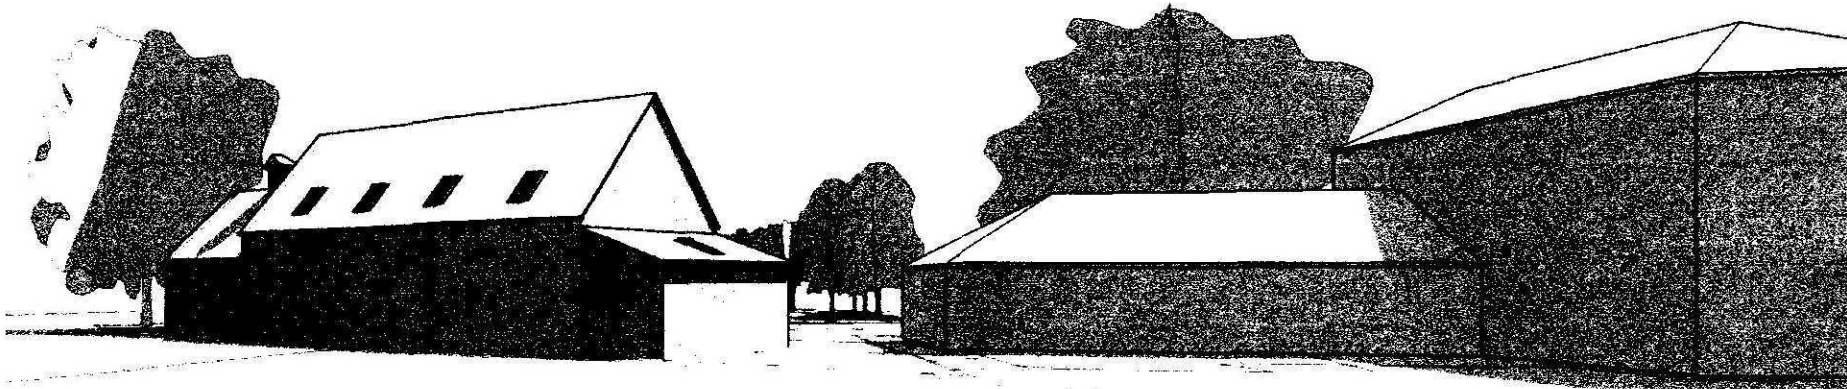

9 3D View 1



7 3D View Rear Left

AMENDED PLAN  
Ref. A2

GENERAL CONDITIONS  
Contractors are responsible for checking all dimensions on site when work commences and before ordering any materials. Any discrepancies should be brought to the attention of the Client for remedial action before commencing further.  
All materials not specified to be of a standard suitable for the work proposed and be fit for purpose. All work to be in accordance with good building practice and all necessary BS codes for Workmanship on Building Sites.

C - 25.10.11 - Scheme Revised  
Revisions

Client: Jack's Fish Bar

Site: Proposed Fish and Chip Restaurant at Camelgate, Spalding

Dwg Title: Elevations & 3D Views



2nd Floor - 5B Sheepmarket  
Spalding  
PE11 1BH  
Tel : 01775 768 921  
e-mail: enquiries@remwaydesign.co.uk

|                |           |
|----------------|-----------|
| Drawing Number | Revision: |
| a1 1886-06     | C         |