

Existing Ground Floor Plan  
Scale 1:50

Proposed Ground Floor Plan  
Scale 1:50

Site Location Plan  
Scale 1:1250

Proposed Block Plan  
Scale 1:1500

Existing Front (W) Elevation  
Scale 1:100


Proposed Front (W) Elevation  
Scale 1:100

Existing Side (N) Elevation  
Scale 1:100

Proposed Side (N) Elevation  
Scale 1:100

Existing Rear (E) Elevation  
Scale 1:100

Proposed Rear (E) Elevation  
Scale 1:100

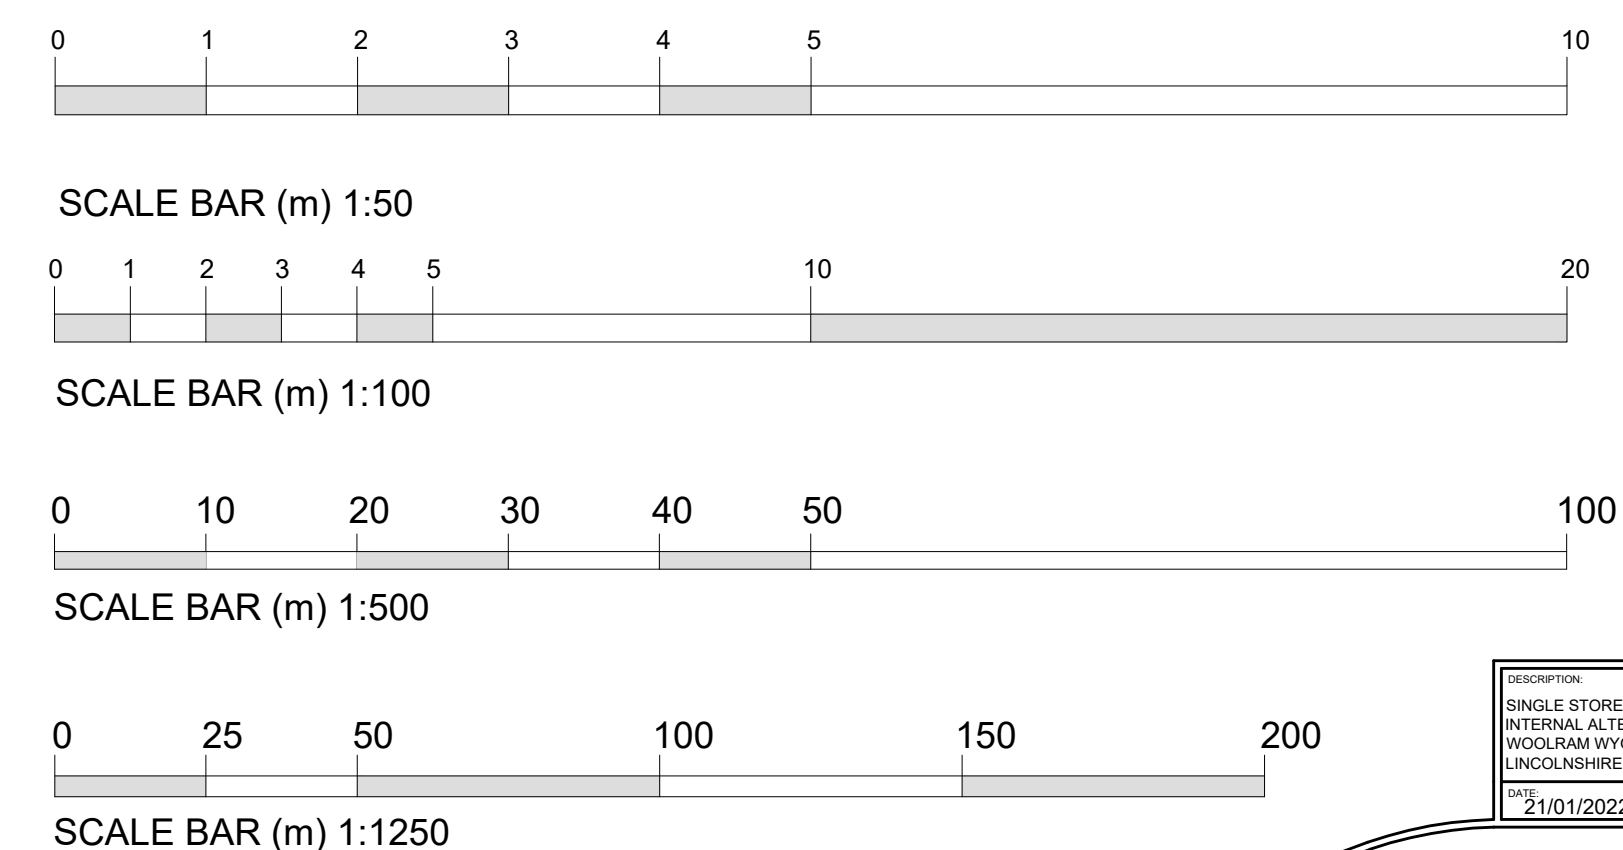

|                                                                                          |                        |                                       |  |
|------------------------------------------------------------------------------------------|------------------------|---------------------------------------|--|
|                                                                                          |                        |                                       |  |
| REV:                                                                                     | DESCRIPTION:           | DATE:                                 |  |
| <b>PROJECT:</b><br>SINGLE STOREY REAR EXTENSION & INTERNAL ALTERATIONS                   |                        |                                       |  |
| <b>DRAWING:</b><br>EXPLOST FLOOR PLANS & ELEVATIONS<br>EXISTING FLOOR PLANS & ELEVATIONS |                        |                                       |  |
|                                                                                          |                        | BLOCK PLAN<br>SITE LOCATION PLAN      |  |
| SIZE:<br><b>A1</b>                                                                       |                        | CLIENT:<br><b>Mr &amp; Mrs Hollis</b> |  |
| SCALE<br>AS labelled                                                                     | DRAWN BY:<br><b>JC</b> | SHEET:<br><b>0318/22/01</b>           |  |

|   |              |
|---|--------------|
| DESCRIPTION:   |              |
| SINGLE STOREY REAR EXTENSION<br>INTERNAL ALTERATIONS AT 14<br>WOOLRAM WYGATE, SPALDING,<br>LINCOLNSHIRE, PE11 1NX |              |
| DATE:<br>21/01/2022                                                                                               | APPROVED: CT |

**NOTES:** THIS DRAWING/MAP INCLUDING ALL ITS CONTENT REMAINS THE PROPERTY OF JC ARCHITECTURAL CONSULTANT. NO UNAUTHORISED COPYING OR REPRODUCTION IN ANY PART IS PERMITTED WITHOUT OBTAINING PRIOR WRITTEN PERMISSION FROM JC ARCHITECTURAL CONSULTANT. JC ARCHITECTURAL CONSULTANT RESERVE THE RIGHT TO WITHDRAW THIS INFORMATION AT ANY TIME. ALL DIMENSIONS ARE TO BE CONFIRMED ON SITE BY CONTRACTOR. ANY DISCREPANCIES ARE TO BE REPORTED TO JC ARCHITECTURAL CONSULTANT IMMEDIATELY.

THE DESIGN HAS BEEN UNDERTAKEN AS FAR AS POSSIBLE TO AVOID RISKS TO HEALTH AND SAFETY OR TO REDUCE AND CONTROL THE EFFECTS OF ANY UNAVOIDABLE RISK. ANY RELEVANT INFORMATION REGARDING RISKS WHICH ARE NOT ABLE TO BE ELIMINATED WILL BE CONTAINED WITHIN THE PROJECT BRIEF TO AND SAFETY DATA SHEET.