



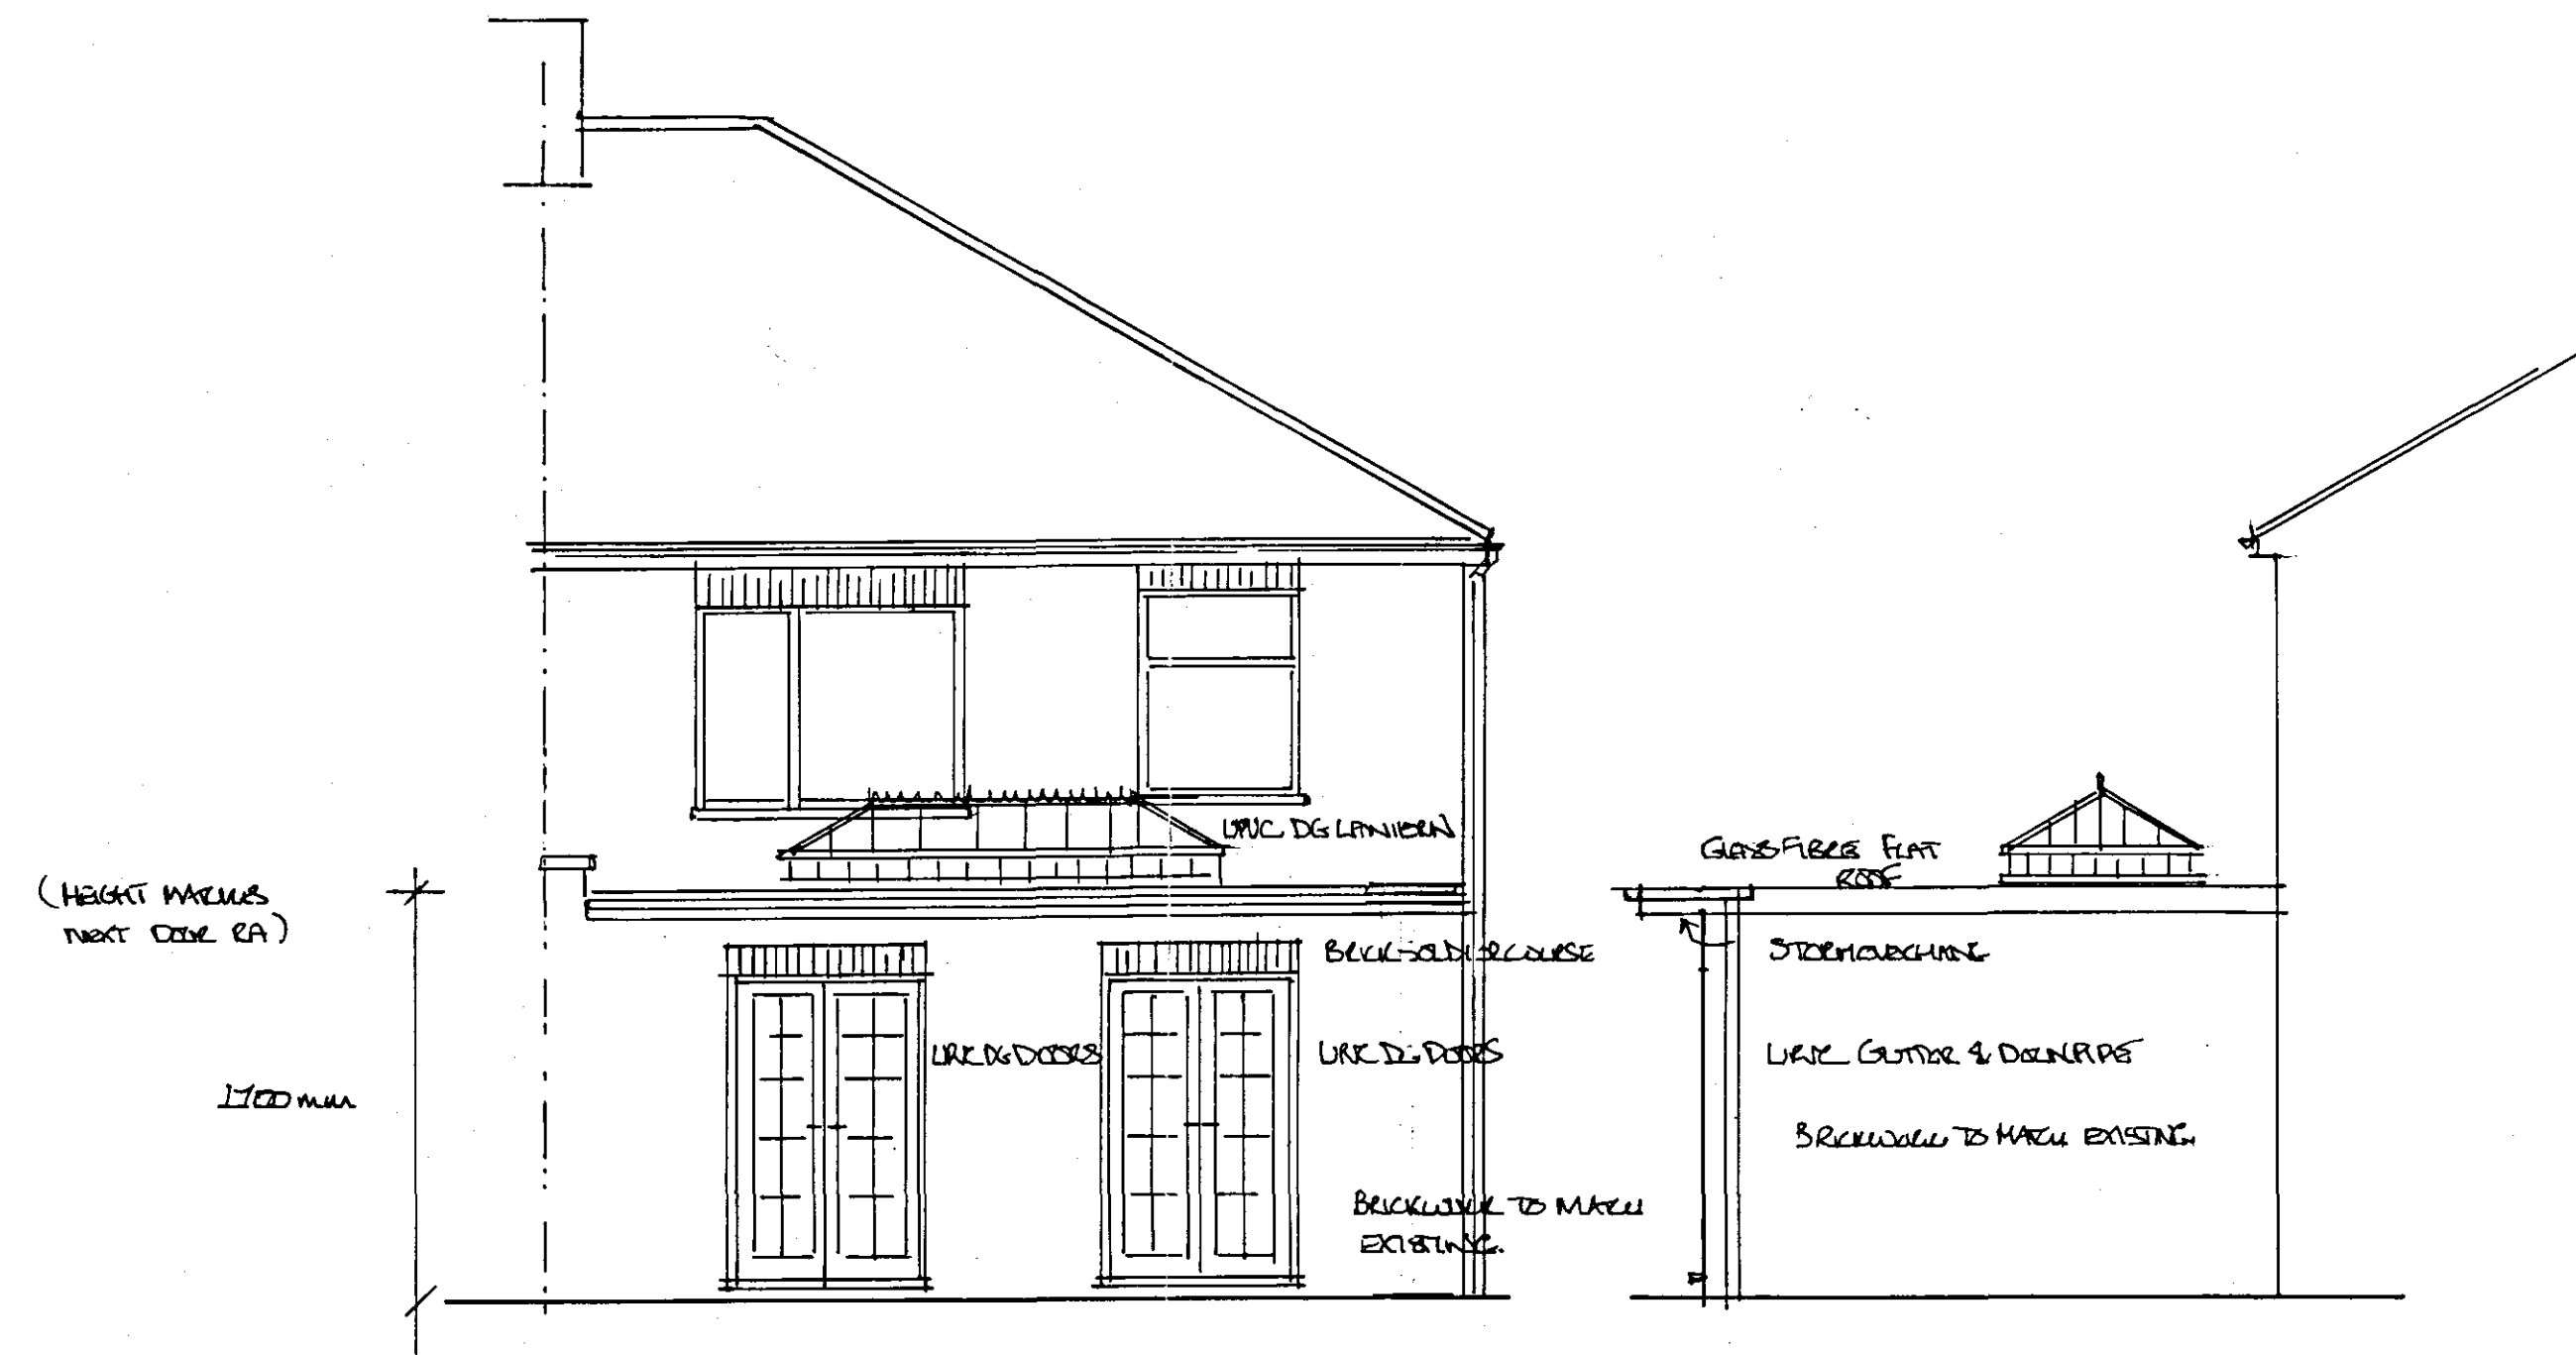


REAR ELEVATION AS PROPOSED


PROPOSED FLANK ELEVATION

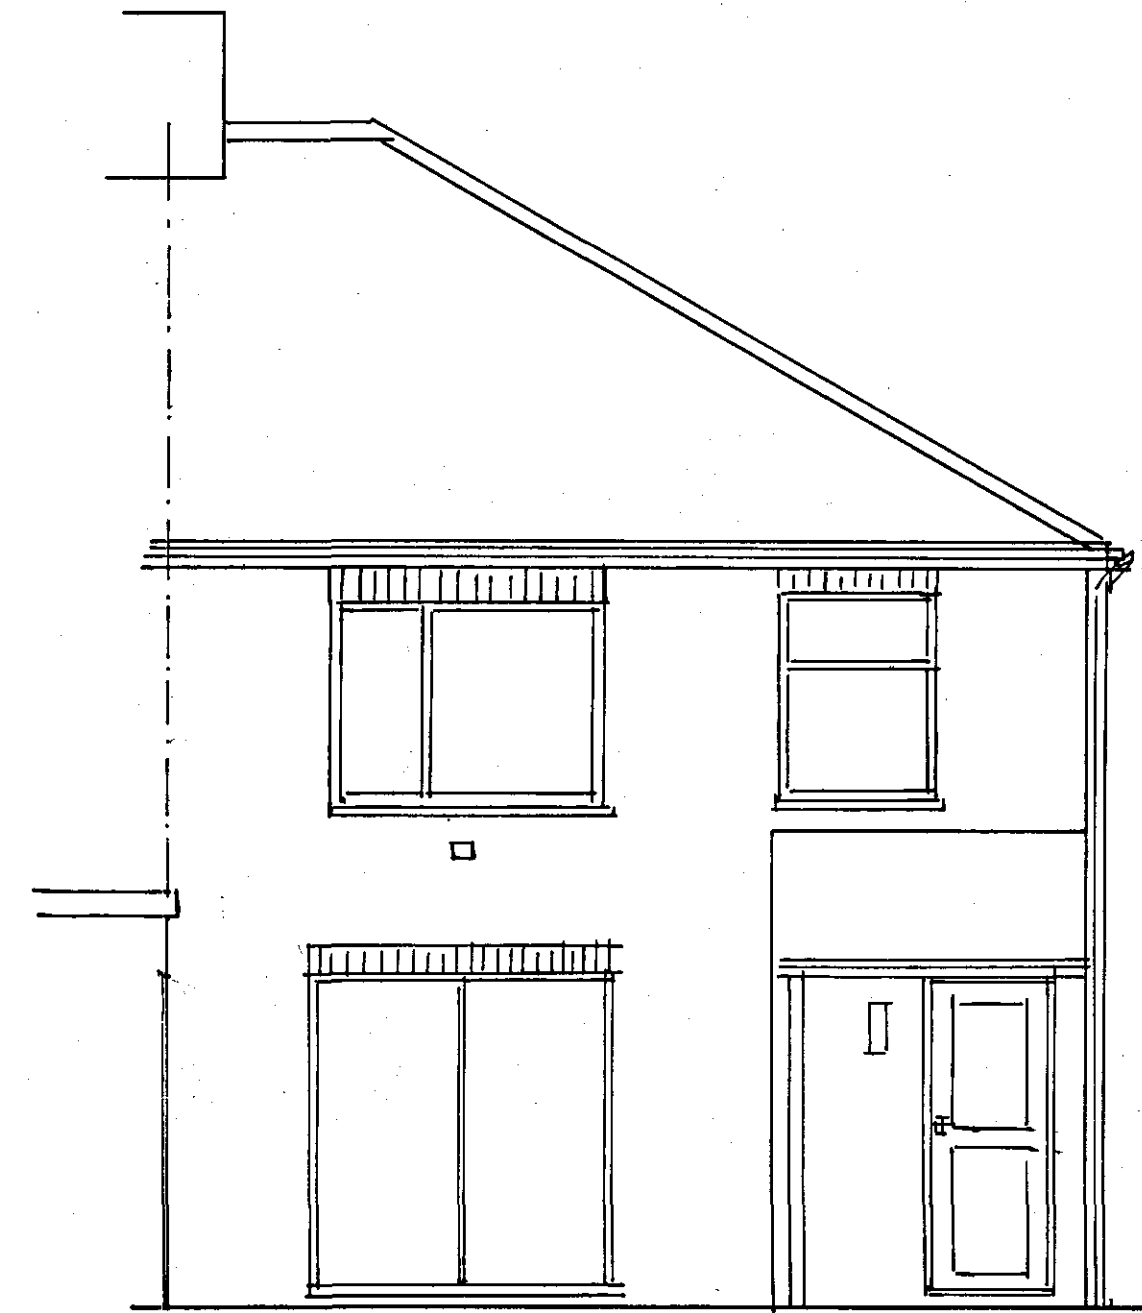


EXISTING REAR ELEVATION

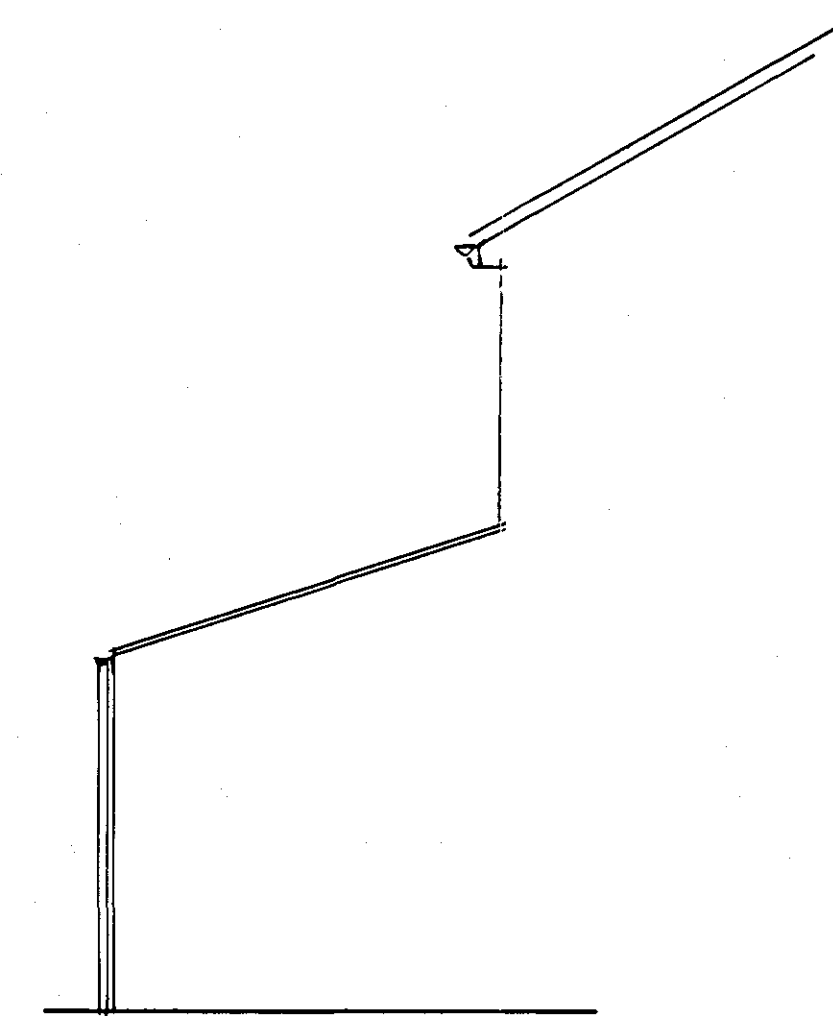

EXISTING FLANK ELEVATION

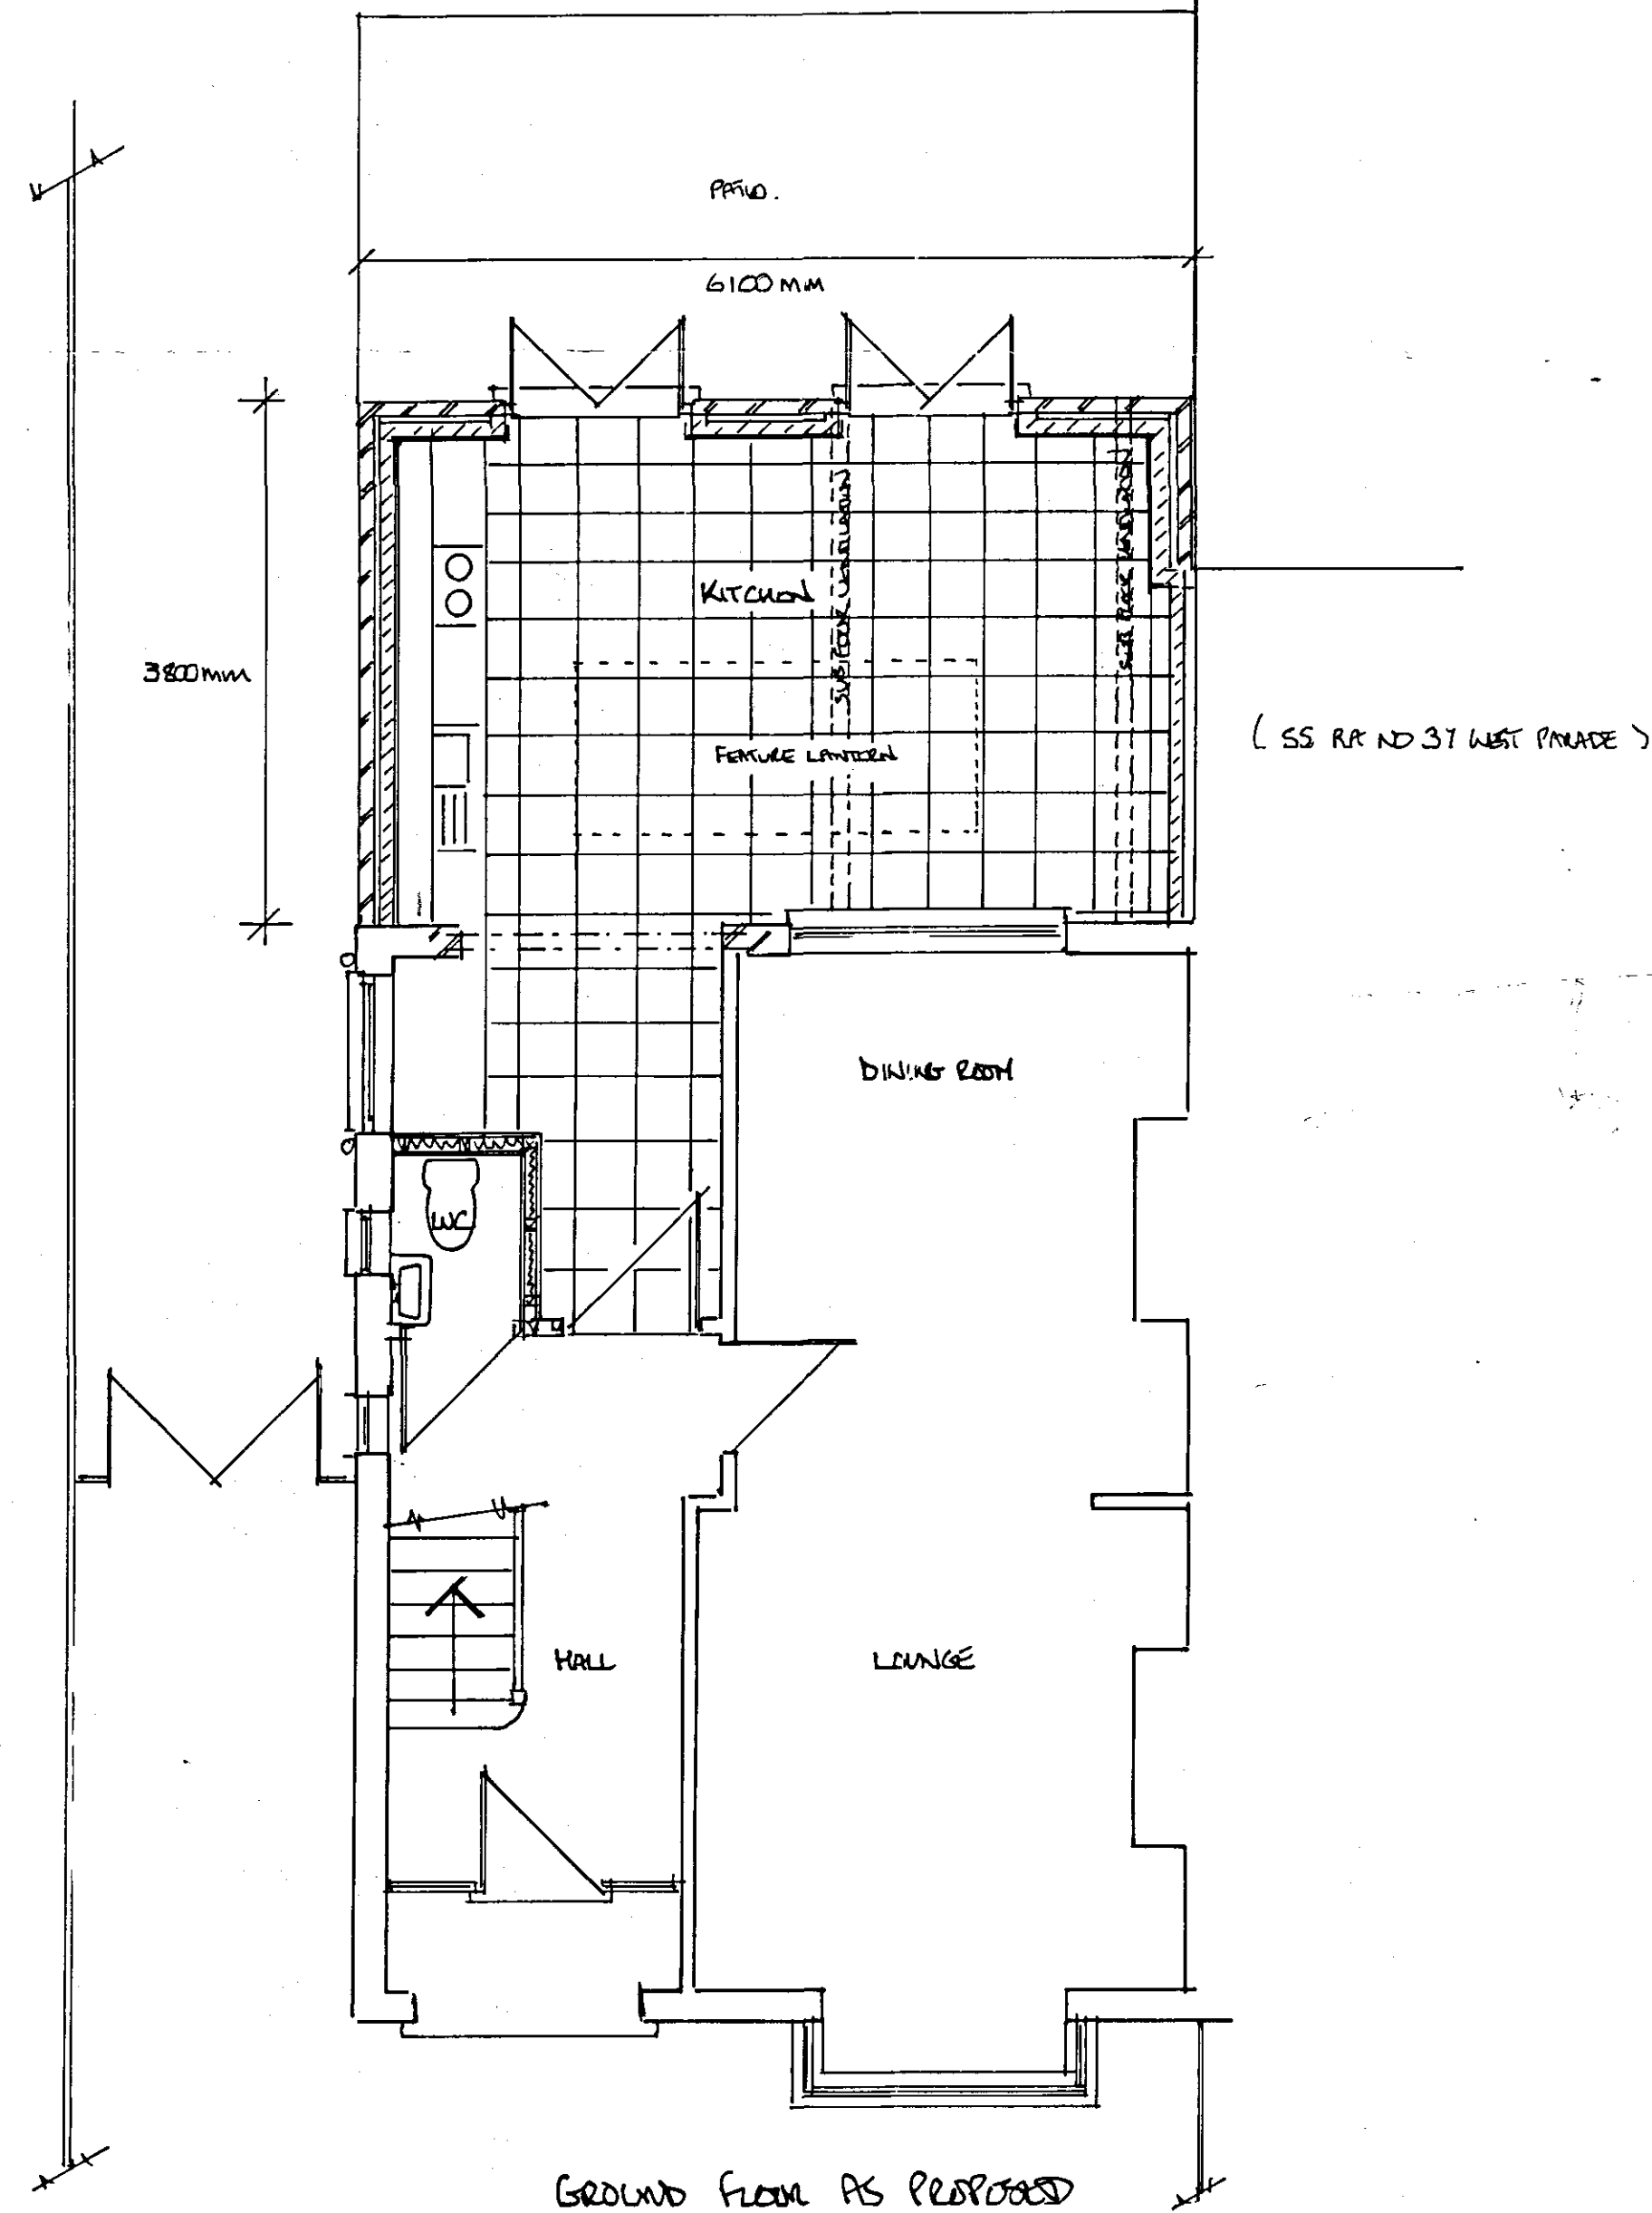

GROUND FLOOR AS PROPOSED

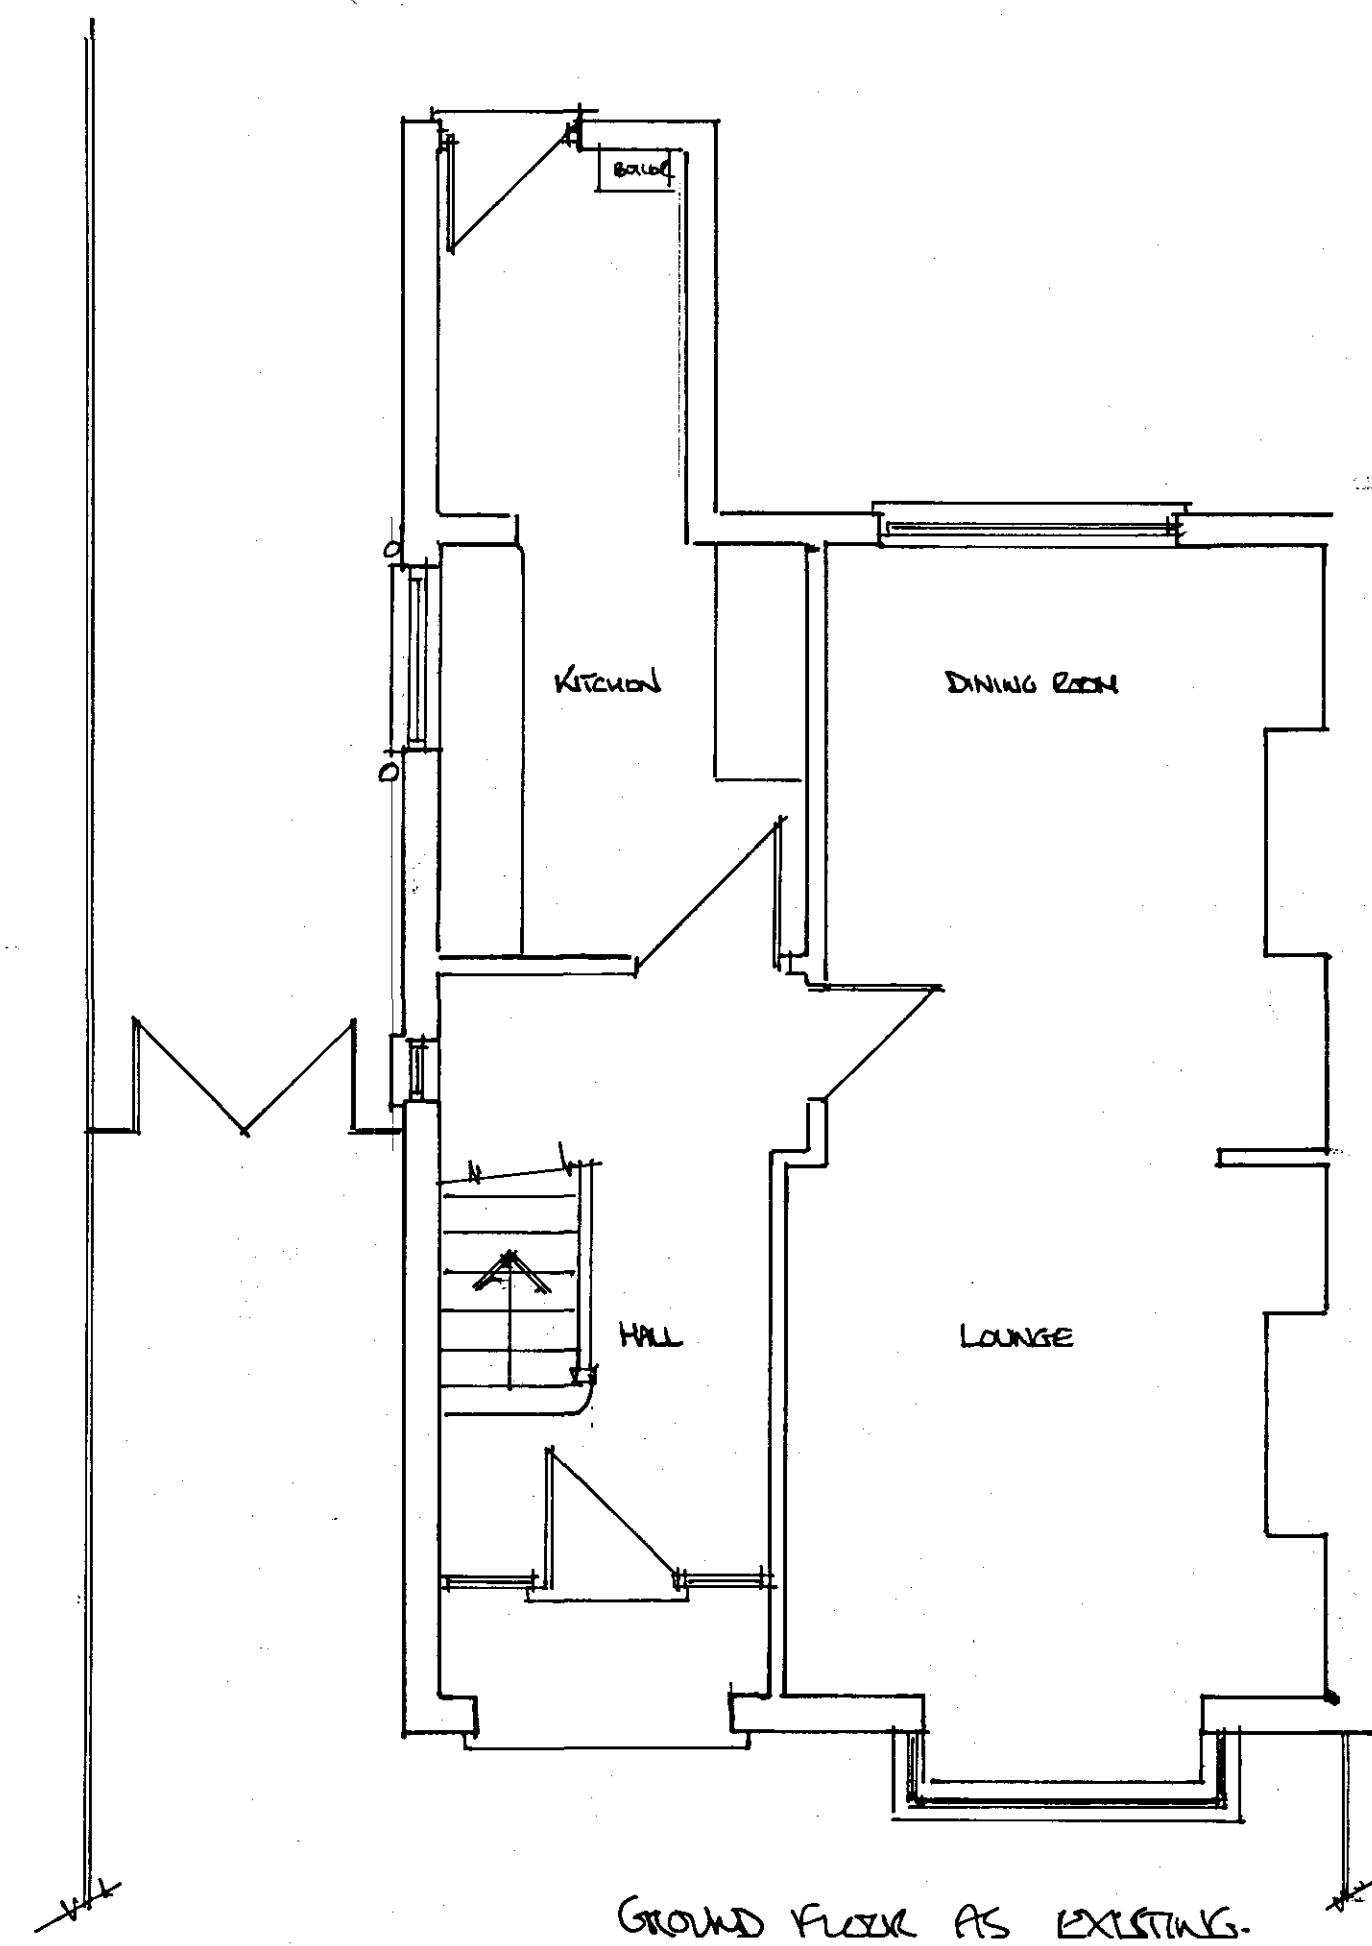

GROUND FLOOR AS EXISTING

Planning & Development
26 JAN 2009
Ref: 0112106

DATE	NO	REVISION	BY

CLIENT
MR & MRS N. WILKINS

CONTRACT
35 WEST PRIDE SPALDING Lincs

TITLE
EXIST & PROPOSED PLANS & ELEVATIONS

DATE DECEMBER 2005	DRAWN BY NCC
SCALE 1:50 1:100	DWG NO 8384 / 1

NEIL CLARKE & ASSOCIATES
11 NEW ROAD
SPALDING Lincs
DT75 7JL
DETERMINED PLAN