




NOTE
THIS DRAWING TO BE READ IN CONJUNCTION WITH
CONSTRUCTION NOTES ON DRAWING NO 9501/R

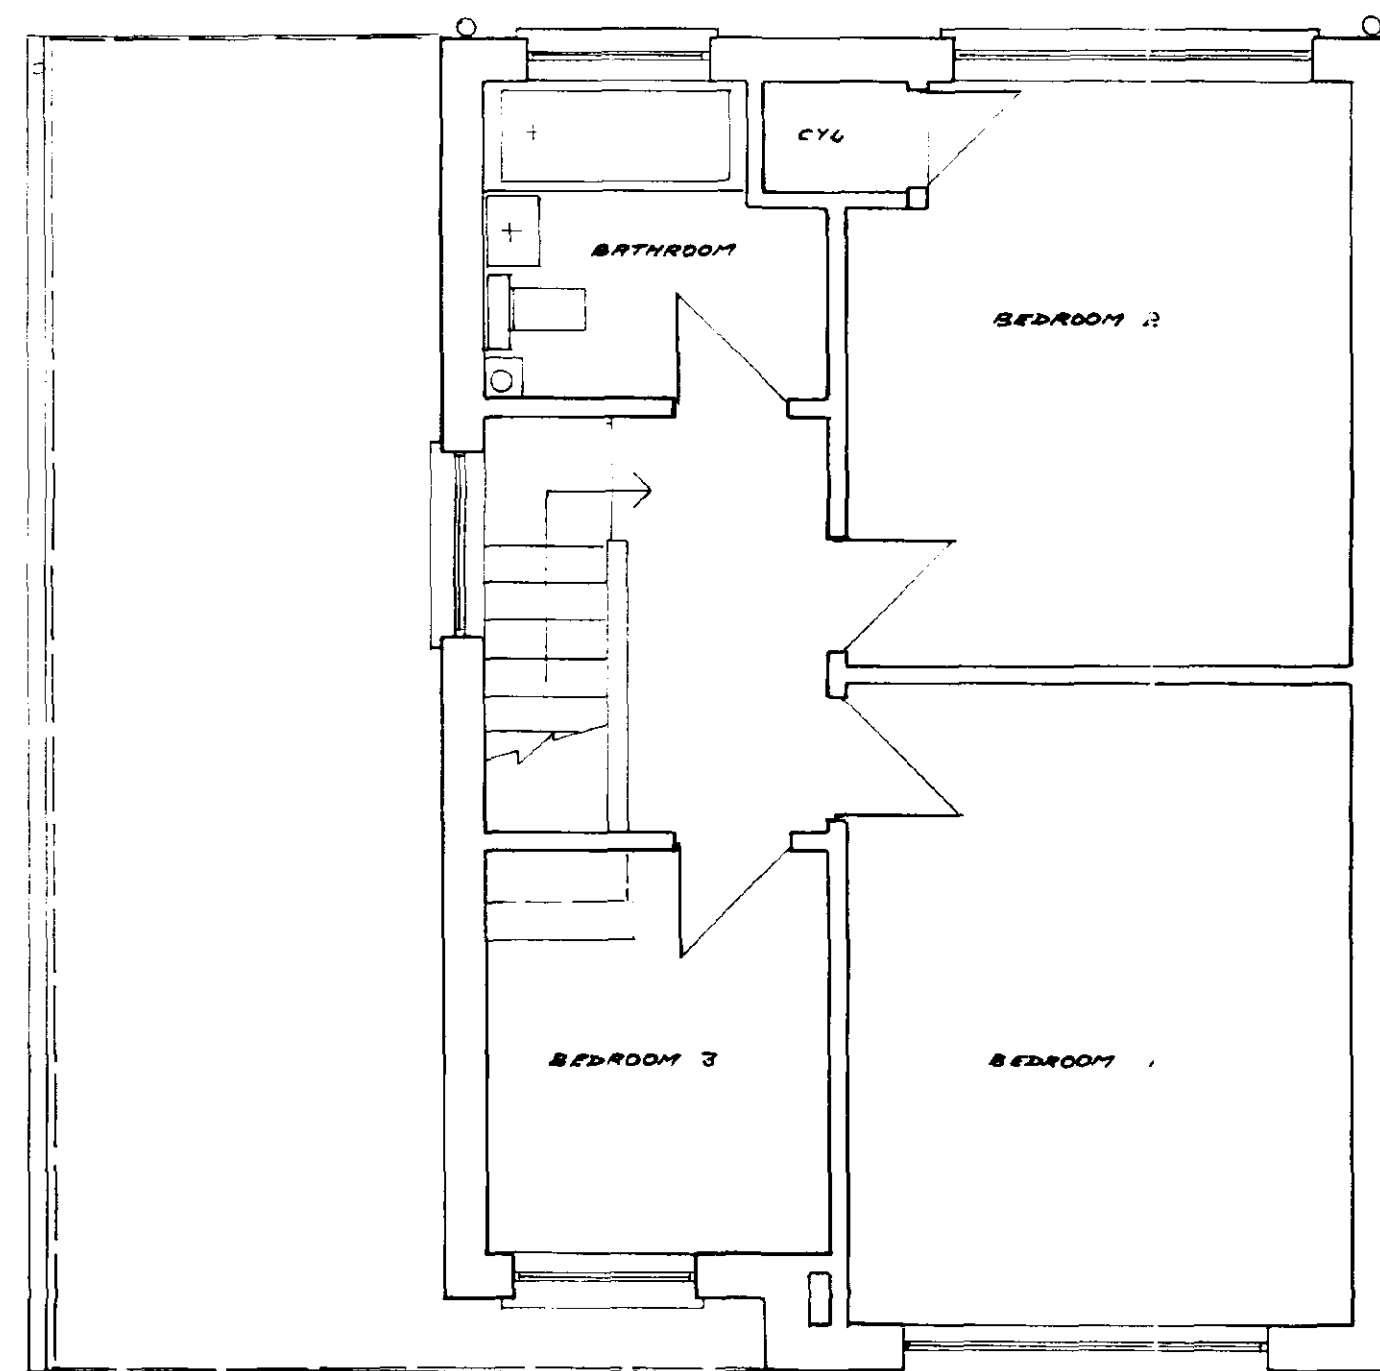


FIRST FLOOR PLAN AS EXISTING

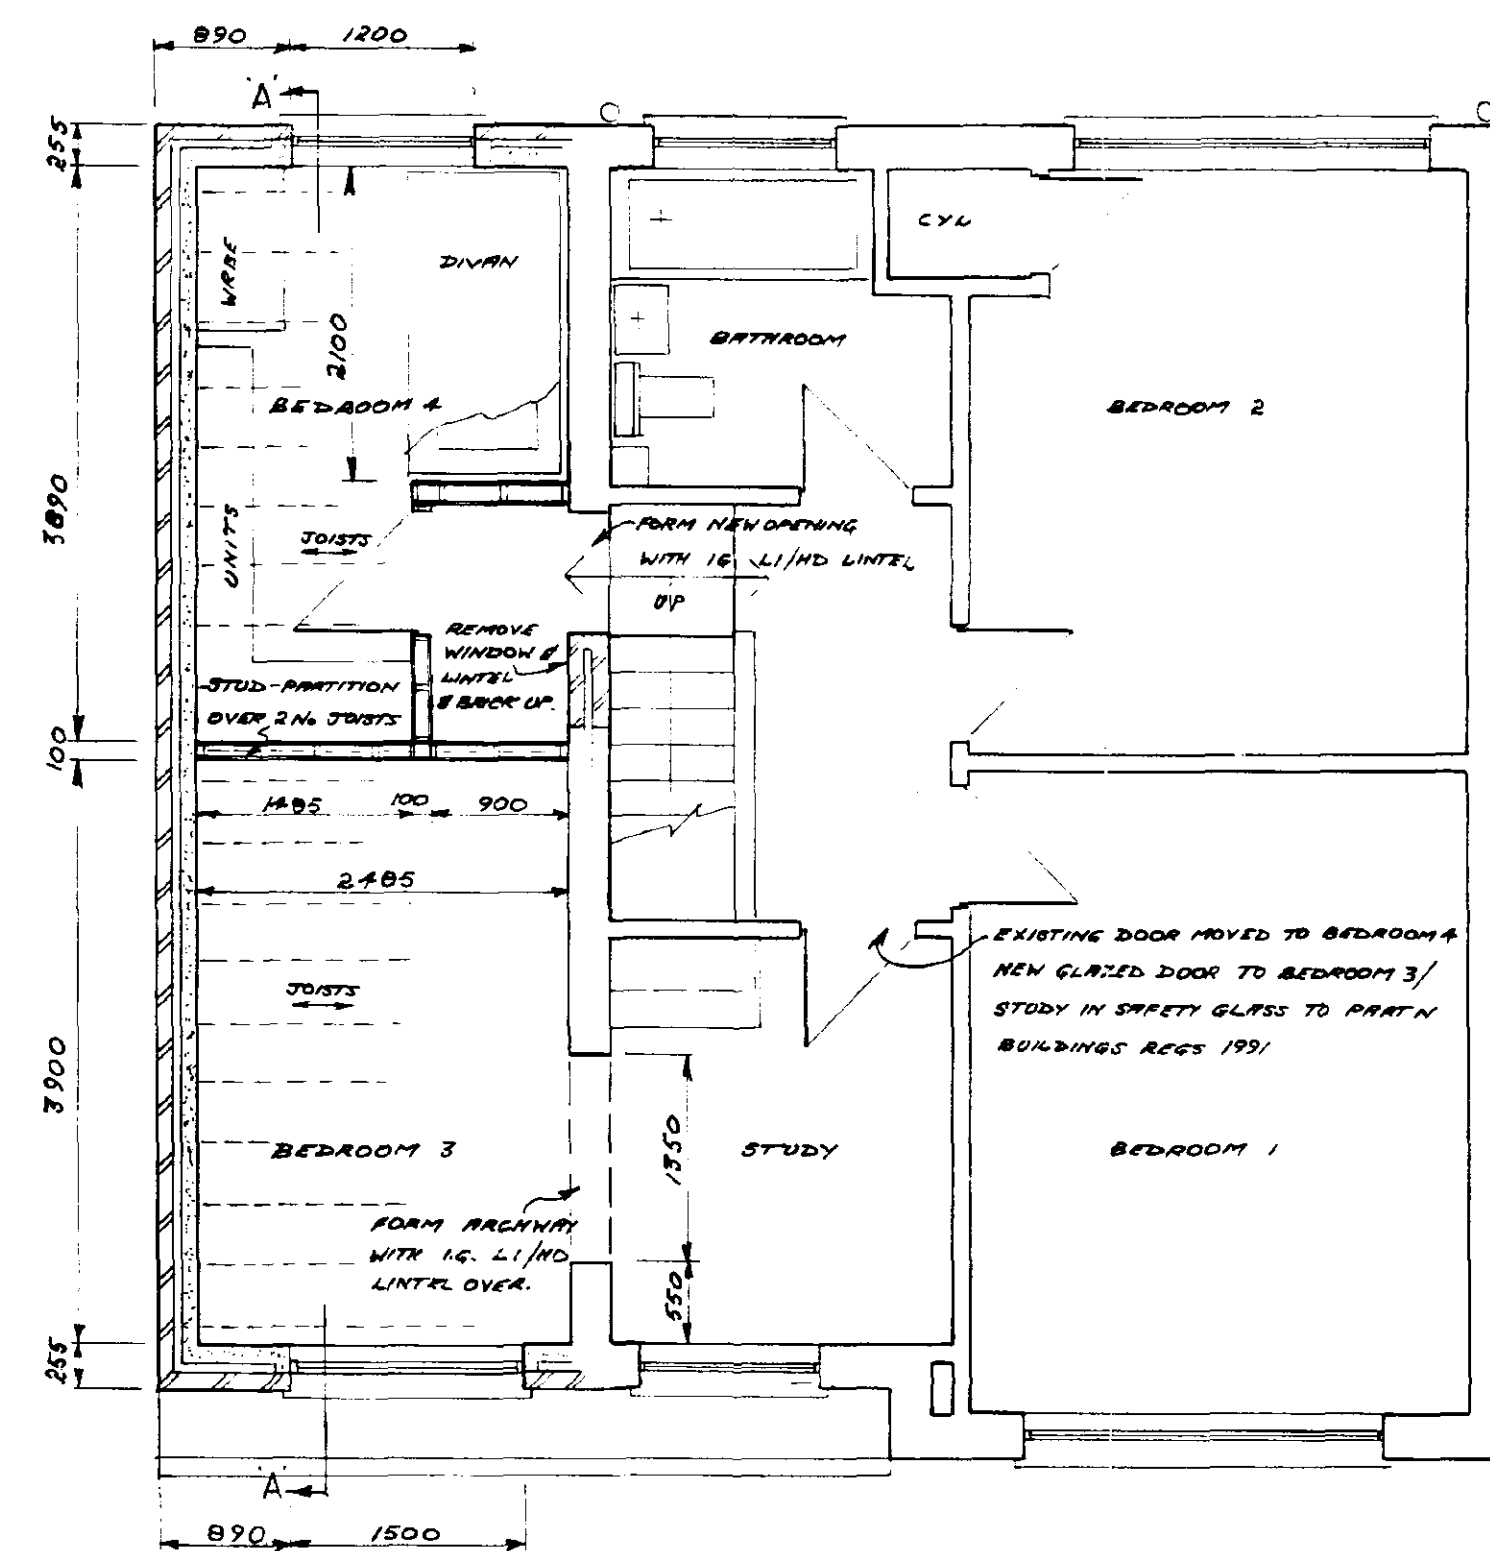


FIRST FLOOR PLAN AS PROPOSED

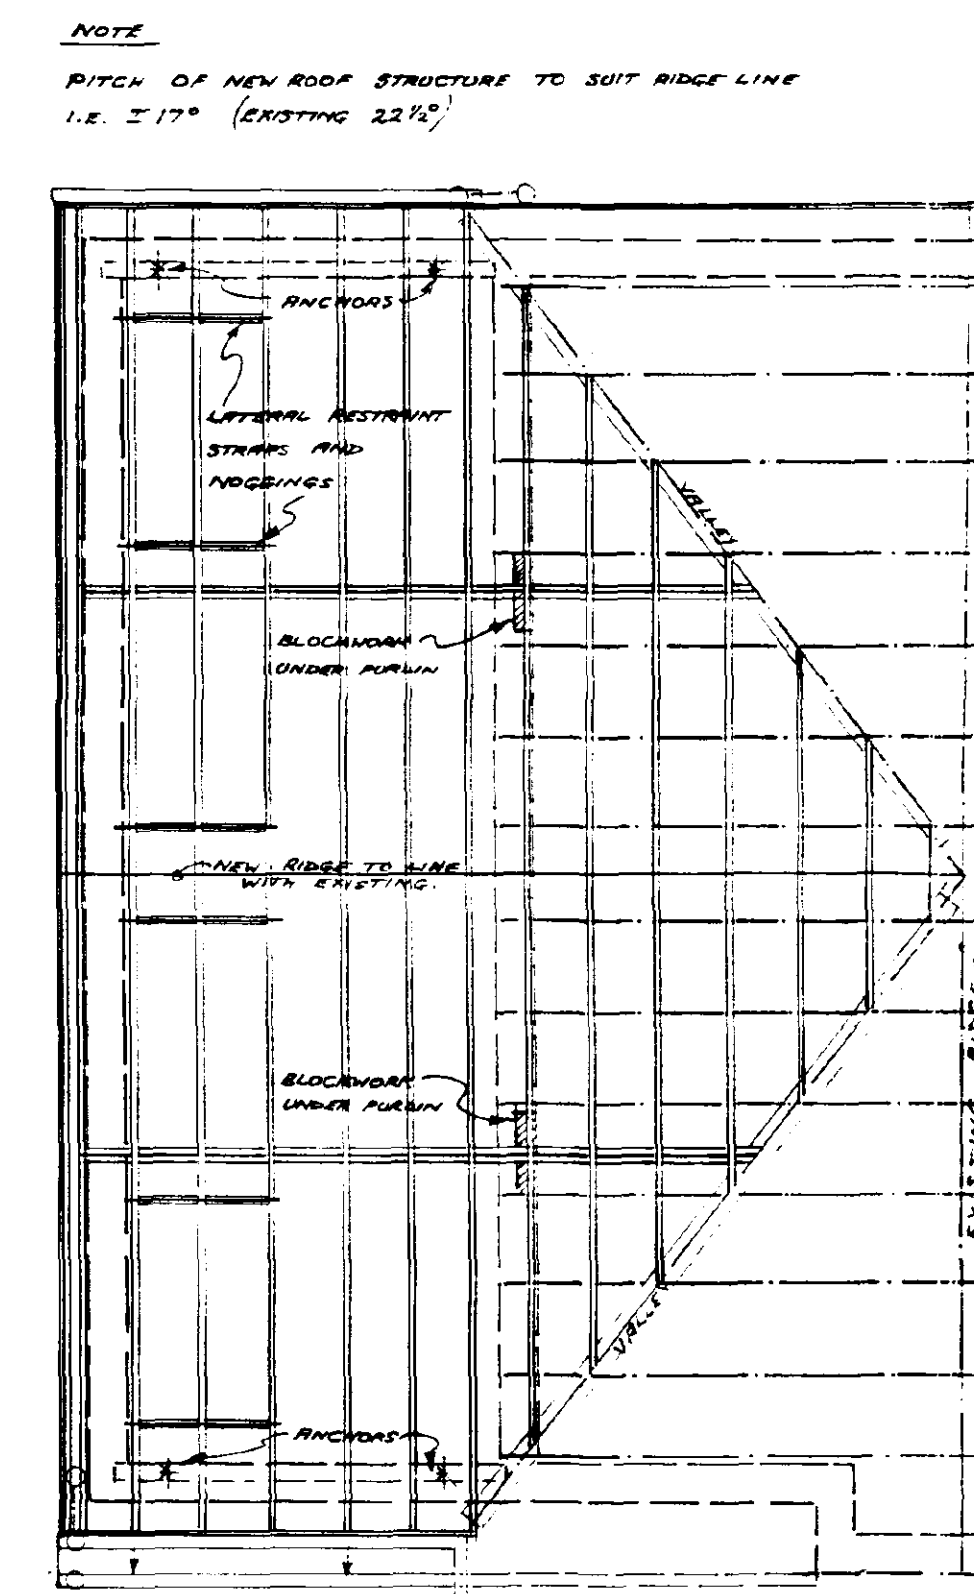


ROOF STRUCTURE PLAN

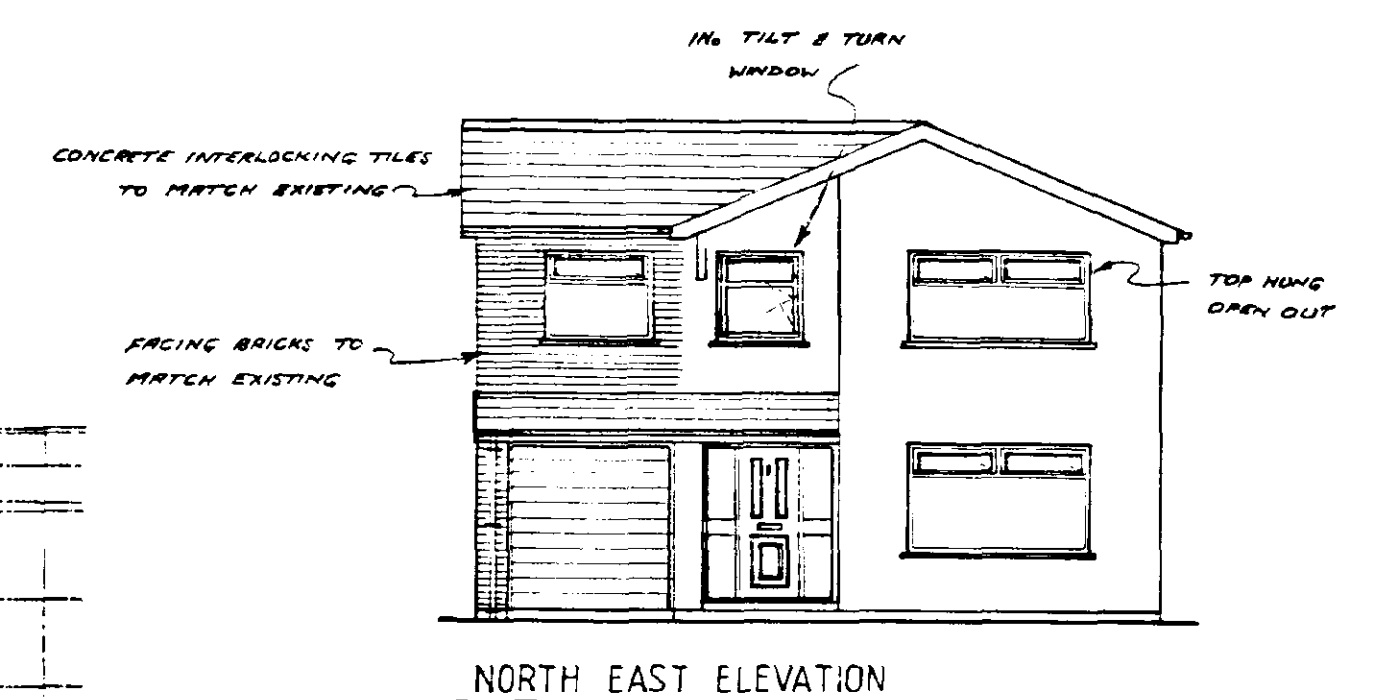


NORTH EAST ELEVATION

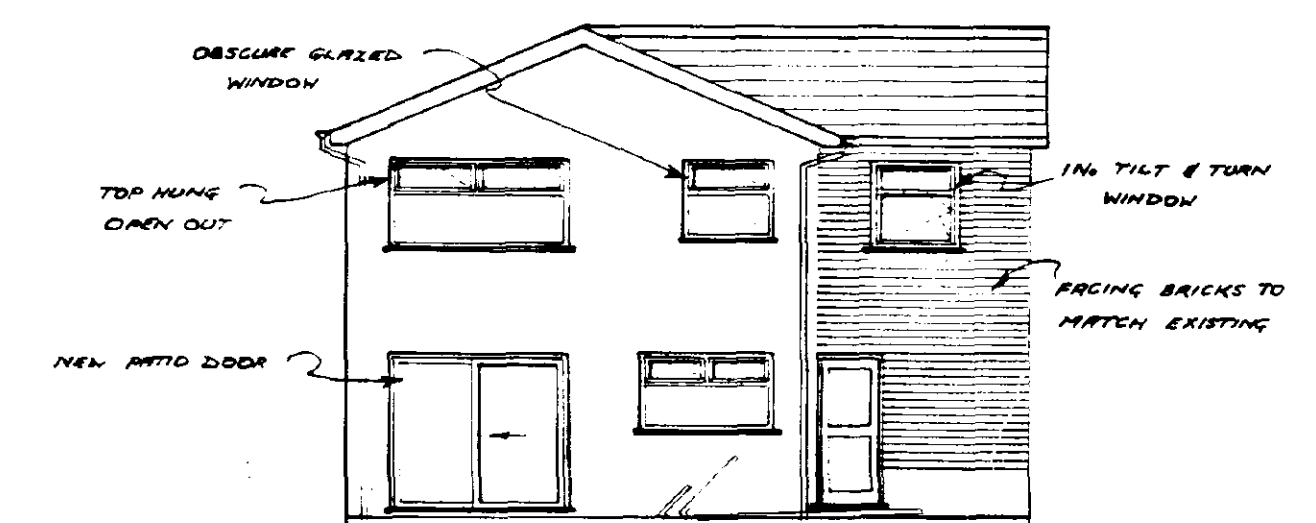


SOUTH WEST ELEVATION

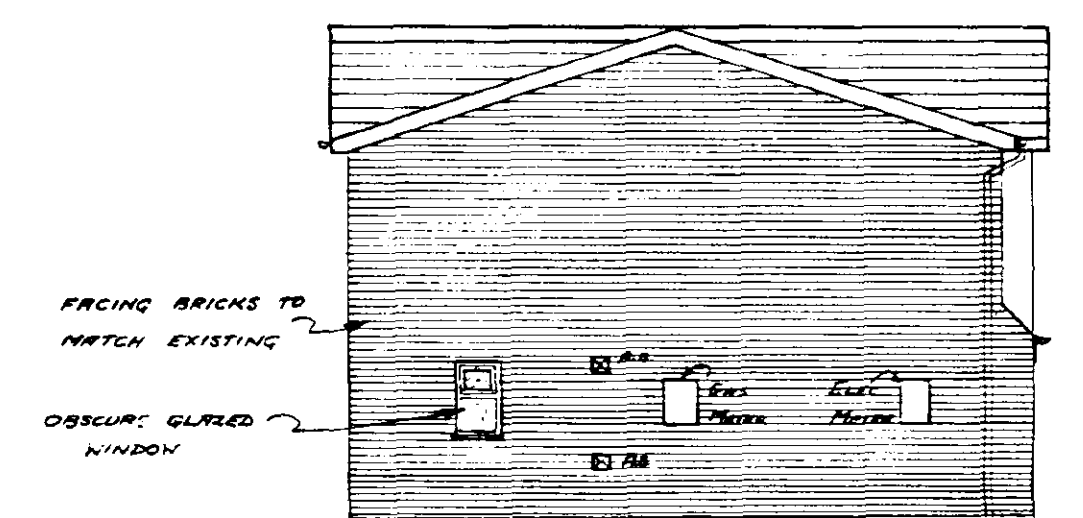


SOUTH EAST ELEVATION

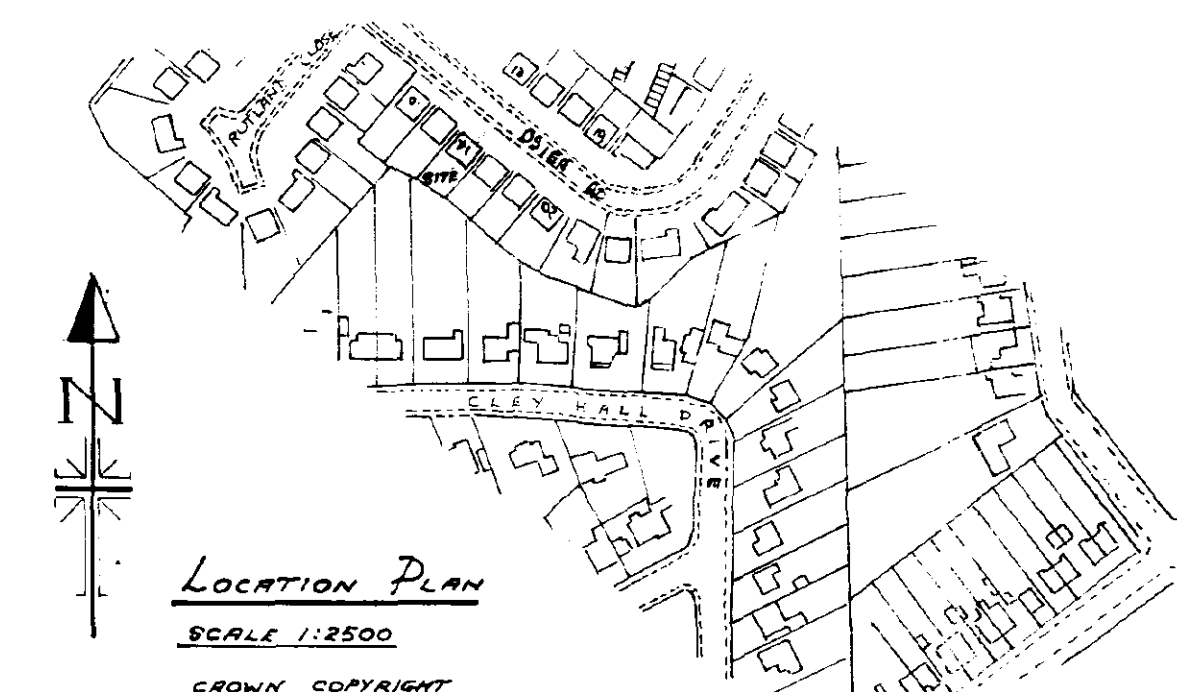


LOCATION PLAN
SCALE 1:2500
CROWN COPYRIGHT

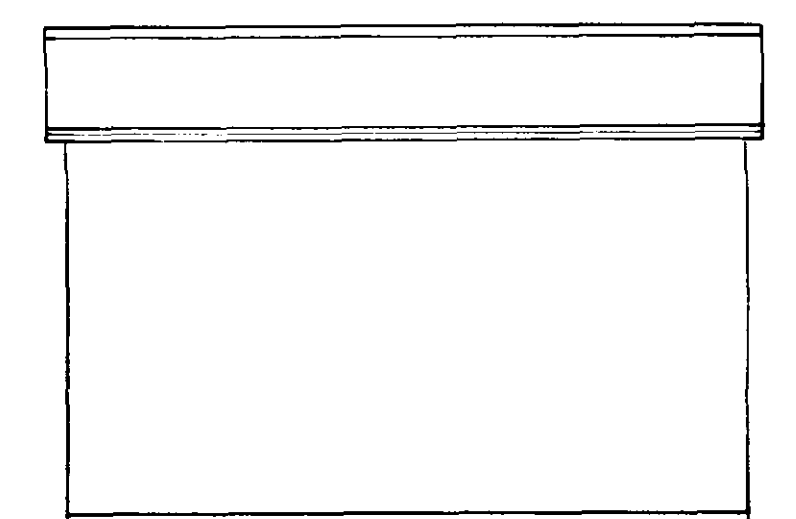


NORTH WEST ELEVATION

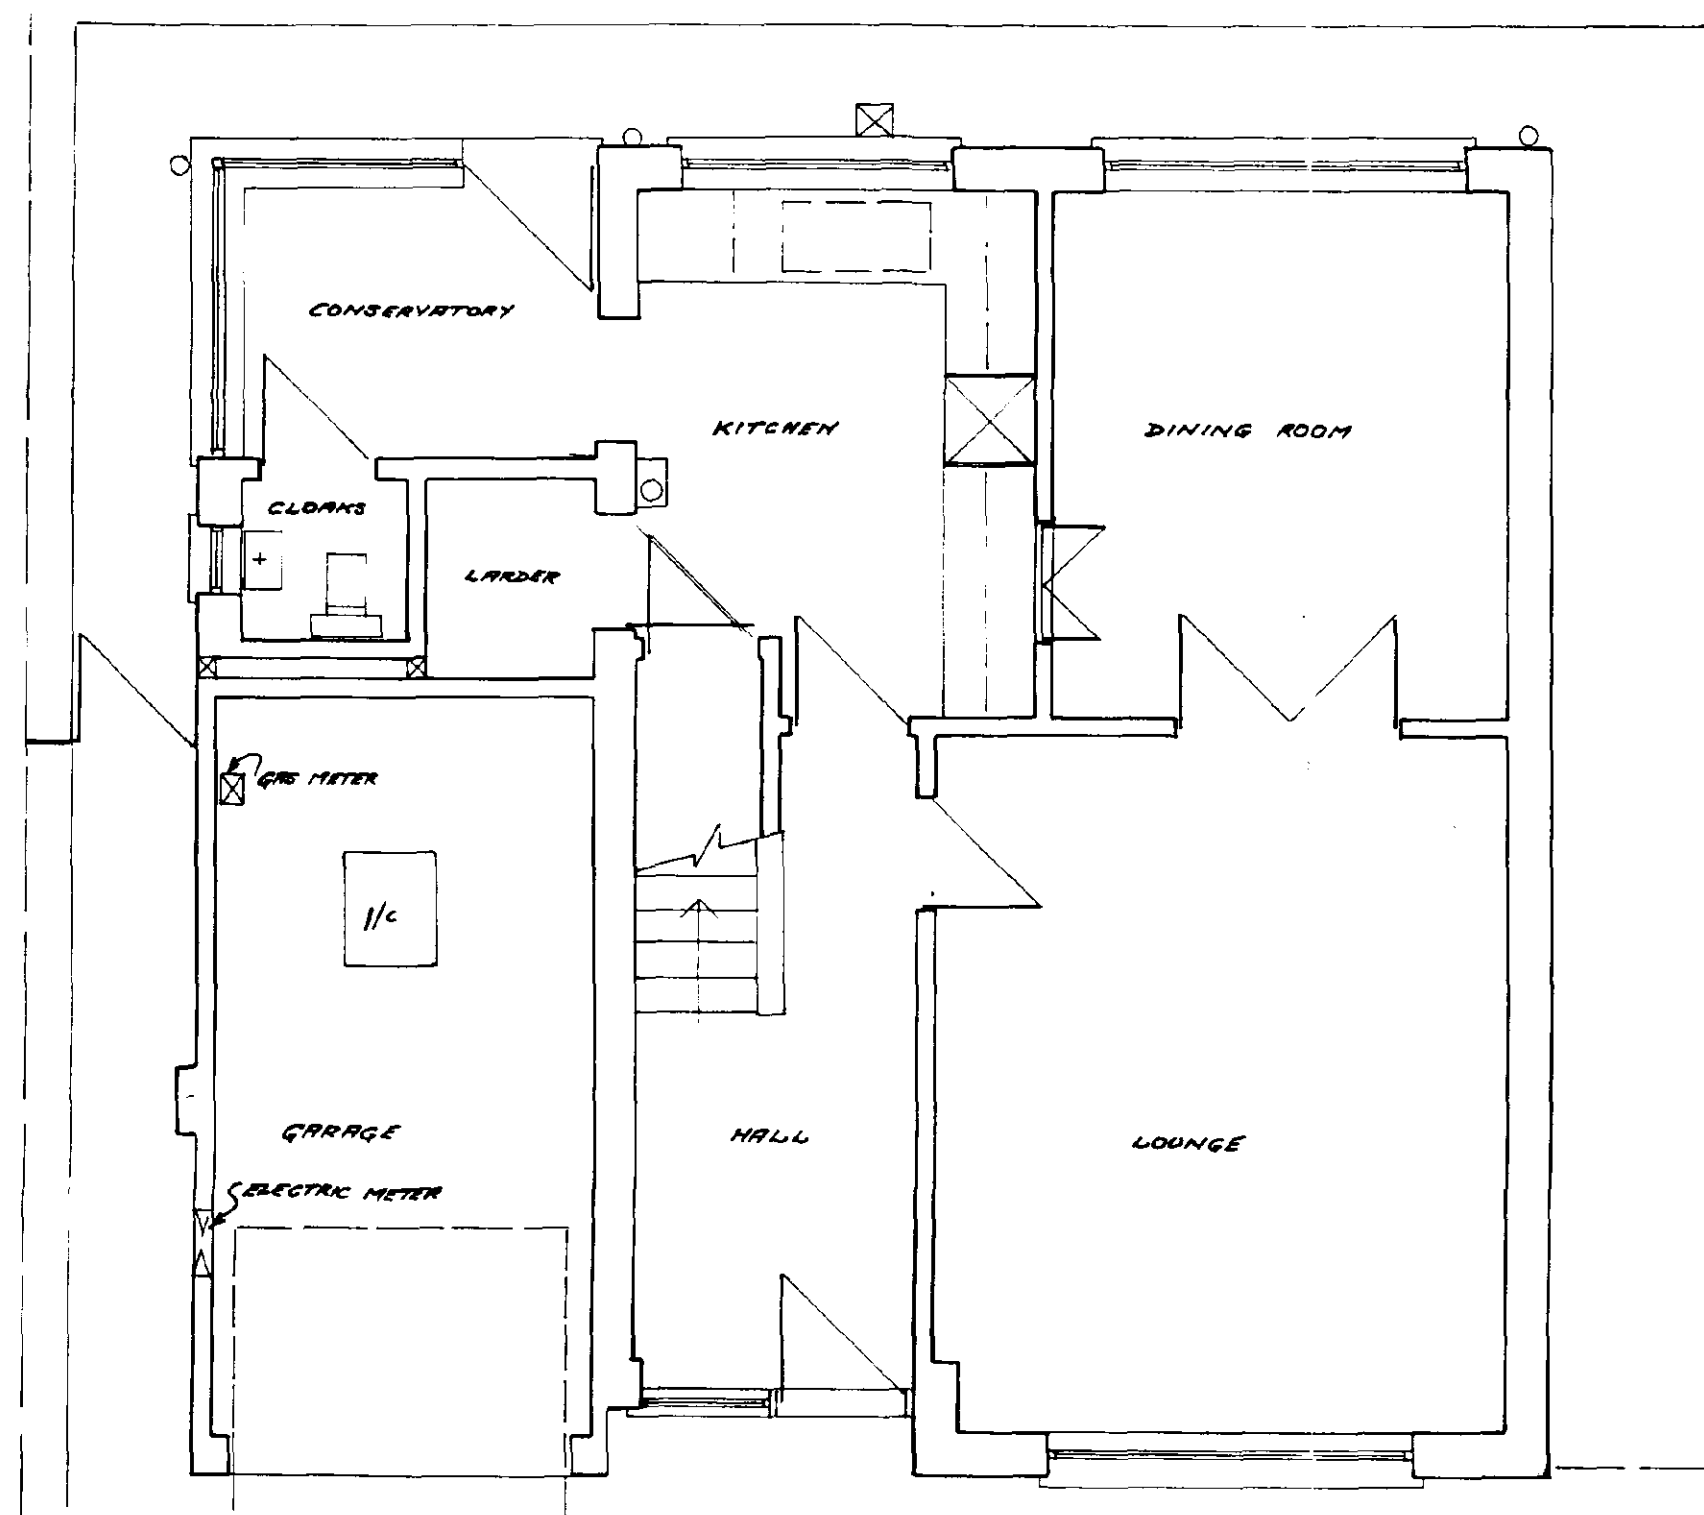

GROUND FLOOR PLAN AS EXISTING

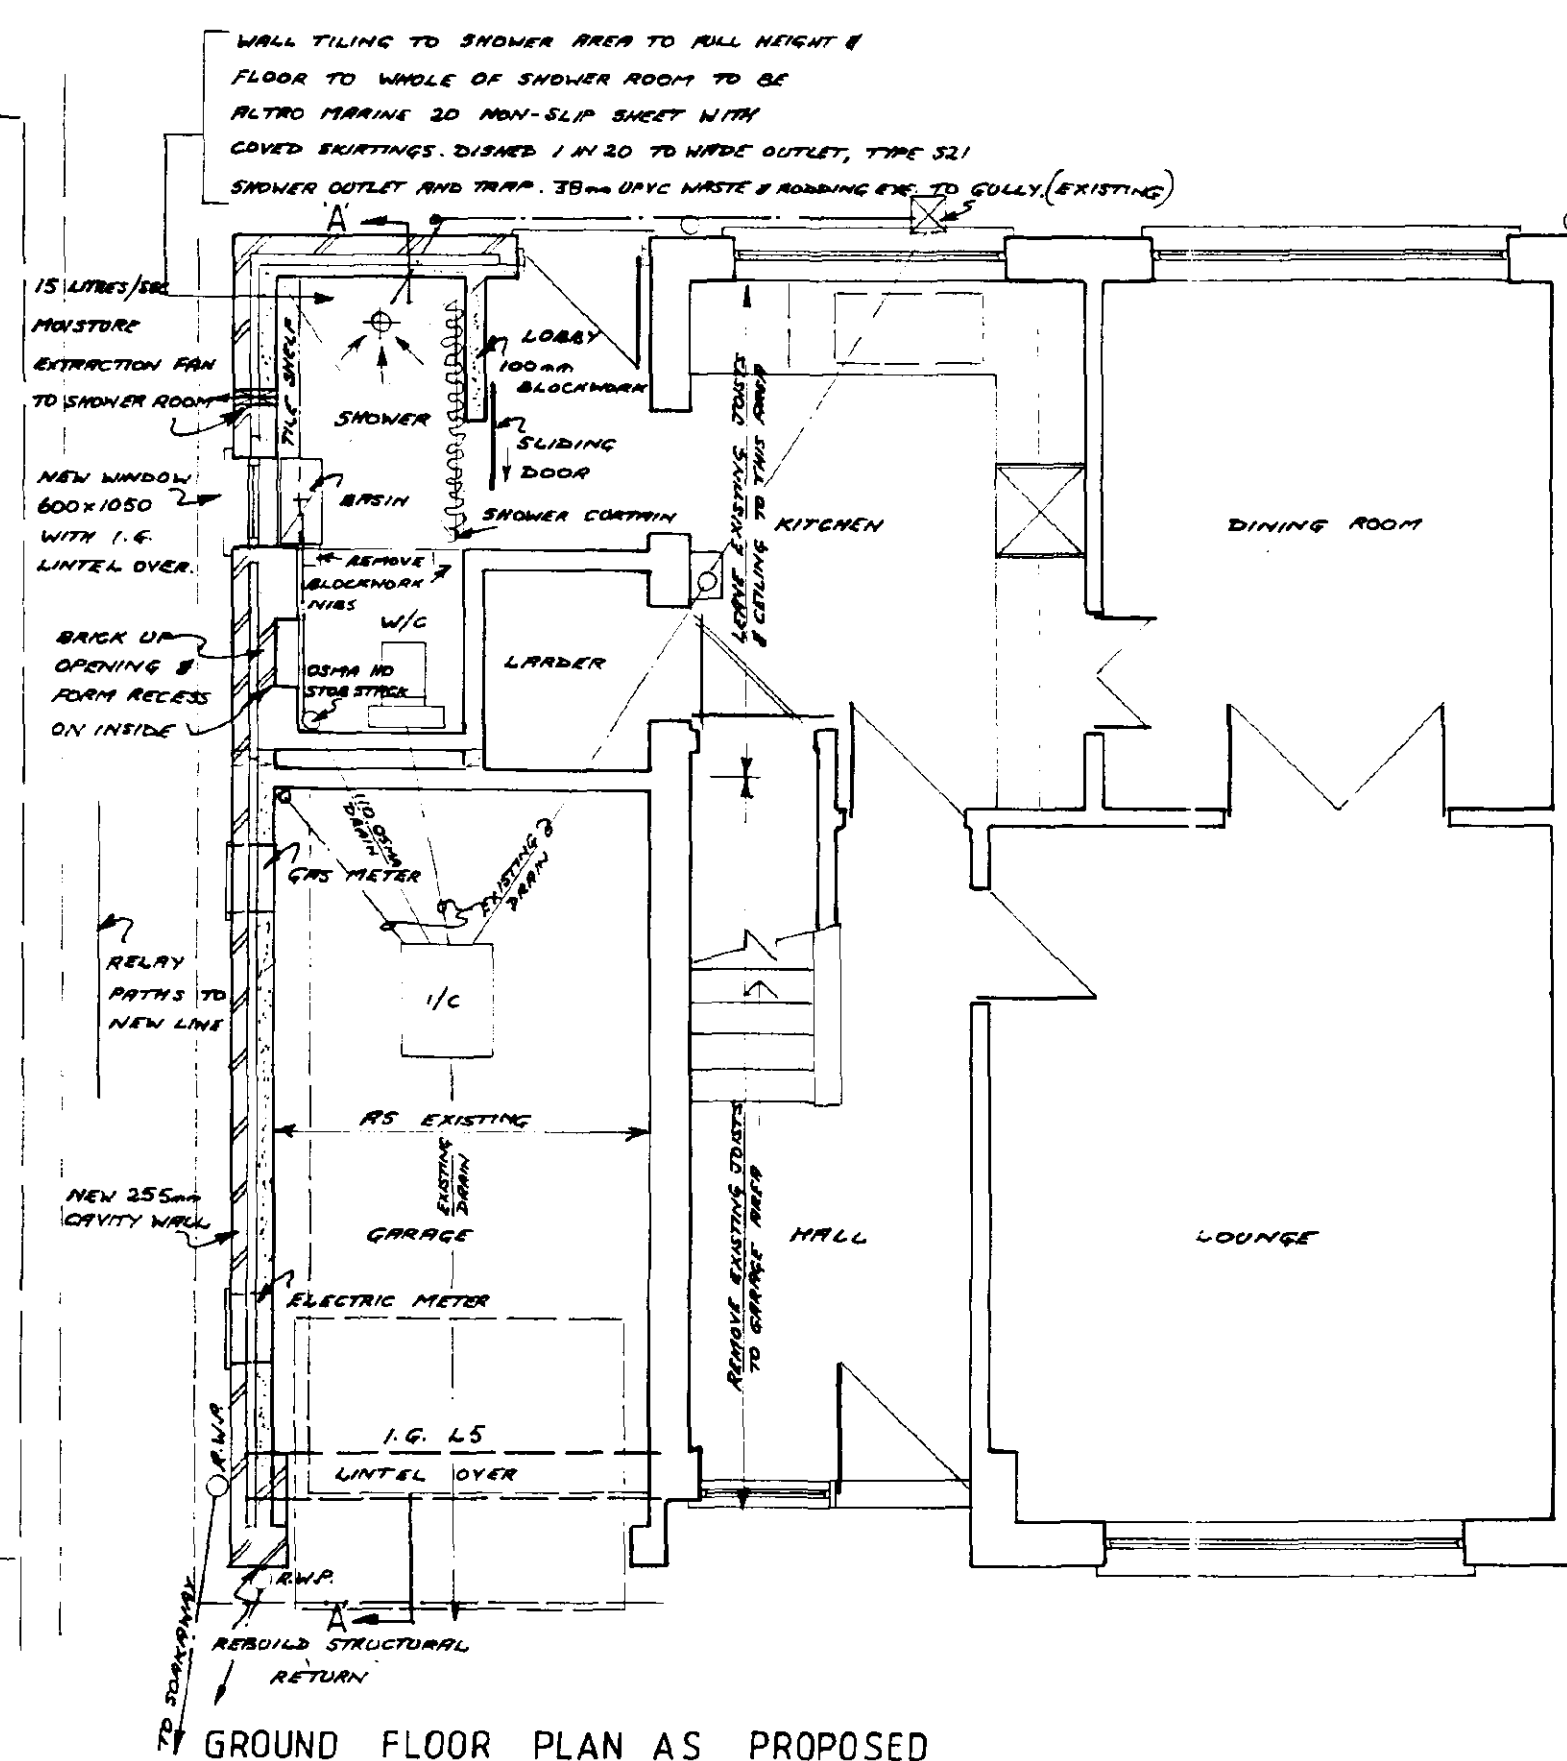

GROUND FLOOR PLAN AS PROPOSED

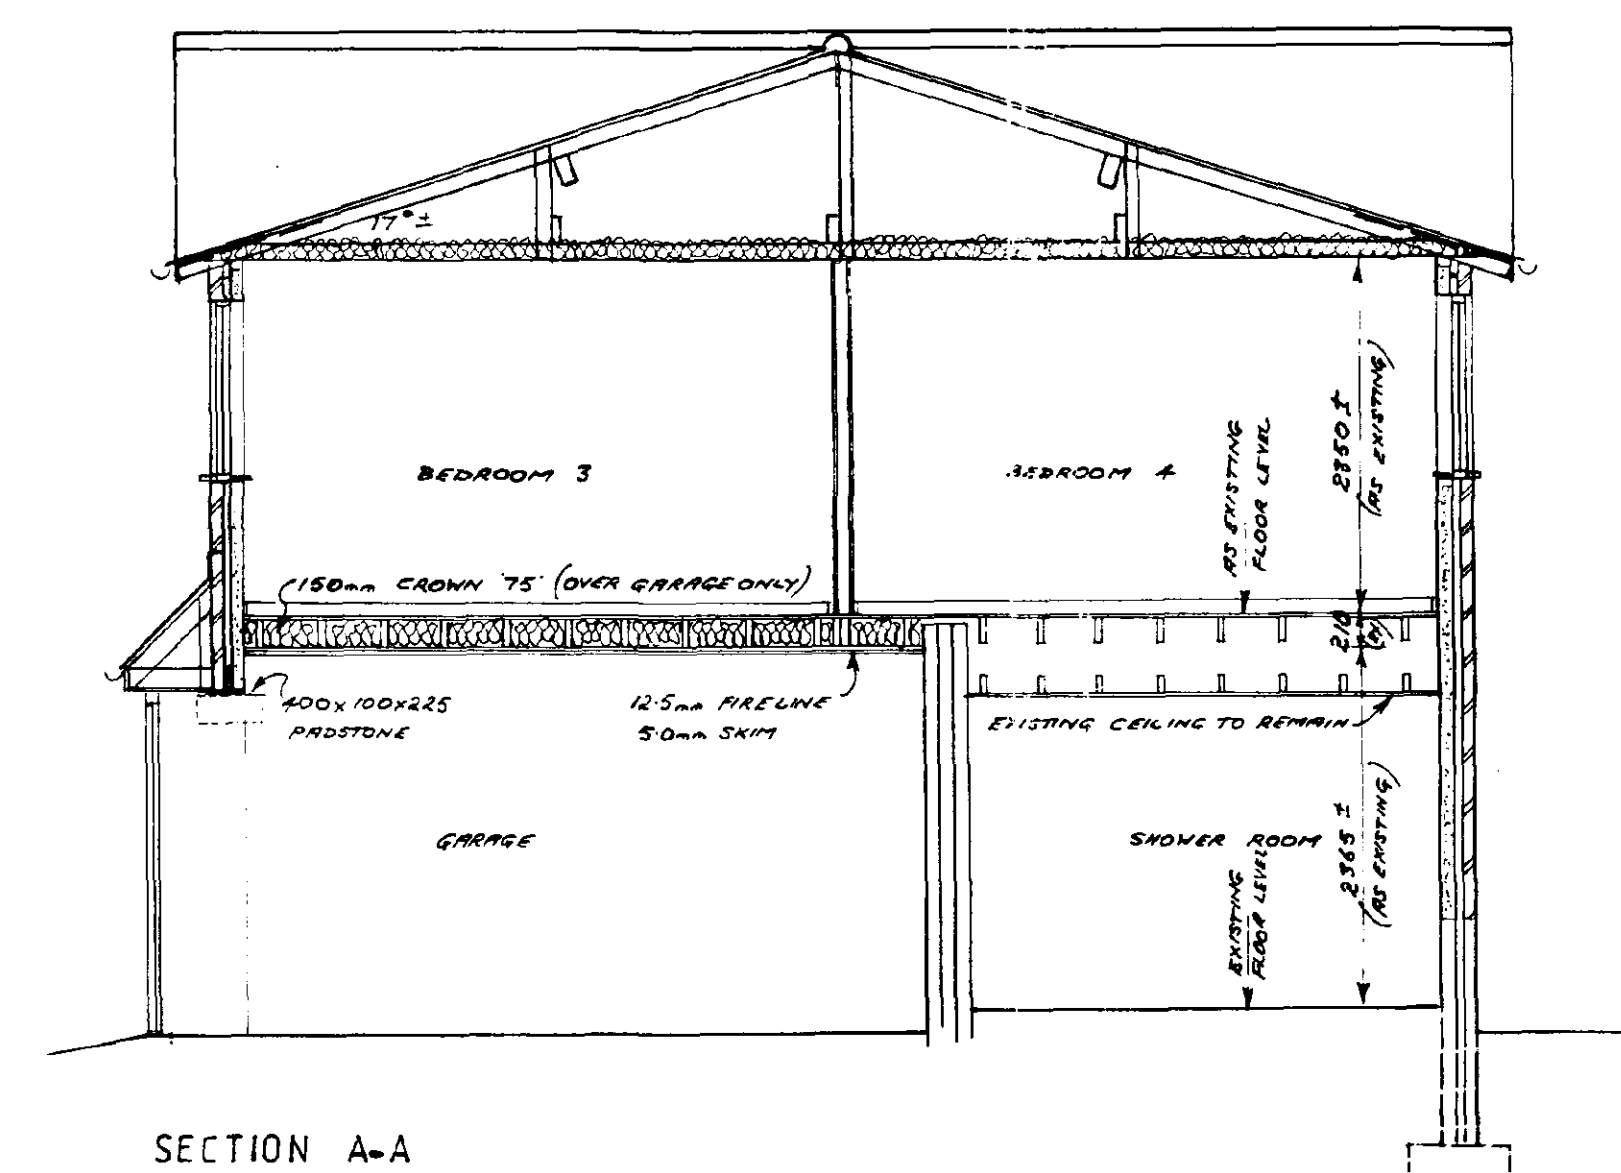

SECTION A-A

**DETERMINED
PLAN**

COL. H. J. BROWN D.C.
 PLAN DEPT.
 06 FEB 1995
 0112/95

PROPOSED ALTERATIONS AND EXTENSIONS TO HOUSE AT 14, OSIER ROAD, SPALDING, LINCS PE11 1UU FOR MR & MRS J. TAYLOR

DRAWING No 9501/1 DATE JANUARY '95

R.N. COWLING M.B.I.A.T. ARCHITECTURAL CONSULTANT, 22, OAKLEY DRIVE, SPALDING, Lincs PE11 2BN TEL: (01753) 723036