

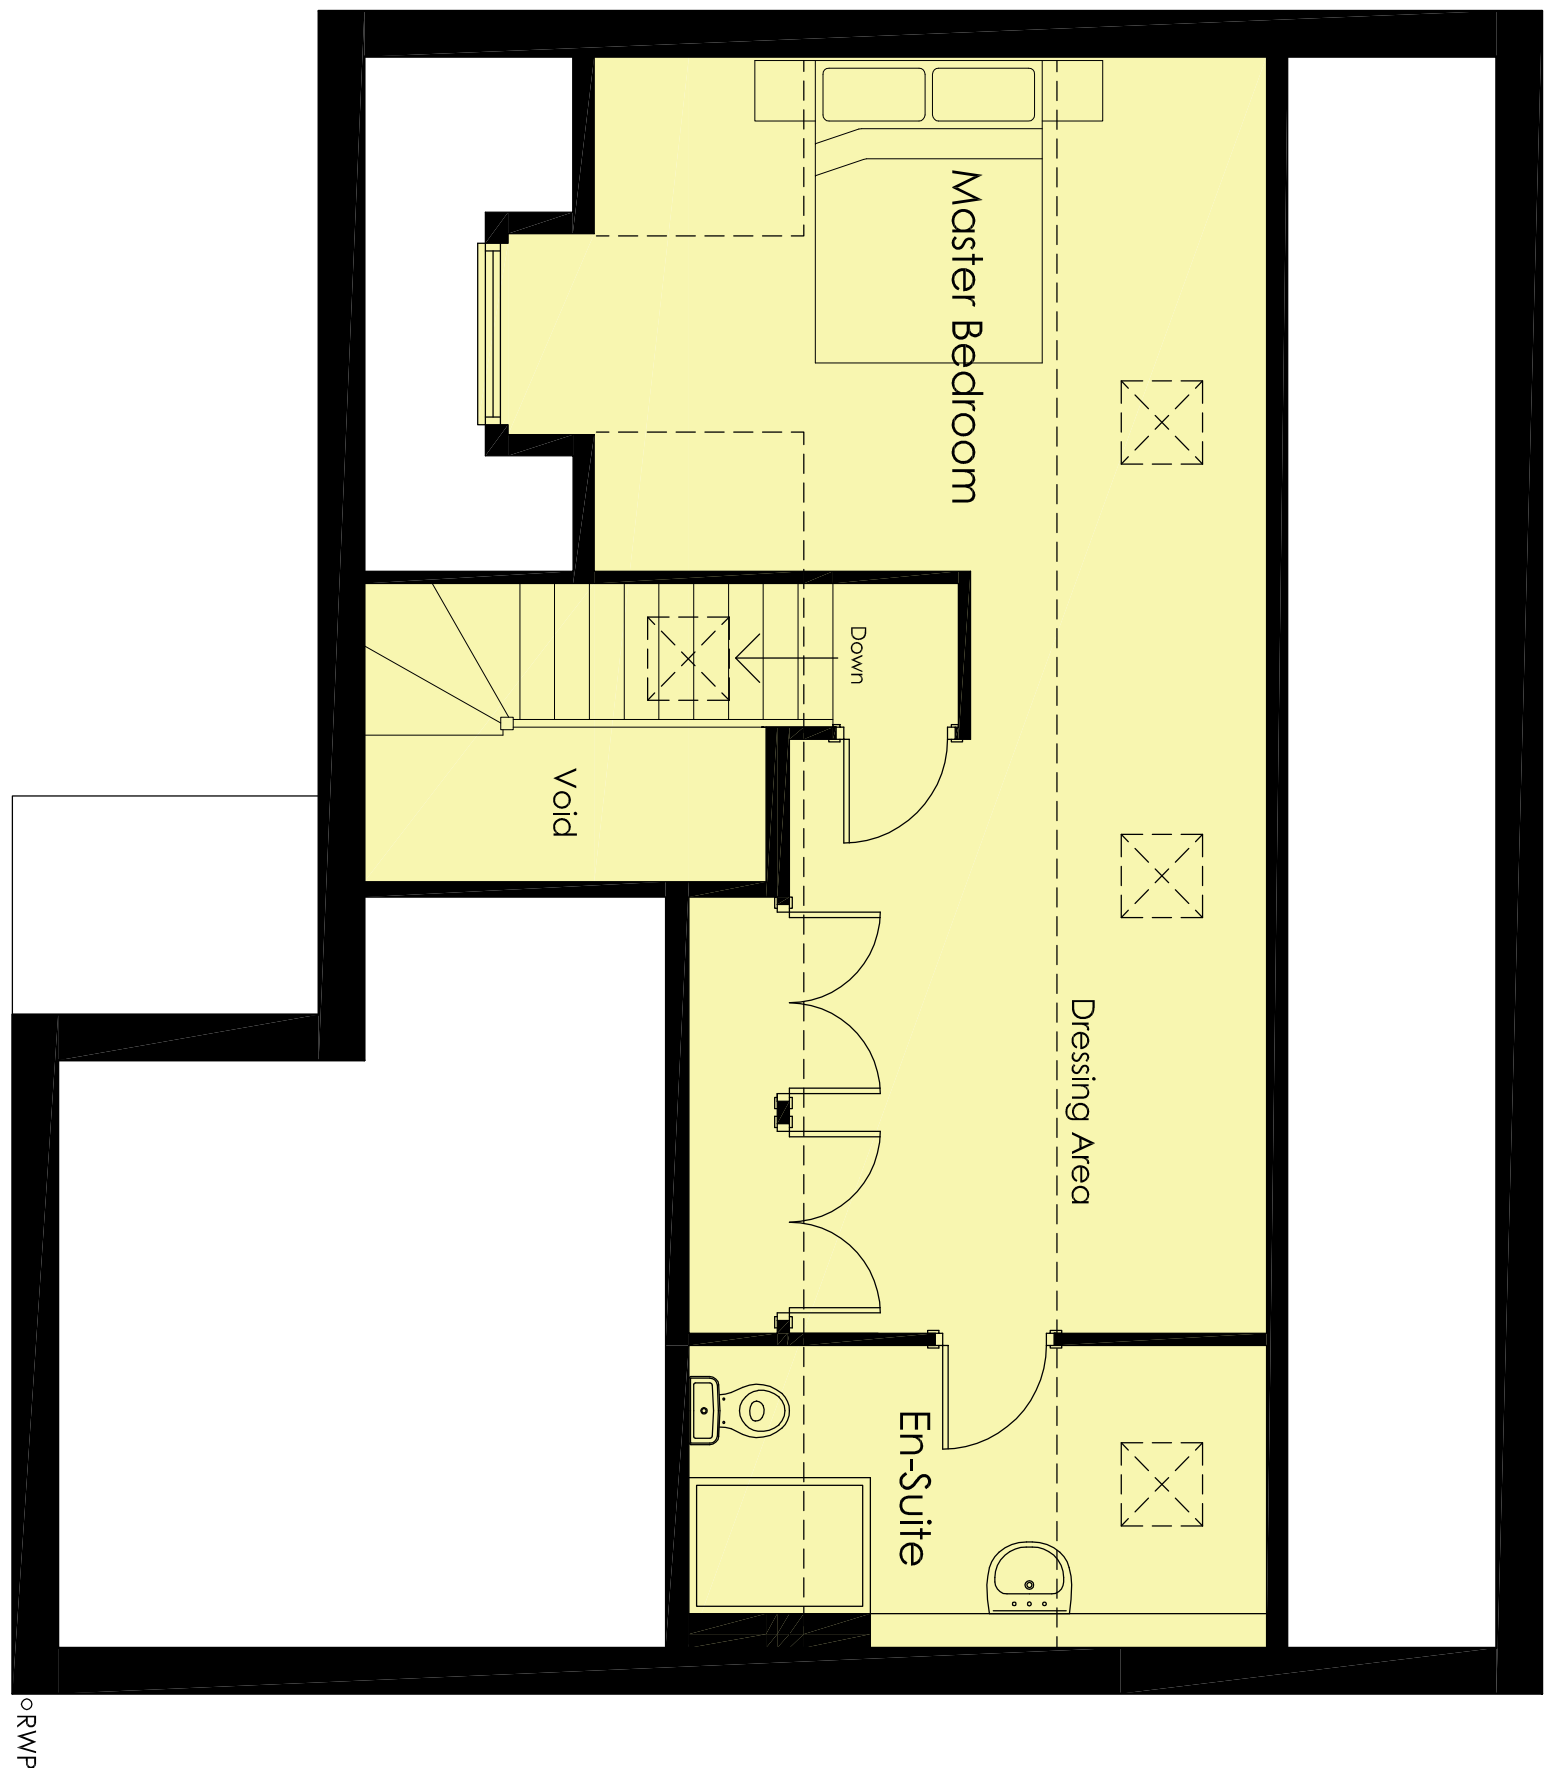
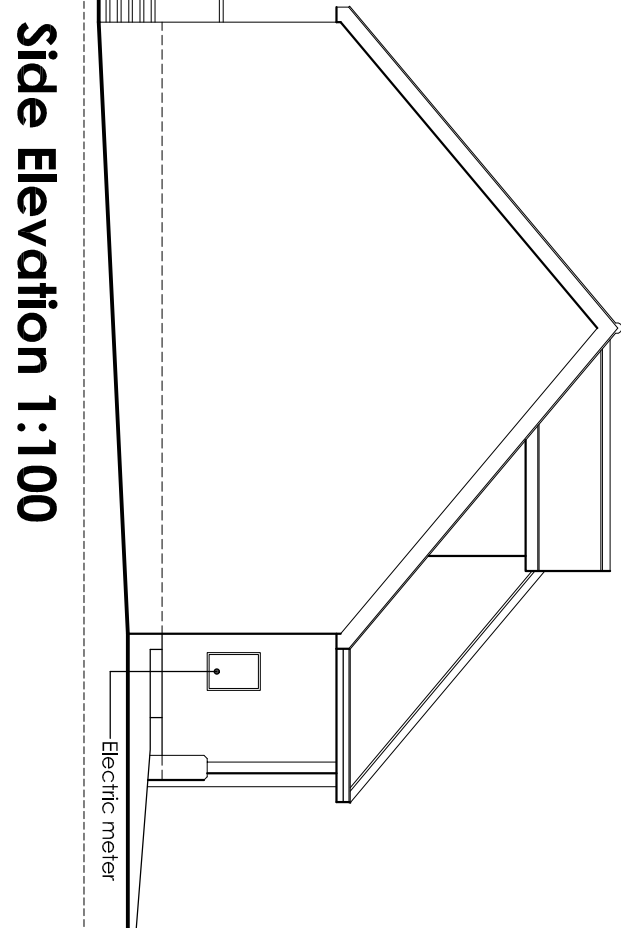
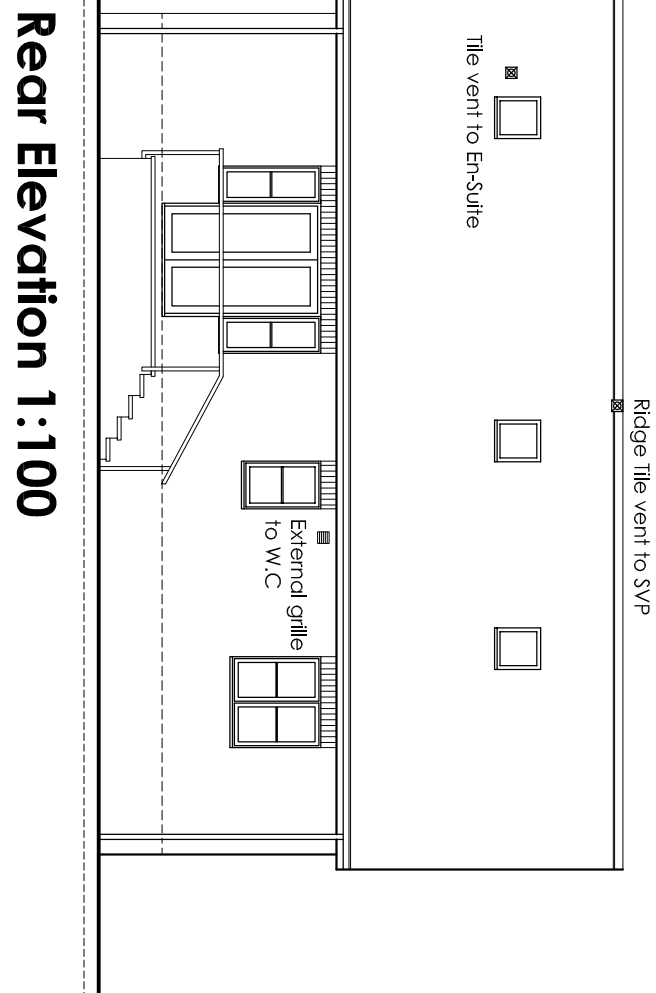


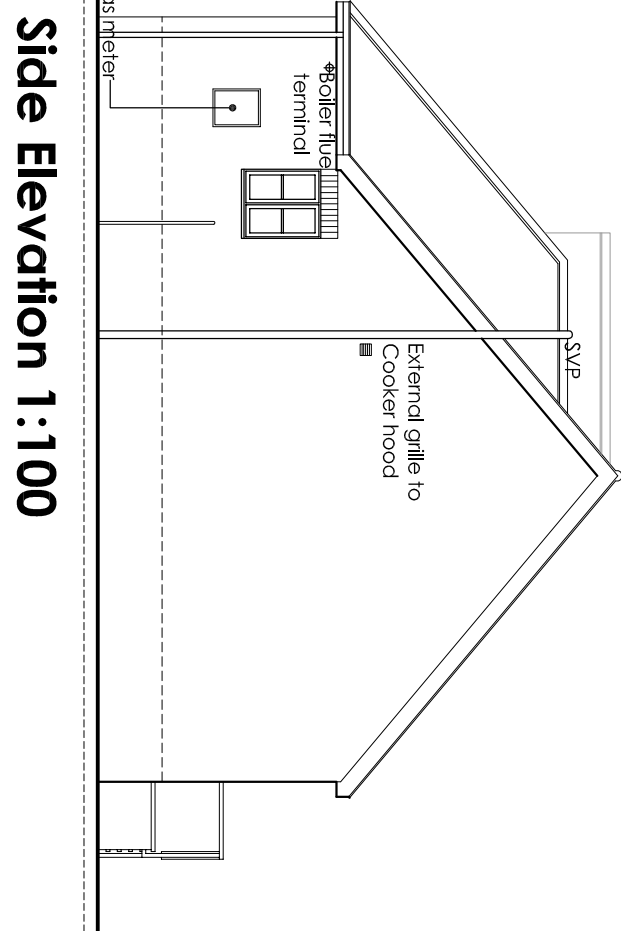

Do not scale directly from this drawing. All discrepancies are to be brought to the attention of the below office.
The copyright to this drawing is owned by Studio 11 Architecture.

REVISION	DATE	DRAWN	DESCRIPTION
----------	------	-------	-------------

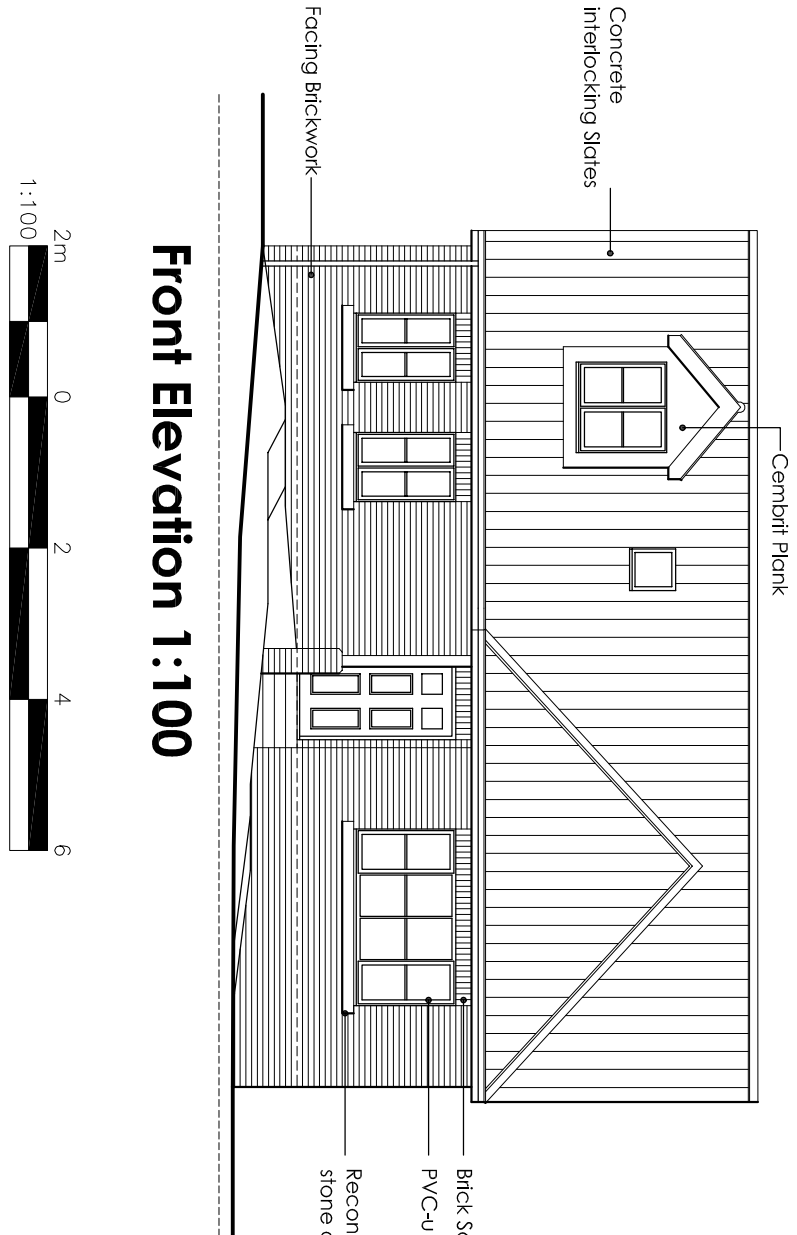

THE BOATHOUSE, HARBOUR SQUARE,
NENE PARADE, WISBECH,
CAMBRIDGESHIRE, PE13 3BH
T: 01945 467259
E: design@studio11architecture.co.uk
W: www.studio11architecture.co.uk

CLIENT	Seagale Homes Ltd
PROJECT	Residential Development off Bonbury Close, Spalding

DRAWING					Plot 4 - Floor Plans & Elevations	
DRAWN BCP		PROJECT DESIGNER JMG		PROJECT DIRECTOR KB		
DATE 28.01.2019		SCALE 1:100 & 1:50		PAPER SIZE A1		
DRAWING NUMBER						

Working in partnership with Ralph Chapman Associates & Ewen Croxall