




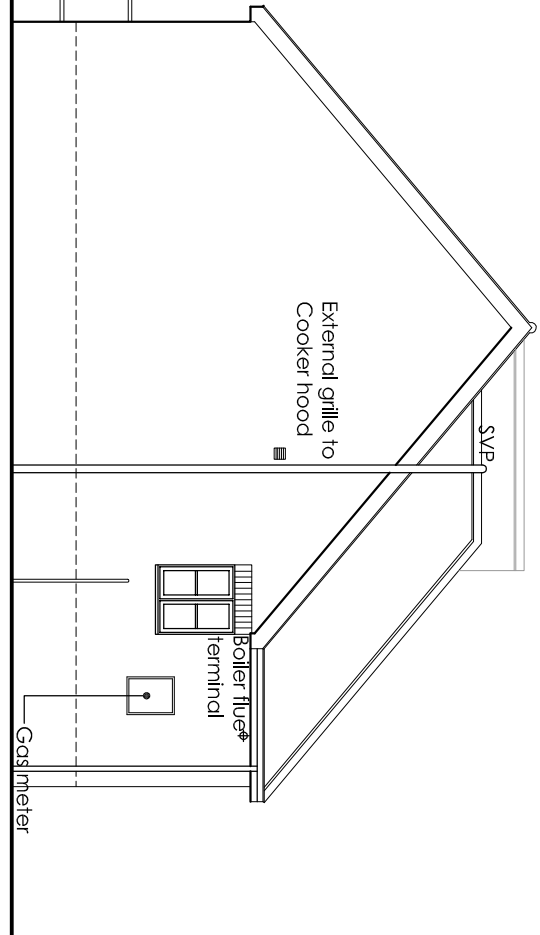


Front Elevation 1:100

 


Side Elevation 1:100

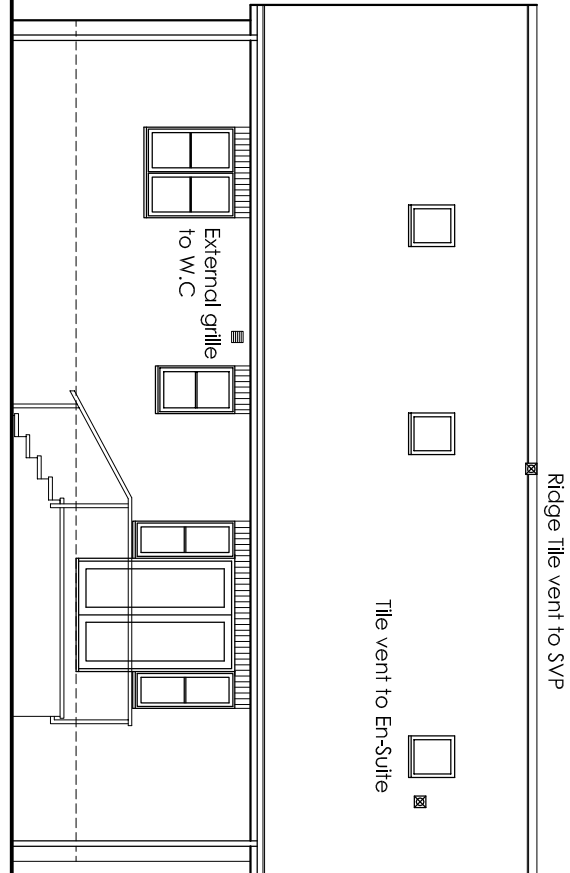



Rear Elevation 1:100

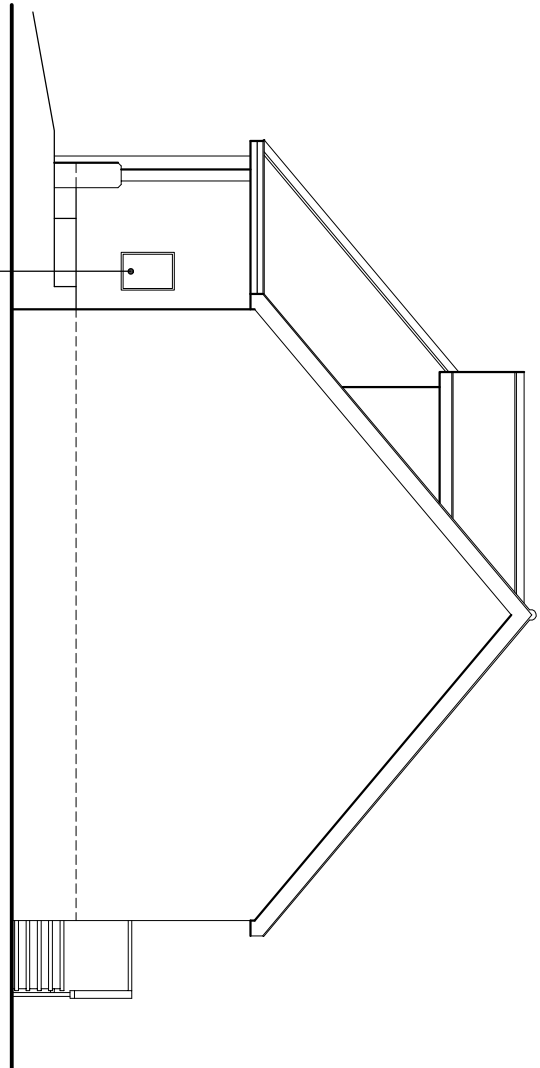

Side Elevation 1:100

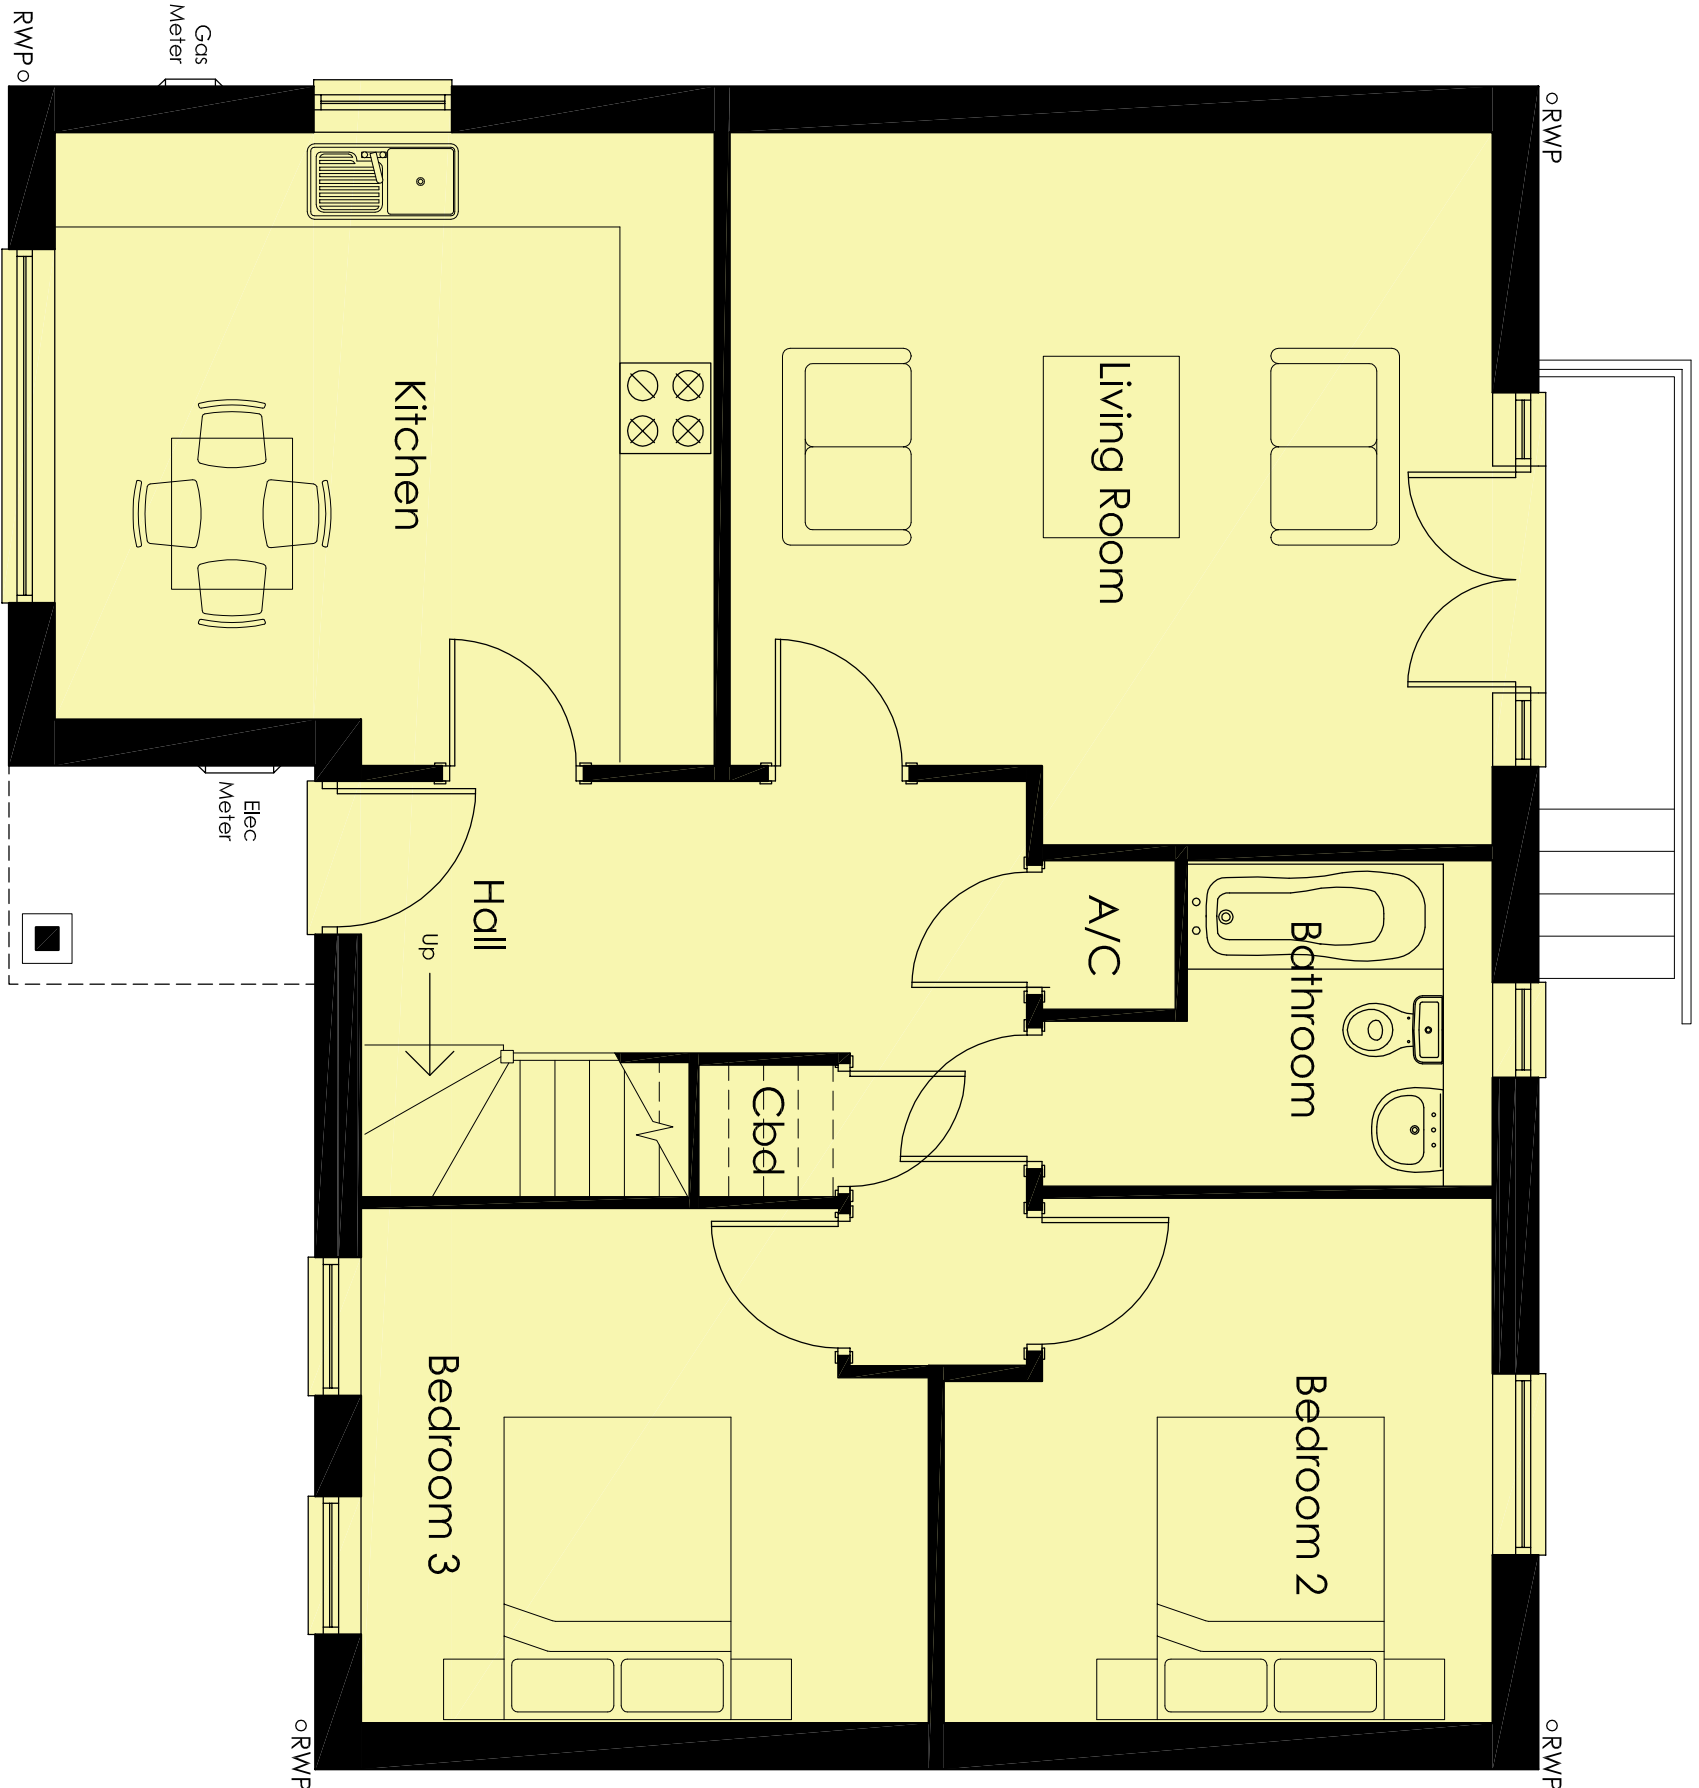


Ground Floor Plan 1:50

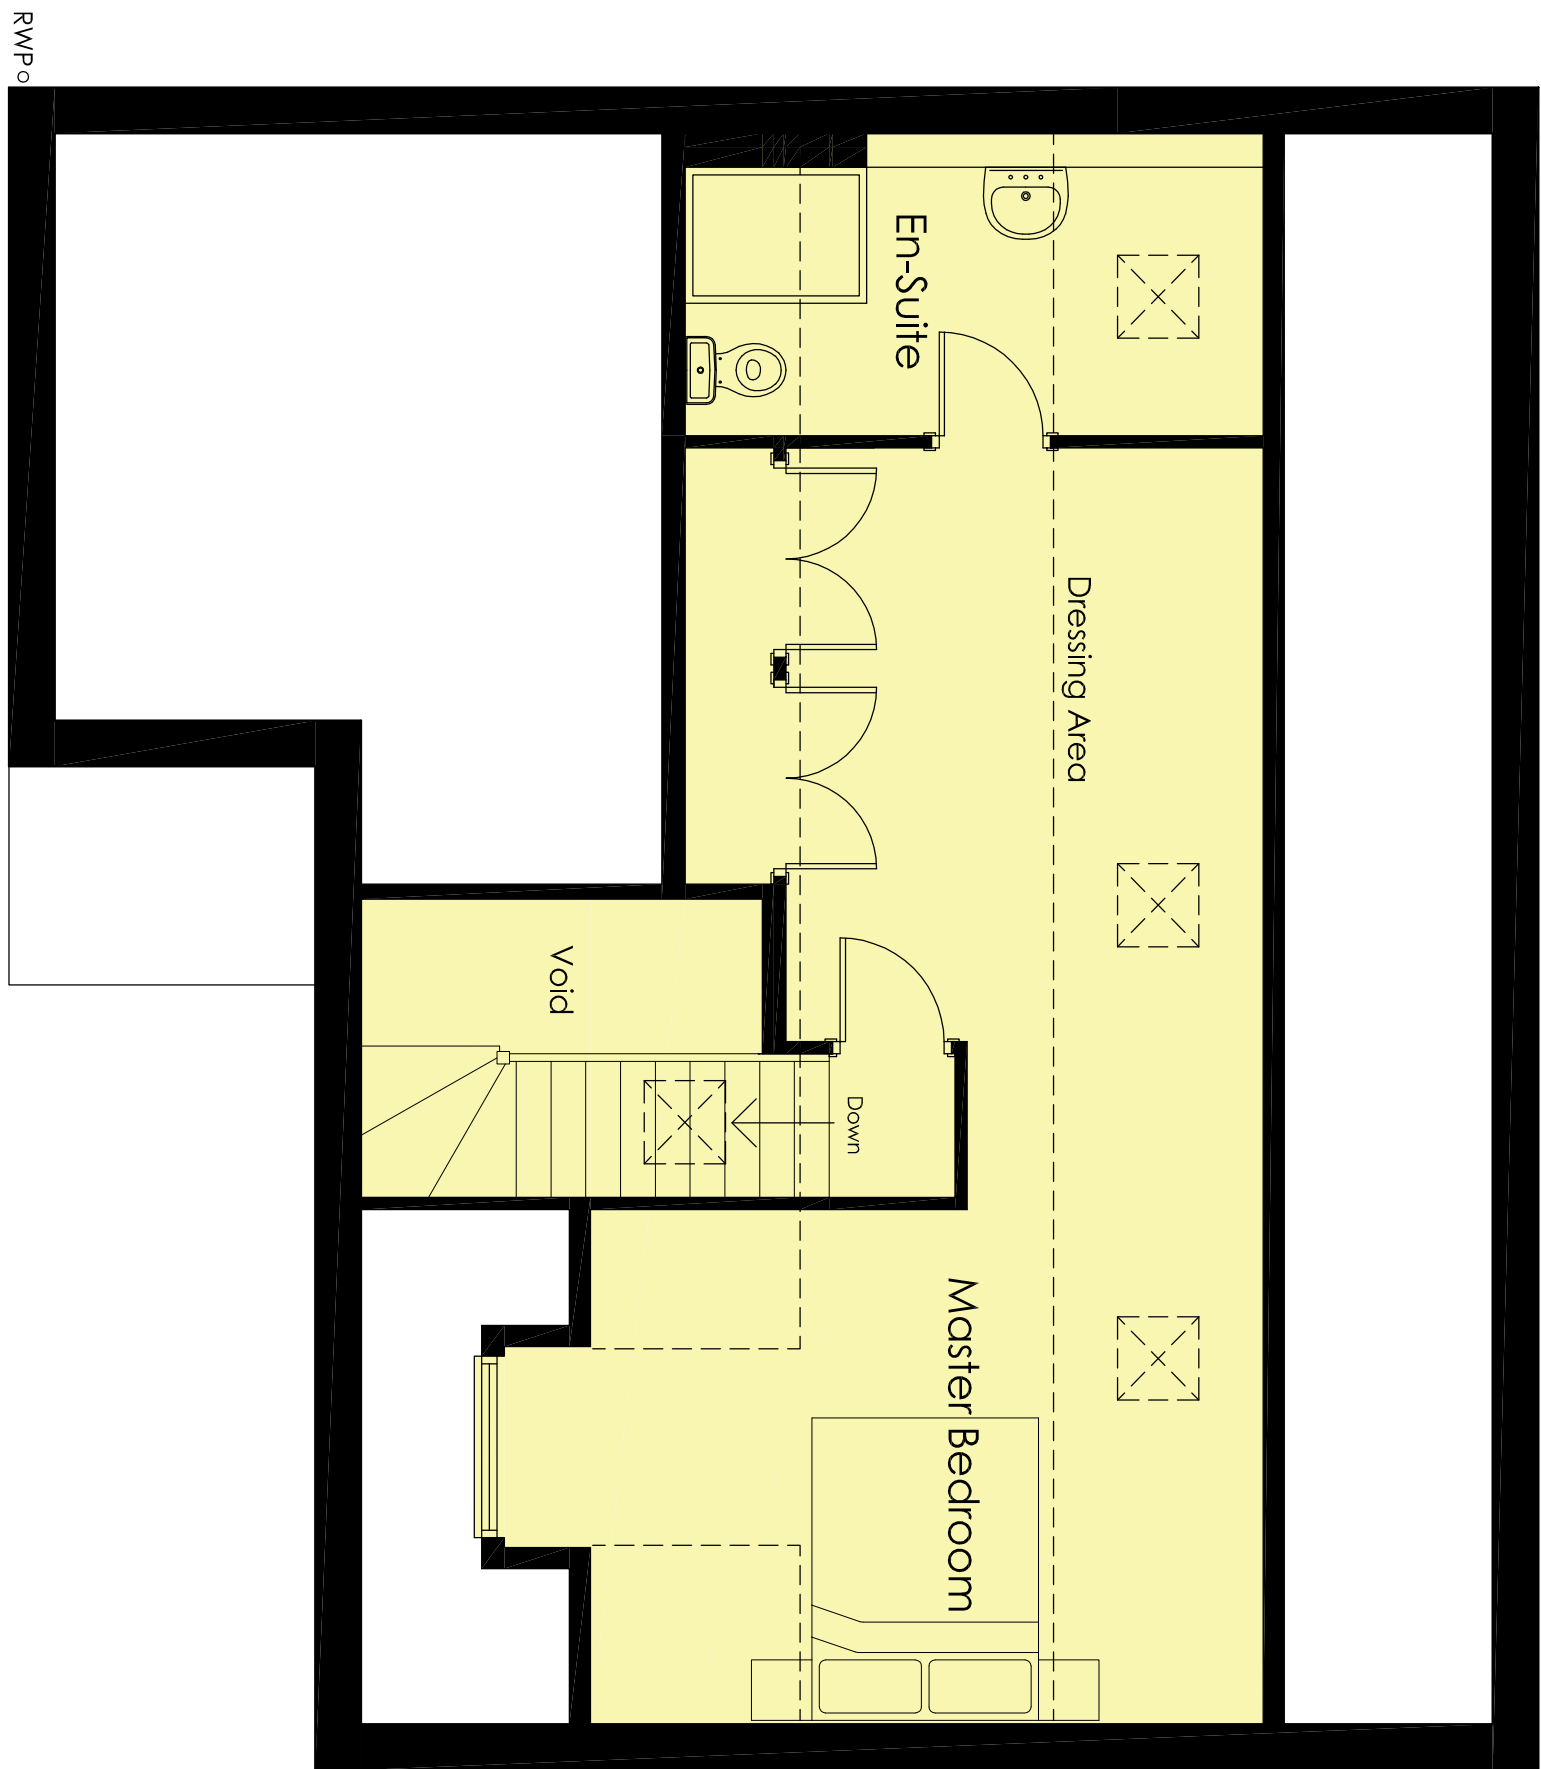 

First Floor Plan 1:50

REVISION	DATE	DRAWN	DESCRIPTION
----------	------	-------	-------------

 

STUDIO 11
architecture
THE BOATHOUSE, HARBOUR SQUARE,
NENE PARADE, WISBECH,
CAMBRIDGESHIRE, PE13 3BH
T: 01945 467399
E: design@studio11architecture.co.uk
W: www.studio11architecture.co.uk

CLIENT	Seagale Homes Ltd
PROJECT	Residential Development off Bonbury Close, Spalding

DRAWING						Plot 5 - Floor Plans & Elevations					
DRAWN		PROJECT DESIGNER		PROJECT DIRECTOR							
BCP		JMG		KB							
DATE		SCALE		PAPER SIZE							
28.01.2019		1:100 & 1:50		A1							
DRAWING NUMBER											