



FILE NAME: 34450019/x19/elev.  
NOTES  
Do not scale from this drawing  
This drawing is copyright and may not be altered, traced, copied, photographed or used for any purpose other than that for which it is issued without written permission from the copyright holder  
The Contractor is to check all dimensions on site and report discrepancies to the Architect prior to commencing work  
All details shown on this drawing are based upon typical site conditions related to the area. No responsibility can be accepted for abnormal conditions unless reported to the Architects, so that design amendments may be considered  
All works and materials used are to be in accordance with current British Standards, Agreement Certificates and Manufacturers printed instructions  
All Building Regulation inspections are to be carried out at the required stages.


Drawing produced from  
Black Architects Shell  
drawings.  
  
Site dimensions to be checked  
prior to manufacture

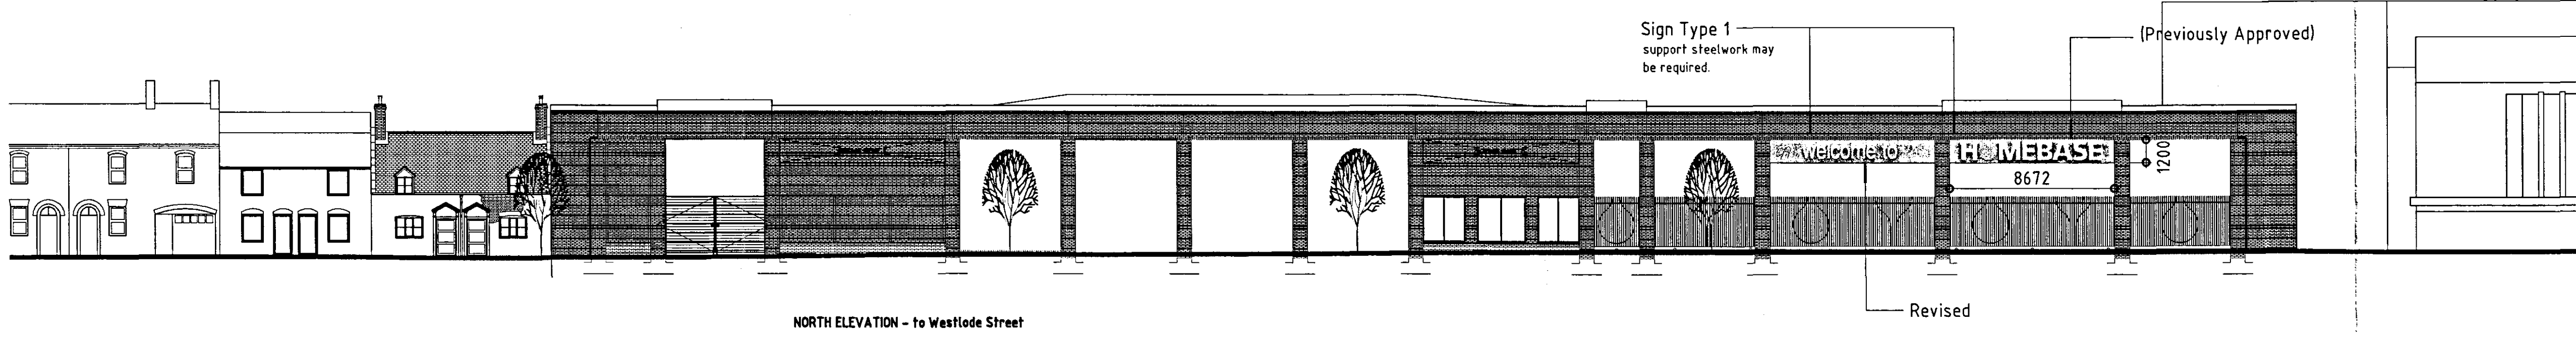

NORTH ELEVATION - to Westlode Street

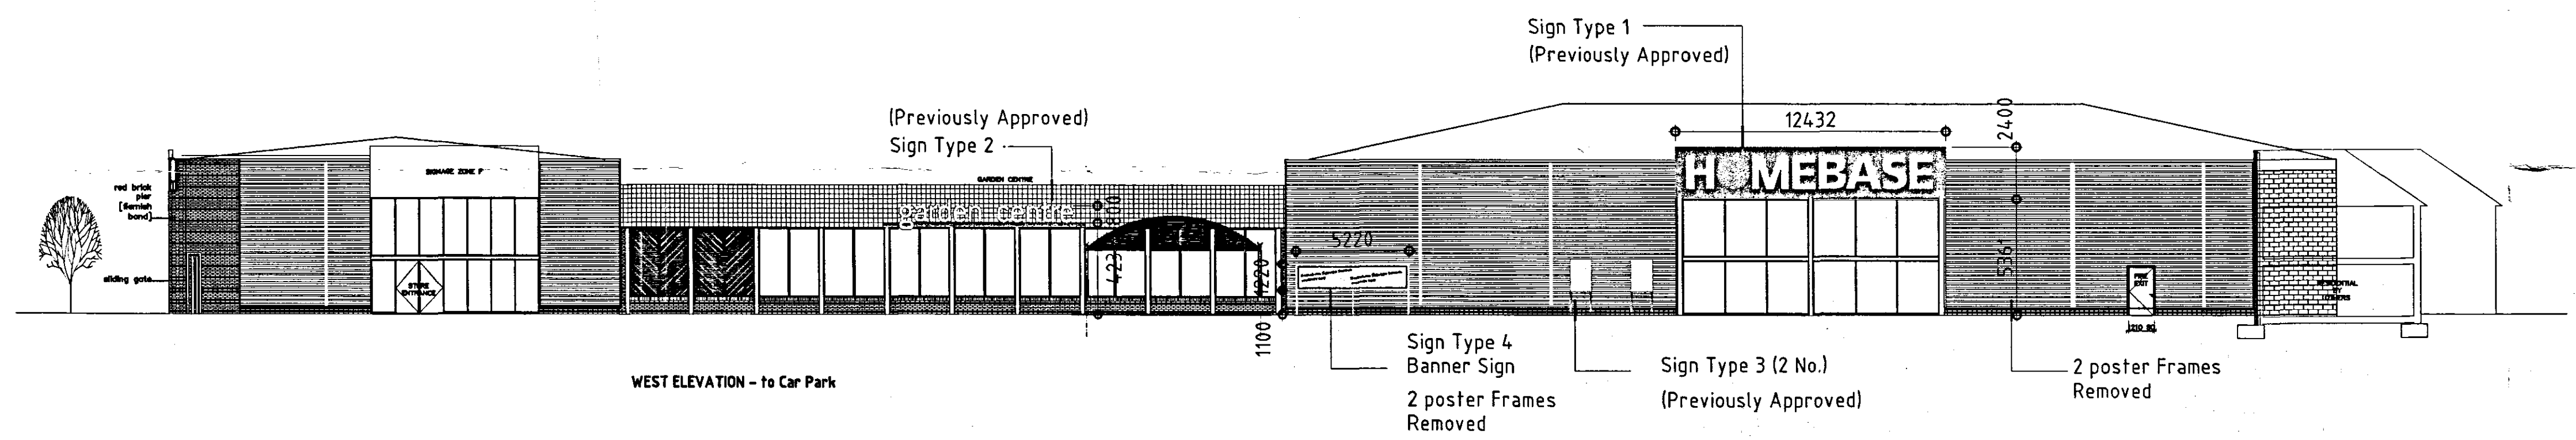

WEST ELEVATION - to Car Park

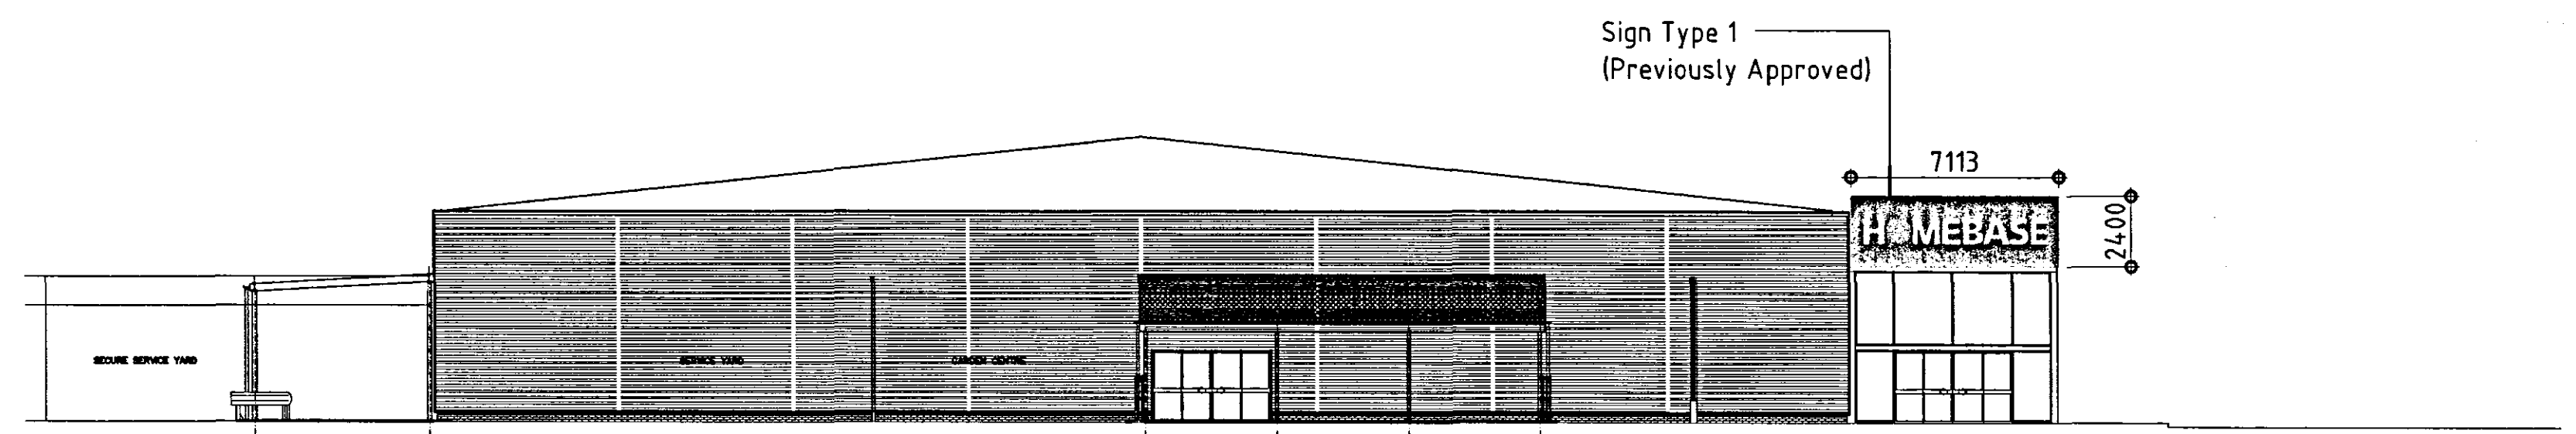

NORTH ELEVATION - Homebase Unit - to Garden Centre

**Sign Type 1**  
Internally illuminated 'Flexface' sign formed with Senior Signtech Framed Flexbox or Universal Flexbox system sprayed green (Pantone 368c satin)  
Flexible PVC face ('SEEMEE 4' supplied by Verseidag) tensioned into frame with 3M vinyl applied to face, Letters only to illuminate. Letters white  
'0' to be orange Ref 3M vinyl 2330-32 (Pantone ref 165c)  
Background green Ref 3M vinyl 2330-72 (Pantone ref 368c)  
Internal fluorescent tubes to illuminate white. Tubes to be spaced at 250mm centres for full depth of box to provide even illumination.

**Sign Type 2**  
External Garden Centre Sign  
Fabricated aluminium built up letters, internal NEON lighting supplied, 3mm 028 perspex faces to suit.  
Letters supported using 50x50x3mm SHS fitted internally to each letter. Letters in turn fitted to 200x90x20 / 150x175x18 PFC, all sprayed green (Pantone 368c) support steelwork to be galvanised after fabrication and prior to painting.

**Sign Type 3**  
1016w x 1525h poster frames with 40x40 aluminium perimeter angle sprayed green to match pantone 368c. Post Mounted

**Sign Type 4**  
Tubular frame finish green to match pantone 368c  
Contents of banner variable

SHDC  
PLANNING & DEVELOPMENT  
24 JAN 2007  
Ref. 0114107

HOMEBASE

PR

**Portess and Richardson**  
CHARTERED ARCHITECTS ~ SURVEYORS  
193 LINCOLN ROAD PETERBOROUGH PE1 2PL  
Tel: (01733) 568116 Fax: (01733) 555246  
Email: P-R@PortessArchitect.com

Client  
HOMEBASE LTD  
  
Project  
NEW STORE FIT-OUT  
70 WESTLODE STREET  
SPALDING  
**DETERMINED  
PLAN**

Drawing  
BUILDING SIGNAGE  
  
Date  
AUGUST 2006  
Scale  
1:200 @ A1  
  
Project No  
3445  
Drawing No  
23  
Revision  
•