
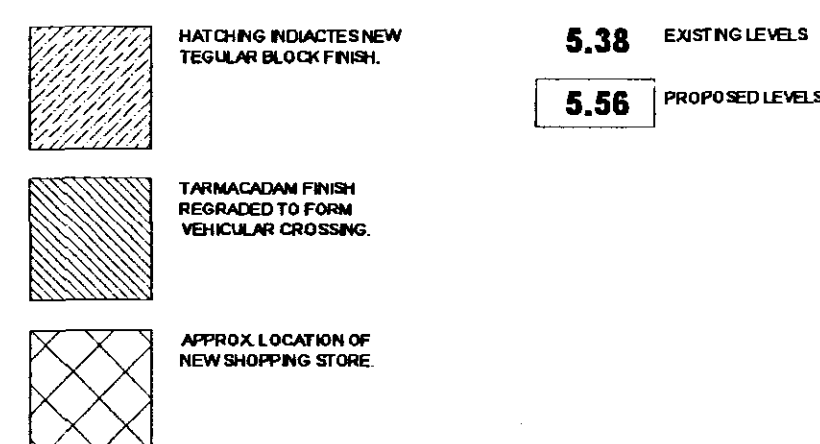


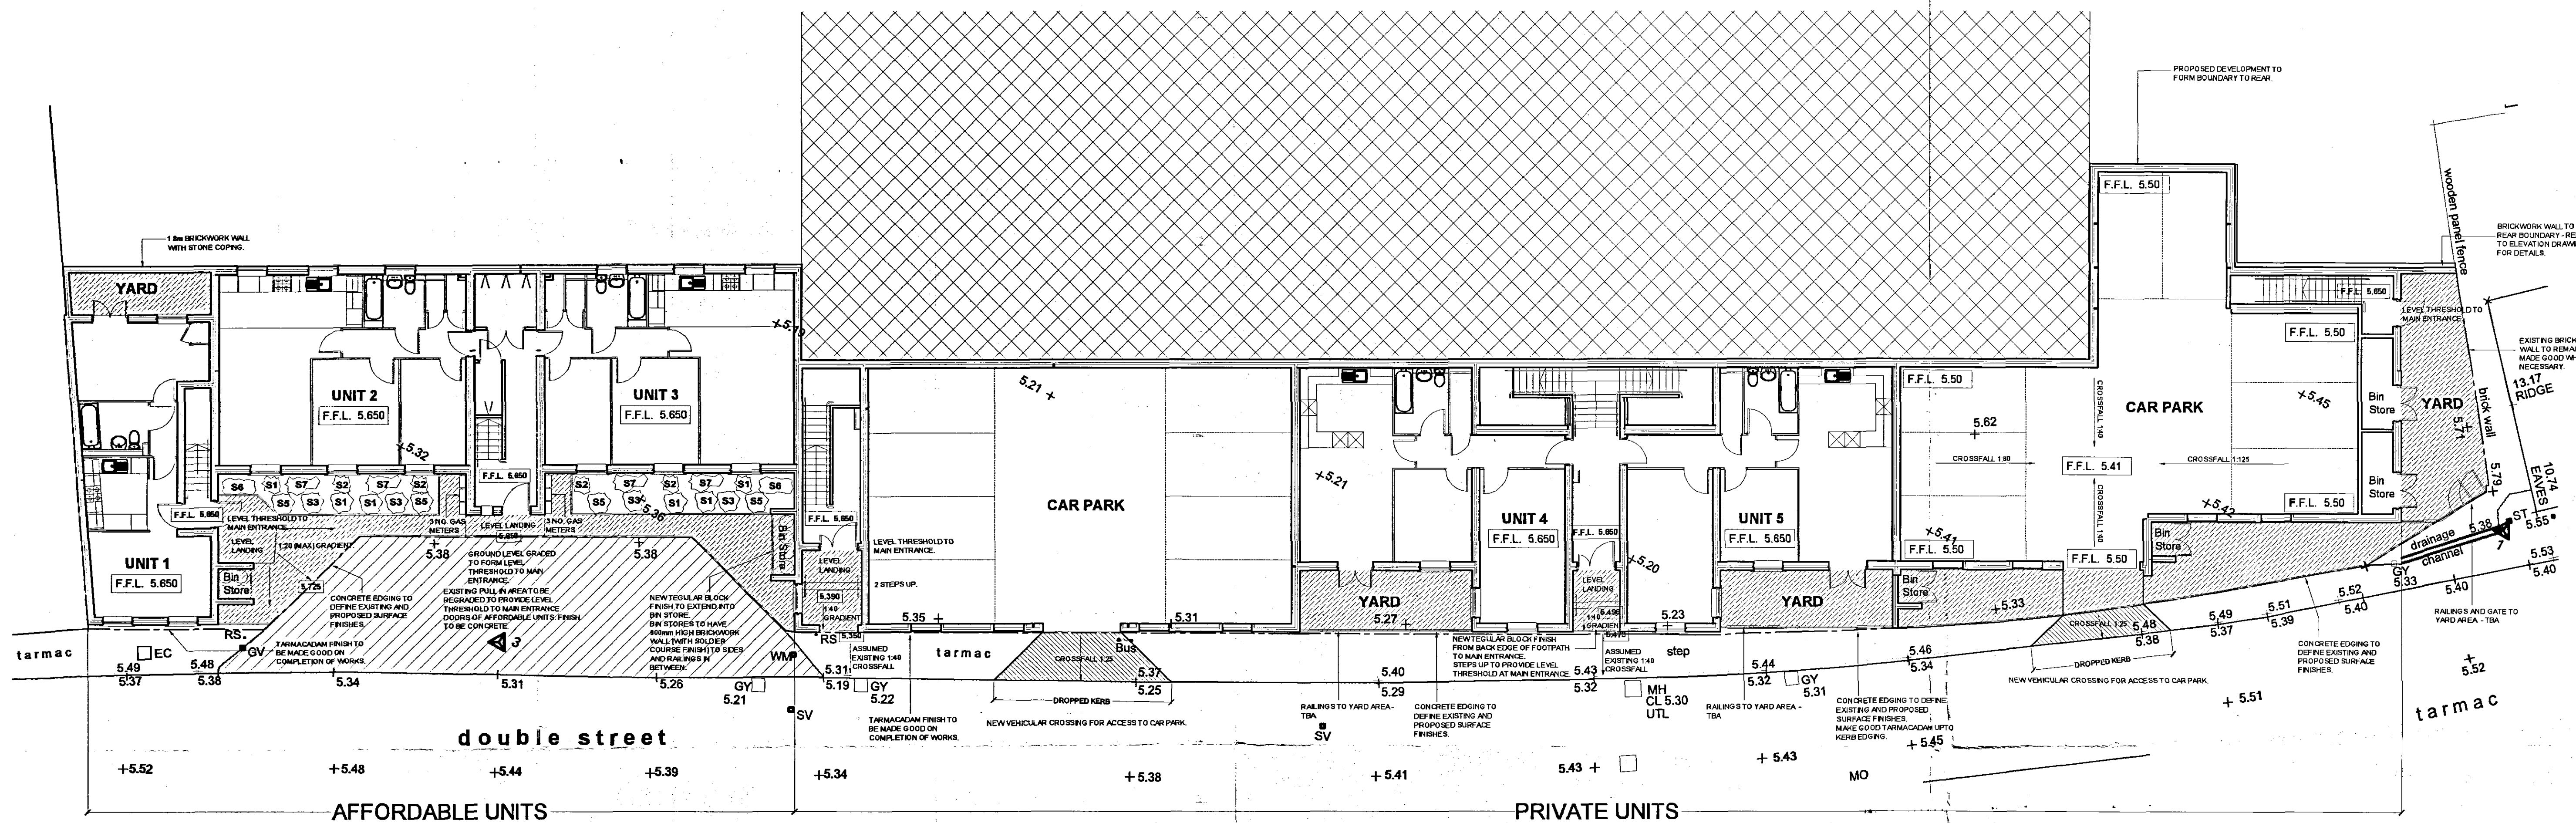

Landscaping Schedule

Shrubs

S1 - Crataegus Monogyna (Hawthorn)
S2 - Crataegus Laevigata (Midland Hawthorn)
S3 - Rosa Canina (Dog Rose)
S4 - Rosa Arvensis (Field Rose)
S5 - Sambucus Nigra (Elder)
S6 - Rhamnus Cathartica (Buckthorn)
S7 - Euonymus Europaeus (Spindle)

SHDC
PLANNING & DEVELOPMENT
24 JAN 2007
Ref. 0115107

Oglesby & Limb Ltd
Chartered Architects
and Building Surveyors
67 London Road
Newark, Notts
NG24 1RZ
Tel: 01636 703030
Fax: 01636 703740
e-mail: design@o-ltd.co.uk

Client:
DGM Properties Ltd
Project:
Proposed Residential Development
Double Street
Spalding.

Drawing Title:
Proposed Site Plan
BUILDING REGULATIONS ISSUE

DETERMINED PLAN

Date: December 2006 Scale: 1:125 @ A1
Drawn by: RCW Checked by: AJO

REV C: LANDSCAPE LAYOUT AMENDED TO INCORPORATE NATIVE SPECIES. LEVELS ADDED TO MAIN ENTRANCE DOORS. 23.01.07 RCW
REV B: GAS METER BOXES ADDED TO AFFORDABLE UNITS. 12.01.07 RCW
REV A: BUILDING REGULATION ISSUE. TOPO SURVEY DETAILS REMOVED FROM RETAIL SITE. NOTE ADDED TO LANDSCAPE DETAILS. 12.12.06 RCW

Drawing Number:
A0619-80
Rev:
C