



DO NOT SCALE THIS DRAWING. THE SCALE IS GIVEN TO HAVE UNIFORM ALL DIMENSIONS ON SITE AND REPORT ANY DISCREPANCIES TO OGLESBY & LIMB LTD.
THE CONTENTS OF THIS DRAWING ARE COVERED BY COPYRIGHT AND REMAIN THE PROPERTY OF OGLESBY & LIMB LTD. WRITTEN APPROVAL MUST BE OBTAINED FROM OGLESBY & LIMB LTD PRIOR TO DUPLICATION OR REPRODUCTION OF THIS DRAWING OR ITS CONTENTS.
ANY DIMENSIONS NOT SHOWN ARE TO BE CHECKED AND AGREED WITH OGLESBY & LIMB LTD.

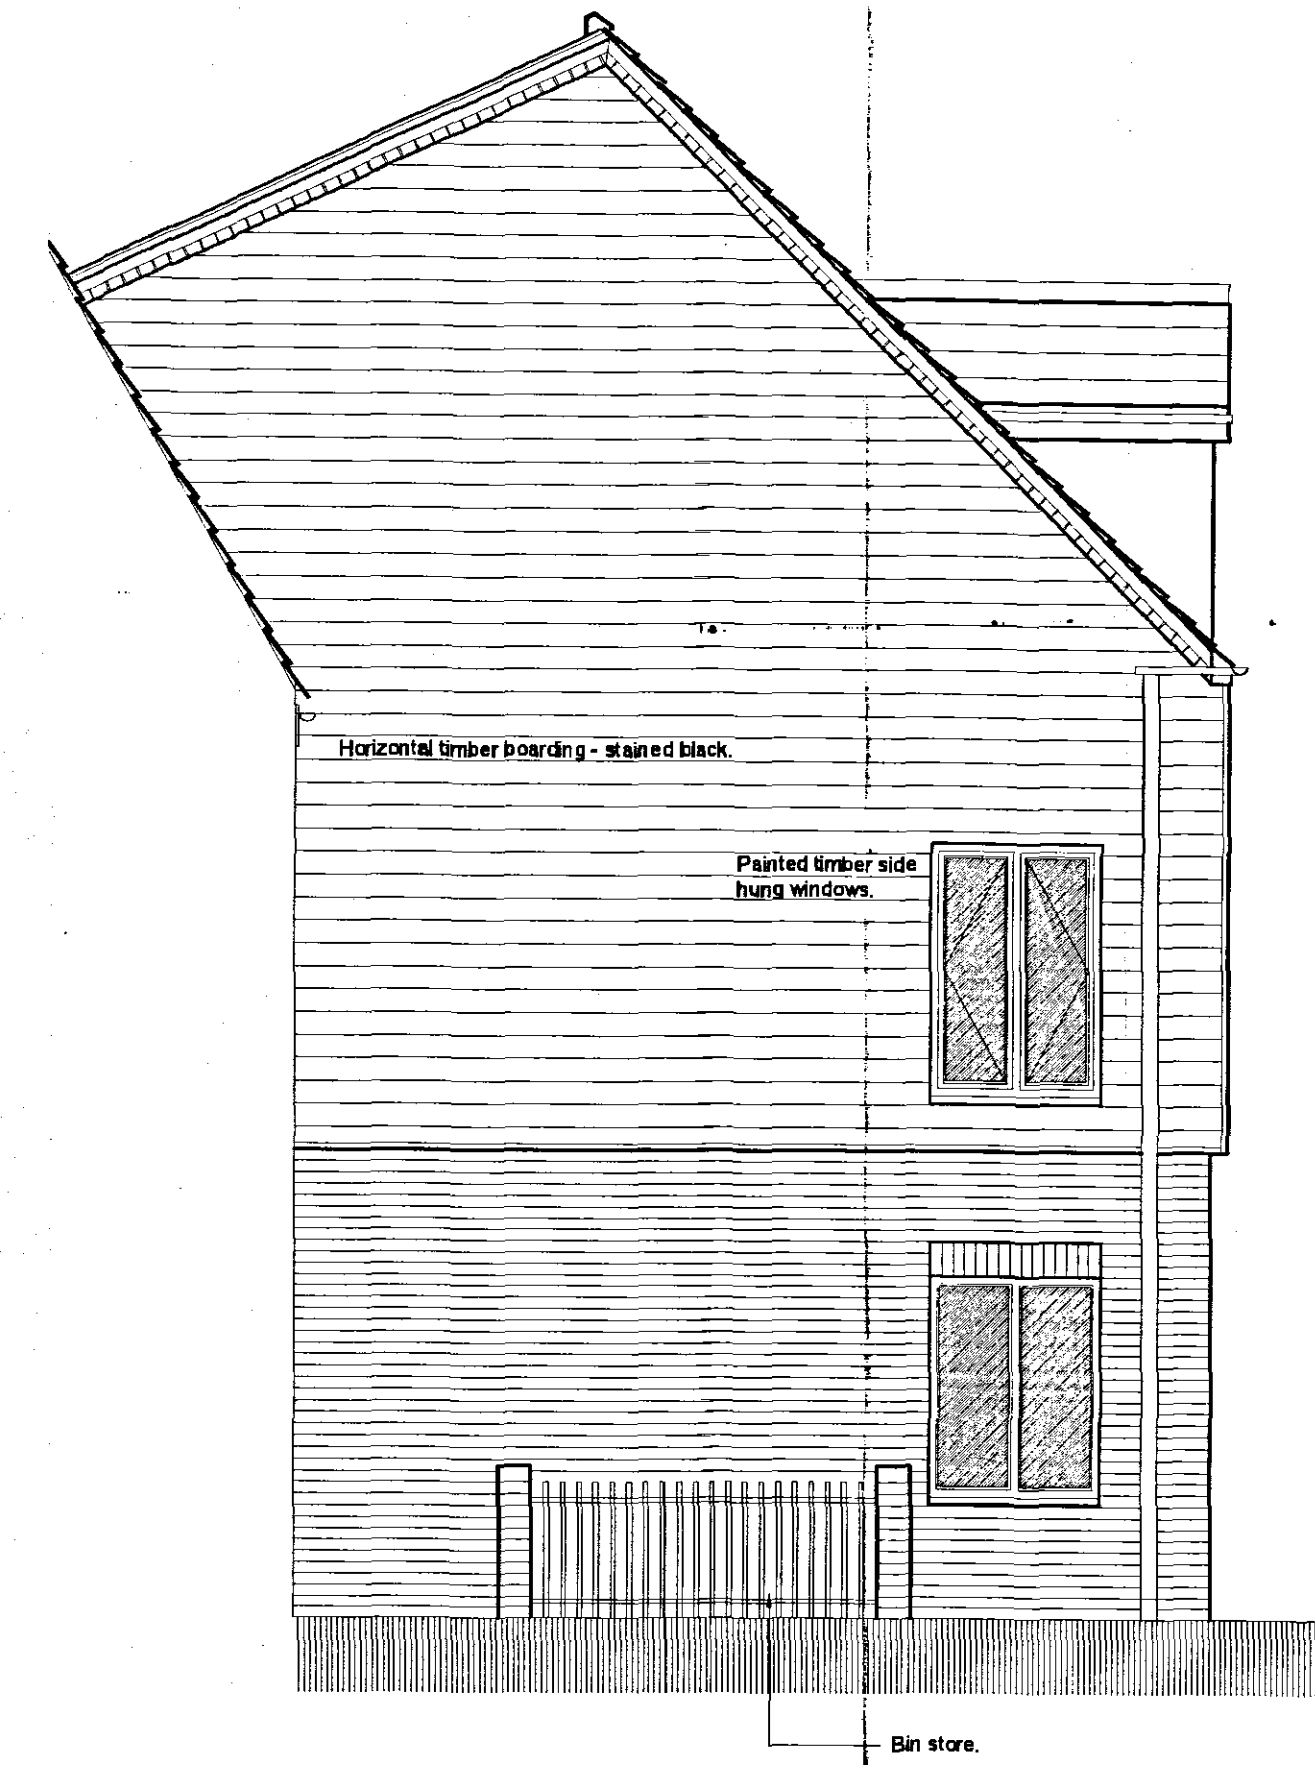

SIDE ELEVATION OF PLOTS 9 & 18

REV F BUILDING REGULATION ISSUE RCW 13.12.06
REV E BIN STORE AMENDED TO SIDE ELEVATION OF PLOTS 9&18 RCW 07.12.06
REV D MAIN ENTRANCE DOOR TO CORRIDOR 3 REPOSITIONED TO FRONT ELEVATION. DOOR REPLACED WITH WINDOW TO SIDE ELEVATION. RCW 20.11.06
REV C REAR ROOF REGRADED TO SIDE ELEVATION OF PLOTS 9 & 18 RCW 01.11.06
REV B ADDITIONAL DOORS AND WINDOWS ADDED TO SIDE ELEVATION OF PLOTS 15 & 24. SIDE ELEVATION OF PLOTS 9 & 18 ADDED. RCW 17.10.06
REV A DRAWING AMENDED IN ACCORDANCE WITH PLANNING OFFICERS COMMENTS IN MEETING DATED 07.09.06. ELEVATION TREATMENTS ADDED. RCW 07.09.06

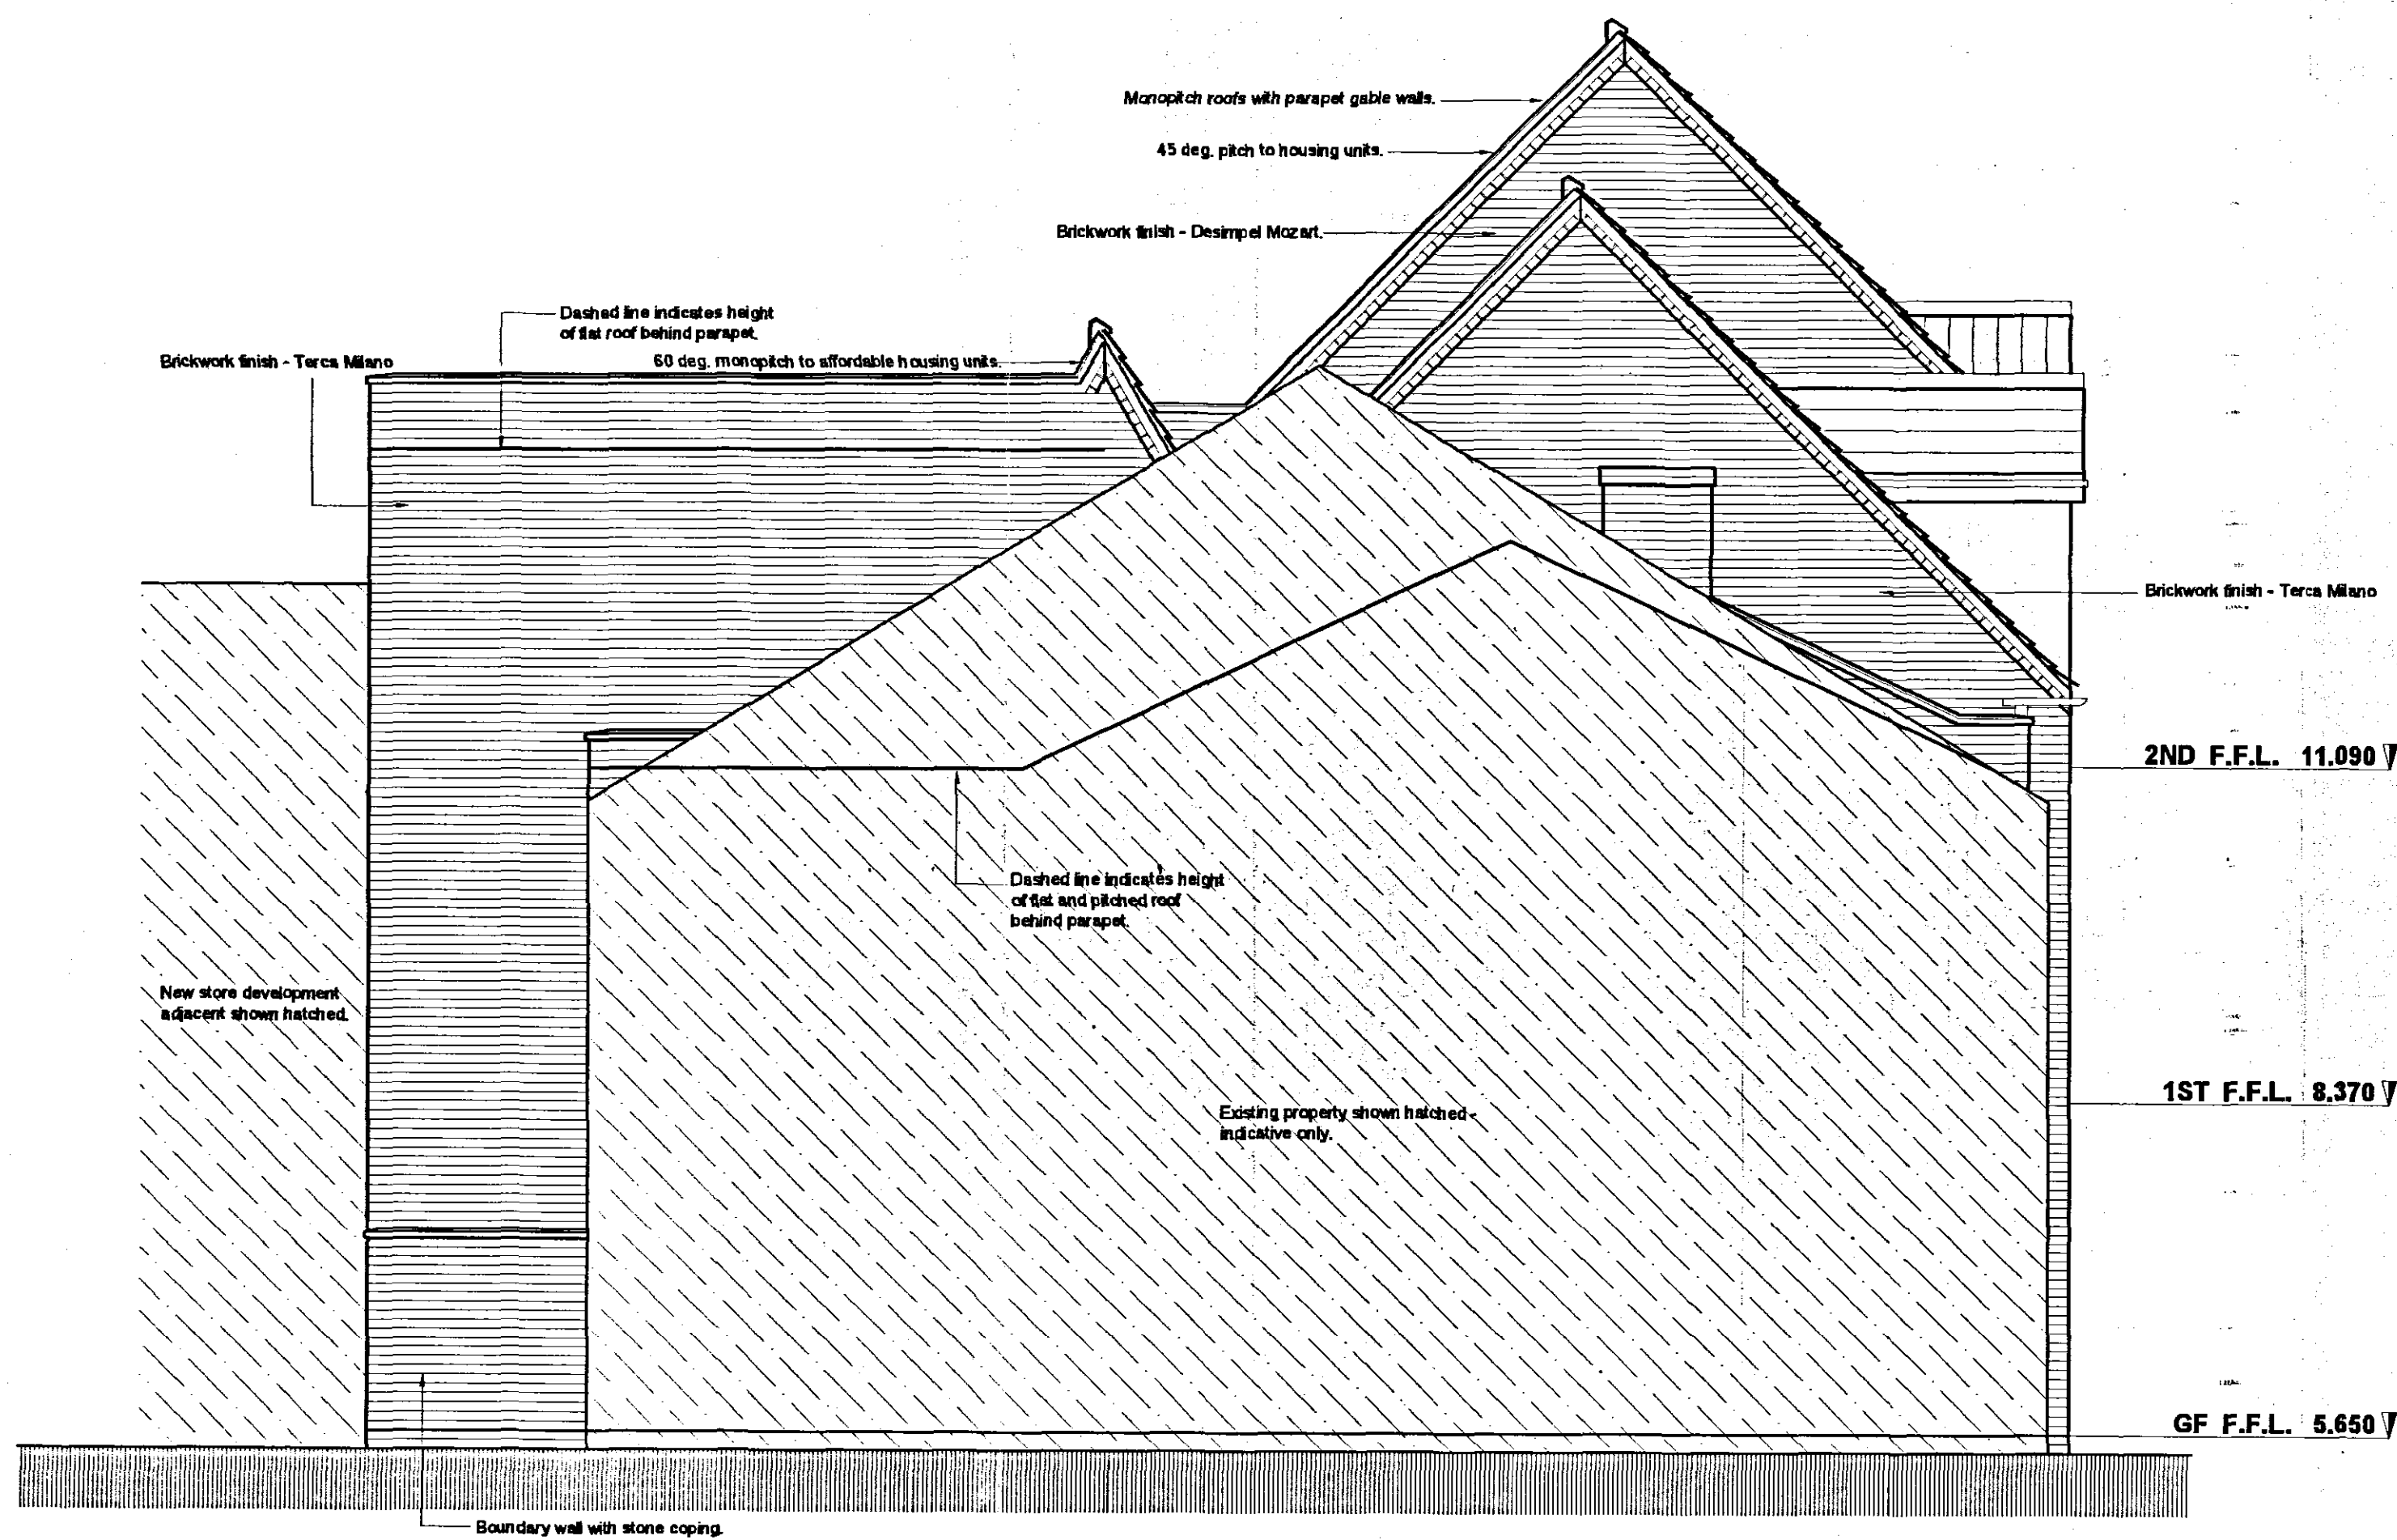

SHDC
PLANNING & DEVELOPMENT
24 JAN 2007
Ref. 015/07

Oglesby & Limb Ltd

Chartered Architects
and Building Surveyors

67 London Road
Newark, Nottingham
NG24 1RZ

Tel: 01636 702030
Fax: 01636 703740
e-mail: design@o-l-ltd.co.uk



Client:

DGM Properties Ltd

Project:

Proposed Residential Development

Double Street
Spalding.

Drawing Title:

Side Elevations

BUILDING REGS ISSUE

Date:

August 2006

Scale:

1:50 @ A0

Drawn by:

RCW

Checked by:

AJO

Drawing Number:

A0619-31

Rev:

F

DETERMINED