



ELEVATIONS

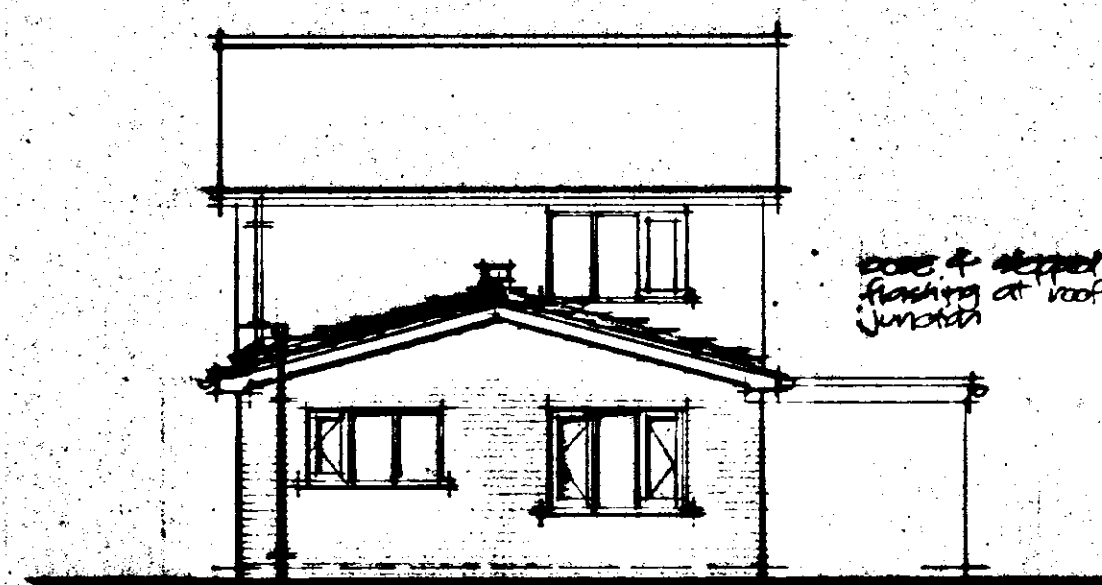


REAR

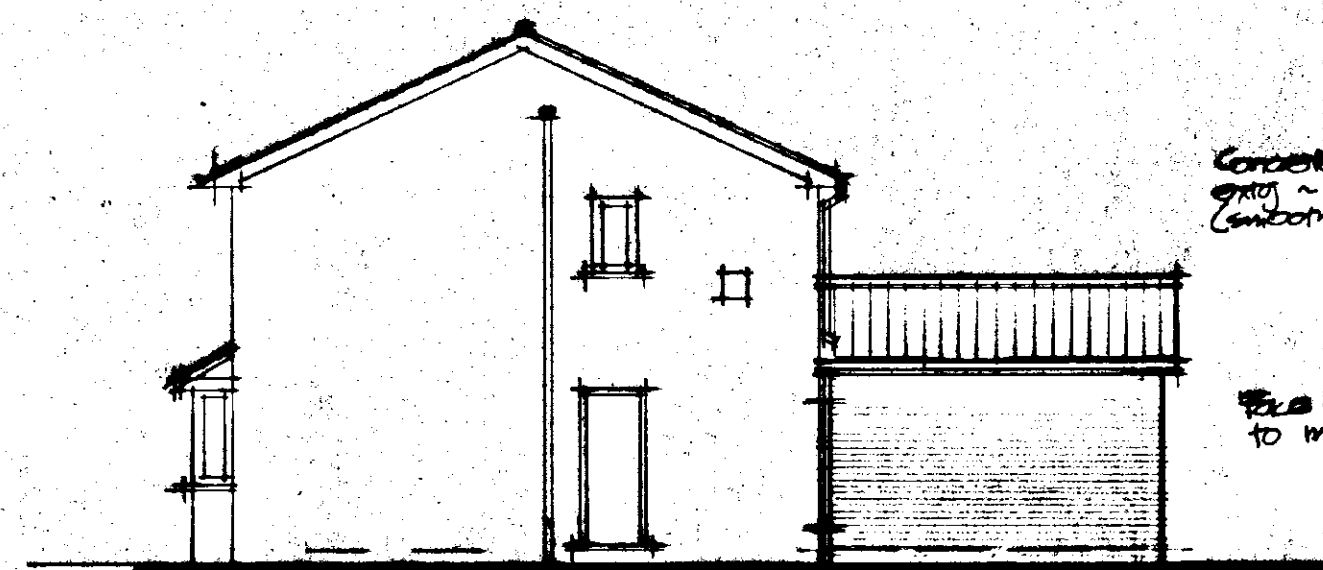


SIDE

Concrete tiles to match
existing - through colour
random type

Plus increase
to match existing

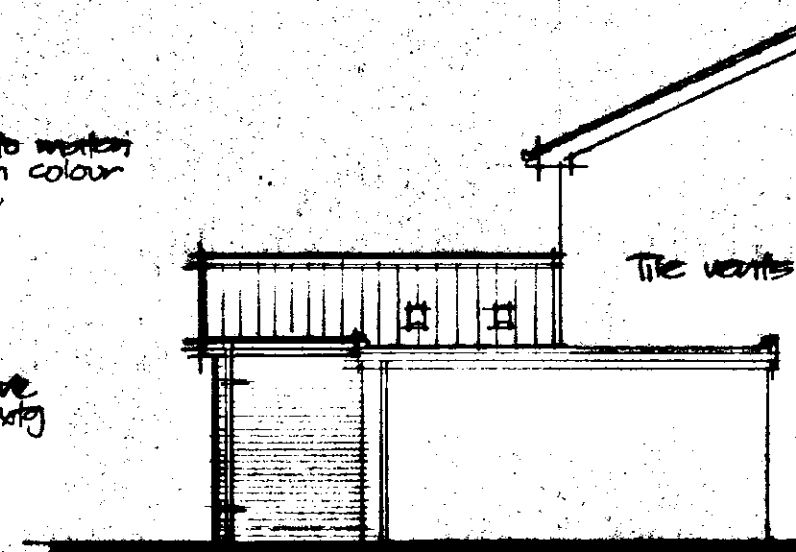

SIDE

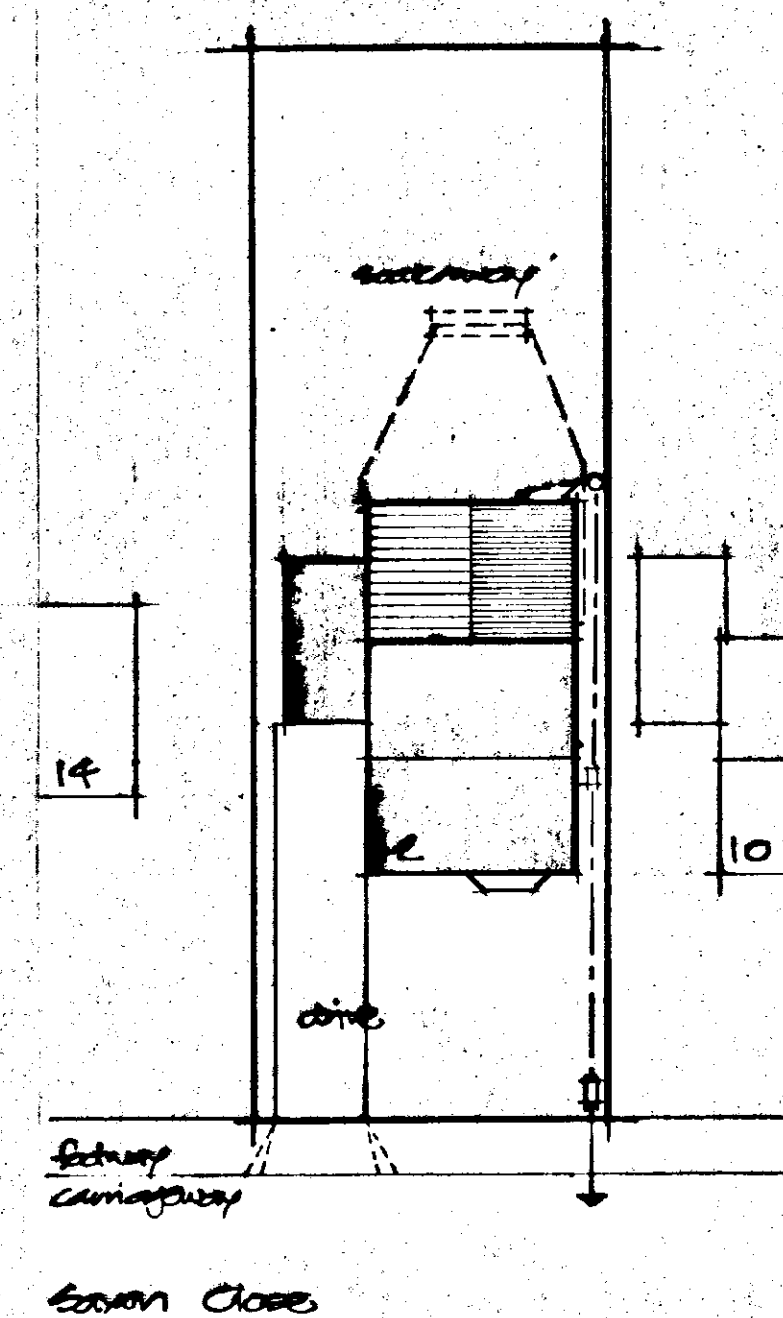

BLOCK PLAN

1:250


Exy inspection chamber

Check out windows to existing
Kitchen + Dining Room + build into
new positions W1 + W2
Break out masonry below openings
to below floor level
Make good to opening, form
architraves through
Check out lintel + replace if
imperfect.


Break out exy inspection chamber
and off reduction corrugations +
kerf fill + make good.

New double glazed front with
wall louvre grille after

New inspection chamber +
run of drain in 110mm W.P. or
100 & PVC drain jointed with 50
perforated bed + site fills
back to fall 1/70
Cross C frame + cover

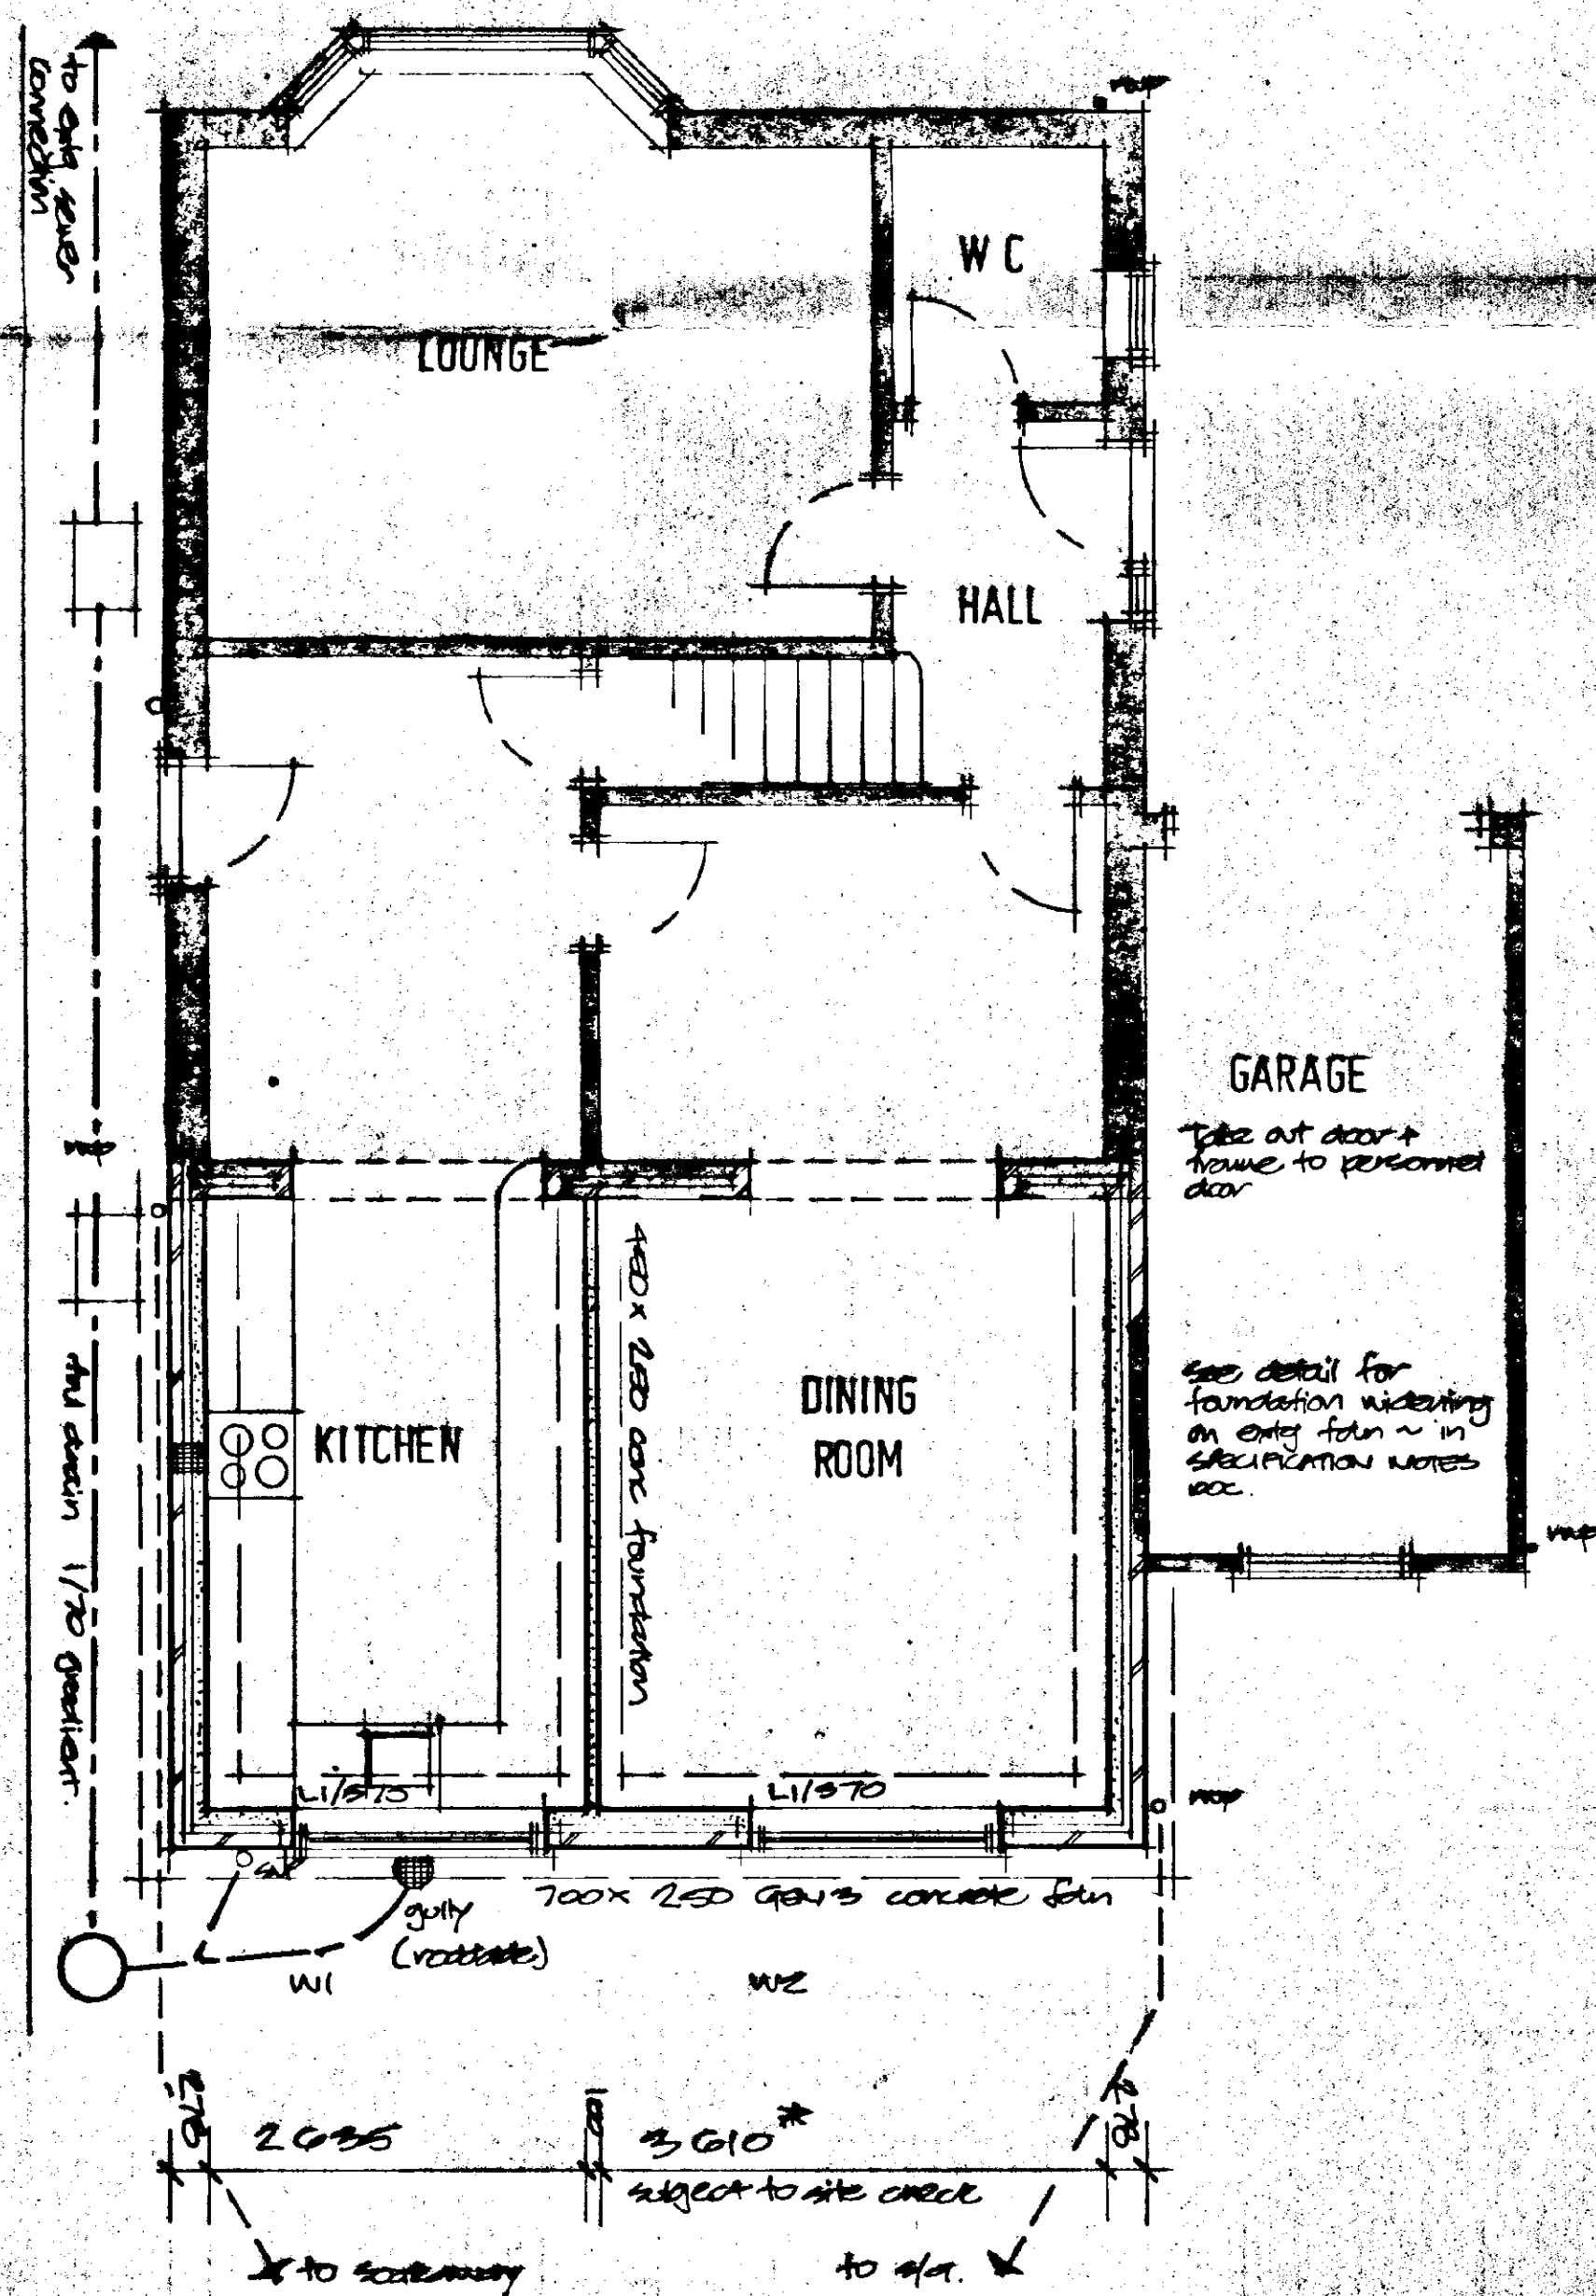

GROUND FLOOR PLAN

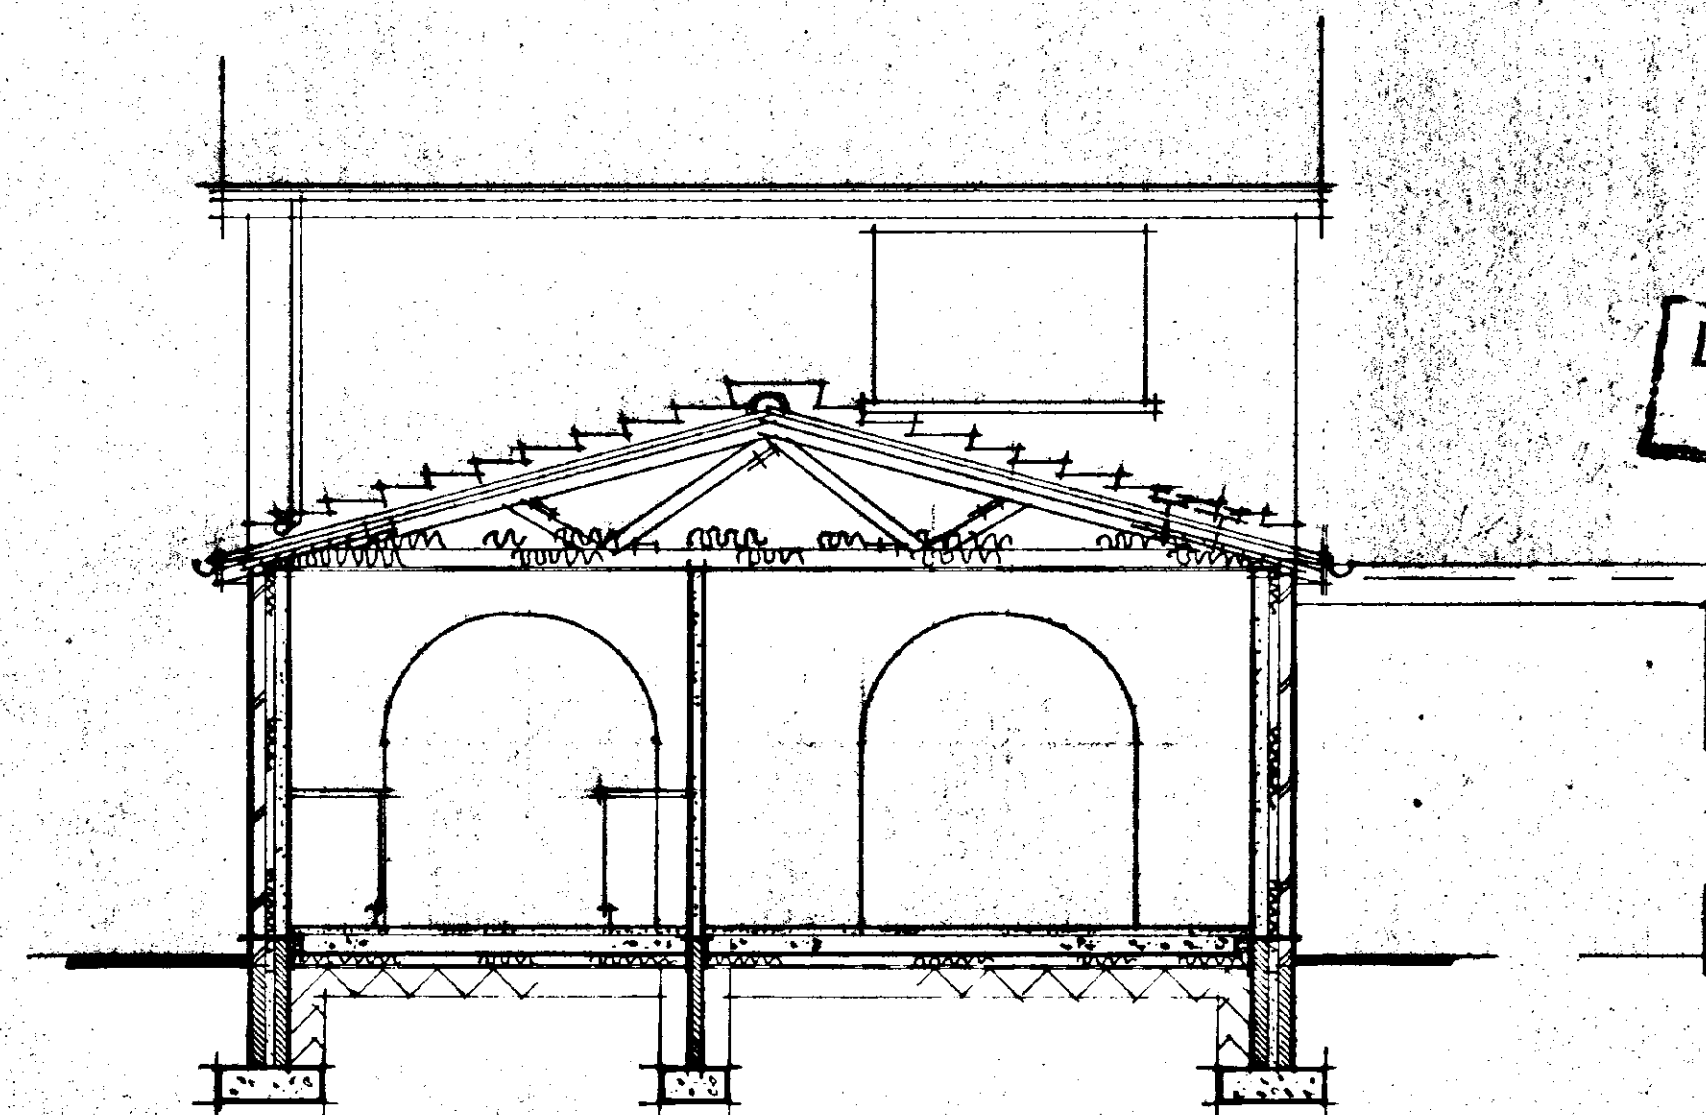

SECTION

SOUTH HOLLAND DC
HOUSING & PLANNING
09 FEB 1999
Ref: 0116/99

THIS DRAWING IS TO BE READ IN CONJUNCTION WITH THE
SEPARATE BUILDING REGULATIONS SPECIFICATION NOTES
DOCUMENT

ALL DIMENSIONS TO BE CHECKED ON SITE BY BUILDER AND
NO CIRCUMSTANCES SHALL DIMENSIONS BE TAKEN
FROM THE DRAWING AND USED FOR TENDERING, ORDERING OR
CONSTRUCTION PURPOSES WITHOUT CHECKING THEM ON SITE
FIRST

THIS DRAWING IS THE COPYRIGHT OF L. A. BUILDING DESIGN
AND MAY NOT BE COPIED OR REPRODUCED IN ANY FORM
WITHOUT EXPRESS CONSENT

L. A. BUILDING DESIGN
Architectural and Surveying Practice

55 Hamman Boulevard
Spalding
Lincolnshire
PE11 1LB

Tel/Fax (01775) 711437

Mr S. Lithgow 01775 711437

Proposed extension to dwelling at

1 SAXON CLOSE

SPALDING

LINCOLNSHIRE

Mr & Mrs BECK

Planning and Building Regulations

SUBMISSION DRAWING

Scale 1:100 & 1:250

February 99

1/10

1/40

1/20

1/10

1/20

1/10

1/20