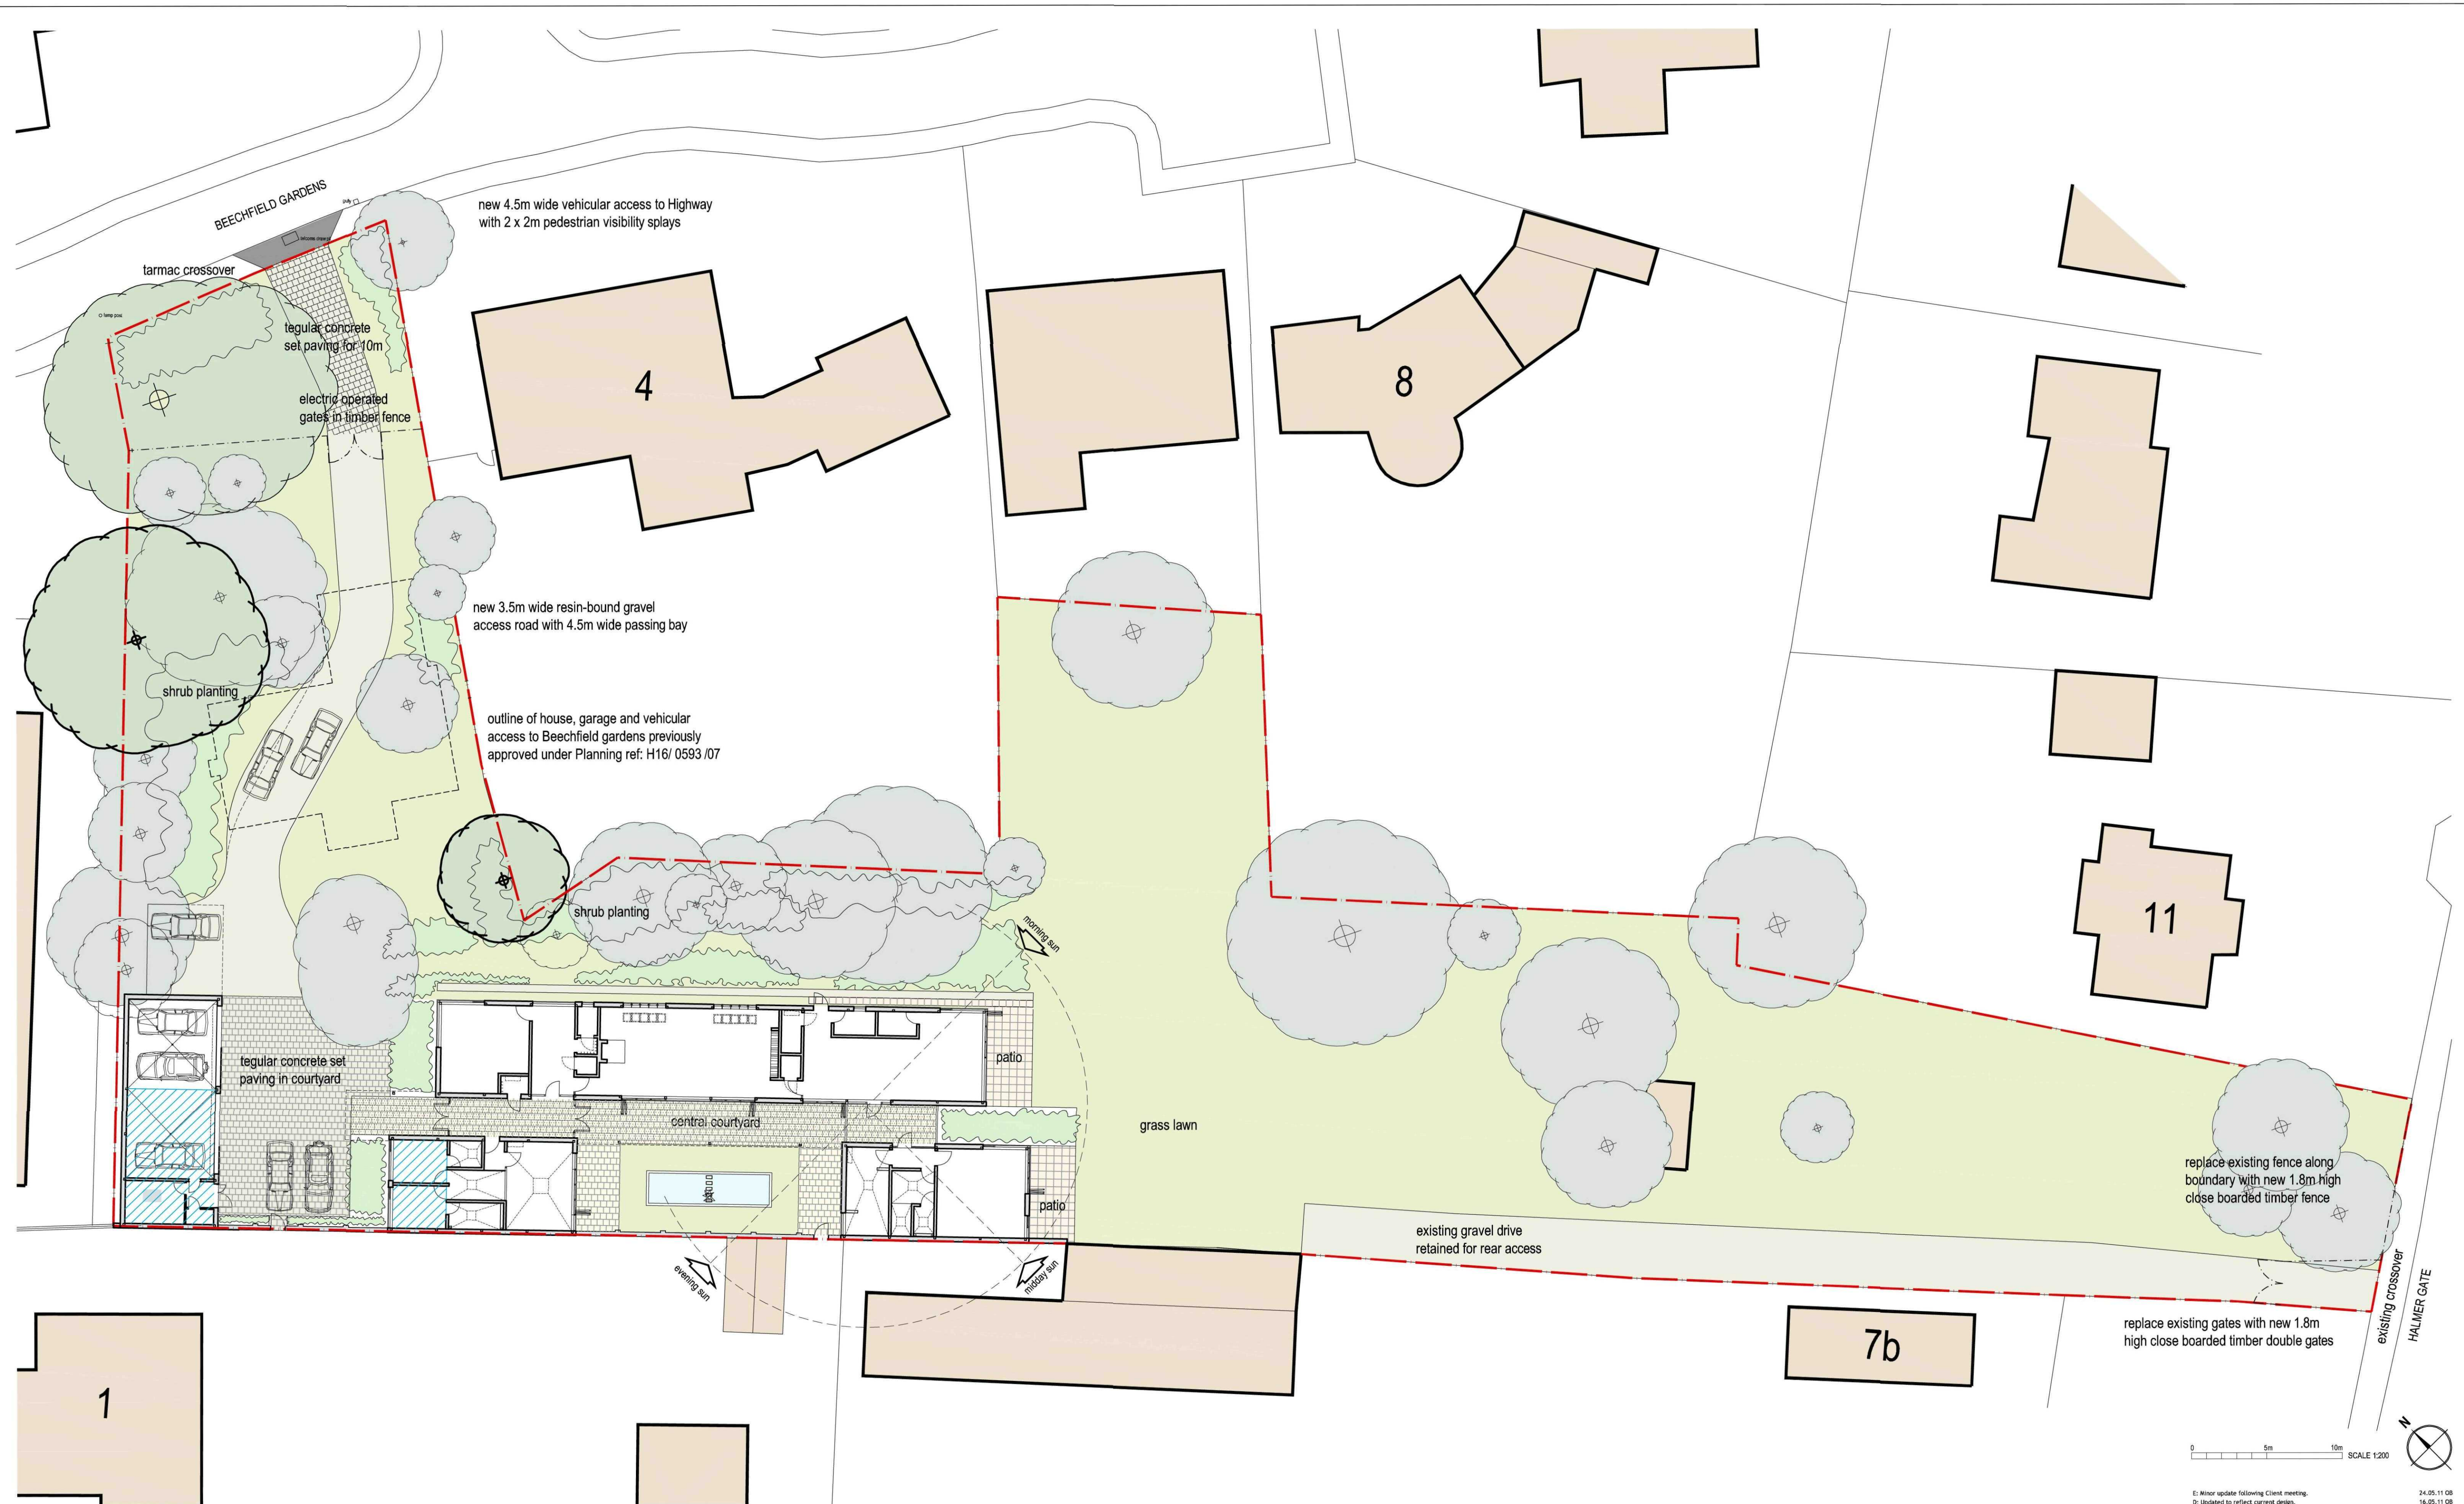


E: Minor update following Client meeting.
D: Updated to reflect current design.
C: Layout updated in accordance with Client comments.
B: Updated following site survey, and Client meeting.
A: Updated following meeting with Client.

24.05.11 OB
16.05.11 OB
09.05.11 OB
18.04.11 OB
11.02.11 OB

Rev Date/Checked

The Old Rectory Rectory Lane Milton Malsor
NORTHAMPTON NN7 3AQ
t: +44 (0)1604 858916 f: +44 (0)1604 859123
www.peter-haddon.com

pHp architects

pHp architects

PROPOSED NEW DWELLING
for MR M ADAMS & MRS E ALEXANDER
BEECHFIELD GARDENS, SPALDING

PROPOSED SITE PLAN

Issue Purpose:
Drawn by: OB Checked by: CF
Scale @ A1: 1:200 Date: JAN 2011
CAD ref: BQH 002
Orig no.: 3734/101
Rev: E

Copyright reserved. Dimensions to be checked on site. Discrepancies to be reported before proceeding.