




north west elevation (to main house)



south east elevation (to main house)

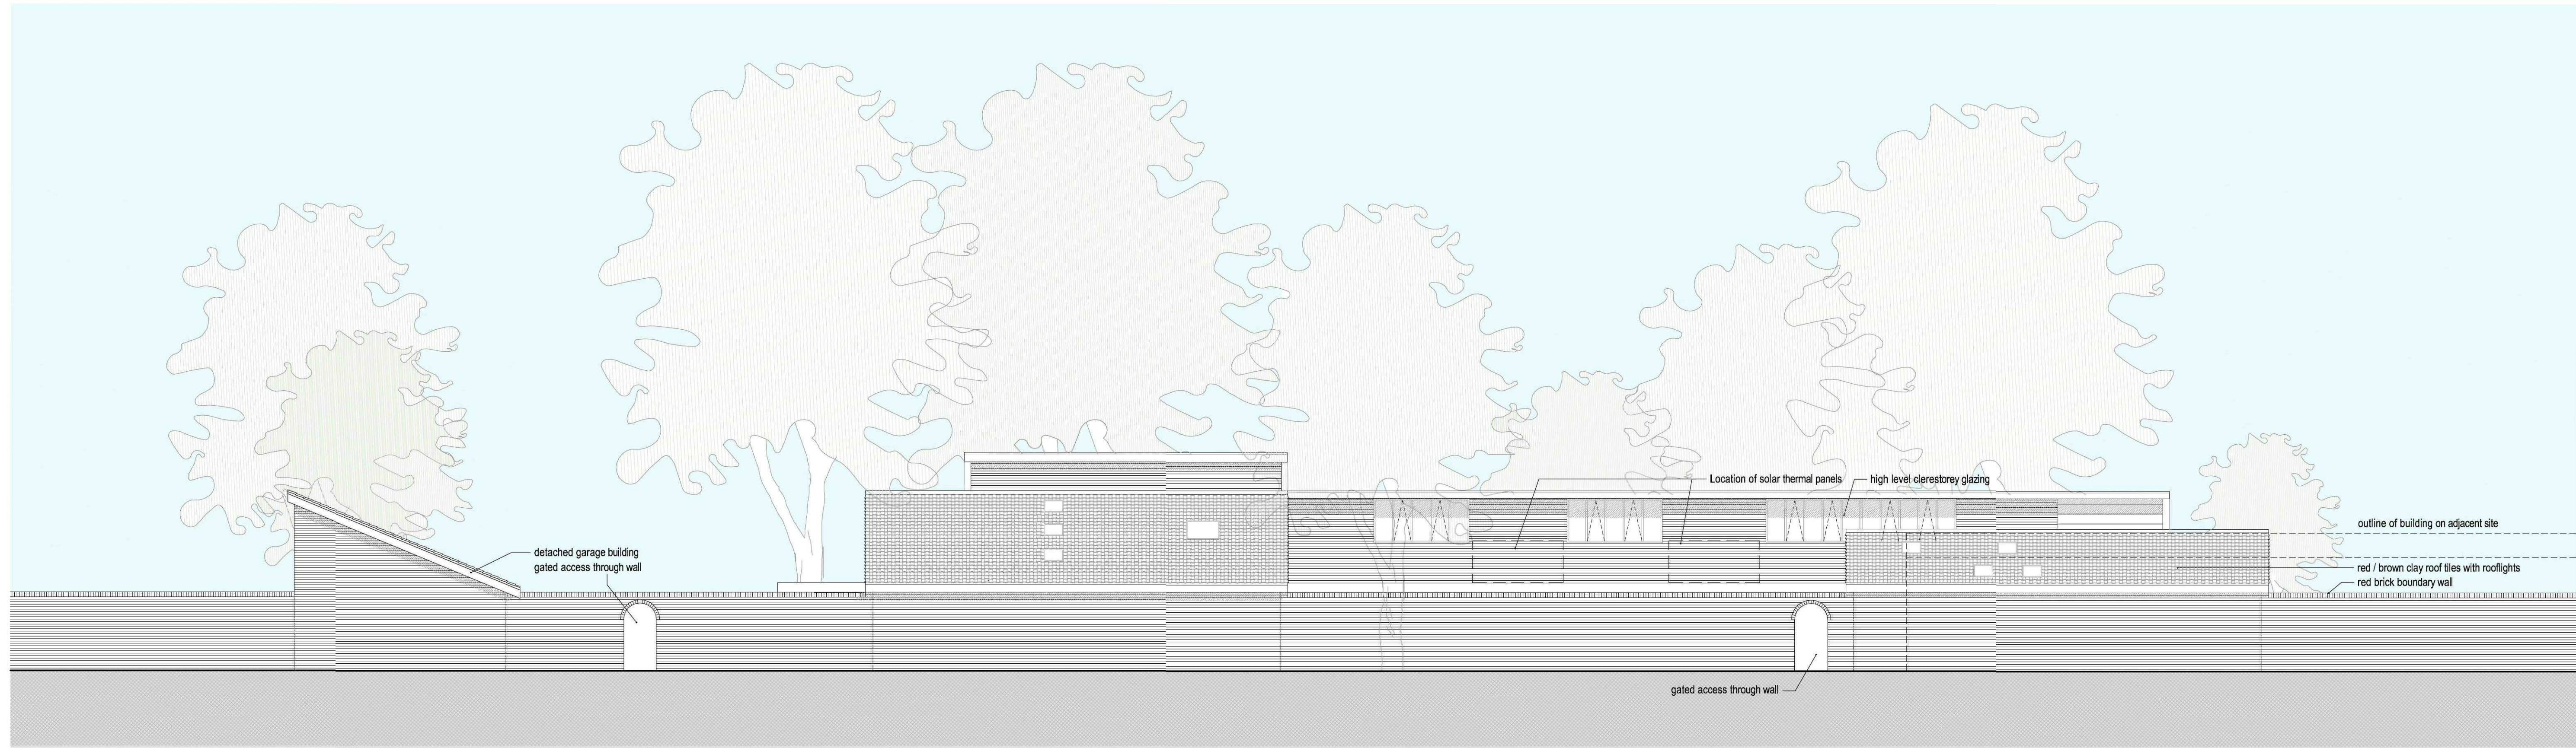

south west elevation

0 5m 10m

24.01.12 JB
16.08.11 GB
24.05.11 GB
17.05.11 GB

Rev Date/Checked

The Old Rectory Rectory Lane Milton Malton
N O R T H A M P T O N N H 7 3 A Q
t: +44 (0)1604 858916 f: +44 (0)1604 859123
www.peter-haddon.com

Issue Purpose: **PLANNING**

Drawn by: JB/GB Checked by: CF
Scale @ A1: 1:100 Date: MARCH 2011

CAD ref: BGH 003 Dwg no.: **3734/104** Rev: **D**

PROPOSED NEW DWELLING
for MR M ADAMS & MRS E ALEXANDER
BEECHFIELD GARDENS, SPALDING

PROPOSED ELEVATIONS - SHEET 1

Copyright reserved. Dimensions to be checked on site. Discrepancies to be reported before proceeding