




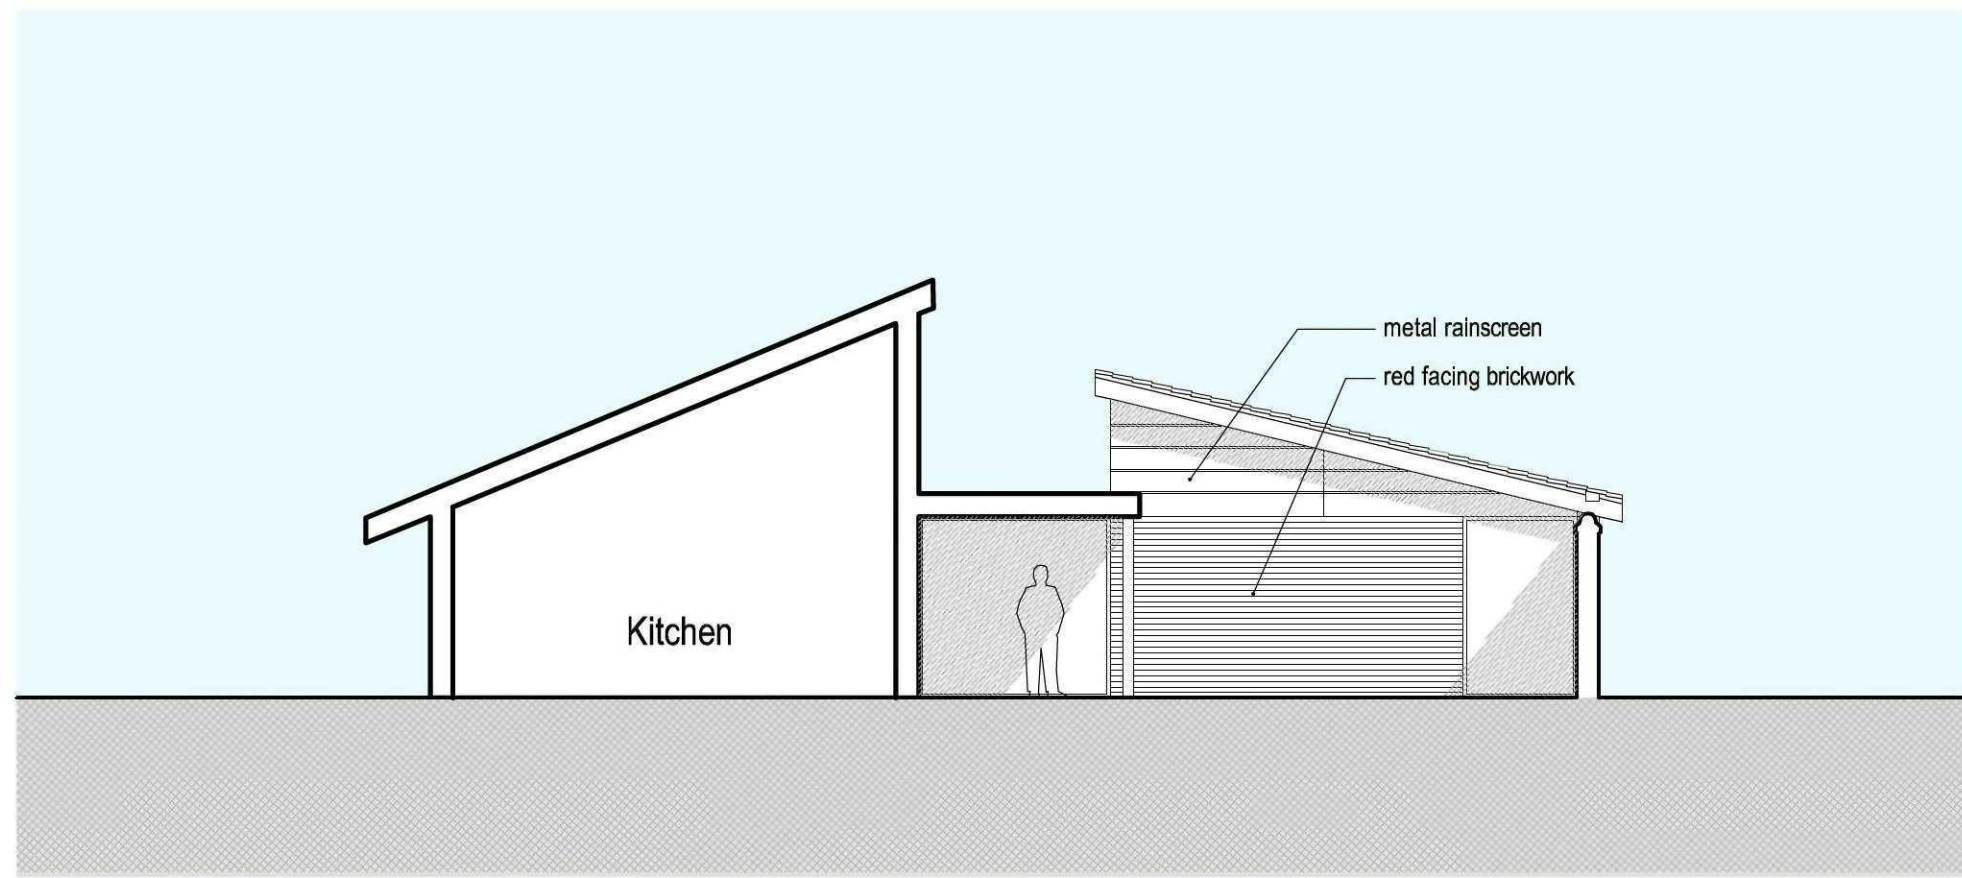

north west elevation (to courtyard)

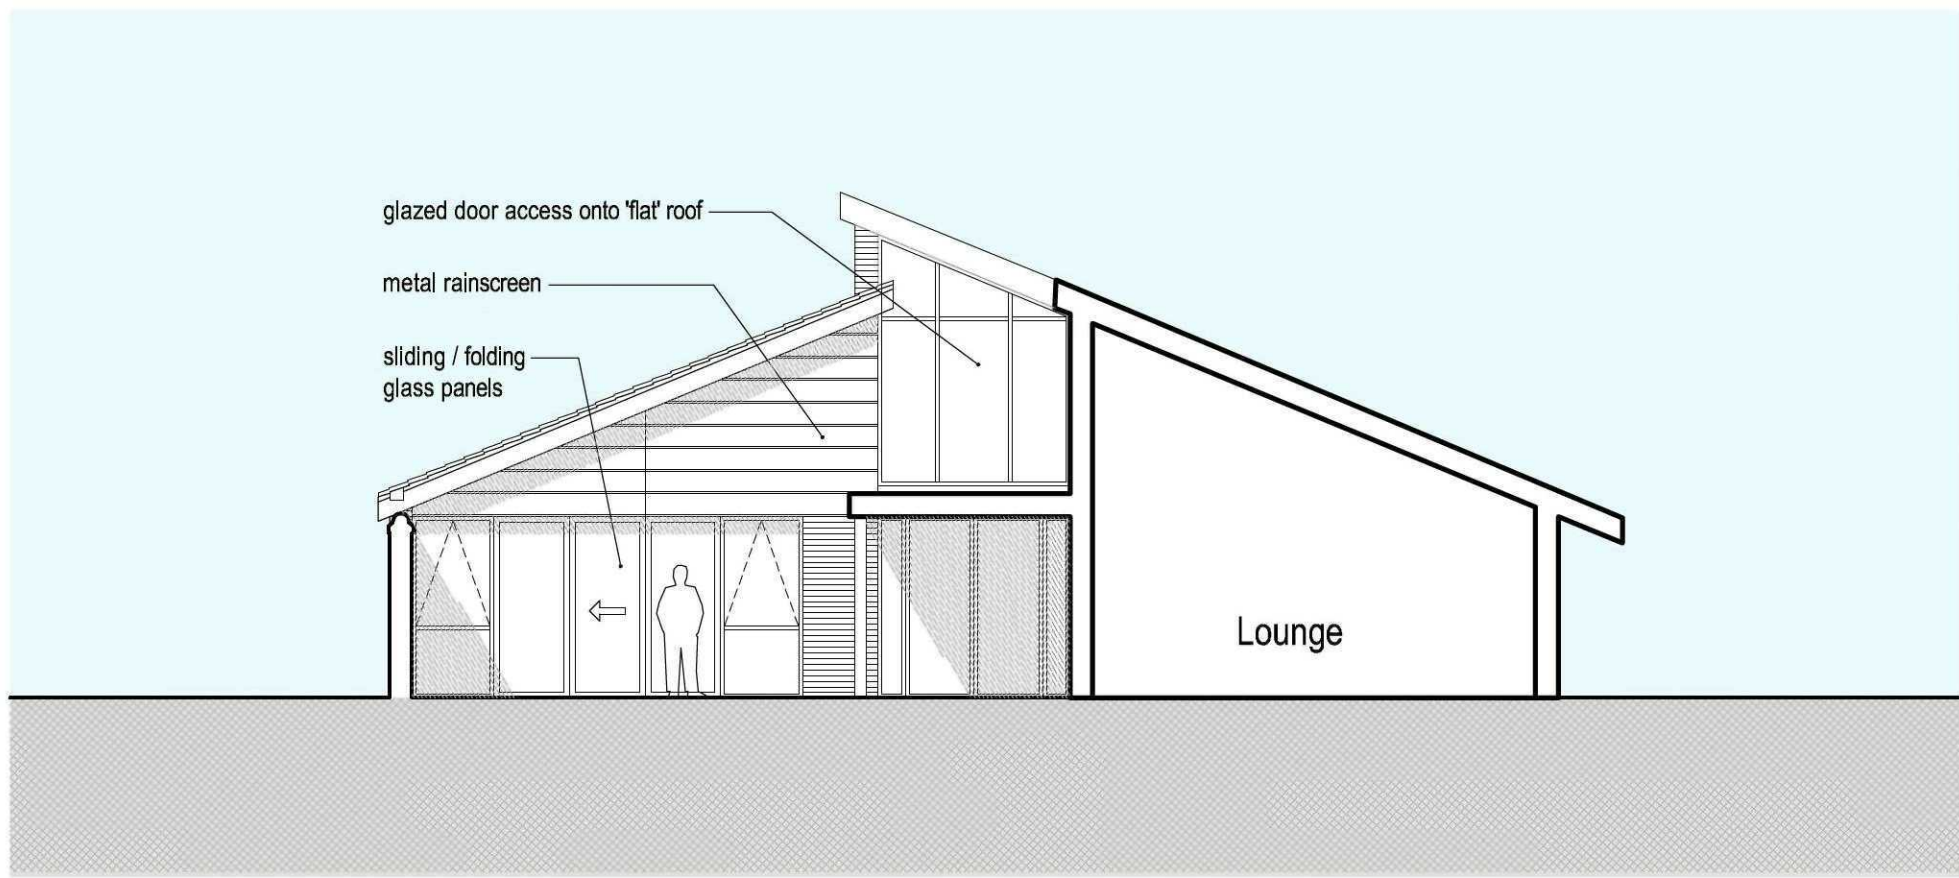

south east elevation (to courtyard)

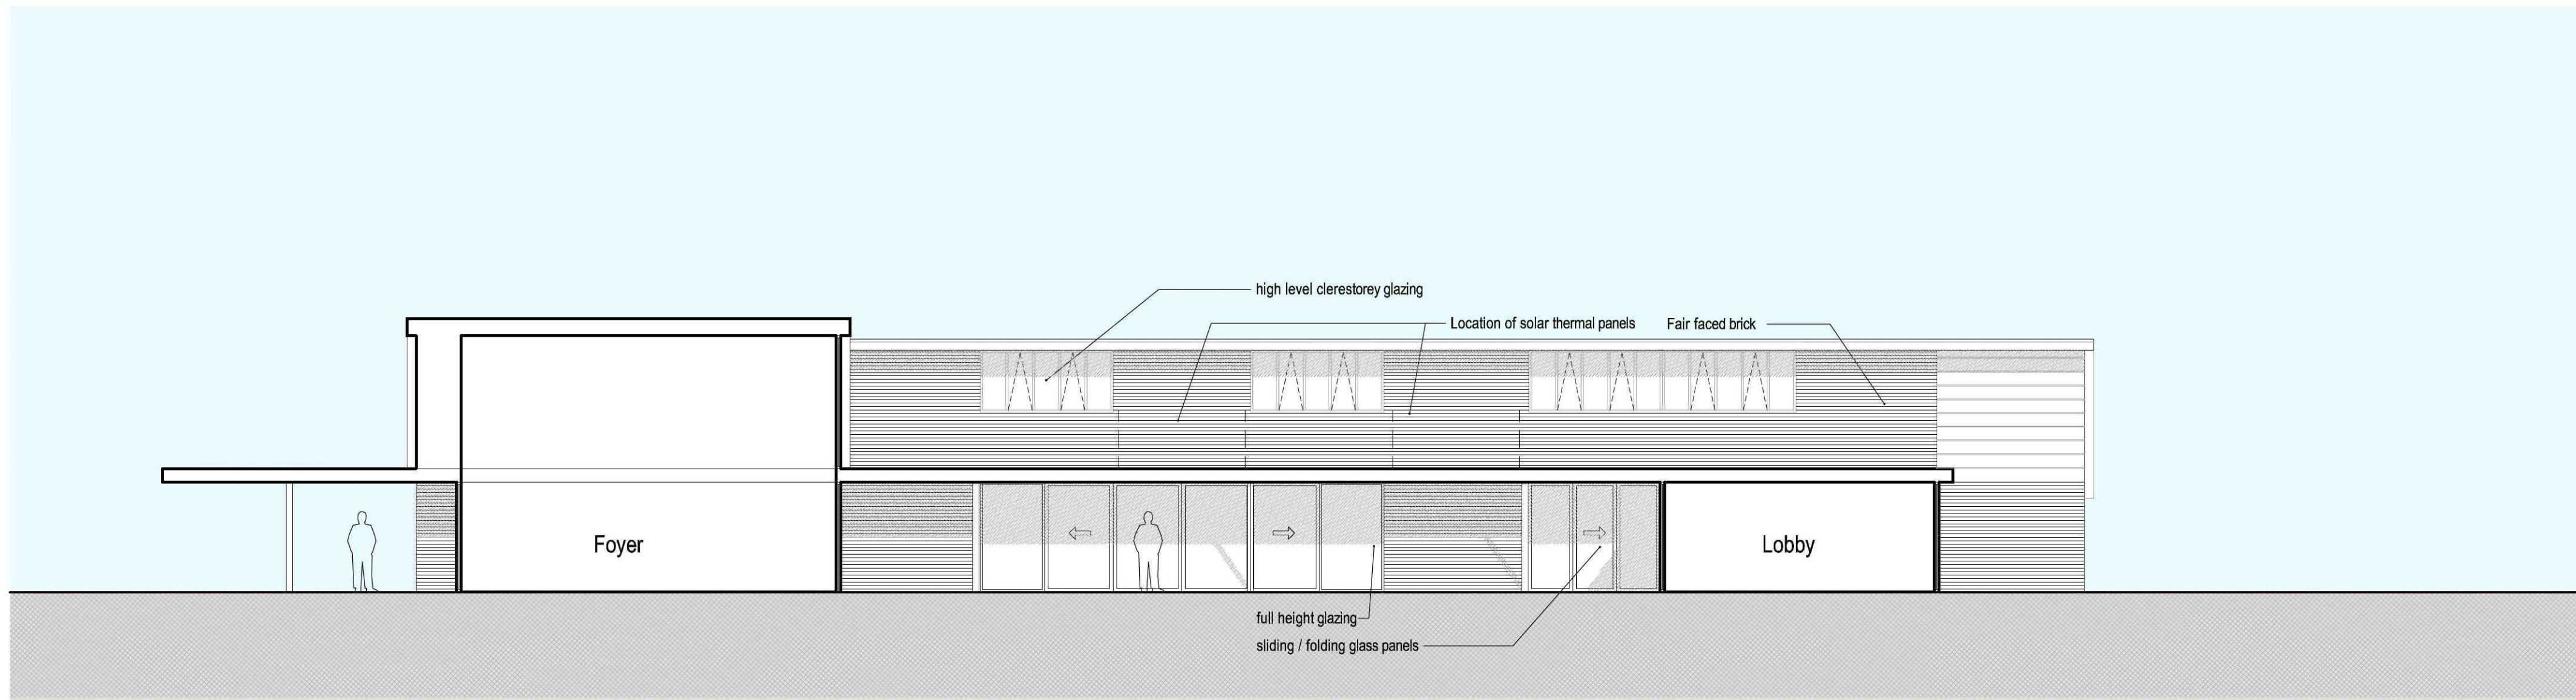

south west elevation (to courtyard)

0 5m 10m

pHp architects

PROPOSED NEW DWELLING
for MR M ADAMS & MRS E ALEXANDER
BEECHFIELD GARDENS, SPALDING

PROPOSED ELEVATIONS - SHEET 3

The Old Rectory Rectory Lane Milton Malton
NORTHAMPTON NN7 3AQ
t: +44 (0)1604 858916 f: +44 (0)1604 859123
www.peter-haddon.com

Issue Purpose: PLANNING
Drawn by: OB Checked by: CF
Scale @ A1: 1:100 Date: MAY 2011
CAD ref: B6H 003 Dwg no.: 3734/109 Rev: C
Copyright reserved. Dimensions to be checked on site. Discrepancies to be reported before proceeding