


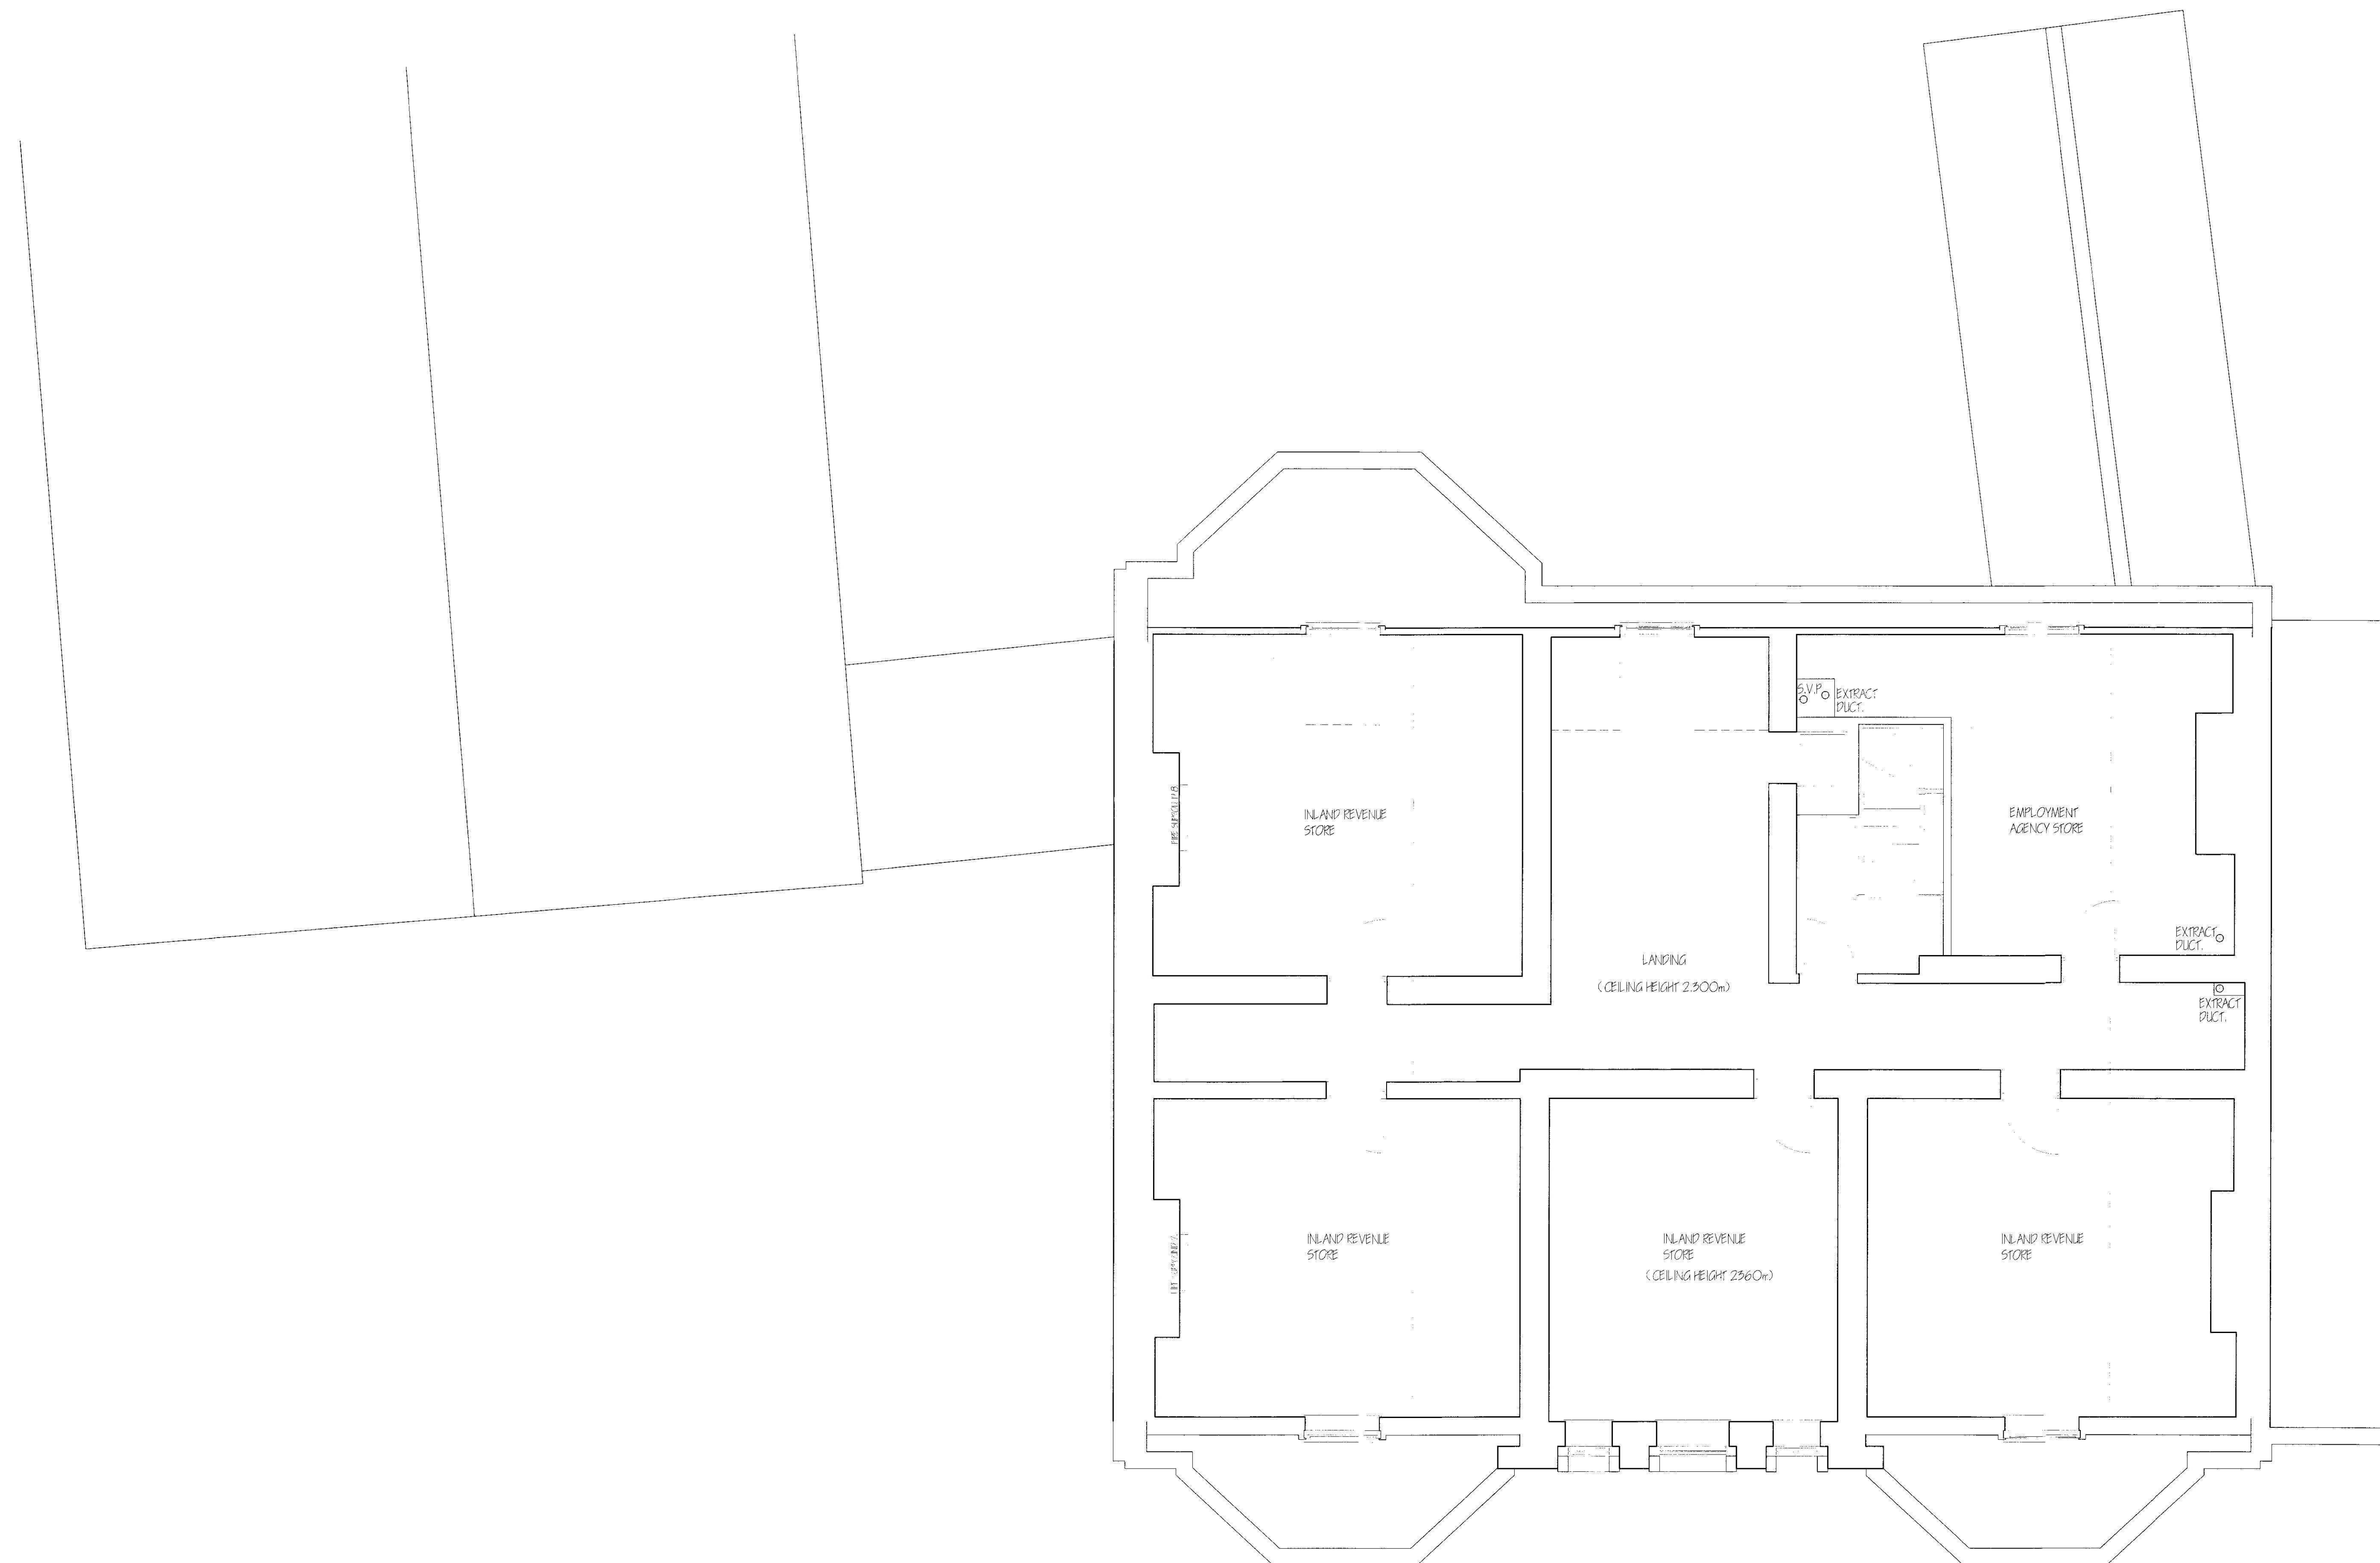

```

1  # 2017-01-01
2  # 2017-01-01
```

[illegible]

**COOPER
ARCHITECTURAL
DESIGN**

90 WINSOVER ROAD
SPALDING, LIND'S PETT THA
Tel: 01775 711174
Mobile : 07808 125 778
E-MAIL : c.a.d@bolconnect.com

Client.

D & R PROPERTY SERVICES LTD.

Project.

HOLLAND HOUSE
17 HIGH STREET
SPALDING
LINES
PELI INW

Drawing.

EXISTING SECOND FLOOR PLAN

Scale: 1:50	Drawing No. 1303-03
Date: MARCH '13	Drawn: J.C.