


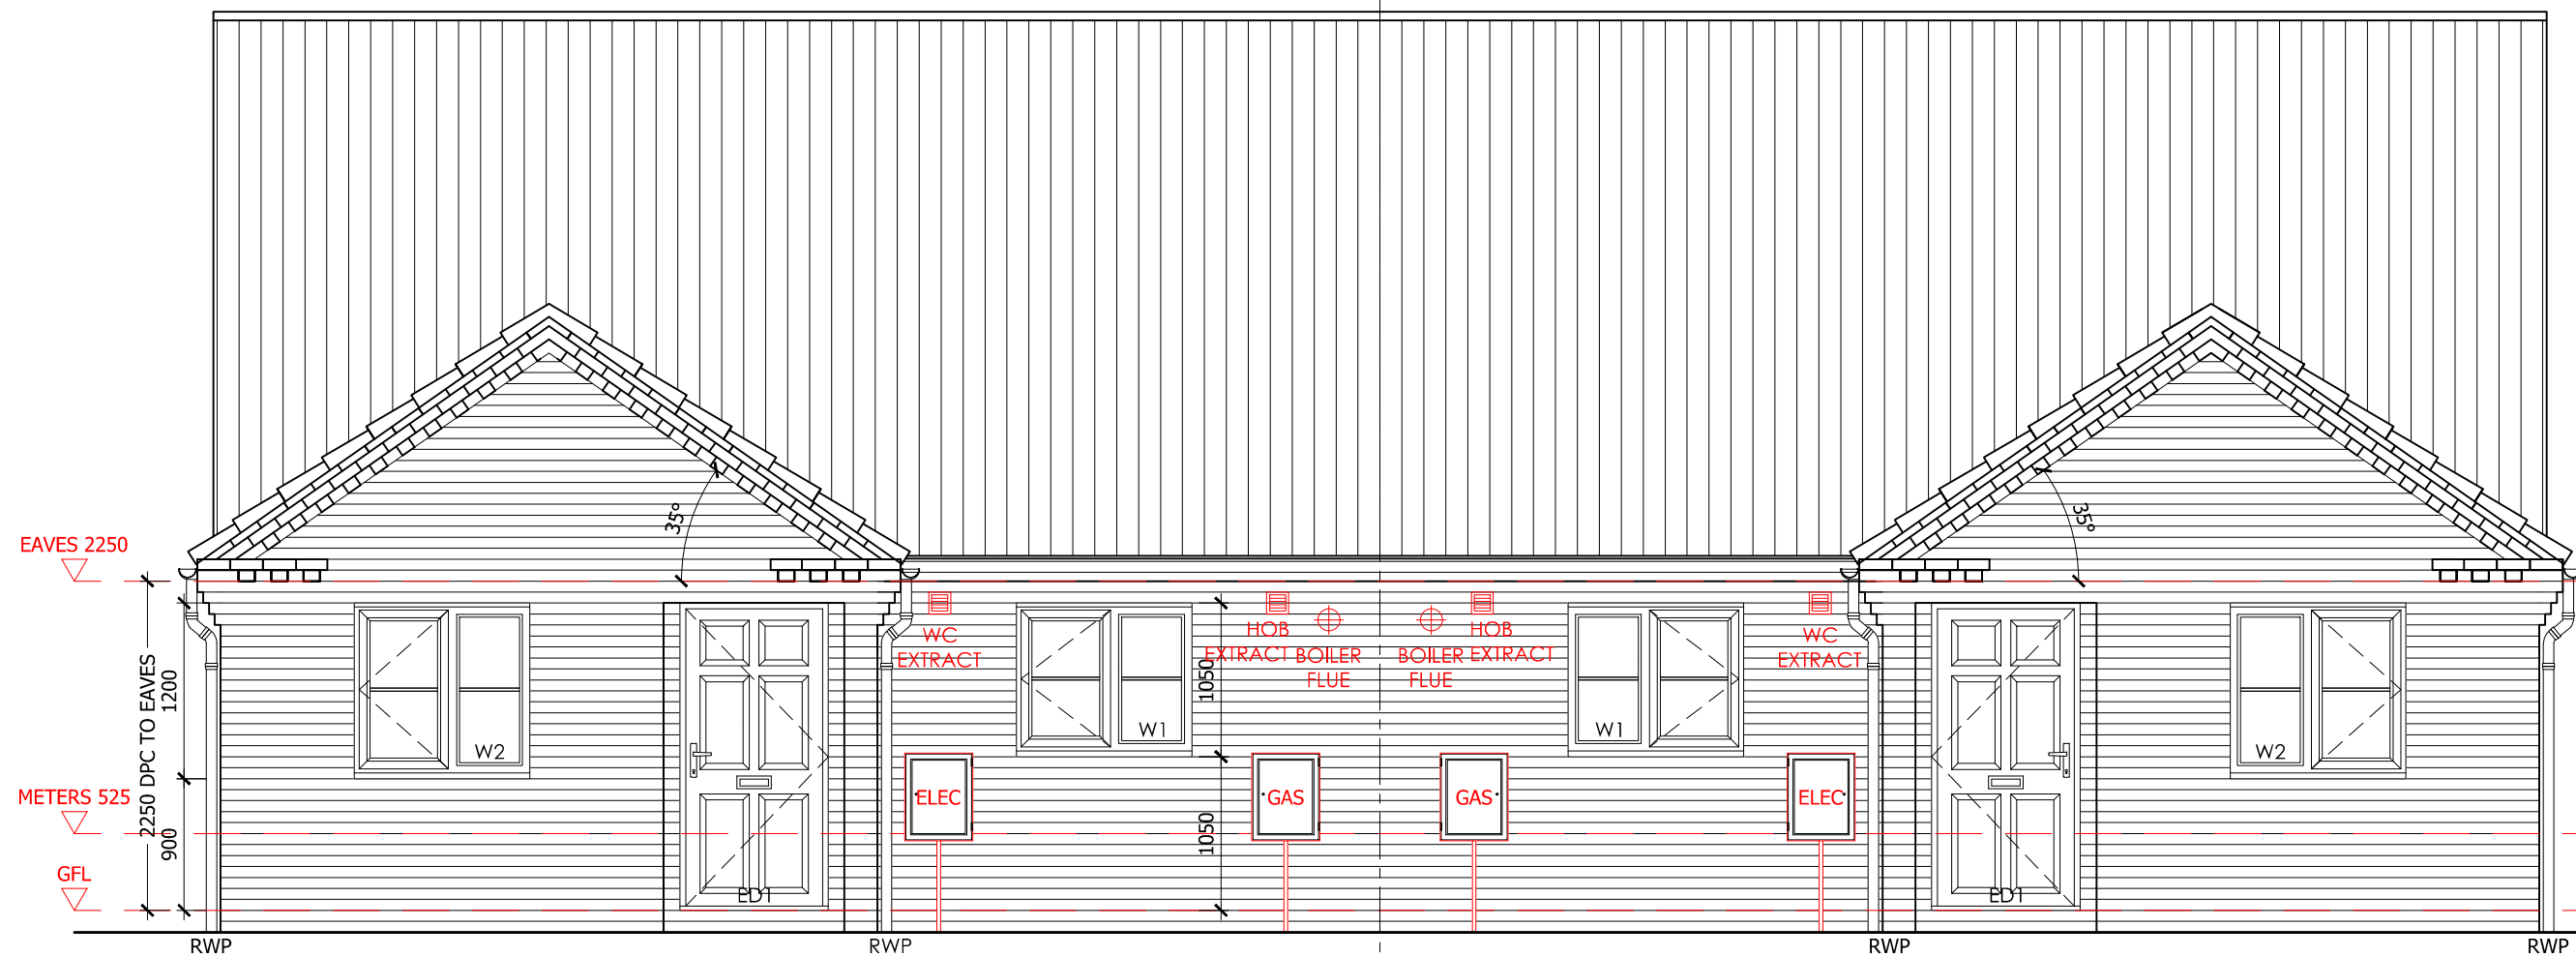


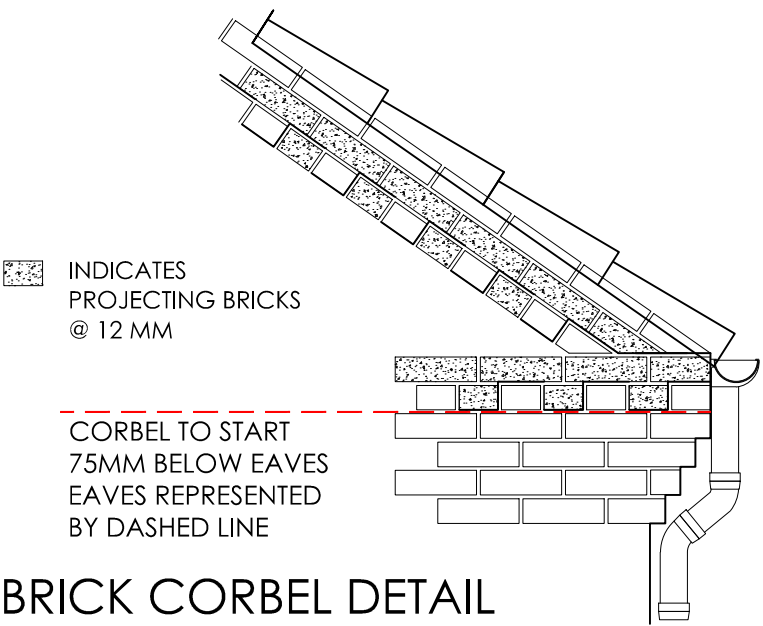


FRONT ELEVATION

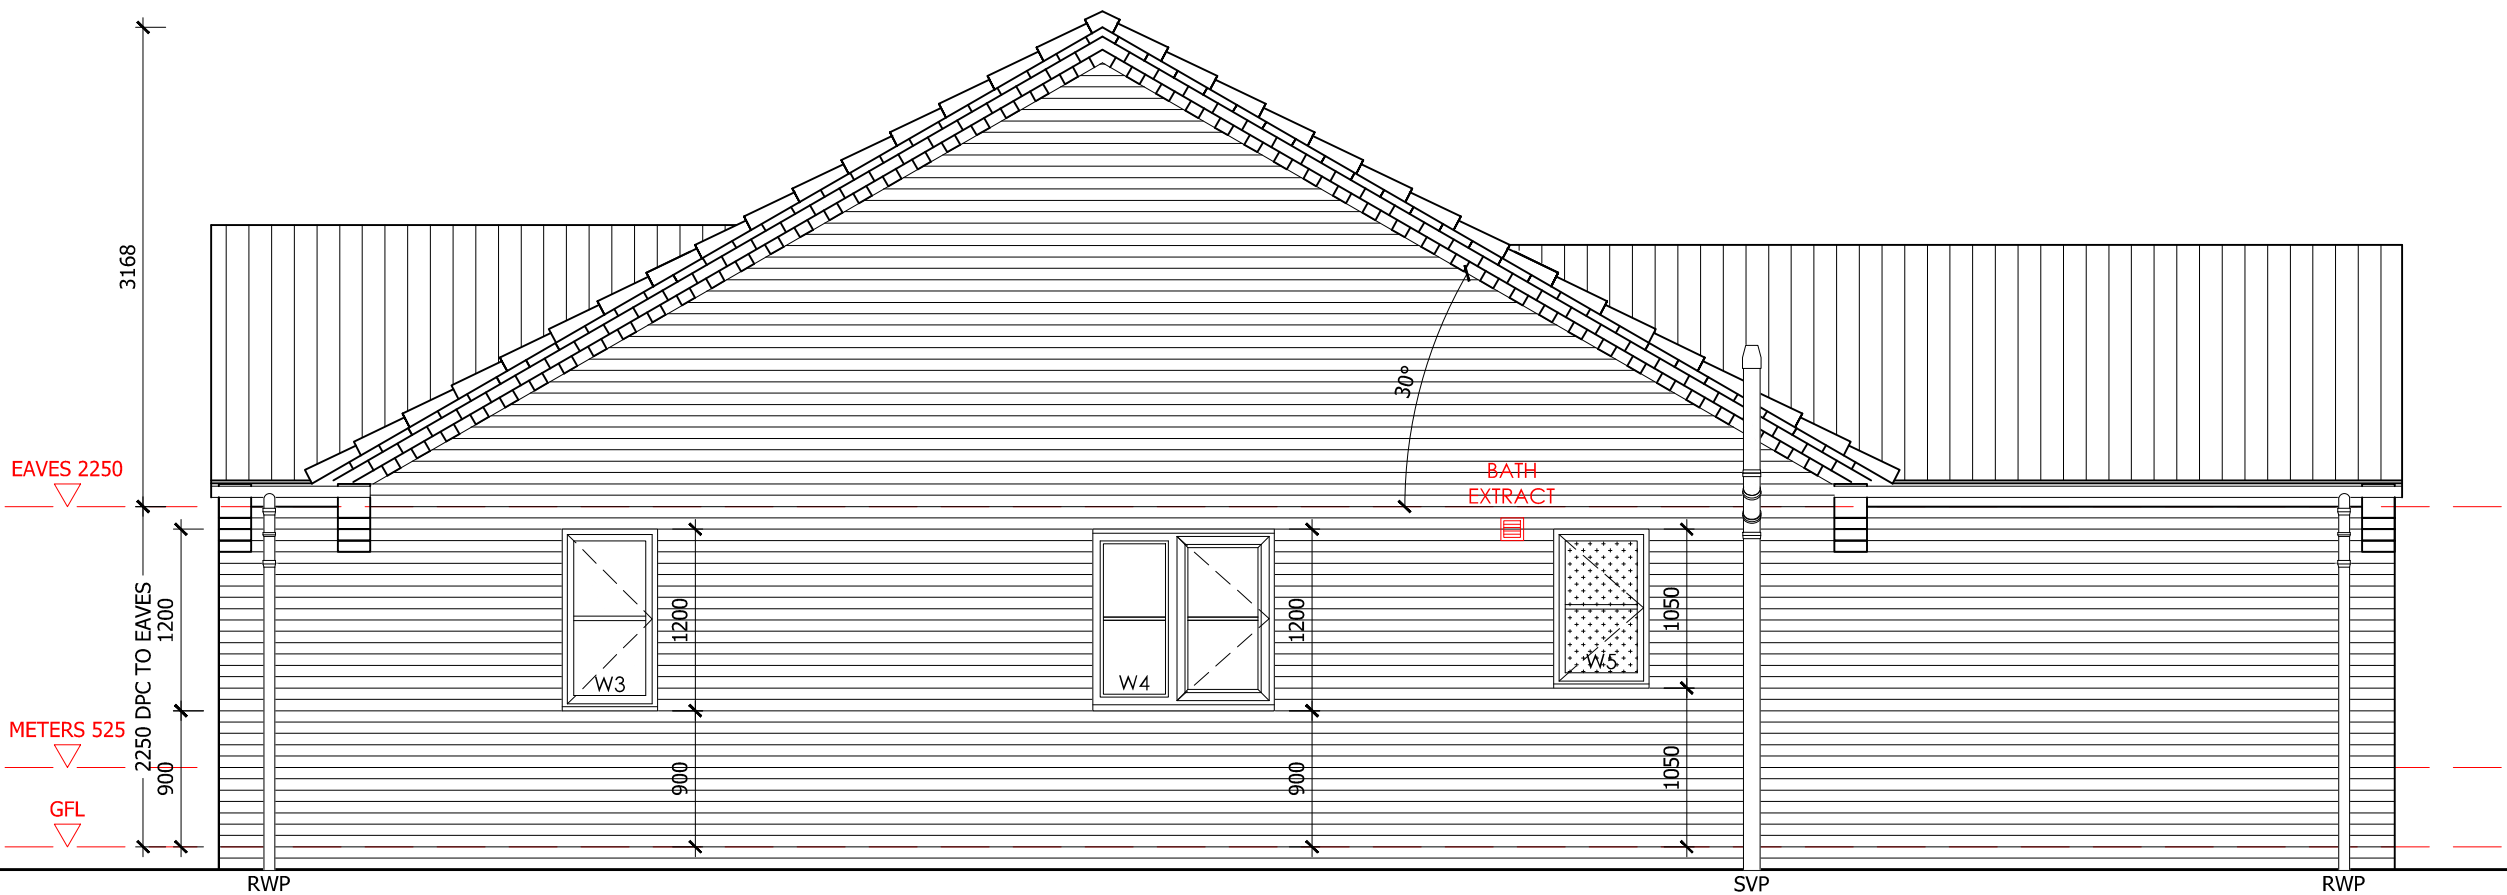

SIDE ELEVATION

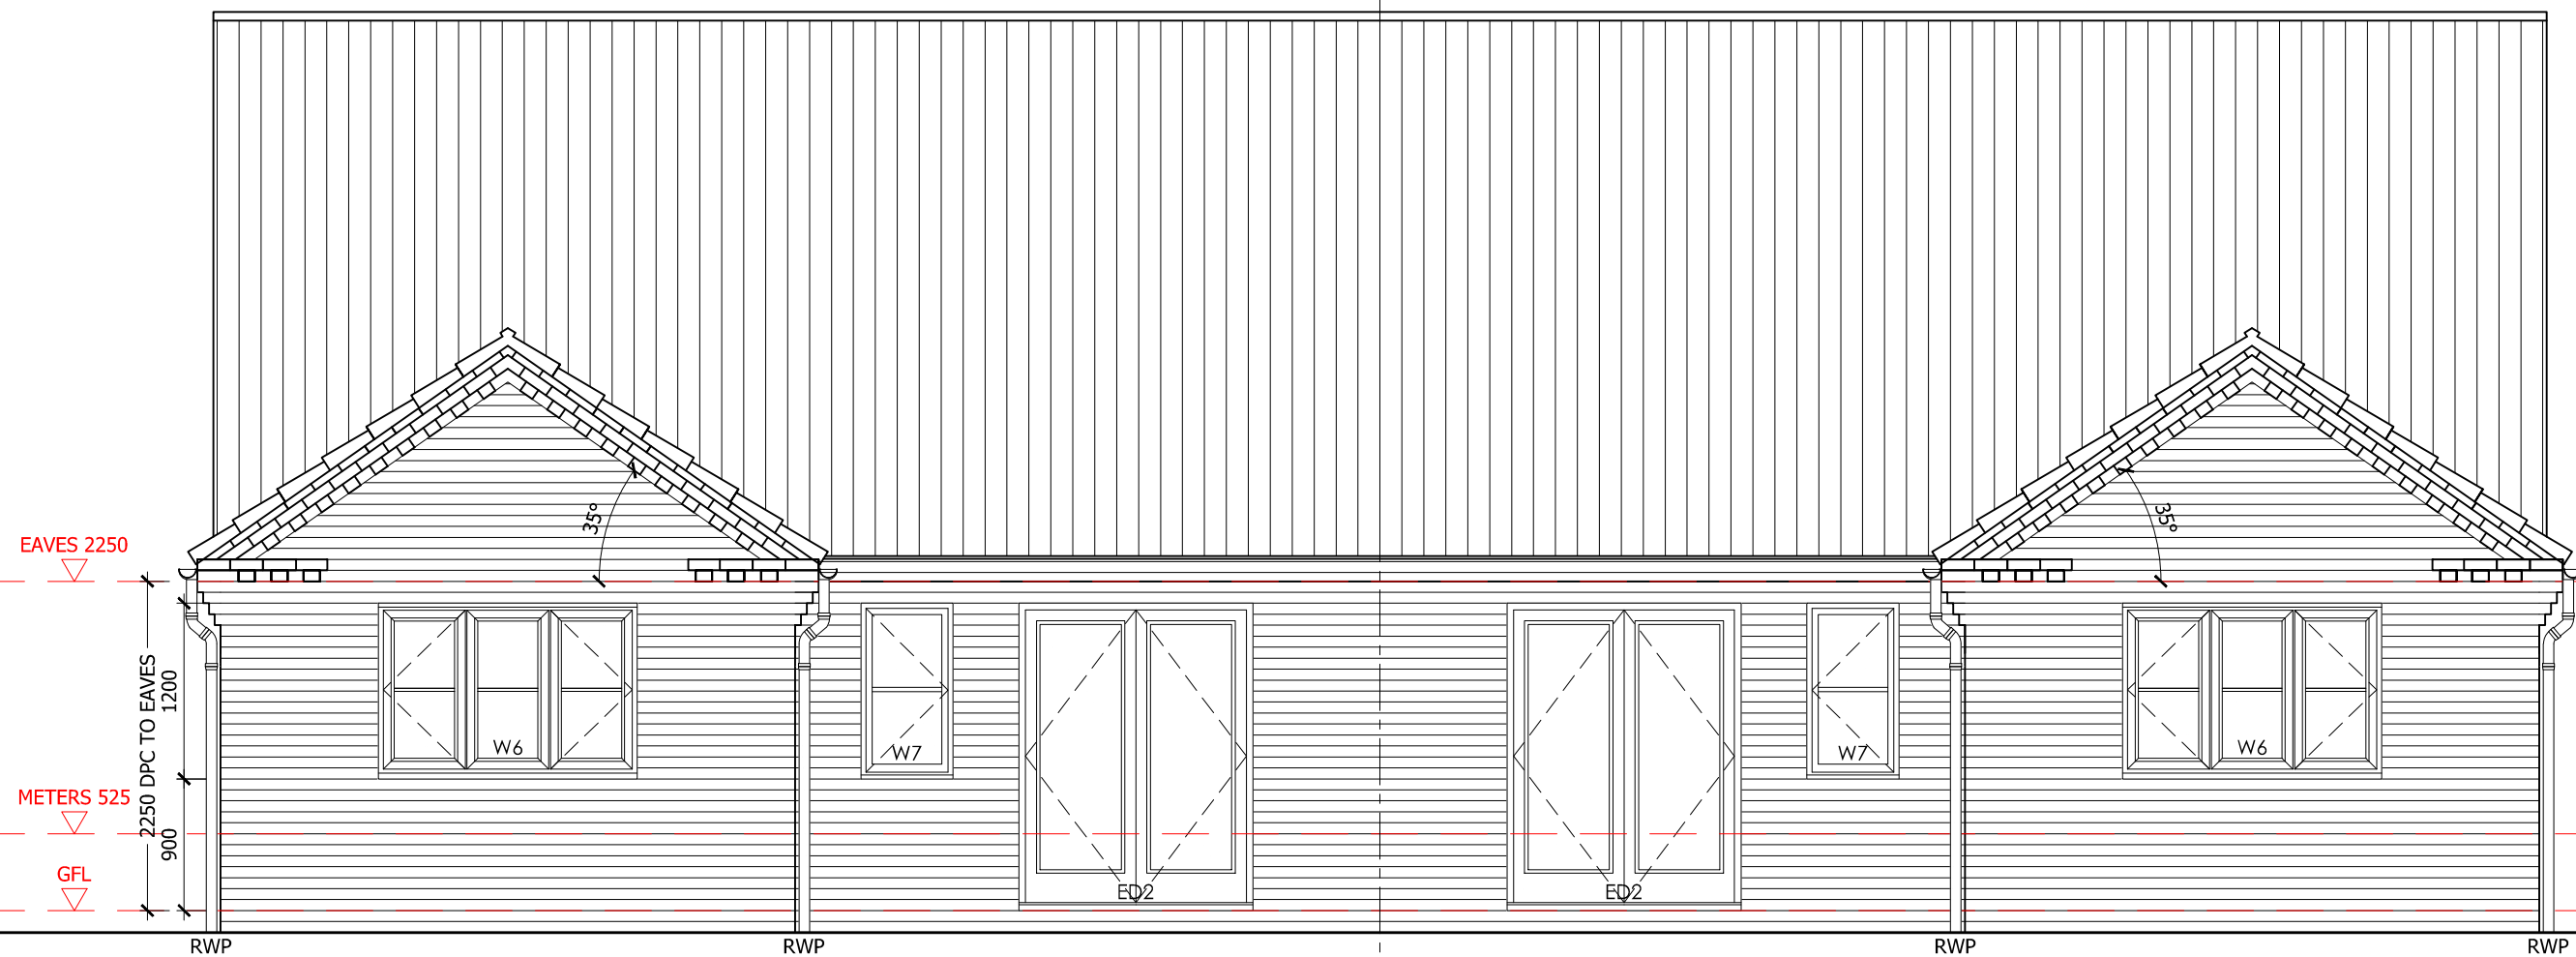

REAR ELEVATION

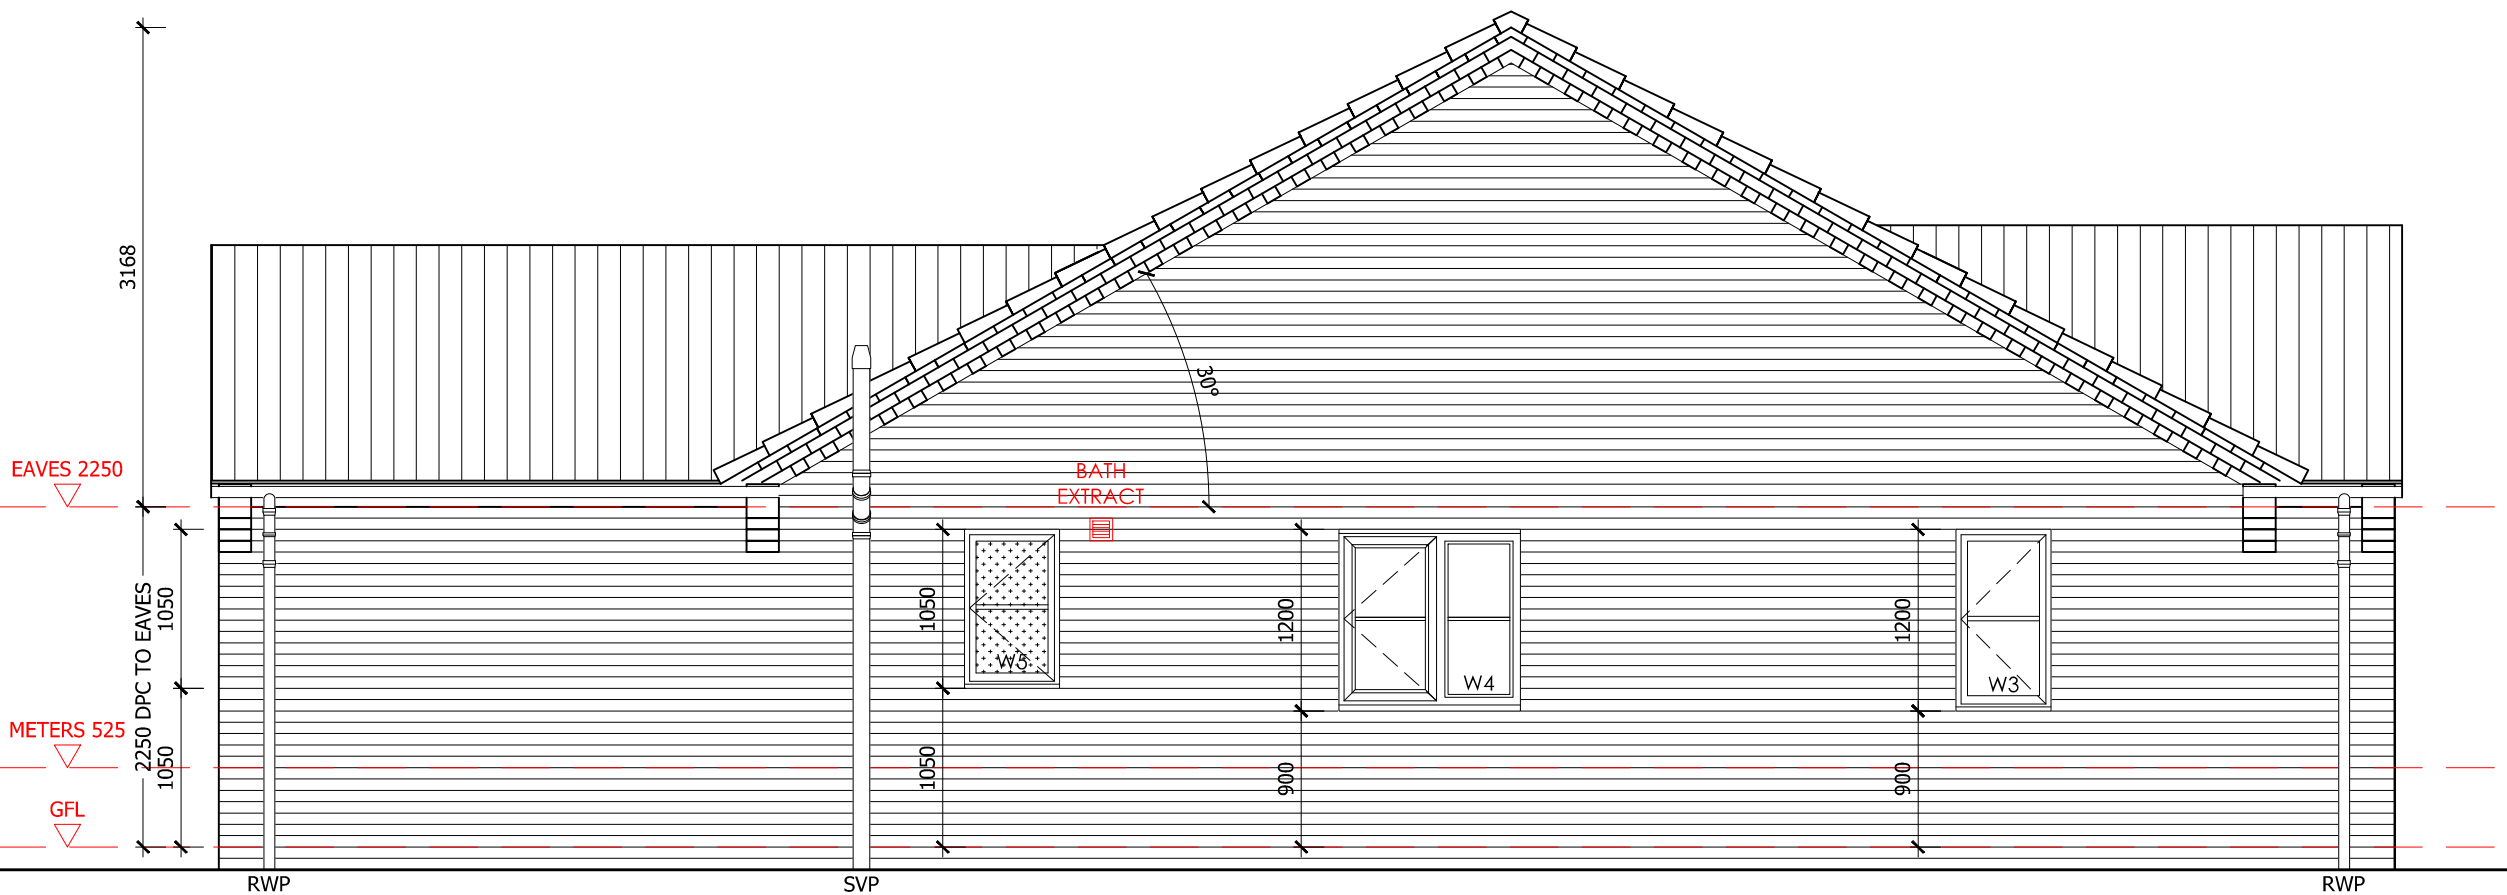

SIDE ELEVATION

REV	DATE	DESCRIPTION
C	28.01.2021	LOGO UPDATED
B	22.01.2021	PLOT NUMBER ADDED
A	24.11.2020	BOILER RELOCATED



1 Goodison Road, Lincs Gateway Business Park,
Spalding, Lincs, PE12 6FY T: 01406 490590

PROJECT:
PROPOSED RESIDENTIAL DEVELOPMENT AT
LOCK MILL FARM
SPALDING

HOUSE TYPE:
3B5PB - (1808 FT²)

DRAWING TITLE:
ELEVATIONS

SCALE: 1:50 @ A1	DATE: 28.01.2021
DRAWN: AR	REV: C

DRAWING No:
8001 - 3B5PB - 101

PLOTS AS : 7
PLOTS OP : 8