





FRONT ELEVATION
PLOT 21

PLOT 20

PLOT 19

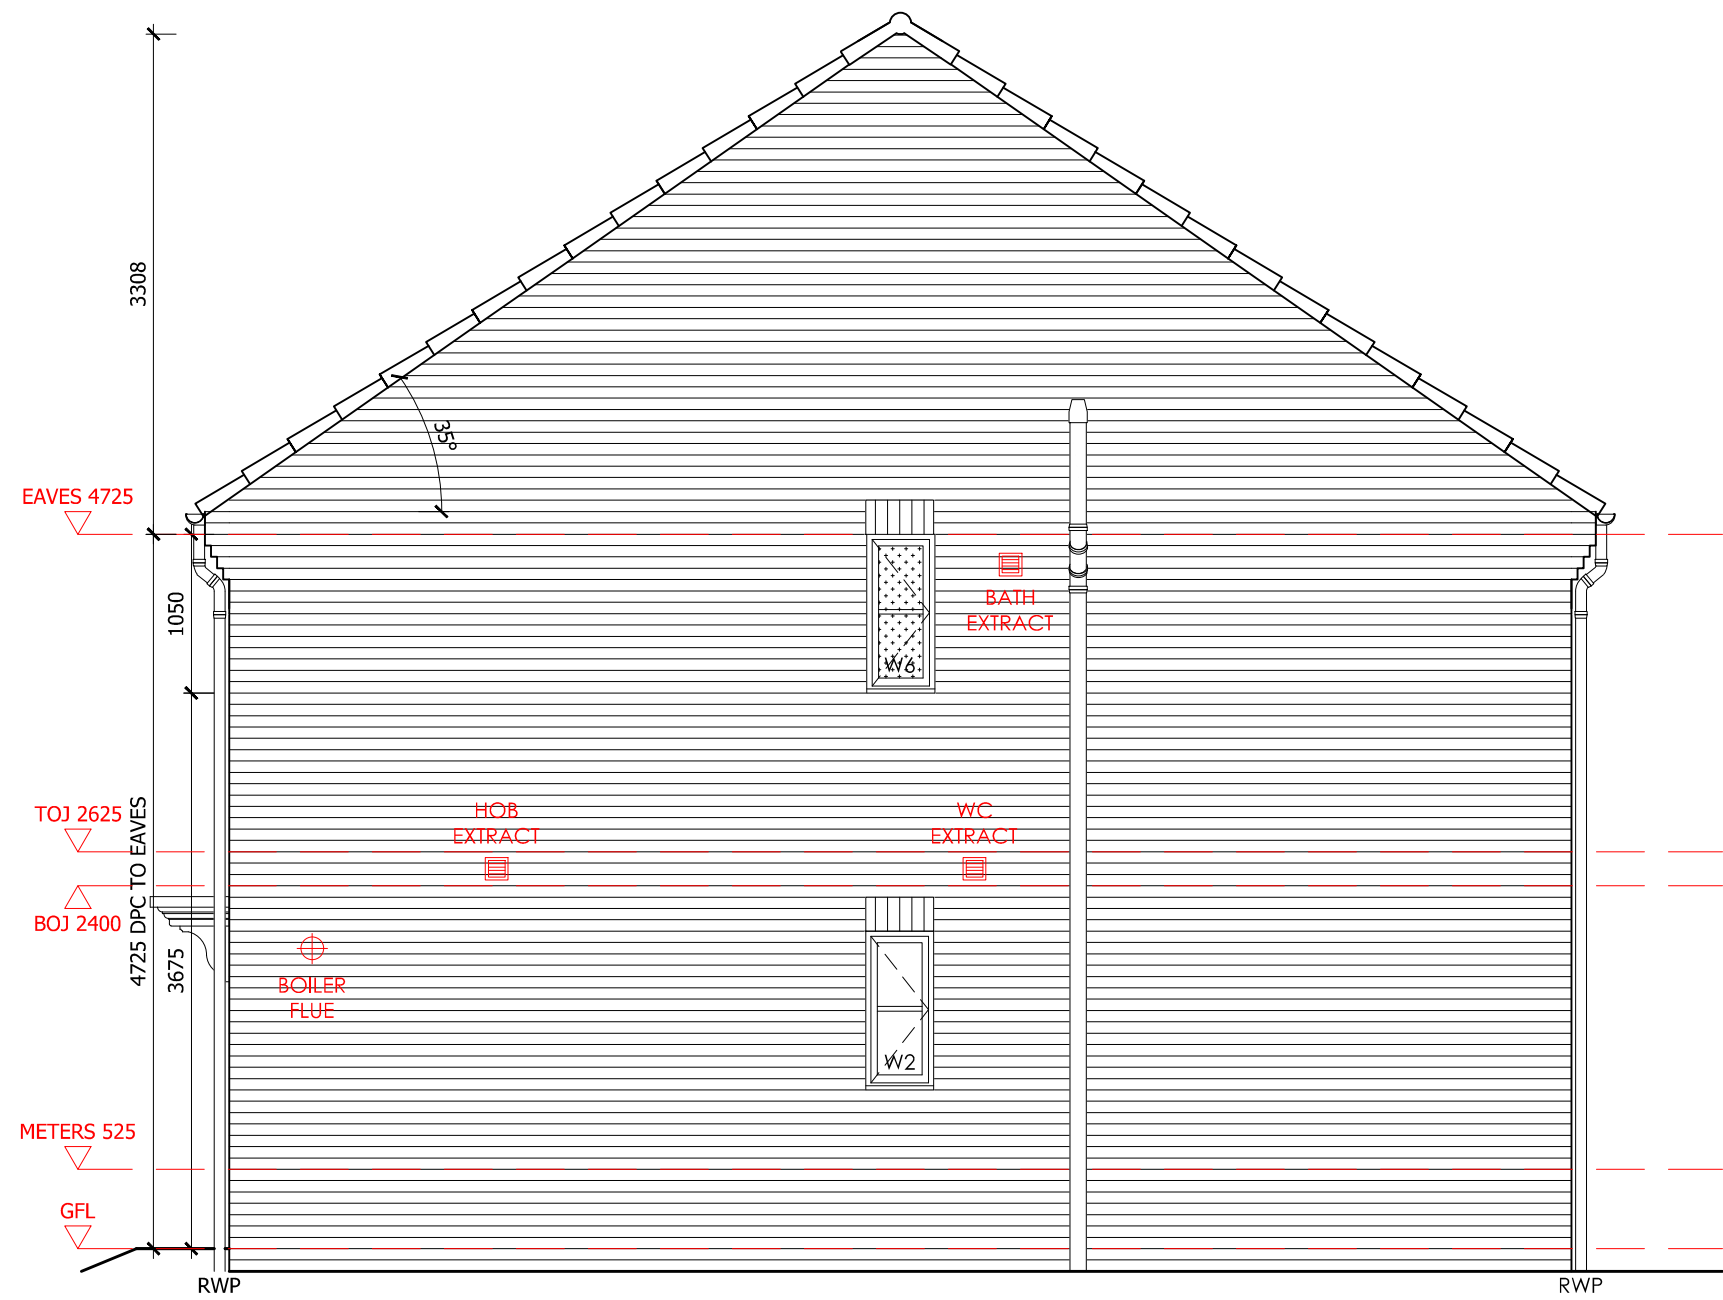

SIDE ELEVATION

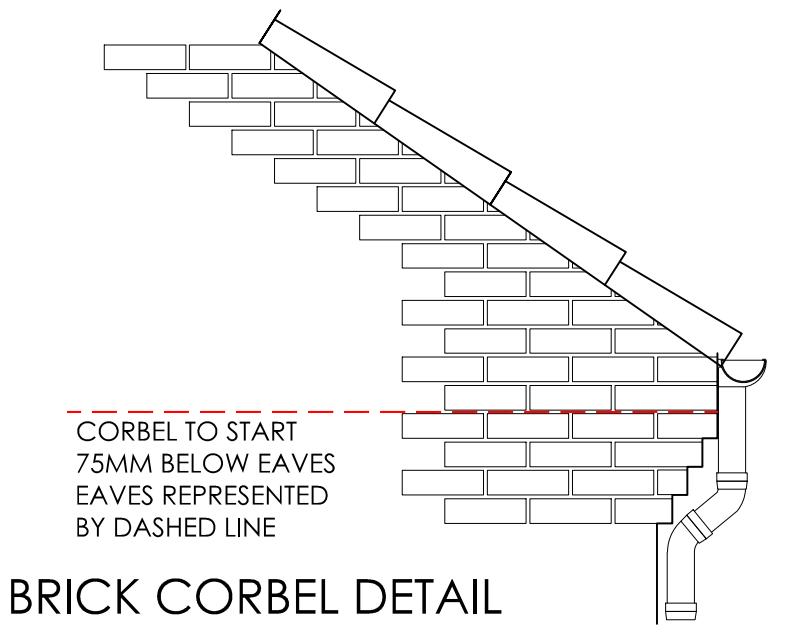

BRICK CORBEL DETAIL



REAR ELEVATION
PLOT 19

PLOT 20

PLOT 21

REV	DATE	DESCRIPTION
E	16.02.2021	ISSUED FOR CONSTRUCTION
D	28.01.2021	LOGO UPDATED
C	22.01.2021	PLOT NUMBER ADDED
B	24.11.2020	BOTILER RELOCATED
A	17.11.2020	W3 AMENDED ON ELEVATION



1 Goodison Road, Lincs Gateway Business Park,
Spalding, Lincs, PE12 6FY T: 01406 490590

PROJECT:
PROPOSED RESIDENTIAL DEVELOPMENT AT
LOCKSMILL FARM
SPALDING

HOUSE TYPE:
3B5PH - (930 FT²)

DRAWING TITLE:
ELEVATIONS

SCALE: 1:50 @ A1	DATE: 16.02.2021
DRAWN: AR	REV: E
DRAWING No: 8001 - 3B5PH - 111	