



15-AND 1

6200
31774
7.85

400
1000
2.75

2474
17.30

7367
5.15

PHASE 8
127/96

SPALDING

SPALDING NORTH WEST ED

U. NEW ARD ONLY

Albion Green

Islands Library

West End Stores

Highable Greenhouses

6700
J-1776
7-05

900
0697
27

3979
37.20

7767
5-45

11

~~Proposed~~

APPROVED

SPALDING



SPALDING NORTH WEST ED

Albion Gardens Park

Wanda
Muzery

West End
Cold
Stores

Popular
Court

  

DETERMINED
PLAN

SOUTHERN ISLAND CO
HOUSE OF REPRESENTATIVES
12 FEB 1996
Ref: 0127/90

Date:	Description:		

R E V I S I O N S

REVISIONS



HOMES

Shelton House, Banbury Close, West Elms Avenue

Spalding, Lincs. PE11 2BX

Telephone (773) 724781

Fax (0775) 762153

ALLISON HOMES is a leader in LOW HOMES LTD.

Project:

CAVENDISH

1200 SQ FT

Drawing Title:

Design Sheet

Reference No:

Scales: 1 : 100


Date: 16th Feb 95

Drawing No:
P / H3 / 103 (V1)

Drawn: J.R.B.

Revisions:

Do not scale directly from this drawing.
All discrepancies to be brought to the
attention of the above office.

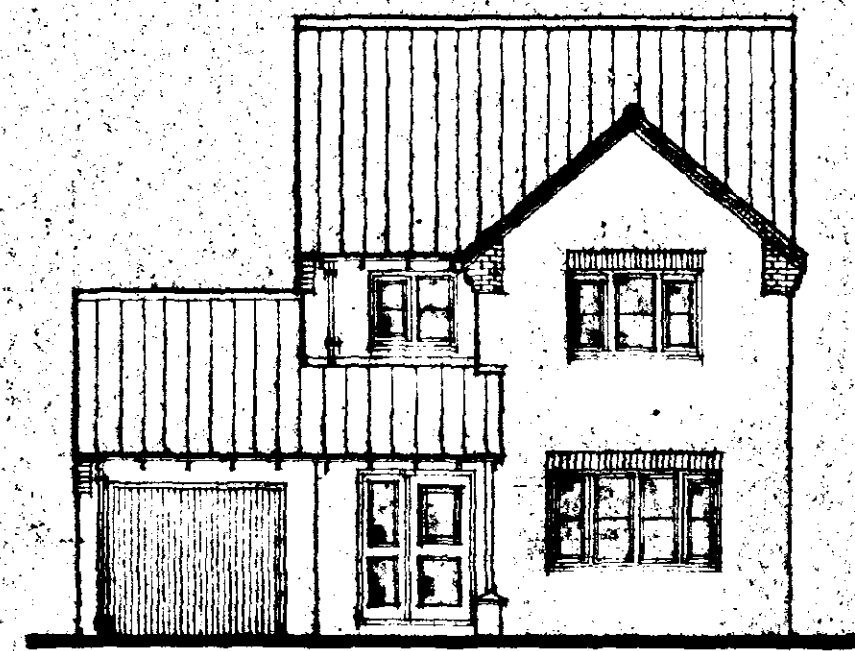


FRONT ELEVATION




SIDE ELEVATION




REAR ELEVATION

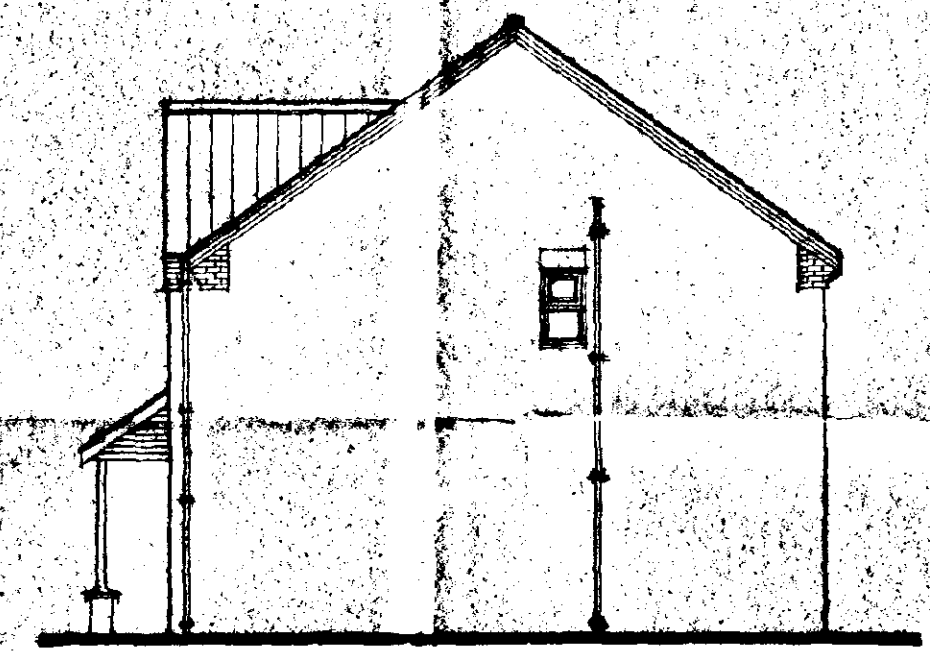

SIDE ELEVATION

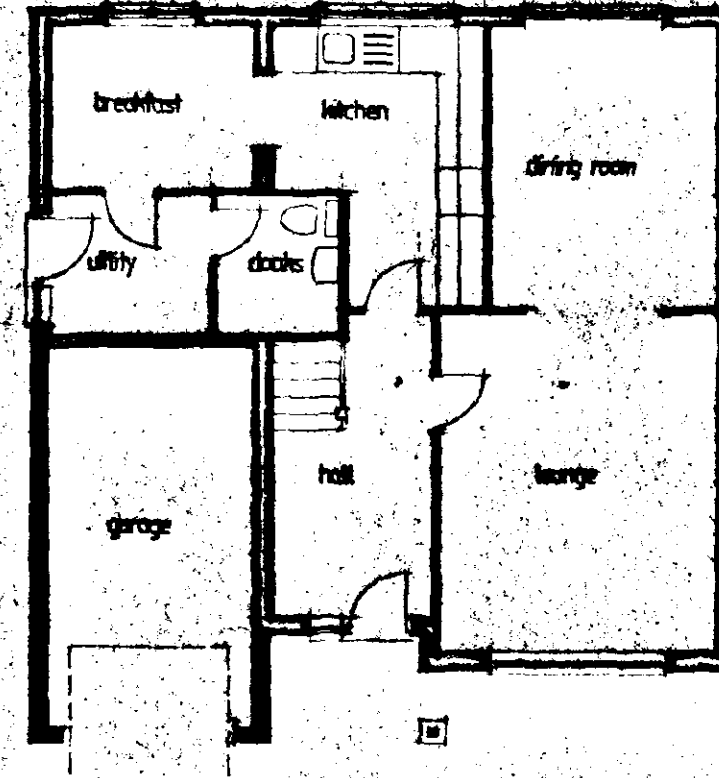

GROUND FLOOR PLAN

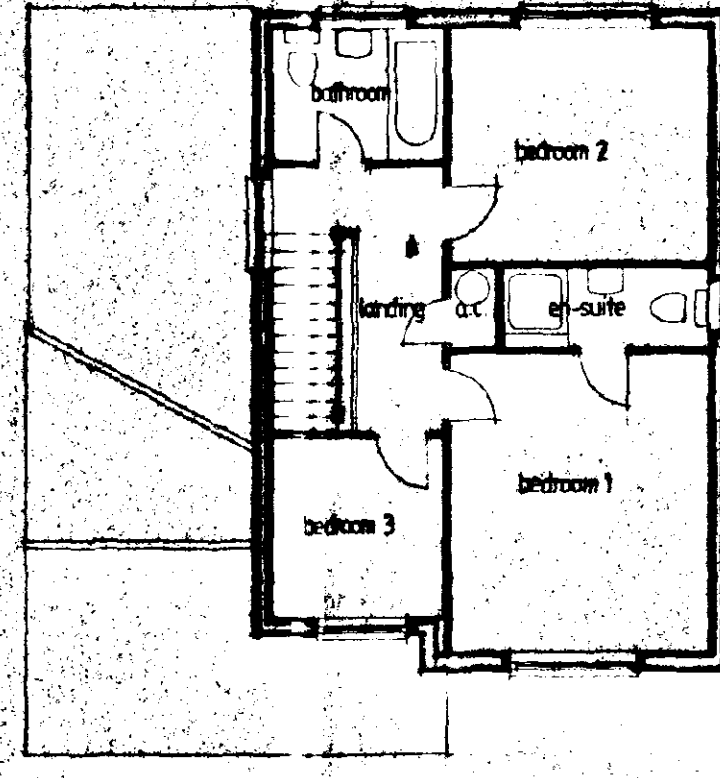

FIRST FLOOR PLAN

DETERMINED
PLAN

SOUTH EAST AND DC
HOUSING
12 FEB 1996
Ref: 0127/96

Date:	Description:

REVISIONS



**ALLISON
HOMES**
Swallow House, Banbury Close, West Elloe Avenue
Spalding, Lincs. PE11 2BS
Telephone (0775) 724781 Fax (0775) 762153
ALLISON HOMES is a trading name of SWALLOW HOMES LTD

Project:
The Berwick


Drawing Title:
Design Sheet

Reference No:	Scales: 1:100
Date:	27/1/95
Drawing No: P/H3/204	Drawn: <i>M. Hiley</i>
Revision:	

Do not scale directly from this drawing.
All discrepancies to be brought to the
attention of the above office.




FRONT ELEVATION

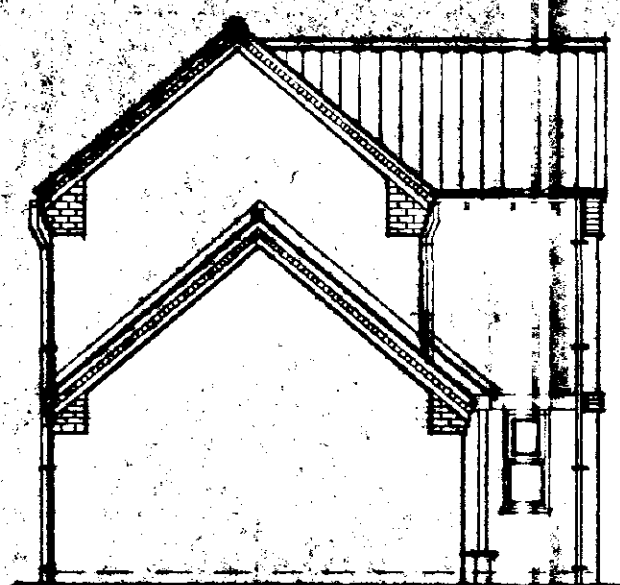


SIDE ELEVATION




REAR ELEVATION

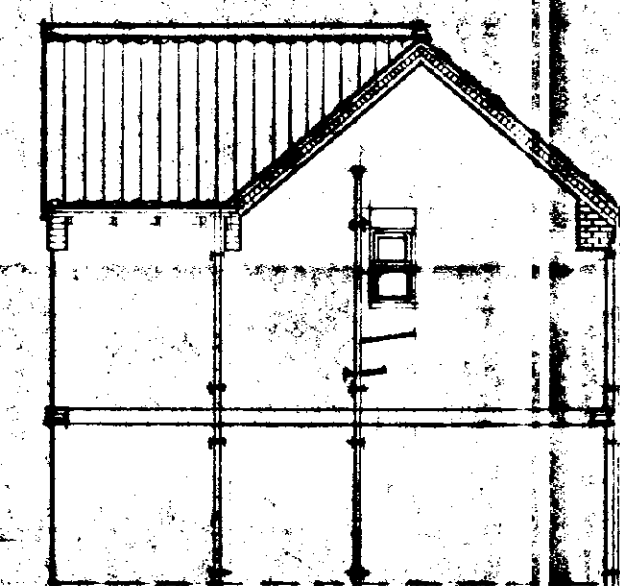

SIDE ELEVATION

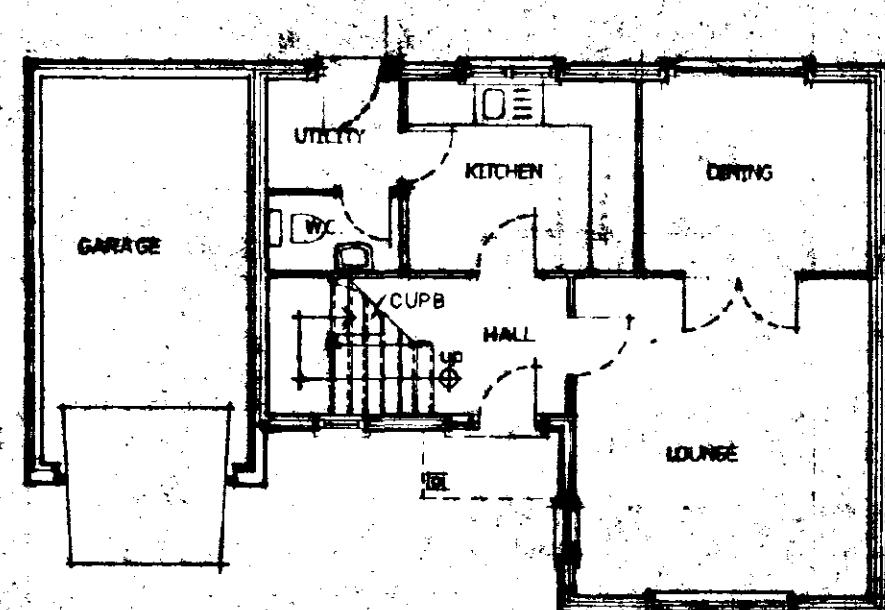

GROUND FLOOR PLAN

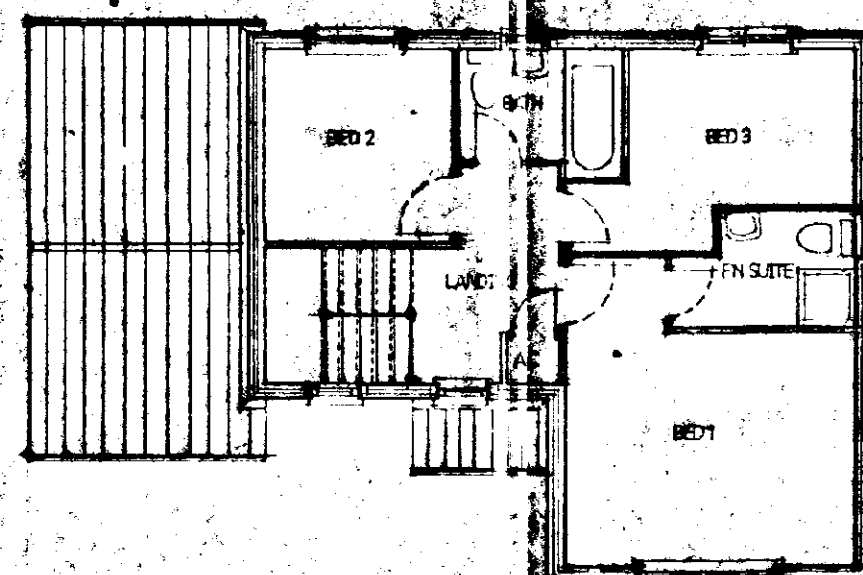

FIRST FLOOR PLAN

DETERMINED
PLAN

SOUTH HOLLAND
HOUSING
12 FEB 1996
Ref: 0127/96

Date	Description	By	App'd
Mar 95	Ground floor & first floor plan layout amended	46	B
Dec 94	Cup'd put under stairs		A

REVISIONS




HOMES

Swallow House, Banbury Close, West Elloe Avenue
Spalding, Lincs. PE11 2BS
Telephone (0775) 724791 Fax (0775) 762153
ALLISON HOMES is a trading name of SWALLOW HOMES LTD


Project: D-RANGE HOUSE TYPE 3 BED SQ FT 976 The Tickenole	
Drawing Title: DESIGN SHEET	
Reference No: D3/SG/04	Scales: 1:100
Drawing No: 01	Date: 05th MAY 1994
Revision: B	Drawn: S. J. JONES
Do not scale directly from this drawing. All discrepancies to be brought to the attention of the above office.	




Front Elevation

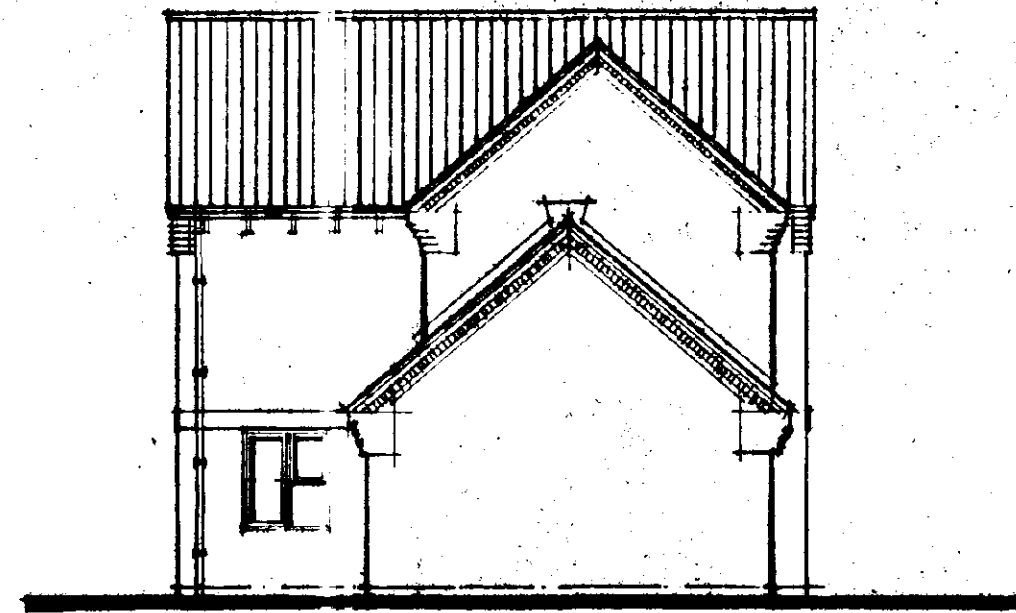


Side Elevation

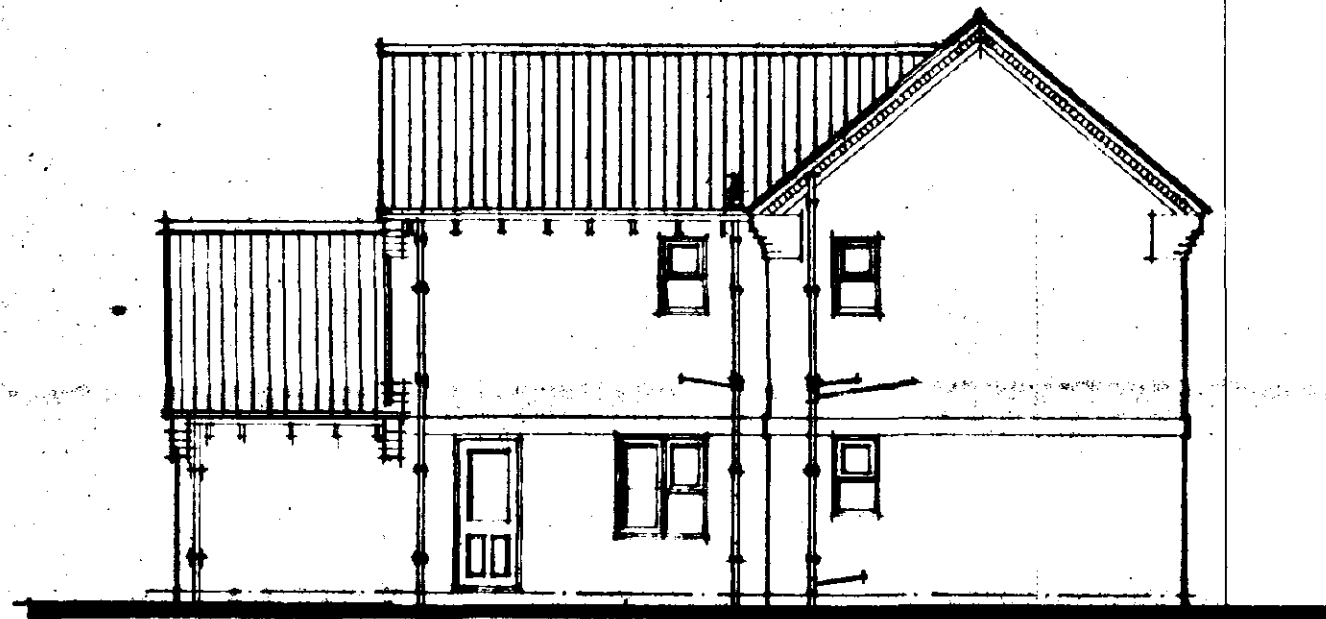


Rear Elevation

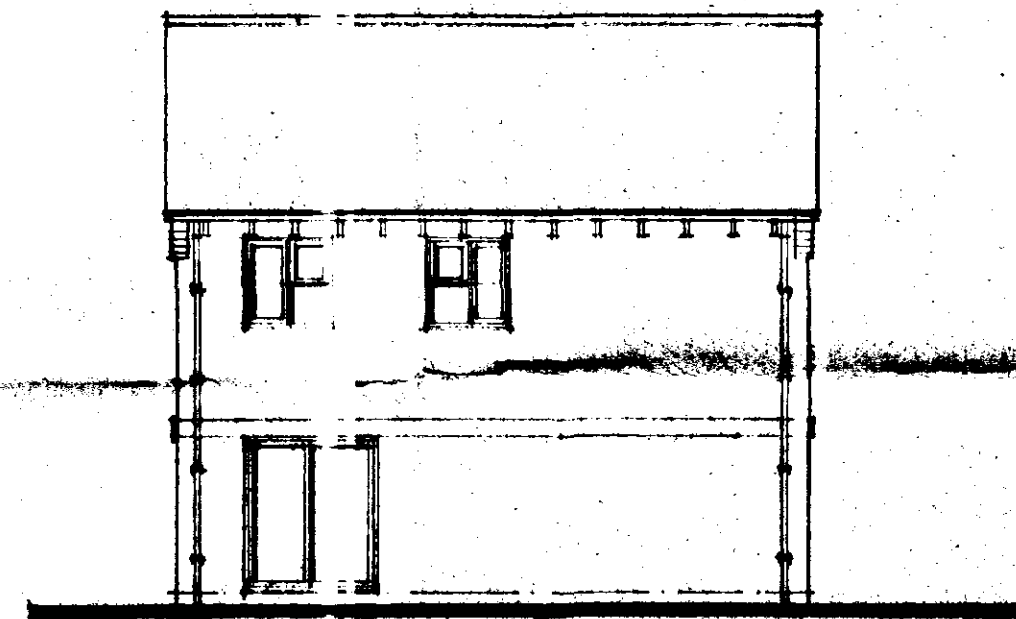

Side Elevation

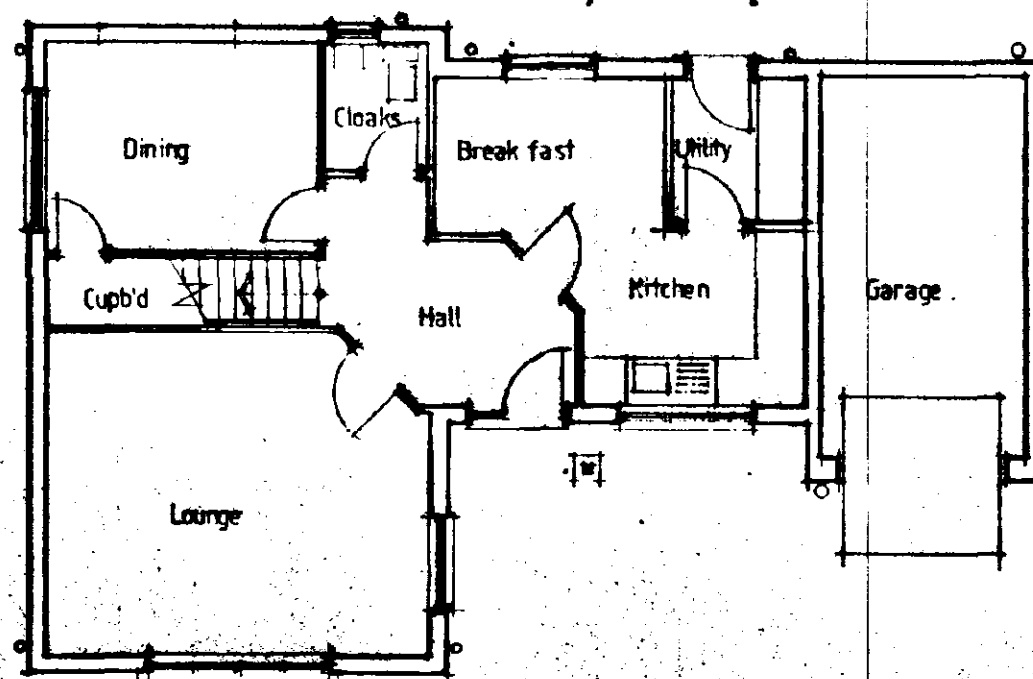

Ground Floor Plan

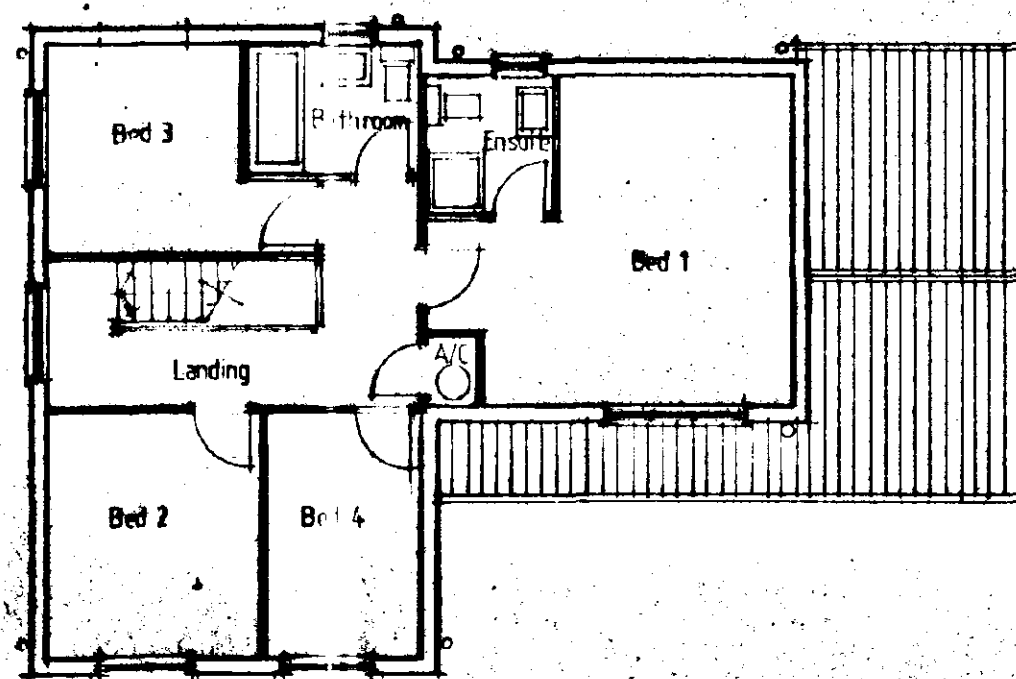

First Floor Plan

DETERMINED
 SOUTH HOLLAND DC
 HOUSING
 12 FEB 1996
 0127/96







R E V I S I O N S		
Aug 94	Ensuite layout revised	A 1/2
Date:	Description:	



Sunbury House, Sunbury Close, West Ebury Avenue
 Spalding, Lincs PE11 2BS
 Telephone (0775) 724791 Fax (0775) 762193
 ALLISON HOMES is a trading name of SW ALLISON LTD

Project:	
D Range House Type	
4 Bedroom 1317 sqft. The Normanton	
Drawing Title:	
Design Sheet.	
Reference No:	Scale: 1:100
D/4/SG/03	Date: May 94
Drawing No:	Drawn: P.C. ROE
01	
Revision: A	

Do not scale directly from this drawing.
 All discrepancies to be brought to the
 attention of the project office.

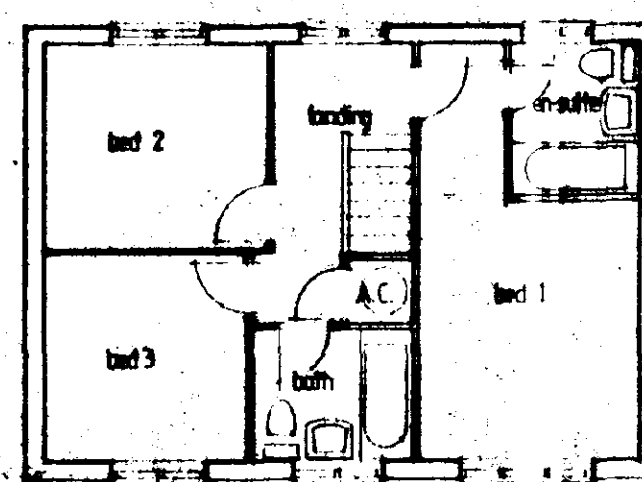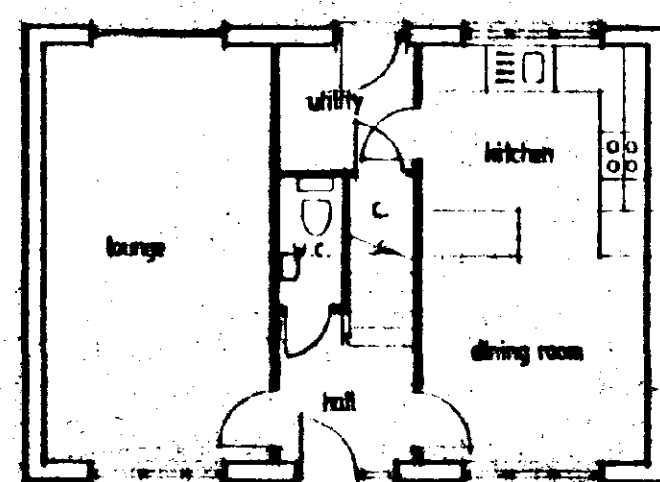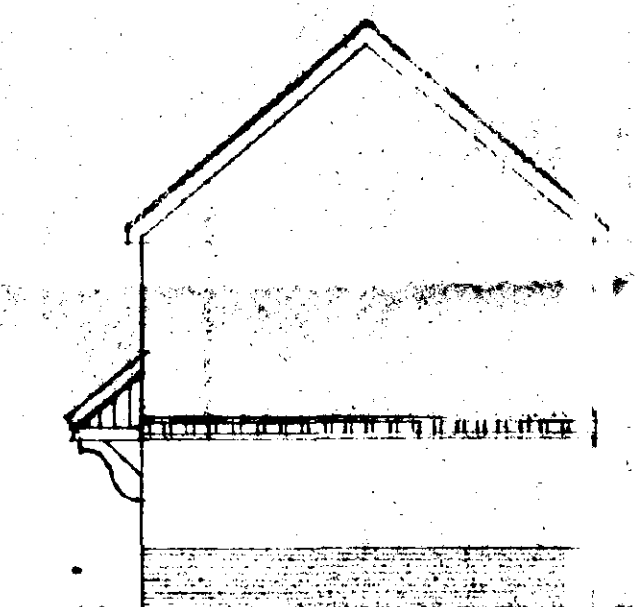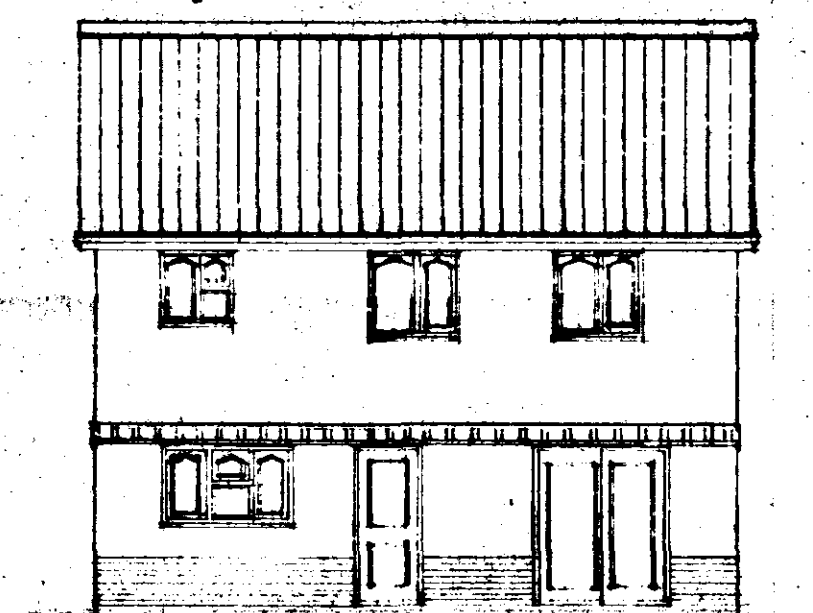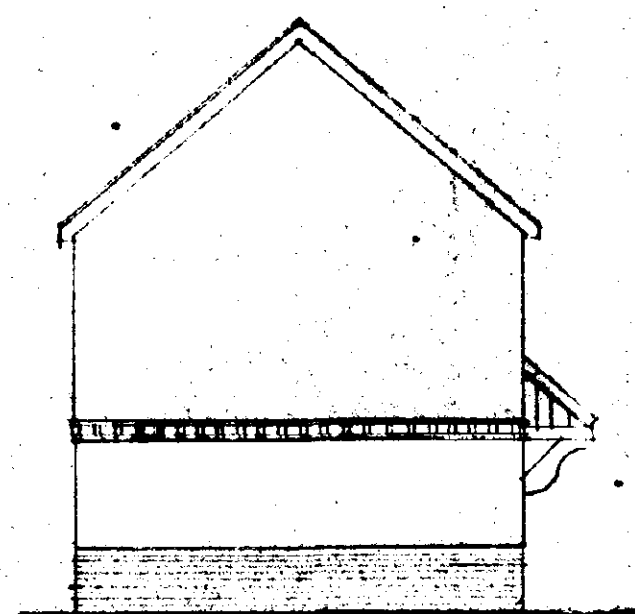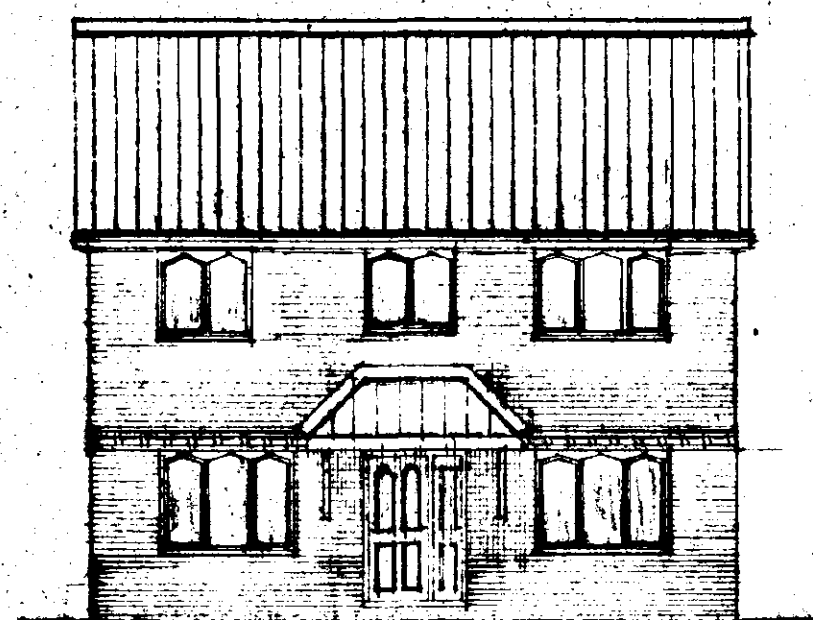

DETERMINED
PLAN

SOUTH HOLLAND CO
HOUSING & PLANNING
12 FEB 1996
Ref: 0127/96

Date:	Description:

R E V I S I O N S



H O M E S





Swallow House, Barbury Close, West Elloe Avenue
Spalding, Lincs. PE11 2BS
Telephone (01775) 724701 Fax (01775) 762553
ALLISON HOMES is a trading name of SWALLOW HOMES LTD

Project:
D Range House Type
3 Bedroom
947 sq ft The Buckingham

Drawing Title:
Design Sheet
DB/SG/09/V1

Date: 1/12/95	Scales: 1:100
Reference No: D3/SG/09/M	Drawn: <i>[Signature]</i>
Drawn: g No: 01	Revision:

Do not scale directly from this drawing.
All discrepancies are to be brought to the
attention of the above office.

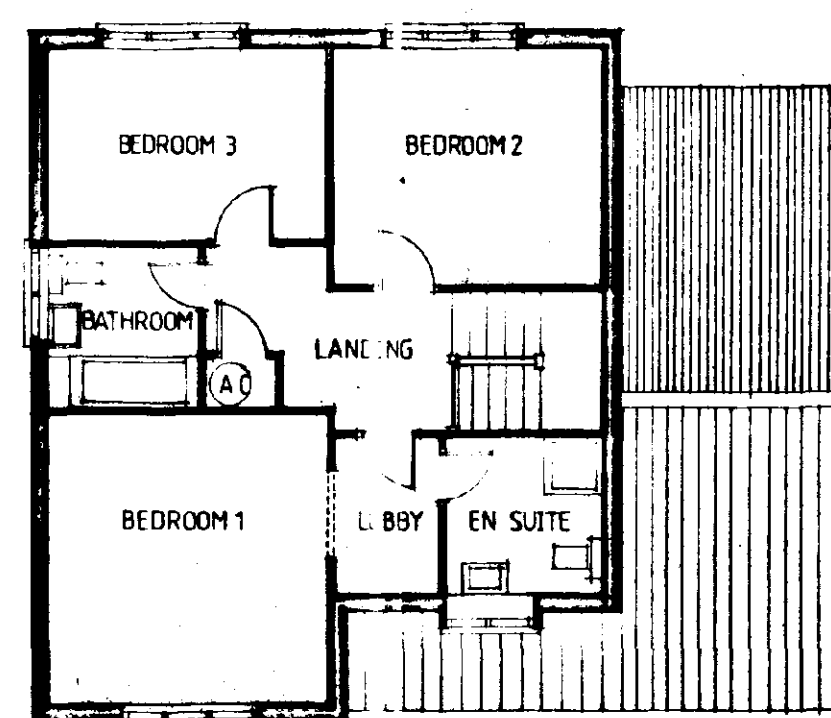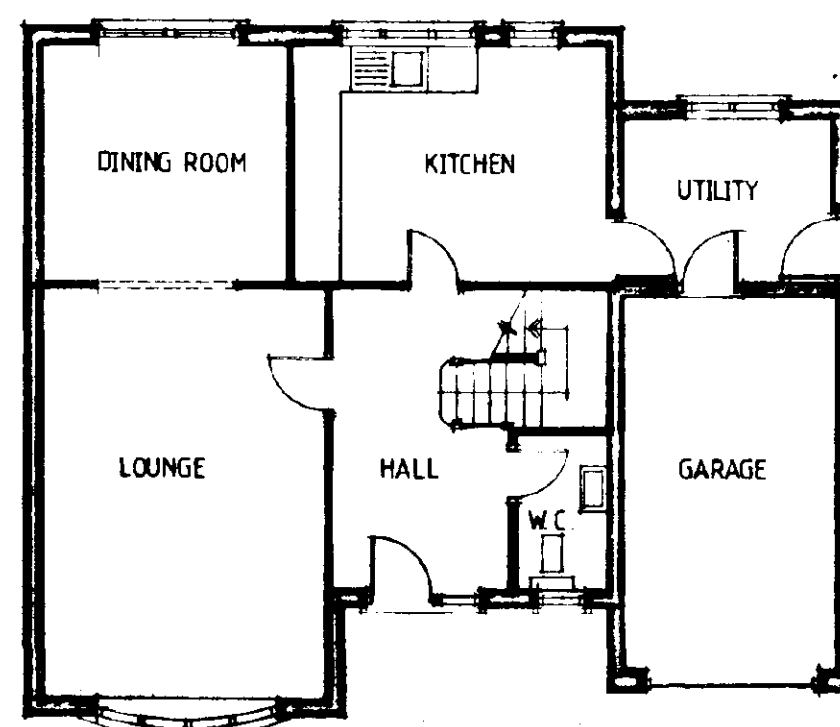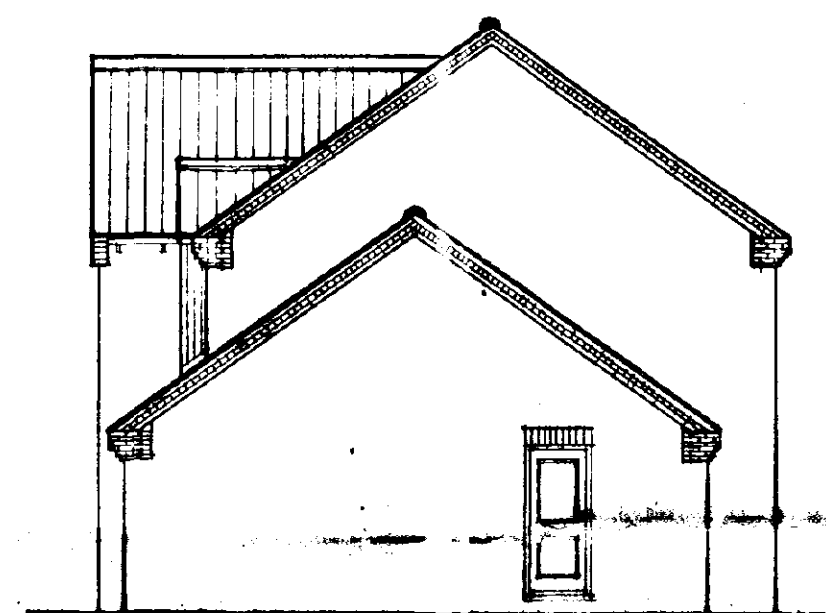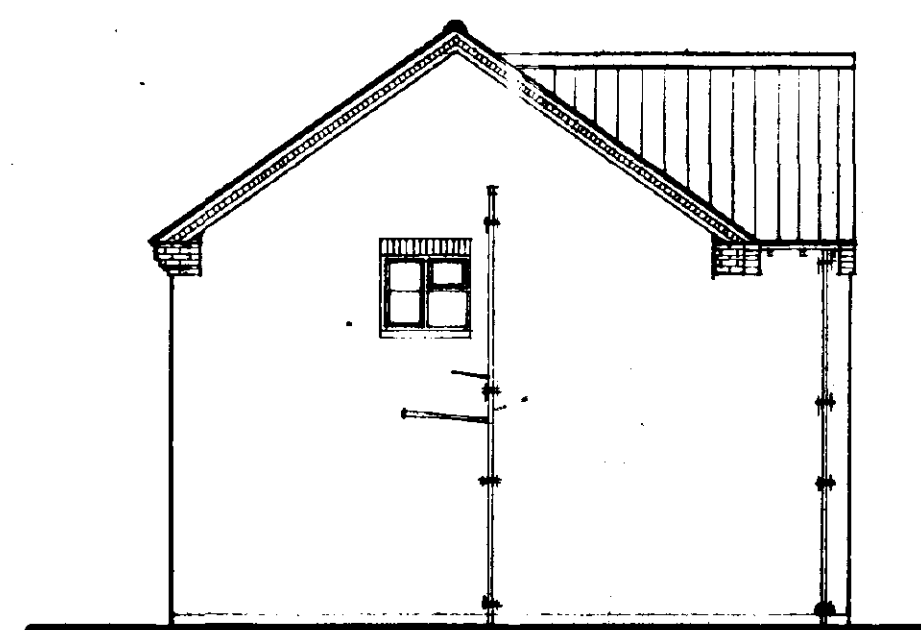

DETERMINED
PLAN

SOUTH HOLLAND DC
HOUSING & PLANNING

12 FEB 1996

Ref. 0127/96

SOUTH HOLLAND DC
HOUSING & PLANNING
12 FEB 1996

Ref: 0127/96

Date:	Description:

R E V I S I O N S



Swallow House, Banbury Close, West Elloe Avenue
Spalding, Lincs. PE11 2BS
Telephone (0775) 724701 Fax (0775) 762153
ALLISON HOMES is a trading name of SWALLOW HOMES LTD

Project:
A-RANGE HOUSE TYPE
3 BED
1315 SQ FT

Drawing Title:
DESIGN SHEET
SHERBORNE
P/H3/205/1a

Reference No:

Scales:
1:100

Date: 7th July 1994

Drawing No:


Drawn:

Revision:

Do not scale directly from this drawing.
All discrepancies to be brought to the
attention of the above office.




FRONT ELEVATION

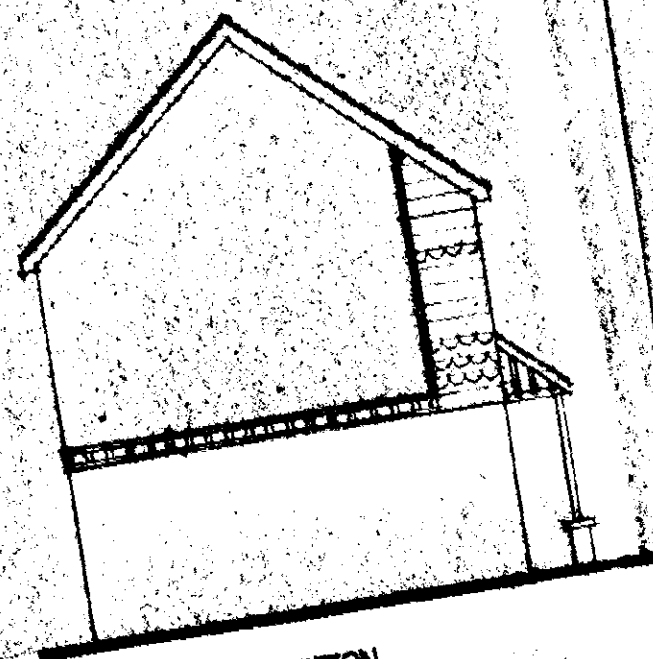


SIDE ELEVATION




REAR ELEVATION

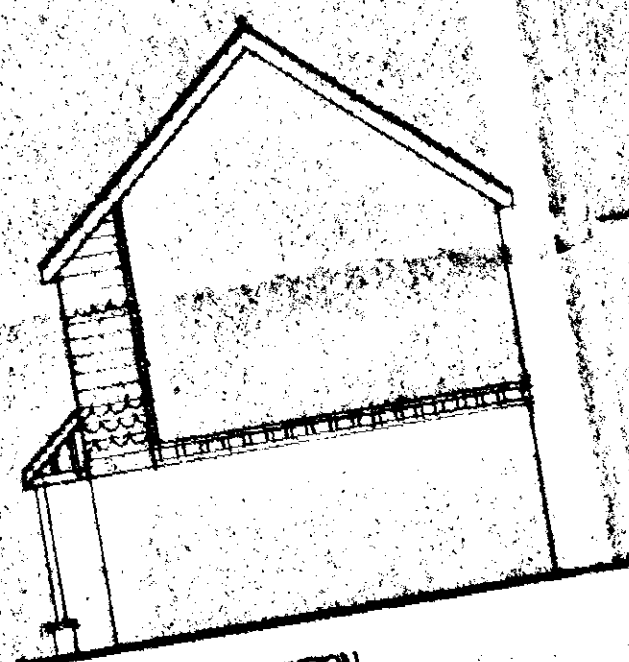

SIDE ELEVATION

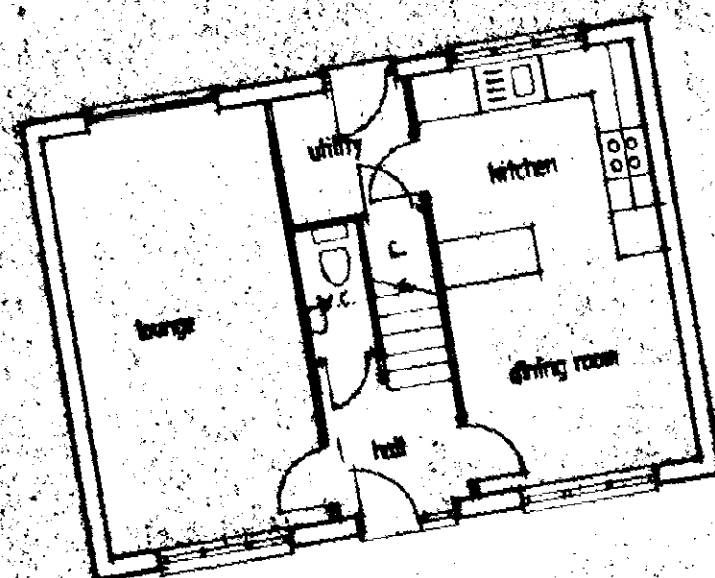

GROUND FLOOR PLAN

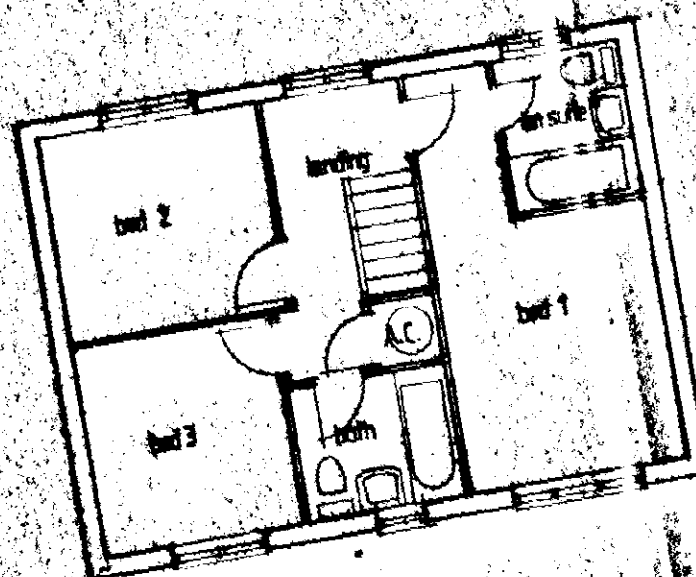

FIRST FLOOR PLAN

DETERMINED

SOUTH HOLLAND HOUSING & BUILDING
12 FEB 1996
Ref: 0127/96

REVISIONS	
Date	Description

ALLISON HOMES





Bedlow House, Banbury Chase, West Essex Avenue
Spalding, Lincs. PE11 2BS
Telephone (01775) 724784 Fax (01775) 762135
ALLISON HOMES is a trading name of SWALLOW HOMES LTD

Project: D Range House Type
3 Bedroom 947 sq ft The Buckingham

Drawing Title: Design Sheet
DB/SG/09

Date: 1/12/95	Scale: 1:100
Reference No: DB/SG/09	Drawn: <i>M. Shelly</i>
Drawing No: 01	Revision:

Do not scale directly from this drawing.
All discrepancies to be brought to the attention of the above office.

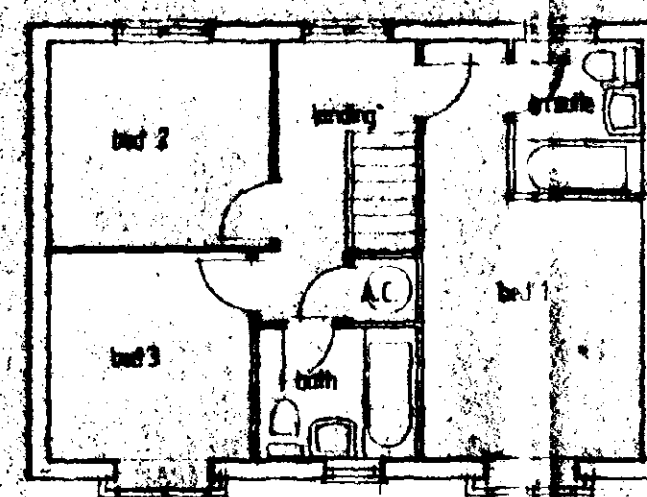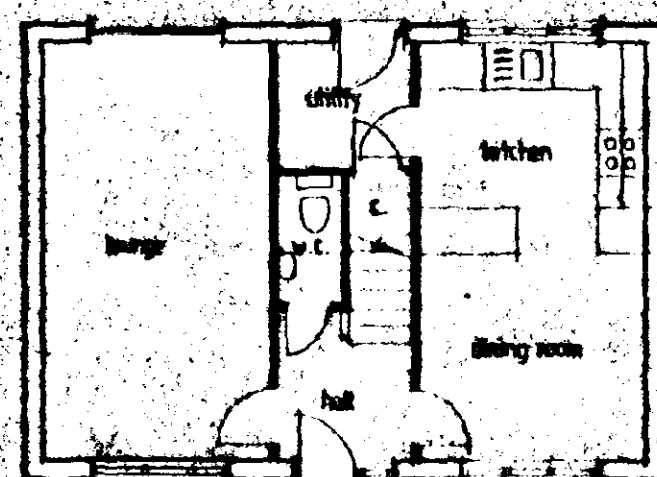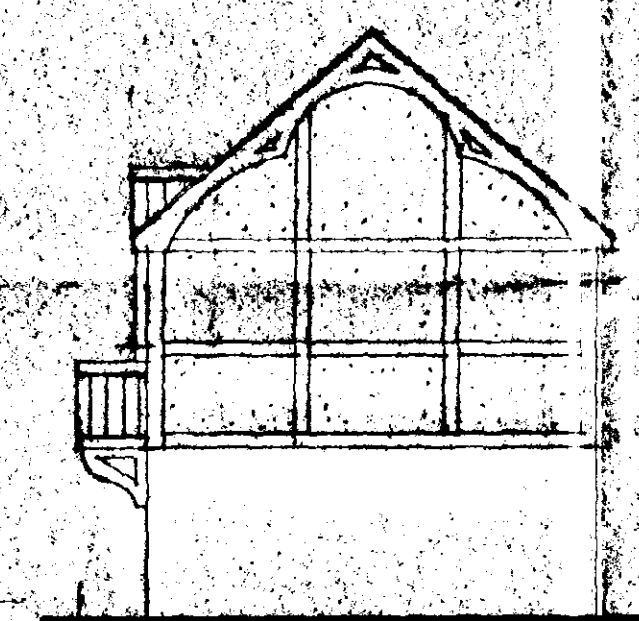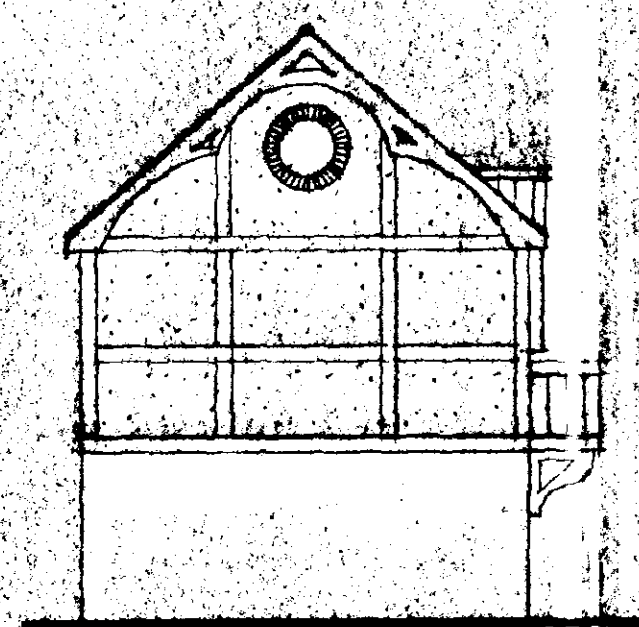

DETERMINED
P. 12

SOUTH HOLLAND DC
HOUSING & PLANNING
12 FEB 1996
Ref: 0127/96

[illegible]

ALLISON
HOMES

Southway House, Barbury Close, West Essex Avenue
Spalding, Lincs. PE11 2BS
Telephone: (01775) 724701 Fax: (01775) 762153
AL LISON HOMES is a trading name of SWALLOW HOMES LTD

Project:
D Range House Type
3 Bedroom
947 sq ft The Buckingham

Drawing Title:
Design Sheet
D3/SG/09/V4

Date: 11/12/95	Scale: 1:100
Reference No: D3/SG/09/V4	Drawn: <i>[Signature]</i>
Drawing No: 01	Revision:

Do not scale directly from this drawing.
All discrepancies to be brought to the
attention of the above office.



**DETERMINED
PLAN**

SOUTH HOLLAND DC
HOUSING & PLANNING
12 FEB 1996
Ref: 0127196

[illegible]

HOMES

Swallow House, Banbury Close, West Elbur Avenue
Spalding, Lincs. PE11 2BS

Telephone (0775) 724701 Fax (0775) 762153





ALLISON HOMES is a trading name of SWALLOW HOMES LTD

Project:
A-RANGE HOUSE TYPE
3 BED
1200 SQ FT

Drawing Title:
DESIGN SHEET
KINGSWOOD
P/H3/203a

Reference No:	Scale: 1:100
Drawing No:	Date: 8th July 1994
Revision:	Drawn: M. Farley

Do not scale directly from this drawing.
All discrepancies to be brought to the
attention of the above office.

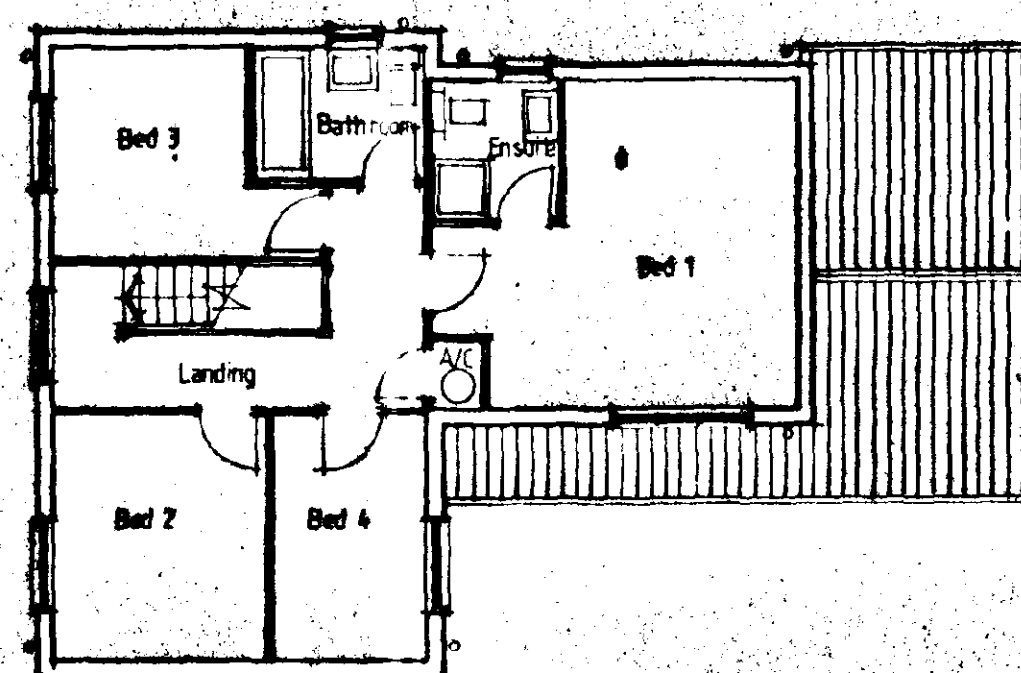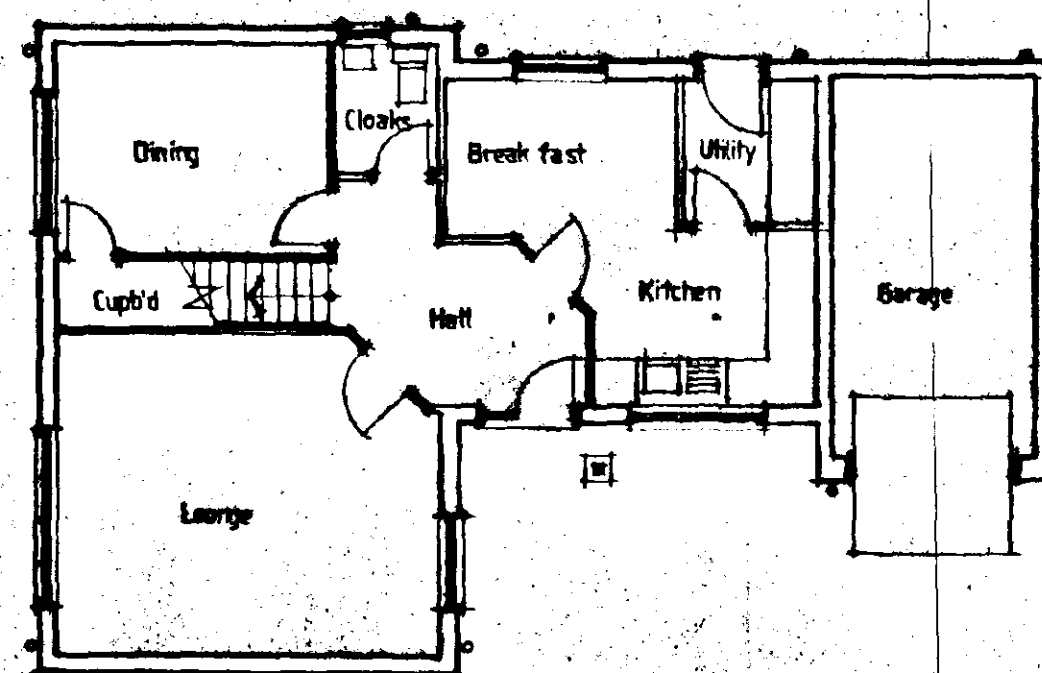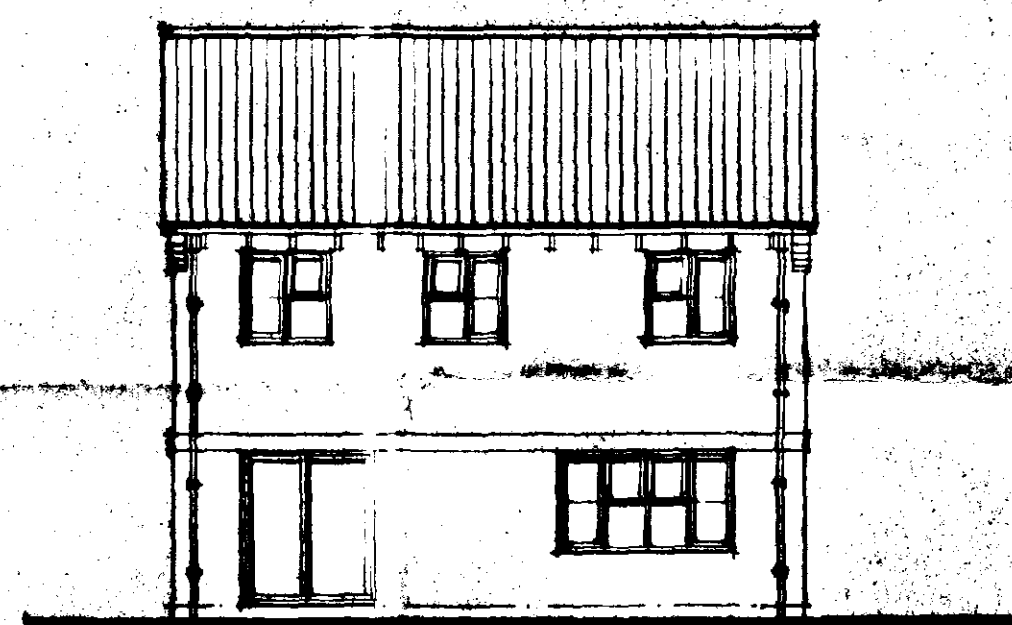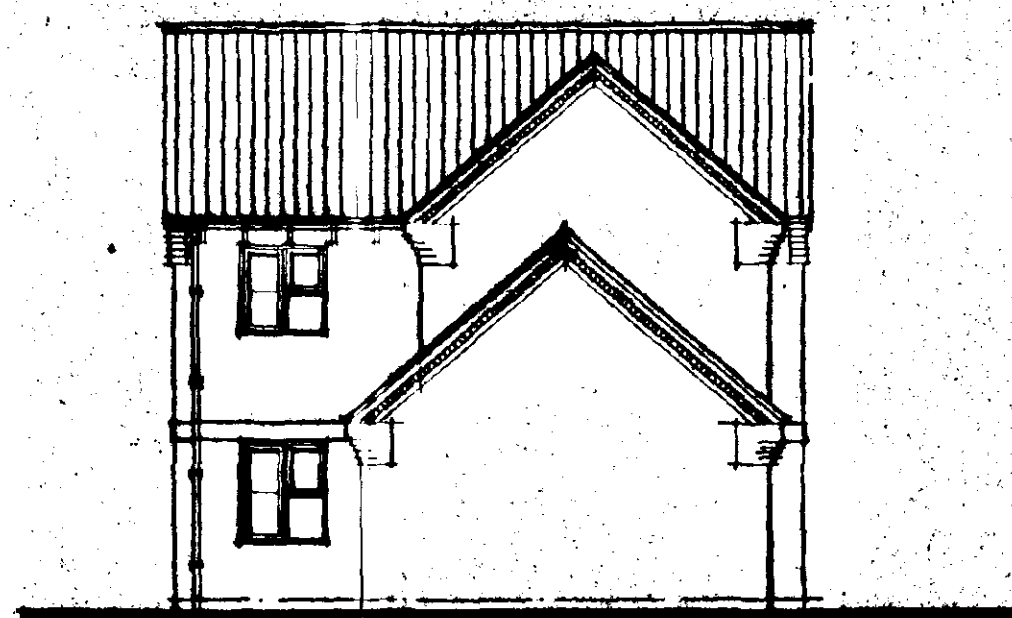

DEFENSE
SOCIETY AND DC
HOUSING PLANNING
12 FEB 1996
Ref: 0127/96

Aug 94	Ensuite layout revised		A
Date:	Description:		
R E V I S I O N S			



Swallow House, Barbary Close, West Elton Avenue
Spalding, Lincs. PE11 2BS
Telephone (0775) 724701 Fax (0775) 761155
ALLISON HOMES is a trading name of SWALLOW HOMES LTD

Project:
D Range House Type
4 Bedroom 1317 sqft. The Normanton VI

Drawing Title:
Design Sheet.

Reference No:	Scale:
D/4/SG/03/V1.	1:100
	Date:
	May 94
Drawing No:	Drawn:
01	P.C. ROE

Do not scale directly from this drawing.
All discrepancies to be brought to the
attention of the design office.



Front Elevation




Side Elevation




Rear Elevation




Side Elevation

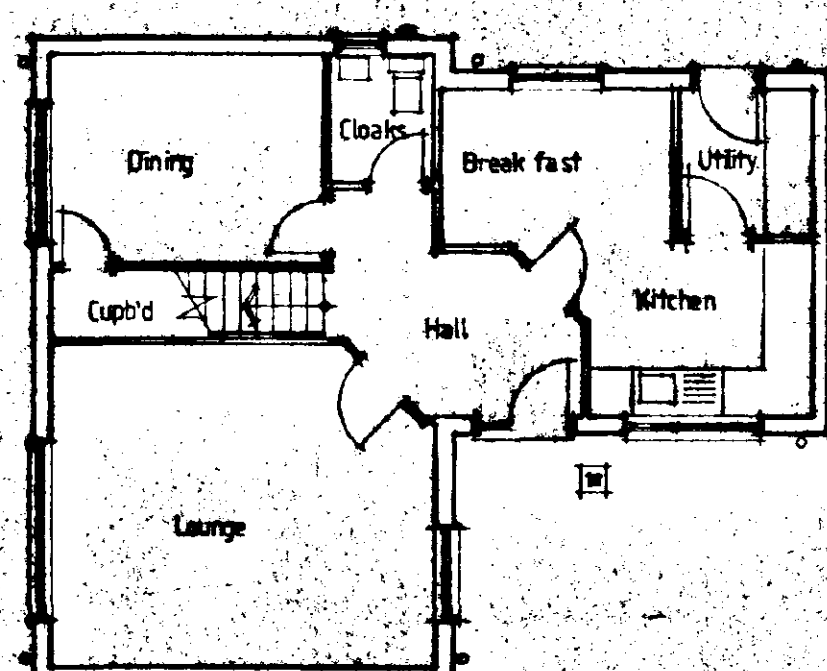

Ground Floor Plan

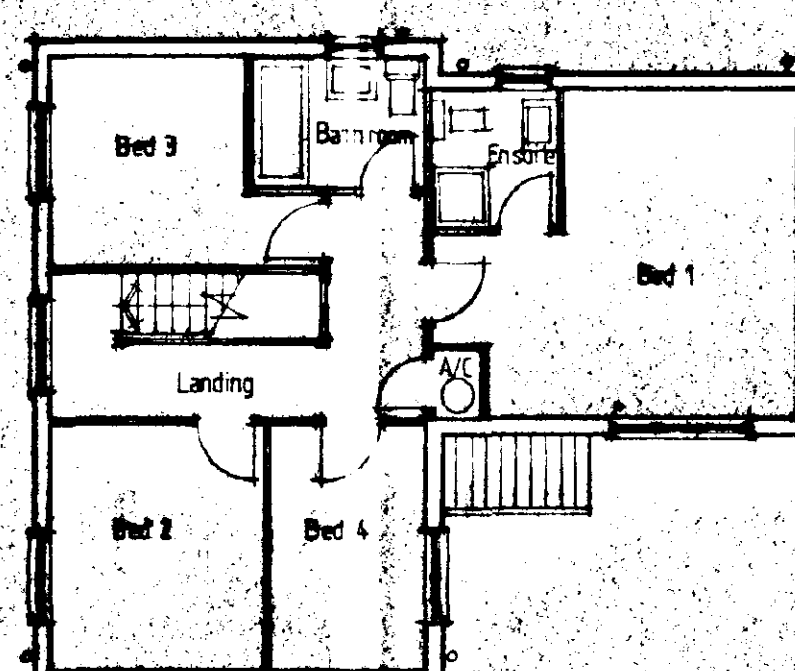

First Floor Plan

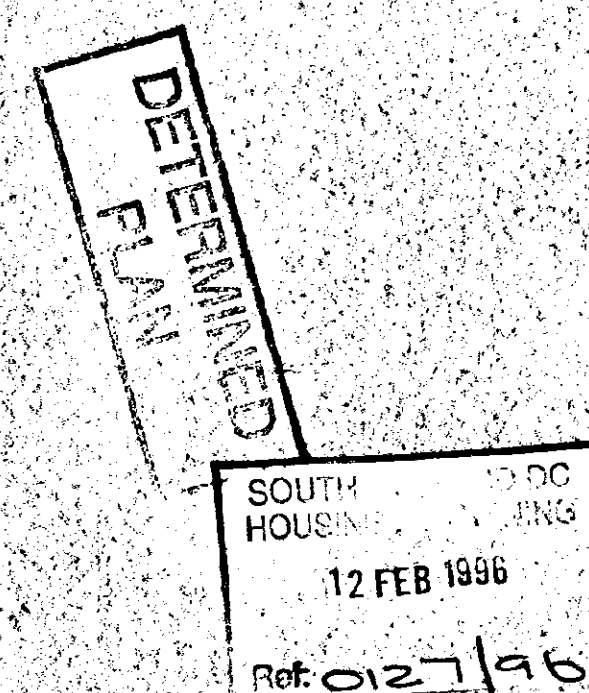

Aug 96	Ensuite layout revised	A	1/5
Date:	Description:		
R E V I S I O N S			




ALLISON HOMES
 Swallow House, Banbury Close, West Essex Avenue
 Spalding, Lincs. PE11 2BS
 Telephone (0775) 724701 Fax (0775) 762153
 ALLISON HOMES is a trading name of SWALLOW HOMES LTD

Project:	
D Range House Type	
4 Bedroom 1317 sqft. The Normanton V1 (DG)	
Drawing Title:	
Design Sheet.	
Reference No:	Scales: 1:100
D/4/DG/03/V1	Date: May 96
Drawing No:	Drawn: P.C. ROE
01	
Revision: A	


Do not scale directly from this drawing:
 All discrepancies to be brought to the
 attention of the above office.




FRONT ELEVATION

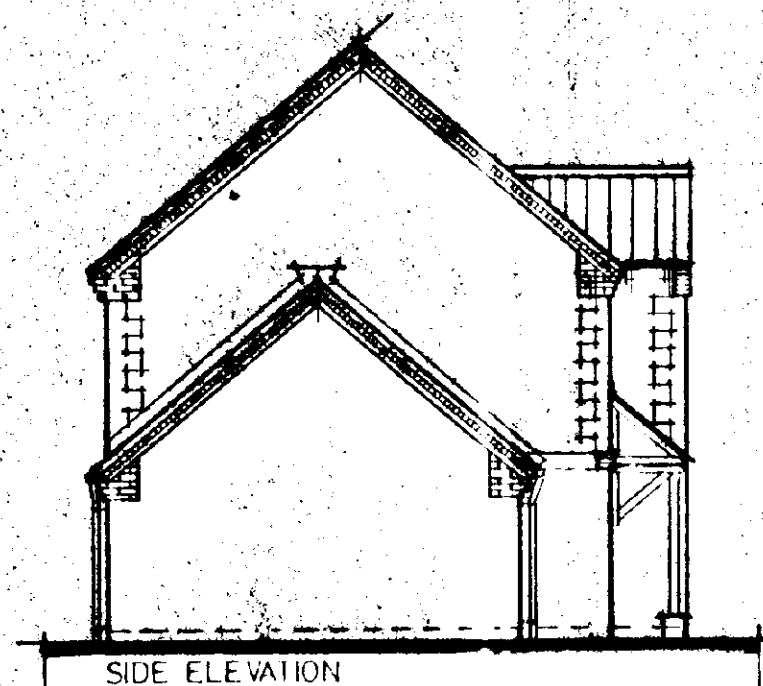


SIDE ELEVATION

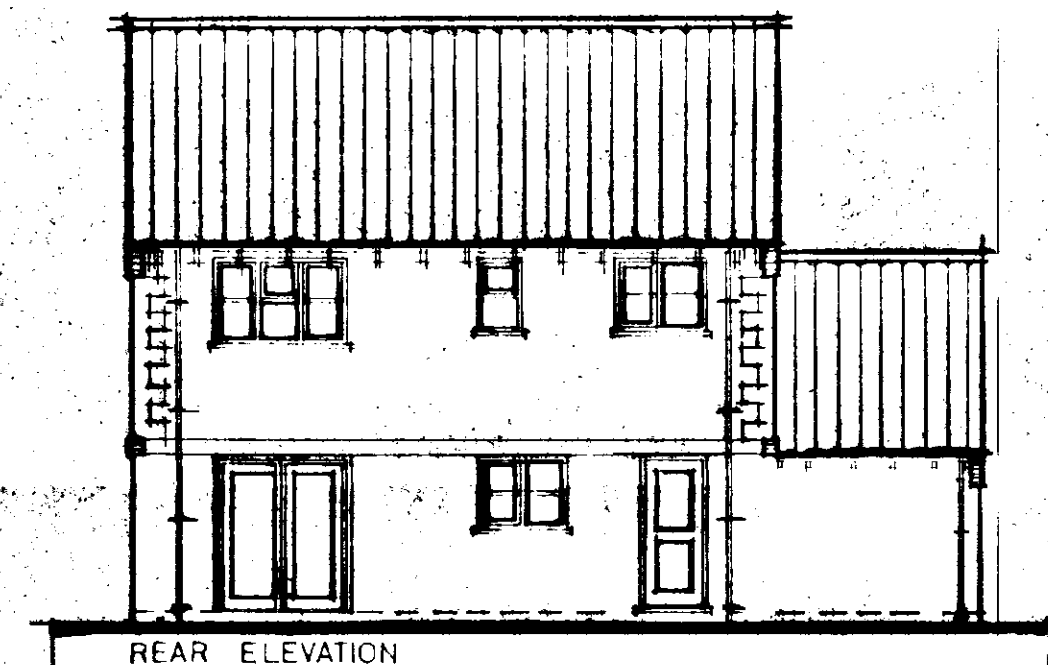


REAR ELEVATION

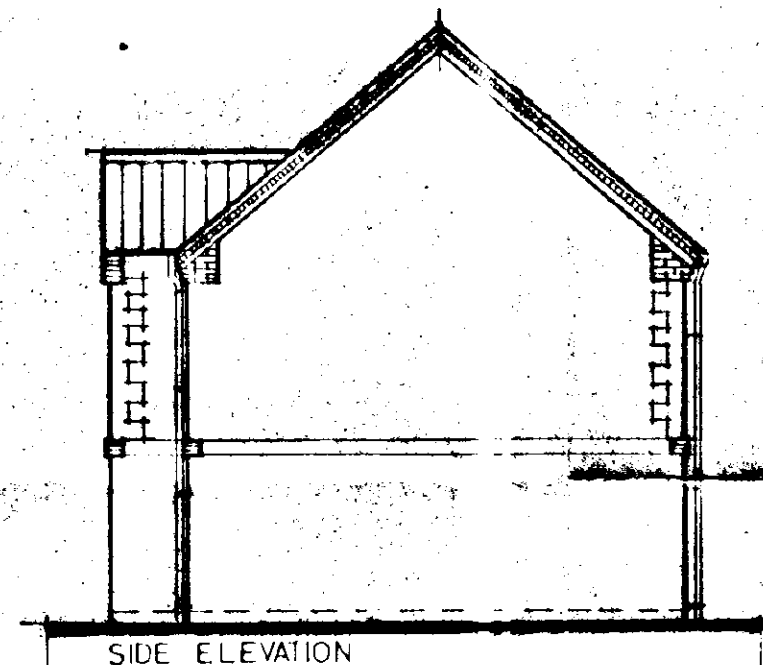

SIDE ELEVATION

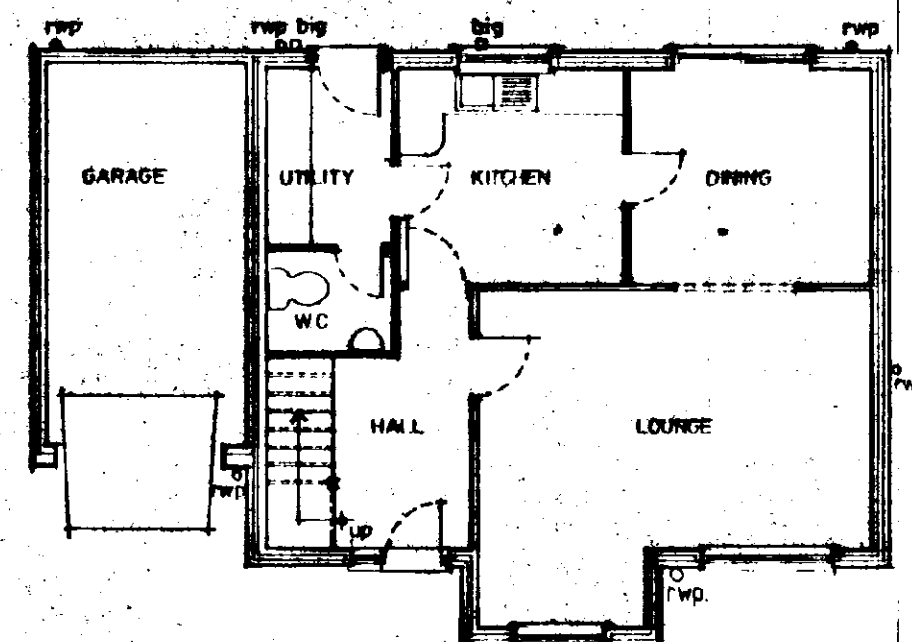

GROUND FLOOR PLAN

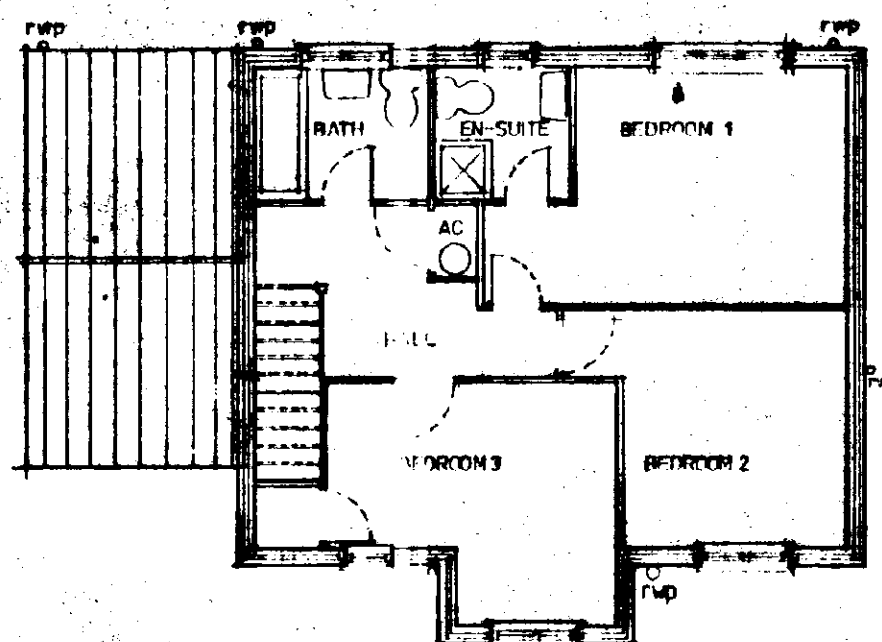

FIRST FLOOR PLAN

DETERMINED
PLAN

SOUTH
HOUSING
12 FEB 1996
Ref: 0127/96

Date	Description	By	App'd
Mar 95	Window to stairs removed	A	B
Dec 94	Door amended / side screen added	A	
Date:	Description:		
R E V I S I O N S			



**ALLISON
HOMES**
Seaford House, Banbury Close, West Elbe Avenue
Spalding, Lincs. PE11 2PS
Telephone (0775) 724781 Fax (0775) 762199
ALLISON HOMES is a trading name of HOLLOWAY HOMES LTD

Project:
D-RANGE HOUSE TYPE
3 BED
SQ FT 1123 The Rockingham

Drawing Title:
DESIGN SHEET

Reference No: D3/SG/03	Scale: 1:100
Date: 03rd APRIL 1996	Drawn: S. L. Oakes
Drawing No: 01	Revision: B


Do not scale directly from this drawing.
All discrepancies to be brought to the
attention of the above office.



FRONT ELEVATION





SIDE ELEVATION

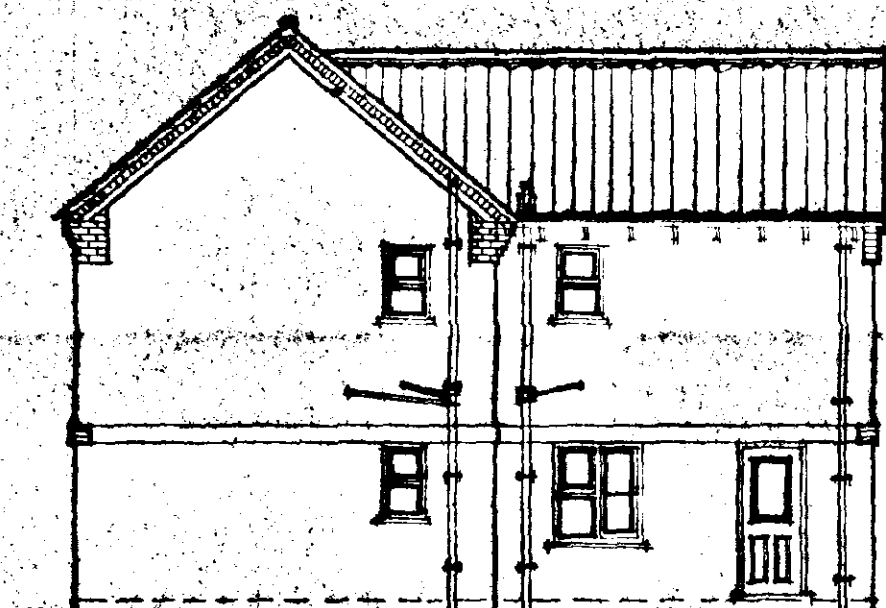

REAR ELEVATION



SIDE ELEVATION

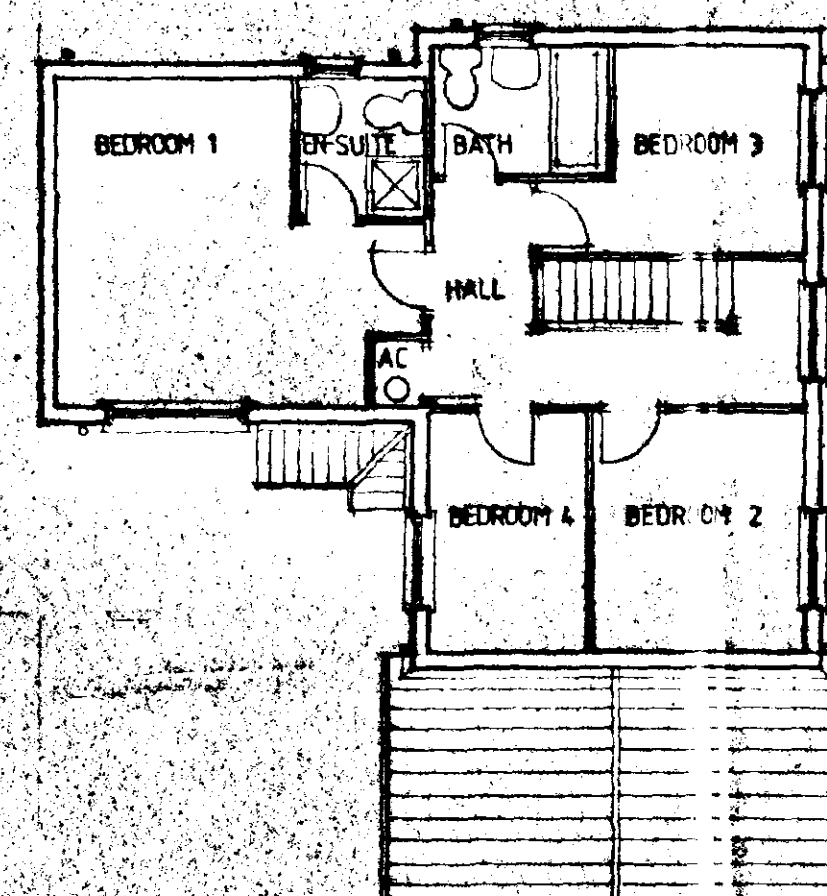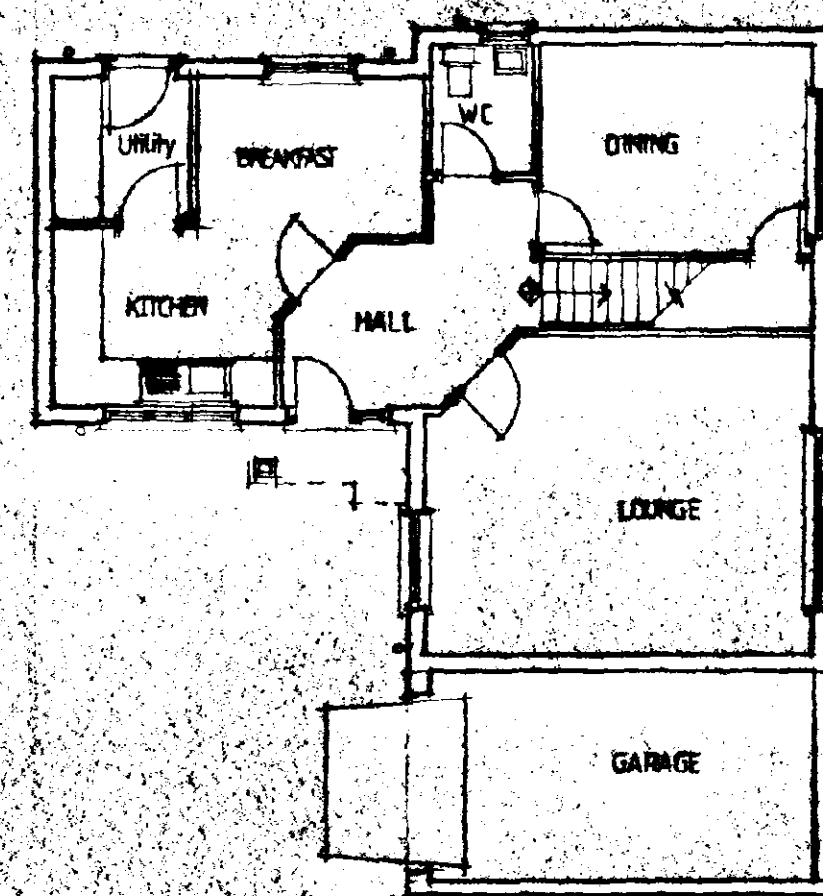

DETERMINED
PLAN

SOUTH
HOUSE
12 FEB 1996
Ref: 0127/96

R E V I S I O N S		
Date:	Description:	
Aug 94	Ensuite layout revised	A



HOMES



Swallow House, Banbury Close, West Elton Avenue
Spalding, Lincs. PE11 2BS
Telephone (0775) 724791 Fax (0775) 762153
ALLISON HOMES is a trading name of SWALLOW HOMES LTD

Project:
D-RANGE HOUSE TYPE
4 BED
1317 SQ FT The Normanton V2

Drawing Title:
DESIGN SHEET

Reference No:	Scales:
D4/SG/03/V2	1:100
Date:	11th MAY 1994
Drawing No:	Drawn:
	SAWDAWA
Revision:	A

Do not scale directly from this drawing.
All discrepancies to be brought to the
attention of the above office.

  

DETERMINED
PLAN

SOUTH BRITAIN DC
HOUSING

12 FEB 1996

Ref: 0127/96

Date:	Description:	
R E V I S I O N S		



H O M E S

Swallow House, Bambury Close, West Elbow Avenue
Spalding, Lincs. PE11 2BS

Telephone (0775) 724701 Fax (0775) 762153

ALLISON HOMES is a ~~part of~~ **SWALLOW HOMES LTD**

Project:

A- RANGE HOUSE TYPE
3 BED HOUSE

Drawing Title:
DESIGN SHEET
THE BLENHEIM

Reference No:

Scales: 1:100,

Date: 03rd Jan 1995.

Drawing No:
P/H3/201

Drawn: E. J. O'Brien

Revision:

Do not scale directly from this drawing.
All discrepancies to be brought to the
attention of the above office.




front elevation




rear elevation




side elevation

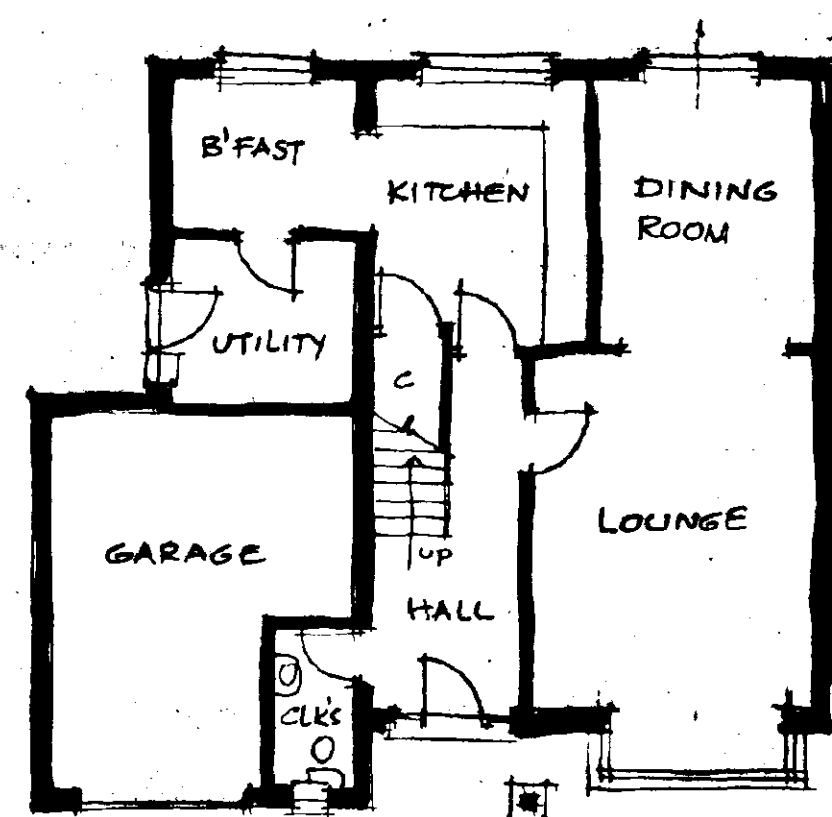

ground floor plan

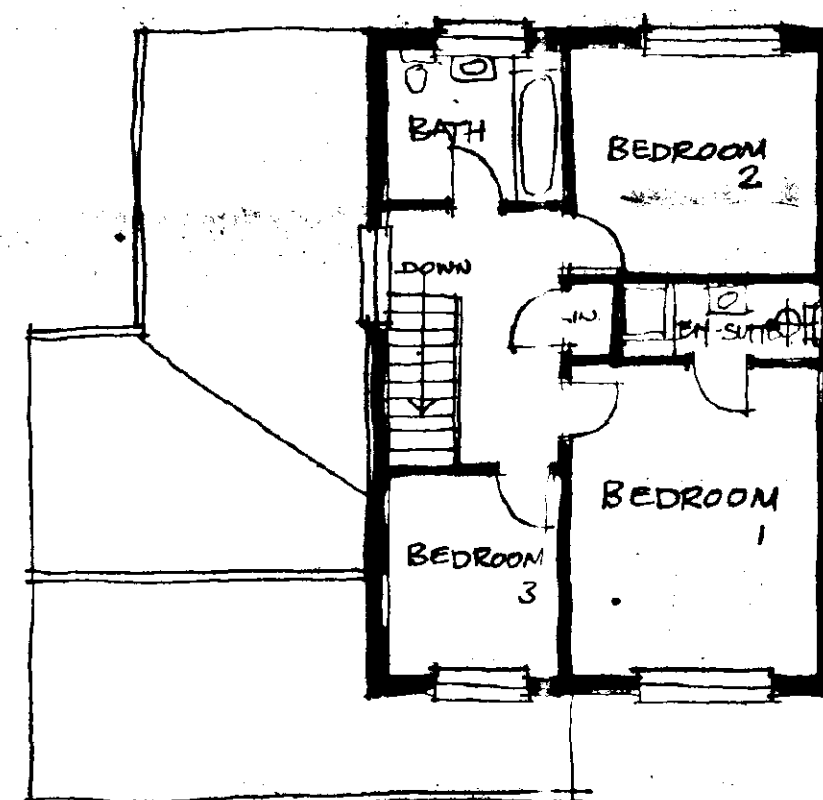

first floor plan

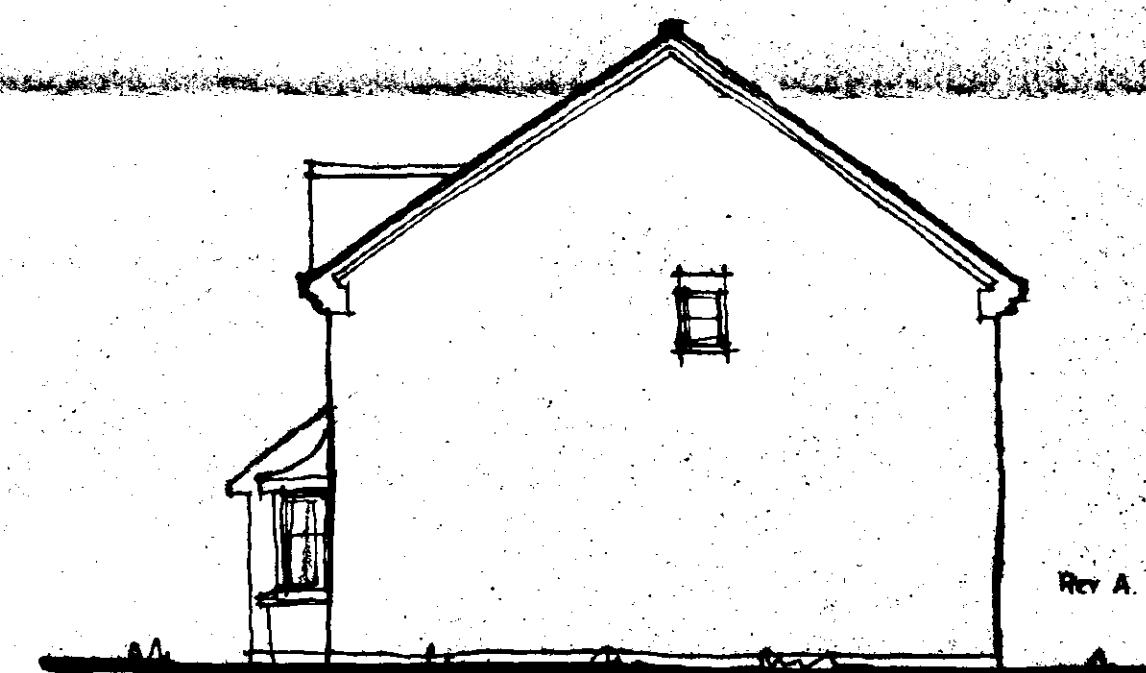

side elevation

Rev A. May 96 En-suite added

ALLISON
HOMES

DETERMINED
PLAN

SOUTH LONDON DC
HOUSING SCHEMING
12 FEB 1996
Ref: 0127/96


project THE CHEPSTOW	
drawing title DESIGN SHEET	
scale 1:100	drawing no. P/H3/202.A
date 23.5.91	
drawn GWW	




FRONT ELEVATION




SIDE ELEVATION

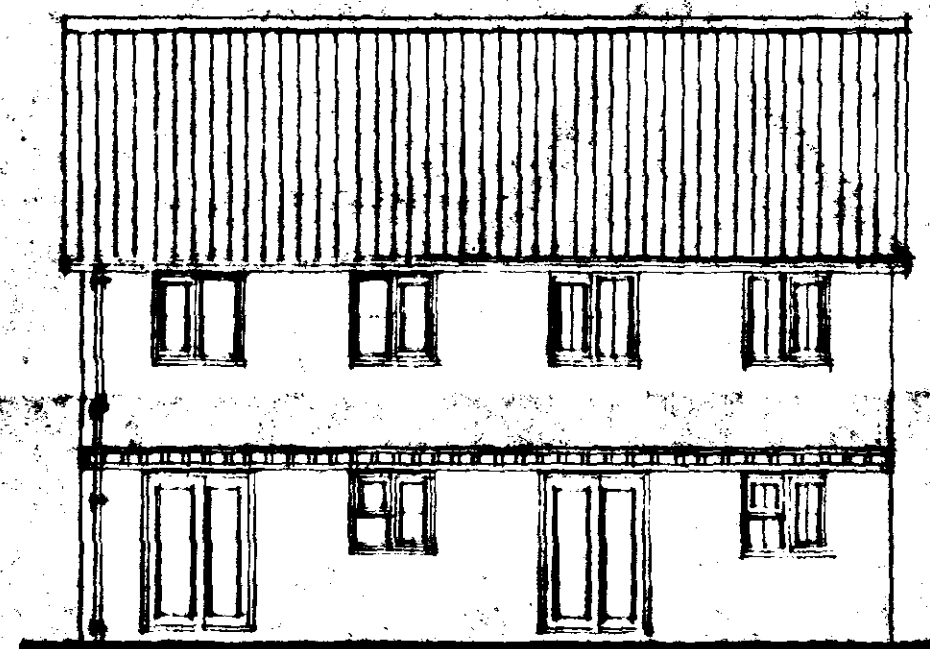


REAR ELEVATION

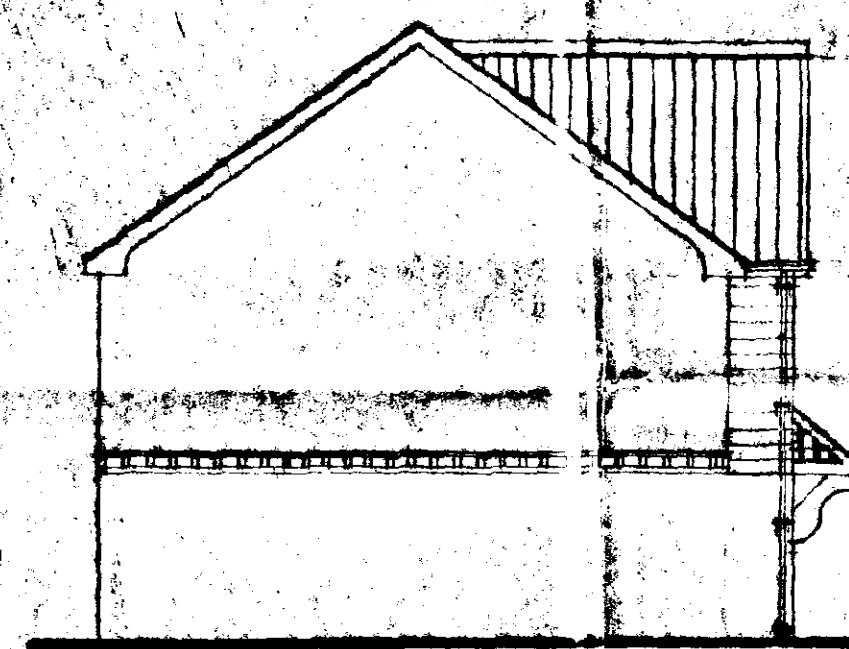


SIDE ELEVATION

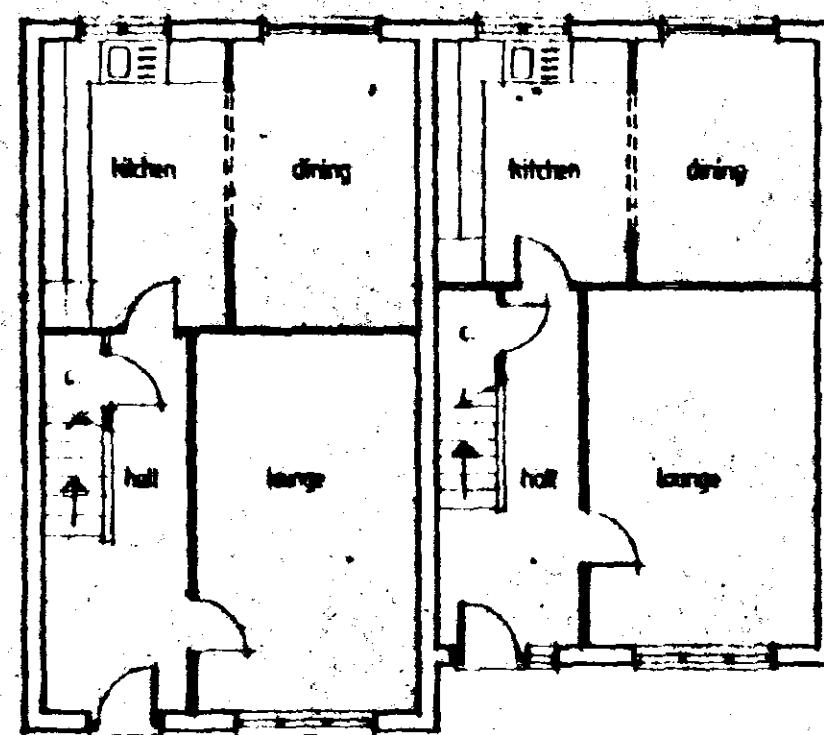

GROUND FLOOR PLAN

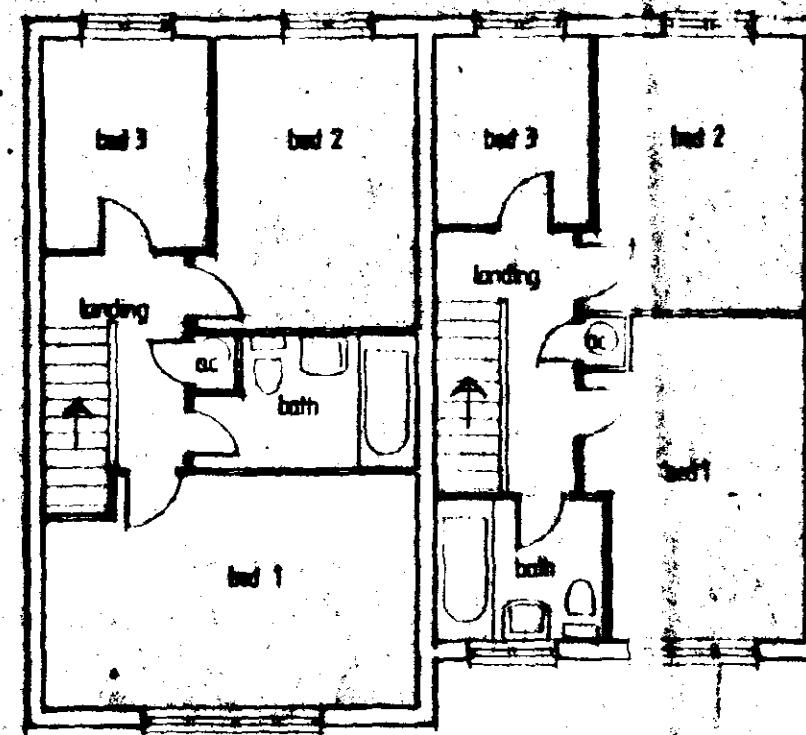

FIRST FLOOR PLAN

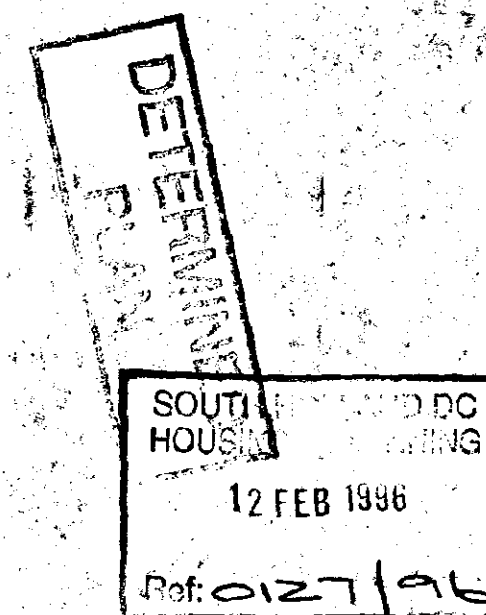





Date	Description

ALLISON HOMES

Small House, Banbury Close, West Elton Avenue
Spalding, Lincs. PE11 2BS
Telephone (01775) 724701 Fax (01775) 762193
ALLISON HOMES is a trading name of SWALLOW HOMES LTD

Project: E Range House Types 3 Bedrooms	
Drawing Title: Design Sheet E3/SG/04/V6 E3/SG/05/V6	
Date: 22/11/95	Scale: 1:100
Reference No: E3/SG/04/V6 E3/SG/05/V6	Drawn: <i>M. Smith</i>
Drawing No: 01	Revision:

Do not scale directly from this drawing.
All discrepancies to be brought to the
attention of the above office.

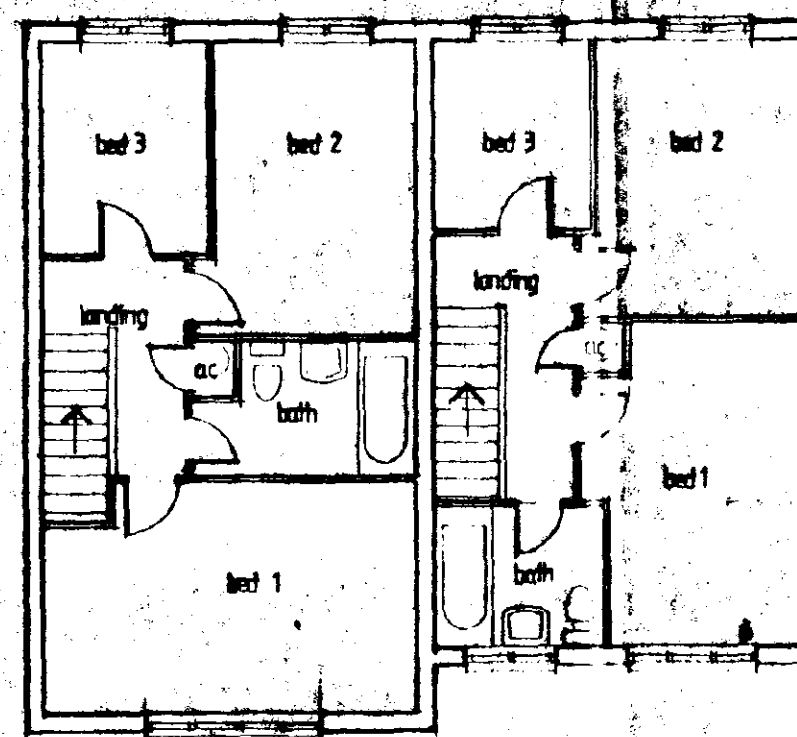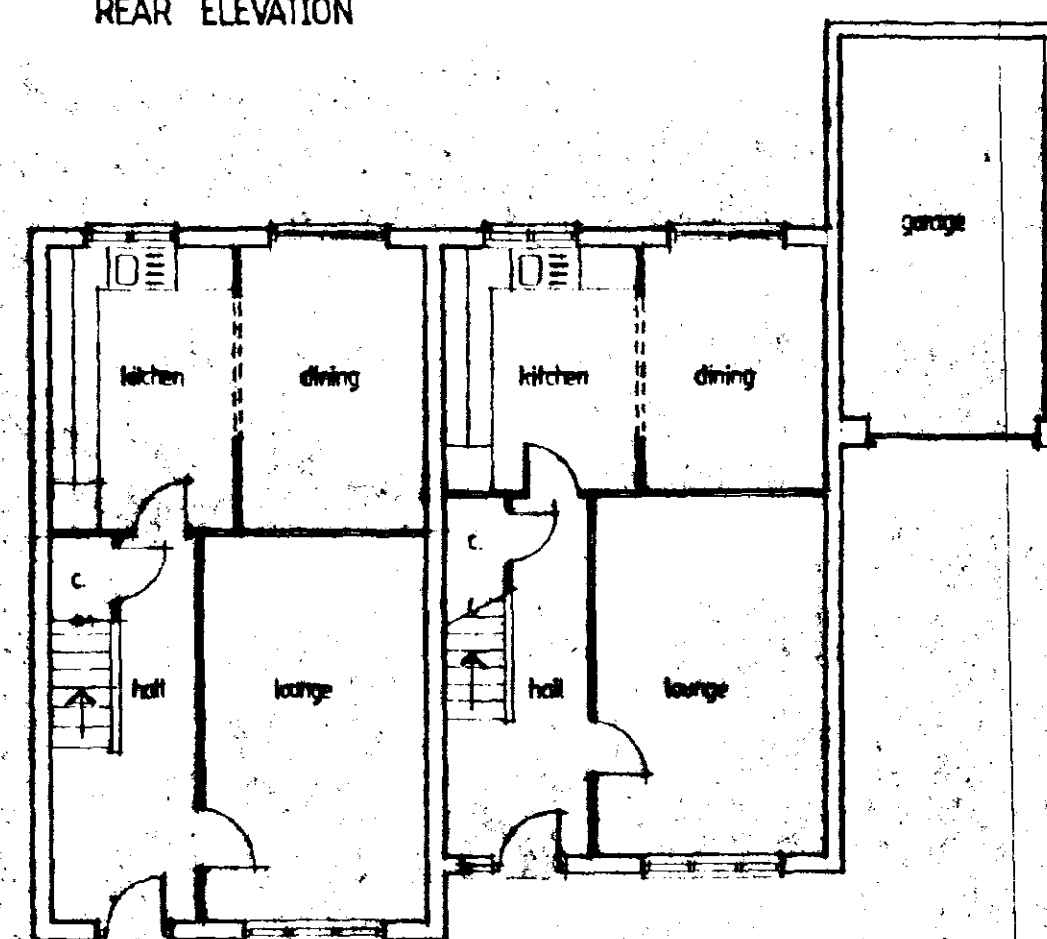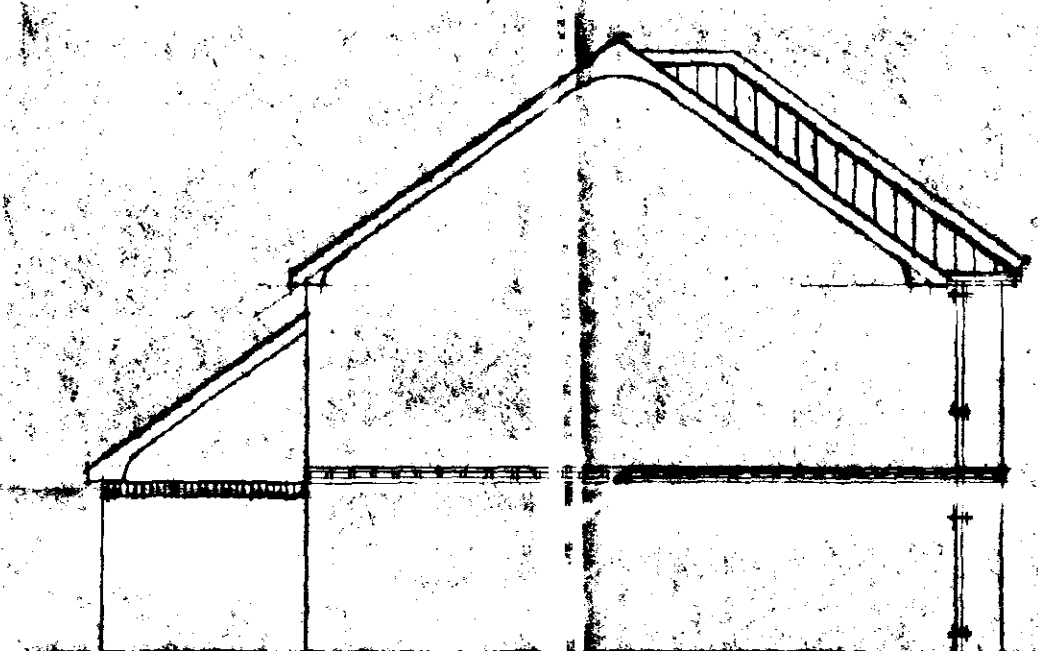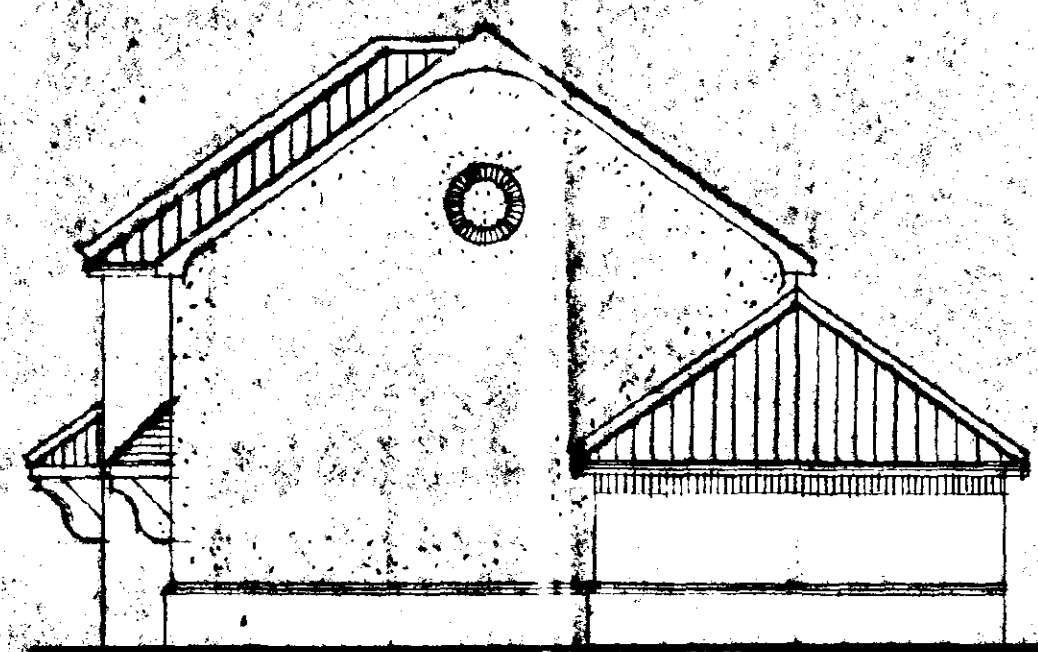

DEFERRED
PLAN

SOURCE: [REDACTED] AND DC
 HOUSE OF REPRESENTATIVES
 12 FEB 1966
 Ref: 0127/96

Date:	Description:			
R	E	V	I	S
I	O	N	S	



HOMES

Swallow House, Barbury Close, West Ebor Avenue
Spalding, Lincs. PE11 2BS
Telephone (01775) 724701 Fax (01775) 762153
ALLISON HOMES is a trading name of SWALLOW HOMES LTD

Project:
E Range House Types
3 Bedroom

Drawing Title:
Design Sheet
E3/SG/04/V3
E3/SG/05/V3

Date: 22/11/95

Scale: 1:100




Reference No:
E3/SG/04/V3 E3/SG/05/V3

Crow: *U. A.*

Drawing No
01

Revisión:

Do not order directly from this drawing
All discrepancies to be brought to the
attention of the above office.

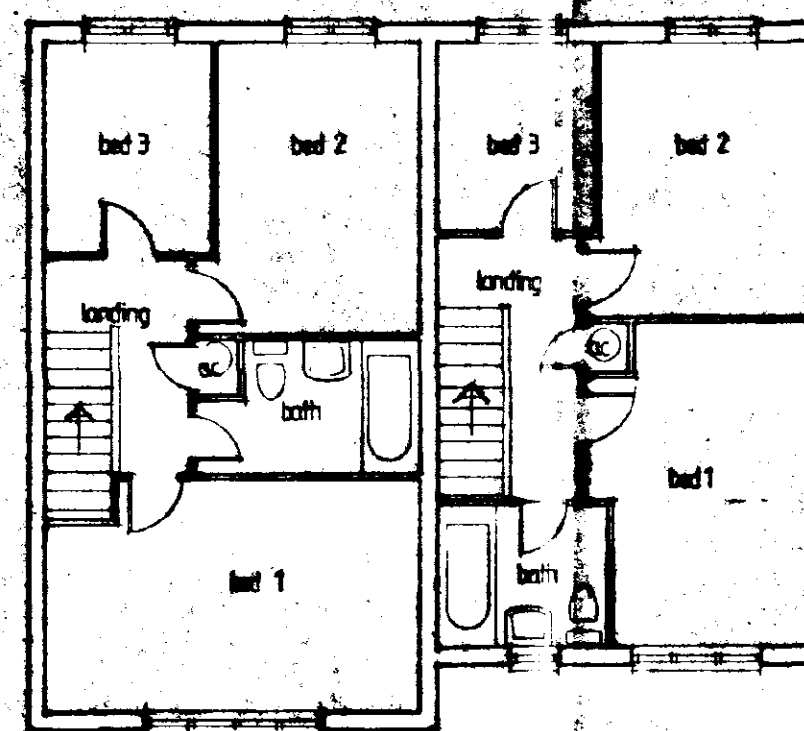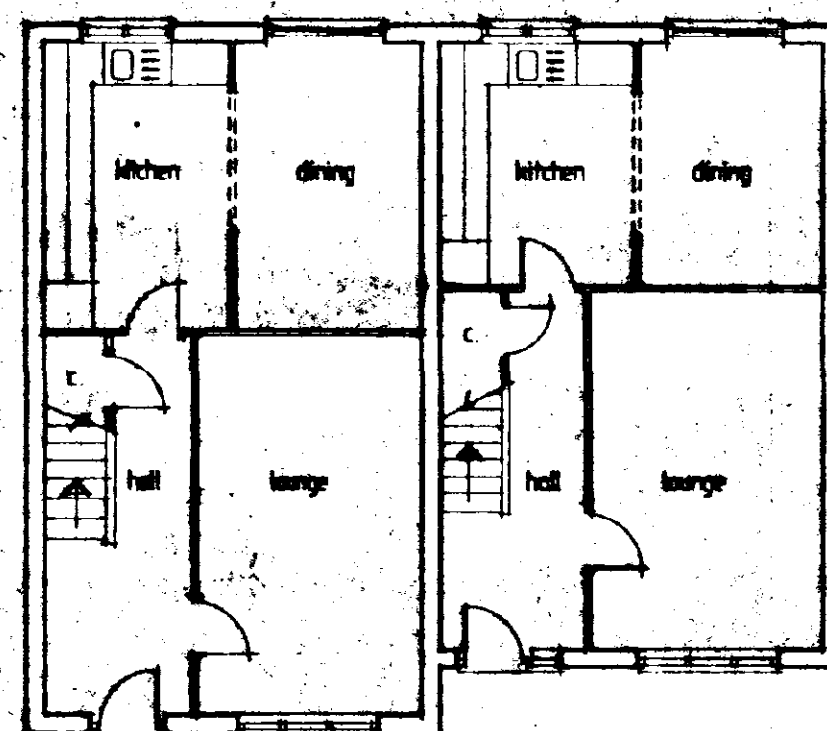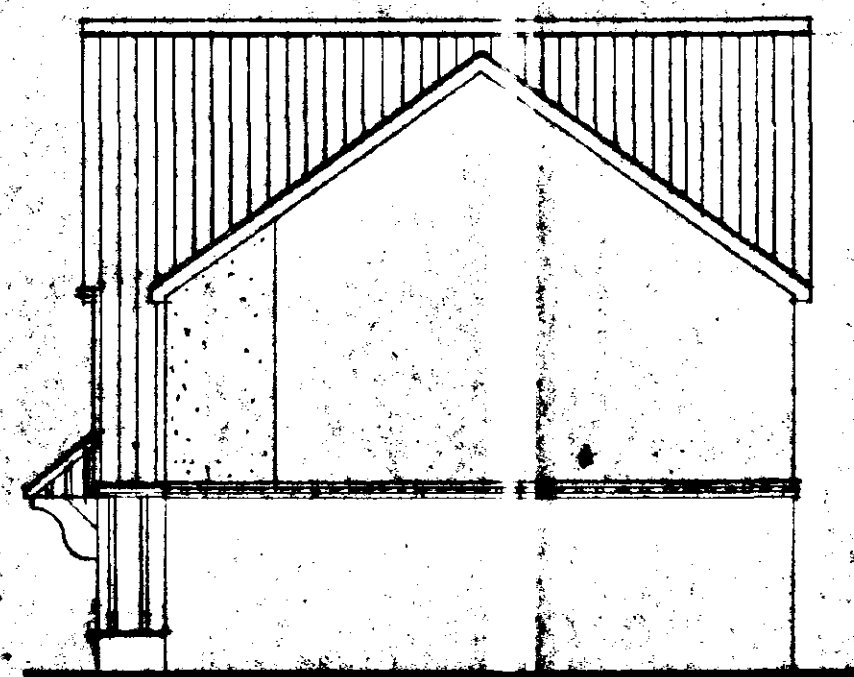

DEFENSE
PLAN

SOI
HOU

12 FEB 1996

Ref: 0127/96

Date:		Description:								
R	E	V	I	S	I	O	N	S		



**Swarlow House, Banbury Close, West Elloe Avenue
Spalding, Lincs. PE11 2BS
Telephone (01775) 724701 Fax (01775) 762193
ALLISON HOMES is a trading name of SWALLOW HOMES LTD**

Project:
E Range House Type
3 Bedroom

Drawing Title:
Design Sheet
EB/SG/04/V2
EB/SG/05/V2

Date: 22/11/95

Scales: 1:100

Reference No:
E3/SG/04/V2 E3/SG/05/V2

, Drawn: *H. R.*

Drawing No:
01

Revision:

Do not scale directly from this drawing.
All discrepancies to be brought to the
attention of the above office.



DETERMINED
PLAN

12 FEB 1996

Ref: 0127/96

Do not scale directly from this drawing.
All discrepancies to be brought to the
attention of the above office.



**DETERMINED
PLAN**

SOUTH PACIFIC HOUSING
12 FEB 1996
Ref: 0127/96

Date:	Description:	

R E V I S I O N S



H O M E S

Berkow Home, Berkow (Joe, West 11th Avenue

Spalding, Idaho PH 11 215

Telephone (01775) 724704

Fax (01 773) 762153


ALLISON HUNES • 170000 • 07740 HUNES LTD.

Project:
D Range House Type
3 Bedroom
947 sq ft The Buckingham

Drawing Title:
Design Sheet
DB/SG/09/V3

Date: 1/12/95	Scale: 1:100
Reference No: 03/SG/09/V3	Drawn: <i>[Signature]</i>
Drawing No: 01	Revision:


Do not scale directly from this drawing.
All discrepancies to be brought to the
attention of the above office.

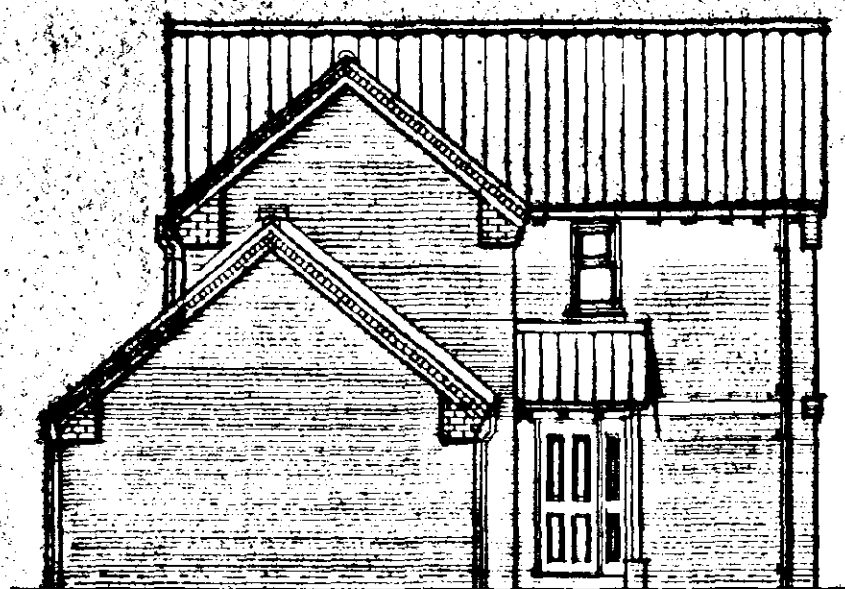

FRONT ELEVATION




SIDE ELEVATION

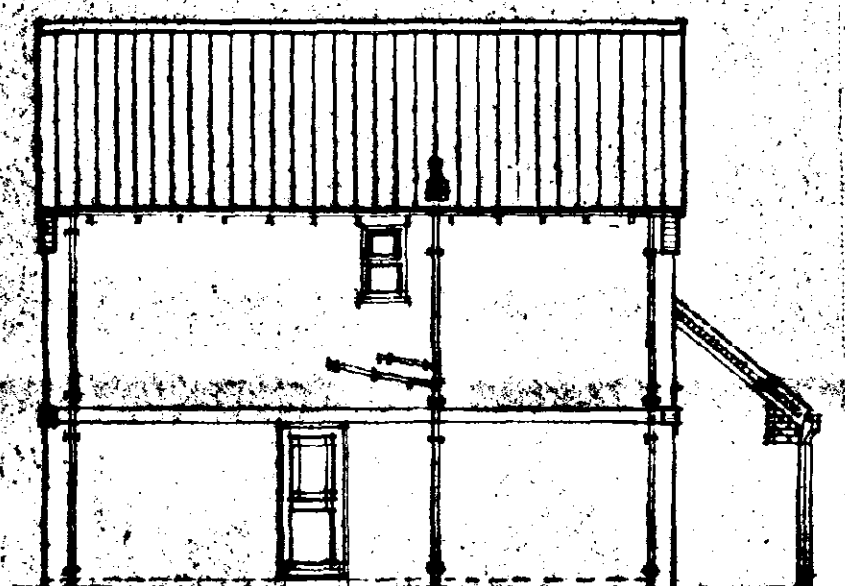


REAR ELEVATION



SIDE ELEVATION

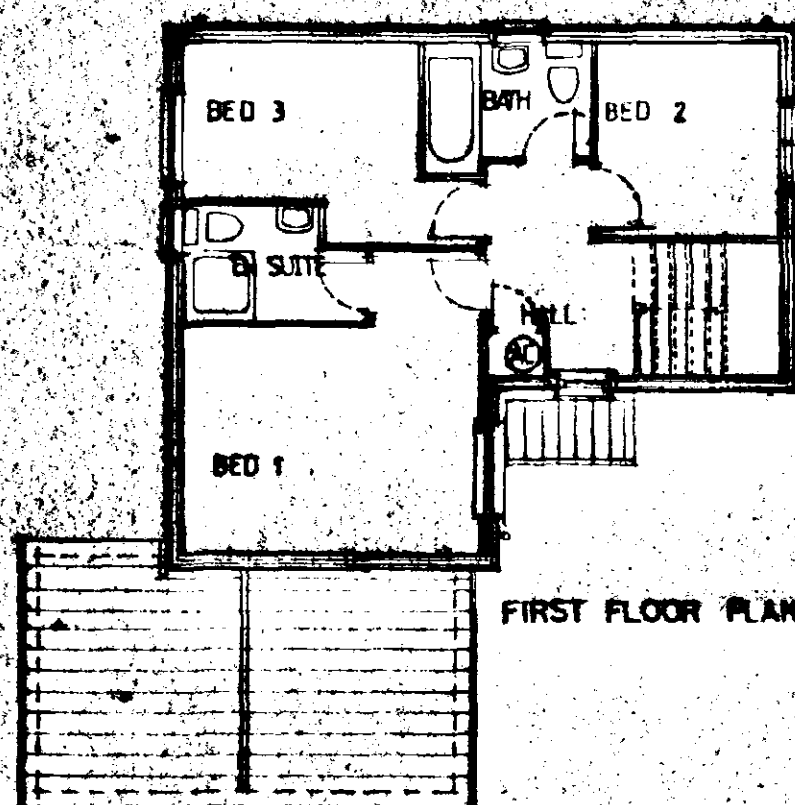

FIRST FLOOR PLAN

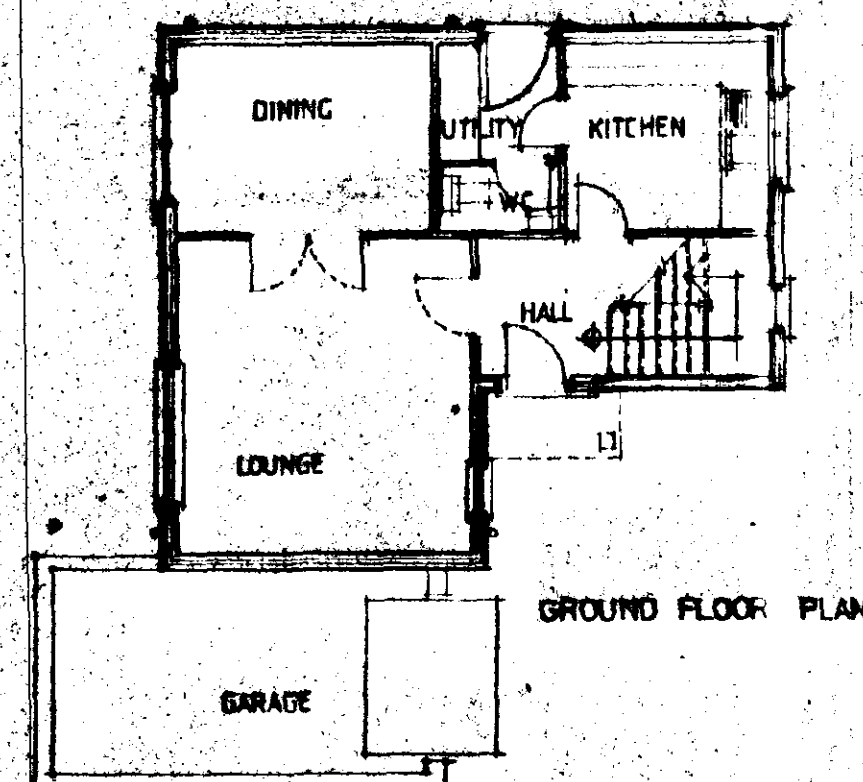

GROUND FLOOR PLAN

DETERMINED
PLAN

SOUTH HAVEN DC
HOUSING CO. DRAWING
12 FEB 1996
Ref: 0127/96

Date	Description	By	App'd
DEC 94	First floor layout & windows changed	JB	A

REVISIONS



HOMES

Swallow House, Manbury Close, West Elke Avenue
Spalding, Lincs. PE11 2BS
Telephone: (0775) 724781 Fax: (0775) 762153
ALLISON HOMES is a trading name of SWALLOW HOMES LTD

Project:
D-RANGE HOUSE TYPE
3 BED
976 SQ FT The Bytome

Drawing Title:
DESIGN SHEET

Reference No: D3/SG/04/V5	Scales: 1:100
Drawing No: 01	Date: 11th MAY 1994
Revision: A	Drawn: Shadows

Do not scale directly from this drawing.
All discrepancies to be brought to the
attention of the design office.



DETERMINED
PLAN

SOUTH HAVEN, MD
HOUSING
12 FEB 1996
Ref: 0127/96

Date:	Description:
R	E
V	I
S	O
N	N
S	S



HOME

**Swallow House, Banbury Close, West Ebor Avenue
Spalding, Lincs. PE11 2BS
Telephone (01775) 724781 Fax (01775) 767153
ALLISON HOMES is a trading name of SWALLOW HOMES LTD**

Project:
E Range House Type
3 Bedroom


Drawing Title:
Design Sheet
E3/SG/04/V1
E3/SG/05/V1

Date: 22/11/95	Scale: 1:100
Reference No: E3/SS/04/V1 E3/SS/05/V1	Drawn: <i>MSH</i>
Drawing No: 01	Revised:


Do not send directly from the drawing
All correspondence is to be brought
to the attention of the above officer




Front Elevation

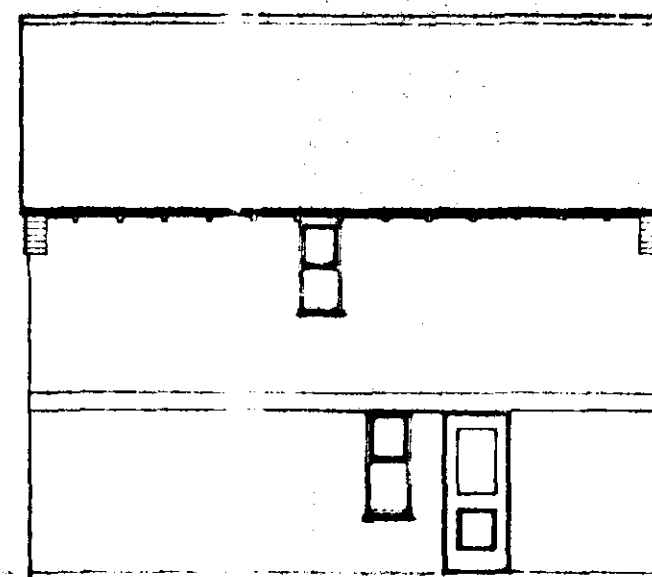


Rear Elevation

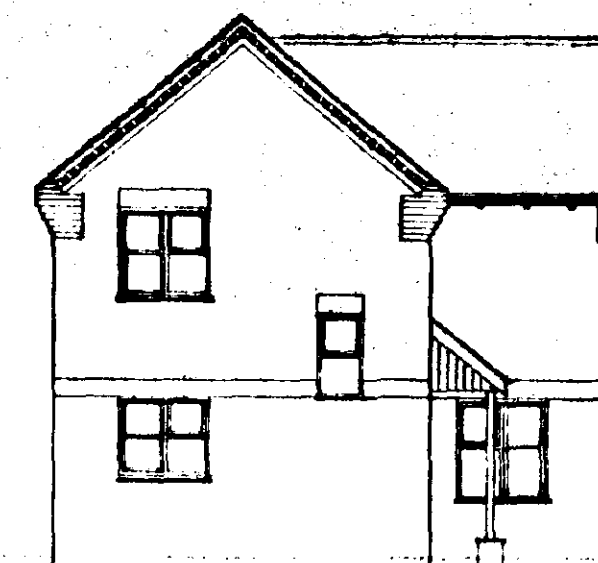

Side Elevation

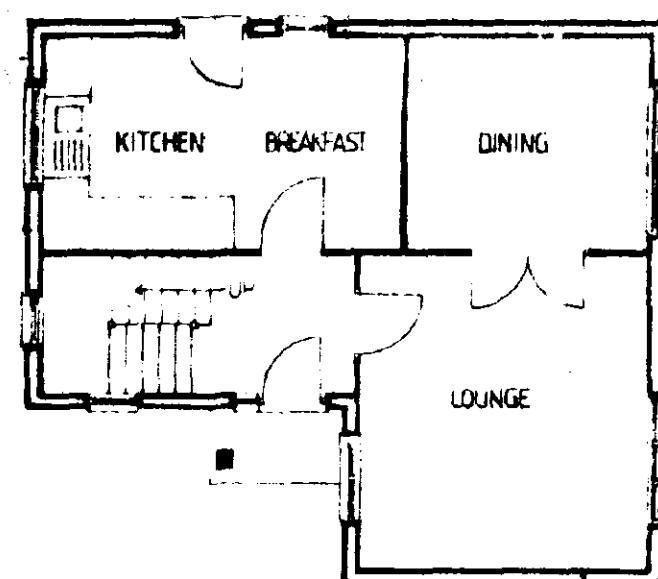

Ground Floor Plan

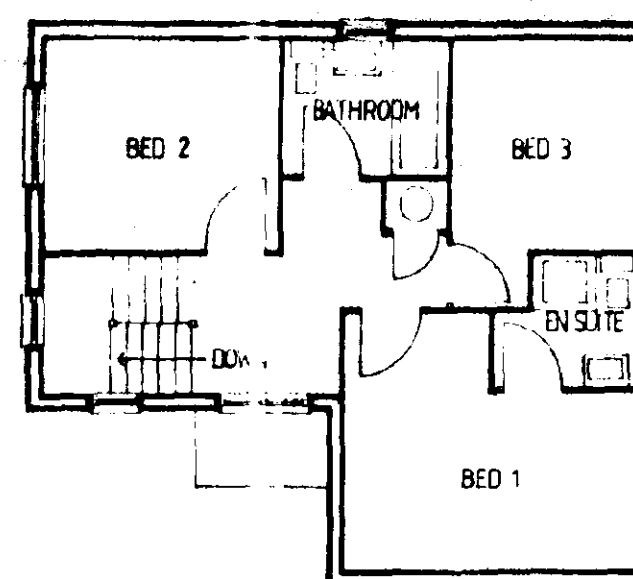

First Floor Plan



Side Elevation

DETERMINED
PLAN

DETACHED SINGLE GARAGE

SOUTH
HOUSING
12 FEB 1996
Ref: 0127/96



SWALLOW HOMES LTD.

SWALLOW HOUSE, BANBURY CLOSE, WEST ELLOE
AVENUE, SPALDING, LINCOLNSHIRE, PE11 2BS.
T. 0775 724701 F. 0775 762153

The Rotherby


DRG NO.
D/3/SG/04/V1
SCALE
1:100
DATE
FEB '94

ROBERT DOUGHERTY CONSULTANCY
TOWN PLANNING ARCHITECTURE
LANDSCAPE ARCHITECTURE

32 HIGH STREET, HELPRINGHAM, LEAFORD, LINCOLNSHIRE, NG34 0RA. 0529 21 6467.




FRONT ELEVATION

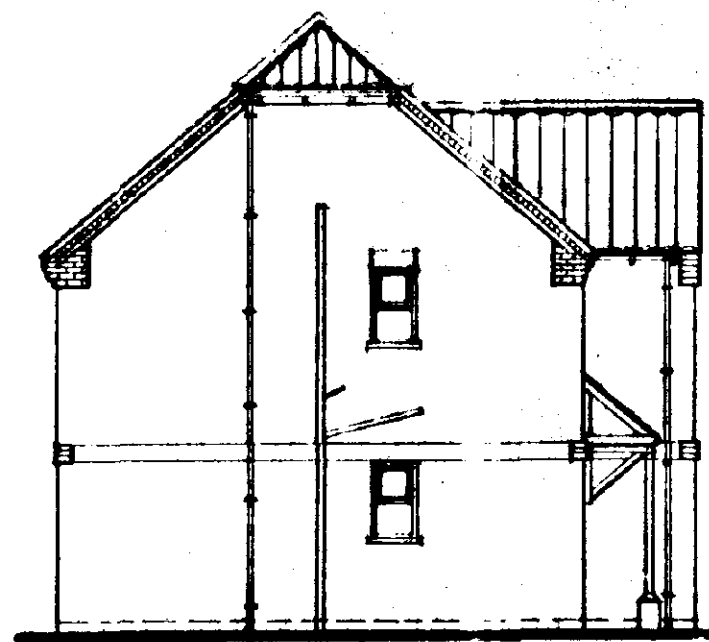


SIDE ELEVATION




REAR ELEVATION

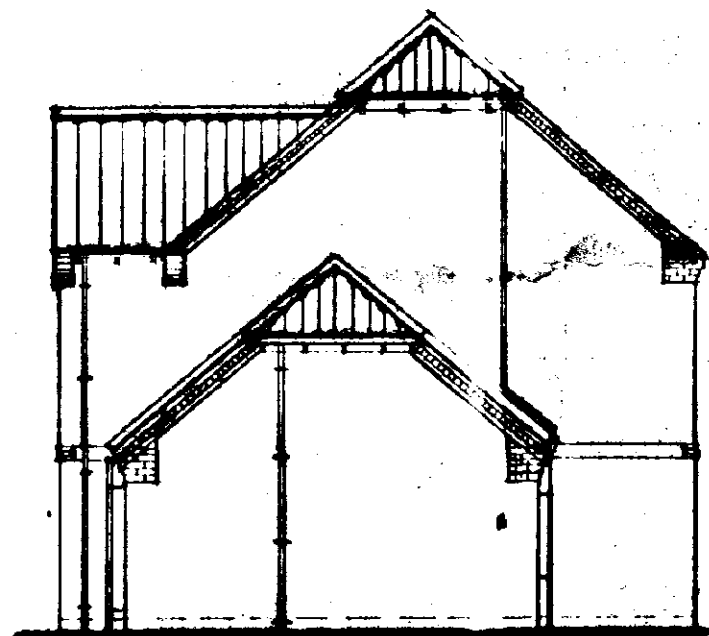

SIDE ELEVATION

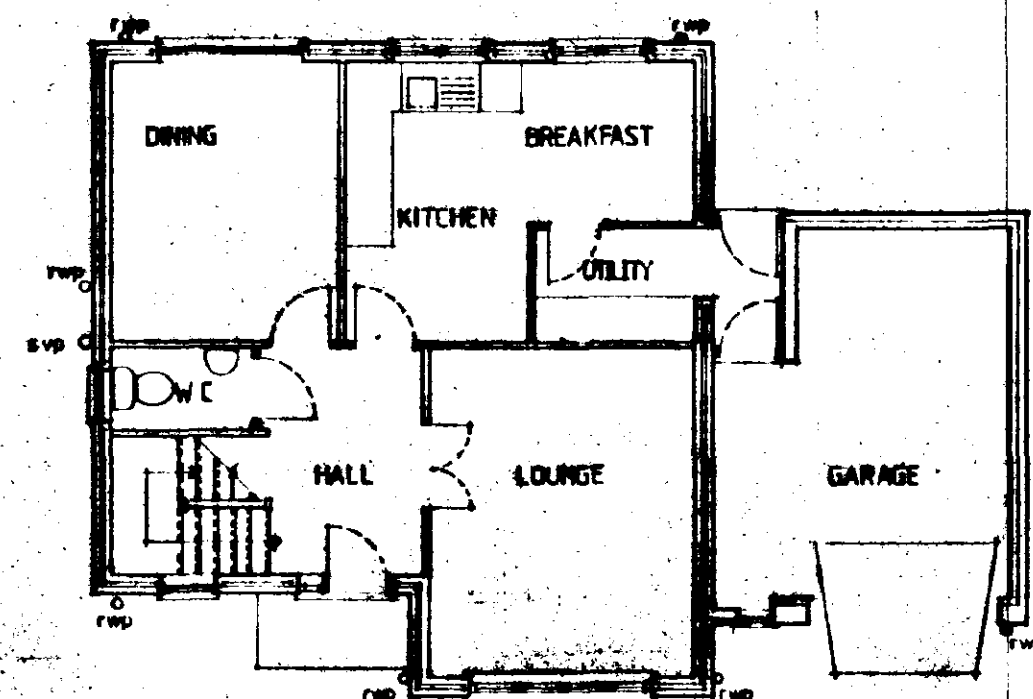

GROUND FLOOR PLAN

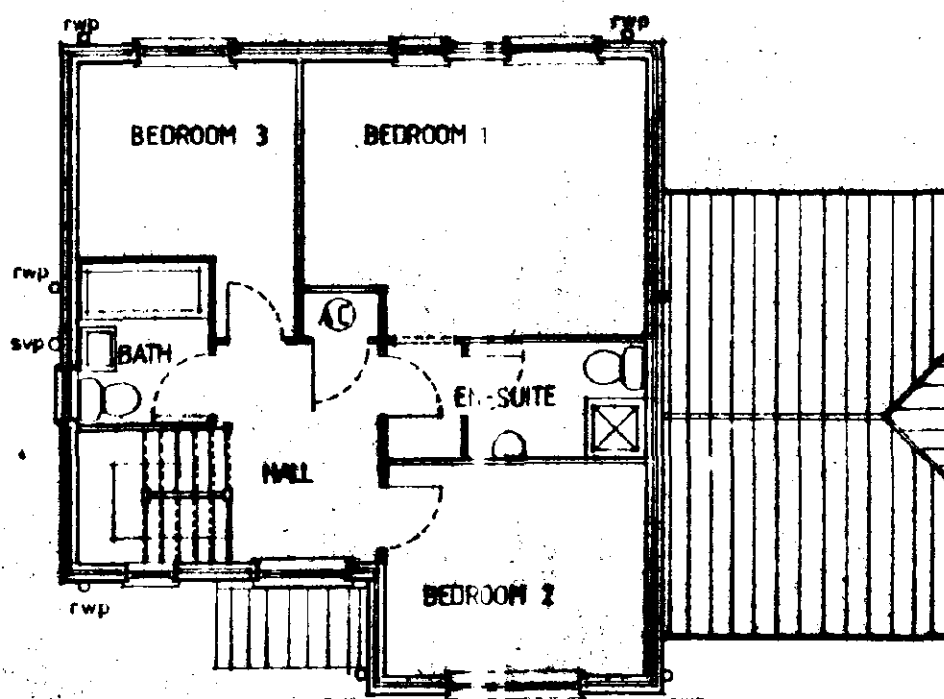

FIRST FLOOR PLAN

DETERMINED

SOUTH
HOUSING
12 FEB 1996
Ref: 0127/96

Rev 95	Covered walkway removed	A/A
Date:	Description:	

REVISIONS




HOMES

Swallow House, Banbury Close, West Elbow Avenue
Spalding, Lincs. PE11 2BS
Telephone (0775) 724781 Fax (0775) 762153
ALLISON HOMES is a trading name of ALLISON HOMES LTD

Project: D-RANGE HOUSE TYPE 3 BED SQ FT = 1183 The Earlswood	
Drawing Title: DESIGN SHEET	
Reference No: 03 / SG / 02	Scale: 1:100
Drawing No: 01	Date: 28th APRIL 1996
Revision: A	Drawn: [Signature]

Do not scale directly from this drawing.
All discrepancies to be brought to the
attention of the above office.

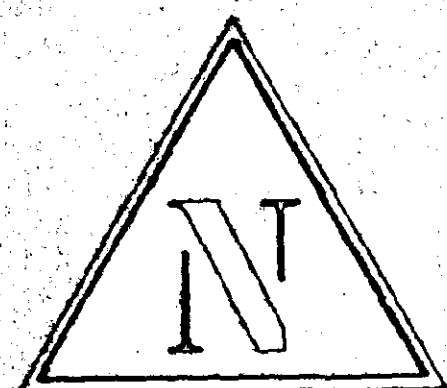

ALLISON HODMICK

WOOLRAM WYGATE
Phase 7

- 72. Harlaxton
- 73. Harlaxton
- 74. Harlaxton
- 75. E3/SG/05 (V2)
- 76. E3/SG/04 (V2)
- 77. E3/SG/05 (V6)
- 78. E3/SG/04 (V6)
- 79. E3/SG/05 (V3)
- 80. E3/SG/04 (V3)
- 81. E3/SG/05 (V1)
- 82. E3/SG/04 (V1)
- 83. E3/SG/05
- 84. E3/SG/04
- 85. Bythorn (V5)
- 86. Normanton (SG)
- 87. Rockingham
- 88. Normanton (SG)

Phase 8

- | | |
|-------------------------|-------------------------|
| 1. Rockingham | 34. Normanton (DG) (V1) |
| 2. Normanton (DG) (V1) | 35. Normanton (SG) (V1) |
| 3. Buckingham | 36. Earlswood |
| 4. Buckingham (V4) | 37. Normanton (DG) (V1) |
| 5. Bythorn (V5) | 38. Rockingham |
| 6. Blenheim | 39. Normanton (SG) (V1) |
| 7. Buckingham (V1) | 40. Kingswood |
| 8. Normanton (SG) (V2) | 41. Rockingham |
| 9. Normanton (SG) (V1) | 42. Normanton (SG) (V1) |
| 10. Buckingham (V3) | 43. Berwick |
| 11. Normanton (SG) | 44. Chepstow |
| 12. Normanton (SG) (V1) | 45. Blenheim |
| 13. Rockingham | 46. Kingswood |
| 14. Chepstow | 47. Buckingham (V4) |
| 15. Kingswood | 48. Normanton (SG) (V1) |
| 16. Kingswood | 49. Normanton (DG) (V1) |
| 17. Normanton (SG) (V1) | 50. Rockingham |
| 18. Bythorn | 51. Normanton (SG) (V1) |
| 19. Kingswood | 52. Rockingham |
| 20. Berwick | 53. Buckingham |
| 21. Normanton (SG) (V1) | 54. Rockingham |
| 22. Rotherby | 55. Normanton (SG) (V1) |
| 23. Normanton (SG) (V1) | 56. Glastonbury (DG) |
| 24. Rockingham | 57. Rockingham |
| 25. Berwick | 58. Bythorn (V5) |
| 26. Berwick | 59. Bythorn (V5) |
| 27. Blenheim | 60. Bythorn (V5) |
| 28. Kingswood | 61. Buckingham (V1) |
| 29. Cavendish | 62. Tickencote |
| 30. Kingswood | 63. Chepstow |
| 31. Rockingham | 64. Kingswood |
| 32. Buckingham | 65. Chepstow |
| 33. Normanton (SG) (V2) | 66. Sherborne |

PHASE 7.

Planning approval ref. no.
H16/04/39/95

Distributor Road corridor
as indicated on development
brief.

DETERMINED
PLAN

12 FEB 1996


0127/96


LAYOUT

PHASES 7 & 8 WOOLRAM WYGATE
Dwg 233/55/2. Scale 1:500. Jan 96

Robert
Doughty
Consultancy

Planning
Landscape Architecture
Architecture

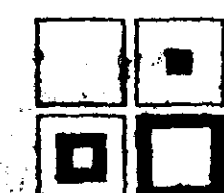

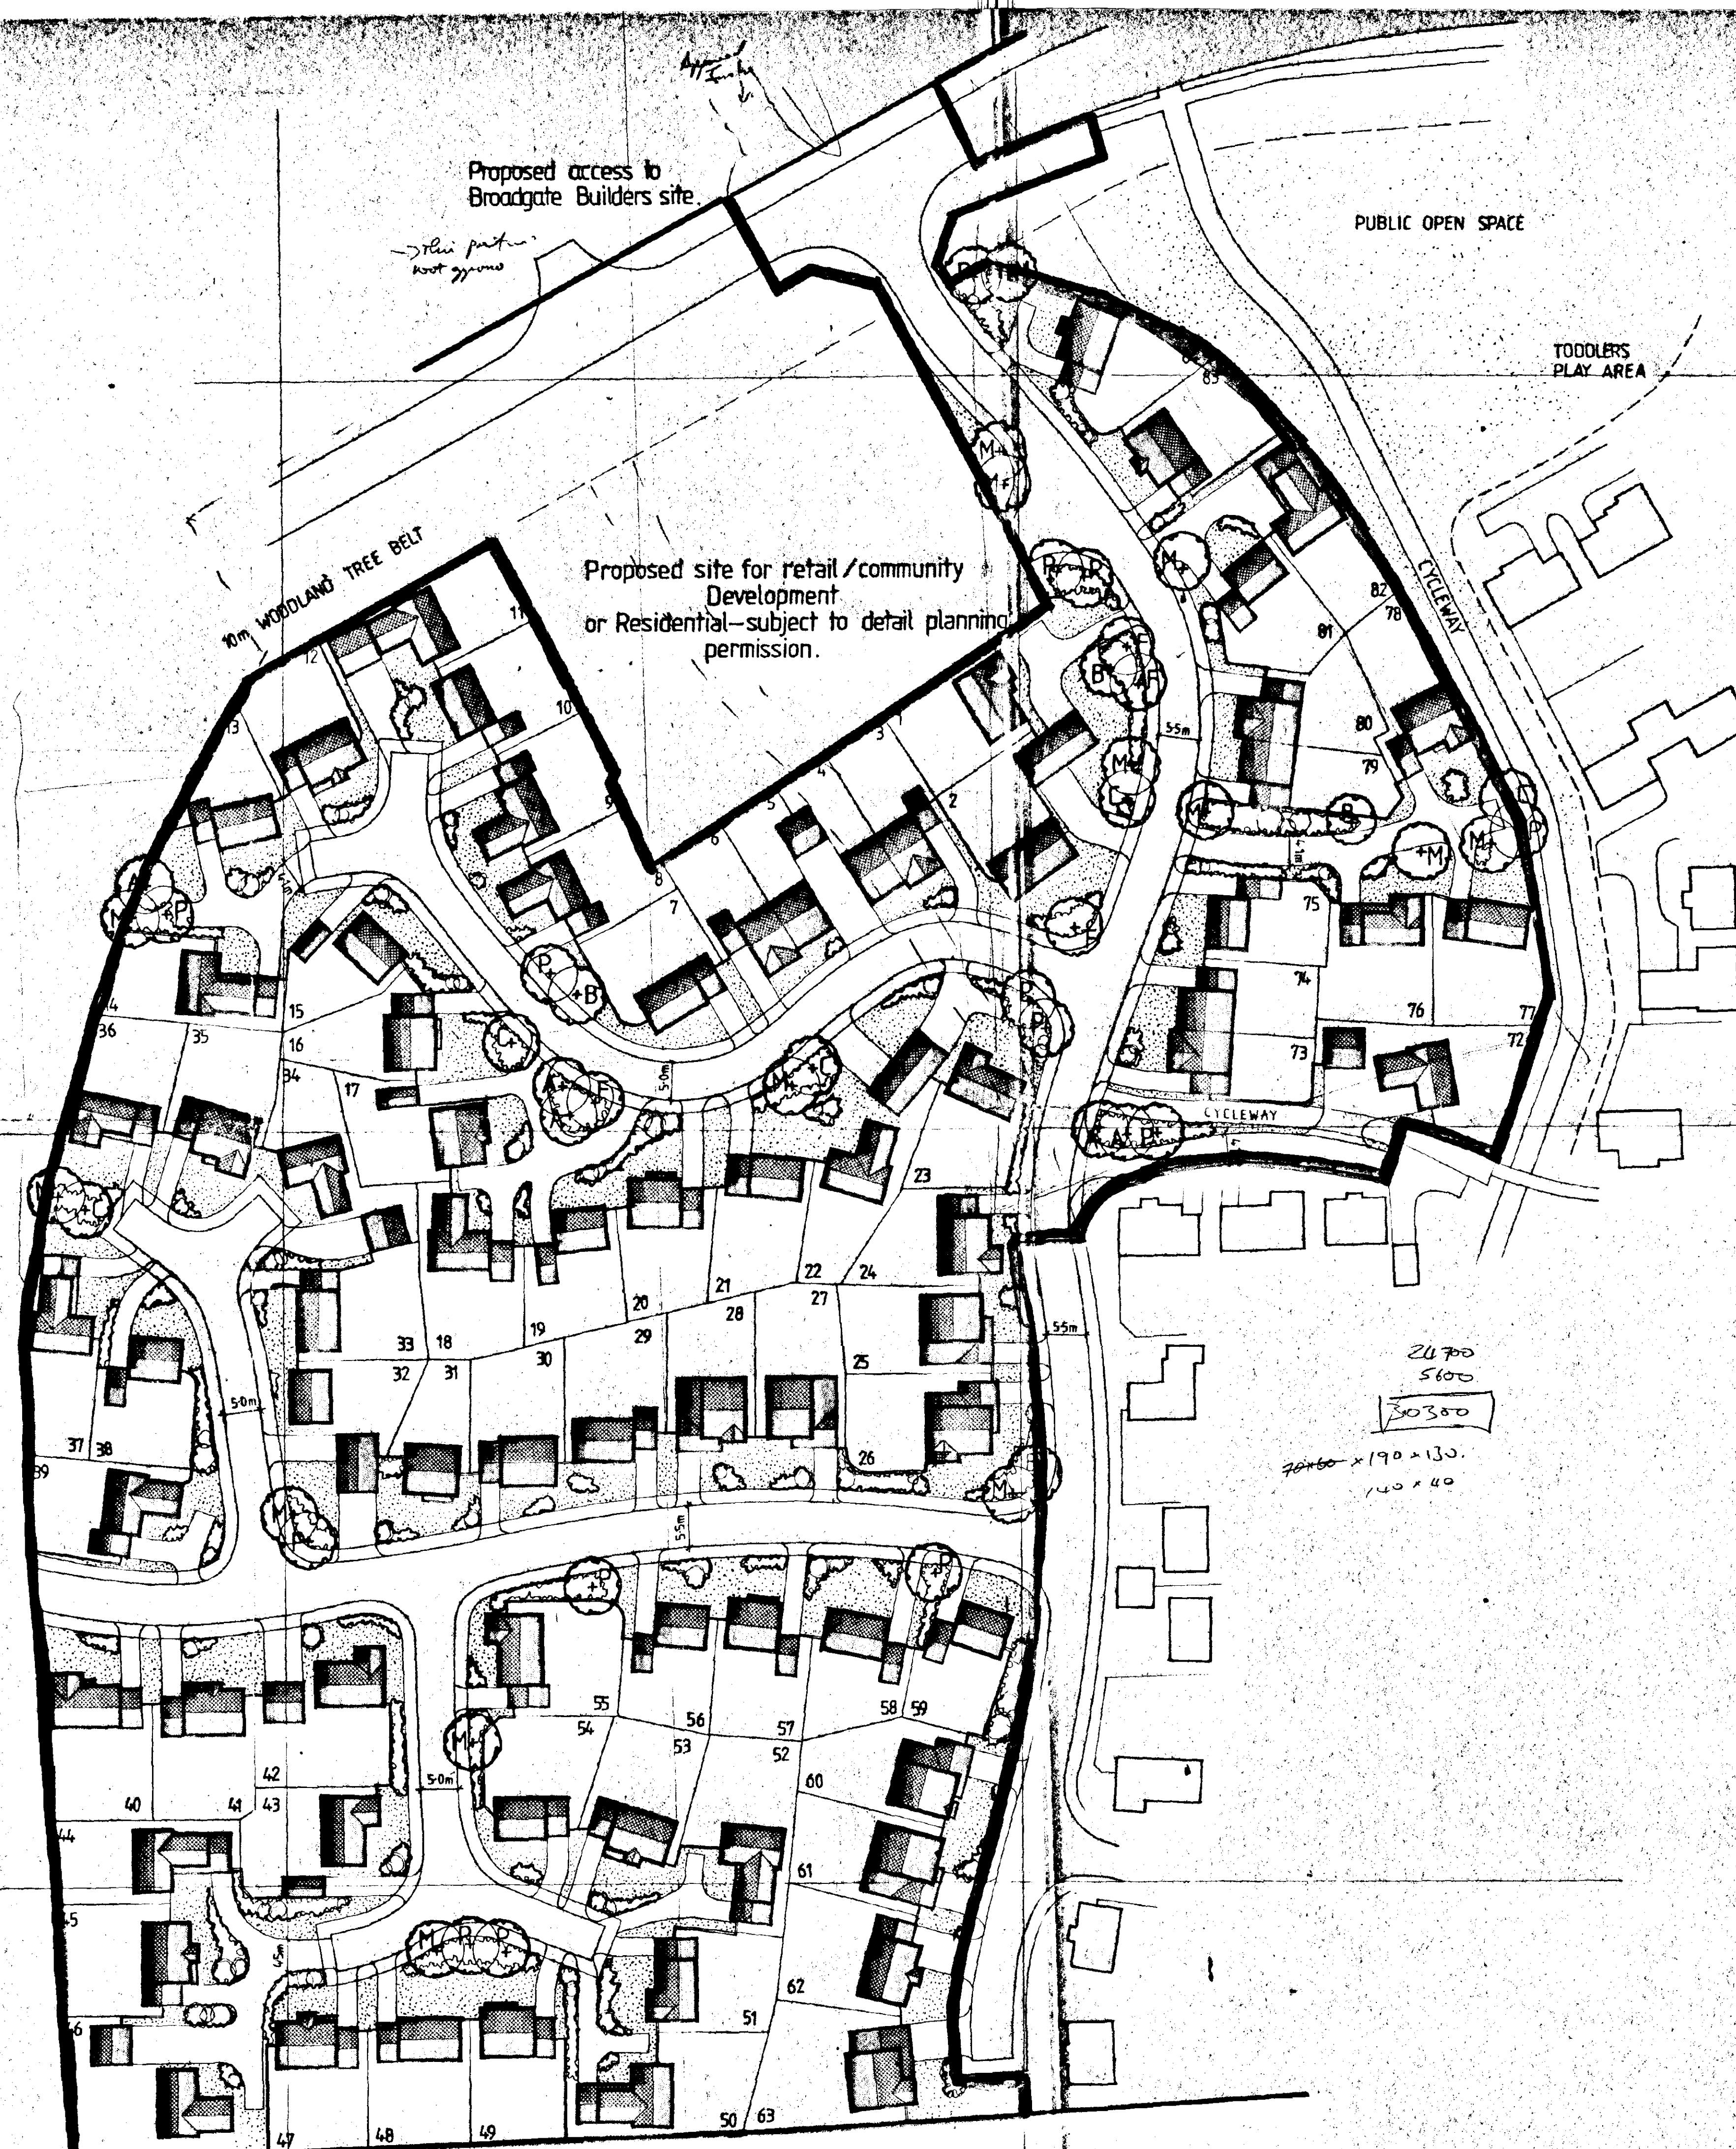

HOUSE SCHEDULE Phase 8

PLOT	TYPE	PLOT	TYPE
1	Glastonbury D4/DG/01/V1	34	Normanton D4/SG/03
2	Heywood D4/DG/07	35	Cottenham D3/SG/02/V2
3	Lambour E3/SG/05/V2	36	Tickencote D3/SG/04
4	Chartwell E3/SG/04/V2	37	Normanton D4/SG/03/V1
5	Chartwell E3/SG/04/V5	38	D3/SG/10
6	Lambour E3/SG/05/V5	39	Normanton D4/SG/03/V7
7	Buckingham D3/SG/09	40	Glastonbury D4/SG/01
8	Normanton D4/SG/03/V7	41	Rockingham D3/SG/03
9	Normanton D4/SG/03/V6	42	Glastonbury D4/DG/01/V1
10	Buckingham D3/SG/09/V3	43	Morland D4/SG/02
11	Normanton D4/DG/03/V3	44	Normanton D4/SG/03/V1
12	Rockingham D3/SG/03	45	Rockingham D3/SG/03
13	Buckingham D3/SG/09/V1	46	Morland D3/DG/03
14	Normanton D4/SG/03/V1	47	Rockingham D3/SG/03
15	Buckingham D3/SG/09/V5	48	Buckingham D3/SG/09/V1
16	D4/SG/08	49	D4/SG/08
17	Glendale D3/SG/03/V2	50	Normanton D4/SG/03/V1
18	Normanton D4/SG/03/V3	51	Tickencote D3/SG/04
19	D3/SG/10	52	Normanton D4/SG/03/V1
20	D4/SG/08	53	Rockingham D3/SG/03
21	D3/SG/10	54	D3/SG/10
22	Normanton D4/DG/03	55	Glastonbury D4/SG/01
23	Glastonbury D4/DG/01/V1	56	D3/SG/10
24	Cottenham D3/SG/02/V2	57	D4/SG/08
25	Cavendish	58	Buckingham D3/SG/09/V3
26	Blenheim	59	D3/SG/10
27	Cavendish	60	Chepstow
28	Berwick	61	Ridgeway
29	Buckingham D3/SG/09/V4	62	Rockingham D3/SG/03
30	D4/SG/08	63	Sherborne
31	D4/SG/08		
32	D3/SG/10		
33	Rockingham D3/SG/09		

HOUSE SCHEDULE Phase 7

PLOT	TYPE
72	Normanton D4/DG/03
73	Lambour E3/SG/05/V1
74	Chartwell E3/SG/04/V1
75	D3/SG/10
76	Tickencote D3/SG/04
77	Buckingham D3/SG/09/V5
78	Cottenham D3/SG/02/V5
79	Chartwell E3/SG/04
80	Lambour E3/SG/05
81	D3/SG/10
82	Normanton D4/SG/03/V1
83	Rockingham D3/SG/03
84	Rockingham D3/SG/03

AMENDED PLAN

Ref.

SOUTH HOLLAND DC
HOUSING & PLANNING
- 2 MAY 1996

Ref: 0127/96

TREE SCHEDULE

Symbol	No	Species	Size	Specification
A	5	Acer platanoides 'Emerald Queen'	8-10	Standard
B	4	Betula pendula	180-240	Feathered
F	4	Fraxinus ornus	180-240	Feathered
M	15	Malus tschonoskii	8-10	Standard
P	13	Prunus avium 'Plena'	8-10	Standard
C	5	Prunus cerasifera 'Pissardi'	8-10	Standard

DETERMINED PLAN

LAYOUT

PHASES 7 & 8 WOOLHAM WYGATE

Dwg 233/55/3. Scale 1:500. Apr. 96

Robert Doughty Consultancy

Planning
Landscape Architecture
Architecture