



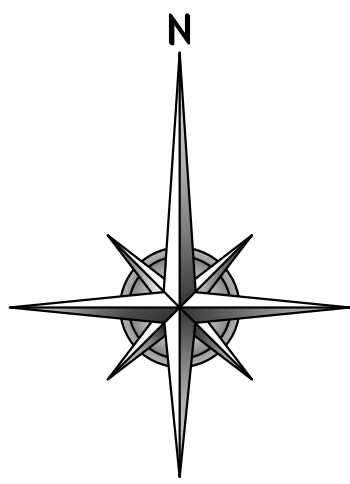

Key:	
	Proposed Surface Water Drain
	Proposed Surface Water Manhole
	Proposed Surface Water Pumped Main
	Proposed Foul Water Drain
	Proposed Foul Water Manhole
	Existing Site Level
	Proposed Site Level

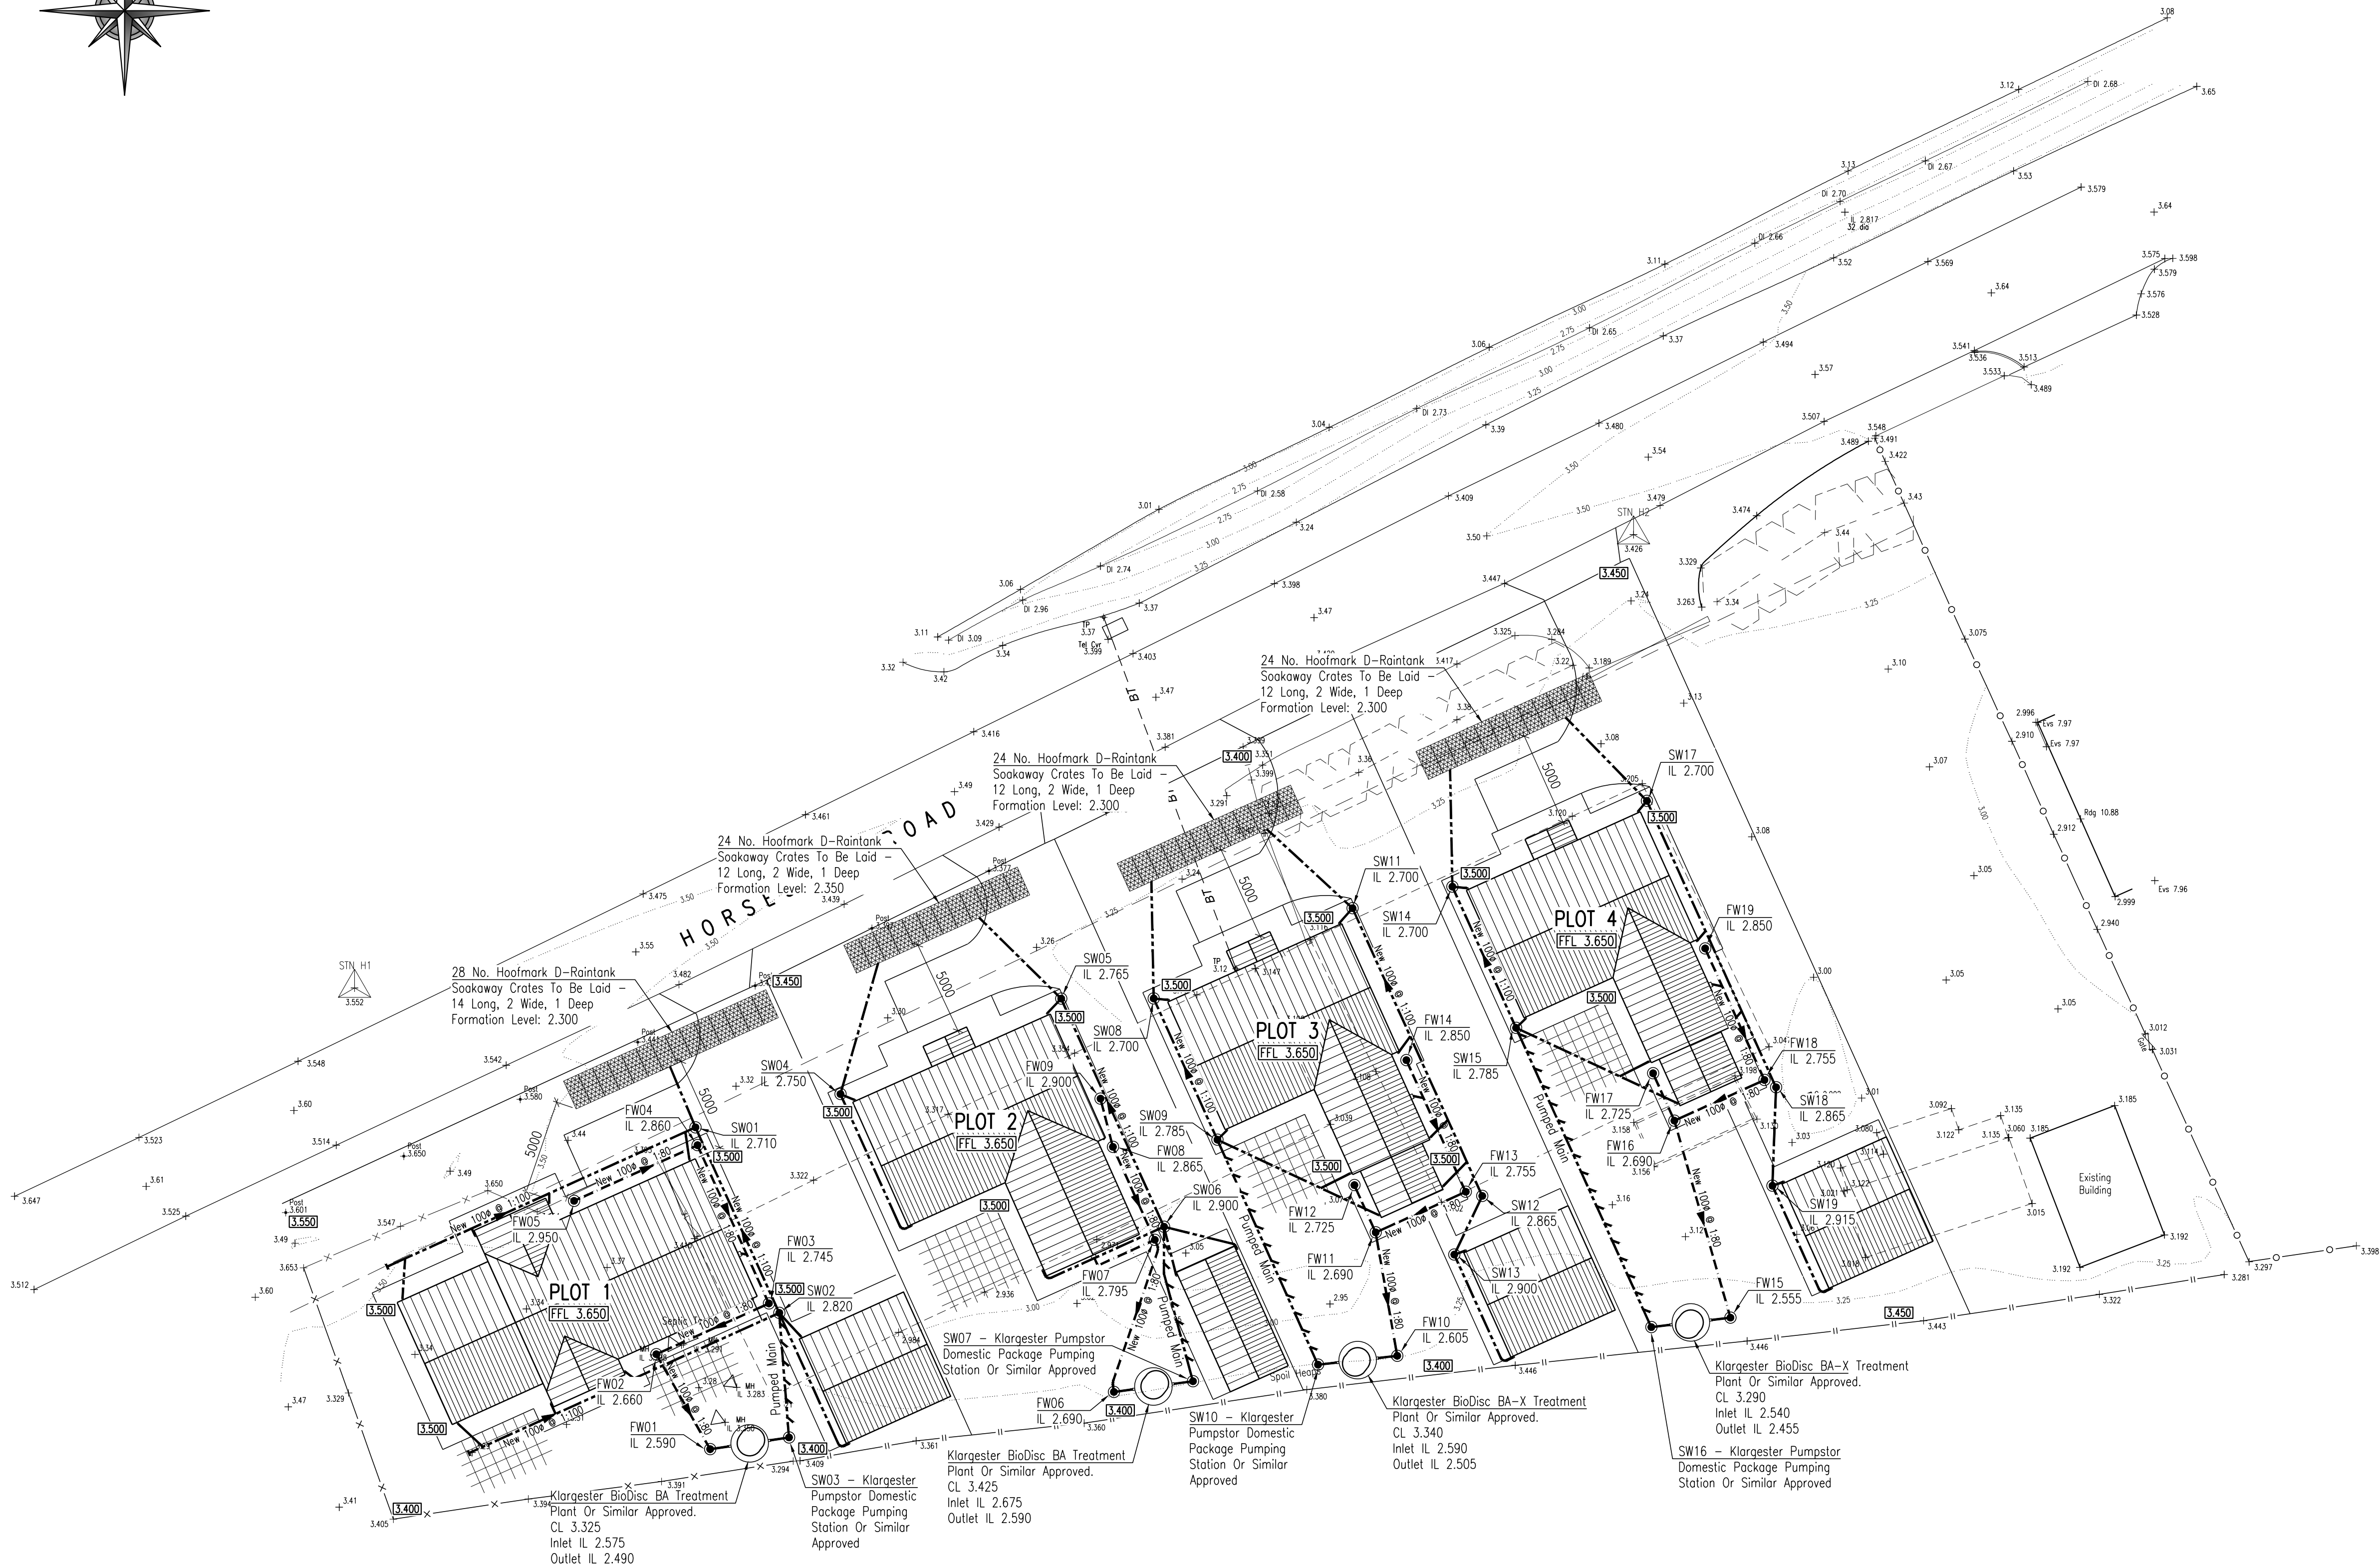

Rev	Date	Remarks
C	29.06.18	Proposed FFL's Updated & Proposed External Levels Added.
B	02.08.17	Soakaways Added & Drawing Updated To Suit.
A	15.02.17	Camber Positions Adjacent To Horseshoe Road Adjusted.

Status	FOR INFORMATION	
--------	-----------------	--



SIDEBOTTOM
RICHARDSON
CHENG LTD

15 High Street,
Spalding,
Lincs. PE11 1TW
Tel: 01775 712660
Fax: 01775 712635
Email: src@srcld.com

Project
**Residential Development
Horseshoe Road, Spalding,
Lincs. PE11 3JA
For G R Merchant**

Title
Proposed Drainage Layout

Date	Feb. 17	Scale	1:200	@A1
Drawn	SRC	Checked	SRC	
Design	SRC	File Name	42016-01	

DRG No. 42016/01	Rev C
------------------	----------