



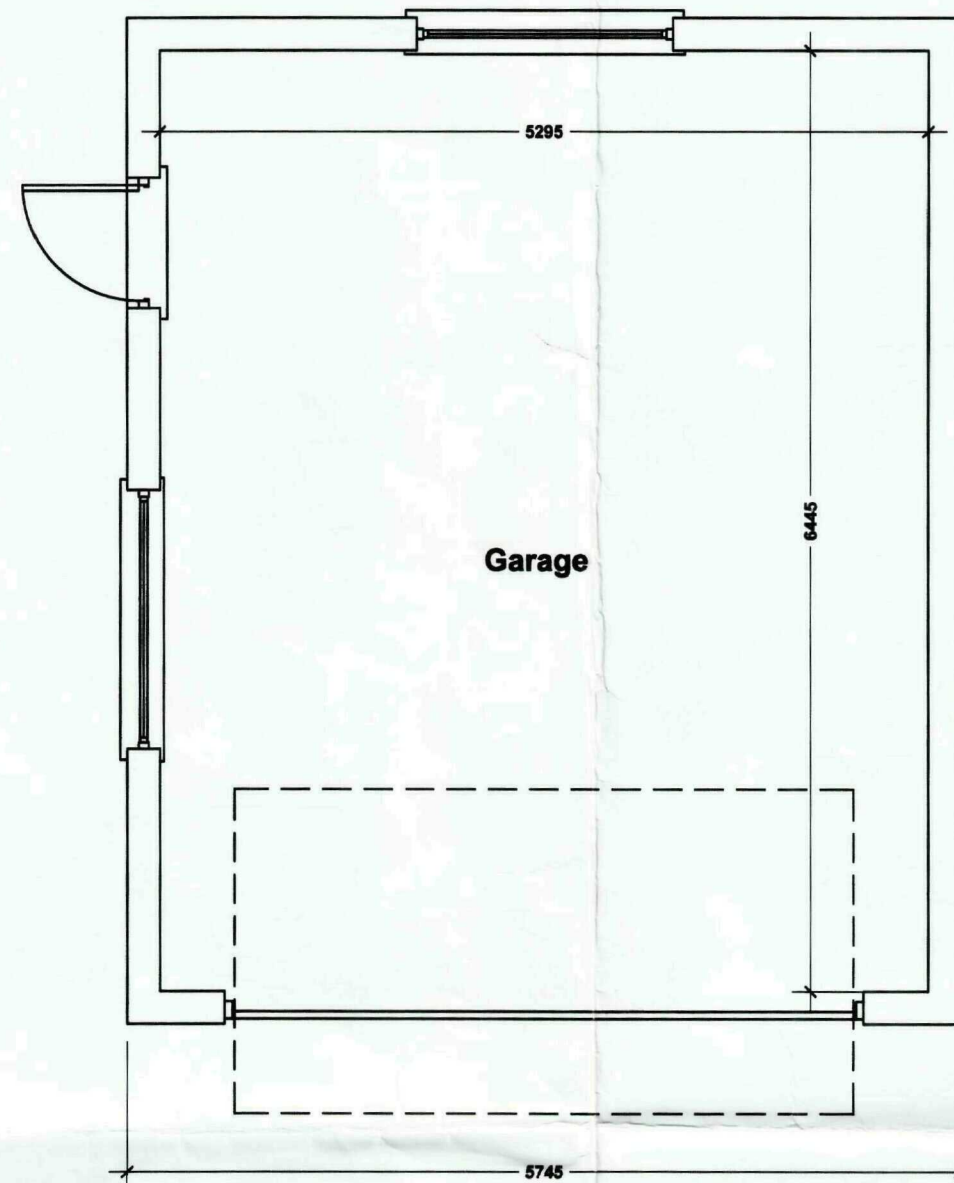


Existing Ground Floor Plan
Scale 1:50

**DETERMINED
PLAN**

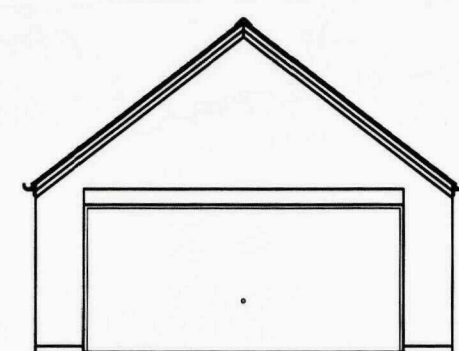


Front Elevation
Scale 1:100

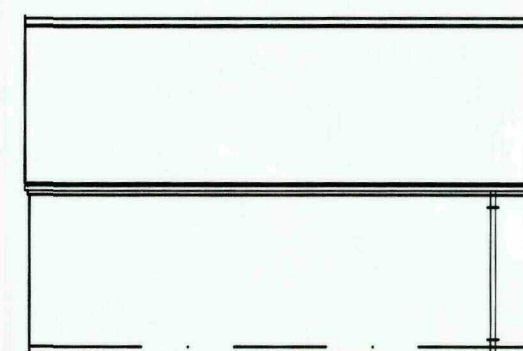

Side Elevation
Scale 1:100



Rear Elevation
Scale 1:100

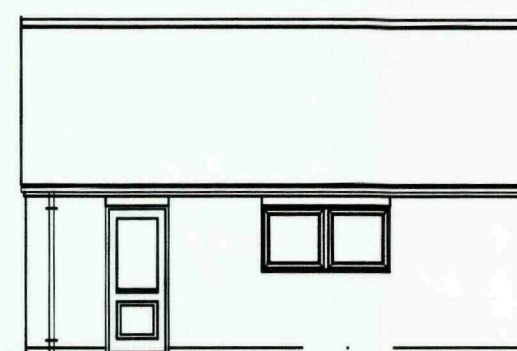

Side Elevation
Scale 1:100

GENERAL CONDITIONS
Contractors are responsible for checking all dimensions on site when work commences and before ordering any materials. Any discrepancies should be brought to the attention of the Client for remedial action before commencing further.

The notes shown are mainly to cover the requirements of Building Regulations and should not be treated as full specification.

All materials not specified to be of a standard suitable for the work proposed and be fit for purpose. All work to be in accordance with good building practice and all necessary BS codes for Workmanship on Building Sites.

Client: **Mr C Bosworth**

Site: **Willow Villa
10 Green Lane
Spalding**

Proposal: **Proposed First Floor Extension
above existing Garage**

Drawing Title
**Existing Plans and
Elevations**



2nd Floor - 5 Sheepmarket
Spalding
P E 1 1 1 B H
Tel : 01775 788 921
e-mail: enquiries@remiwaydesign.co.uk

Drawing No: **A2-1712-01**

Rev:

SHDC
Planning & Development
24 FEB 2009
Ref: 0133/09