




UP AND OVER GARAGE DOOR
WITH TWO POINT LOCKING -
HORMANN GEORGIAN 2004
WHITE FINISH (FACTORY) STEEL
DOOR & FRAME - 60mm
2134mm W x 1981mm H (7'-0" x 6'-6")

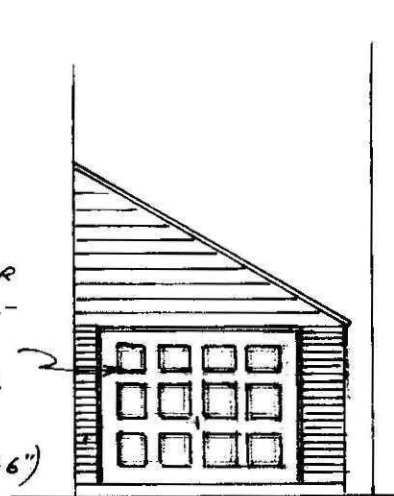

FRONT ELEVATION

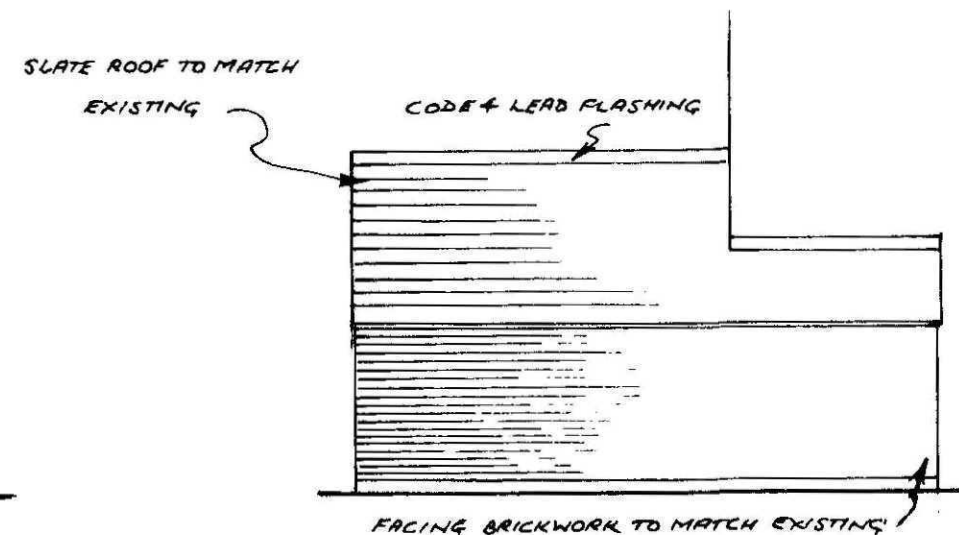


SIDE ELEVATION

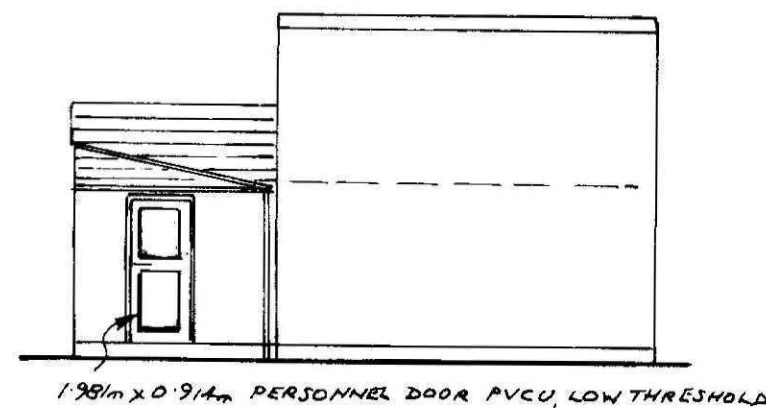

SIDE ELEVATION (TO DWELLING)




REAR ELEVATION

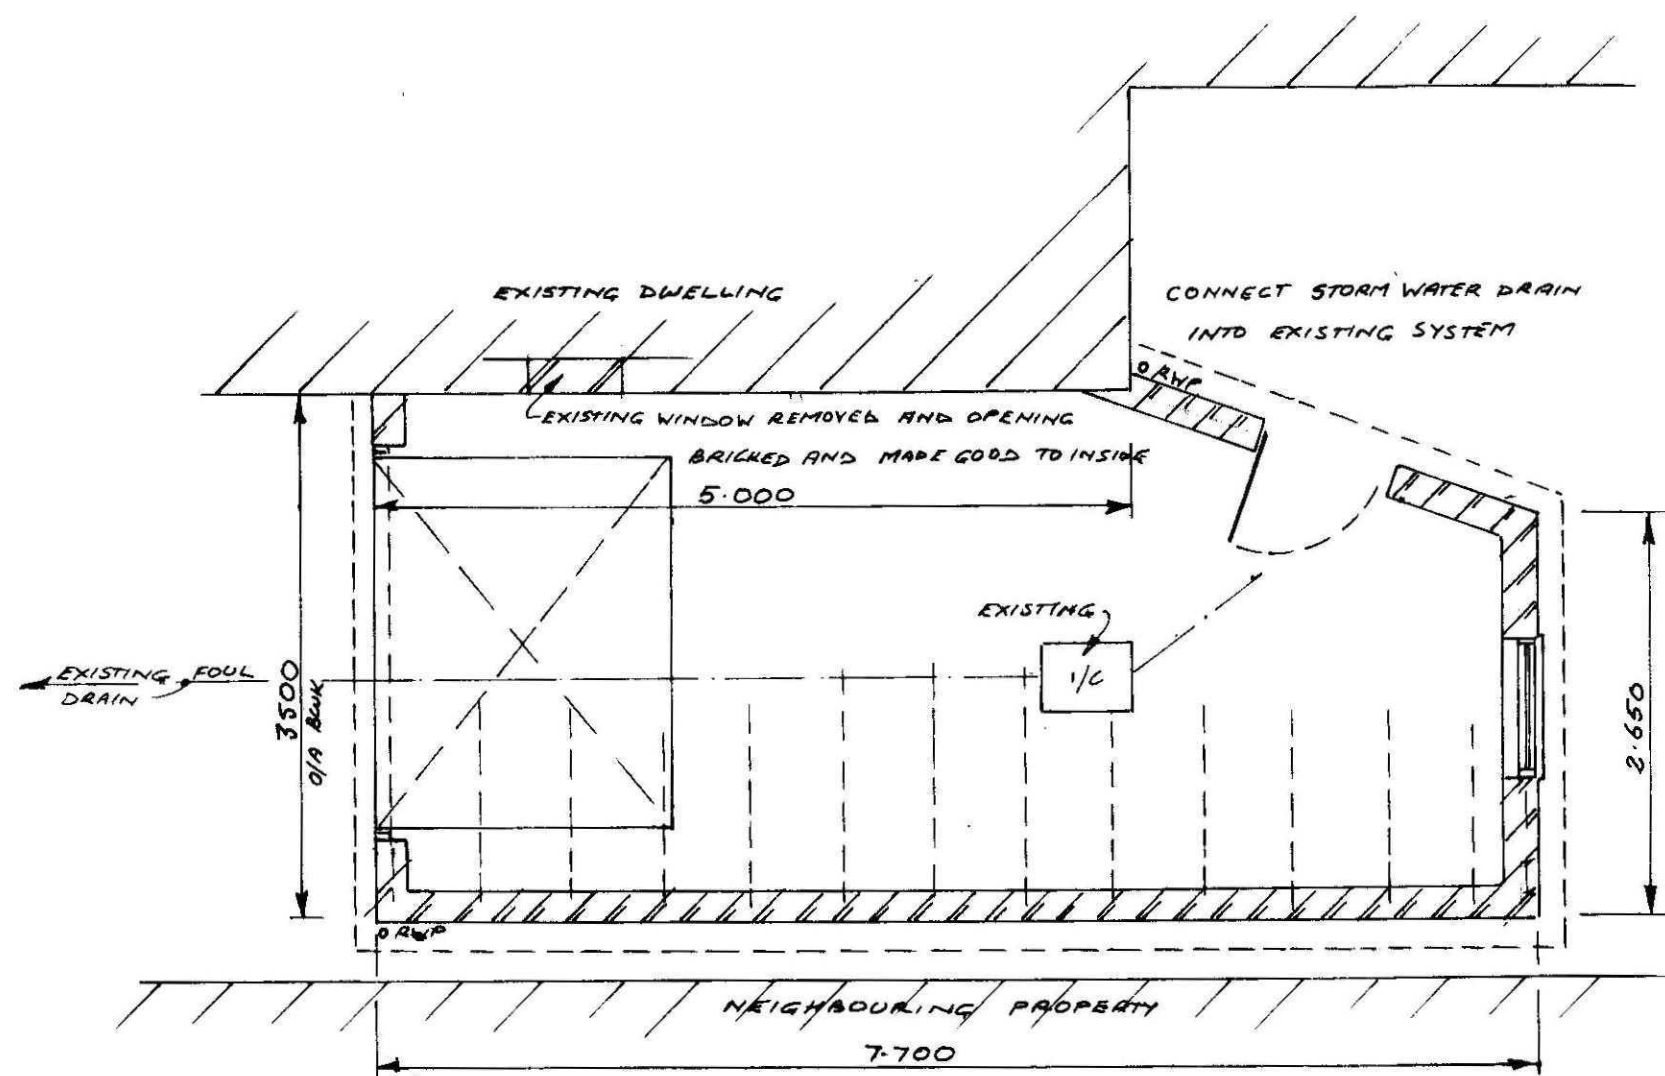

PLAN

ENSURE EXISTING DRAINS ARE PROTECTED DURING CONSTRUCTION OF FLOOR SLAB.
EXISTING INSPECTION CHAMBER ALTERED TO FINISH FLUSH WITH NEW FLOOR LEVEL.
82mm STORM WATER DRAIN PIPES TO FALL 1:60 AND CONNECTED INTO EXISTING SYSTEM.
PEA GRAVEL BED AND SURROUND TO ALL DRAINS WITH LINTEL OVER IF PASSING
THROUGH WALLS AND 50mm GAP PACKED WITH MINERAL WOOL.

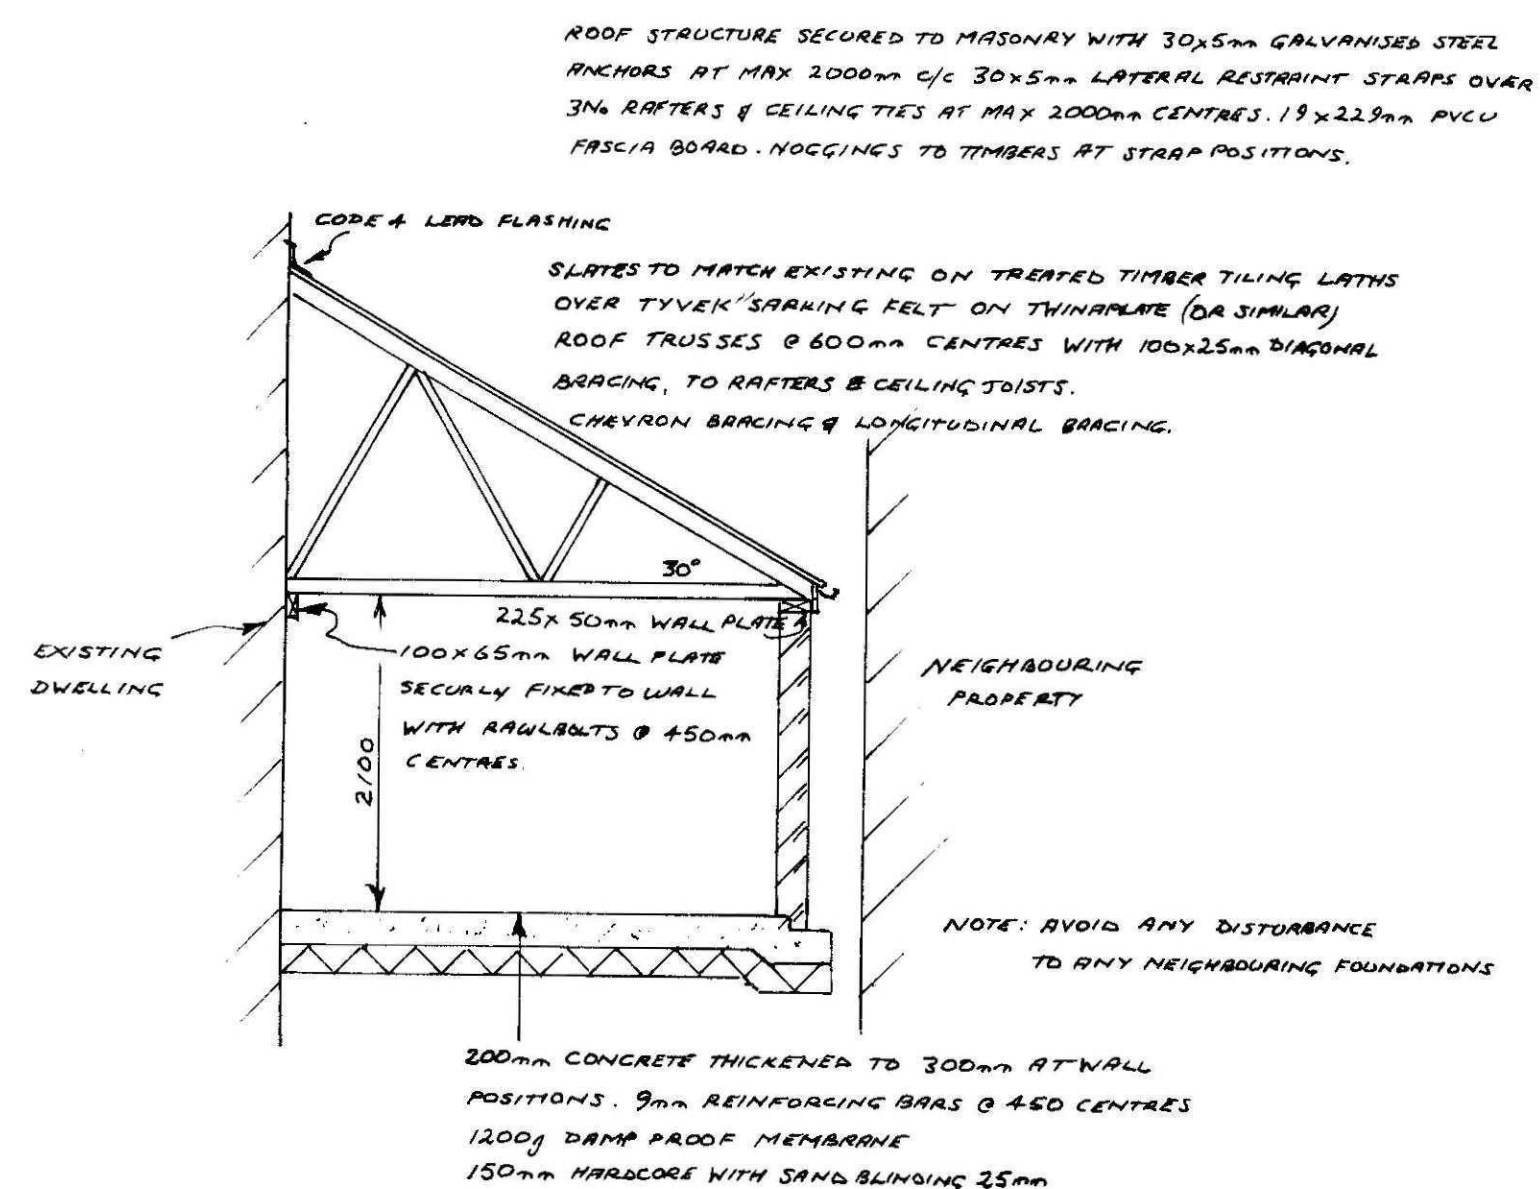

SECTION THROUGH

FLUORESCENT LIGHT AND DOUBLE SOCKETS FITTED TO GARAGE
ALL IN ACCORDANCE WITH THE LATEST REGULATIONS & BYE LAWS.

PROPOSED GARAGE AT

THE MANSE, 13, HOLLAND ROAD, SPALDING, Lincs PE11 1UL

DRAWING No TM/12/01 BY: Mark Rogers DATE: JAN 2012 SCALE 1:50 & 1:100