






PROPOSED ELEVATIONS



EXISTING ELEVATIONS

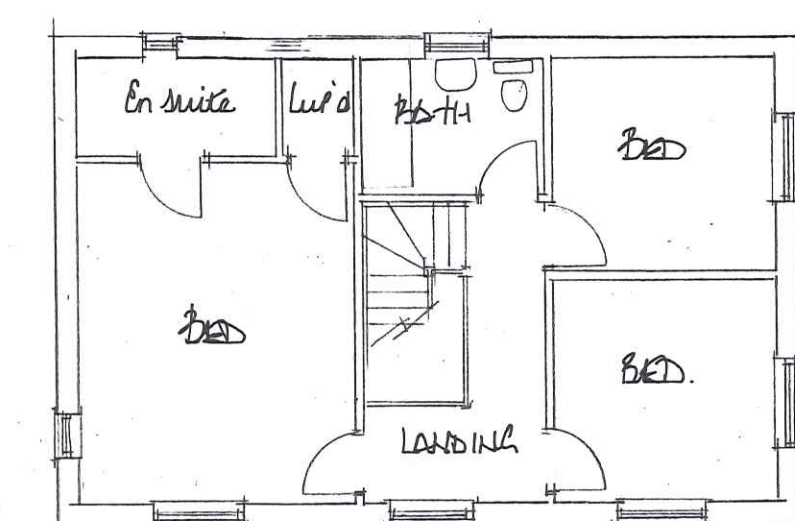

FIRST FLOOR PLAN

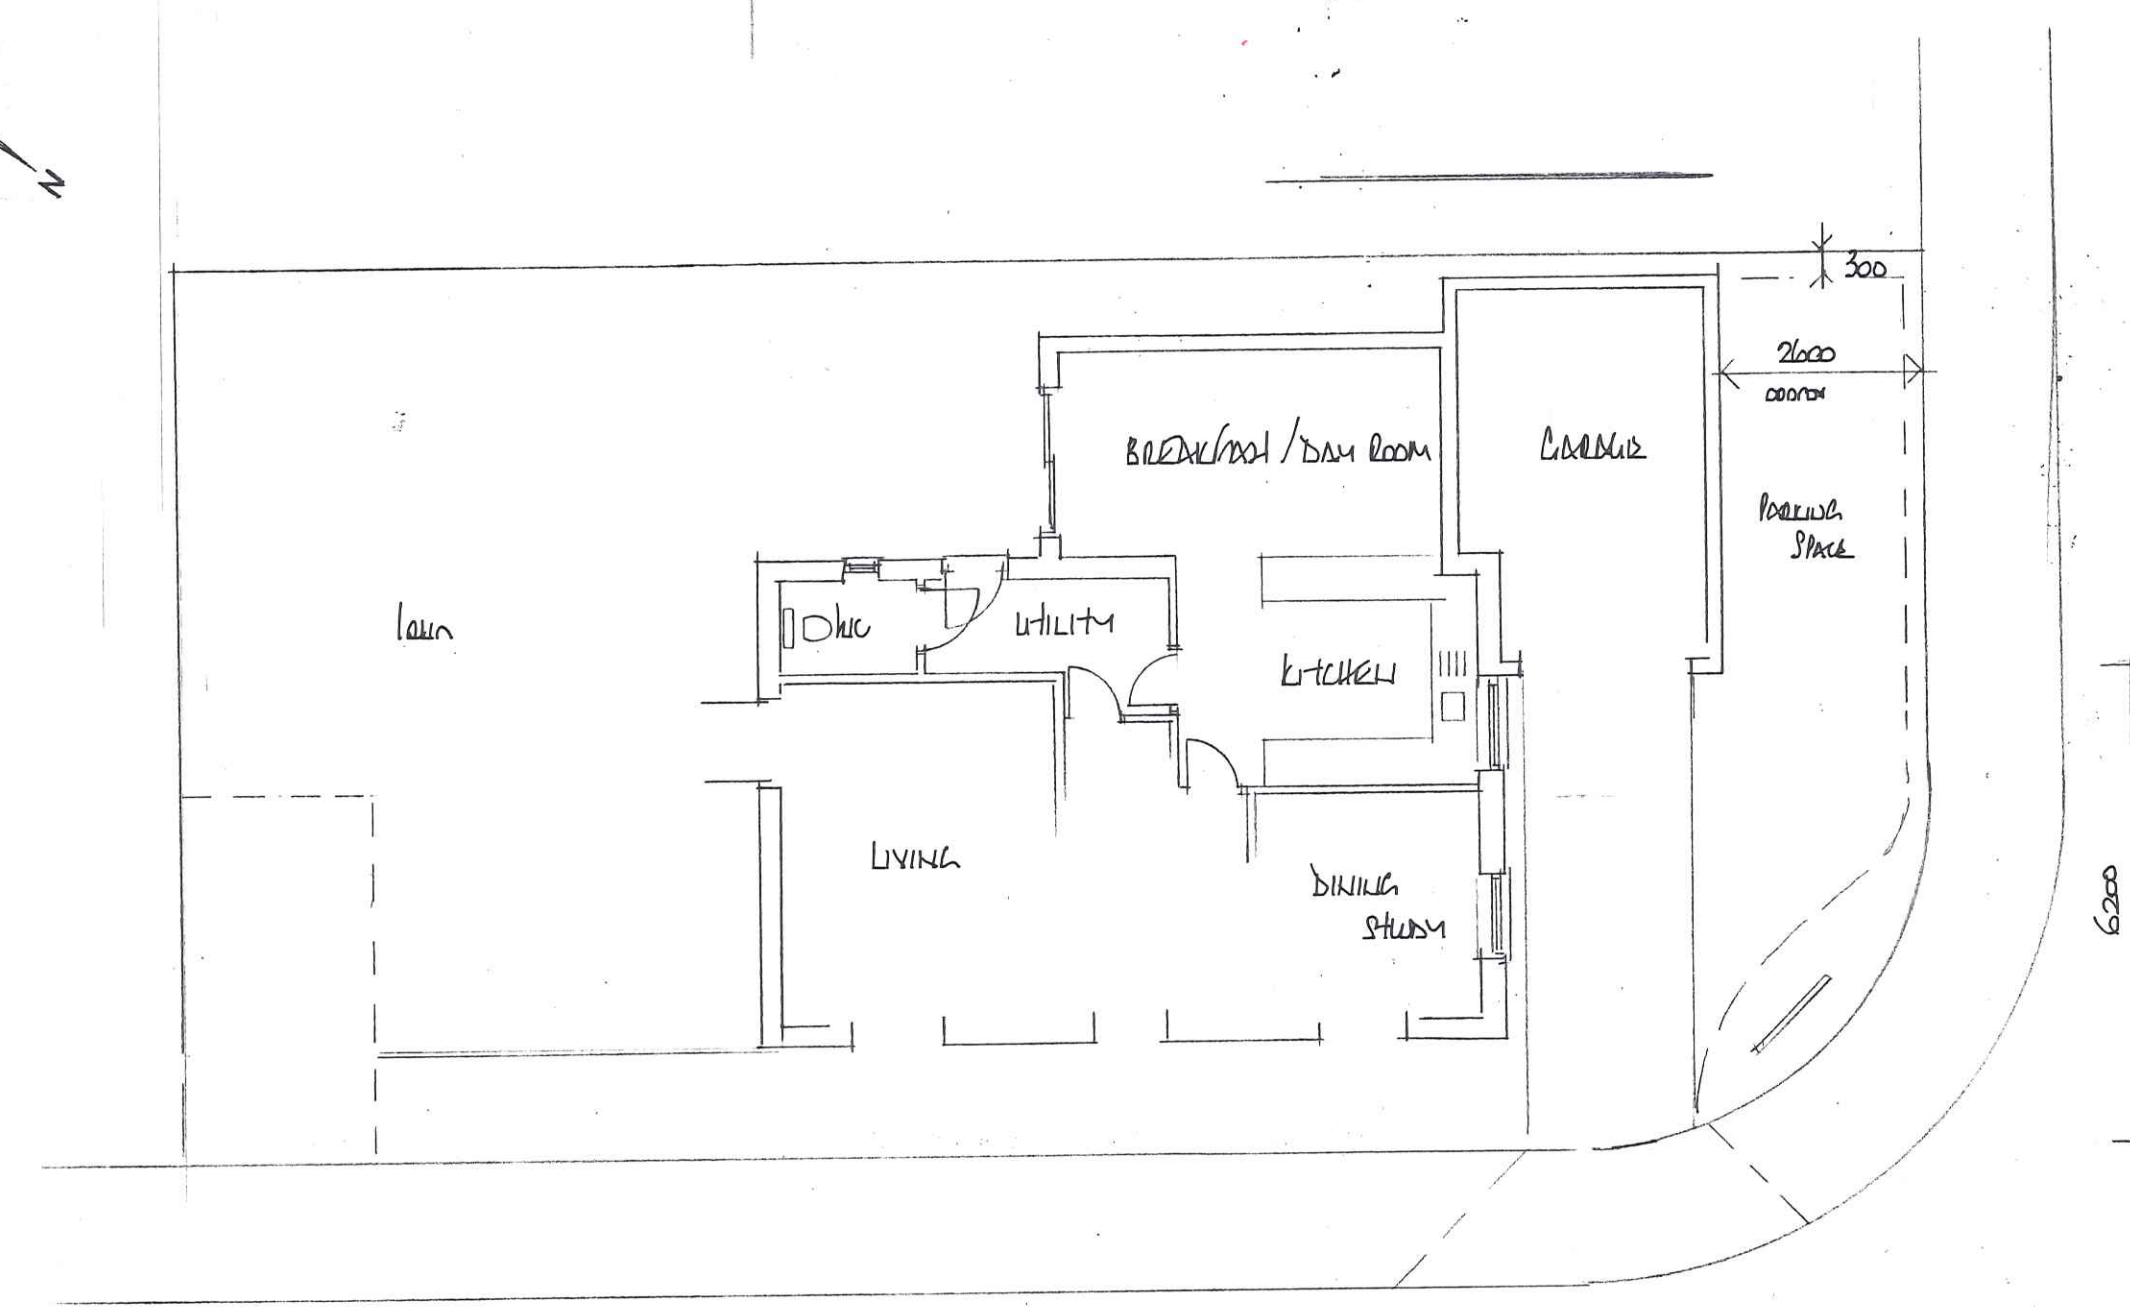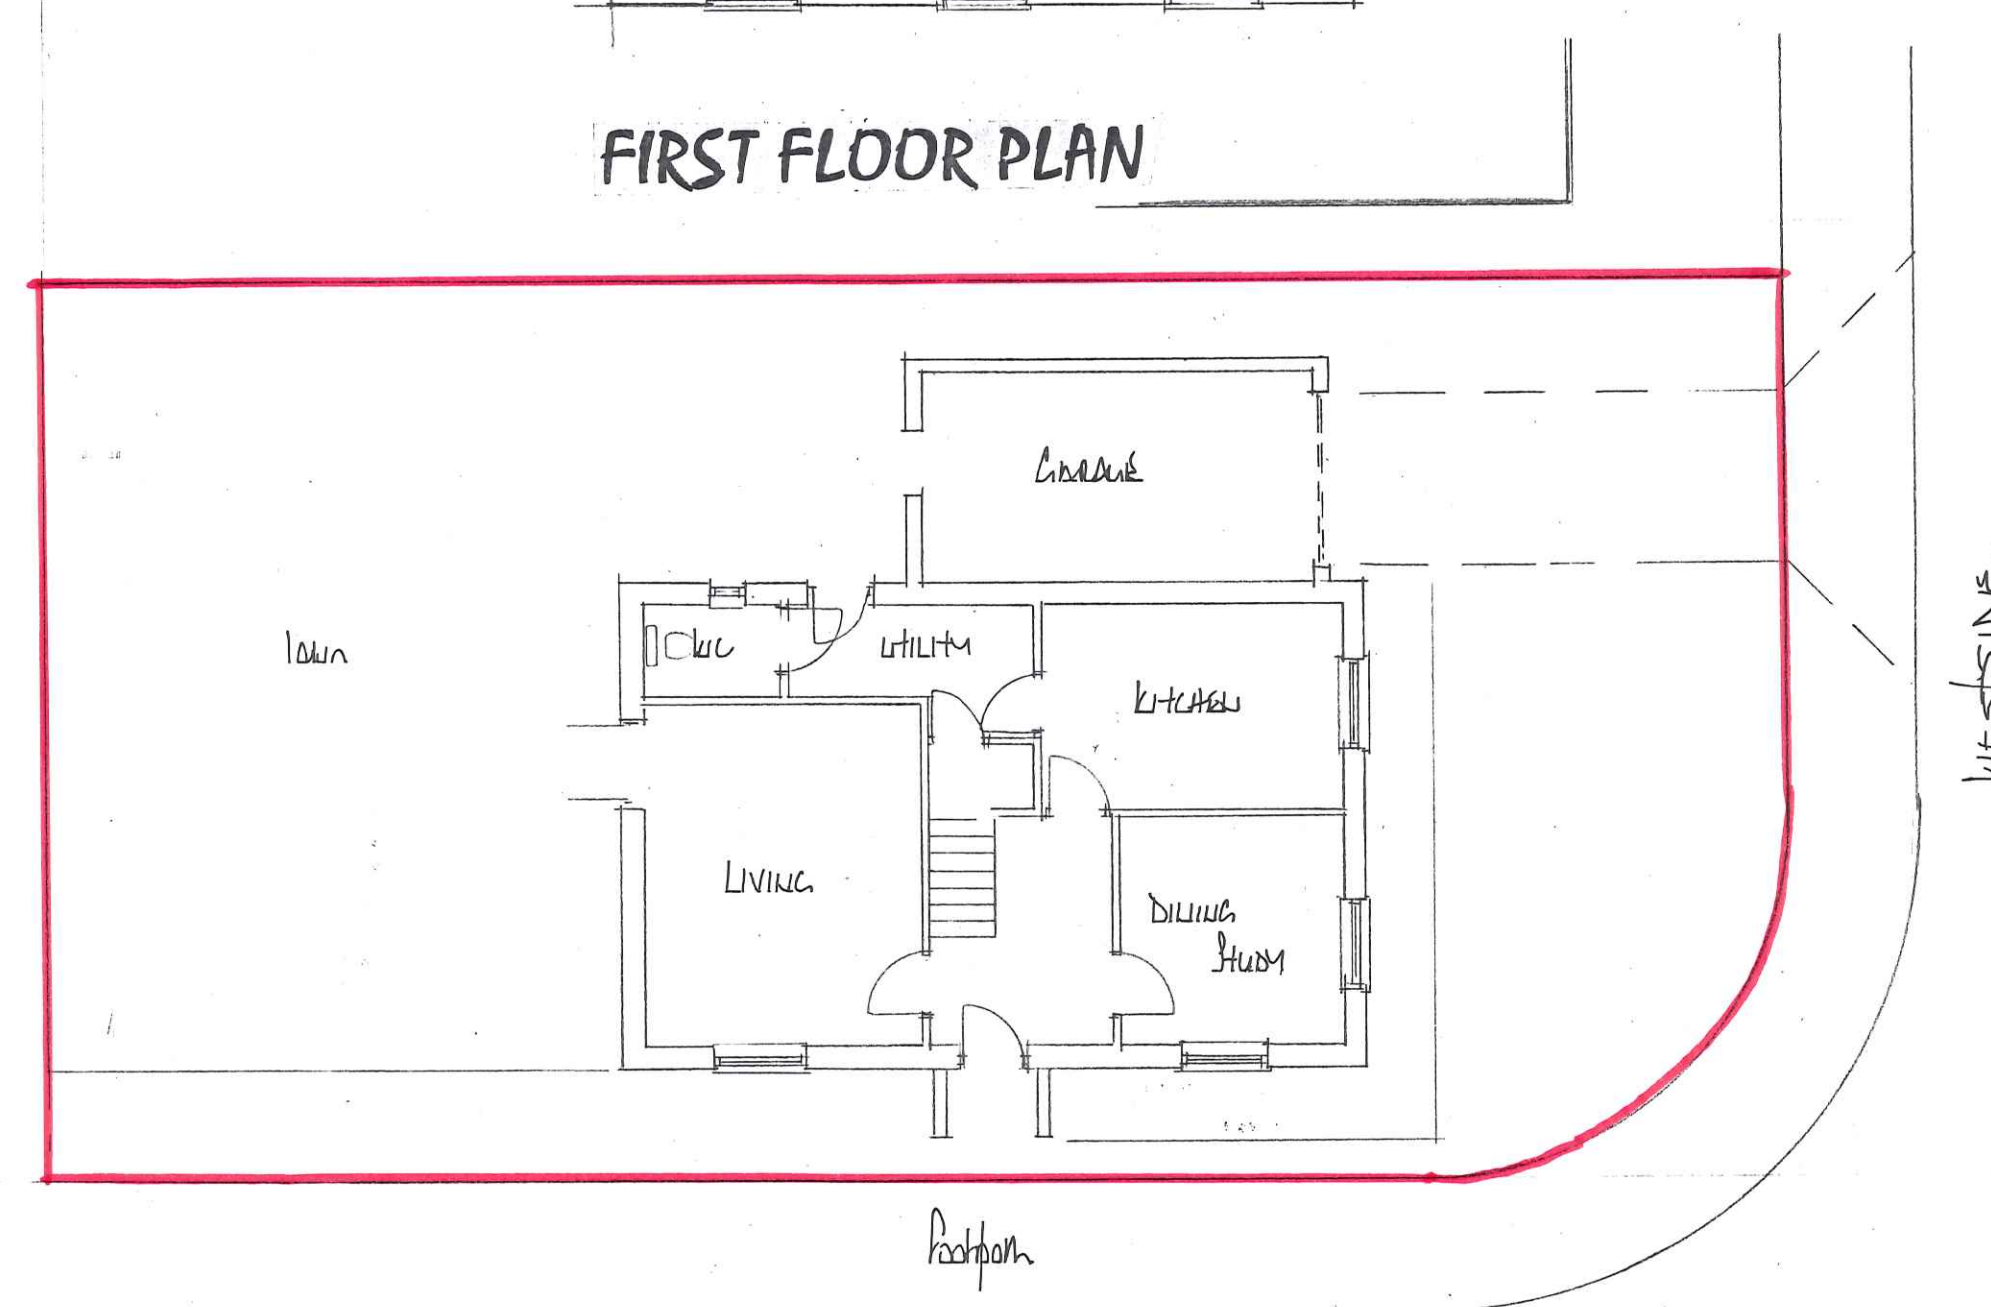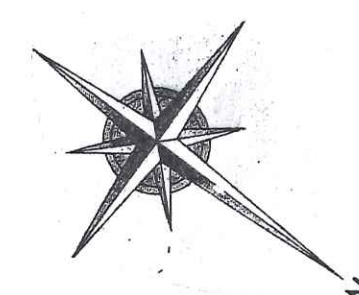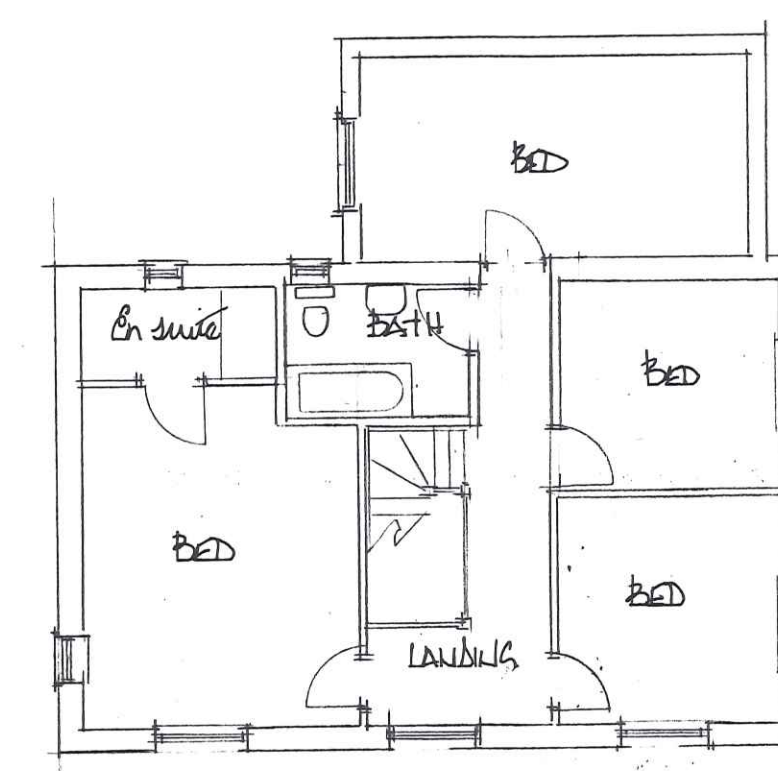

PROPOSED

GROUND FLOOR BLOCK PLAN
EXISTING

Rev A 12/01/24
Proposed bathroom amended

EAST MIDLANDS
DESIGN ASSOC.

Architectural Consultants

Willow Lodge
Horseshoe Road
Spalding
Lines
PE11 3JA

Tel : 01775 767968
Email : willowlodge@talktalk.net
Mobile phone : 07710 815044

Client : Mr B & Mrs H Bosworth

Project : Extension and alterations
at
2 Delacorte Green
Spalding
PE11 3WN

Drawing : Plan and elevations
existing and proposed

Scale : 1:50 & 1:100

Date : February 2024 Drawn : AL

Dwg No. : Rev

1213/02