

SHDC
Planning & Development

19 FEB 2010

Ref: 0136-10

Site Location Plan

Scale 1:1250



2nd Floor - 5B Sheepmarket
Spalding
PE11 1BH
Tel: 01775 768 921
e-mail: enquiries@remiwaydesign.co.uk

Site :

Residential Development at:
Linton House
142 Pinchbeck Road
Spalding
PE11 1QN

Client :

Mr S Twell

Date : *****

Scale : as noted

Drawing No:

1883 - 01



SHDC
Planning & Development

19 FEB 2010

Ref: 0136-10

Proposed Site Block Plan

Scale 1:200



2nd Floor - 58 Sheepmarket
Spalding
PE11 1BH
Tel: 01775 768 921
e-mail: enquiries@remwaydesign.co.uk

Site :

Residential Development at:
Linton House
142 Pinchbeck Road
Spalding
PE11 1QN

Client :

Mr S Twell

Date : *****

Scale : as noted

Drawing No:

1883 - 03



SHDC
 Planning & Development
 19 FEB 2010
 Ref: 0136-10

Existing Site Block Plan
 Scale 1:250

remway
 Design Ltd


2nd Floor - 58 Sheepmarket
 Spalding
 PE11 1BH
 Tel: 01775 768 921
 e-mail: enquiries@remwaydesign.co.uk

Site :
 Residential Development at:
 Linton House
 142 Pinchbeck Road
 Spalding
 PE11 1QN

Client :
Mr S Twell


Date : ★★★★★ Scale : as noted

Drawing No:
1883 - 02

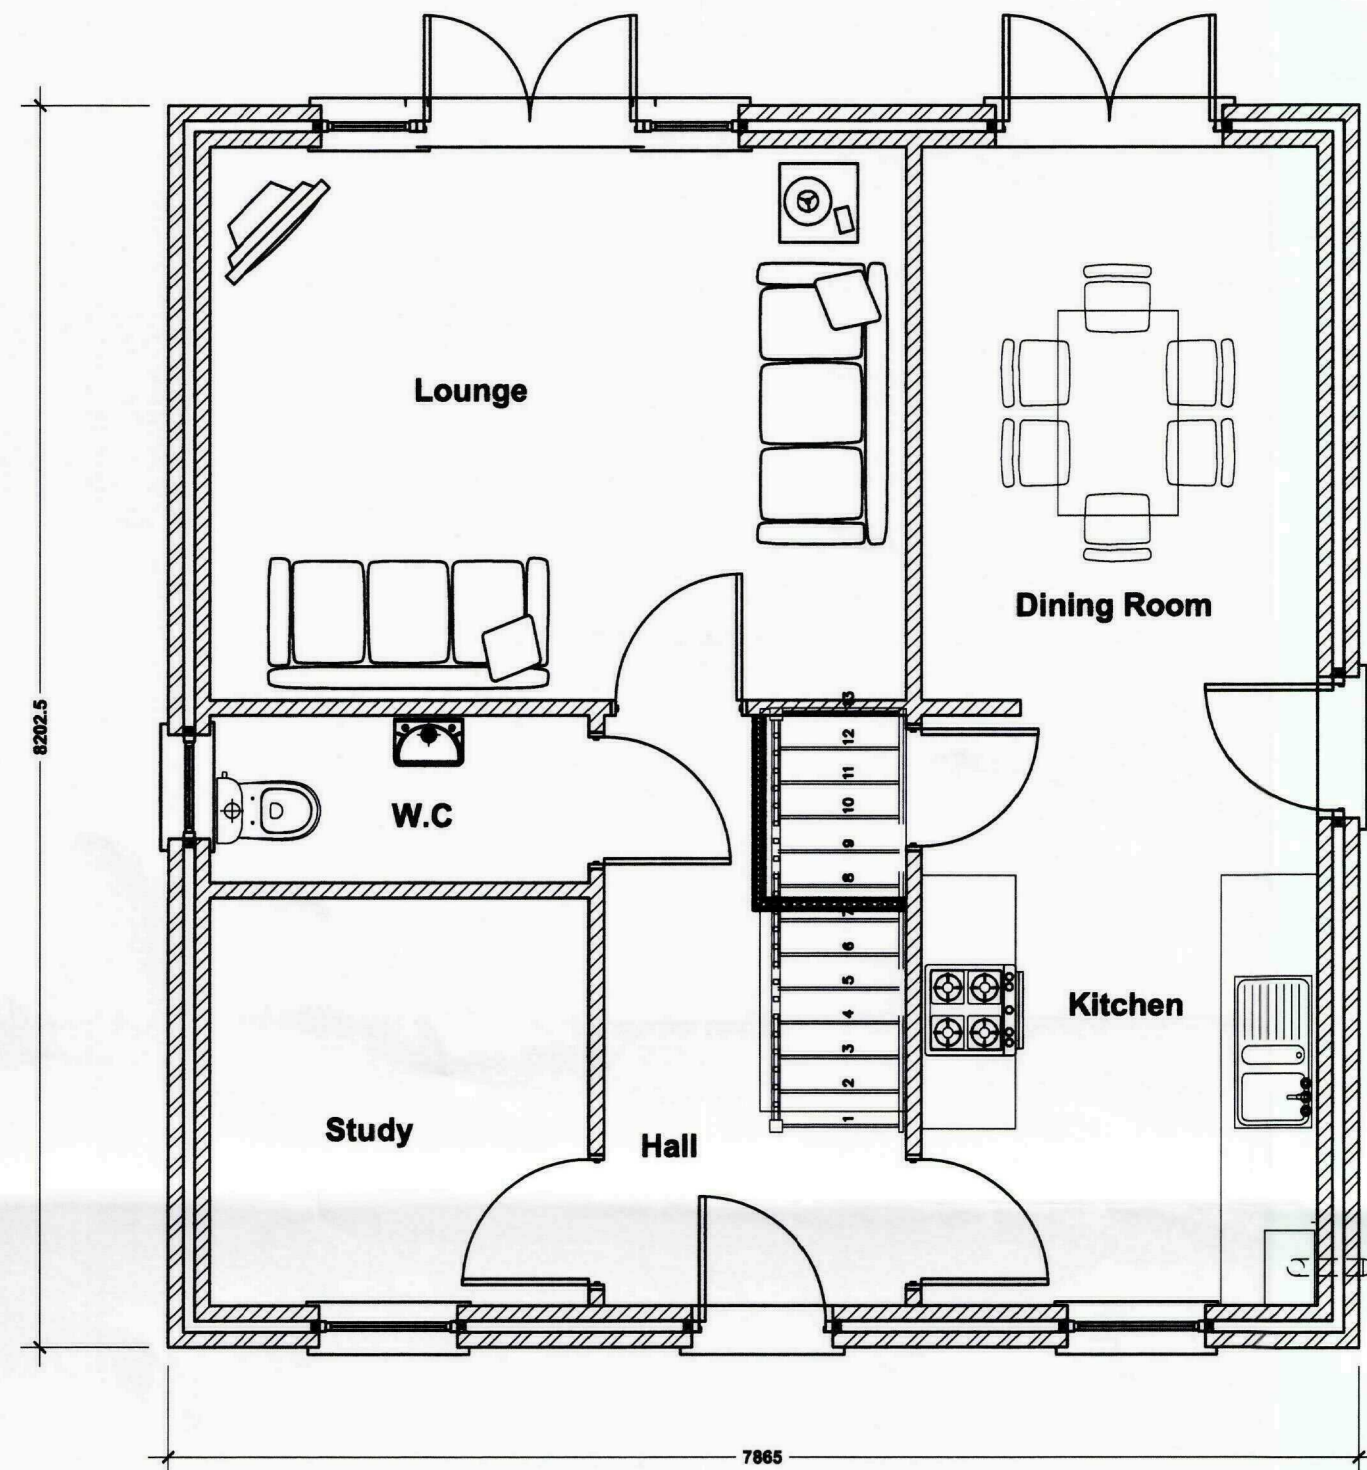


Ground Floor G.A

Scale 1:50

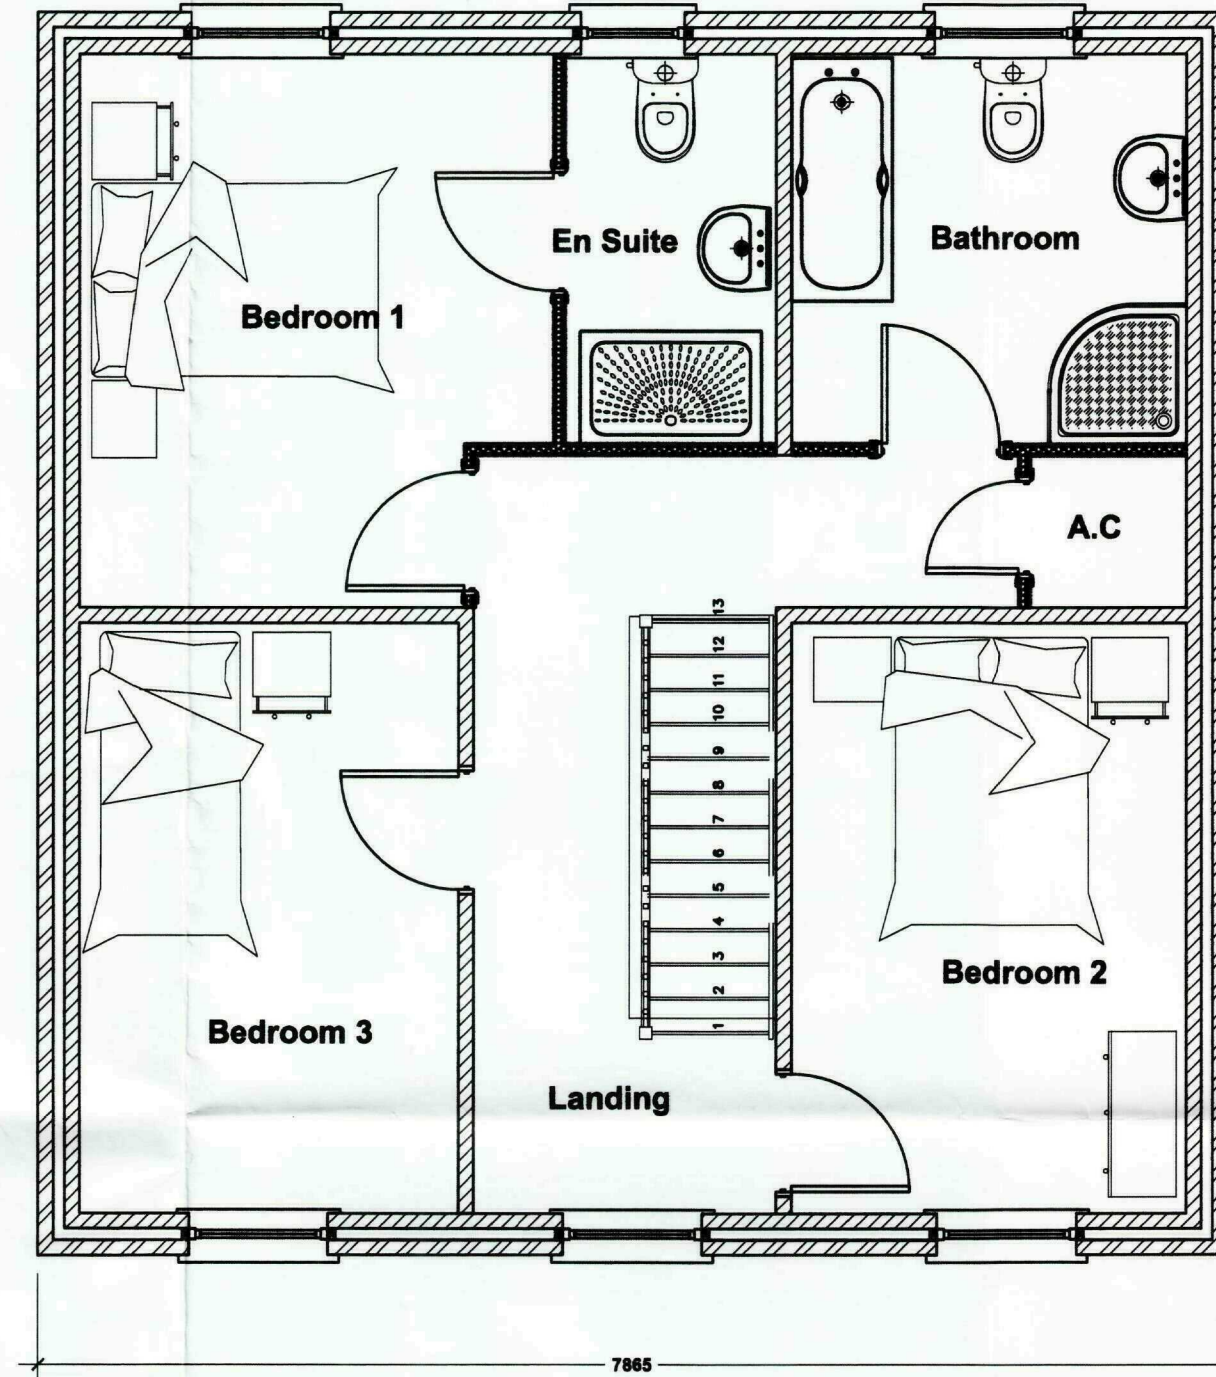


First Floor G.A

Scale 1:50

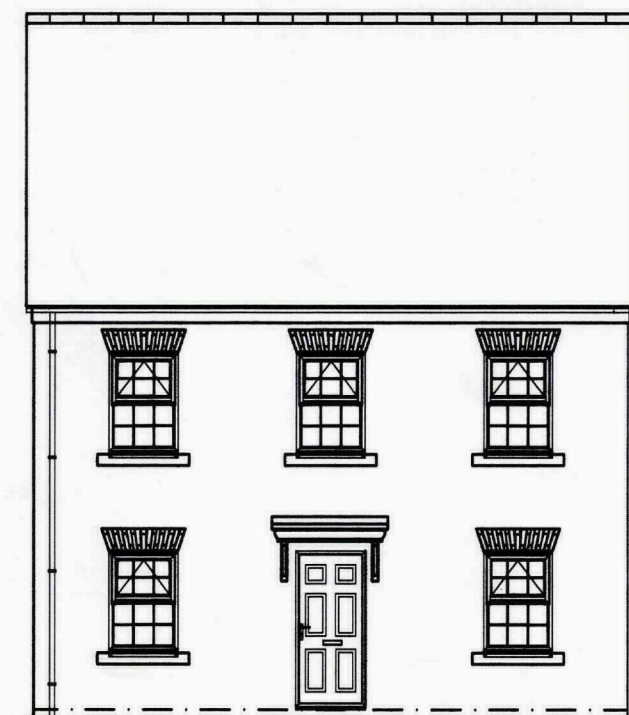


Front Elevation

Scale 1:100

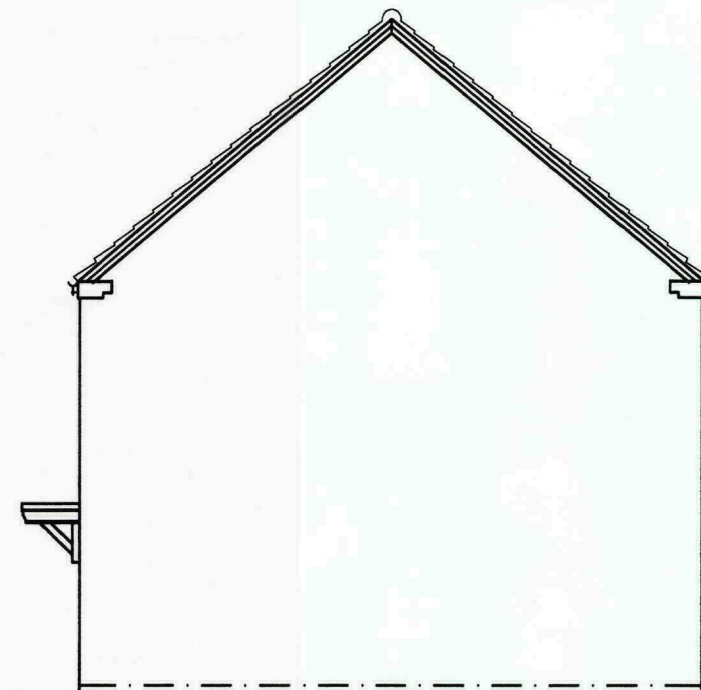


Side Elevation

Scale 1:100

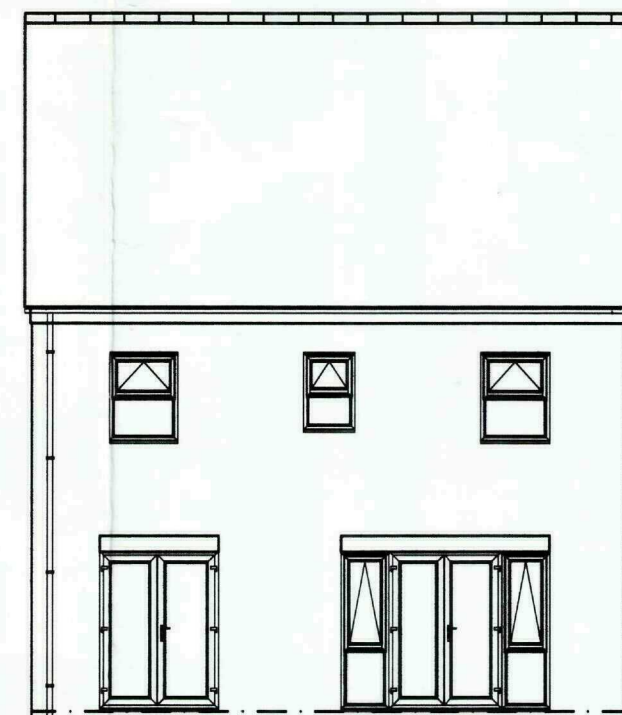

Rear Elevation

Scale 1:100

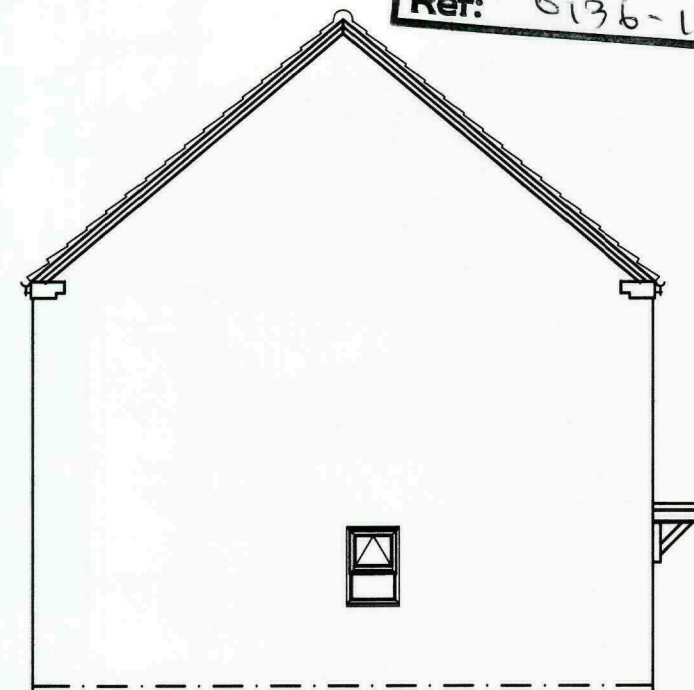

Side Elevation

Scale 1:100



GENERAL CONDITIONS
Contractors are responsible for checking all dimensions on site when work commences and before ordering any materials. Any discrepancies should be brought to the attention of the Client for remedial action before commencing further.

All materials not specified to be of a standard suitable for the work proposed and be fit for purpose. All work to be in accordance with good building practice and all necessary BS codes for Workmanship on Building Sites.

Revisions

Client:

Mr S Twell

Site:

Residential Development at:
Linton House
142 Pinchbeck Road
Spalding
PE11 1QN

Dwg Title:

Proposed G.A's & Elevation



2nd Floor - 5B Sheepmarket
Spalding
PE11 1BH
Tel : 01775 798 921
e-mail: enquiries@remwaydesign.co.uk

Dwg Size

A2

Drawing Number

1796-04

Revision: