




PROPOSED EAST ELEVATION

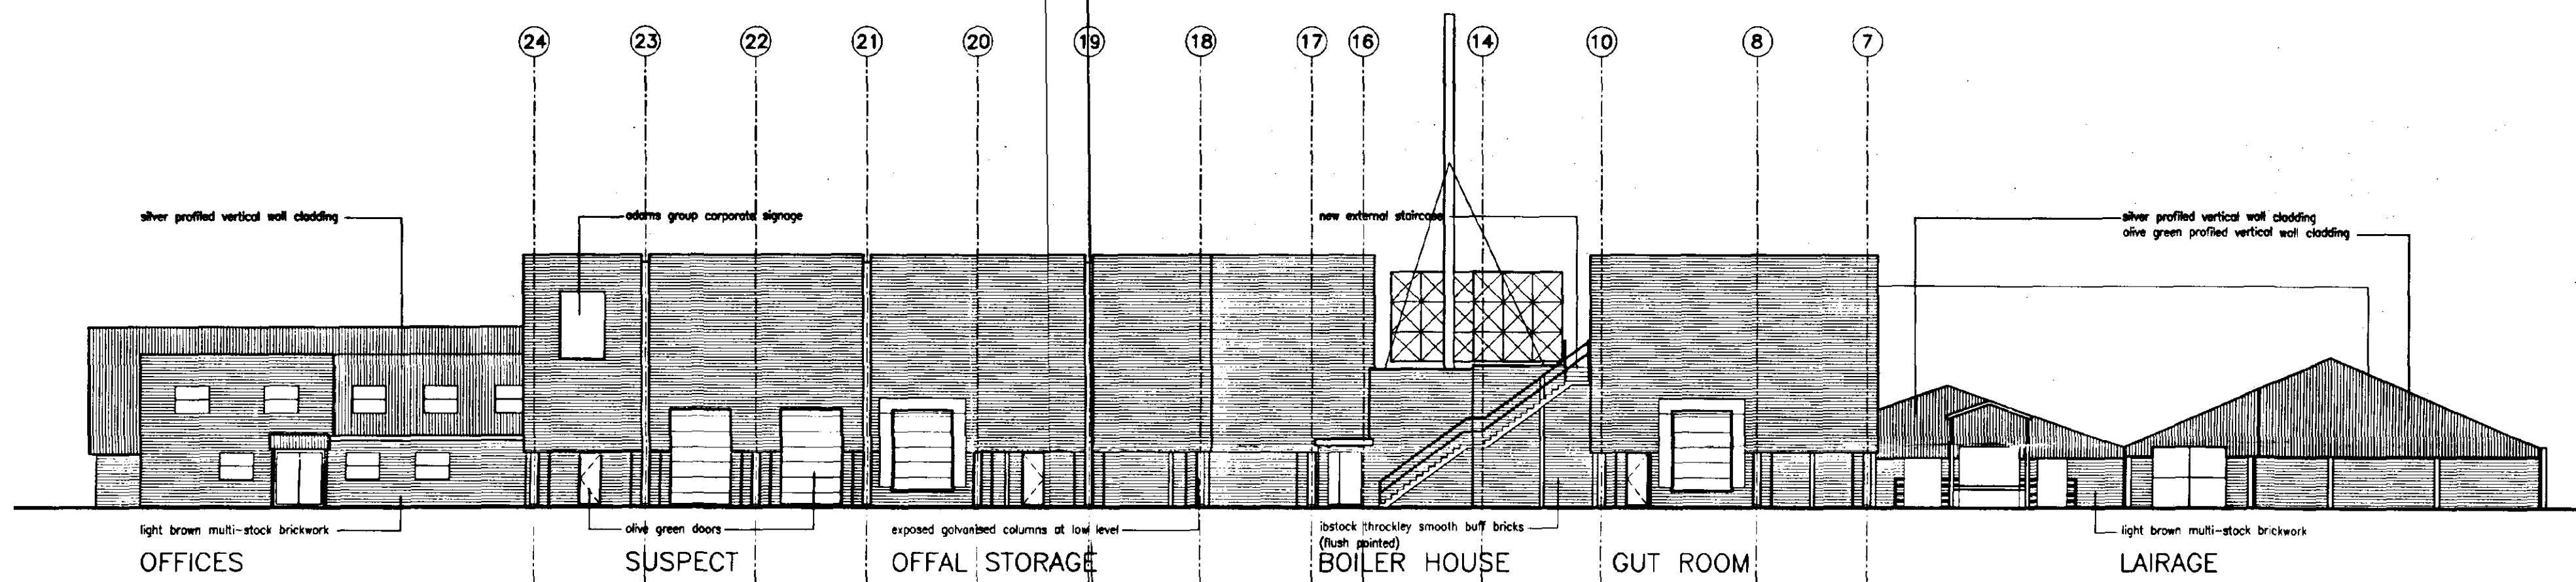

PROPOSED NORTH ELEVATION

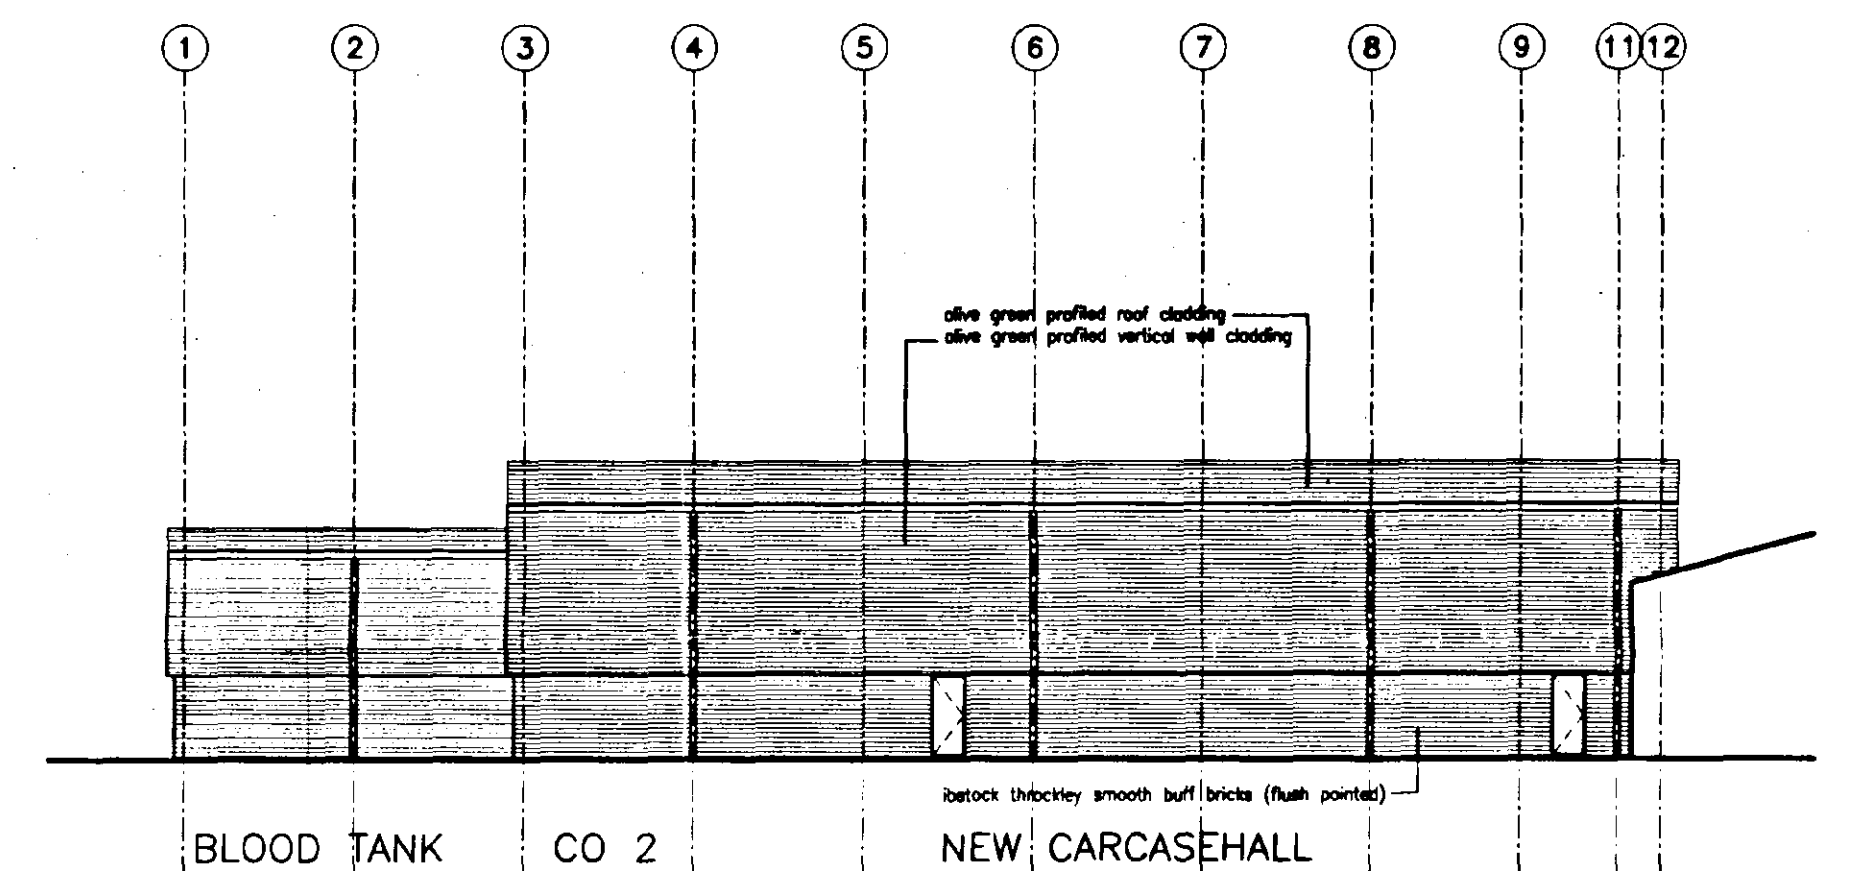

PROPOSED SOUTH ELEVATION

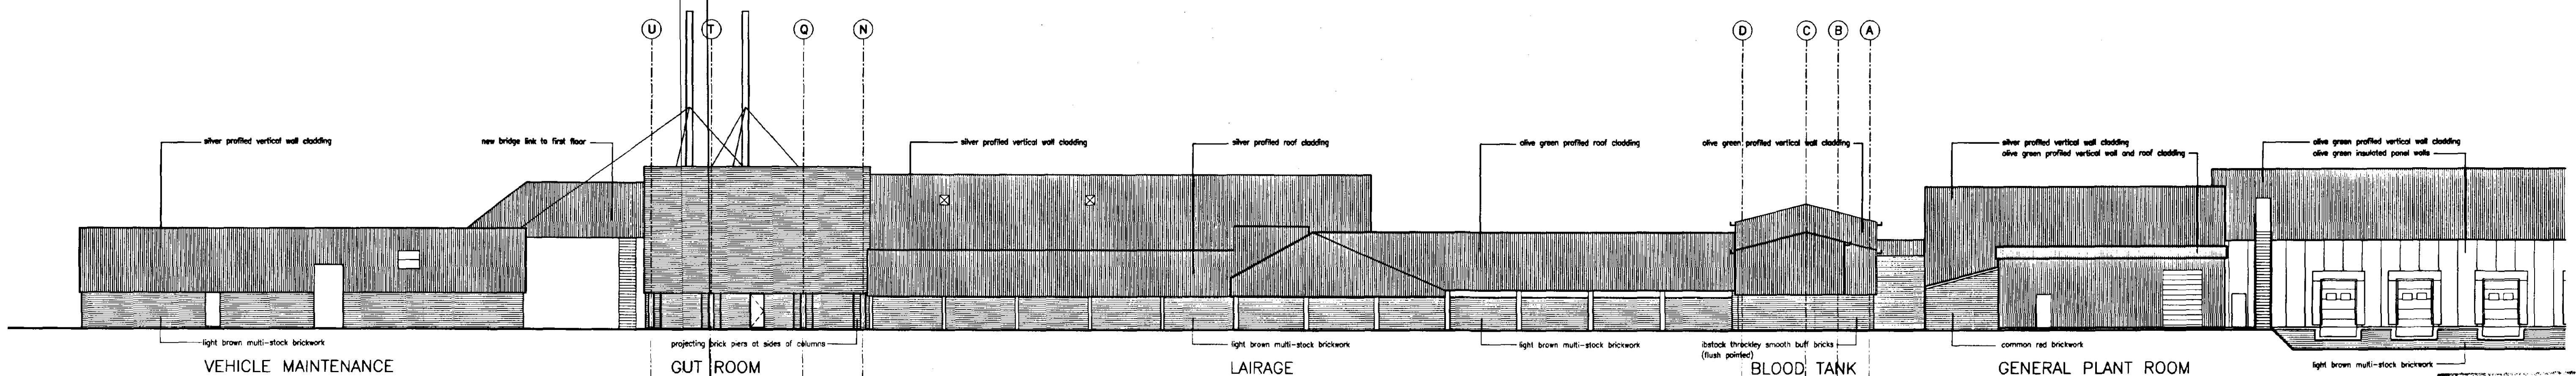

PROPOSED WEST ELEVATION

COPYRIGHT RESERVED

NOTES: DO NOT SCALE. ALL DIMENSIONS TO BE CHECKED ON SITE. DISCREPANCIES TO BE REPORTED BEFORE PROCEEDING.

REVISIONS

A:	EXISTING TREE INDICATED. CORPORATE SIGNAGE REPOSITIONED. JAN 2000. OCB CNF
B:	HEIGHT OF CARCASEHALL RAISED GRIDS 3-5 AND 7-12. FEB 2000 OCB CNF
C:	
D:	
E:	
F:	
G:	
H:	



PETER HADDON AND PARTNERS CHARTERED ARCHITECTS
THE OLD RECTORY, RECTORY LANE, MILTON MALSOR, NORTHAMPTON NN7 3AQ. TEL 01604 858916 FACSIMILE 01604 859123

GEO. ADAMS AND SONS LTD
FULNEY LANE SPALDING

PROPOSED ELEVATIONS CAD Ref: SHALL02

Scale	Date	Drawn	Checked	Ref	
1:200	JAN 2000	OCB	CNF	2860/13	B

DISPATCH BAYS SOUTH HOLLAND DC HOUSING & PLANNING
DETERMINED PLAN 4 FEB 2000
Ref: A37/00

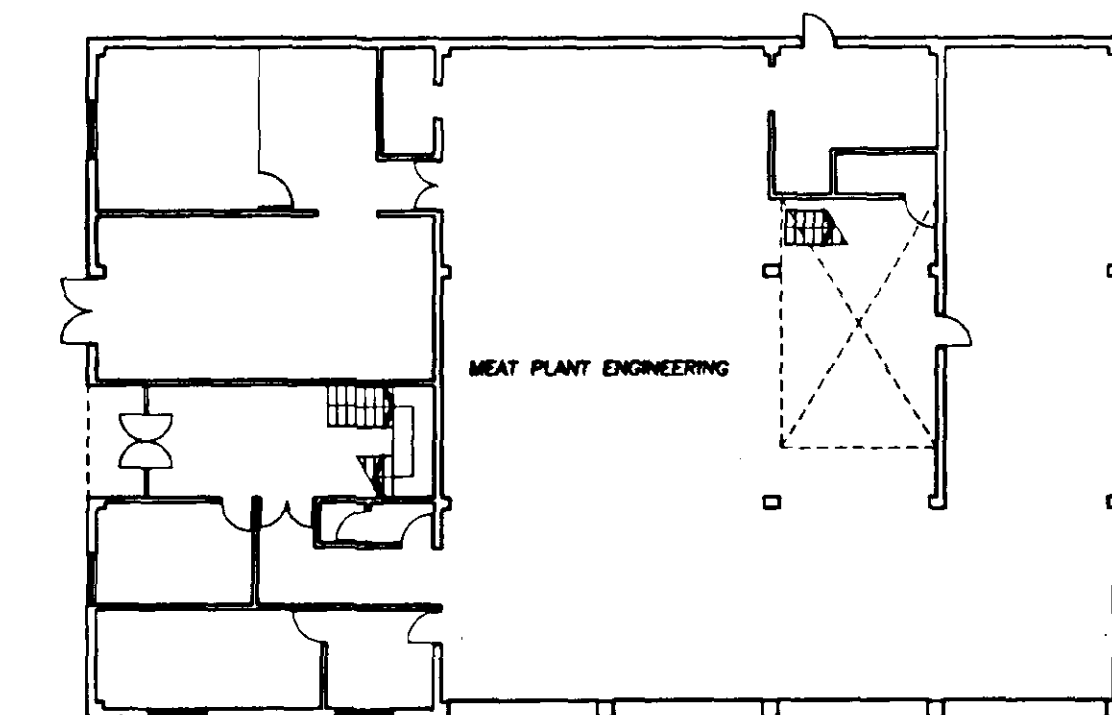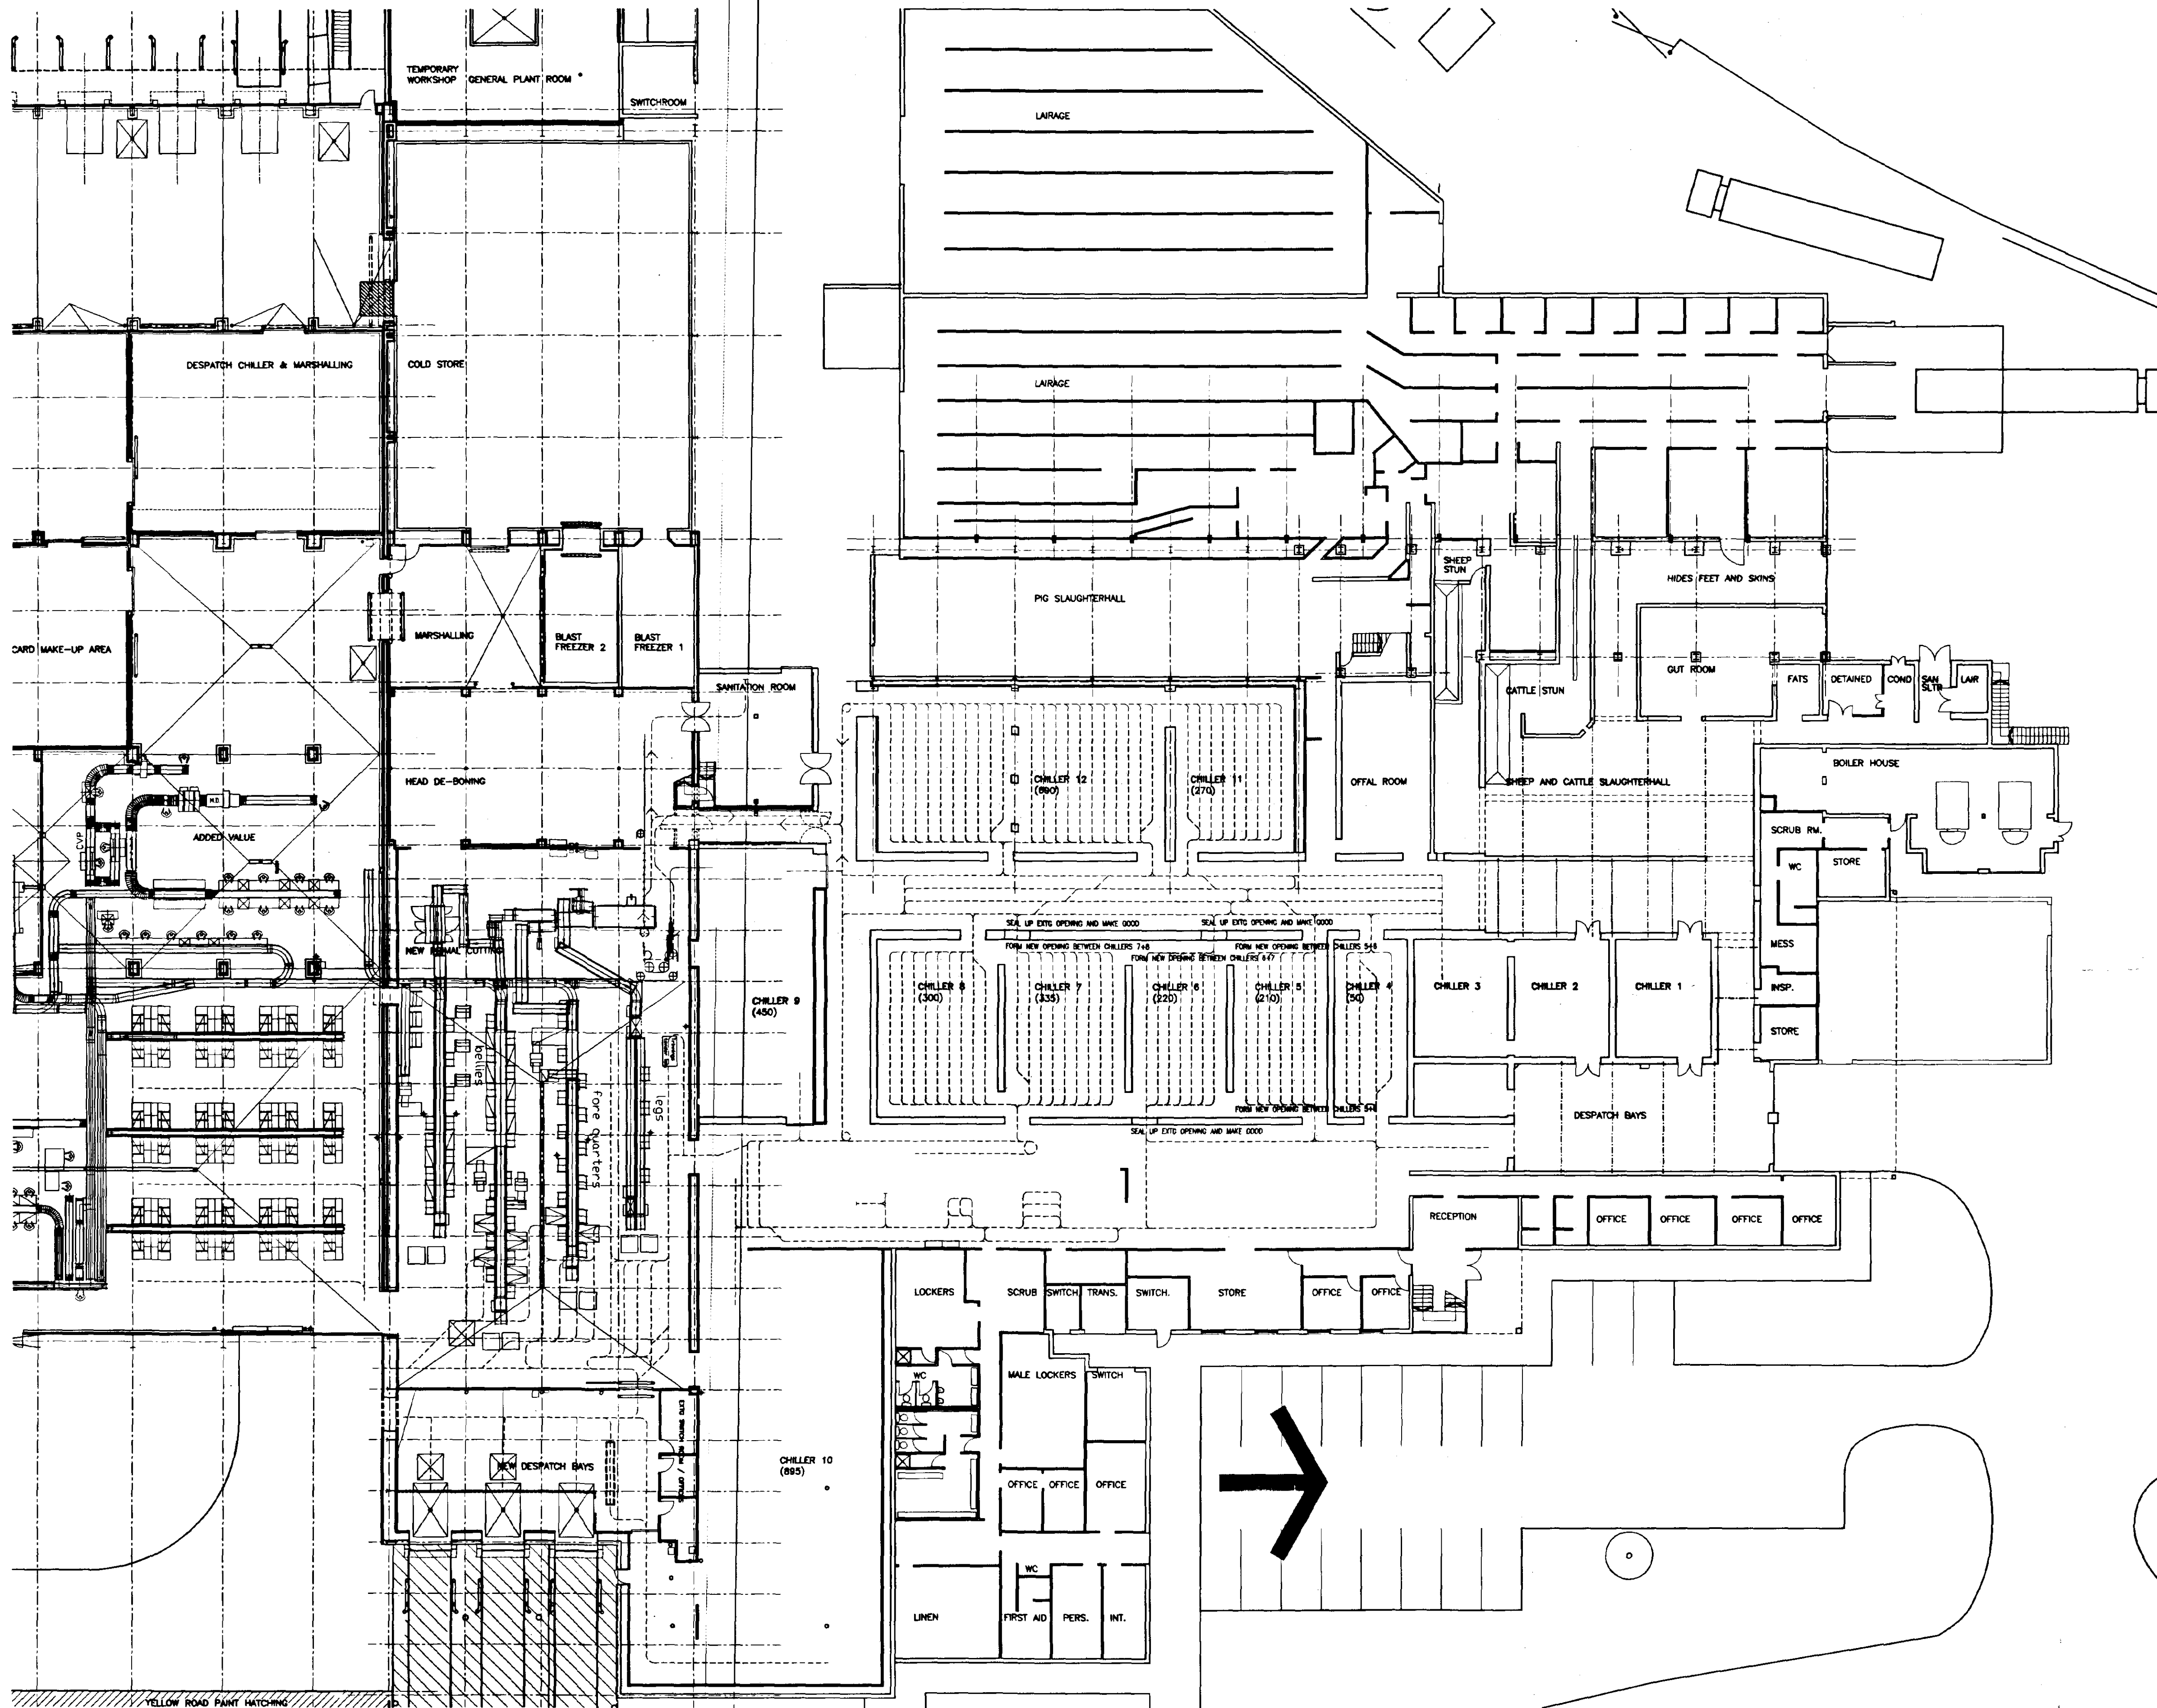

SOUTH HILL AND DC
HOUSING & PLANNING
- 4 FEB 2000
Ref: 0137/00

**DETERMINED
PLAN**

PETER HADDON AND PARTNERS CHARTERED ARCHITECTS
THE OLD RECTORY, RECTORY LANE, MILTON MALSOR, NORTHAMPTON NN7 3AQ. TEL 01604 858916 FACSIMILE 01604 859123

SLAUGHTERLINE EXPANSION
GEO. ADAMS AND SONS LTD
FULNEY LANE SPALDING


EXTG SLAUGHTERHALL PLAN CAD Ref: GAS05 (2073)

Scale: 1:200	Date: SEP 99	Drawn: OCB	Checked: CNF	No: 2860/1	E
--------------	--------------	------------	--------------	------------	---

**COPYRIGHT
RESERVED**


NOTES: DO NOT SCALE. ALL DIMENSIONS TO BE CHECKED ON SITE. DISCREPANCIES TO BE REPORTED BEFORE PROCEEDING.

- REVISIONS
- A: MINOR REVISIONS AS BUILT. 11.99 OCB CNF
 - B: DRAWING VIEW CHANGED TO INCORPORATE WORKSHOP BUILDING. 11.99 OCB CNF
 - C: EXTG VEHICLE MAINTENANCE BUILDING, BOILER HOUSE AND OFFICES UPDATED AS BUILT. 12.99 OCB CNF
 - D: MINOR AMENDMENTS FOLLOWING SITE SURVEY. JAN 2000. OCB CNF
 - E: EXISTING SILVER BIRCH TREE INDICATED. JAN 2000 OCB CNF
 - F:
 - G:
 - H:

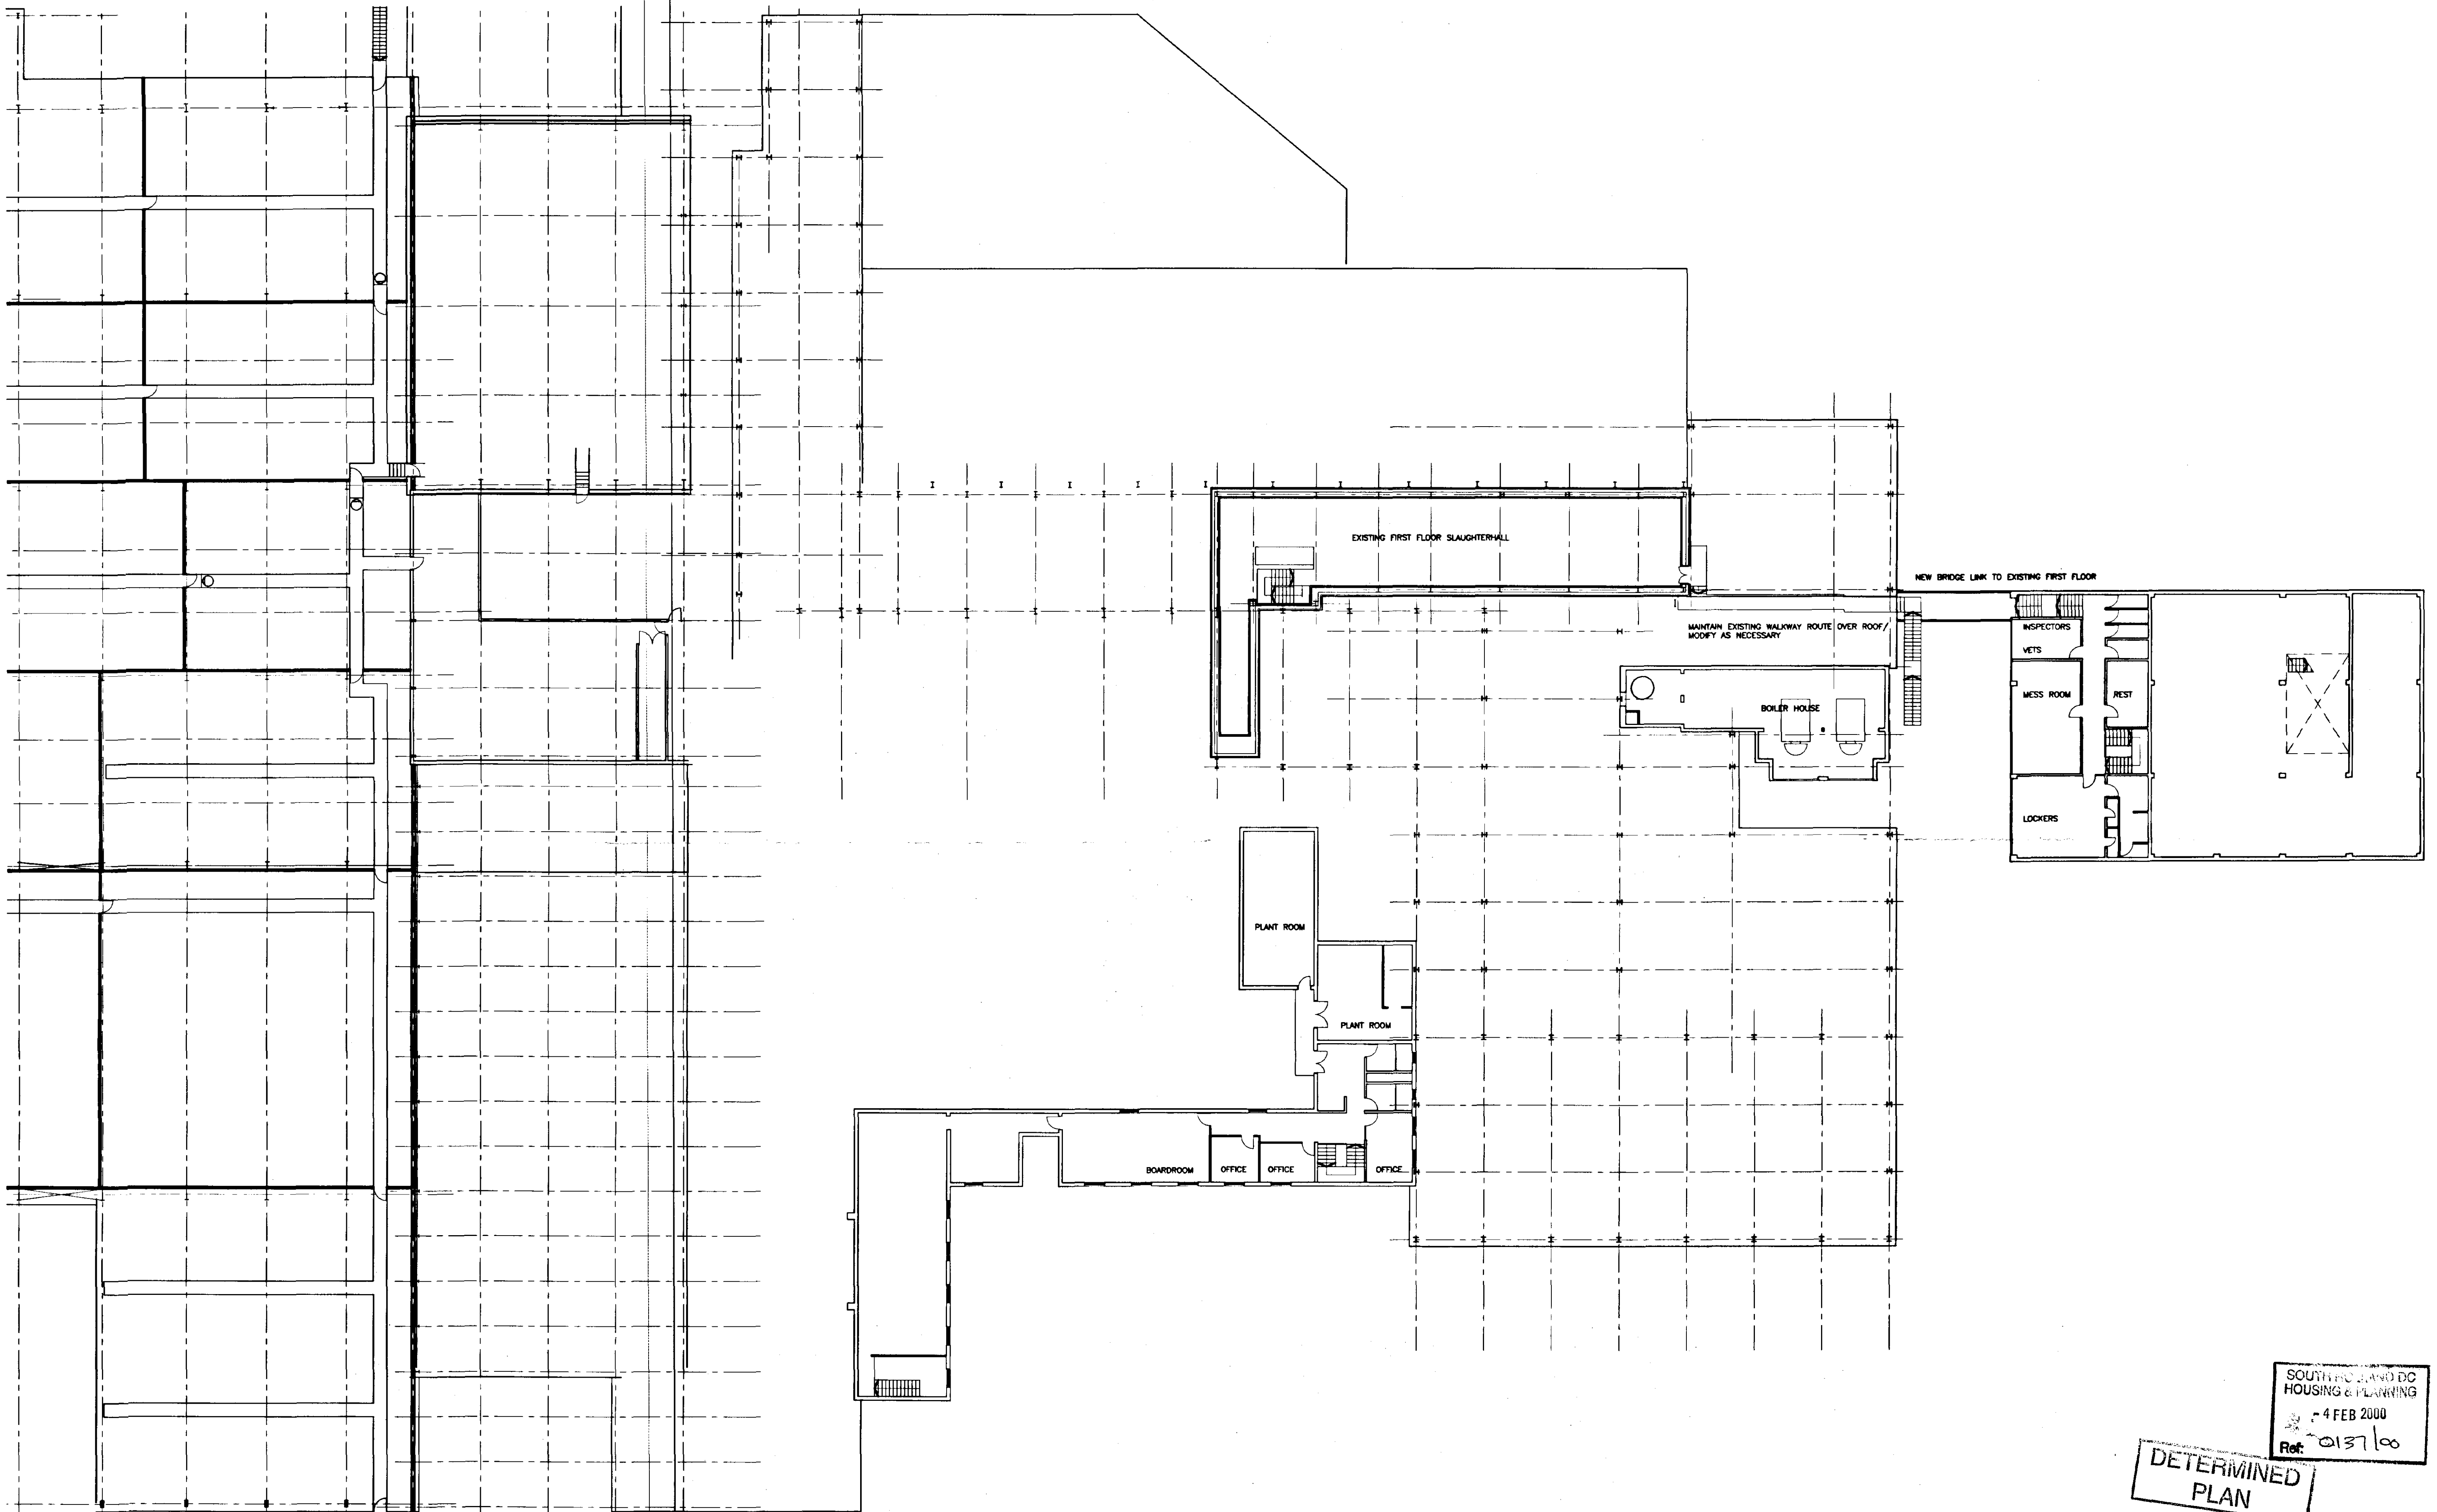

COPYRIGHT
RESERVED

NOTES: DO NOT SCALE. ALL DIMENSIONS TO BE CHECKED ON SITE. DISCREPANCIES TO BE REPORTED BEFORE PROCEEDING.

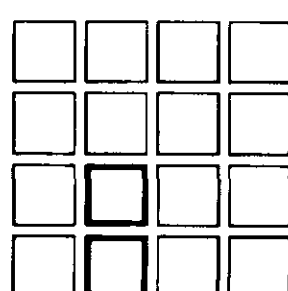

REVISION:
FIRST ISSUE OF DRAWING:
A: STEPS TO BRIDGE LINK LOCATED WITHIN EXISTING FIRST FLOOR VEHICLE MAINTENANCE. FEB 2000 OCB CNF

REVISION:

REVISION:

REVISION:

PETER HADDON AND PARTNERS CHARTERED ARCHITECTS
THE OLD RECTORY, RECTORY LANE, MILTON MALSOR, NORTHAMPTON NN7 3AQ. TEL 01604 858916 FACSIMILE 01604 859123


SLAUGHTERLINE EXPANSION
GEO. ADAMS AND SONS LTD
FULNEY LANE SPALDING

ROOF VOID PLAN CAD Ref: SHALL06

Scale 1:200 Date JAN 2000 Drawn OCB Checked CNF No 2860/12 A

SOUTH HOLLAND DC
HOUSING & PLANNING
4 FEB 2000
Ref: 0137/00

DETERMINED
PLAN

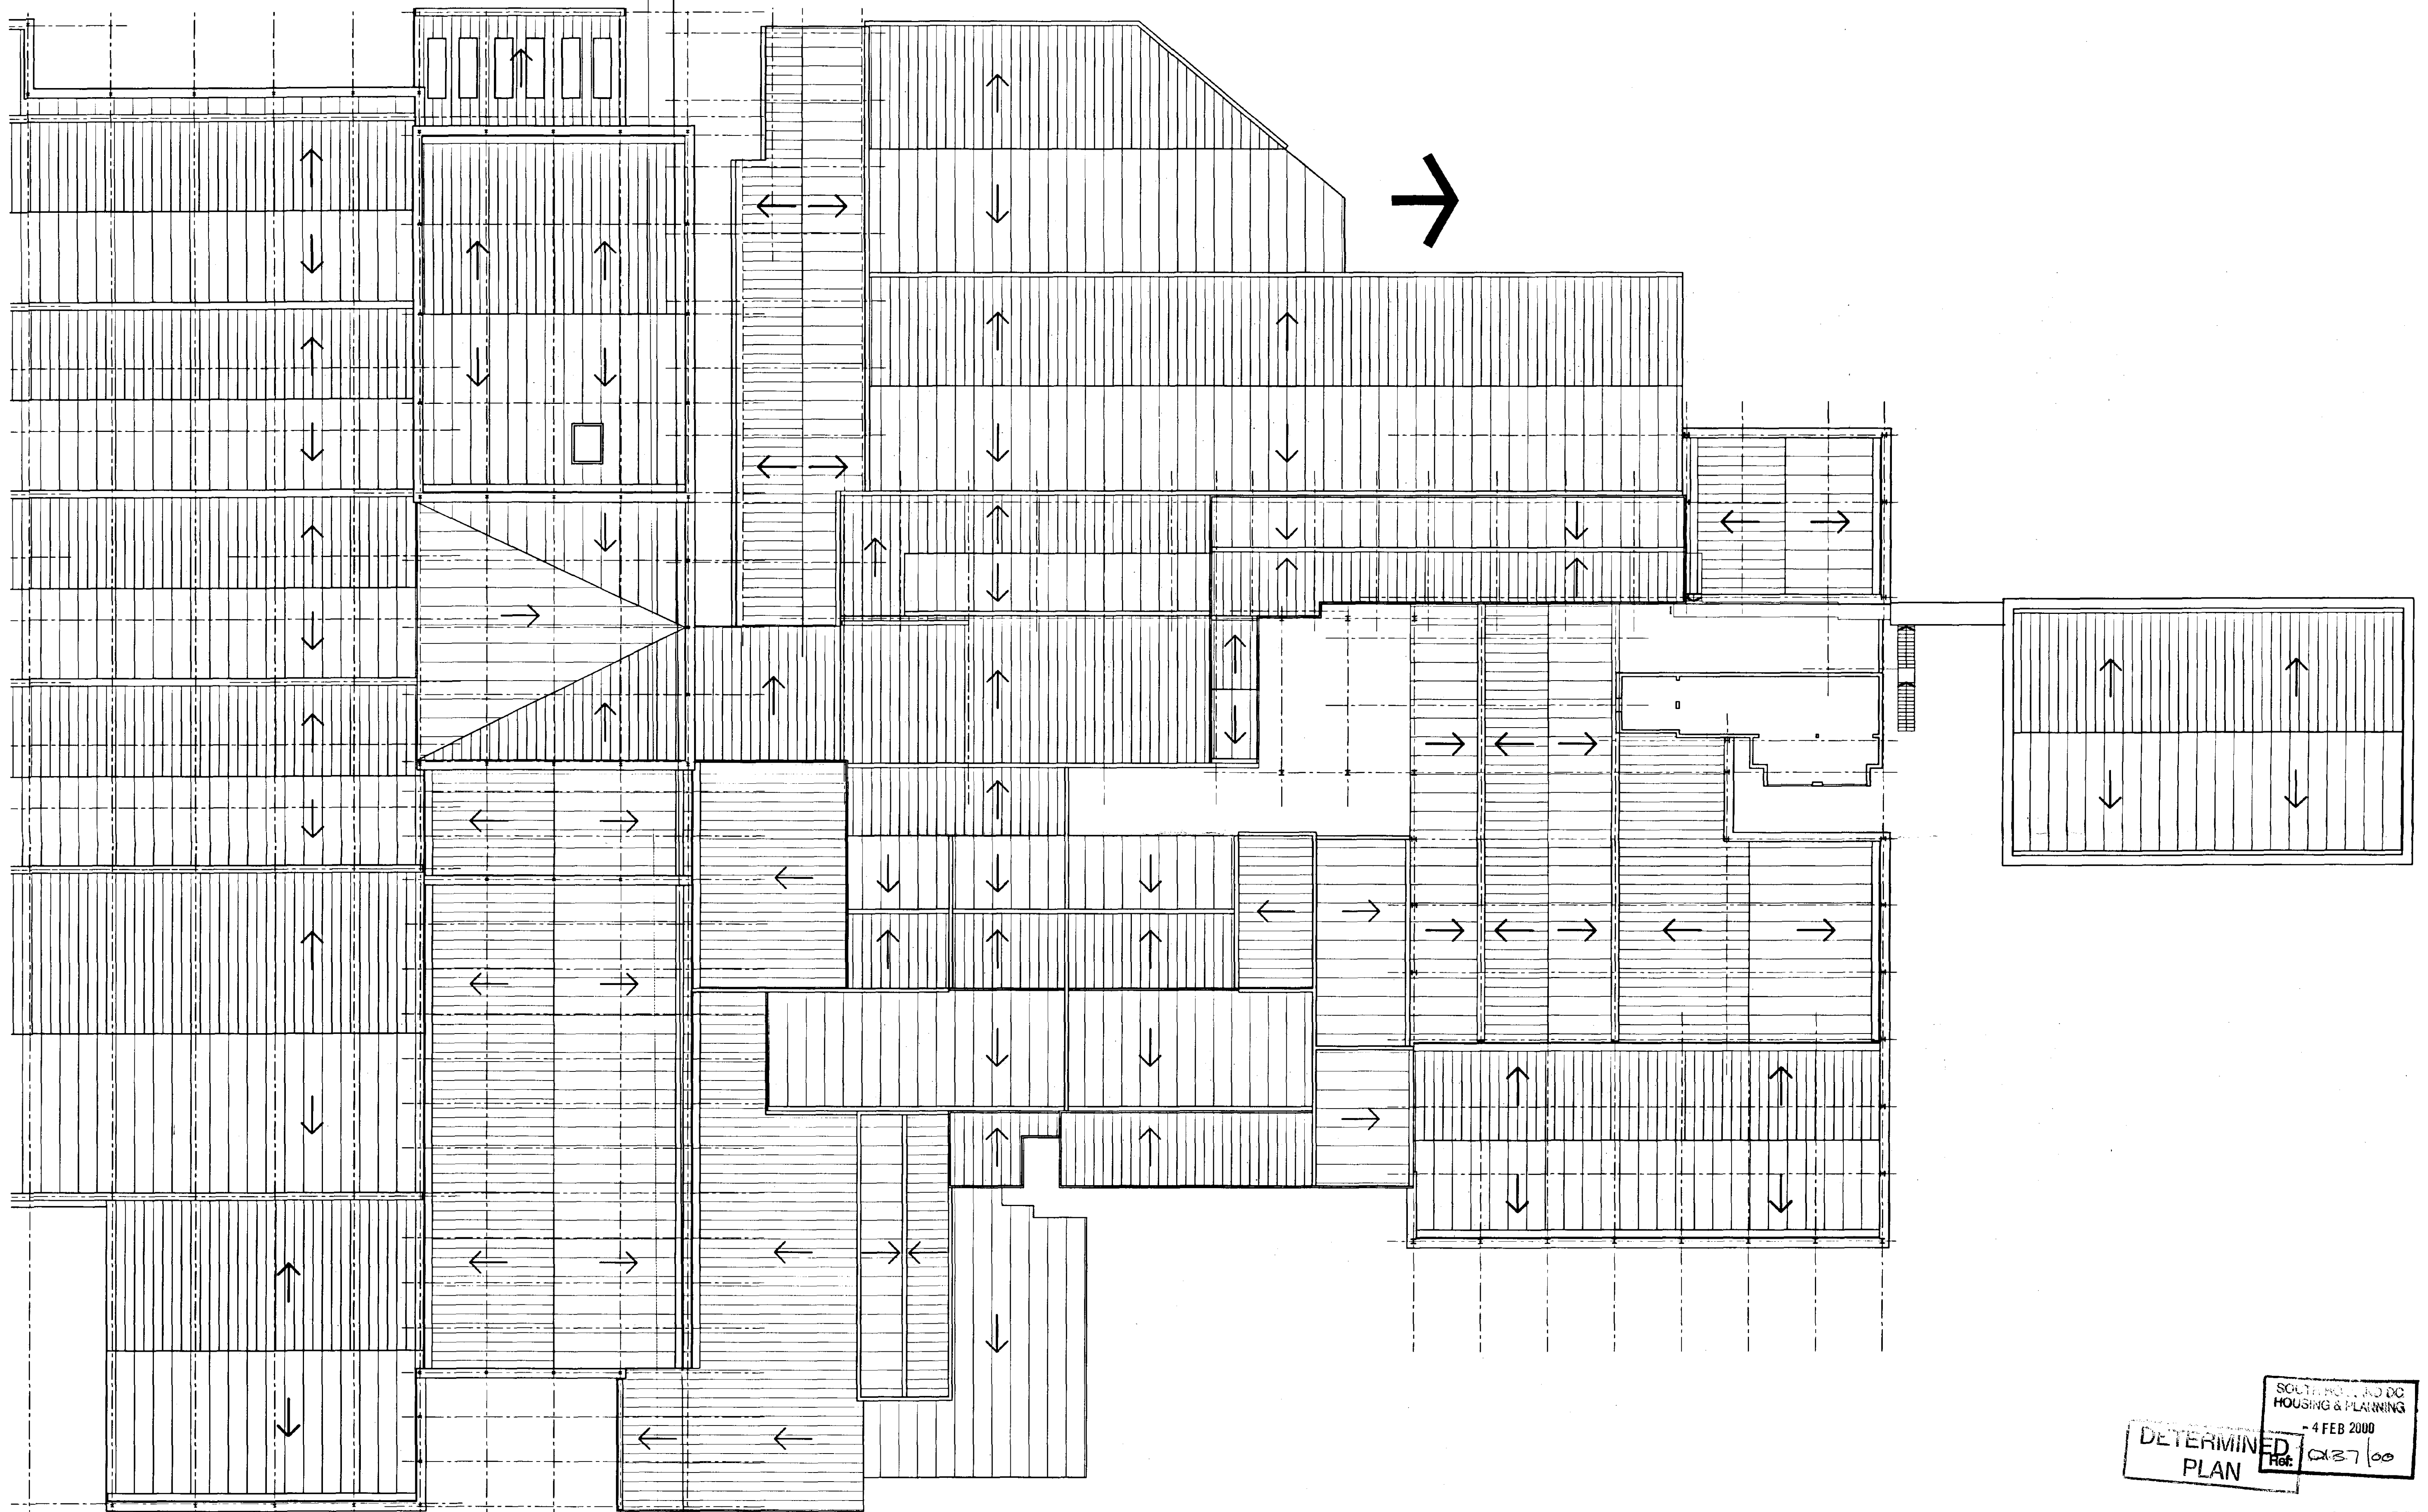

COPYRIGHT
RESERVED

NOTES: DO NOT SCALE. ALL DIMENSIONS TO BE CHECKED ON SITE. DISCREPANCIES
TO BE REPORTED BEFORE PROCEEDING.

REVISION:

FIRST ISSUE OF DRAWING:

DATE: 01/02/09

REVISION:

DATE: 01/02/09

PETER HADDON AND PARTNERS CHARTERED
THE OLD RECTORY, RECTORY LANE, MILTON MALSOR, NORTHAMPTON NN7 3AQ. TEL 01604 858916 FACSIMILE 01604 859123

SLAUGHTERLINE EXPANSION
GEO. ADAMS AND SONS LTD
FULNEY LANE SPALDING


ROOF PLAN

CAD Ref: SHALL05


Scale: 1:200 Date: JAN 2000 Drawn: OCB Checked: CNF No: 2860/09

DETERMINED
PLAN


SOUTH FULNEY DO DO
HOUSING & PLANNING
- 4 FEB 2000
Ref: 0137/00

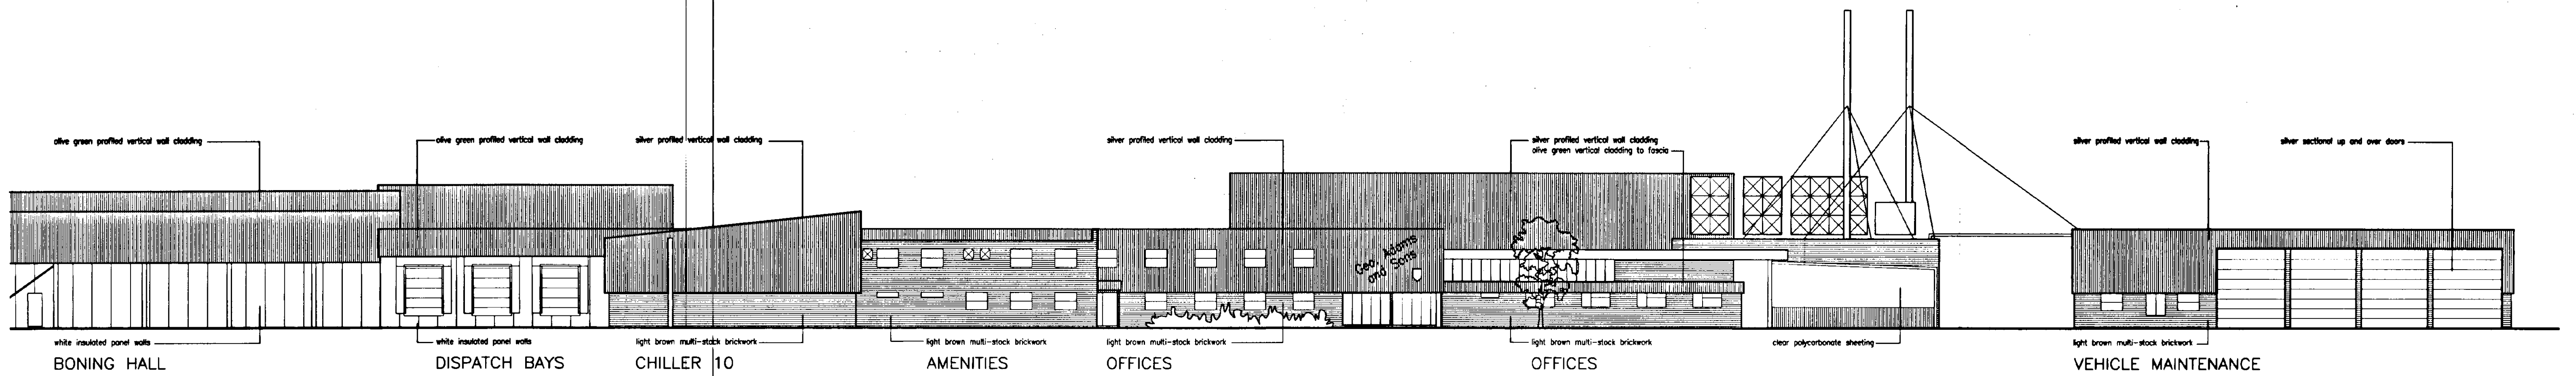

EXISTING EAST ELEVATION

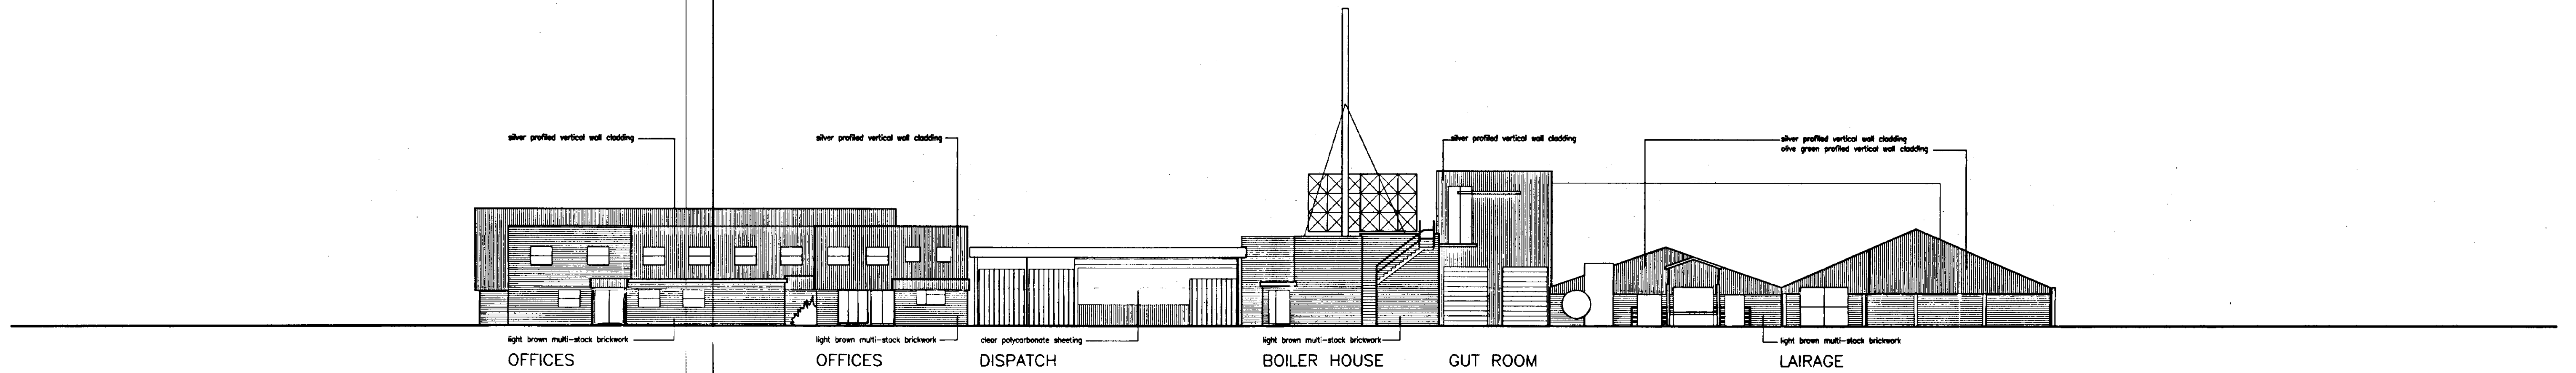

EXISTING NORTH ELEVATION

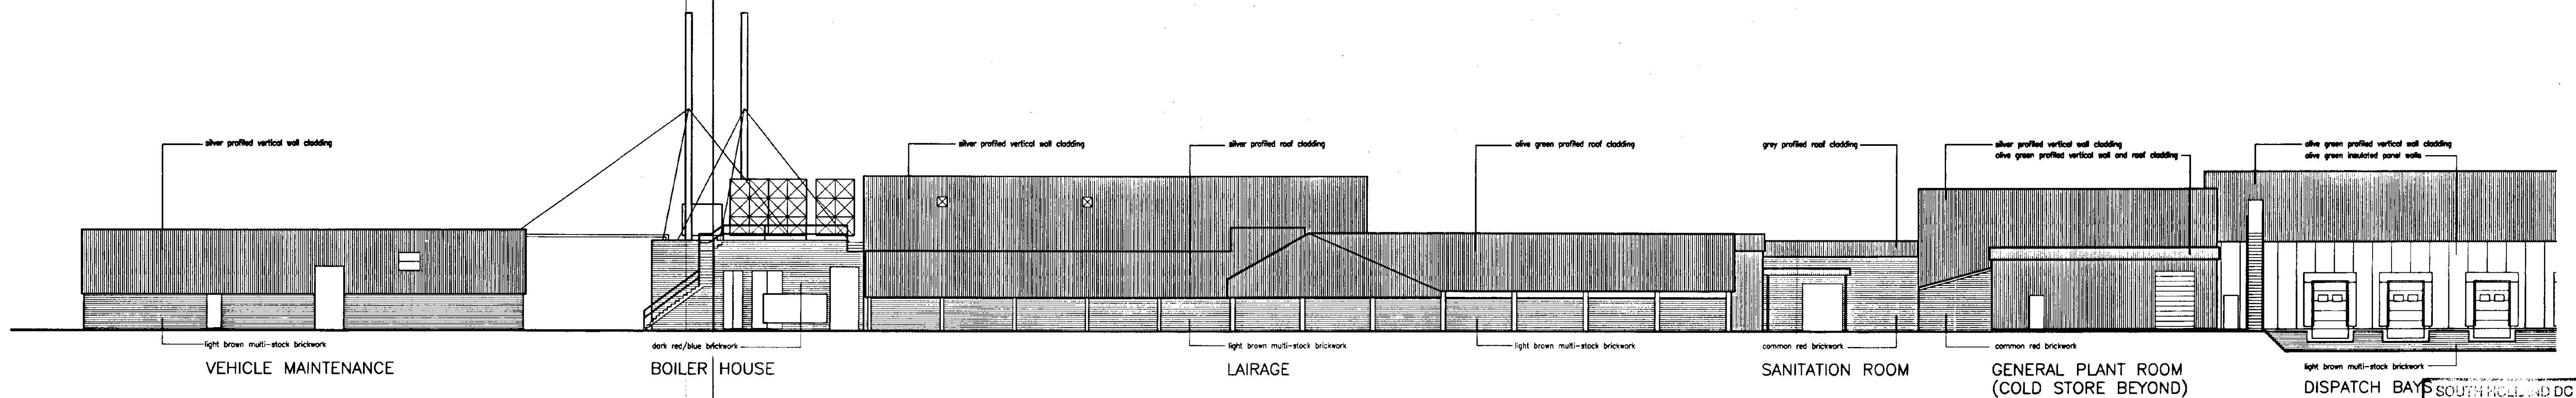

EXISTING WEST ELEVATION

COPYRIGHT
RESERVED

NOTES: DO NOT SCALE. ALL DIMENSIONS TO BE CHECKED ON SITE. DISCREPANCIES TO BE REPORTED BEFORE PROCEEDING.

REVISIONS

- A: DRAWING COMPLETED FOLLOWING SURVEY. NOTES ADDED. JAN 2000. OCB CNF
- B: EXISTING SILVER BIRCH TREE INDICATED. JAN 2000 OCB CNF
- C:
- D:
- E:
- F:
- G:
- H:

PETER HADDON AND PARTNERS CHARTERED ARCHITECTS
THE OLD RECTORY, RECTORY LANE, MILTON MALSOR, NORTHAMPTON NN7 3AQ. TEL 01604 858916 FACSIMILE 01604 859123

SLAUGHTERLINE EXPANSION
GEO. ADAMS AND SONS LTD
FULNEY LANE SPALDING


EXISTING ELEVATIONS

CAD Ref: SHALL02


Scale 1:200 Date DEC 99 Draw OCB Check CNF No 2860/8 B

DETERMINED
PLAN


SOUTH HOLLAND DC
HOUSING & PLANNING
4 FEB 2000
Ref: 0137/00

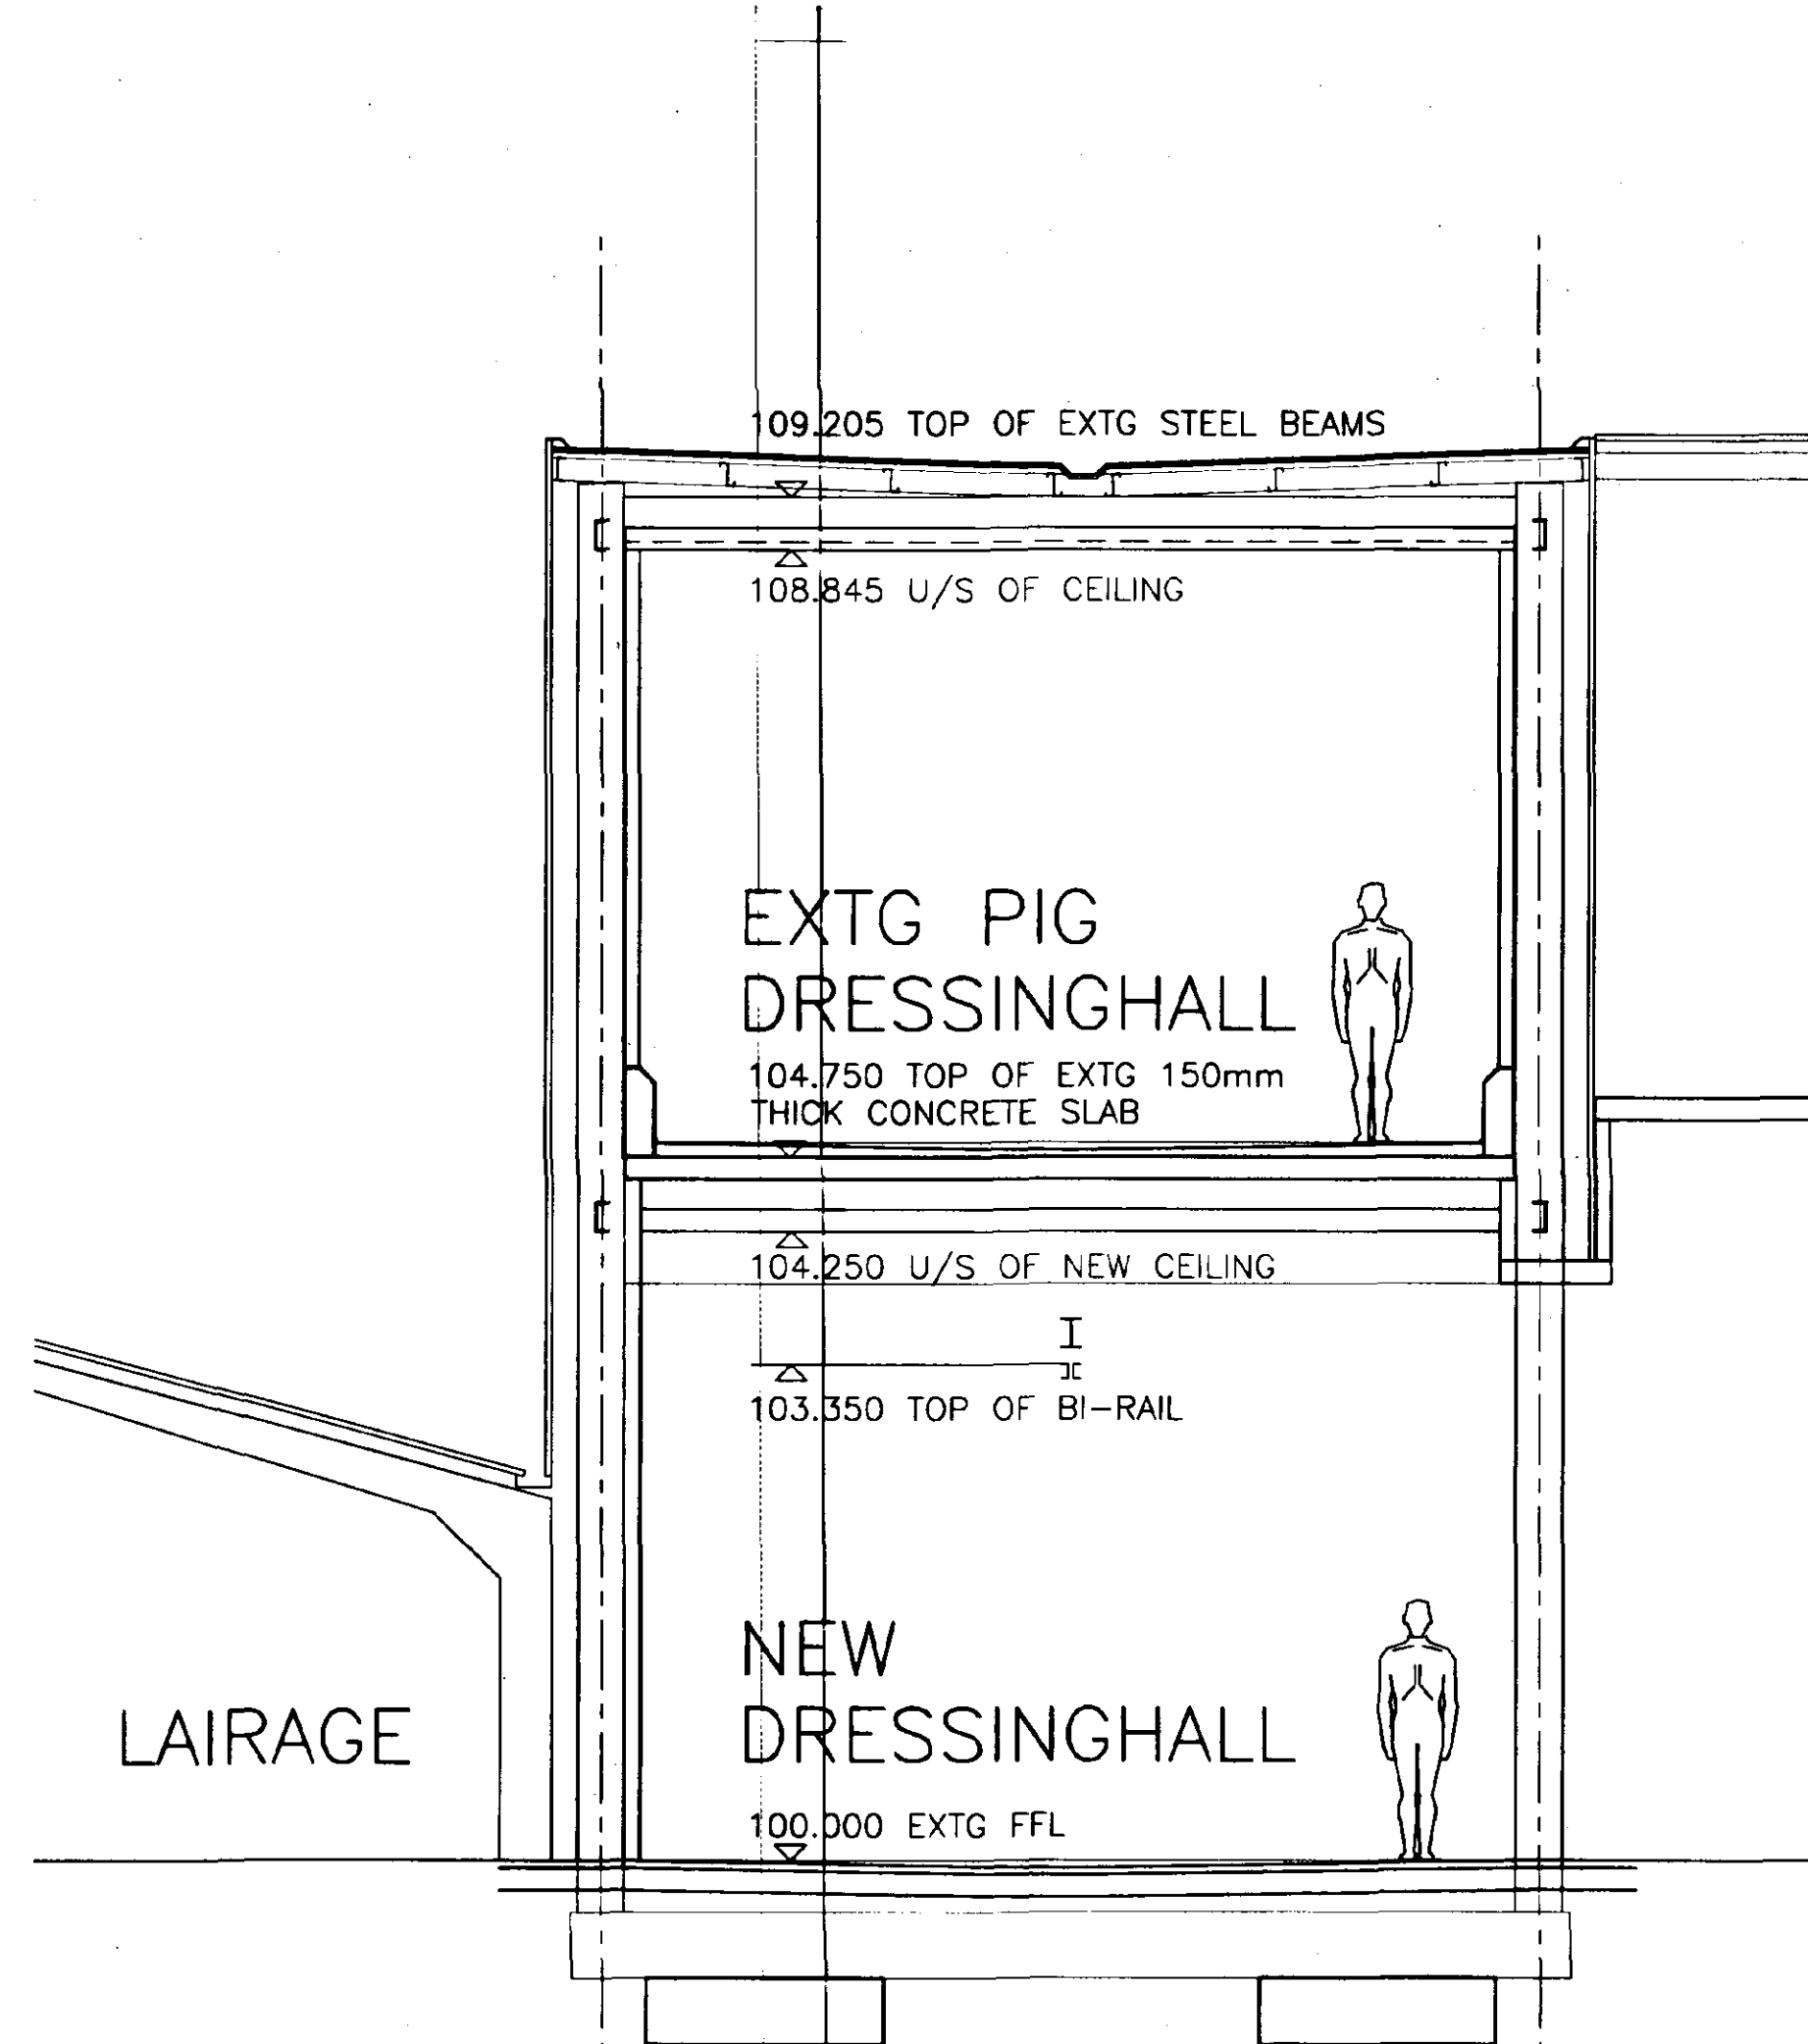


SECTION THROUGH EXTG FIRST FLOOR DRESSINGHALL

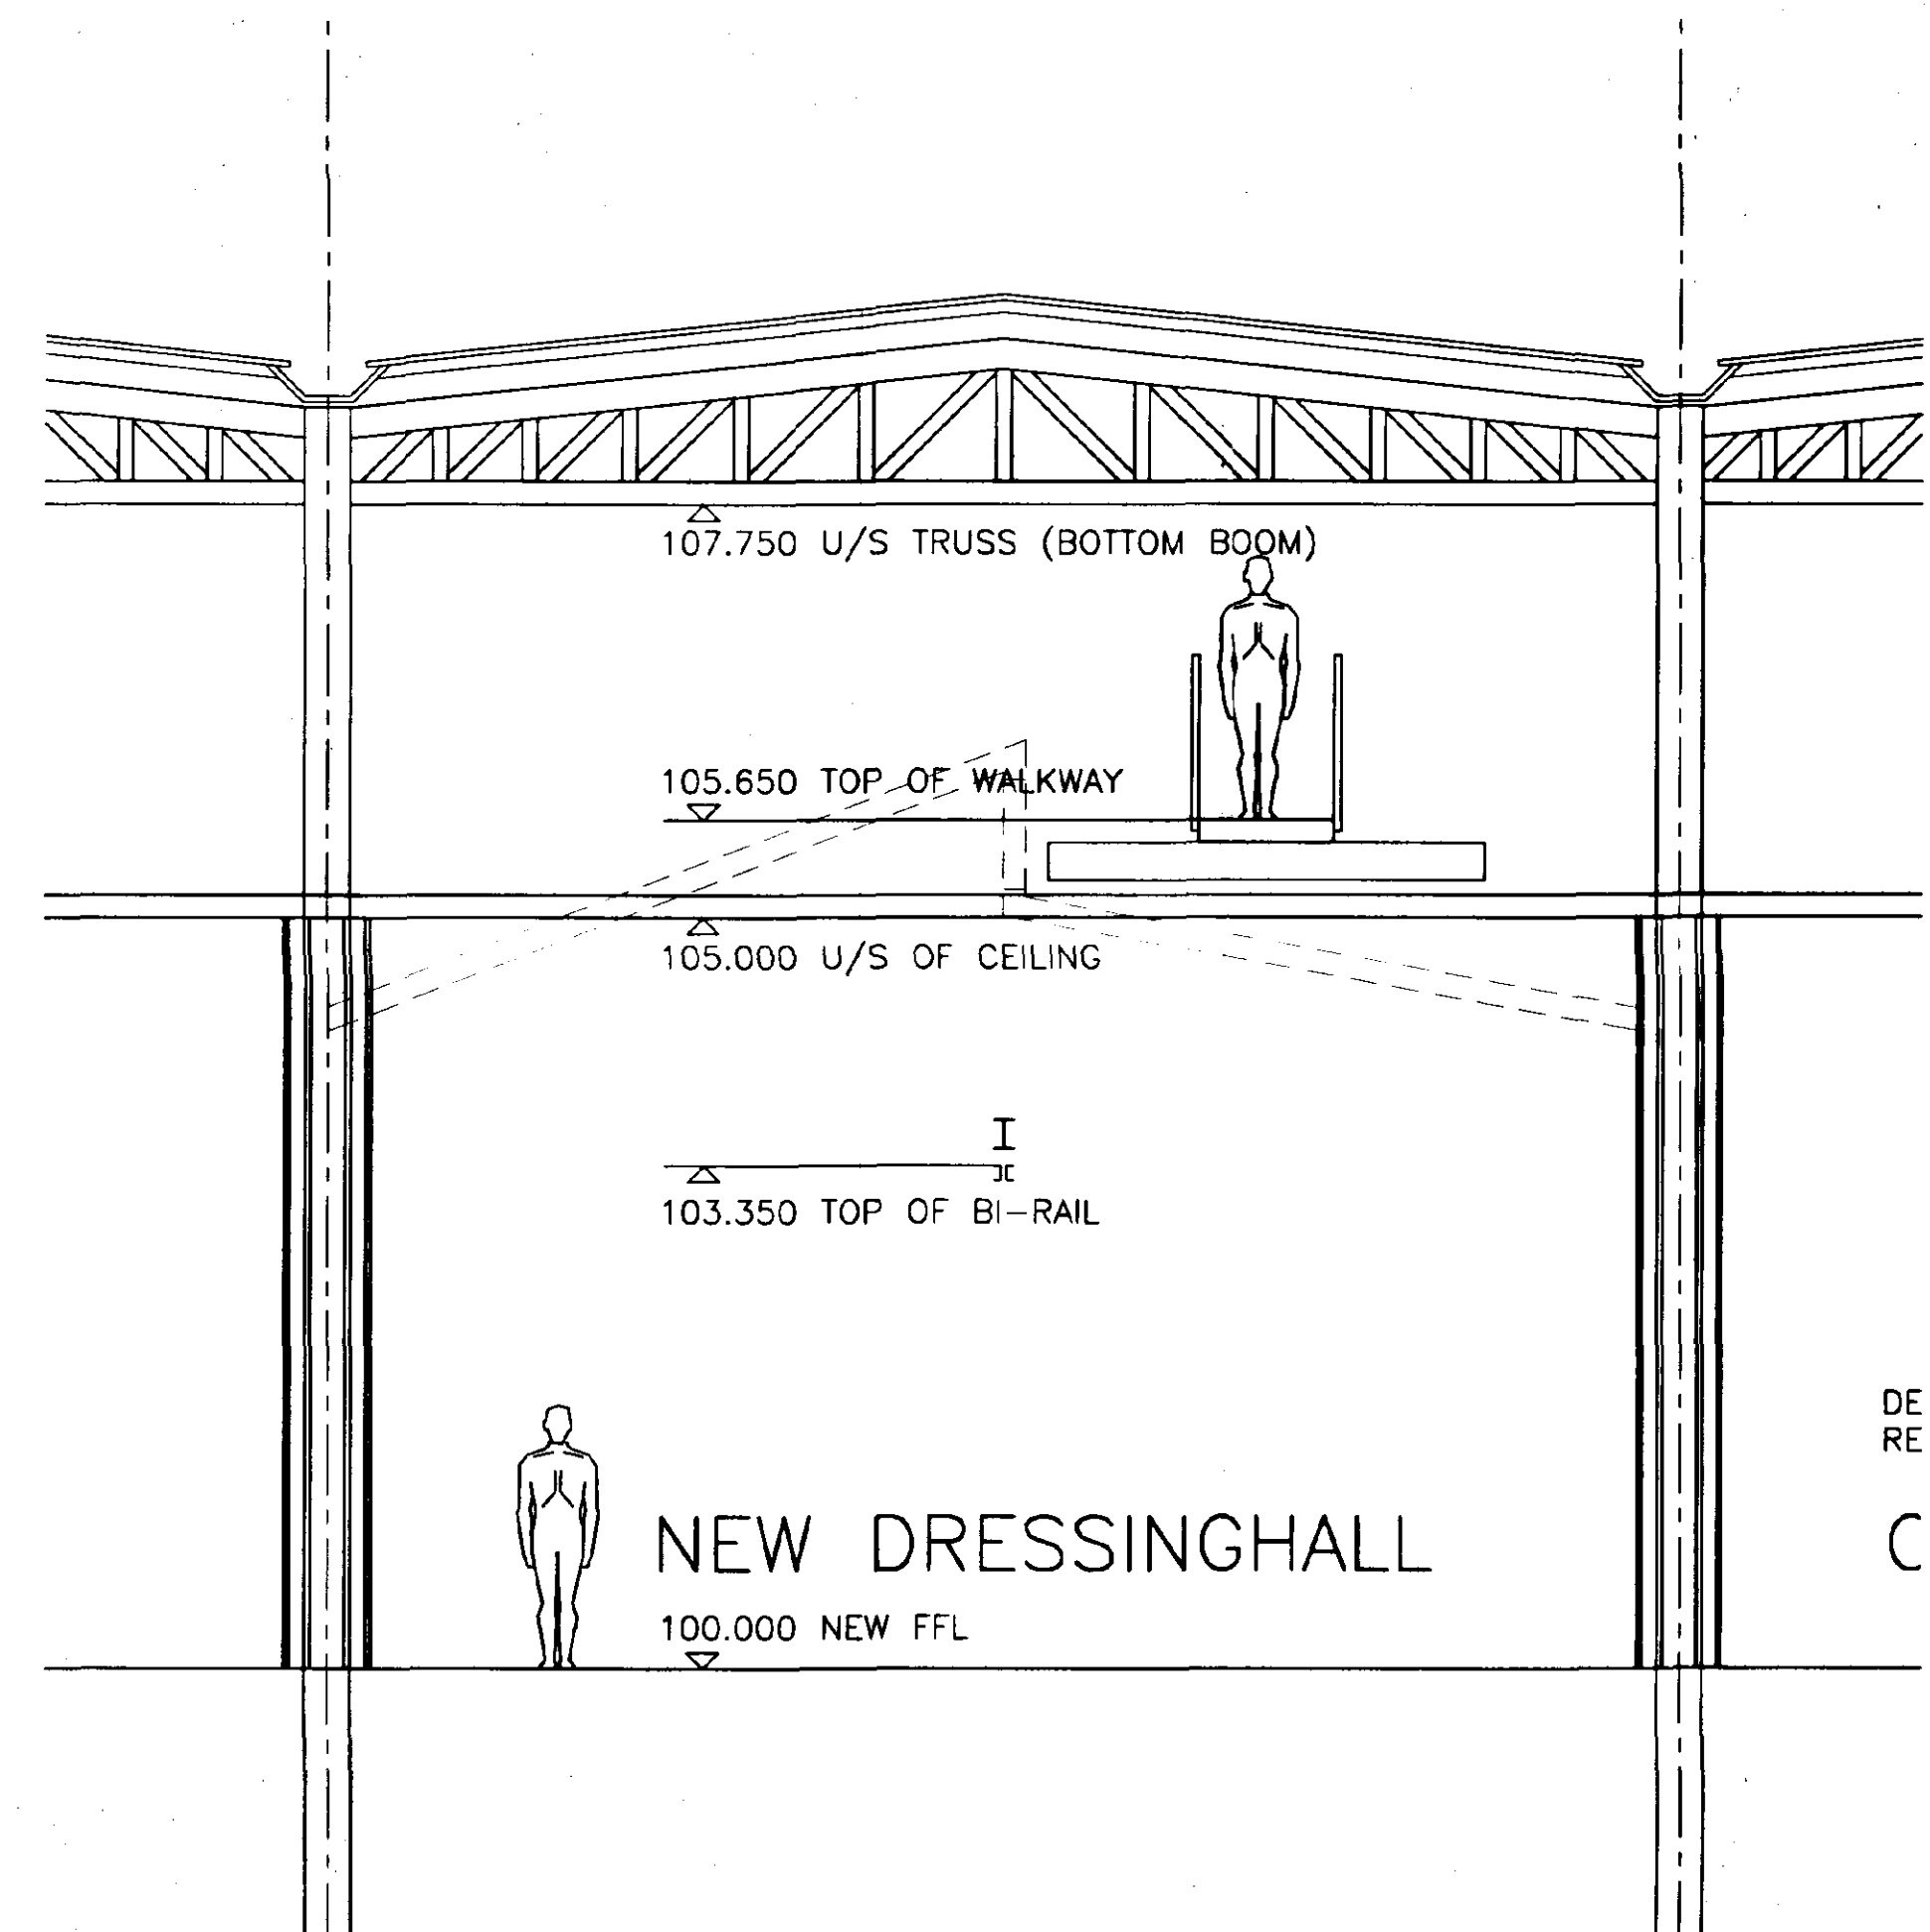

SECTION THROUGH NEW DRESSINGHALL

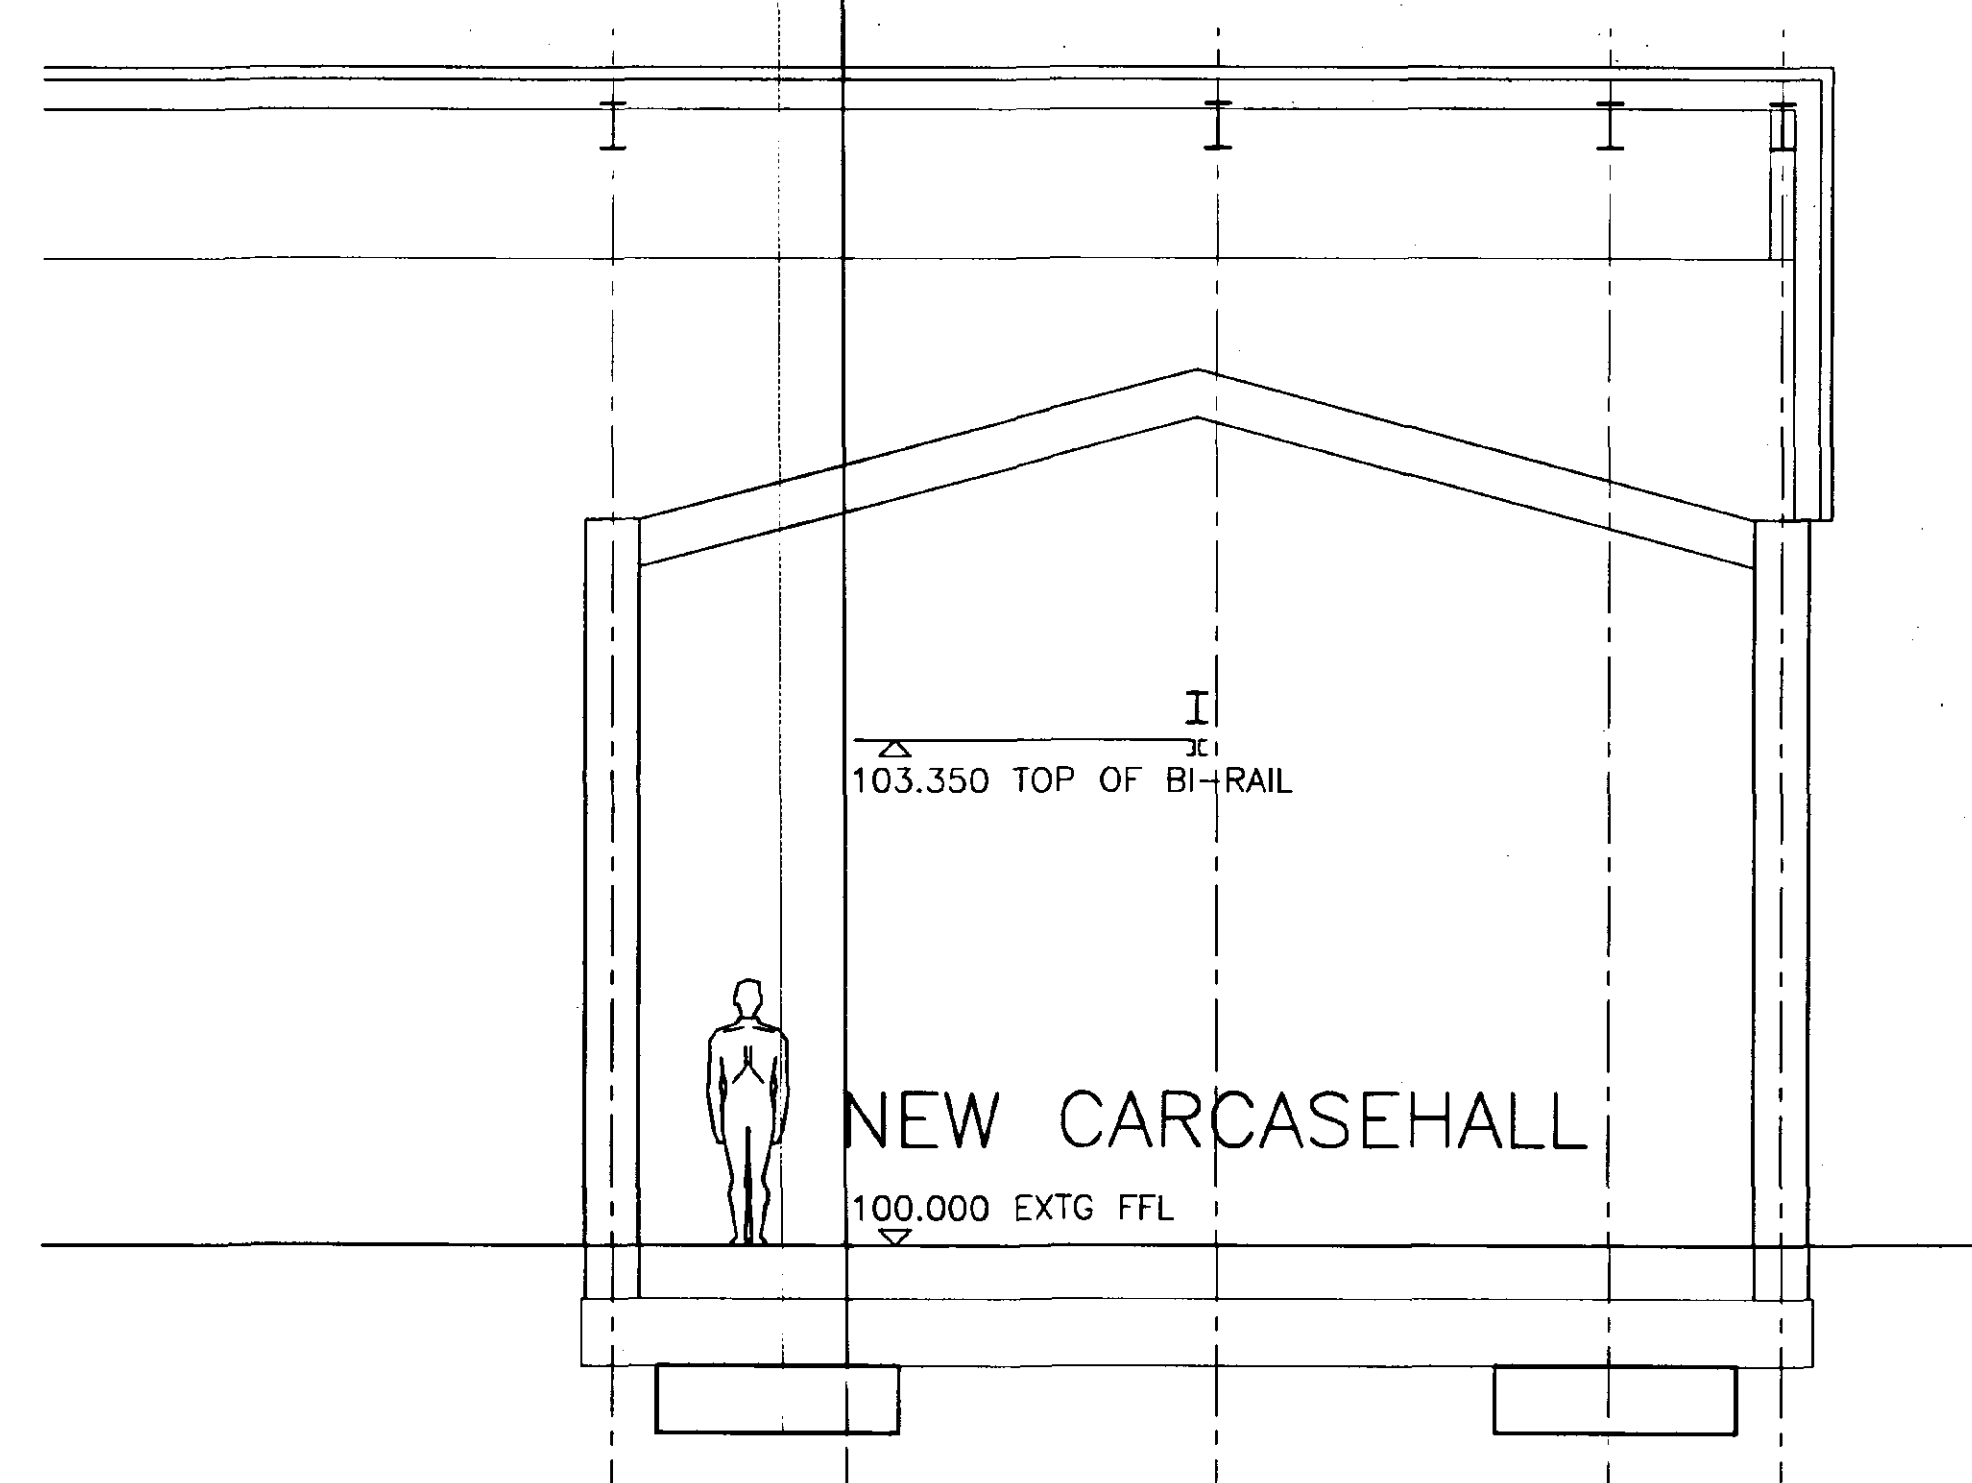

SECTION THROUGH EXTG CARCASEHALL

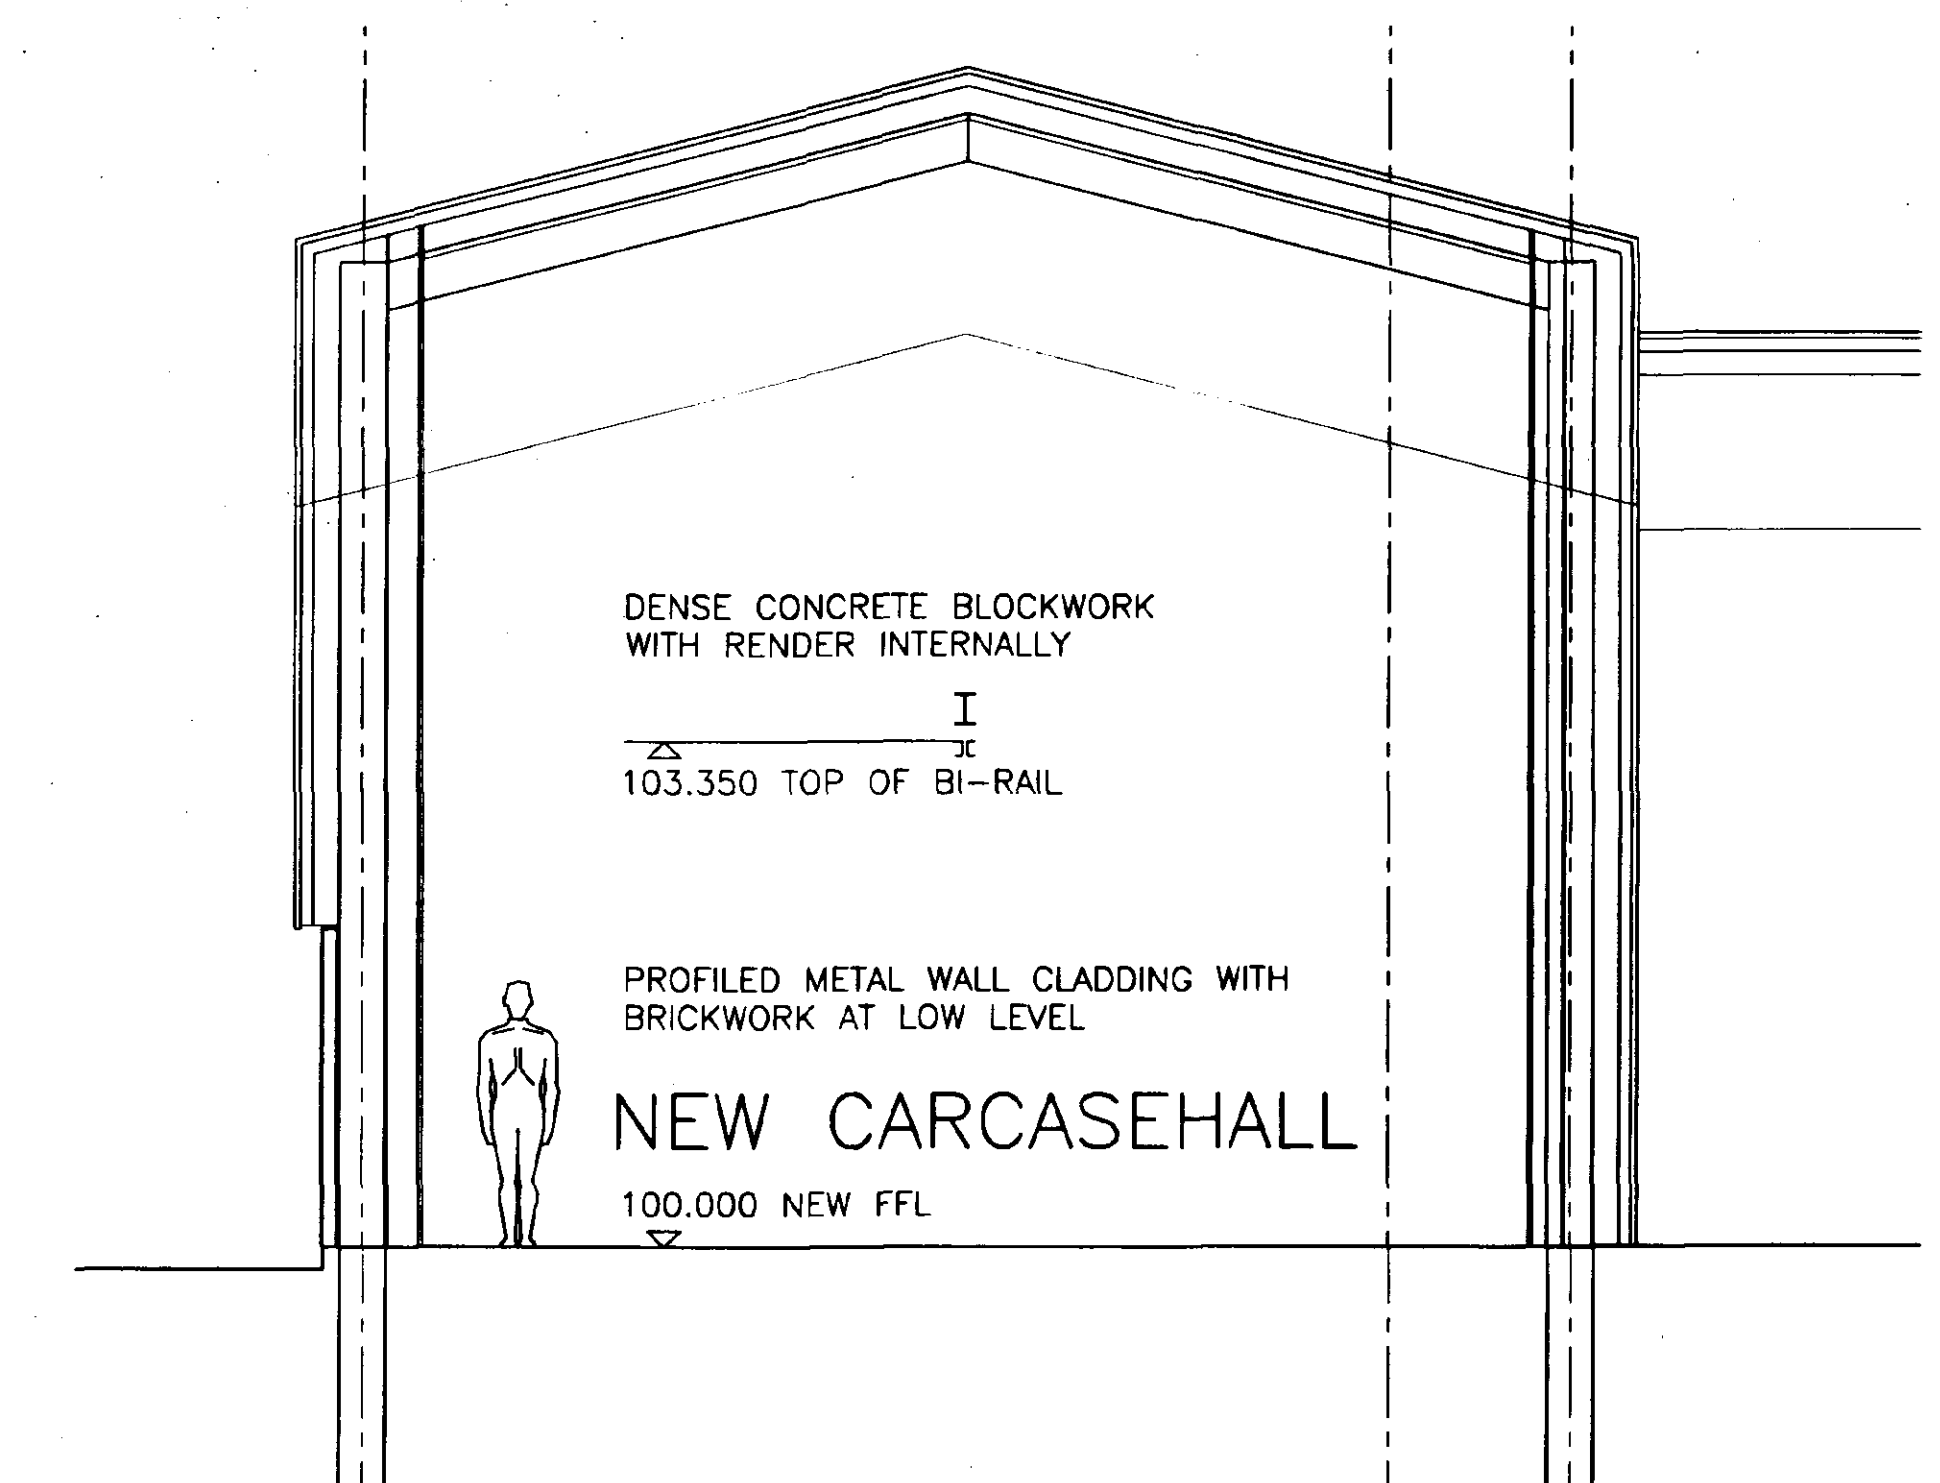


SECTION THROUGH NEW CARCASEHALL

SOUTH HOLLAND DC
HOUSING & PLANNING
- 4 FEB 2000
Ref: 057/00

DETERMINED
PLAN

COPYRIGHT
RESERVED

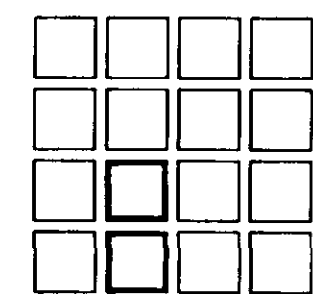

NOTES: DO NOT SCALE. ALL DIMENSIONS TO BE CHECKED ON SITE. DISCREPANCIES TO BE REPORTED BEFORE PROCEEDING.


REVISION:
FIRST ISSUE OF DRAWING:
A: INTERNAL HEIGHT FOR NEW CARCASEHALL INCREASED AS ADVISED BY STORK, JAN 2000. OCB CNF
B: GENERALLY UPDATED TO REFLECT CURRENT PROPOSALS. FEB 2000. OCB CNF


REVISION:

REVISION:

PETER HADDON AND PARTNERS CHARTERED
THE OLD RECTORY, RECTORY LANE, MILTON MALSOR, NORTHAMPTON NN17 3AQ. TEL 01604 858916 FACSIMILE 01604 859123

SLAUGHTERLINE EXPANSION
GEO. ADAMS AND SONS LTD
MEAT PLANT FULNEY LANE SPALDING
SECTIONS - SHEET 3
Scale 1:50 Date DEC 99 Drawn OCB Checked CNF No 2860/06 B
CAD Ref: SHALL04

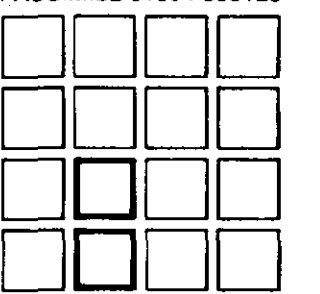

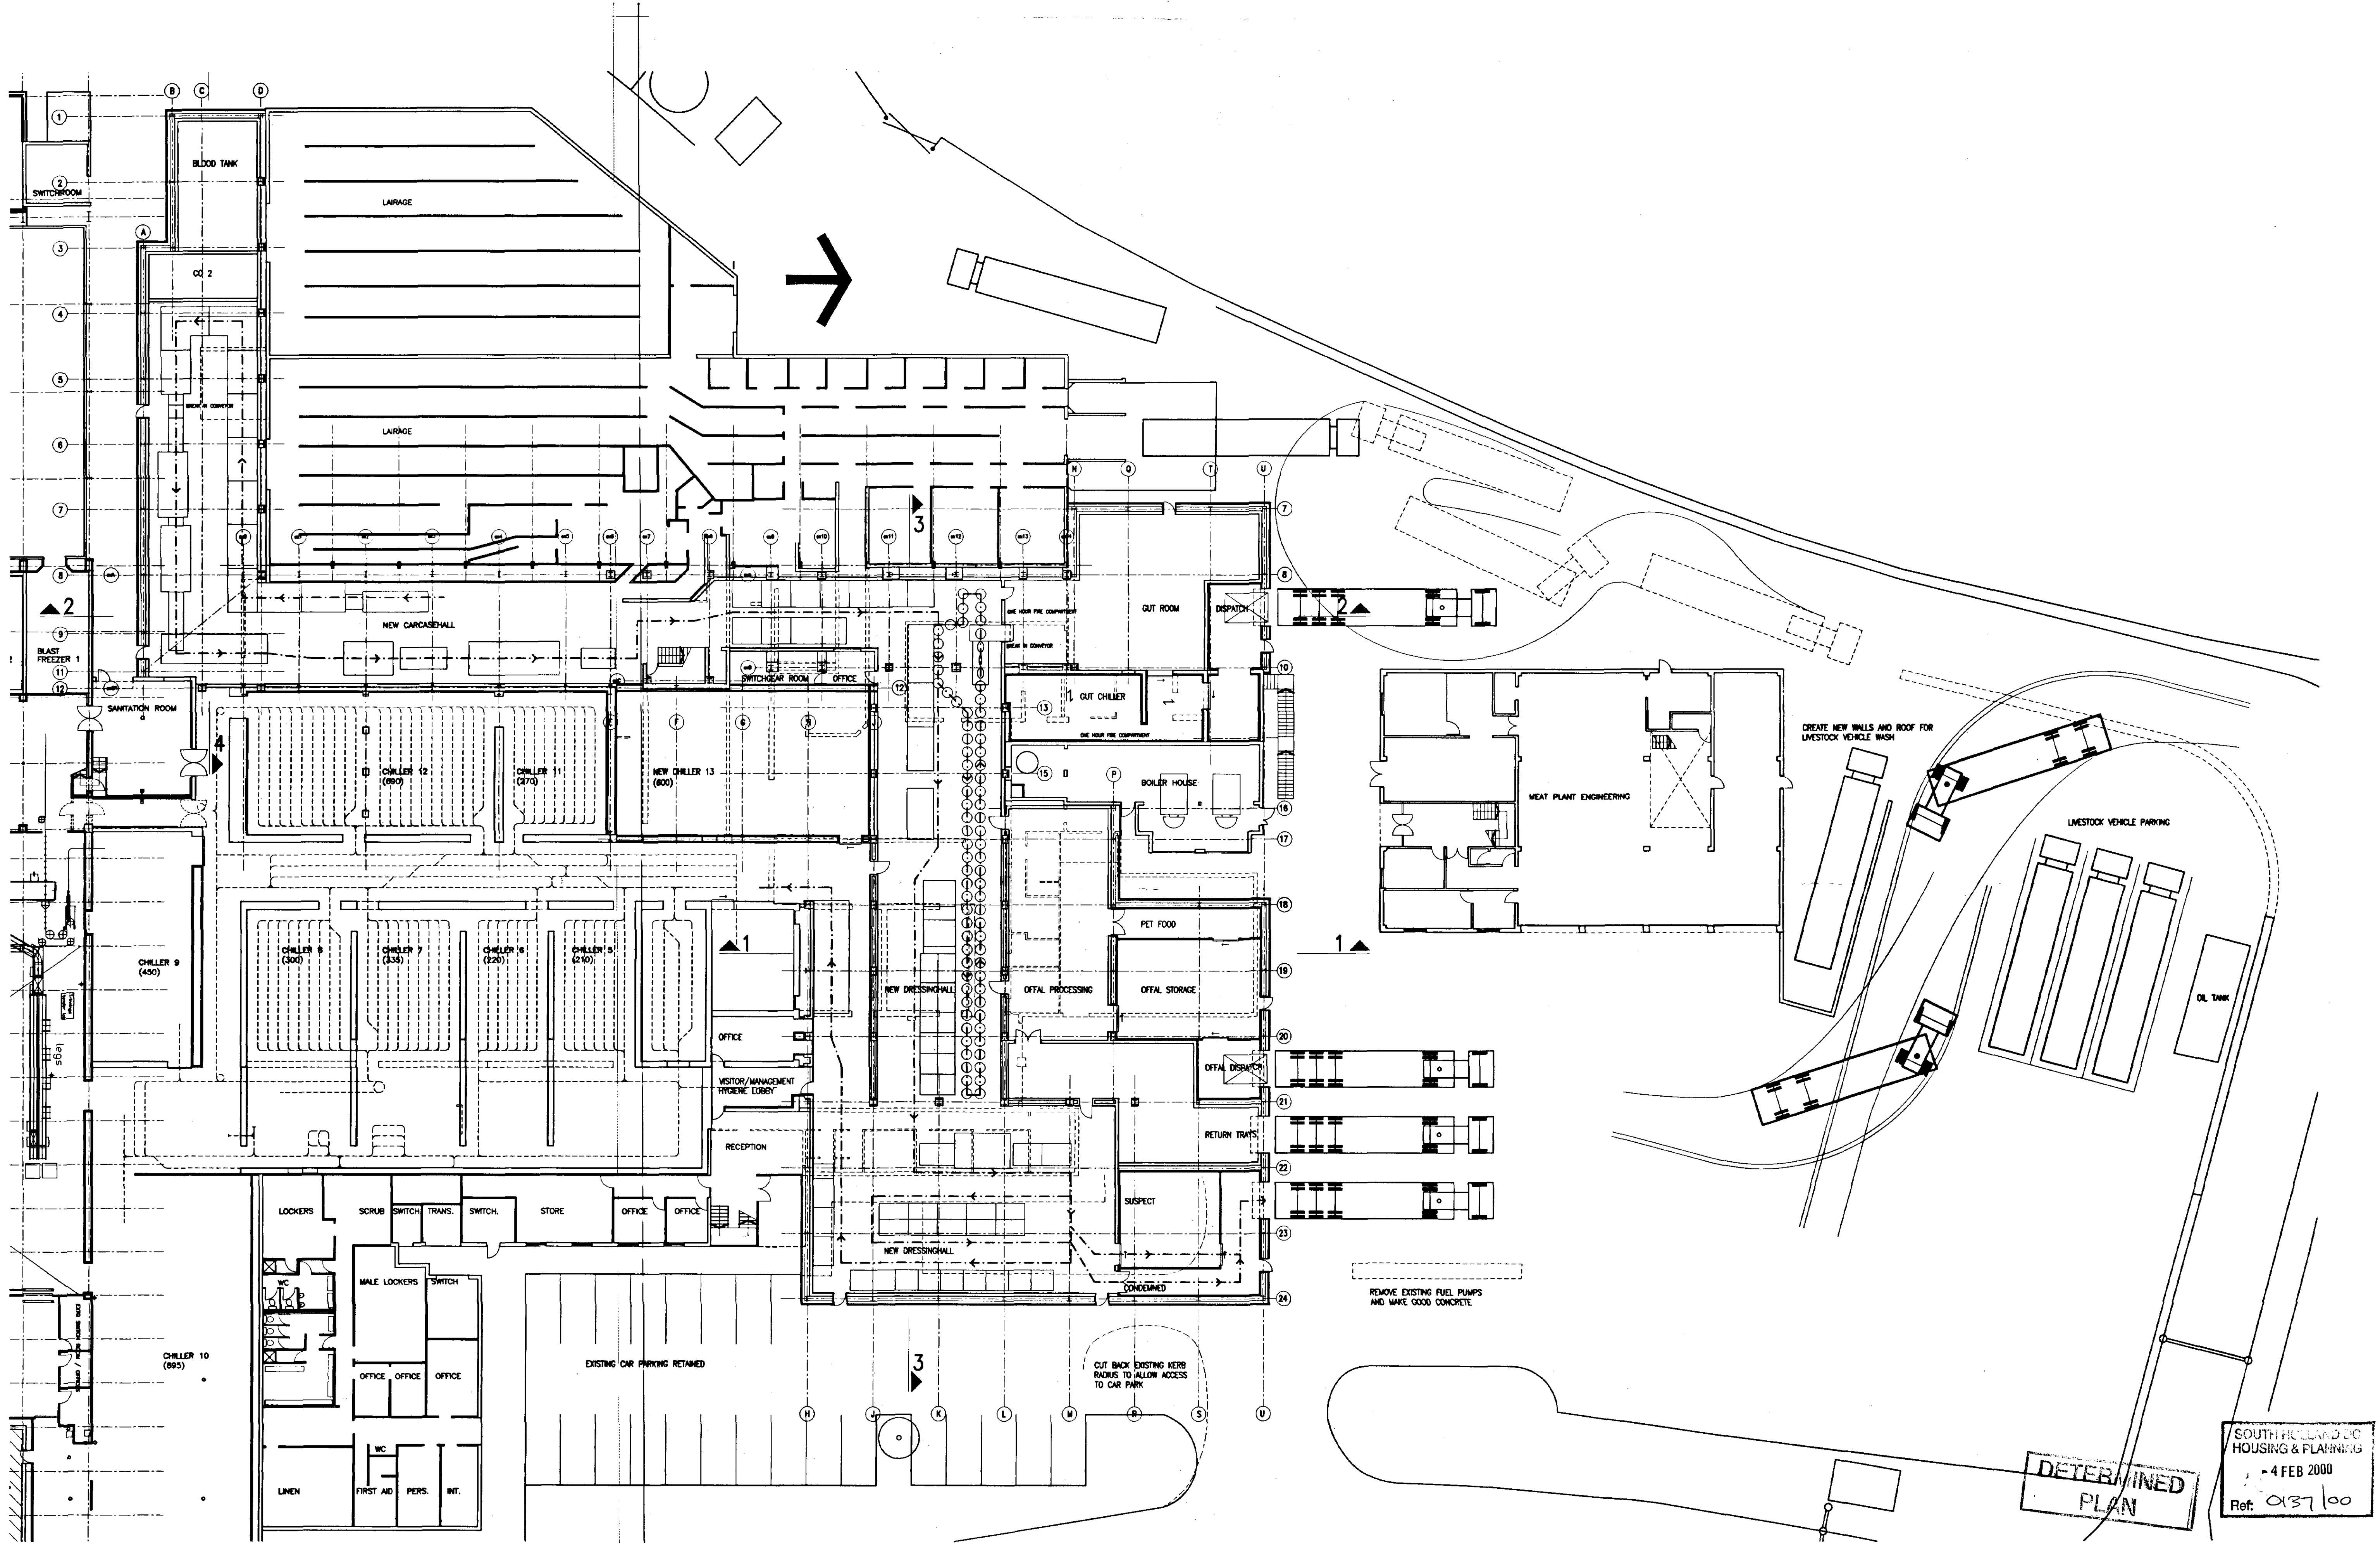

COPYRIGHT RESERVED

NOTES: DO NOT SCALE. ALL DIMENSIONS TO BE CHECKED ON SITE. DISCREPANCIES TO BE REPORTED BEFORE PROCEEDING.

REVISIONS

A: LAYOUT UPDATED. PHASE 1 SLAUGHTERLINE ADDED. 12.99 OCB CNF

B: FURTHER INFORMATION ADDED. SLAUGHTERLINE ROUTE AND EQUIPMENT INDICATED. 12.99 OCB CNF

C: COLUMNS SET FLUSH WITHIN WALLS. FIRE ESCAPES ADDED. MINOR REVISIONS. 12.99 OCB CNF

D: LORRY TURNING UPDATED. GENERAL REVISIONS TO CURRENT LAYOUT. JAN 2000 OCB CNF

E: GRIDLINES AND REFERENCES ADDED. FURTHER INFORMATION ADDED. JAN 2000 OCB CNF

F: EXISTING SILVER BIRCH TREE INDICATED. JAN 2000. OCB CNF

G:

H:

PETER HADDON AND PARTNERS CHARTERED ARCHITECTS
 THE OLD RECTORY, RECTORY LANE, MILTON MALSOR, NORTHAMPTON NN7 3AQ. TEL 01604 859916 FACSIMILE 01604 859123


SLAUGHTERLINE EXPANSION
GEO. ADAMS AND SONS LTD
 FULNEY LANE SPALDING

PROPOSED EXTERNALS PLAN CAD Ref: SHALL03


Scale 1:200 Date DEC 99 Draw OCB Check CNF No 2860/3 F

DETERMINED PLAN

SOUTH HOLLAND DC HOUSING & PLANNING
 4 FEB 2000
 Ref: 0137/00

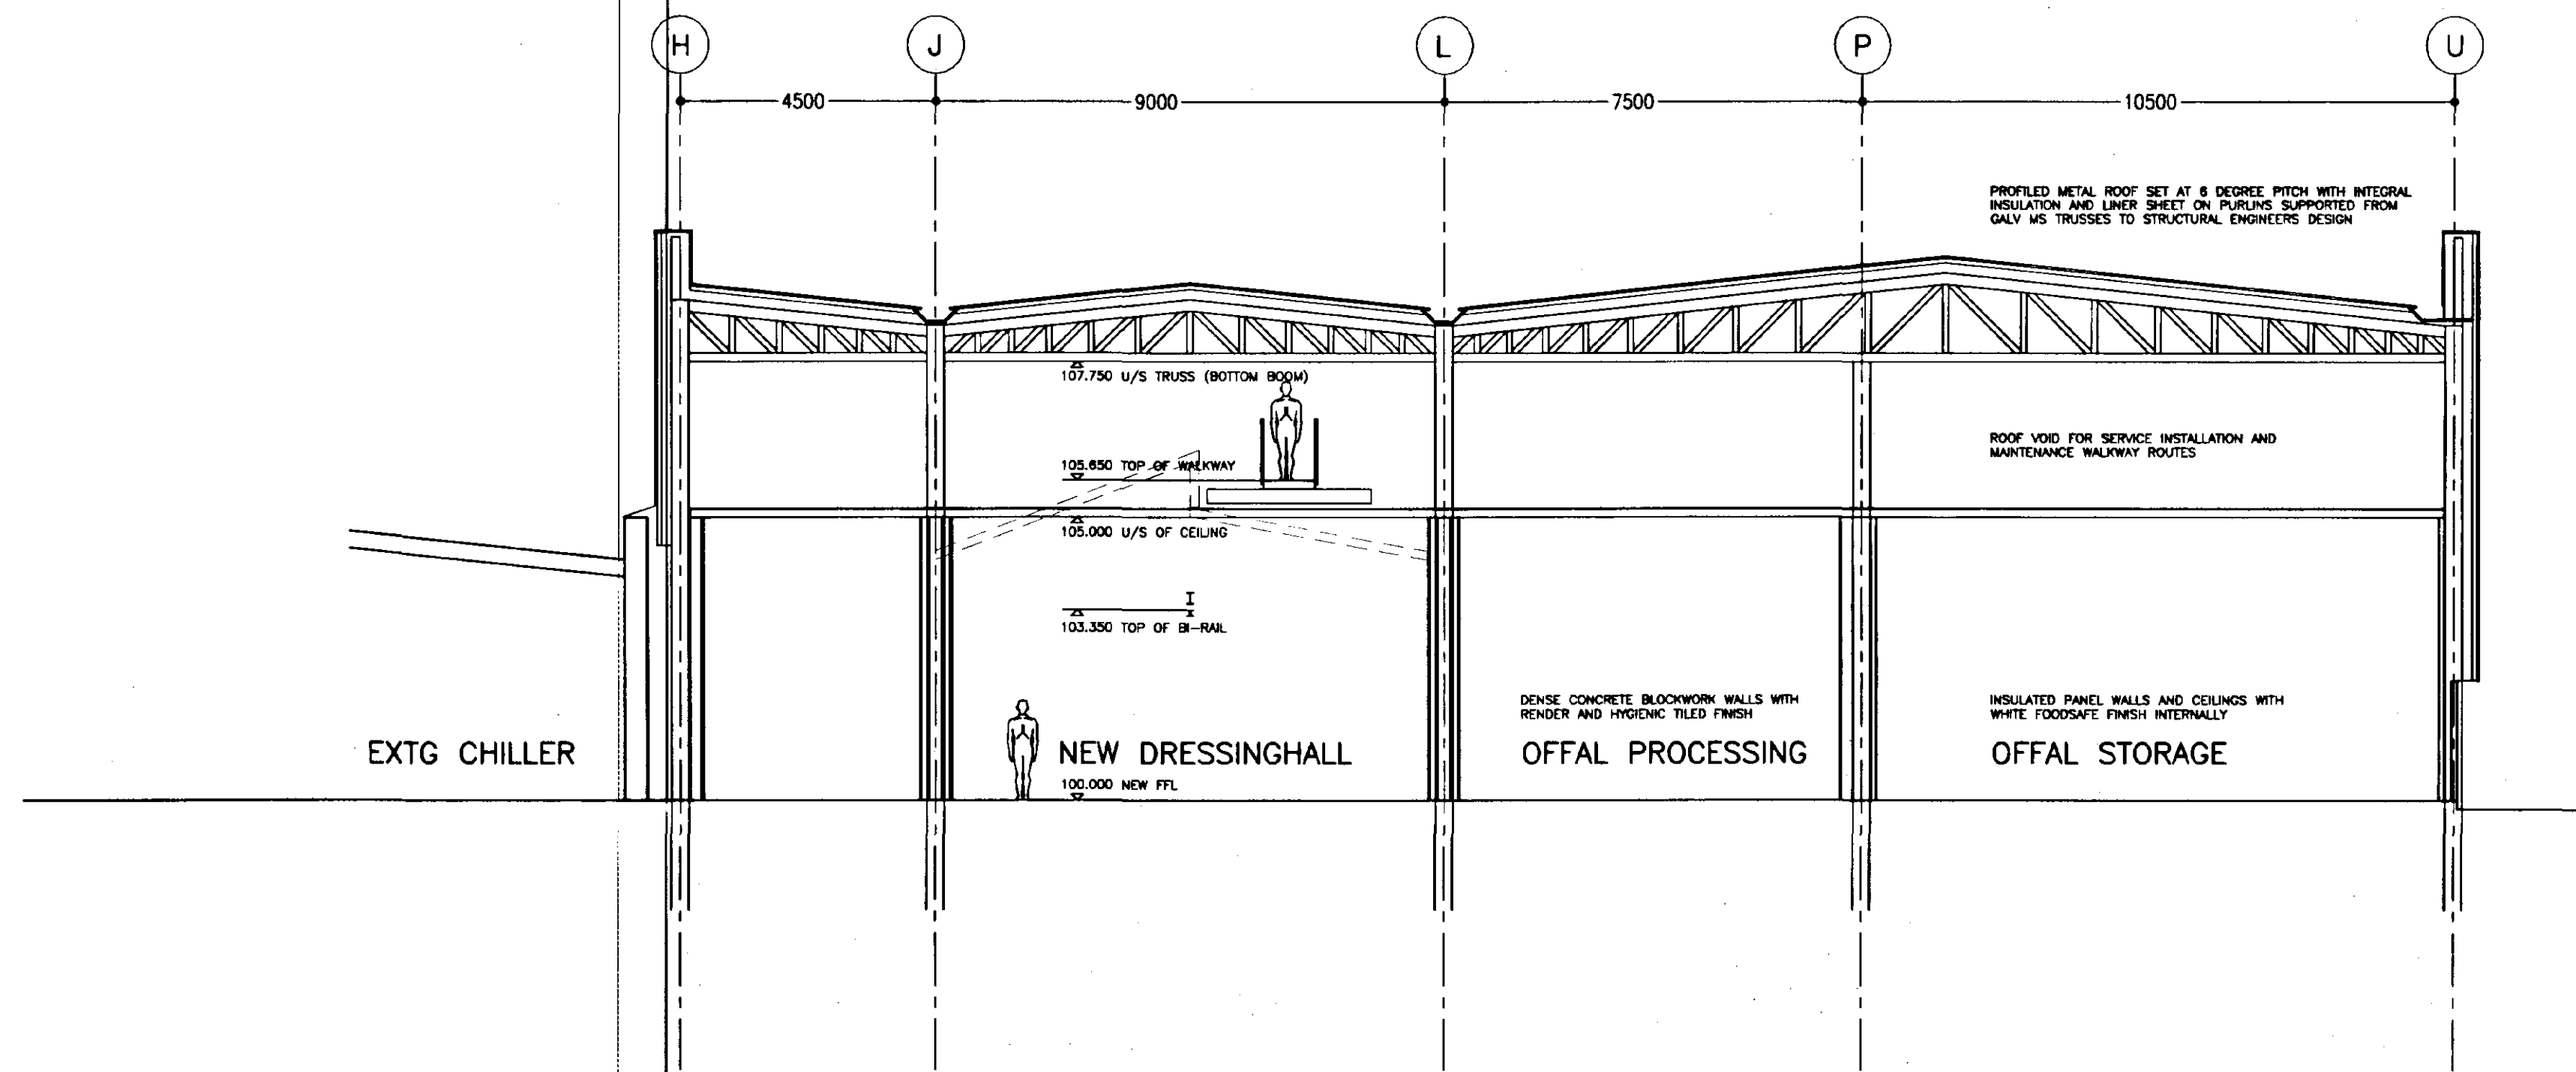

SECTION 1-1

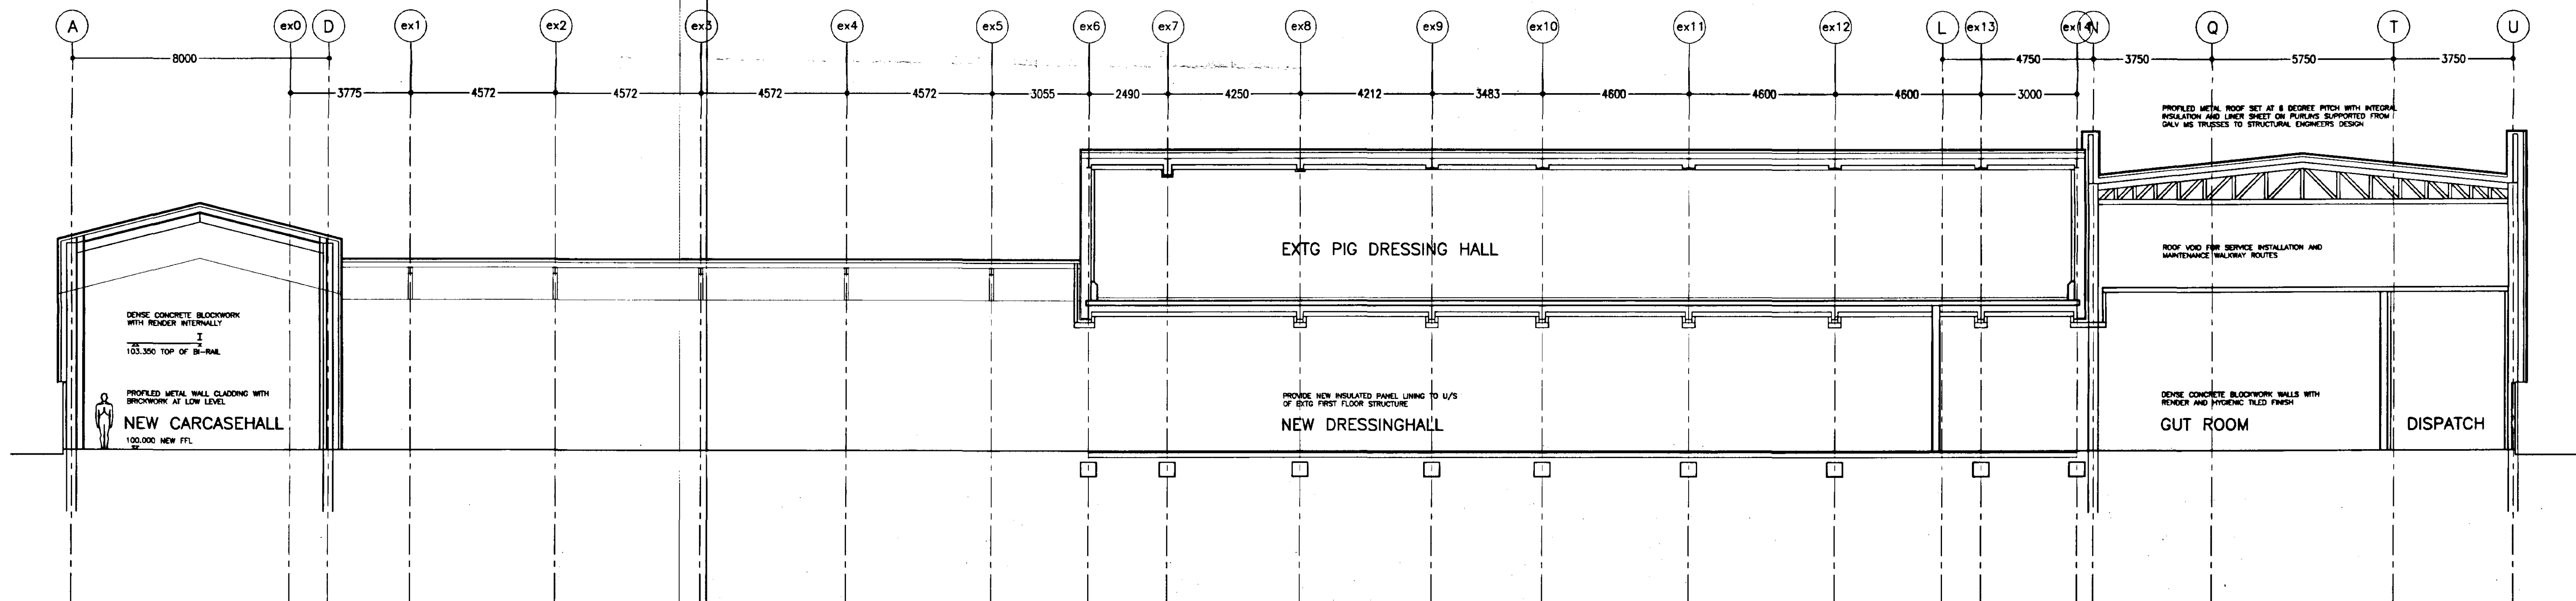

SECTION 2-2

COPYRIGHT
RESERVED

NOTES: DO NOT SCALE. ALL DIMENSIONS TO BE CHECKED ON SITE. DISCREPANCIES TO BE REPORTED BEFORE PROCEEDING.

REVISION:

FIRST ISSUE OF DRAWING:
A NEW CARCASE HALL RAISED TO HIGHER CEILING HEIGHT GENERALLY. FEB 2000 OCB CNF

REVISION:

REVISION:

REVISION:

SOUTH HOLLAND DC
HOUSING & PLANNING
- 4 FEB 2000
Ref: a37/00

DETERMINED
PLAN

PETER HADDON AND PARTNERS ARCHITECTS
THE OLD RECTORY, RECTORY LANE, MILTON MALSOR, NORTHAMPTON NN7 3AQ. TEL 01604 858916 FACSIMILE 01604 858123


SLAUGHTERLINE EXPANSION

GEO. ADAMS AND SONS LTD
MEAT PLANT FULNEY LANE SPALDING


SECTIONS - SHEET 1

CAD Ref: SHALL04

Scale: 1:100 Date: DEC 99 Drawn: OCB Checked: CNF No: 2860/04 A

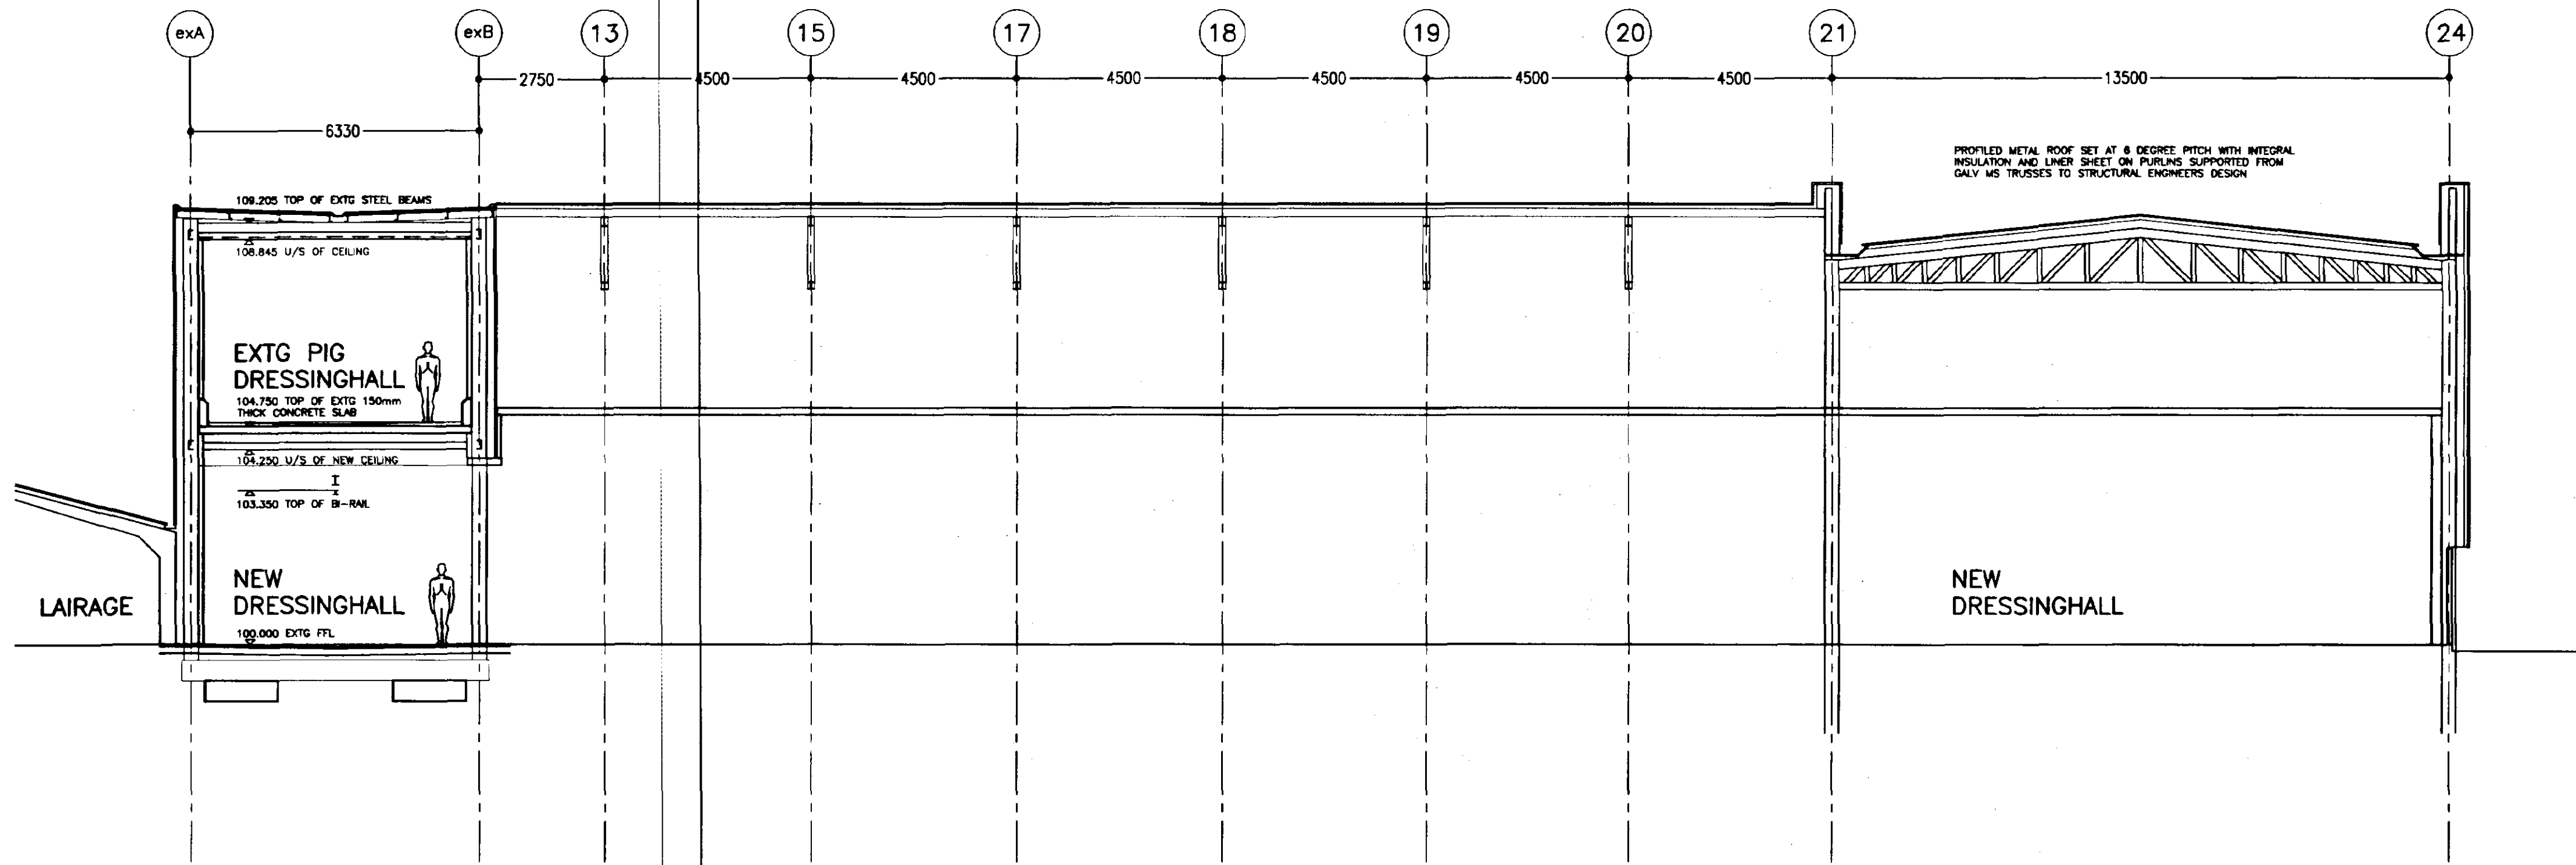

SECTION 3-3

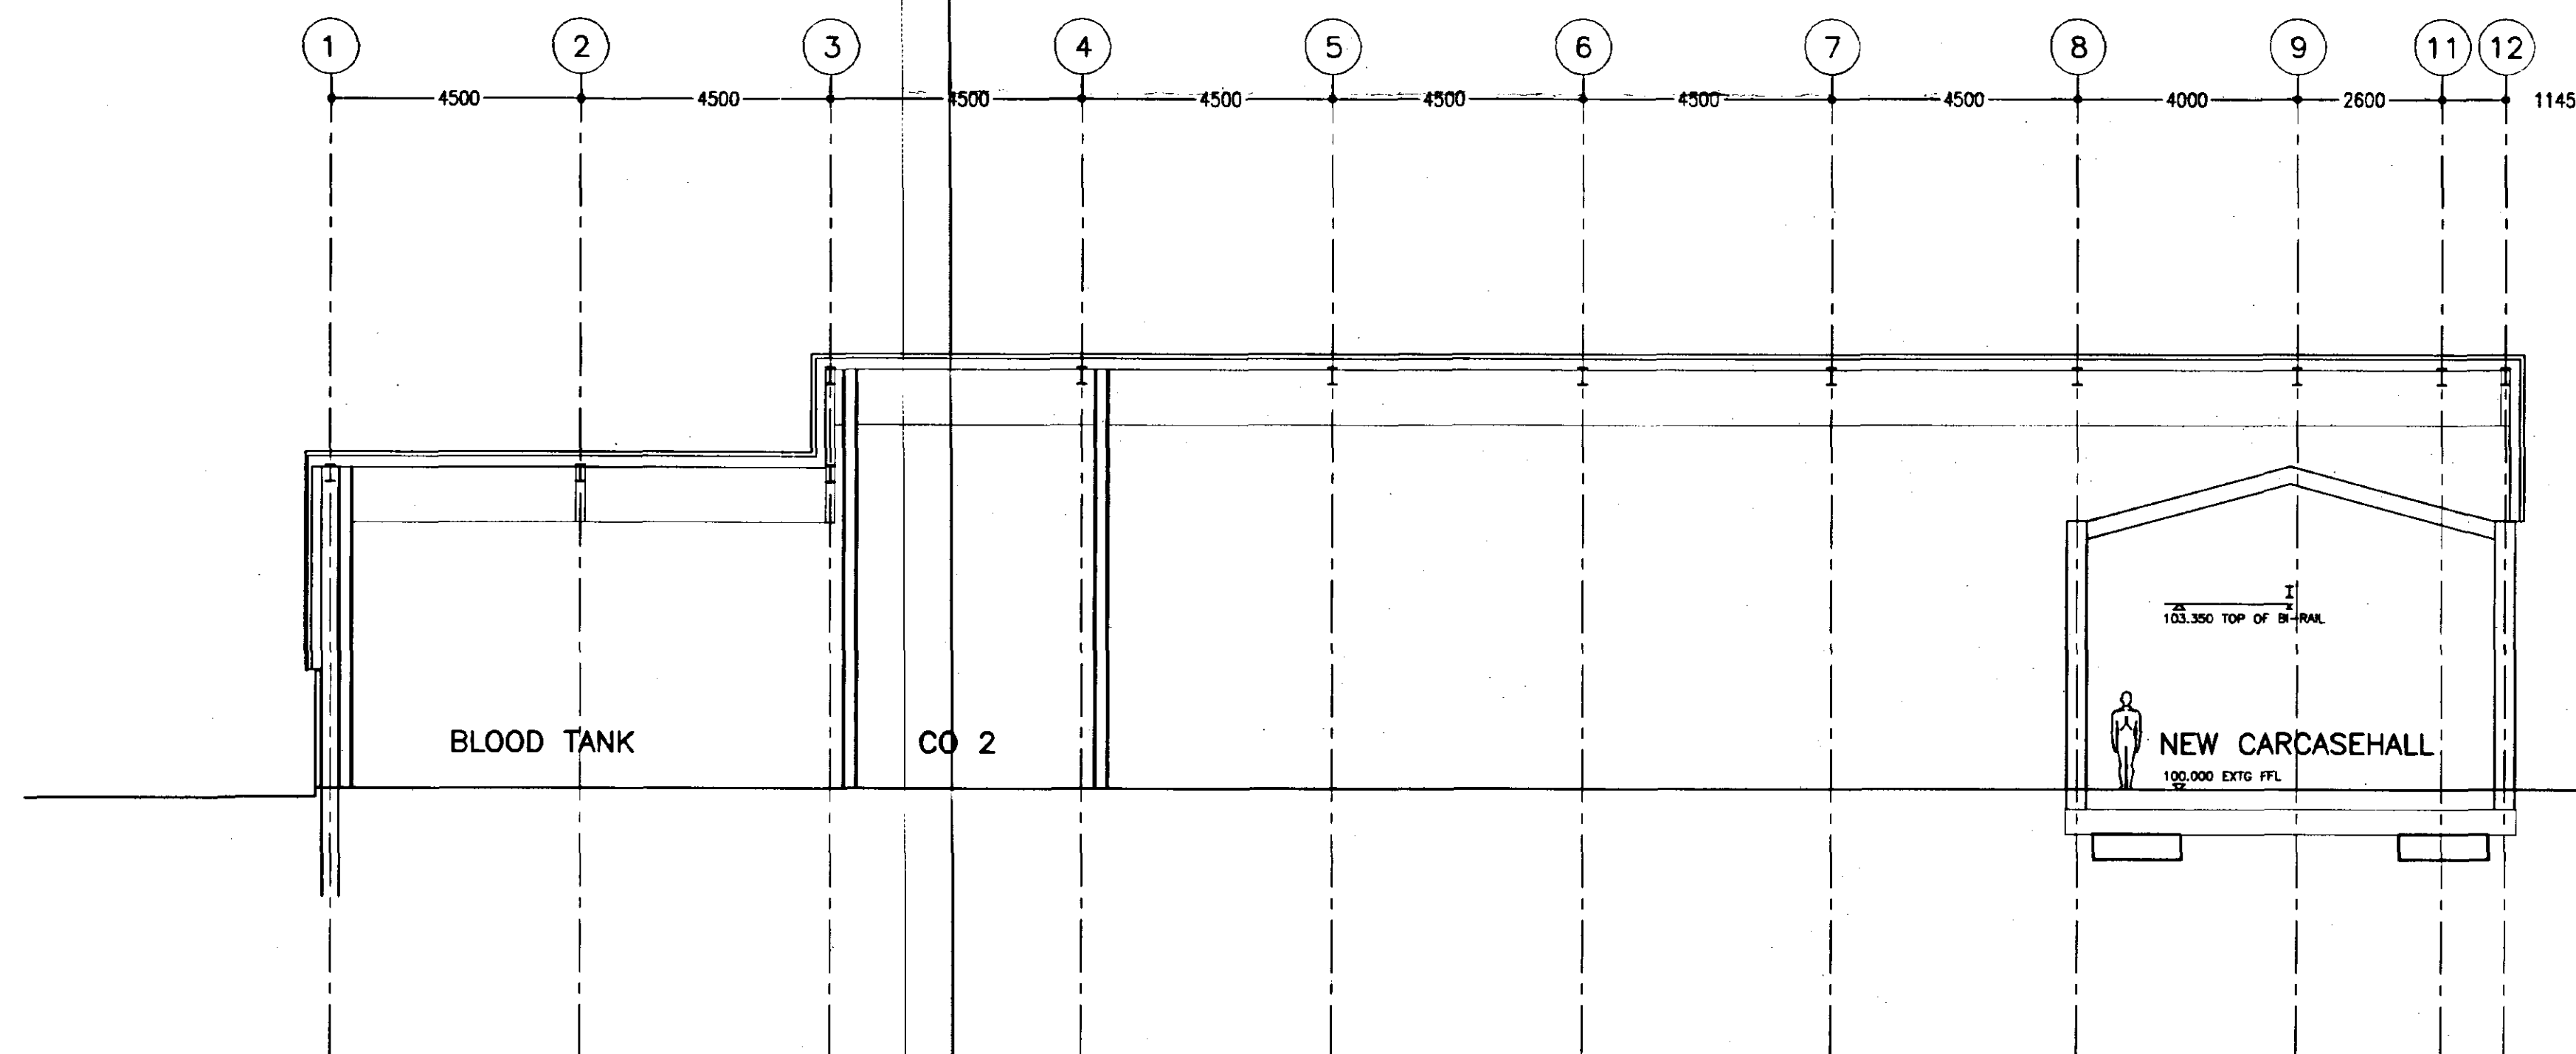

SECTION 4-4

SOUTH HOLLAND DC
HOUSING & PLANNING
-4 FEB 2000
Ref: a3/00

DETERMINED
PLAN

PETER HADDON AND PARTNERS CHARTERED ARCHITECTS
THE OLD RECTORY, RECTORY LANE, MILTON MALSOR, NORTHAMPTON NN7 3AQ. TEL 01604 858916 FACSIMILE 01604 859123
SLAUGHTERLINE EXPANSION
GEO. ADAMS AND SONS LTD
MEAT PLANT FULNEY LANE SPALDING
SECTIONS - SHEET 2
CAD Ref: SHALL04
Scale: 1:100
Date: DEC 99
Drawn: OCB
Checked: CNF
No: 2860/05
A

COPYRIGHT
RESERVED

NOTES: DO NOT SCALE. ALL DIMENSIONS TO BE CHECKED ON SITE. DISCREPANCIES TO BE REPORTED BEFORE PROCEEDING.

REVISION:
FIRST ISSUE OF DRAWING:
NEW CARCASEHALL RAISED TO HIGHER CEILING HEIGHT GENERALLY. FEB 2000 OCB CNF

REVISION: